



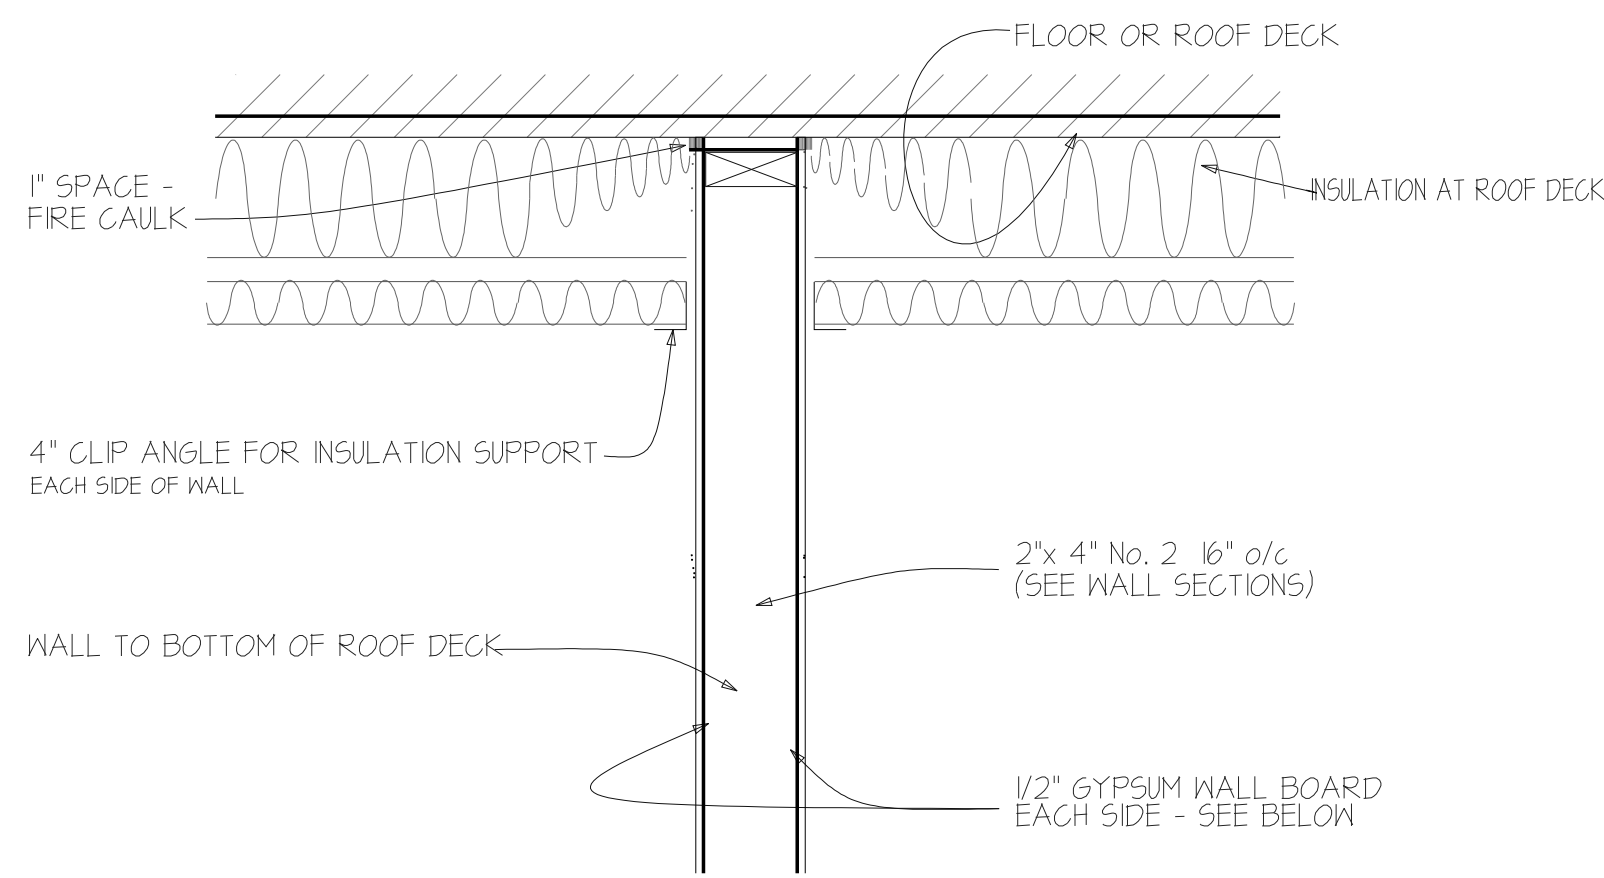


FLOOR & ROOF DESIGN LOADS	
SLEEPING ROOMS (Floor)	50 psf
ROOF	20 psf
PARTITION LOAD	10 psf
DEAD LOAD	10 psf
MAX LL DEFLECTION Δ	L/360

1. * FLOOR JOIST DESIGN BASED ON SSMA - STEEL STUD MANUFACTURER'S ASSOC., PRODUCT


6 Top Of Wood Stud Wall Detail
A500 Scale 1/2"=1'-0"

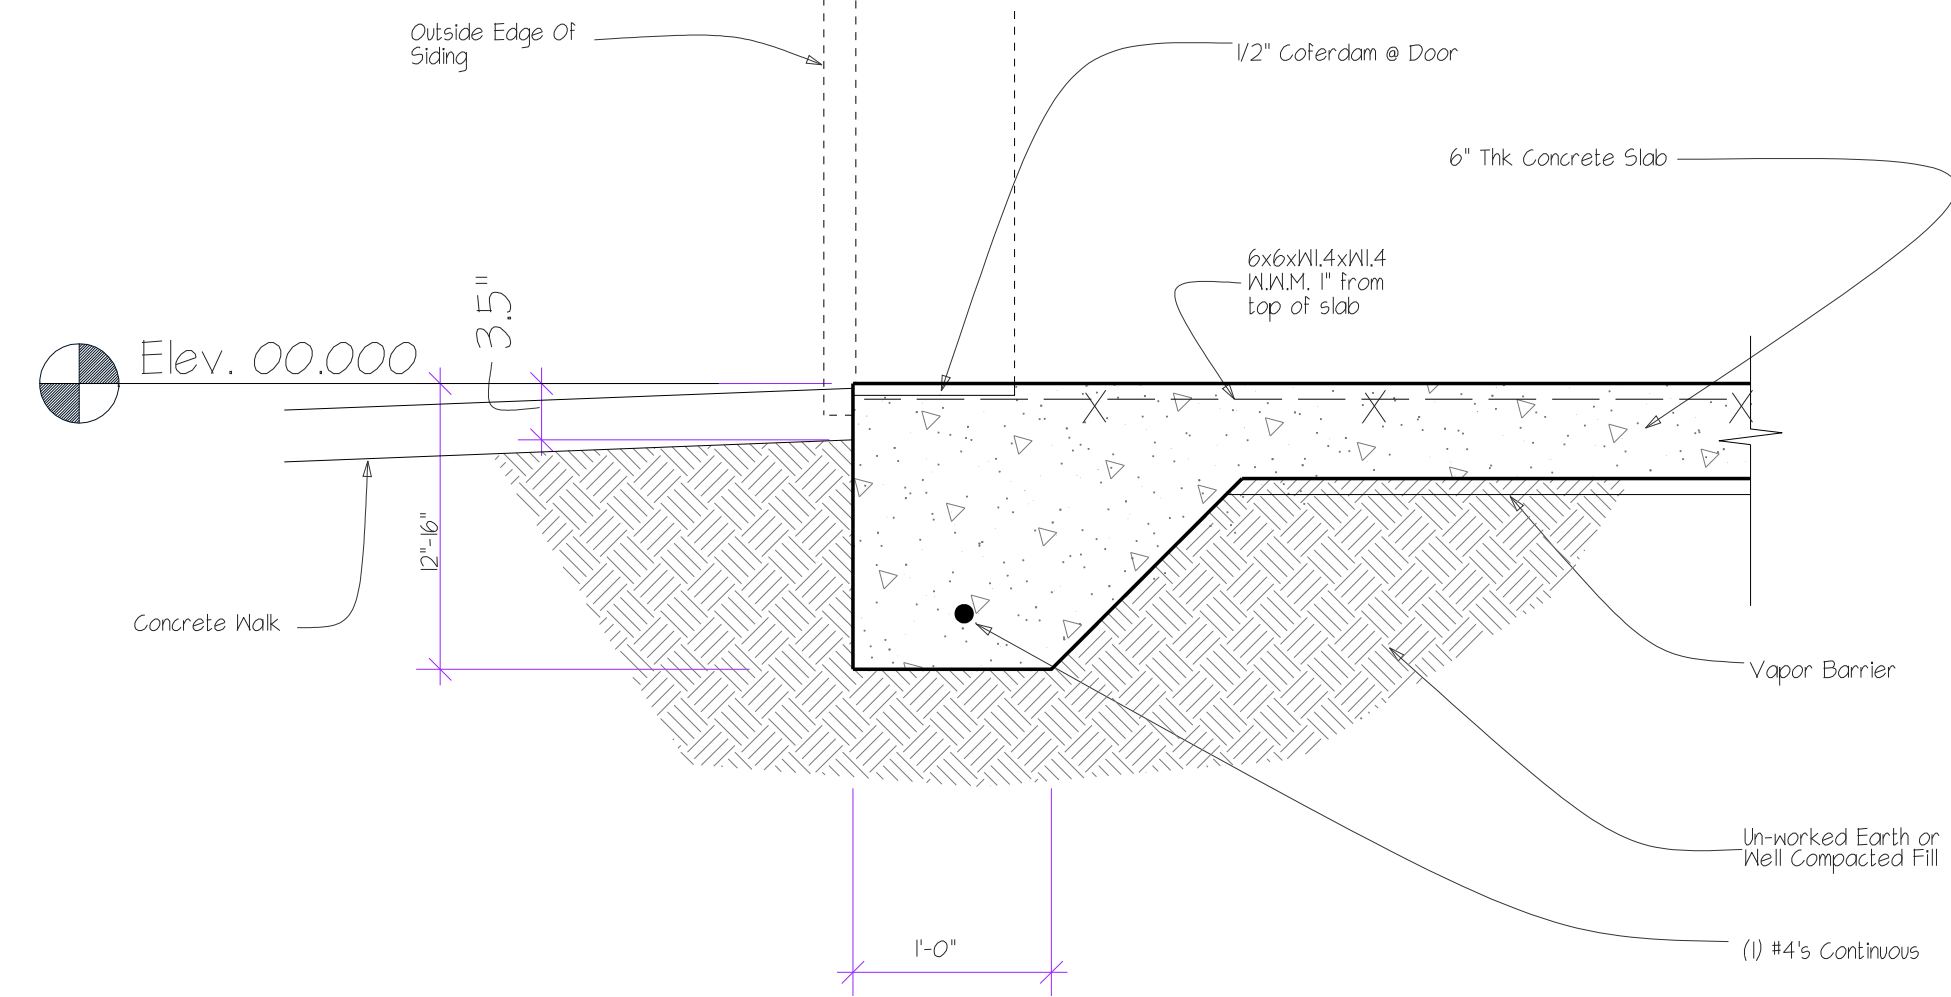


7 Typical Turn-down Footing
A500 Scale 1/2"=1'-0"

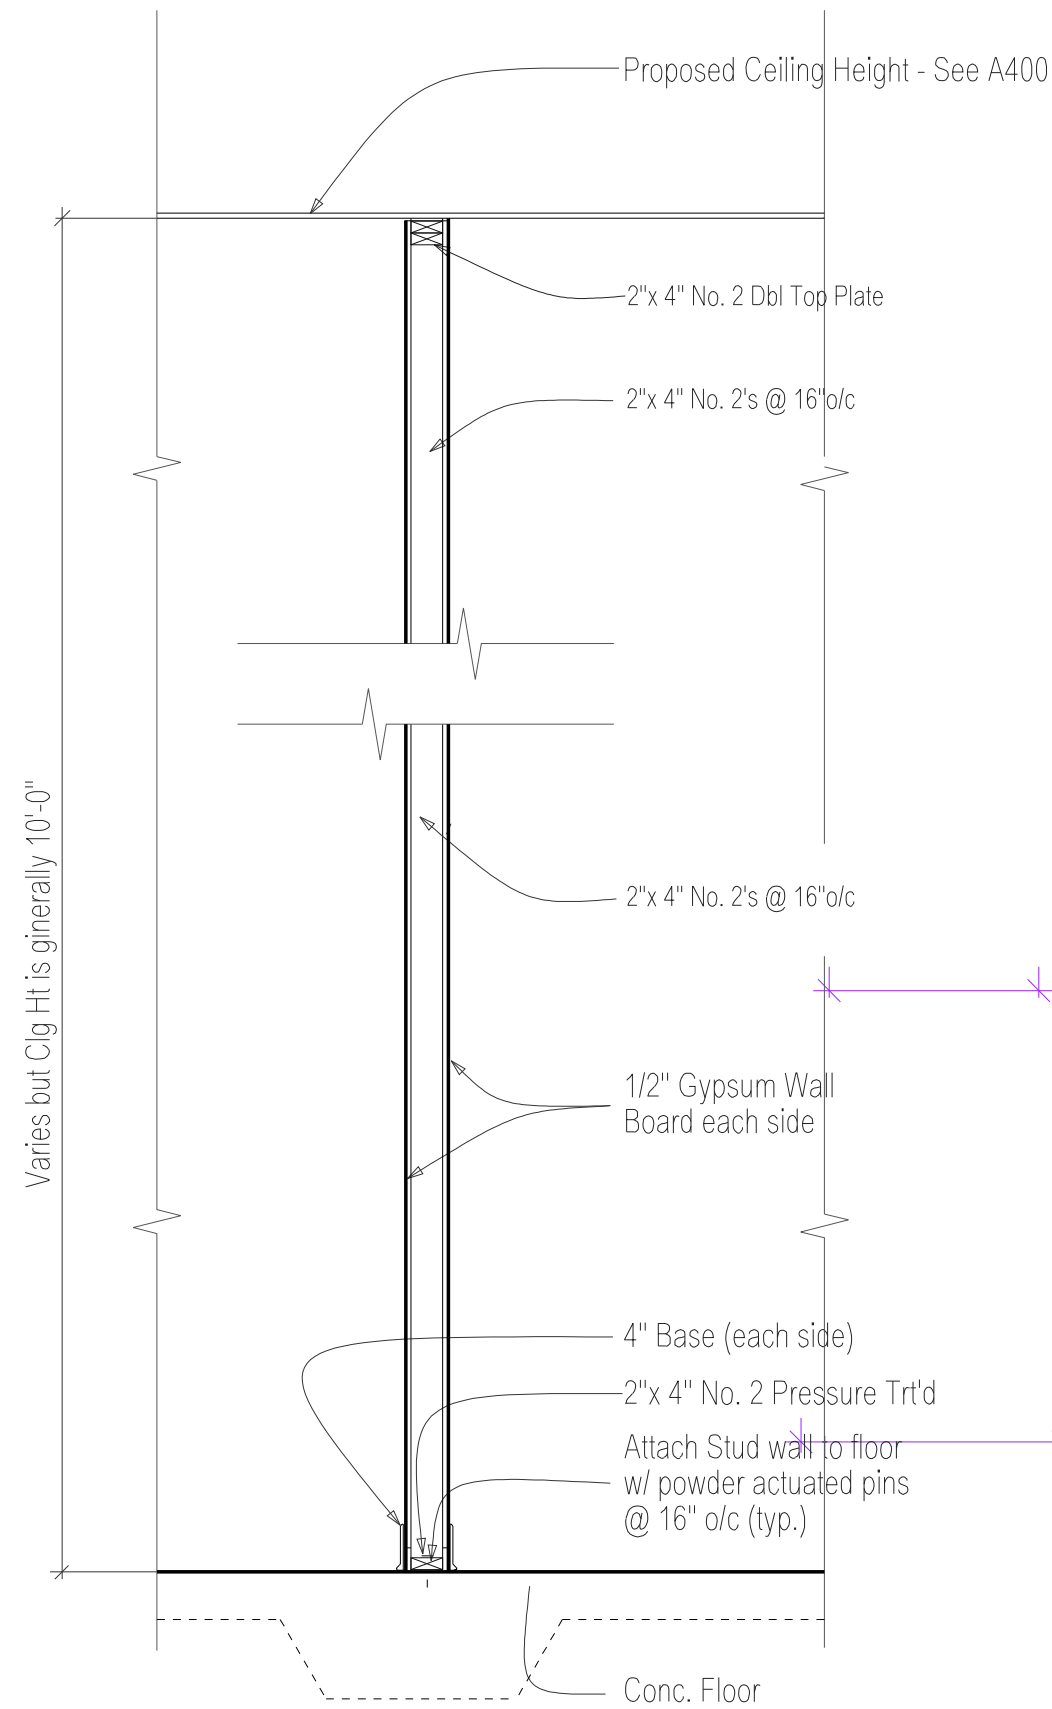


1 Typical Load Bearing Interior Partition Wall
A500 Scale 1/2"=1'-0"

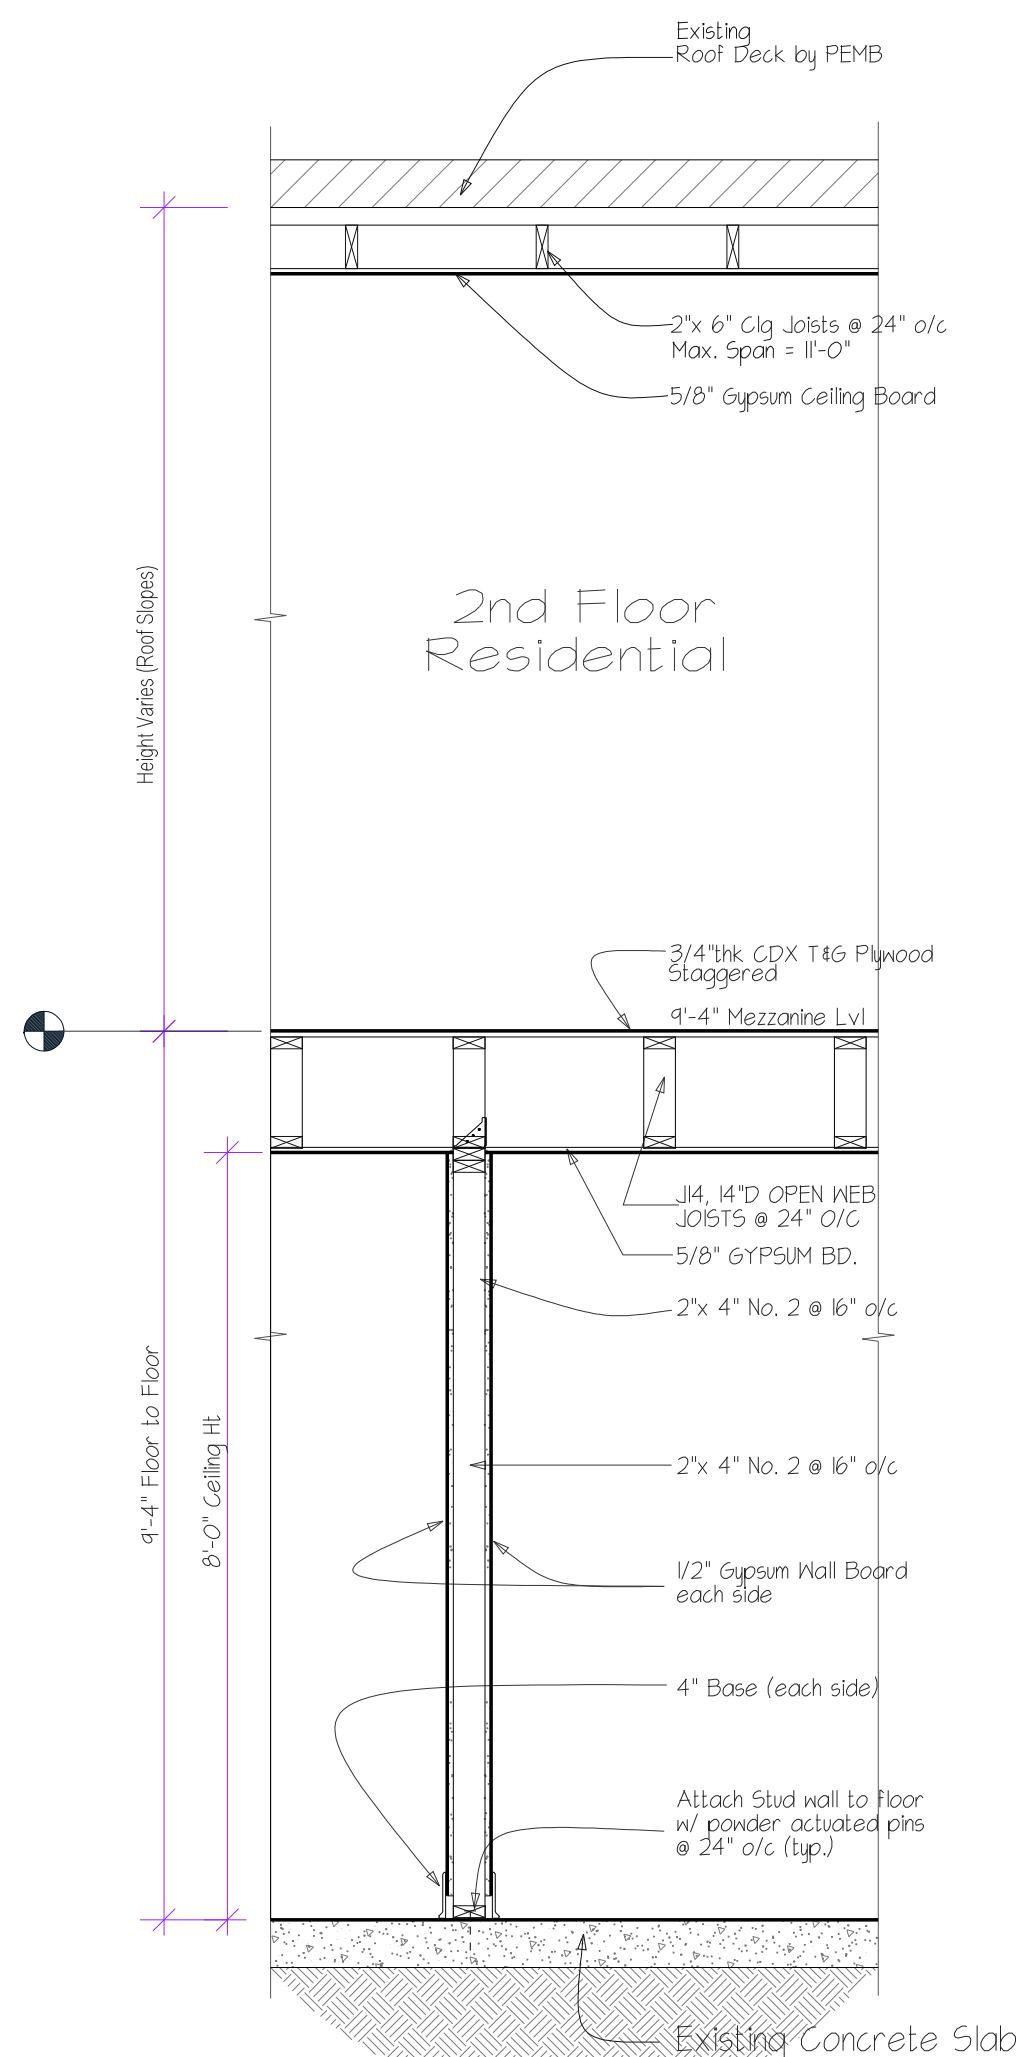

2 Interior Wall Sections at 2nd Floor Level
A500 Scale 1/2"=1'-0"

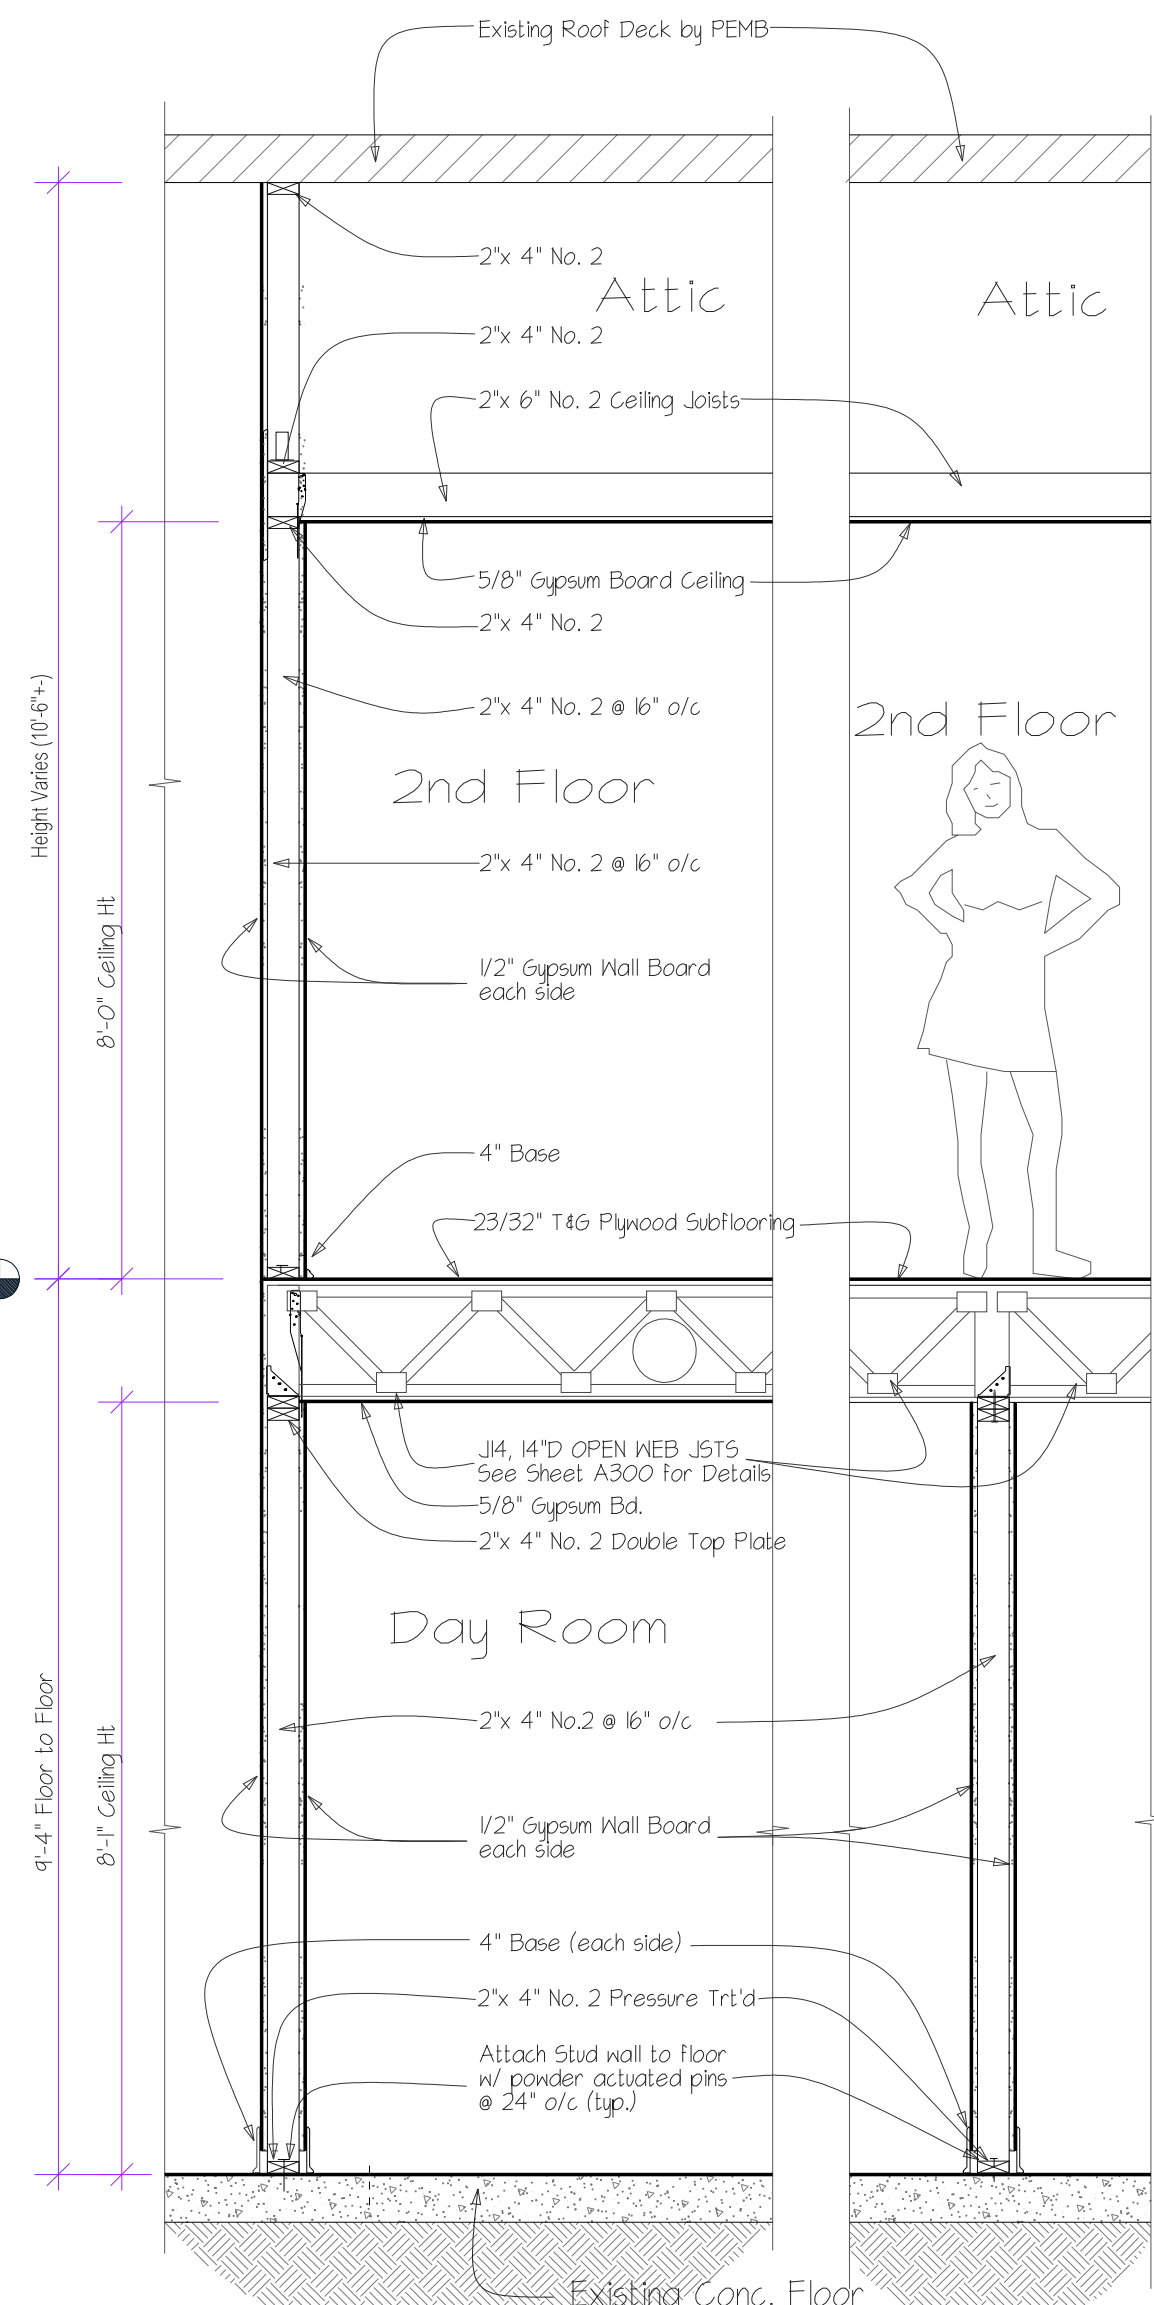

3 Interior Wall Sections at Office Area
A500 Scale 1/2"=1'-0"

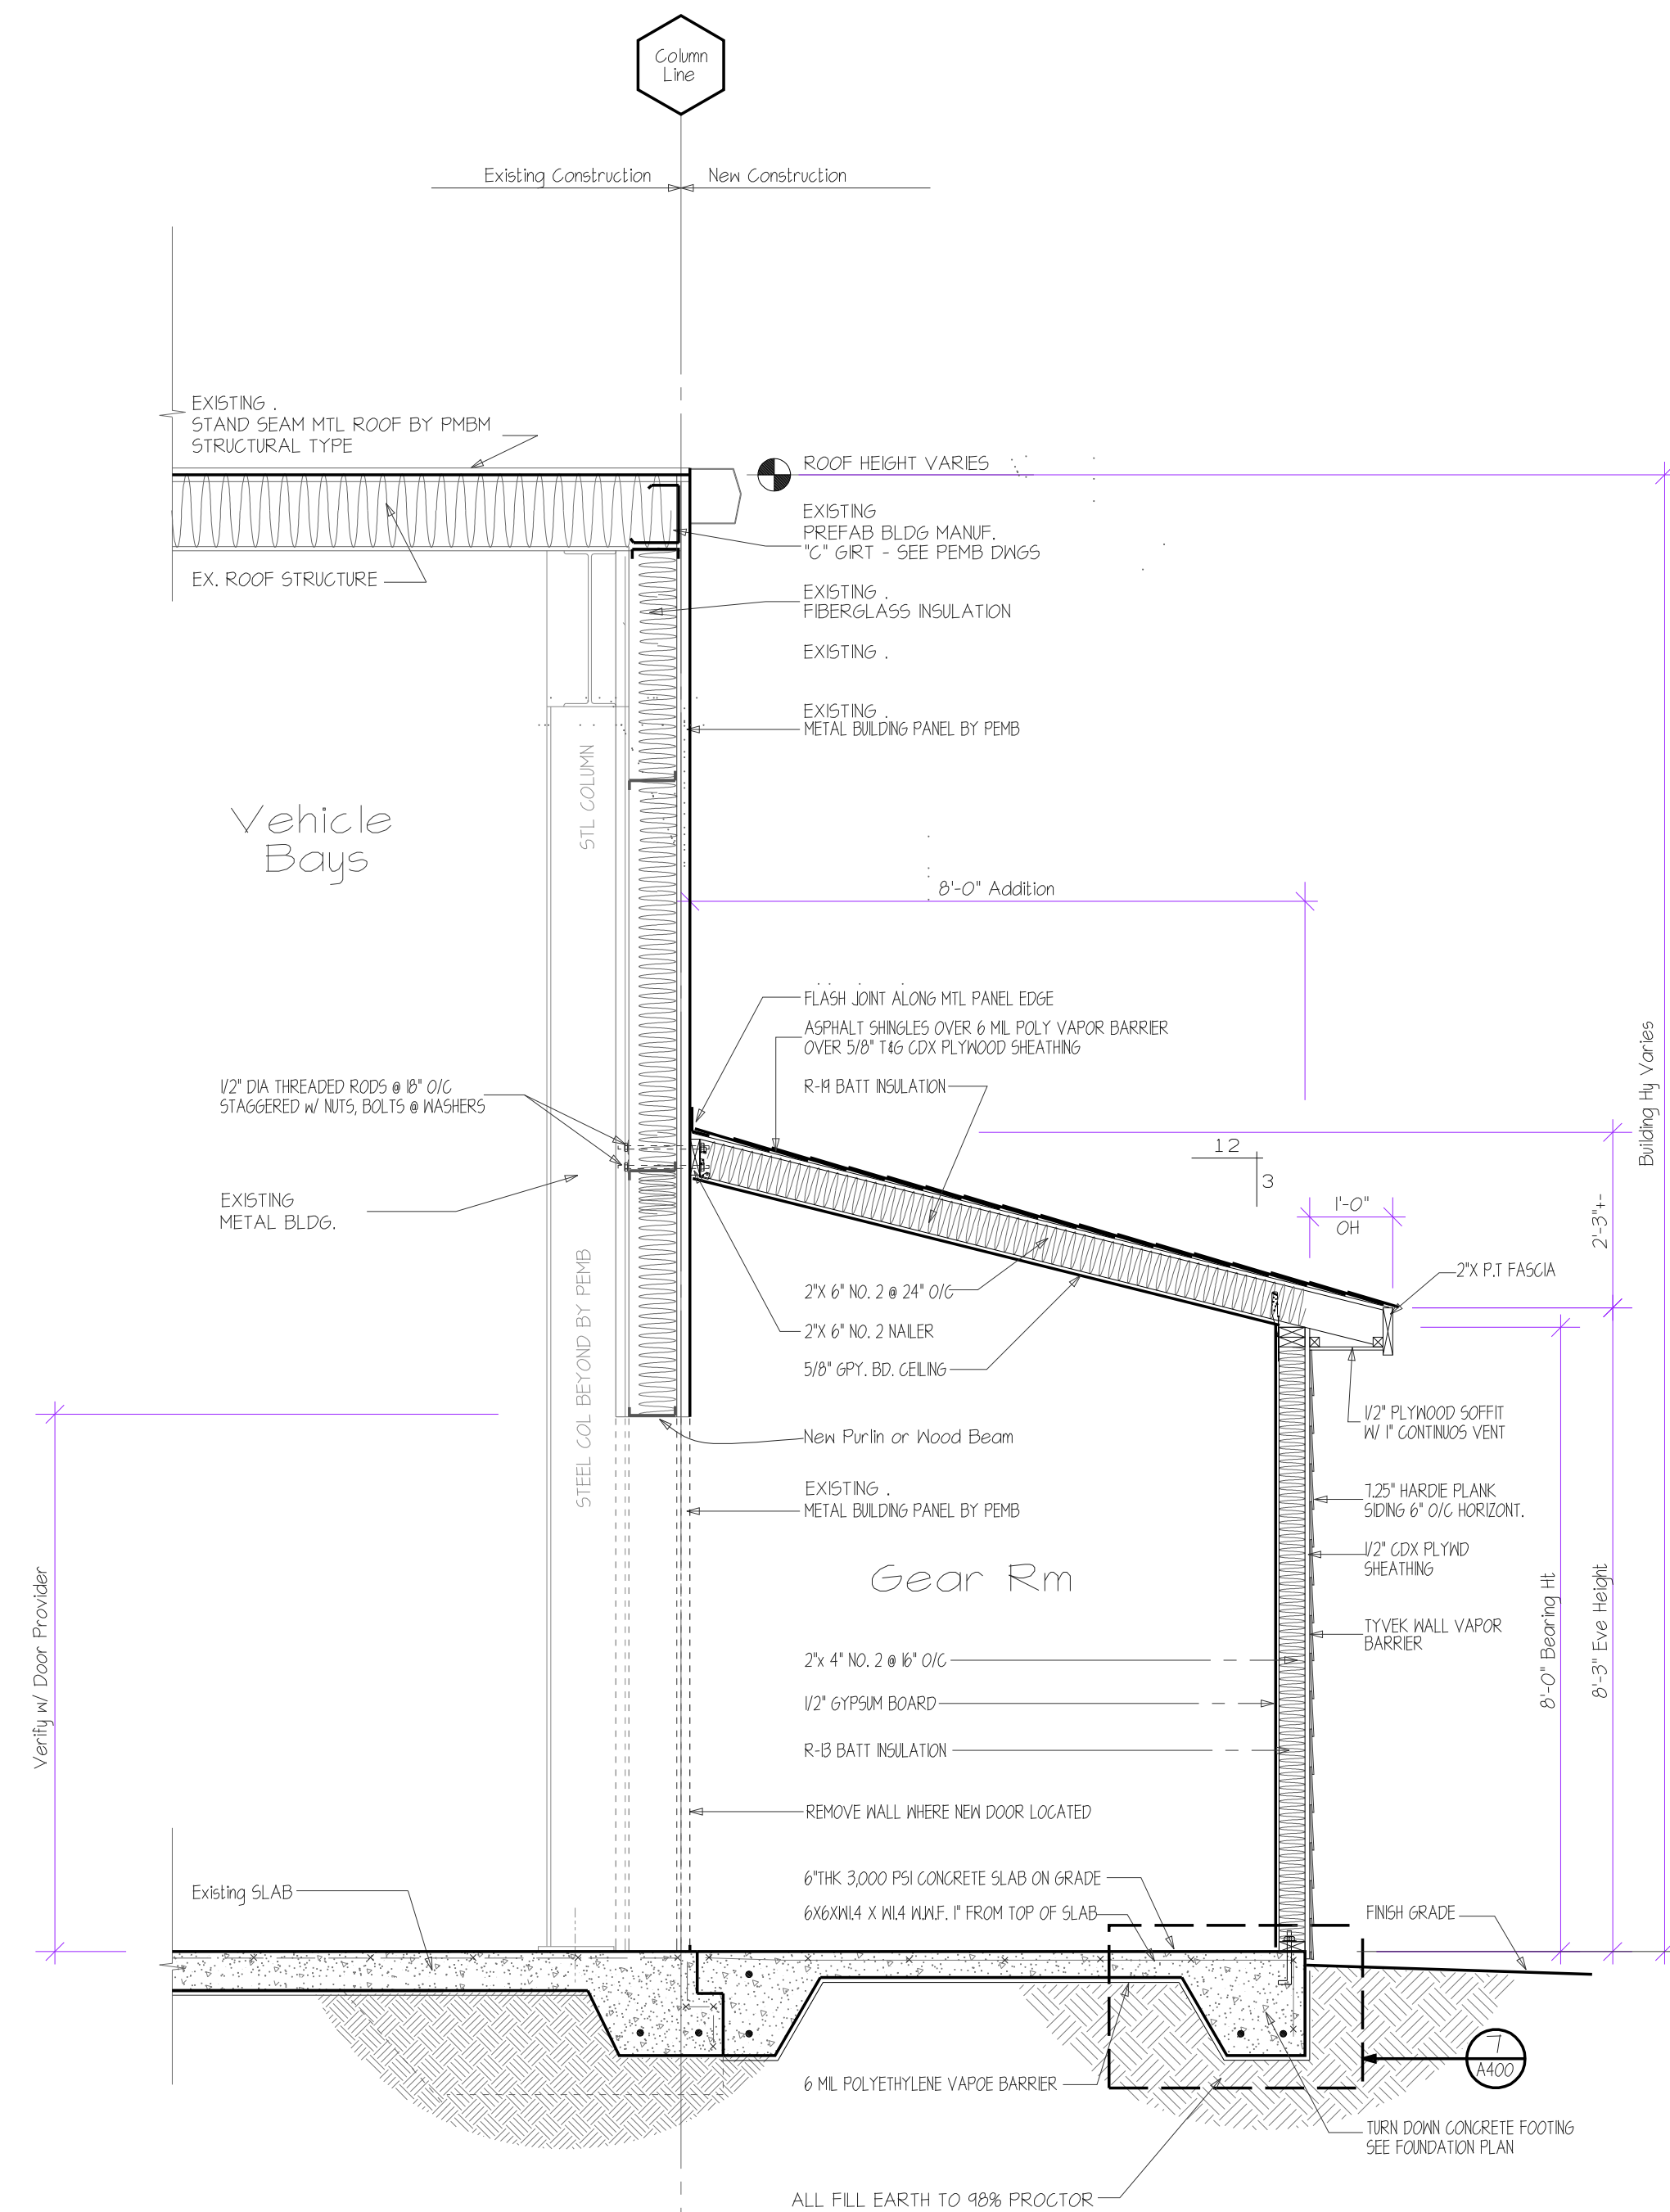

4 Side Wall Section at New Addition
A500 Scale 1/2"=1'-0"

NOTICE

This document, including all plans, specifications, and other information contained herein, are the exclusive property of SDA Design. The document is delivered and accepted in full and on express condition that neither it nor the information it contains will be copied, reproduced, or delivered to others, in whole or in part, except with express written permission from SDA Design.

INDEX CODE

sda277 A500

REVISIONS

DATE & NO.	DESCRIPTION

DATE OF DWG.

12 Aug. 2026

PRINTING DATE

SHEET NUMBER

A500
5 of 6