



ALL DIMENSIONS SHOWN ON THE
ENLARGED PLANS ARE TO FINISH
FACE, UNO

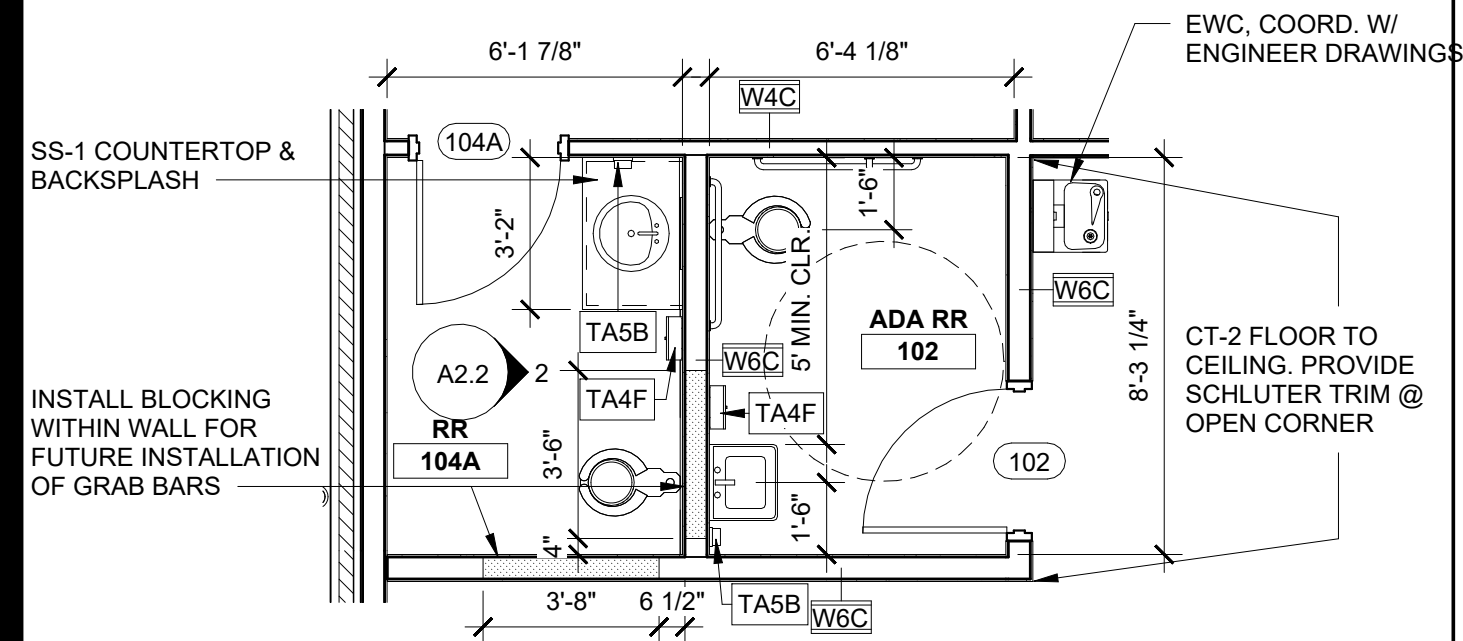


1
A2.1

ENLARGED TLT. PLAN- 102 & 104A


SCALE: 1/4" = 1'-0"

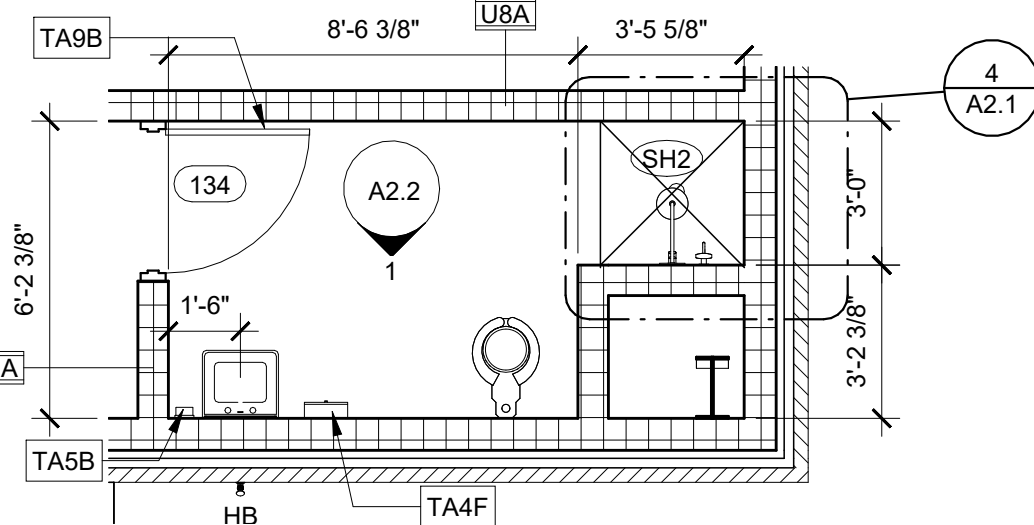

2 ENLARGED TLT- 134
A2.1 SCALE: 1/4" = 1'-0"

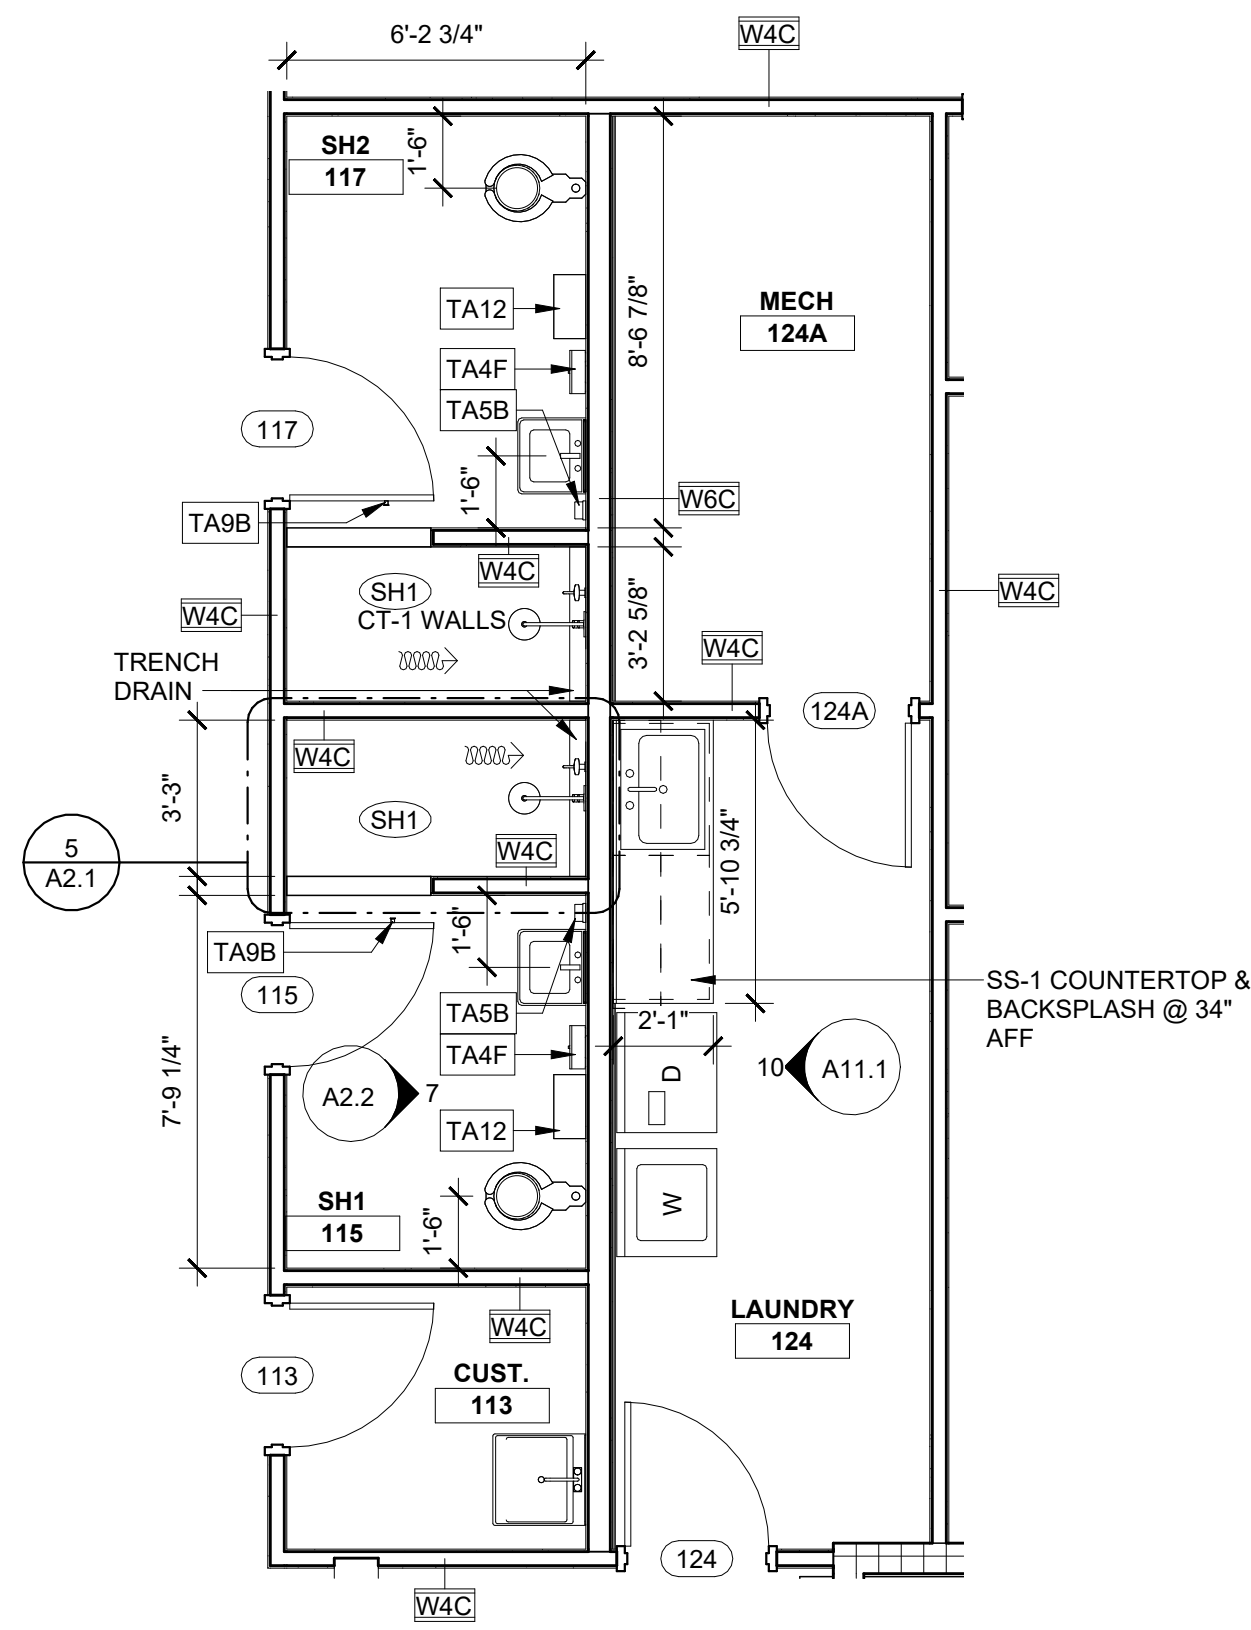


3 ENLARGED TOILET - 115 & 117
A2.1 SCALE: 1/4" = 1'-0"

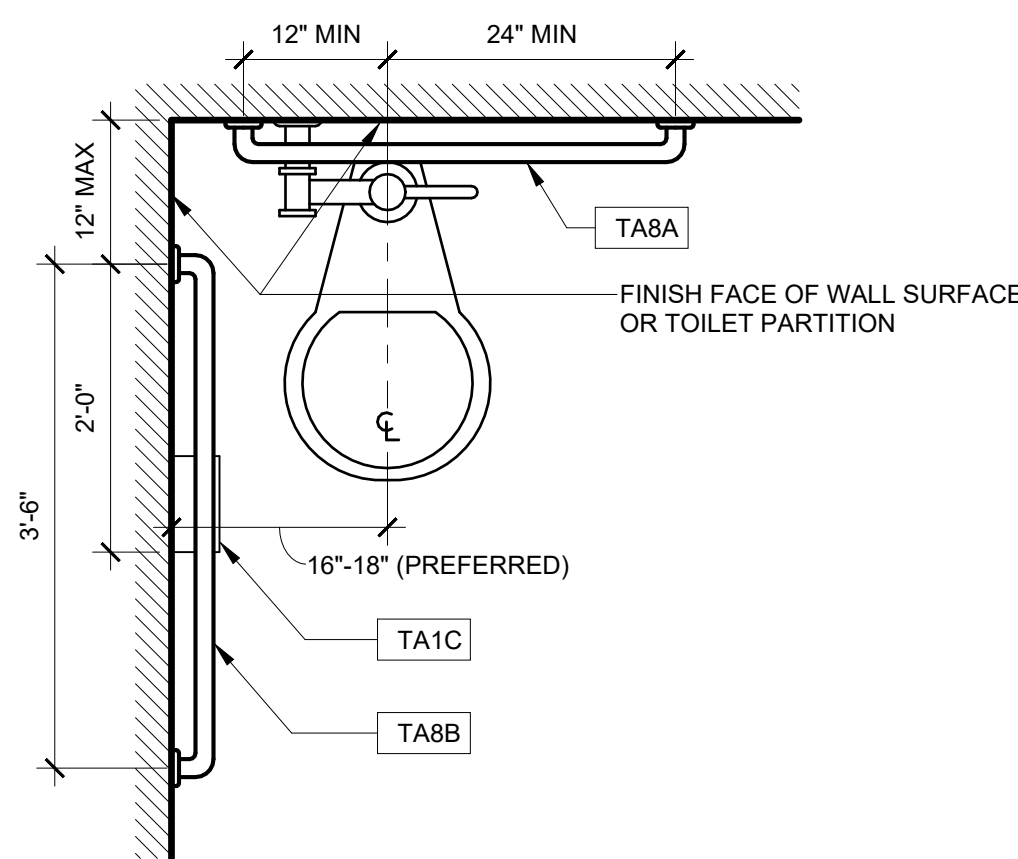


6
A2.1

TYPICAL ADA TOILET PLAN


SCALE: 3/4" = 1'-0"

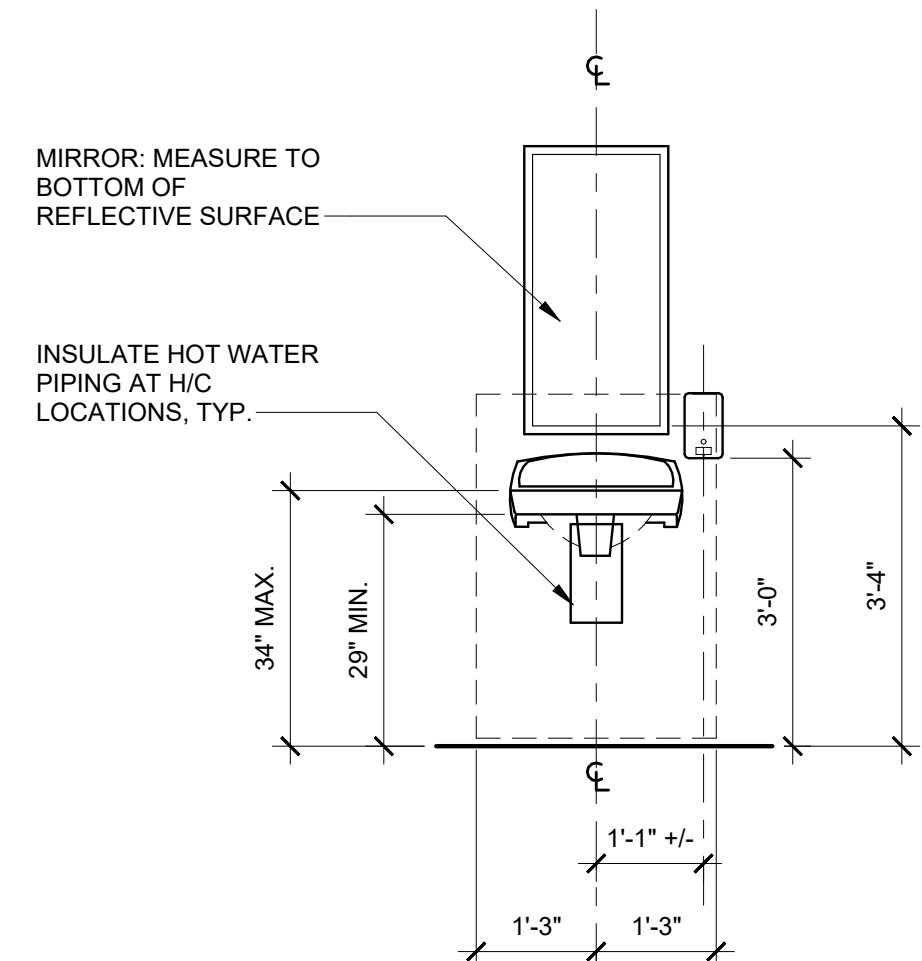

9 TYPICAL LAVATORY ELEVATION
A2.1 SCALE: 1/2" = 1'-0"

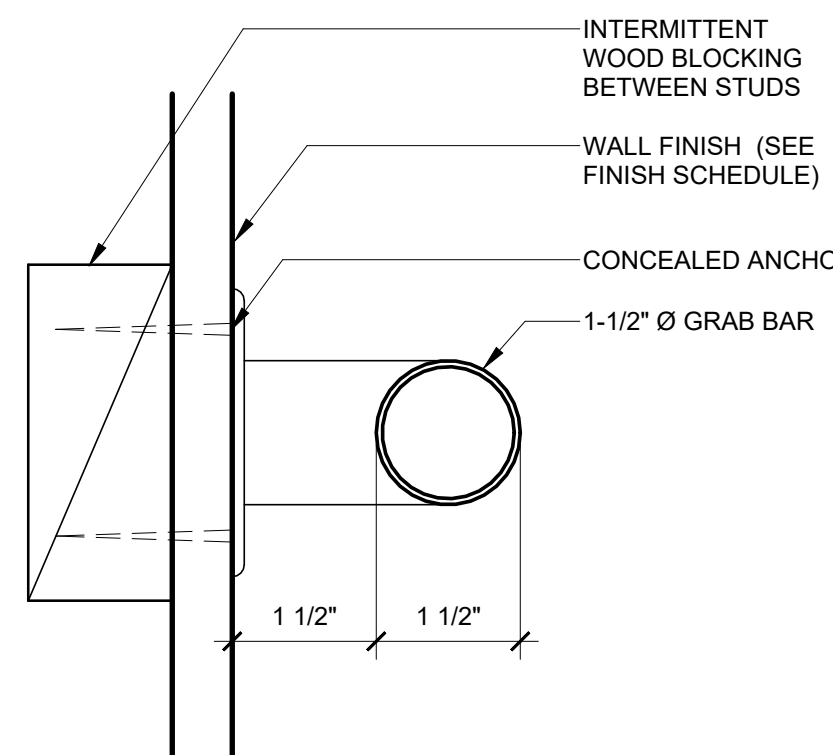


10 TYPICAL GRAB BAR MOUNTING

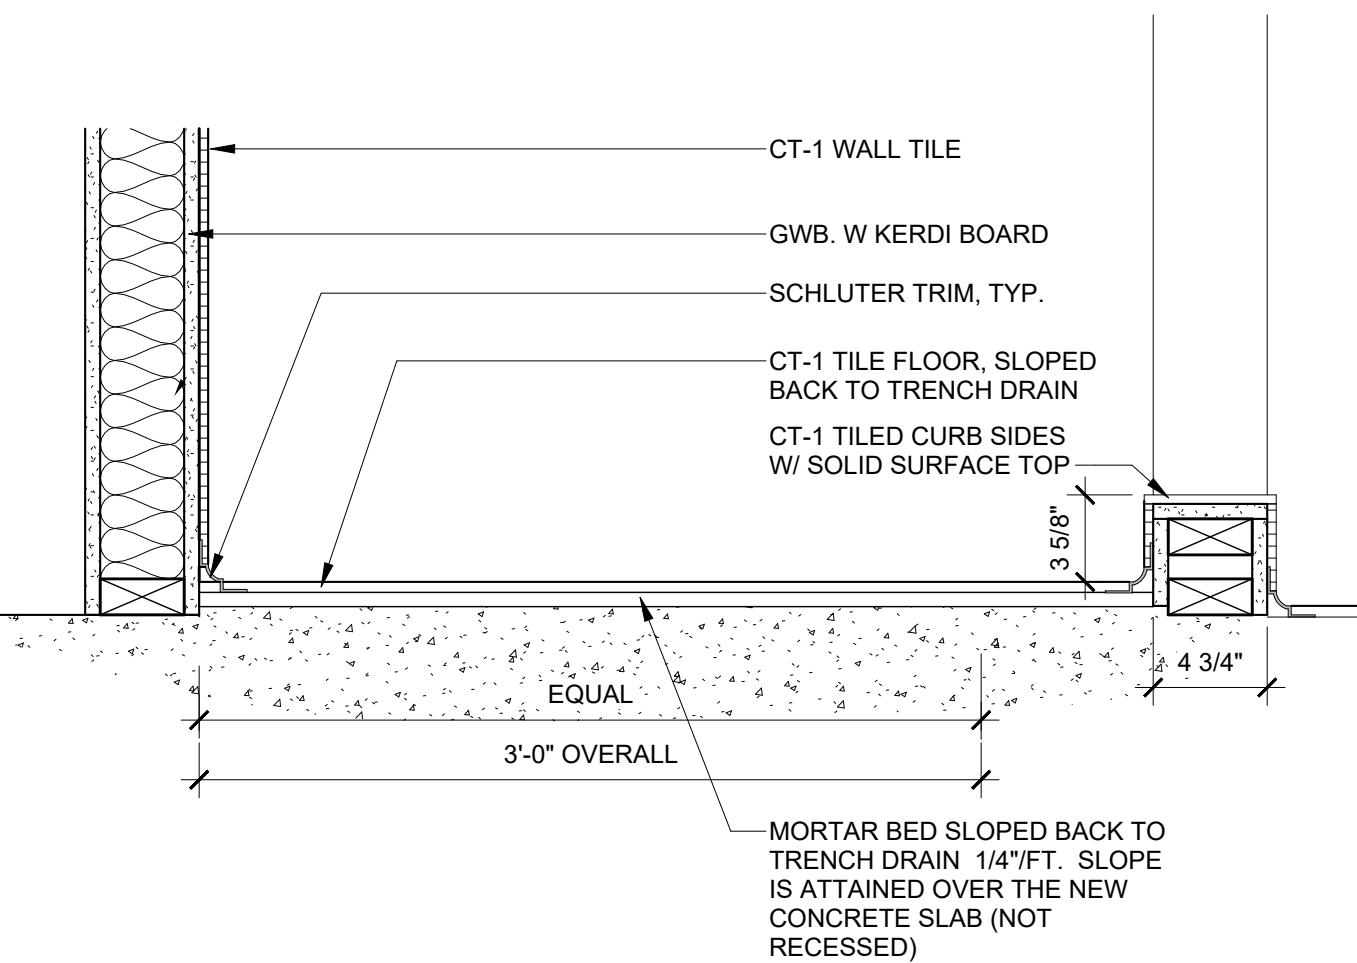

7
A2.1

SHOWER BASE


SCALE: 1 1/2" = 1'-0"

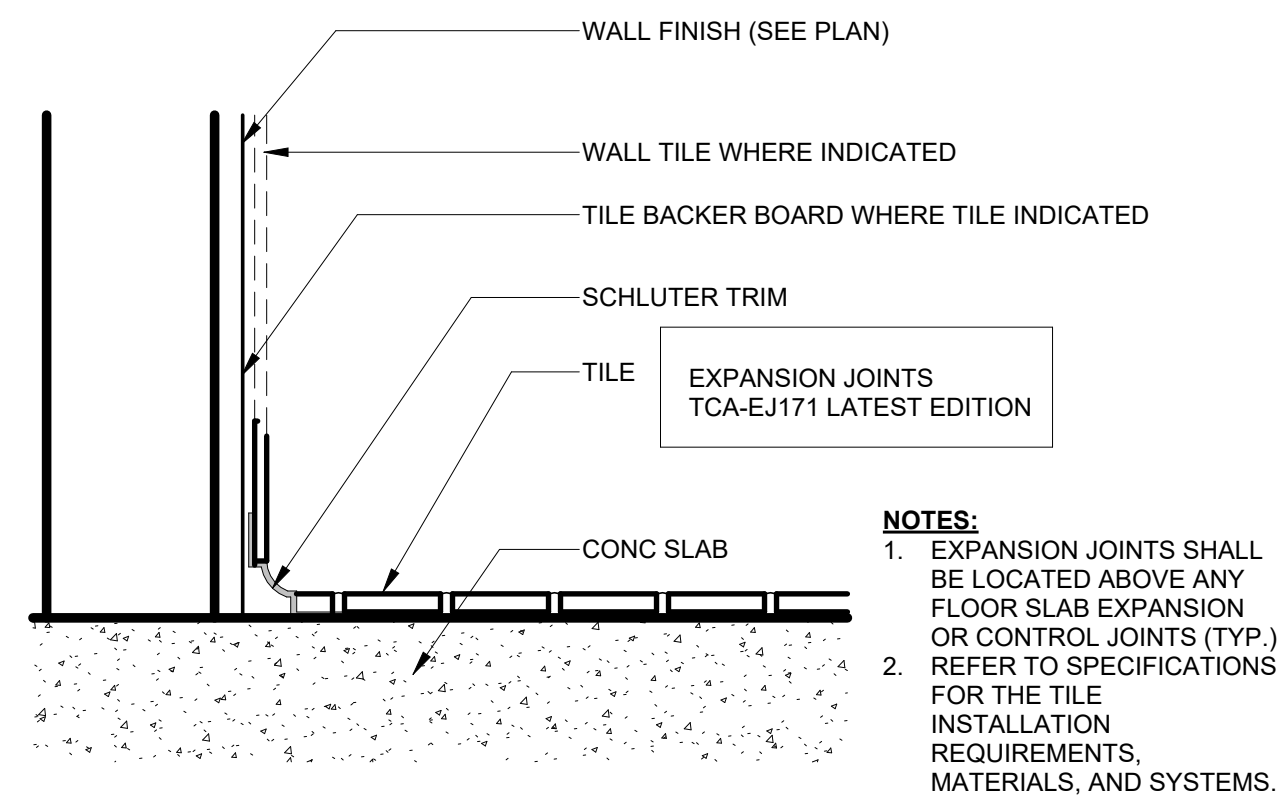


11
A2.1

TILE COVE BASE


SCALE: 3" = 1'-0"

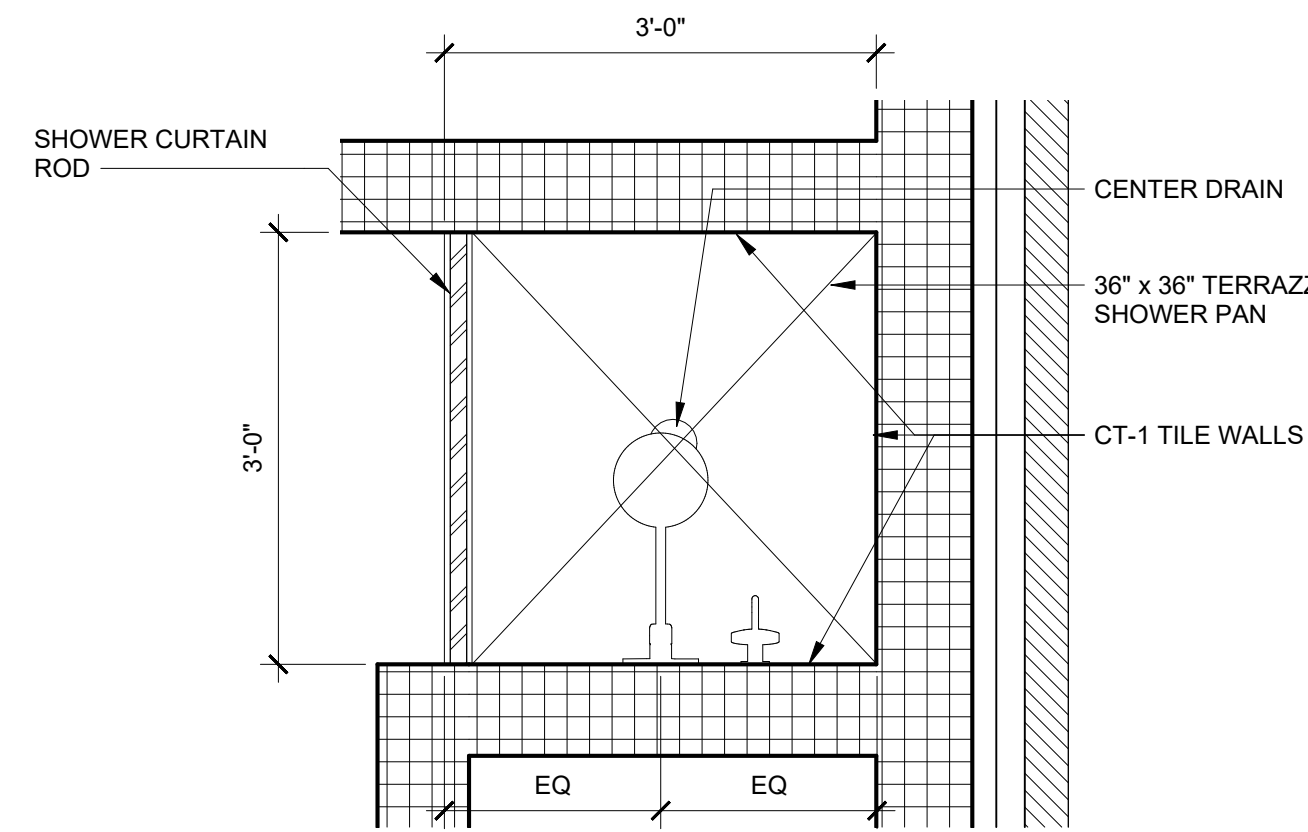


4 SH2 - ENLARGED SHOWER PLAN
A2.1 SCALE: 3/4" = 1'-0"

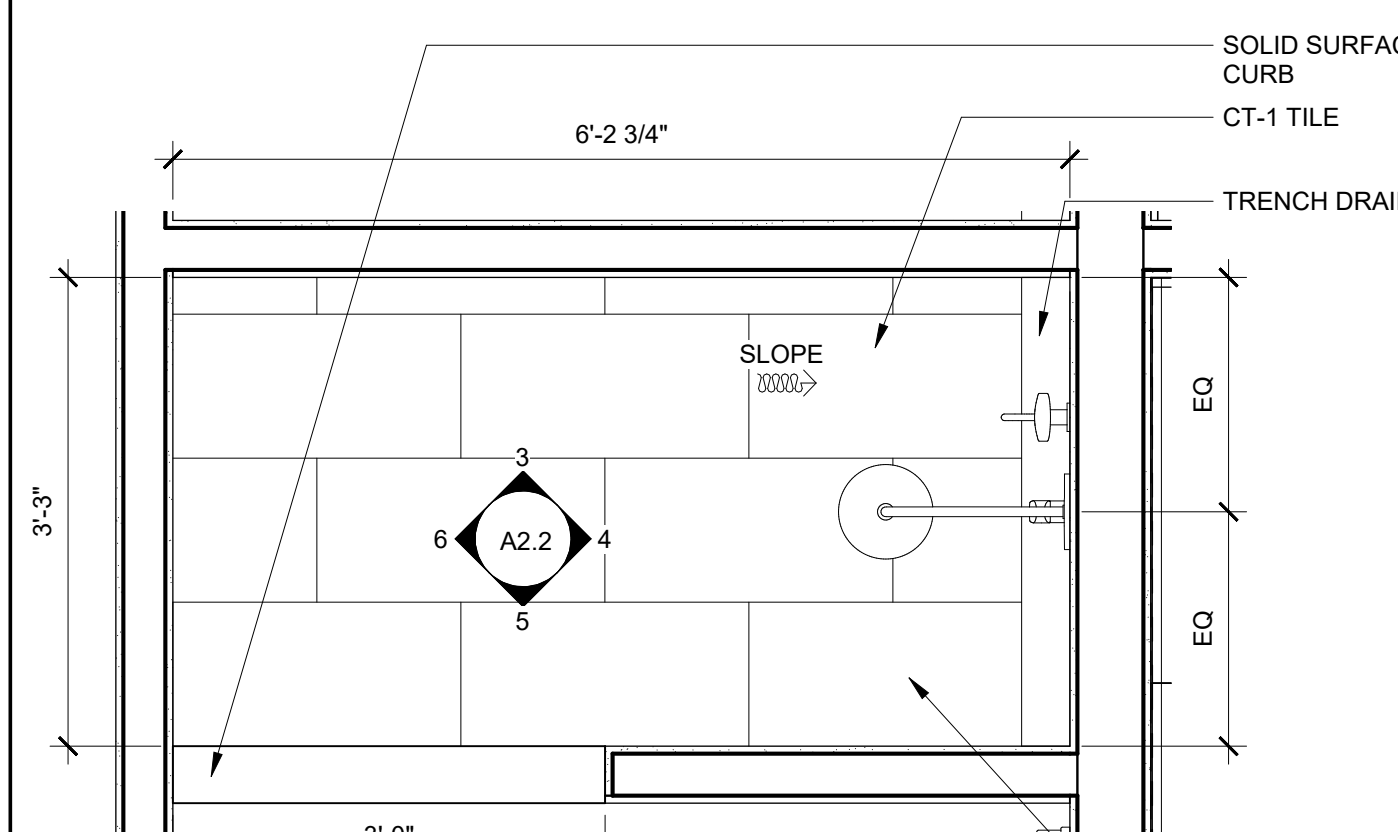

5 SH1 - ENLARGED SHOWER PLAN
A2.1 SCALE: 3/4" = 1'-0"

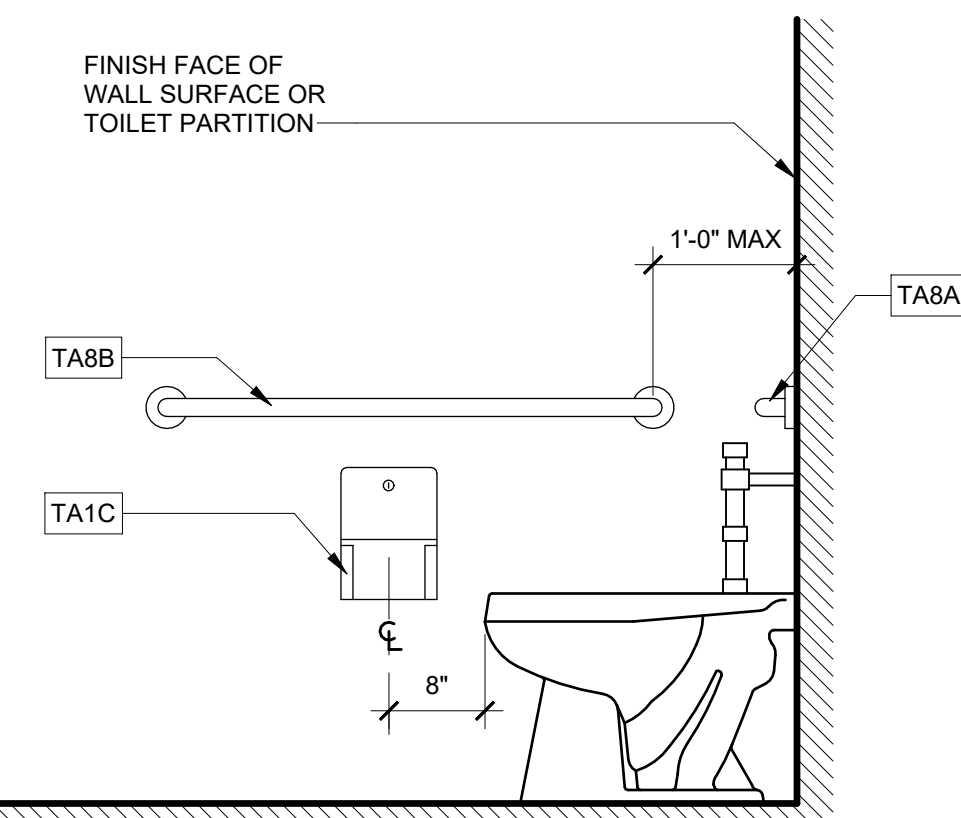

8 ADA TOILET ELEVATION TYP.
A2.1 SCALE: 3/4" = 1'-0"

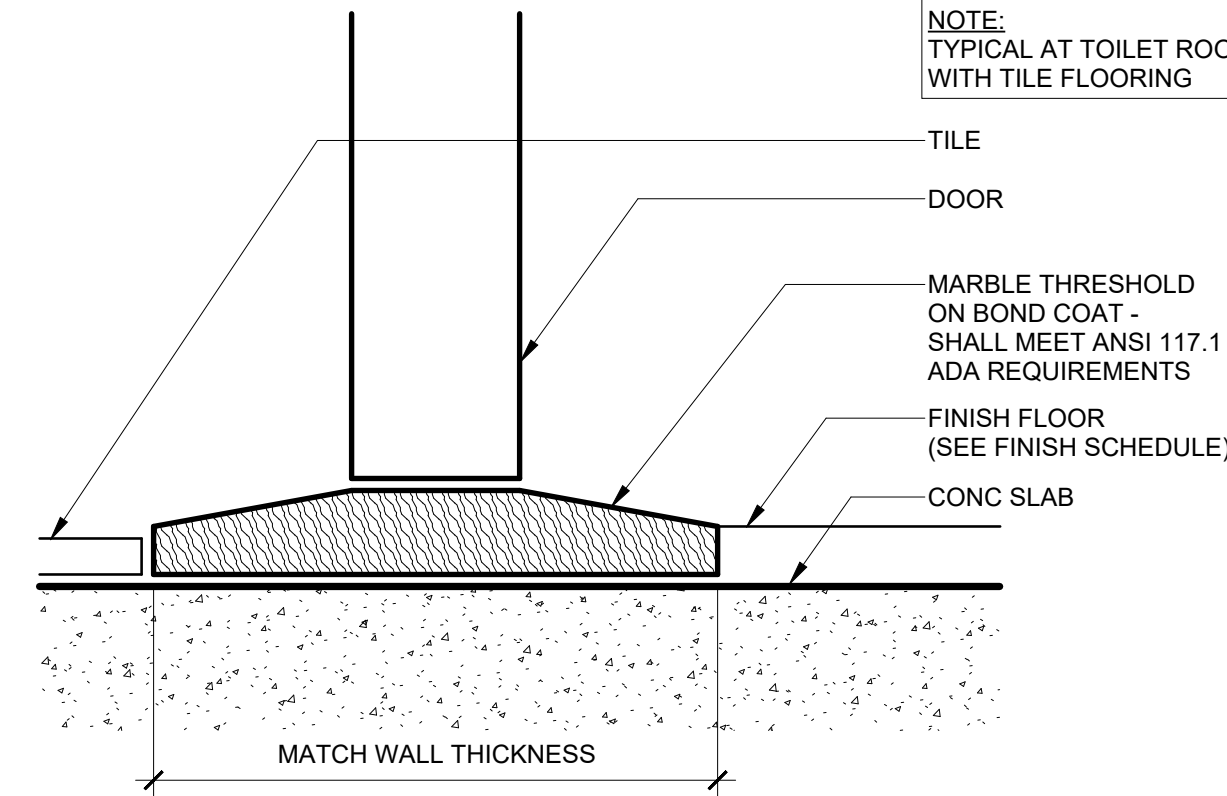

12 MARBLE TILE THRESHOLD
A2.1 SCALE: 6" = 1'-0"

GENERAL NOTES

1. COORDINATE WALL FINISHES (TILE, ETC) WITH ALL WALL MOUNTED ACCESSORIES PRIOR TO FINISH INSTALLATION. WHERE ACCESSORIES ARE MOUNTED OVER A FINISH TRANSITION WITH A VARIATION IN THICKNESS, ADJUST ACCORDING TO THE FOLLOWING:
OPTION 1 - GRAB FINISH BEHIND ACCESSORY - INSTALL FINISH FLUSH TO EDGES OF ACCESSORY AND PROVIDE WORKMANLIKE EDGES AND TRANSITIONS.
OPTION 2 - PROVIDE PLYWOOD SHIM BEHIND ACCESSORY TO FLUSH WITH FINISH MATERIAL. SIZE TO BE 1/2" INSET ON ALL SIDES OF ACCESSORY AND PAINT TO MATCH WALL COLOR.
2. VERIFY ALL TOILET ACCESSORIES WITH OWNER PRIOR TO ORDER AND INSTALLATION. ITEMS MAY BE USED IF THEY ARE COORDINATED WITH CAMPUS OR CUSTODIAL SERVICE STANDARDS THAT ARE CURRENT AT THE DATE OF INSTALL.
3. SHOULD ANY DISCREPANCY BE FOUND BETWEEN ITEMS NOTED IN THE CONTRACT DOCUMENTS AND THE APPLICABLE CODES, THE CONTRACTOR SHALL BRING ITEMS TO THE ATTENTION OF THE ARCHITECT PRIOR TO ORDERING, FABRICATING OR INSTALLING.
4. IF A CONFLICT BETWEEN ANY TOILET ACCESSORIES OCCURS, NOTIFY ARCHITECT FOR DIRECTION PRIOR TO INSTALLATION.
5. INSULATE ALL EXPOSED HOT WATER PIPING AT HANDICAP LOCATIONS.
6. MIRRORS SHALL BE CENTERED OVER SINKS, TYP.
7. PROVIDE DEAD WEIGHT BLOCKING BEHIND ALL WALL MOUNTED SHELF LOCATIONS, ACCESSORIES, AND GRAB BAR CONNECTIONS.
8. ARRANGE ALL BATHROOM ACCESSORIES TO PROVIDE GOOD WORKING CLEARANCES FOR ACCESS TO LOCKS AND FULLY OPEN REFILL POSITIONS.

RE: TOILET ELEVATIONS	RE: TOILET PLANS
1. TYPICAL ELEVATIONS SHOW LOCATION AND MOUNTING HEIGHTS OF TOILET FIXTURES AND ACCESSORIES. 2. DIMENSIONS LOCATING TOILET ACCESSORIES, INCLUDING TOILET PARTITIONS AND URINAL SCREENS, ARE TYPICAL. UNO. 3. WHERE SPECIFIED, TILE SHALL BE CENTERED ON WALL. UNO.	1. ENLARGED TOILET PLANS SHOW LOCATION OF TOILET FIXTURES, ACCESSORIES, AND NOTES DETAILS INDICATE ACCESSORIES WHICH ARE TO BE PROVIDED AT EACH FIXTURE / STILL, SEE "1" FLOOR PLAN FOR ALL INFORMATION REGARDING WALL TYPES, CONSTRUCTION NOTES AND ROOM FINISHES. DIMENSIONS LOCATING TOILET ACCESSORIES AND SCREENS ARE TYPICAL. UNO. 2. <u>ALL DIMENSIONS SHOWN ON THIS SHEET ARE TO FINISH FACE.</u>

KEY NOTES

TOILET ACCESSORY SCHEDULE (CF/CI)

ITEMS REPRESENT BASIS OF DESIGN ONLY. VERIFY WITH OWNER ON ALL ITEMS TO BE PROVIDED AND COORDINATE WITH ANY ADDITIONAL OWNER FURNISHED ITEMS.

MARK	ITEM DESCRIPTION	HANDICAP ACCESSIBLE MOUNTING HEIGHTS
TA1C	SURFACE MTD. TOILET TISSUE DISPENSER (B-4288)	19" TO CENTER
TA2AF	SURFACE MOUNTED PAPER TOWEL DISPENSER (B-2621)	40" TO PAPER
TA5B	SURFACE MOUNTED SOAP DISPENSER (B-2111)	36" TO BOTTOM OF UN
TA6A	FIXED MIRROR - 18" x 36" (B-290)	40" TO BOTTOM OF UN
TA8A	36" GRAB BAR (B-6806)	33" TO CENTER
TA8B	42" GRAB BAR (B-6806)	33" TO CENTER
TA8B	CORNER GRAB BAR (B-6861)	33" TO CENTER
TA9B	SURFACE MOUNTED ROBE HOOK (B-76717)	55" AFF
TA9D	VANDAL RESISTANT SOAP DISH (B-973)	
TA9F	HEAVY DUTY STAINLESS STEEL TOWEL BAR (B-205)	
TA9M	SHOWER CURTAIN ROD	
TA9N	VINYL SHOWER CURTAIN (204-2)	
TA9R	STAINLESS STEEL SHOWER CURTAIN HOOK (204-1)	
TA10B	COAT HOOK / WALL BUMPER (B-212)	55" AFF
TA11B	MOP AND BROOM HOLDER (B-224X36)	60" AFF
TA12	16 STAINLESS STEEL SHELF (B-295)	

[illegible]



11 Ninth Street, Suite 120
Columbus, GA 31901
P. (706) 571-6923

08/31/2026

FIRE STATION MADISON, GA

1100 MARY MAGNAN BLVD
MADISON, GA 30650

BID DOCUMENTS

Project No.: 25-02527
Date: 08/31/26
Drawn by: JW
Checked by: WAG
Revisions:

08/31/26

No.	Date	Description
ENLARGED TOILET PLANS AND DETAILS A2.1		