



PRINTED: 8/31/2026 3:45:04 PM


FILEPATH: Autodesk Docs:\26-02527 Madison CA Fire Station\25-02527 Madison CA Fire Station V25.rvt

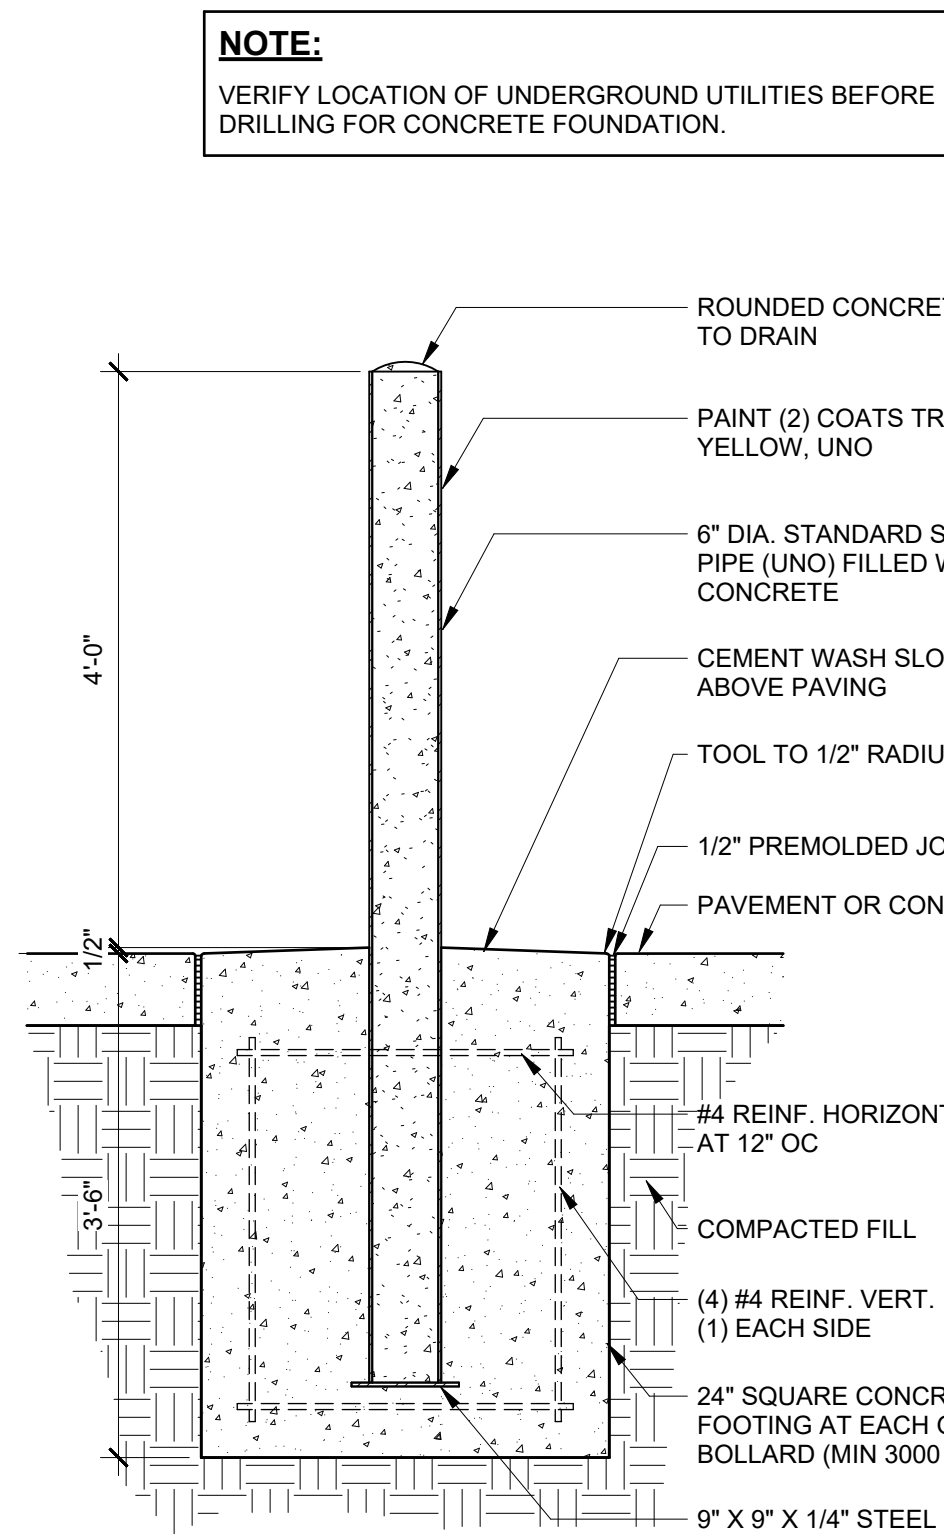


4 GUARD BOLLARD DETAIL
A6.1 SCALE: 3/4" = 1'-0"

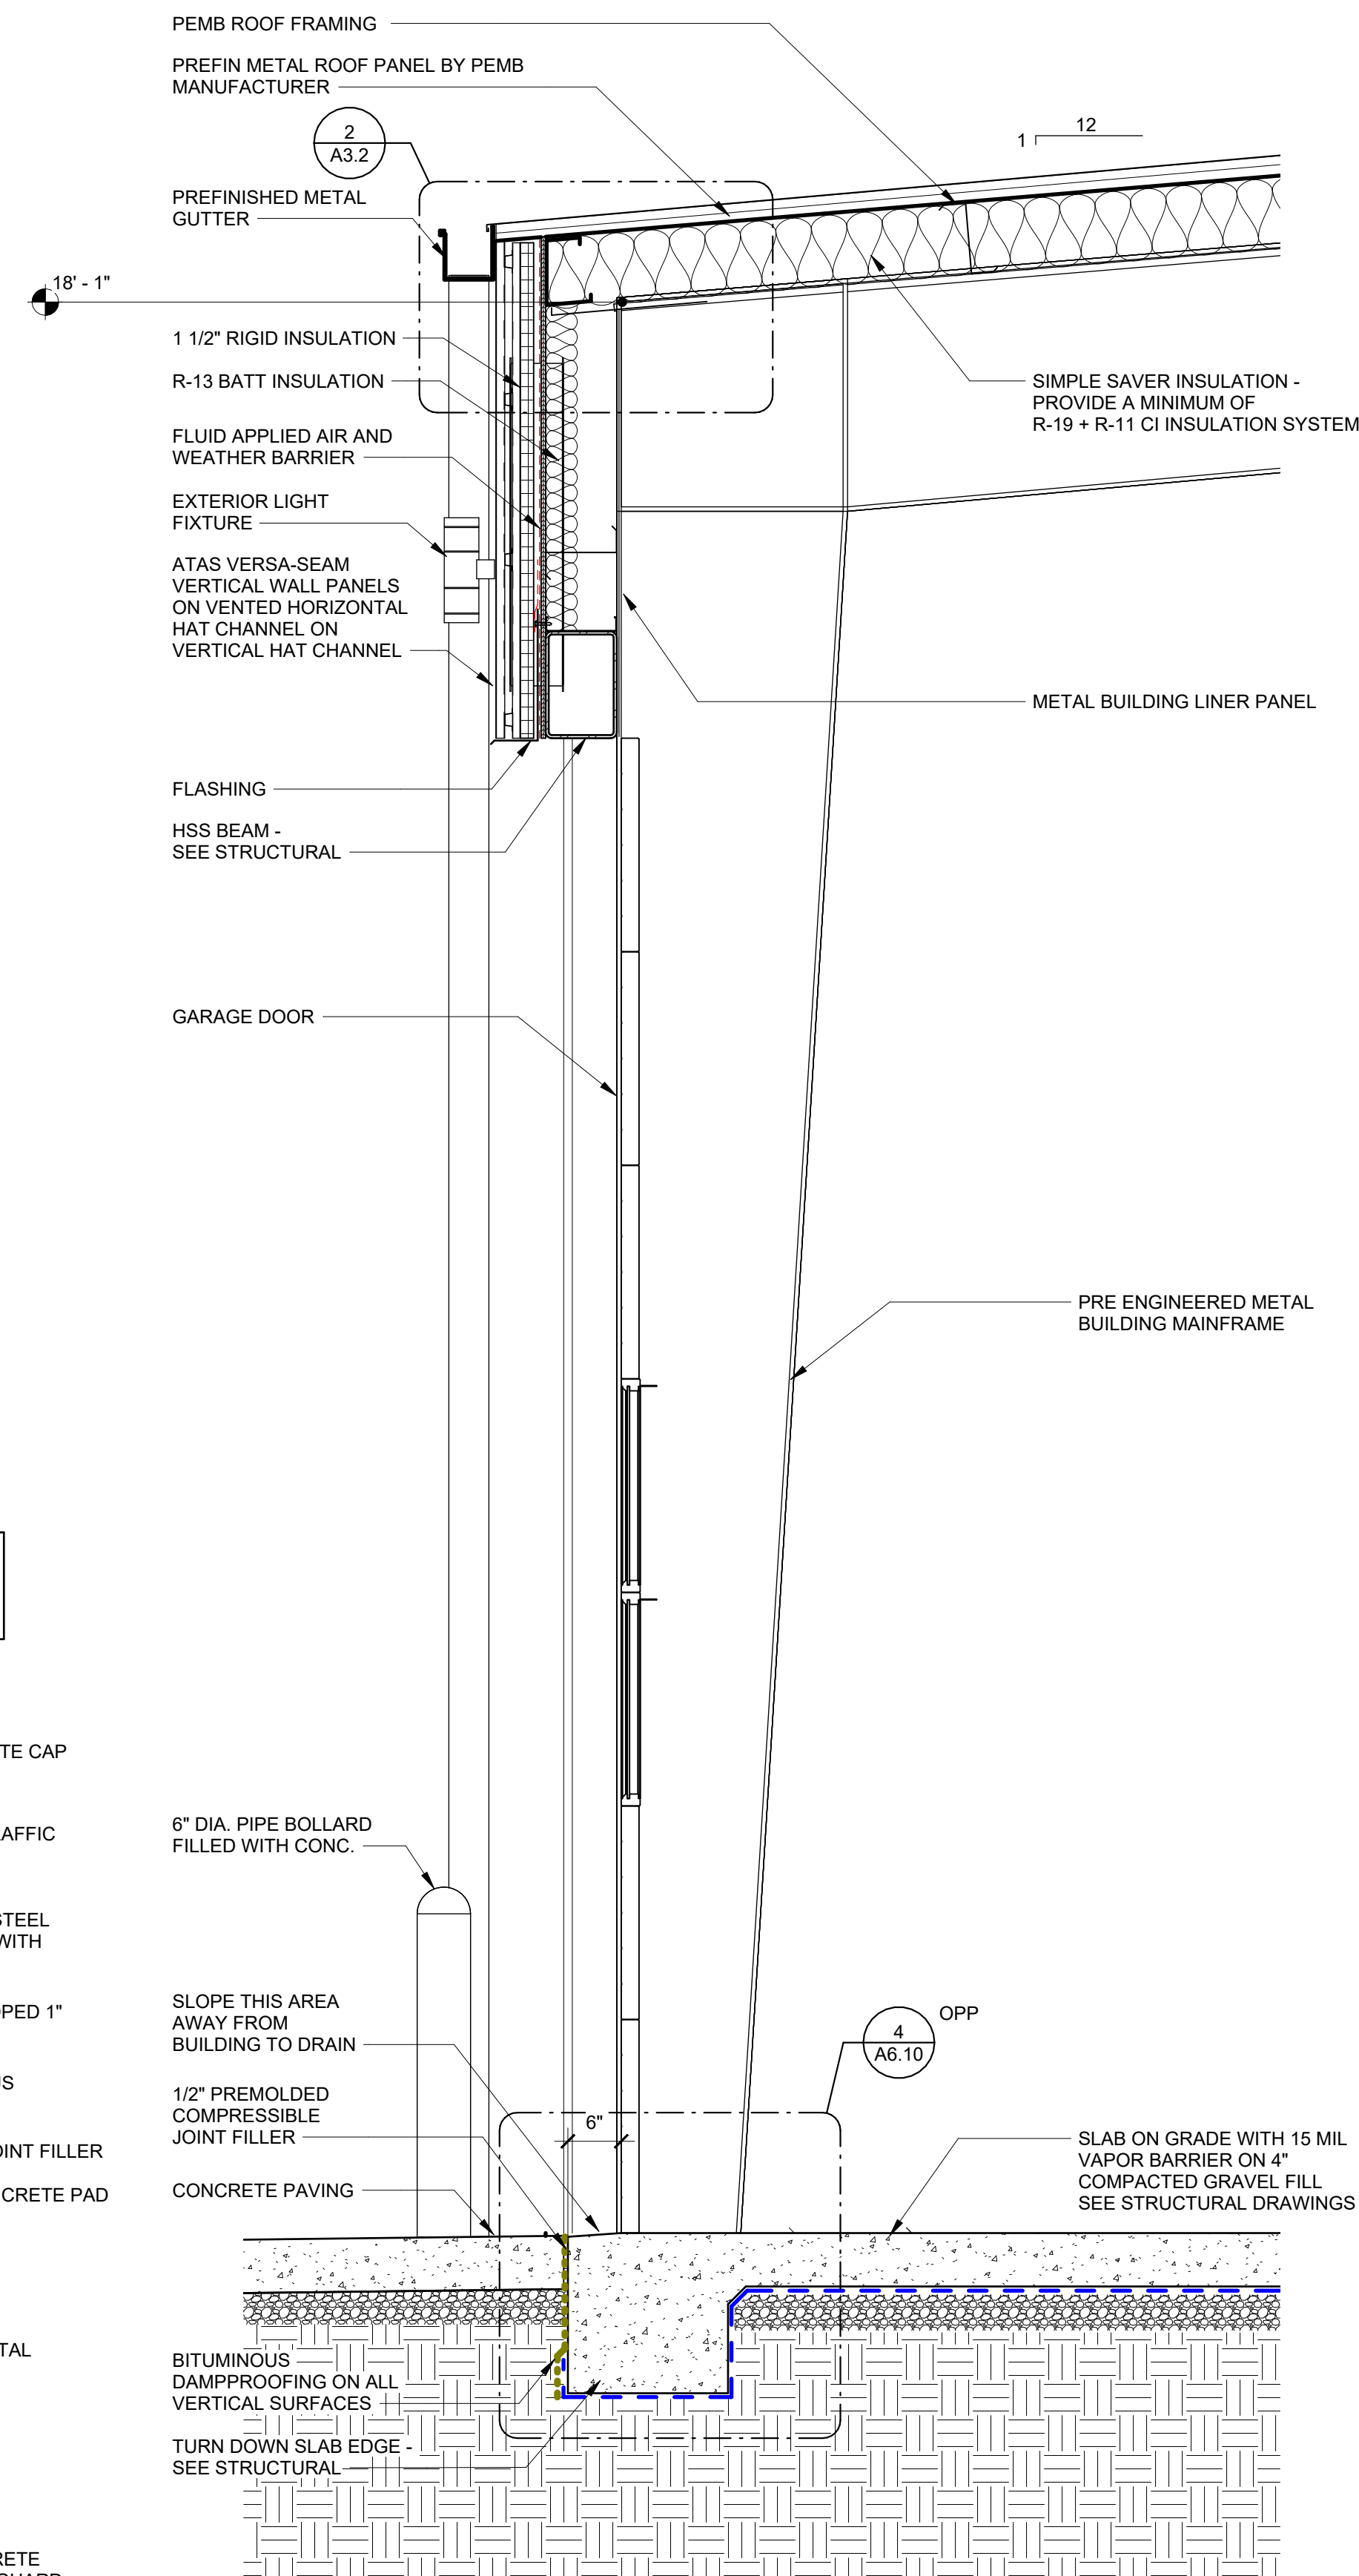

1 WALL SECTION
A6.1 SCALE: 3/4" = 1'-0"

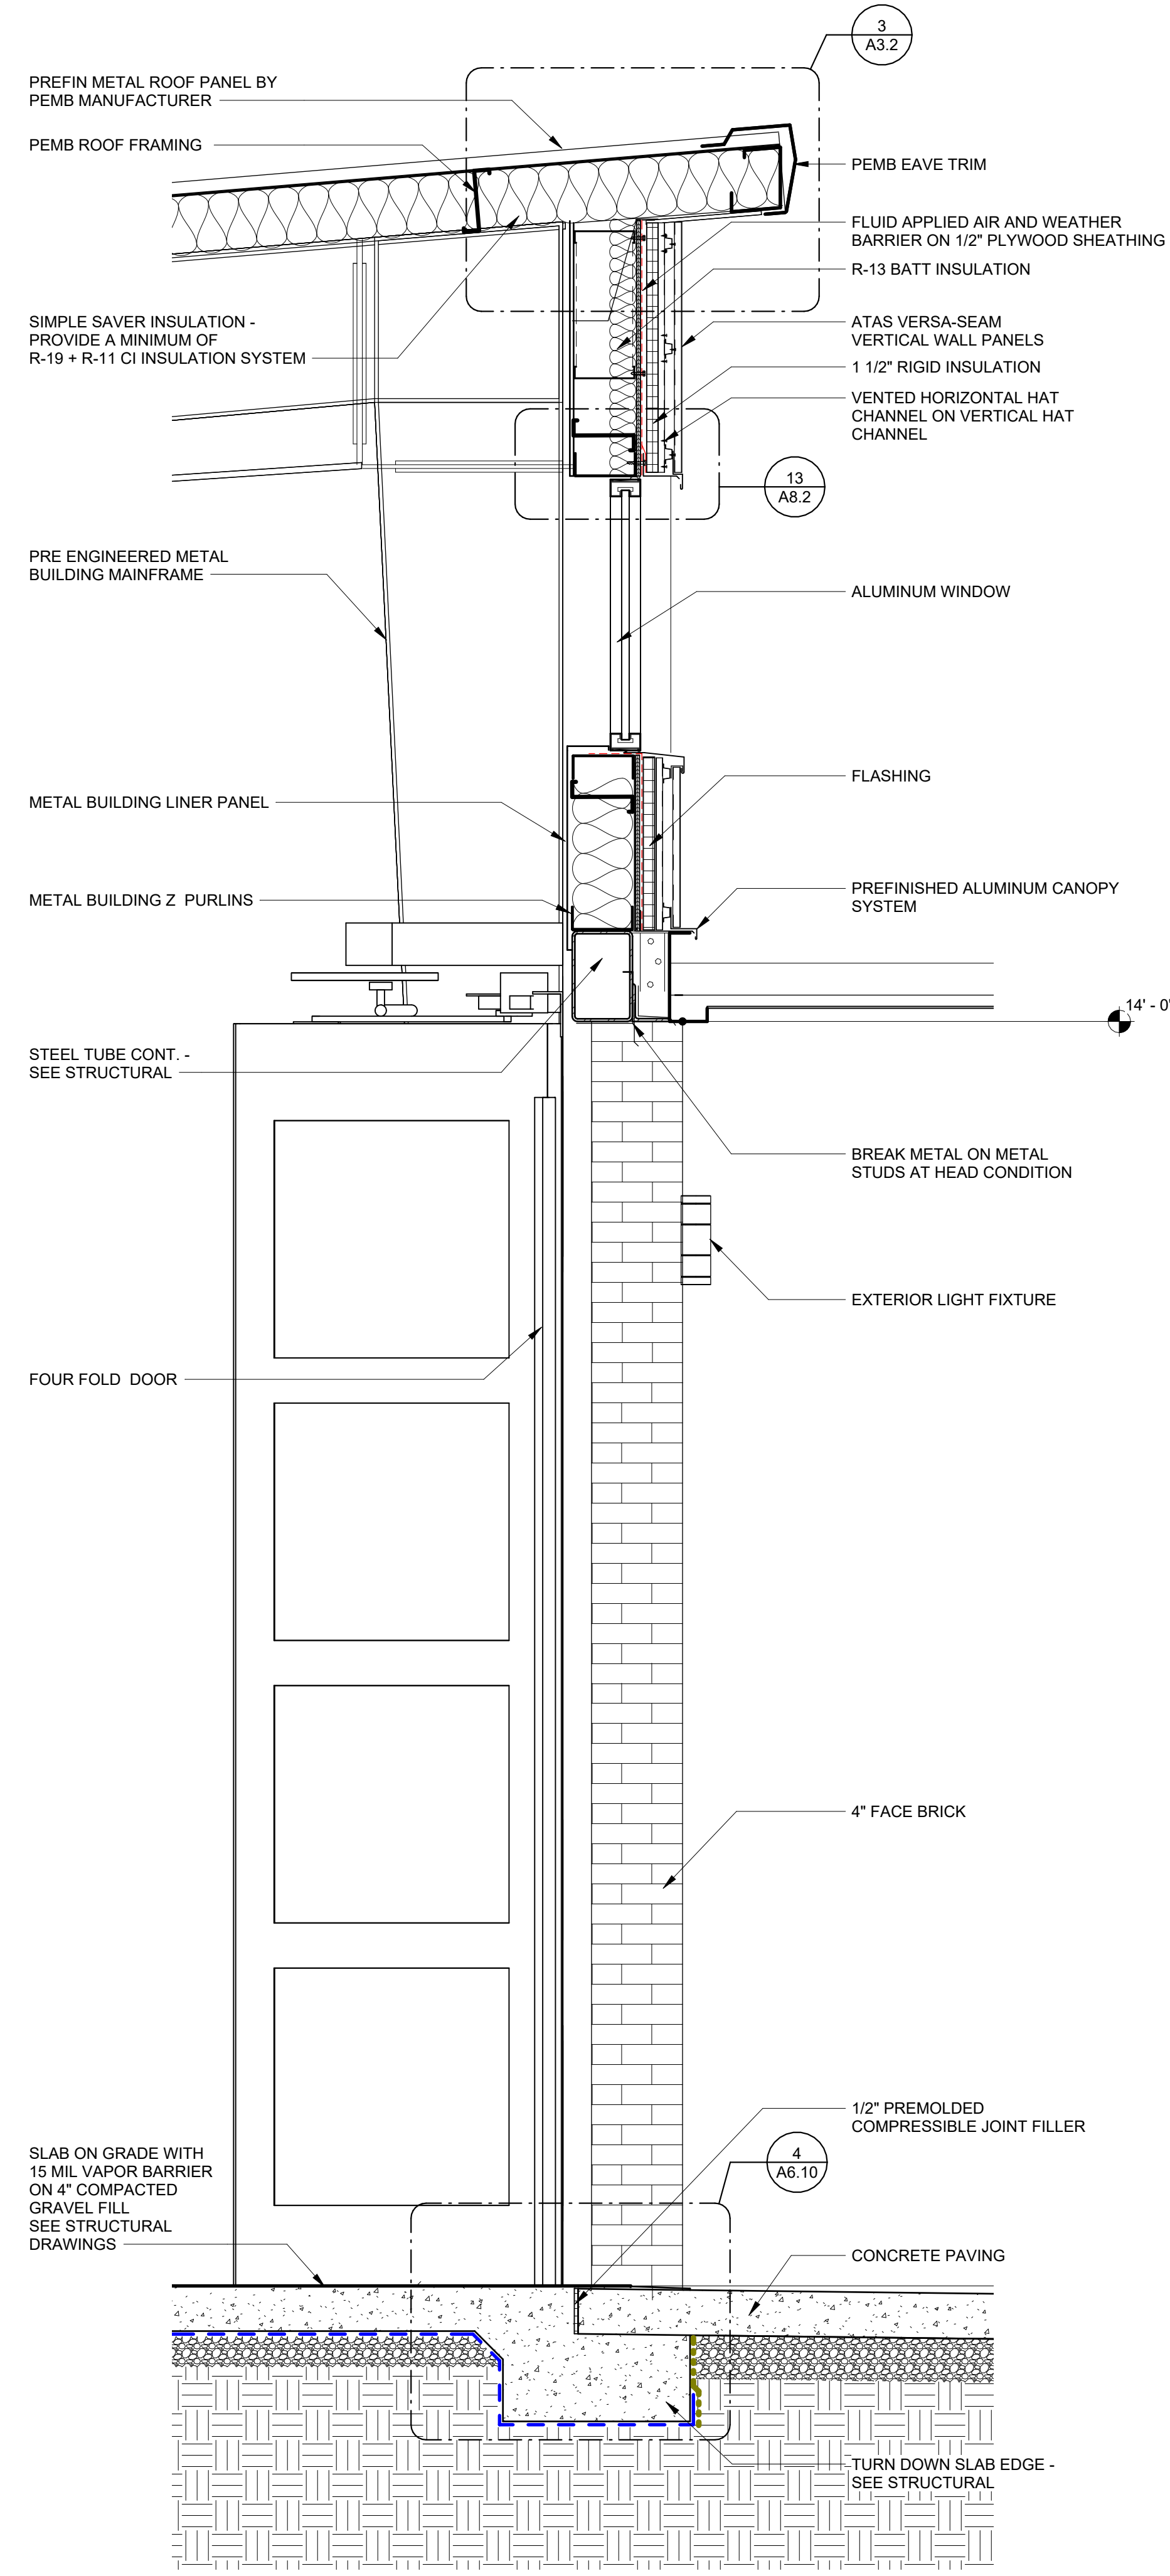

2 WALL SECTION
A6.1 SCALE: 3/4" = 1'-0"

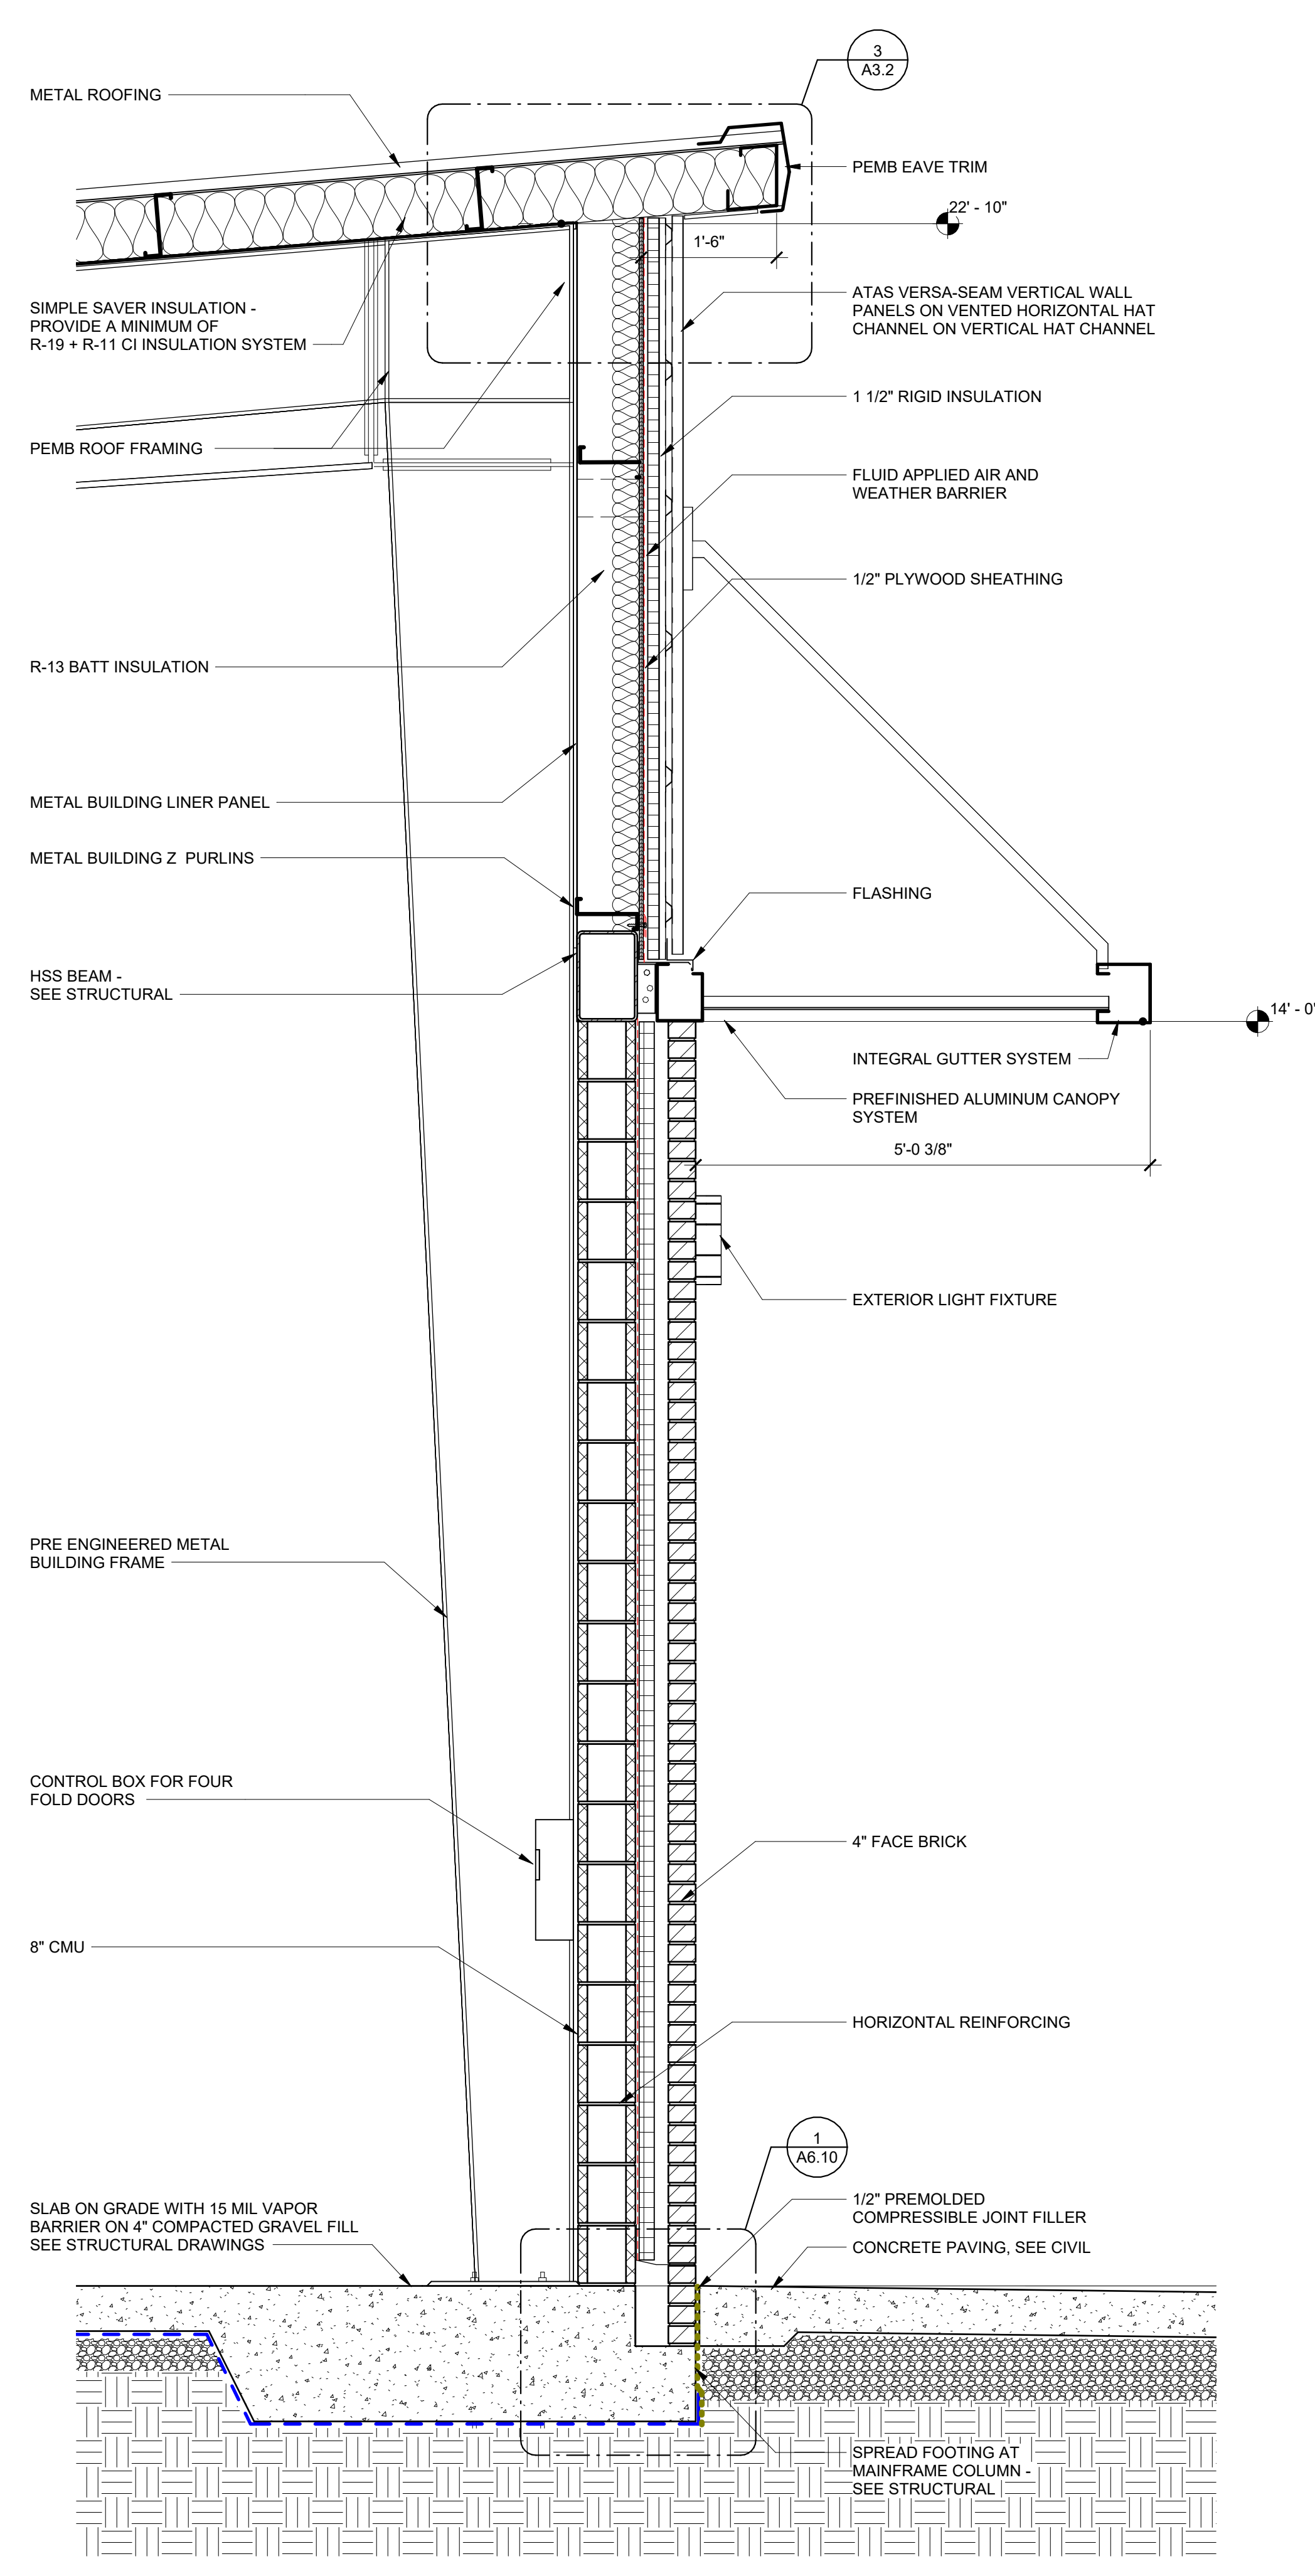

3 WALL SECTION
A6.1 SCALE: 3/4" = 1'-0"