



PRINTED: 8/31/2026 3:45:05 PM


FILEPATH: Autodes Doc:/26-02527 Madison CA Fire Station/25-02527 Madison CA Fire Station V25.rvt

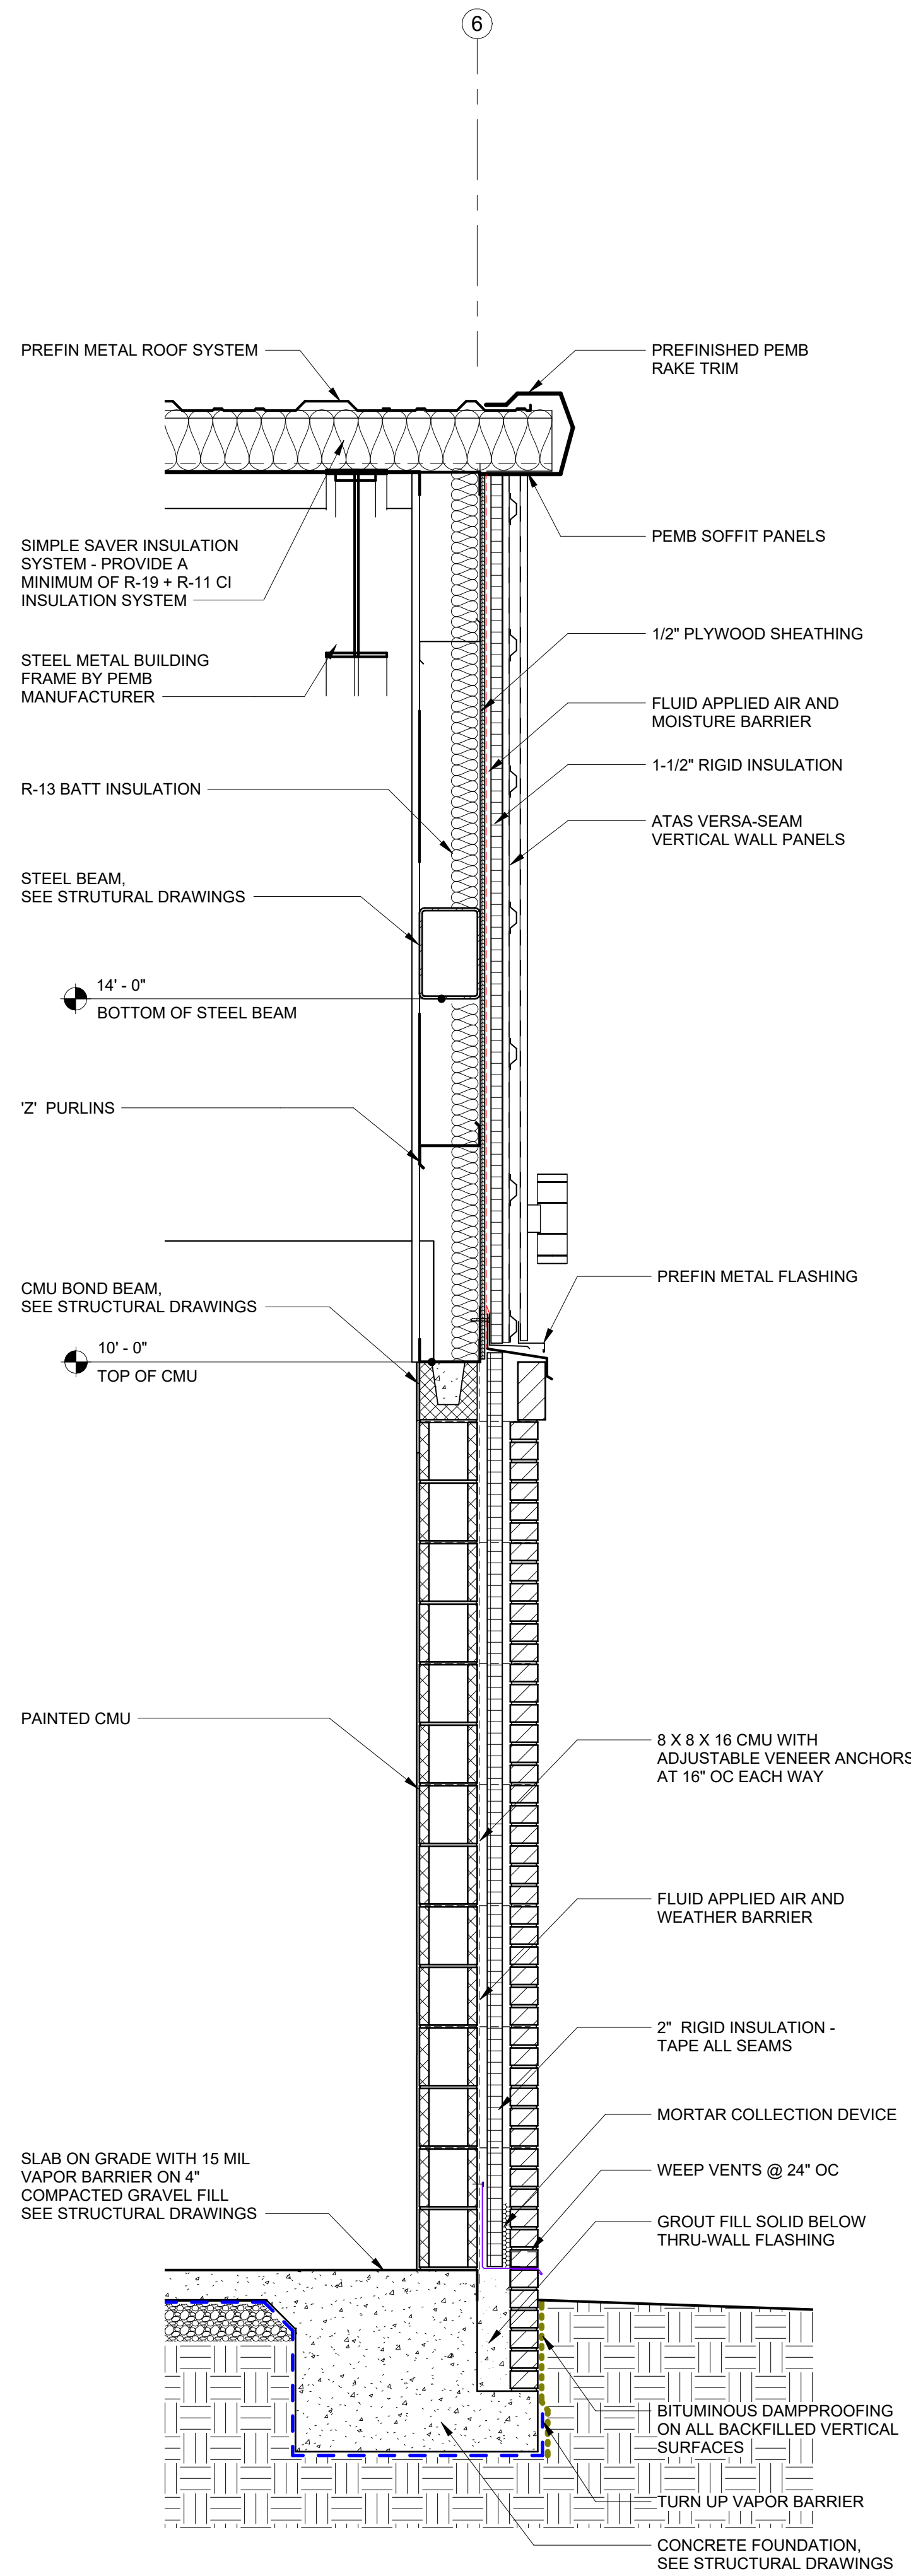


1 WALL SECTION
A6.2 SCALE: 3/4" = 1'-0"

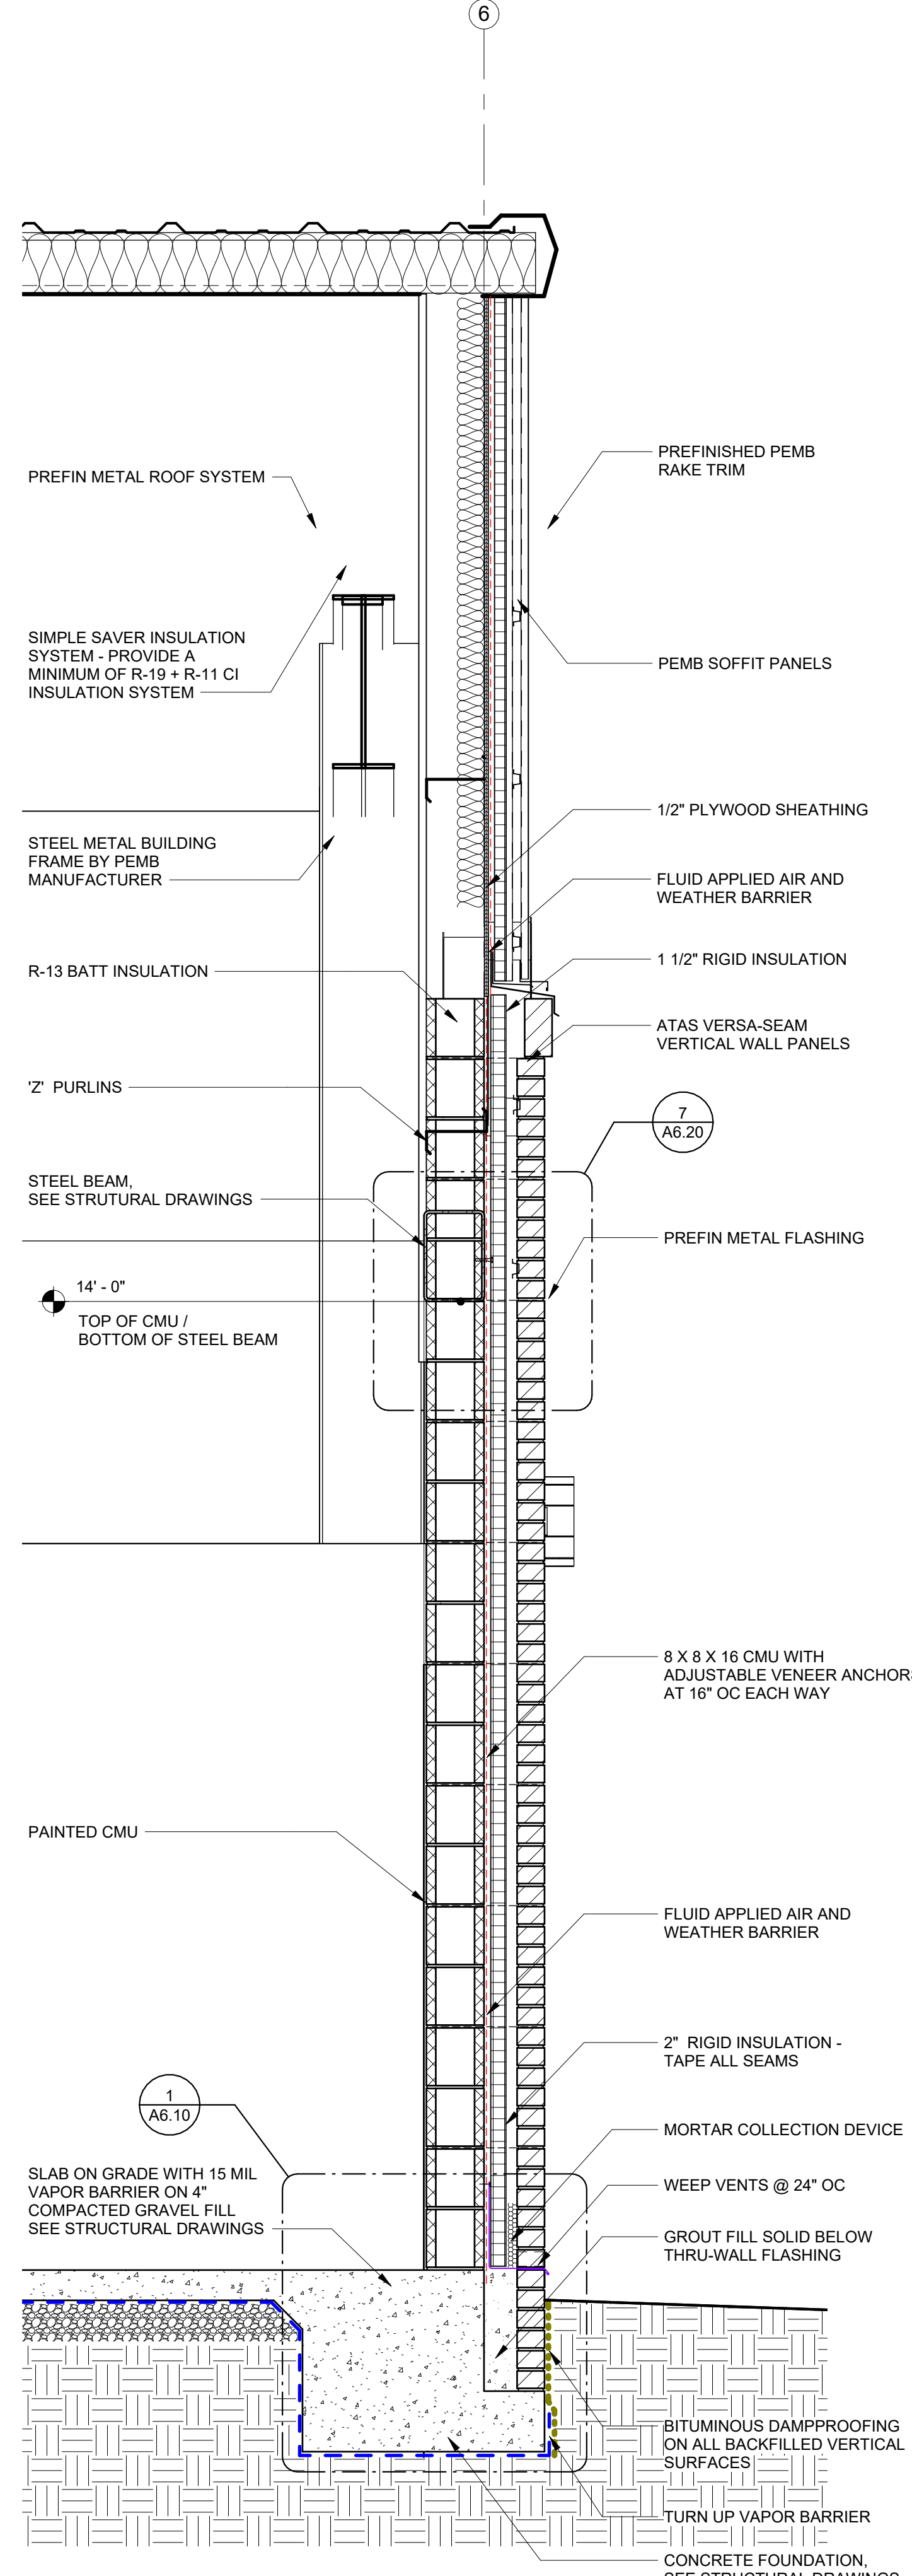

2 WALL SECTION
A6.2 SCALE: 3/4" = 1'-0"

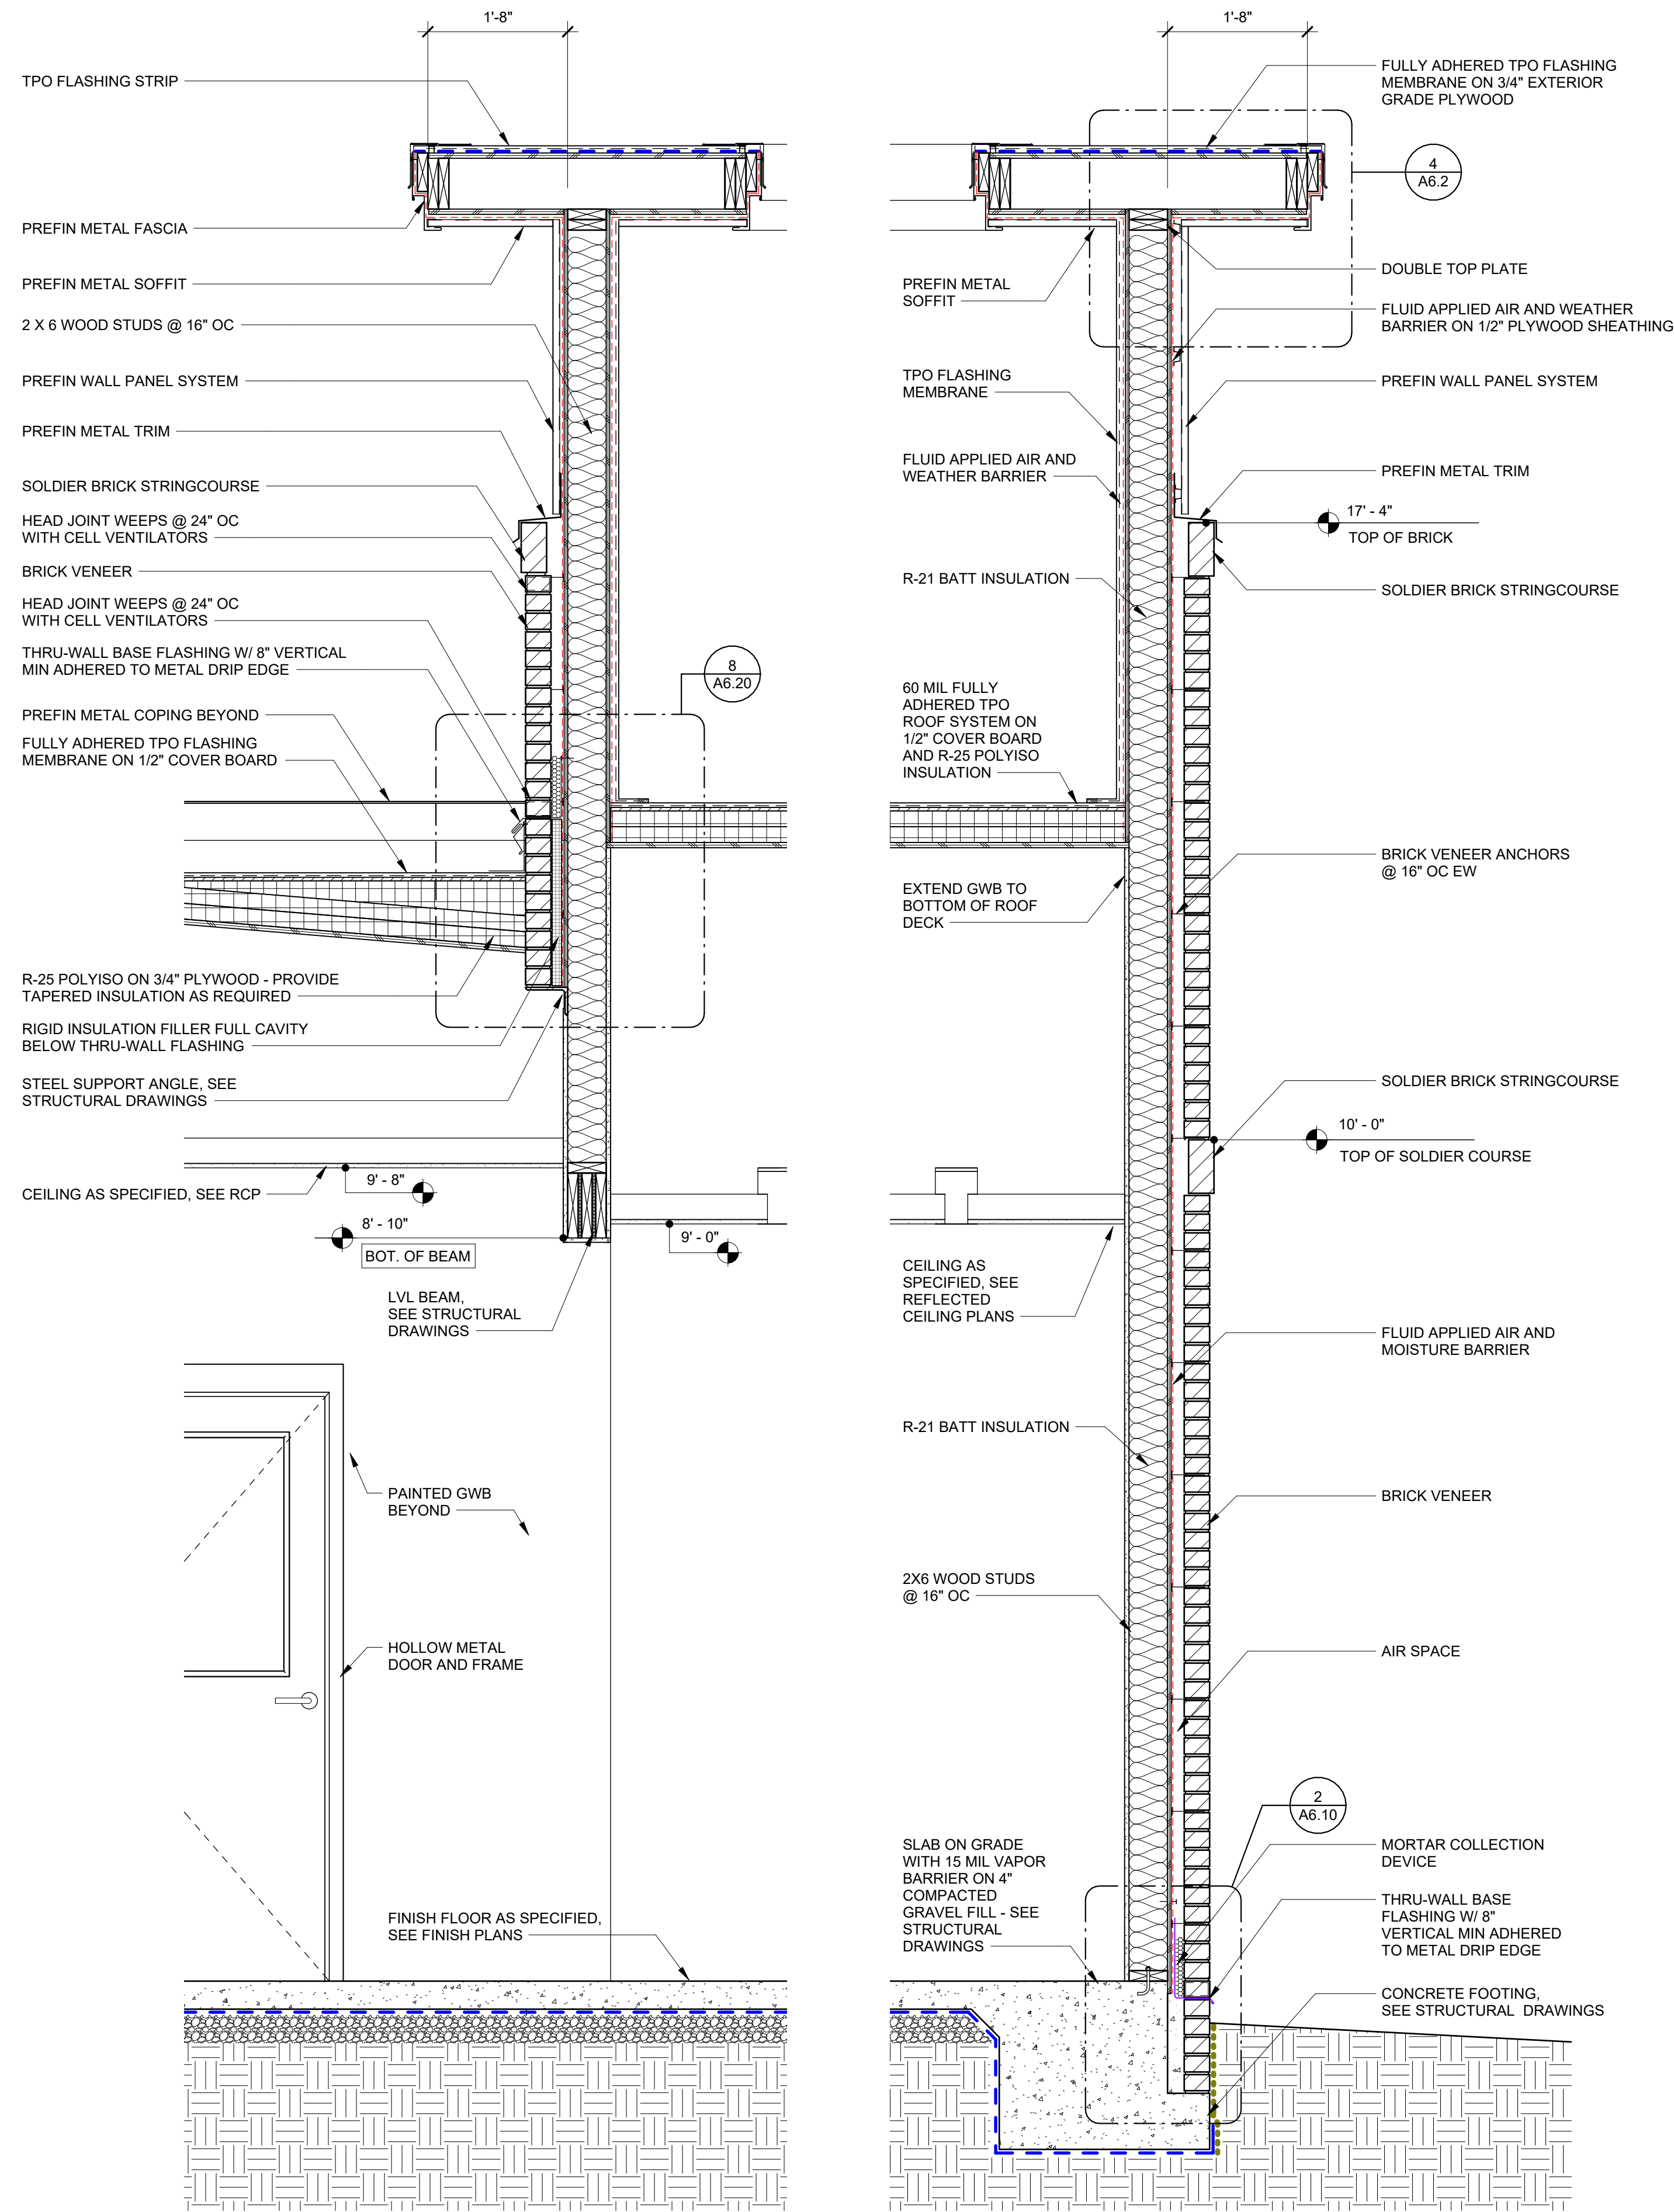

3 WALL SECTION
A6.2 SCALE: 3/4" = 1'-0"

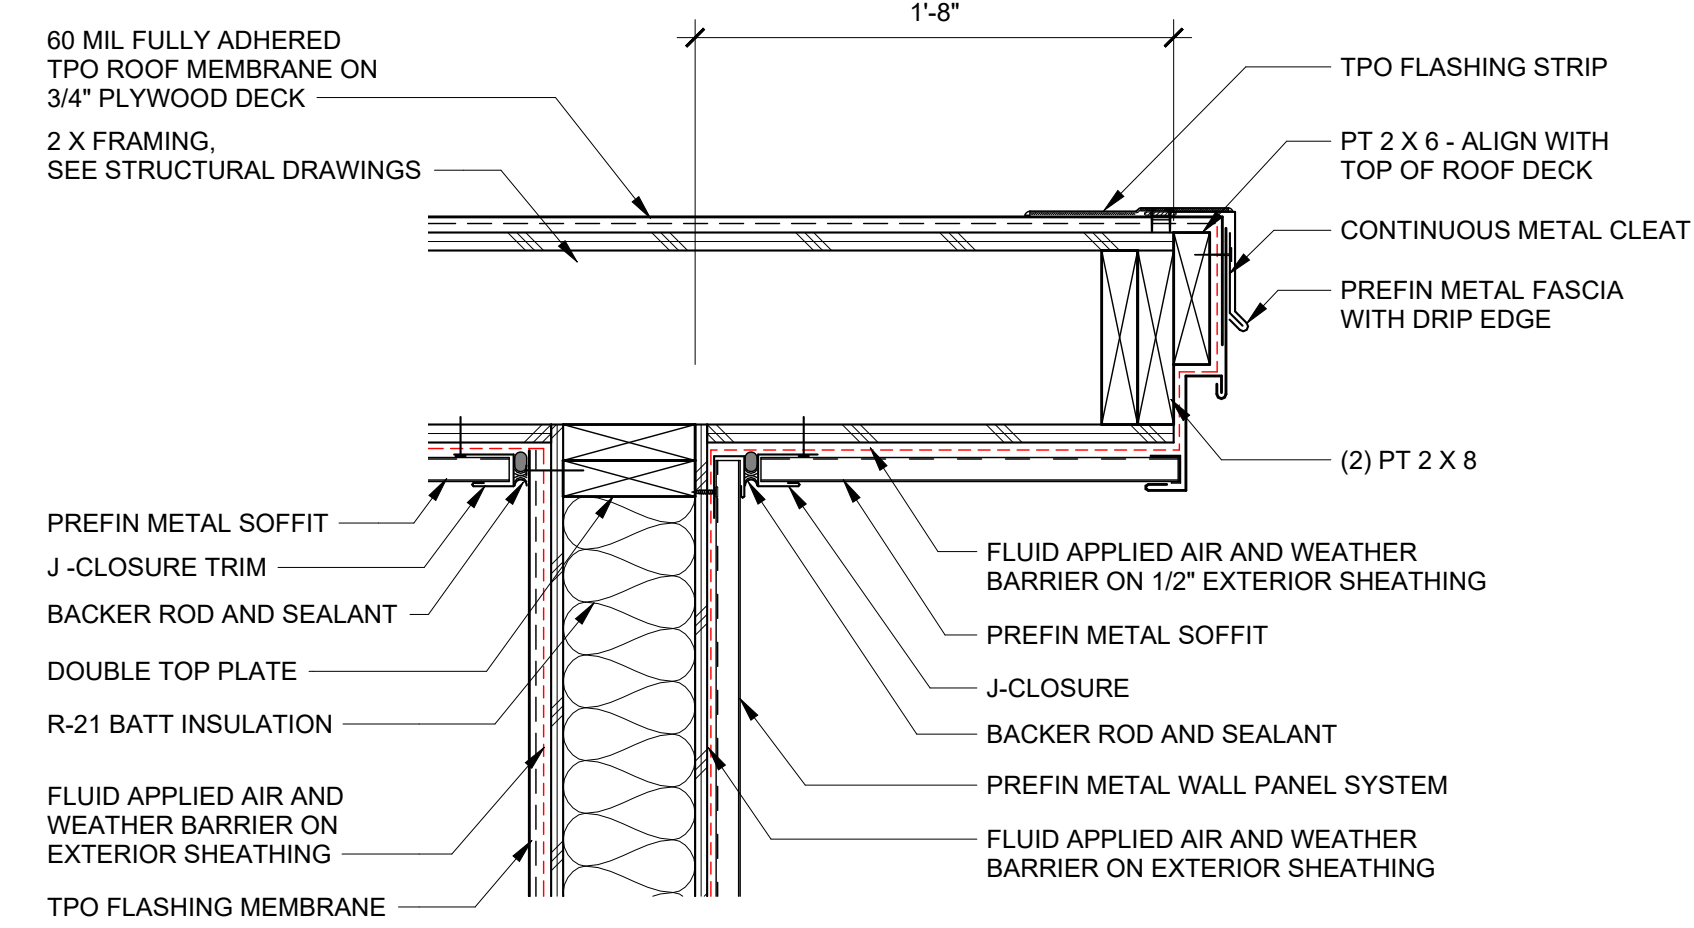

4 SECTION DETAIL
A6.2 SCALE: 1 1/2" = 1'-0"