
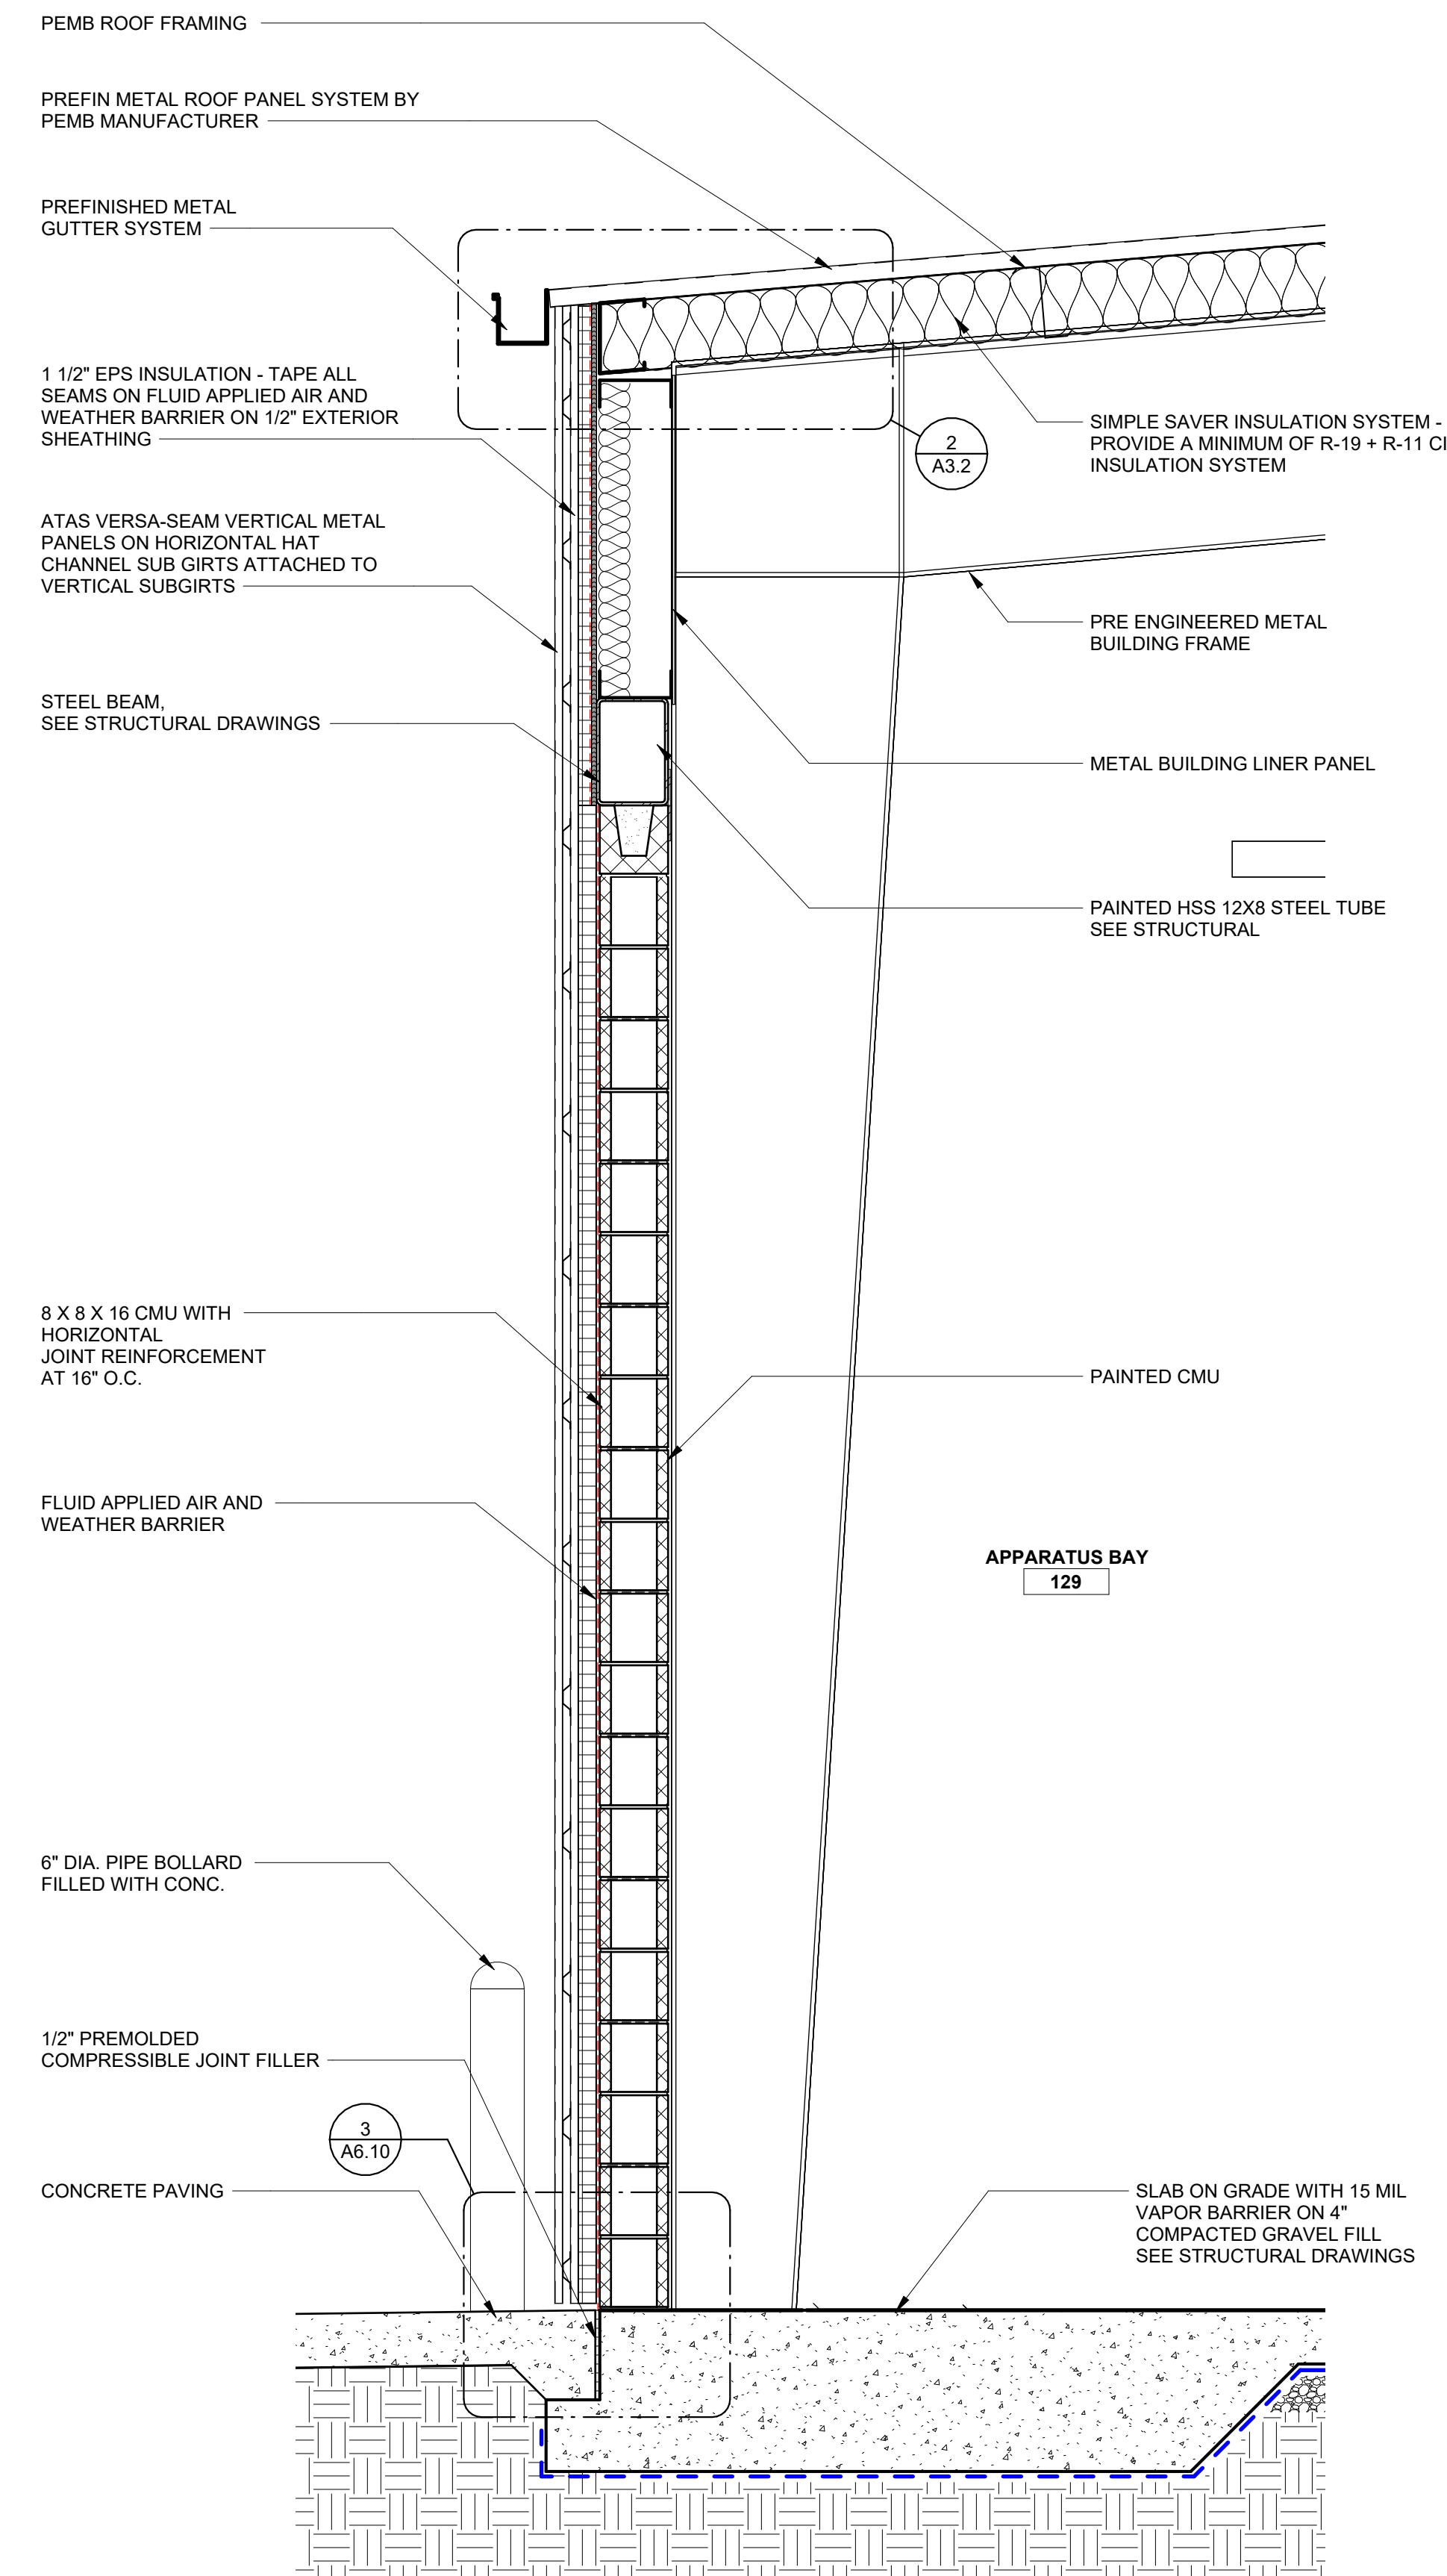
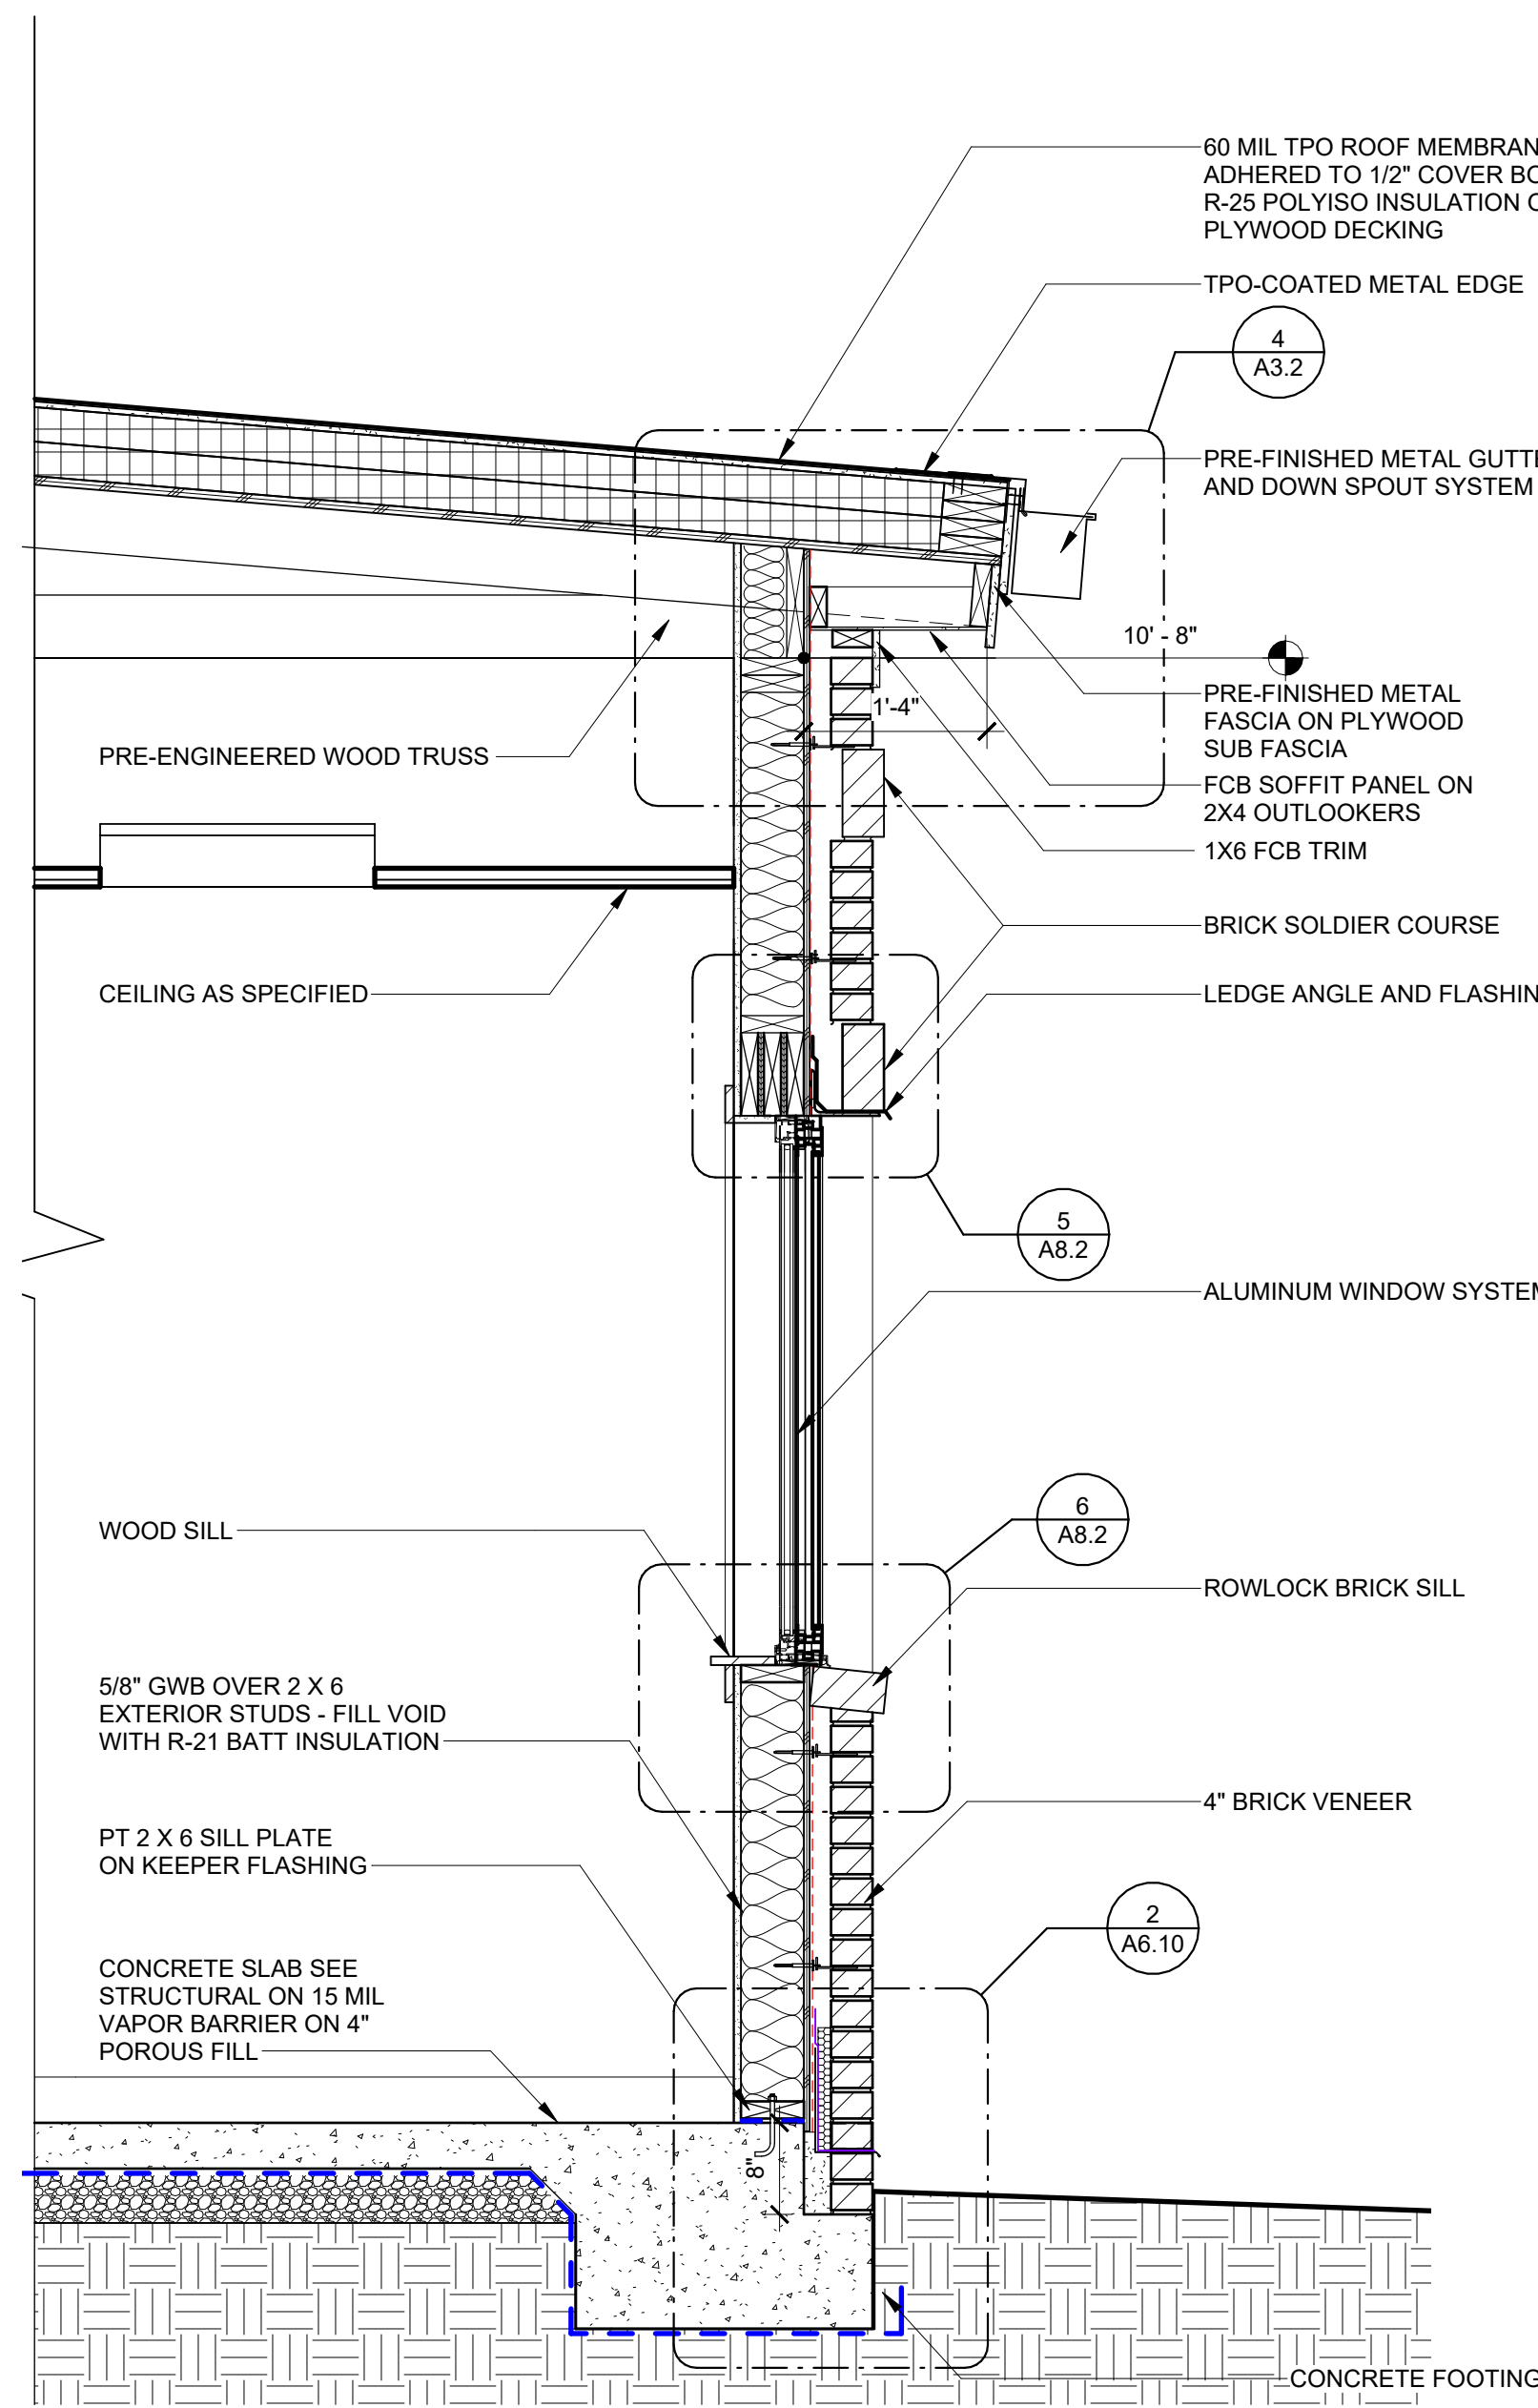
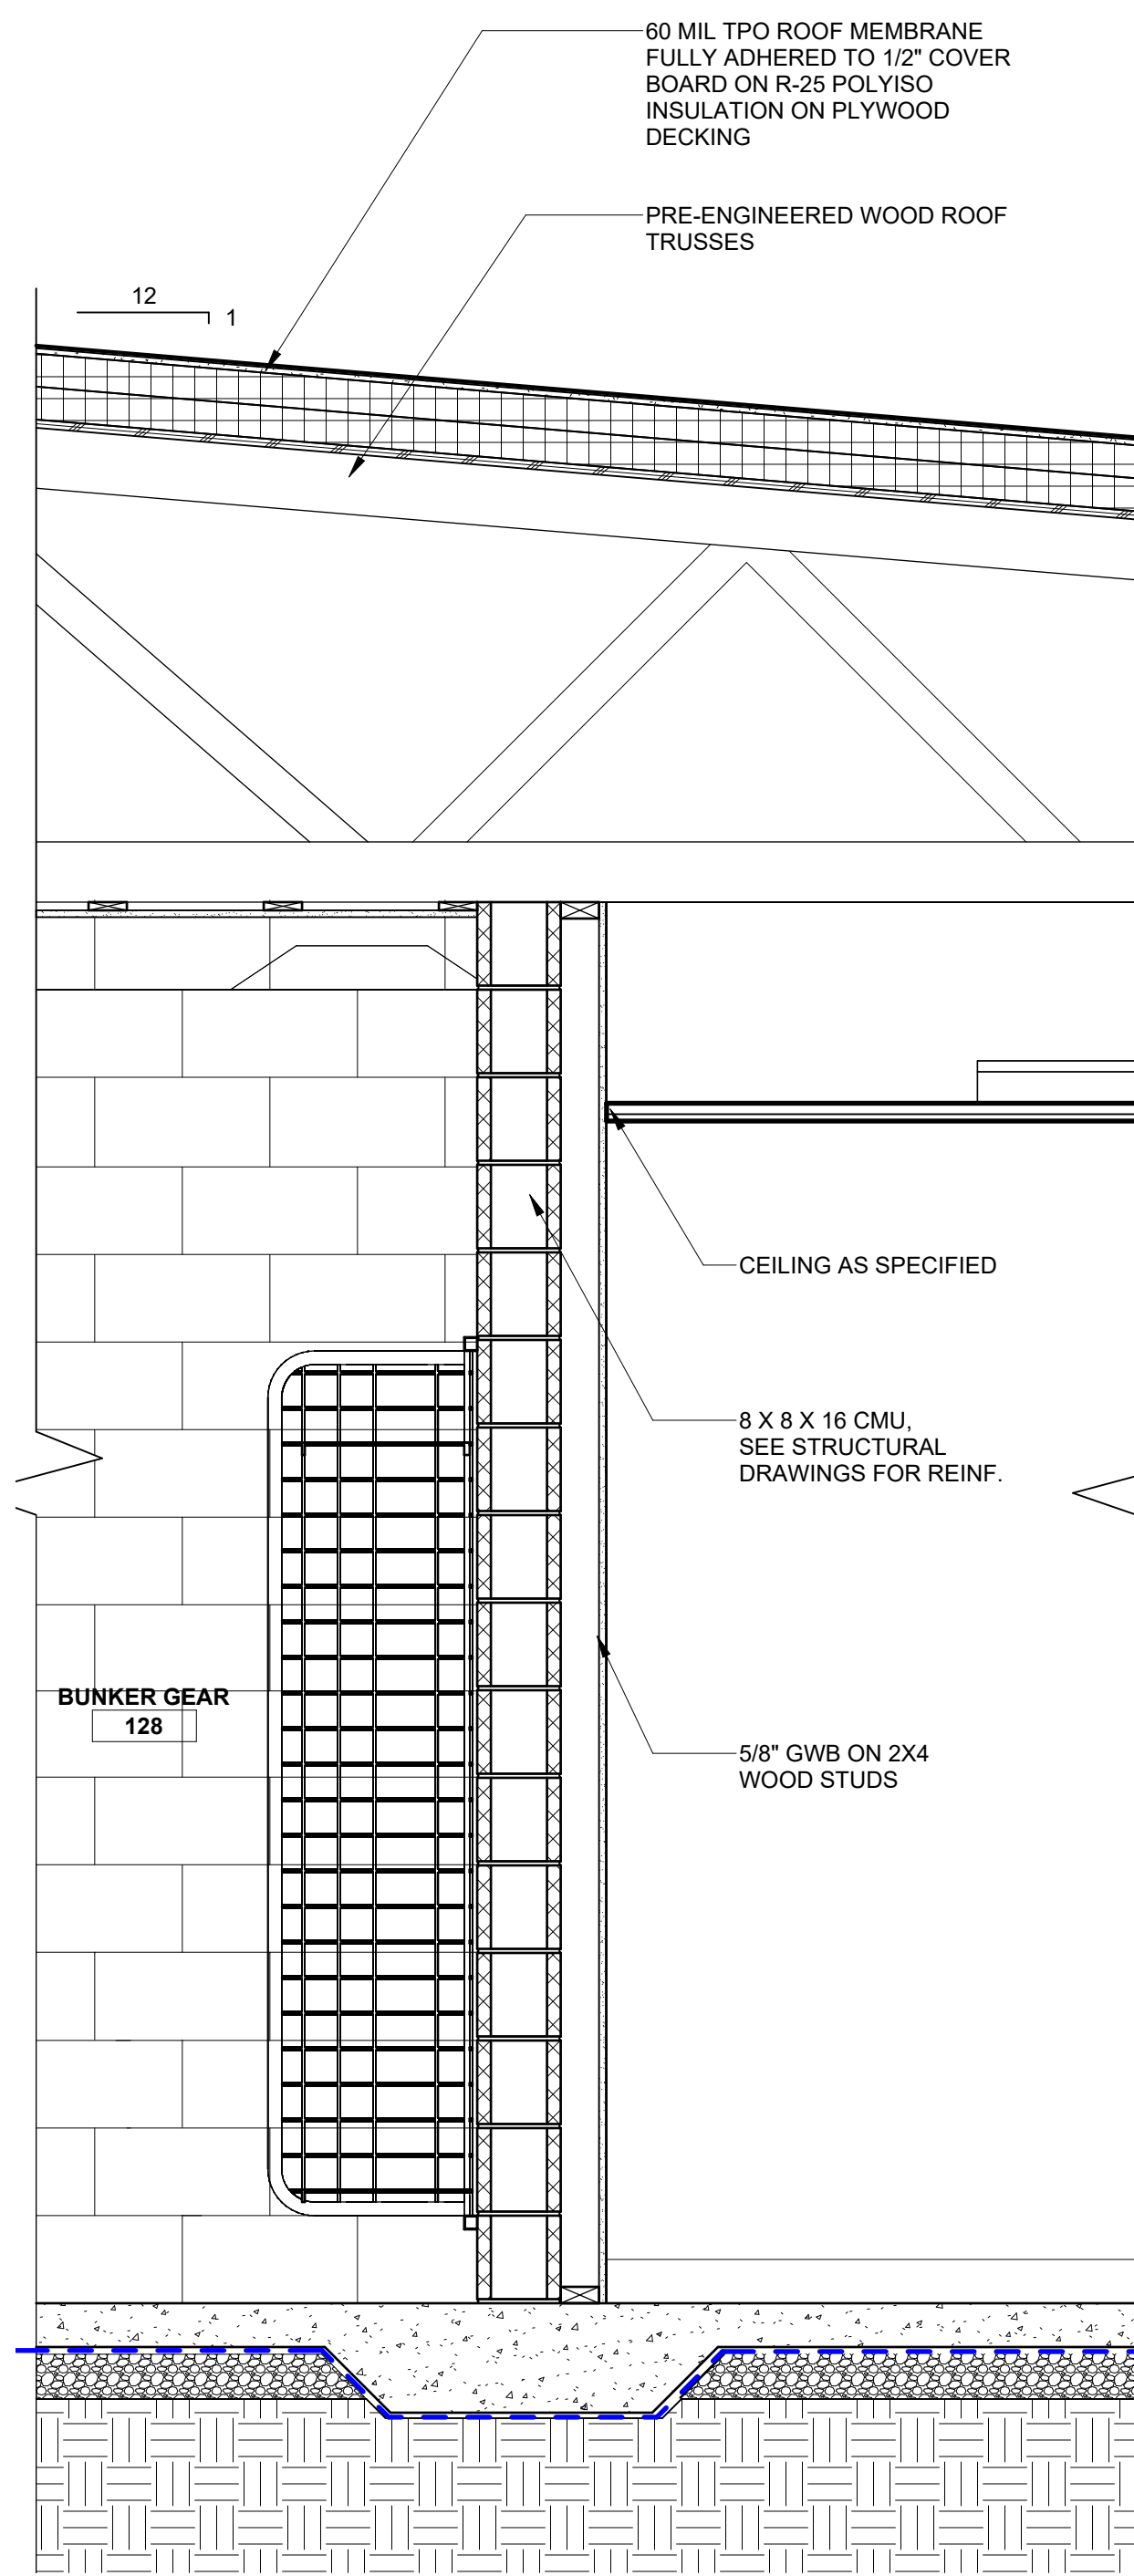


PRINTED: 8/31/2026 3:45:06 PM

FILEPATH: Autodesd Docs\26-02527 Madison CA Fire Station V25.rvt

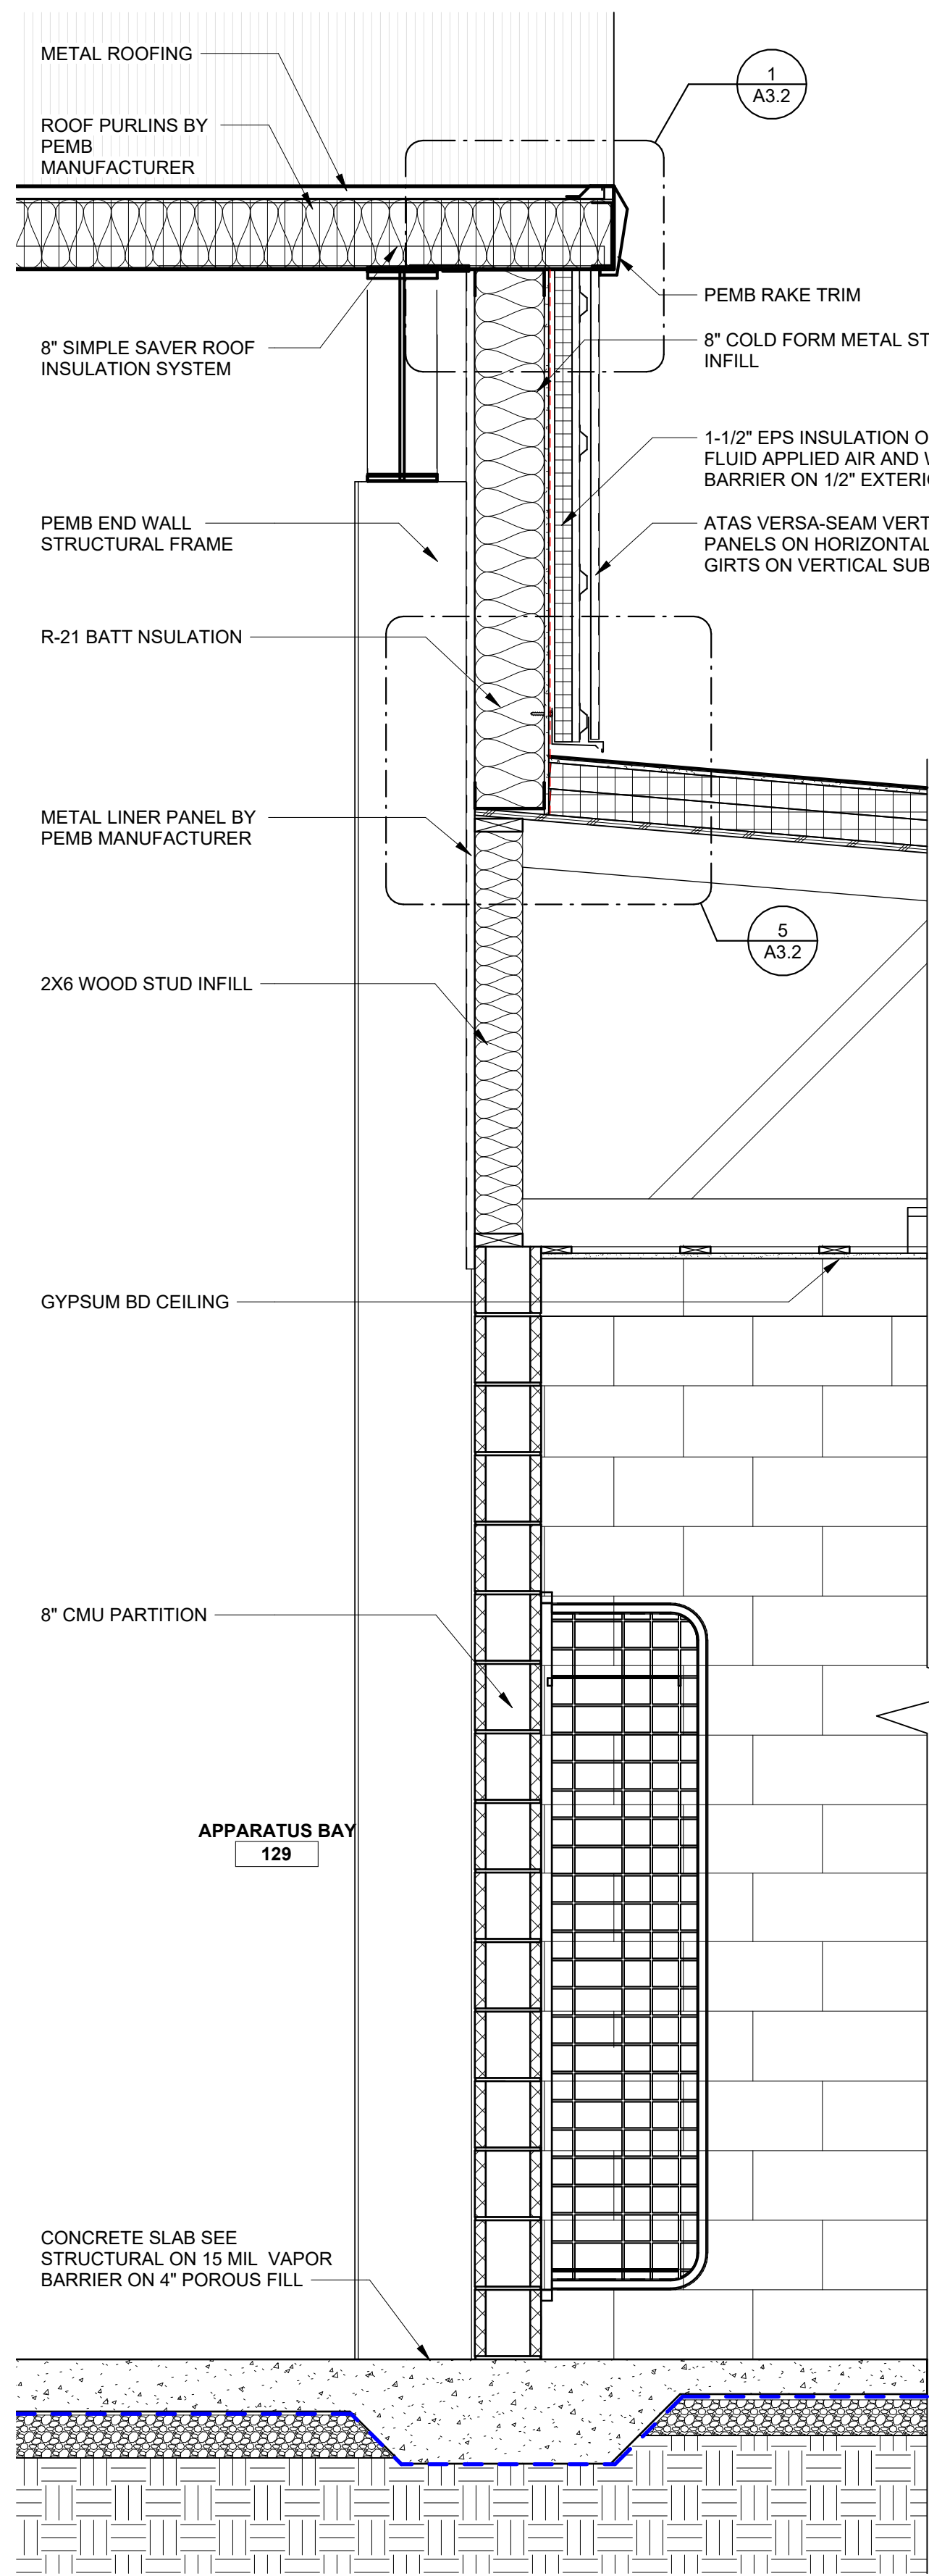

1
A6.3

WALL SECTION

SCALE: 3/4" = 1'-0"

2
A6.3

WALL SECTION

SCALE: 3/4" = 1'-0"