



PRINTED: 8/31/2026 3:45:23 PM


FILE PATH: Autodesk Docs:\26-02527 Madison CA Fire Station\25-02527 Madison CA Fire Station V25.rvt

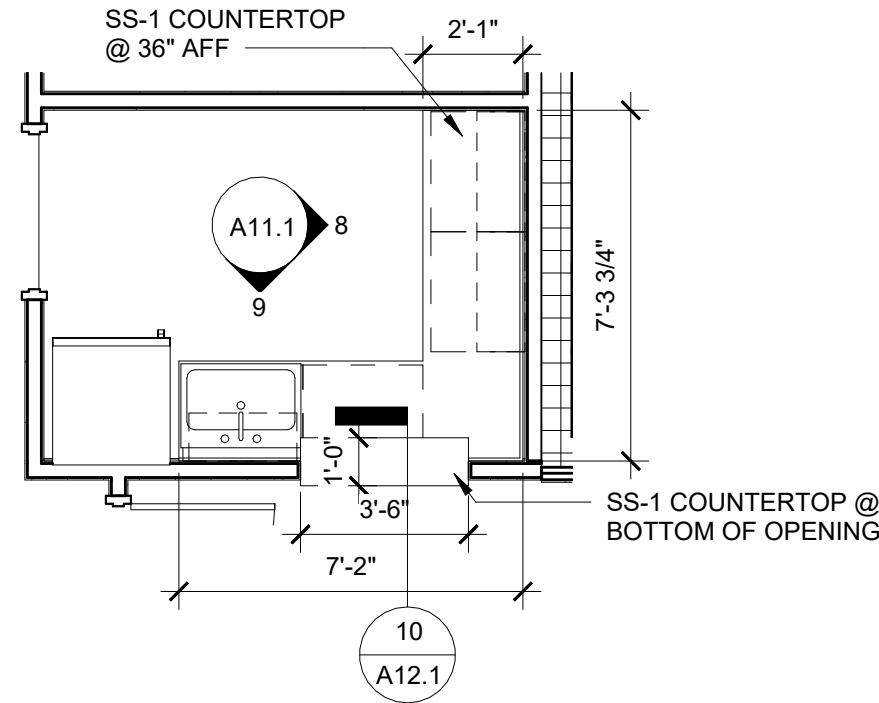


1 ENLARGED BREAK PLAN
SCALE: 1/4" = 1'-0"

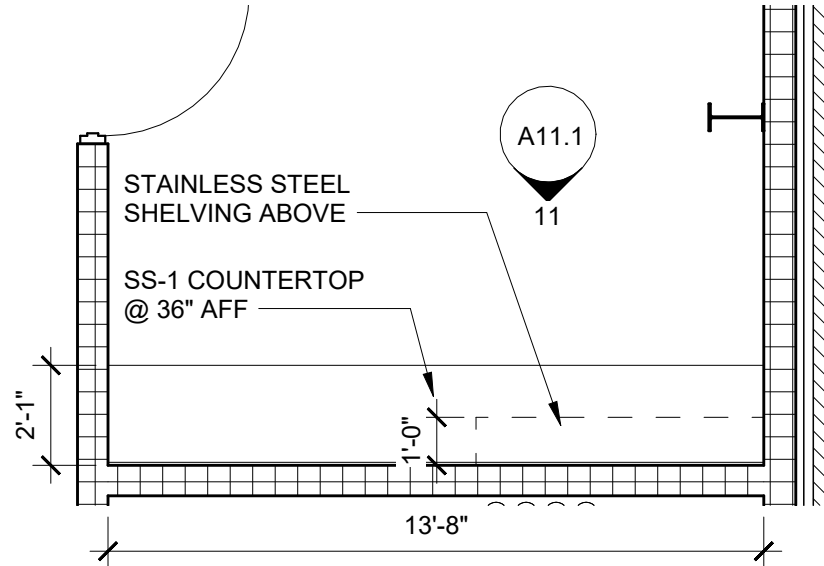


2 ENLARGED HOSE MILLWORK
SCALE: 1/4" = 1'-0"

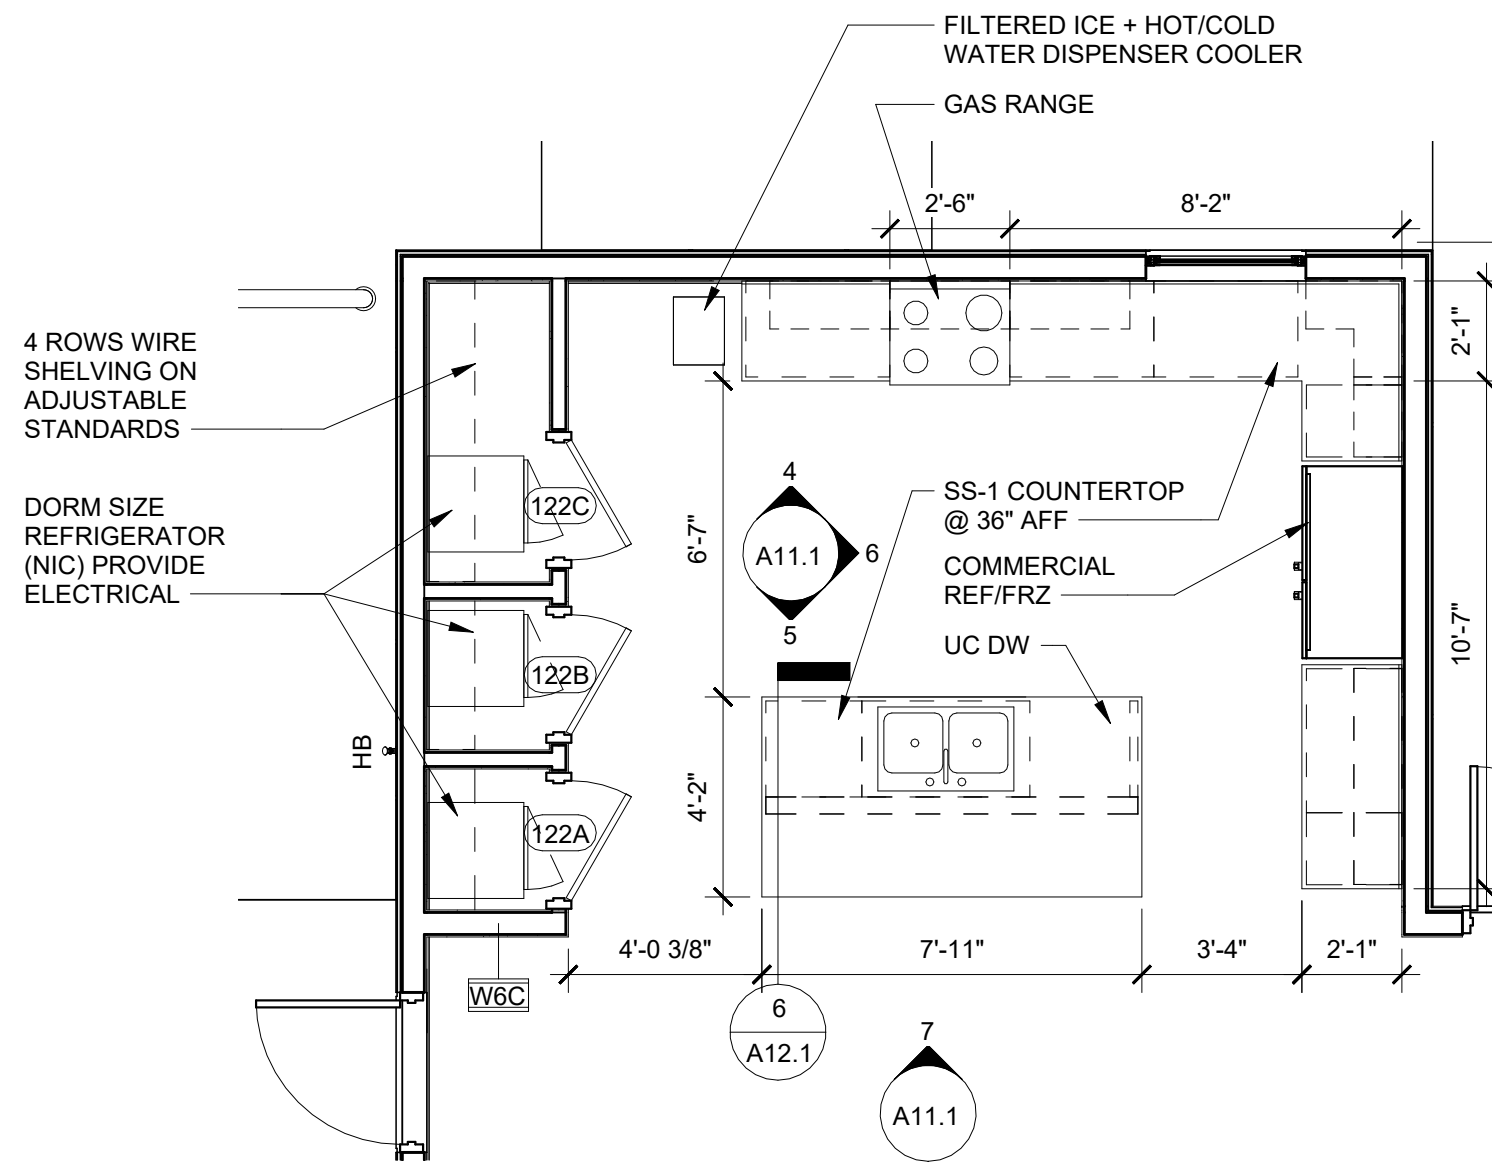


3 ENLARGED KITCHEN PLAN
SCALE: 1/4" = 1'-0"

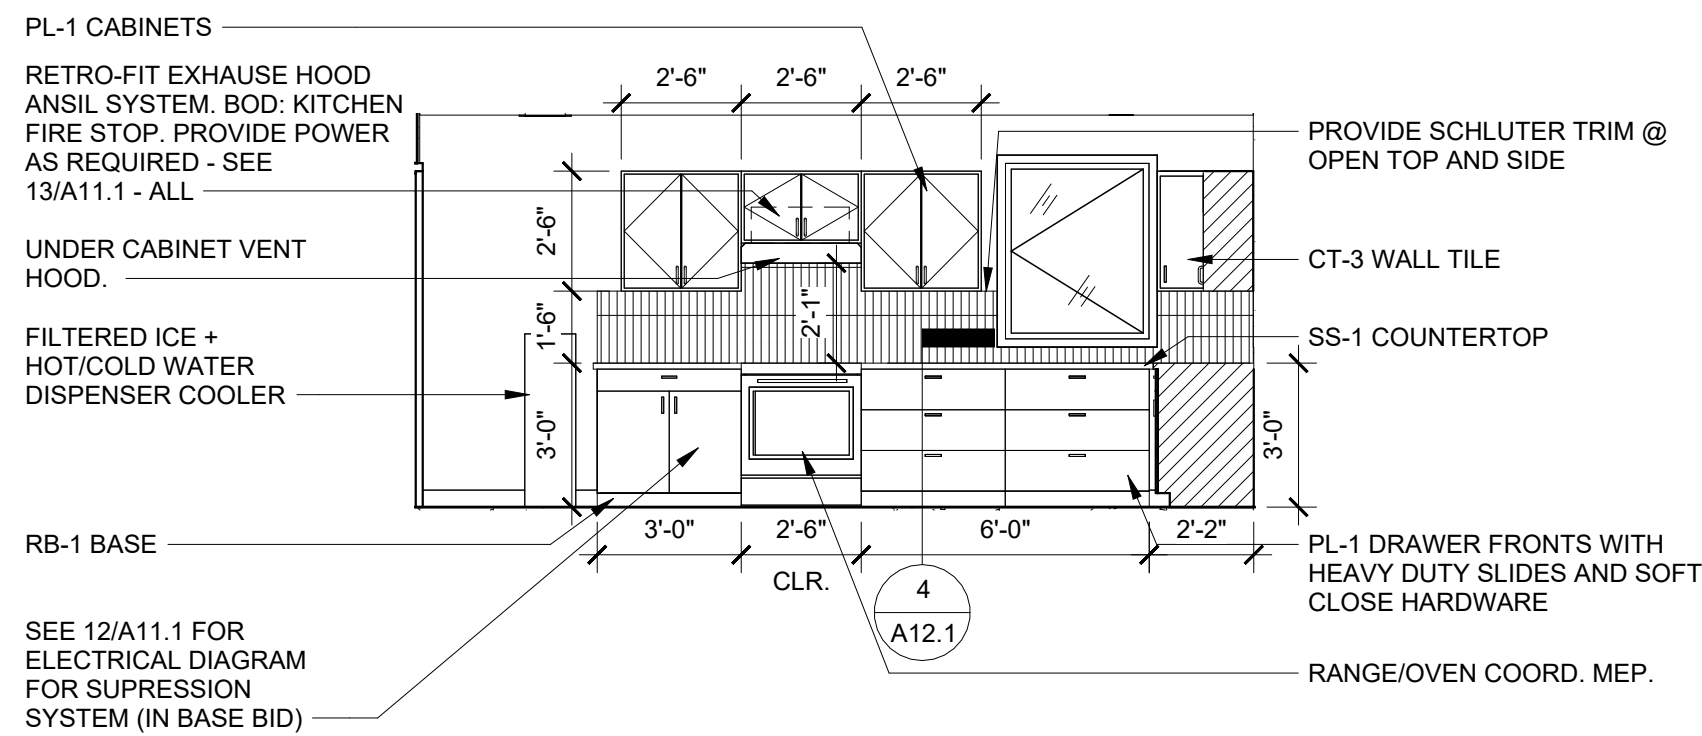


4 KITCHEN ELEVATION NORTH
SCALE: 1/4" = 1'-0"

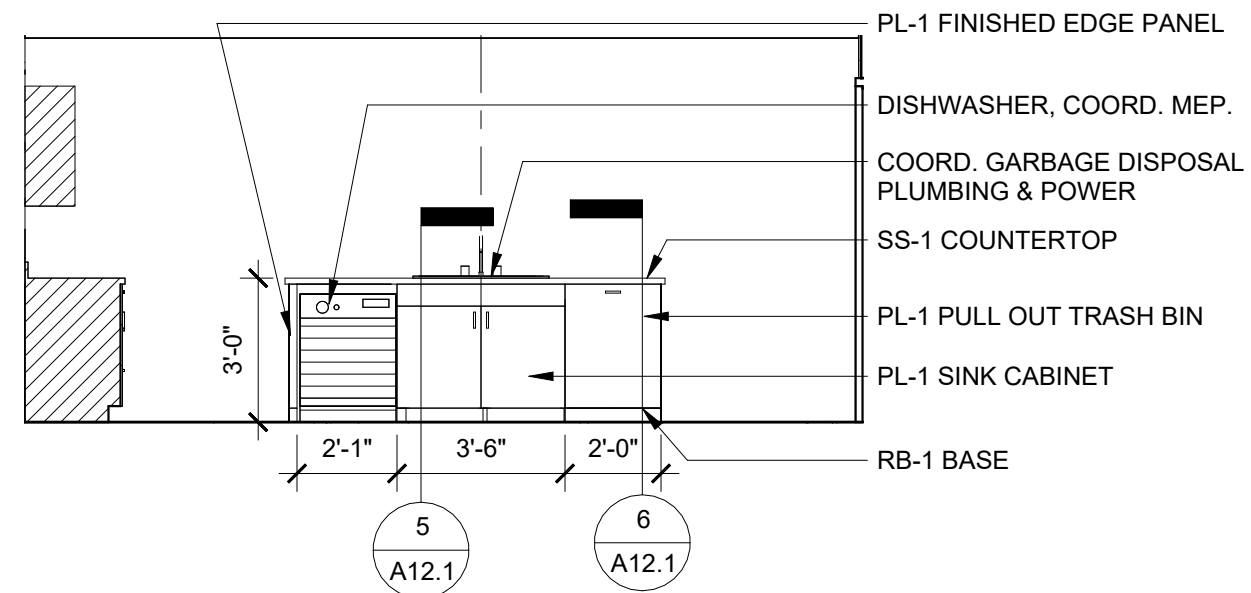


5 KITCHEN ELEVATION SOUTH
SCALE: 1/4" = 1'-0"

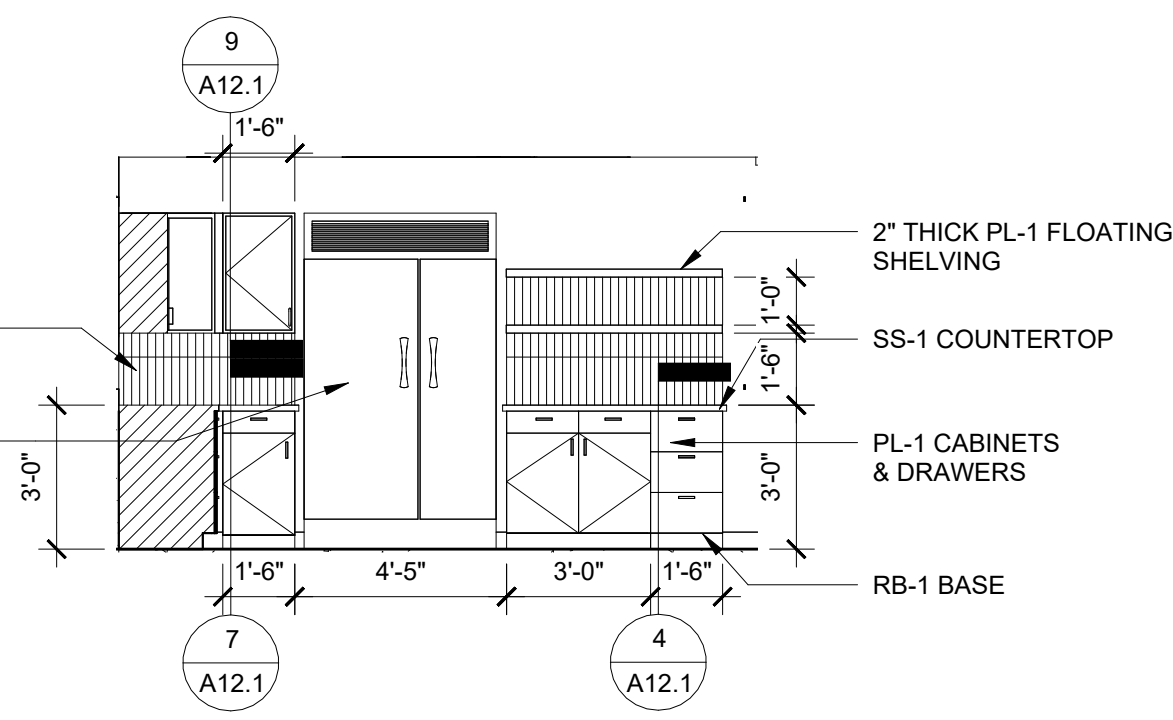


6 KITCHEN ELEVATION EAST
SCALE: 1/4" = 1'-0"

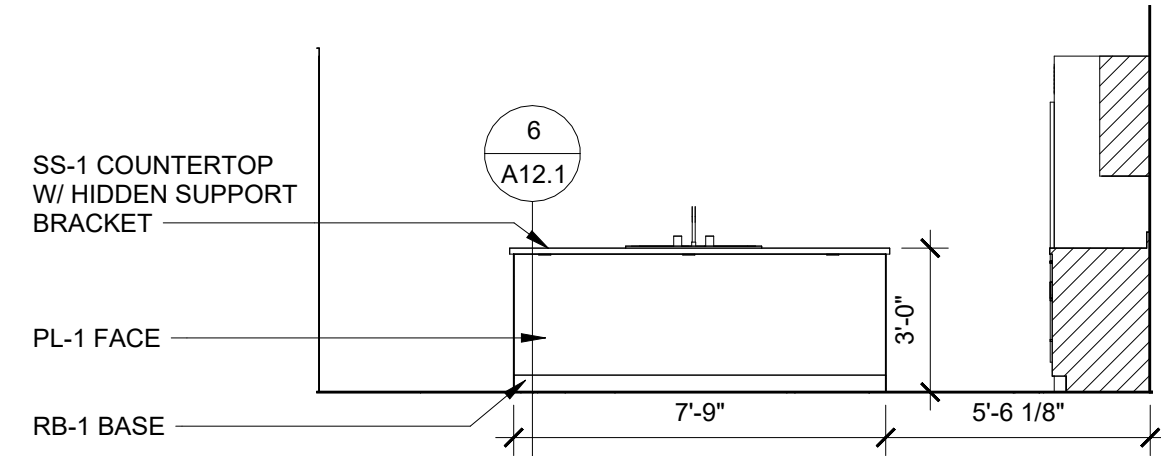


7 ISLAND REAR ELEVATION
SCALE: 1/4" = 1'-0"

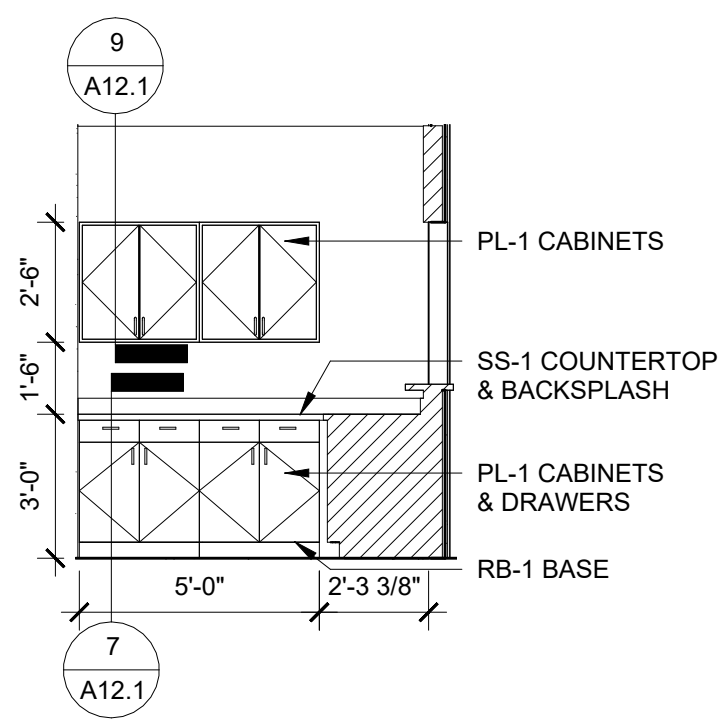


8 BREAK ELEVATION EAST
SCALE: 1/4" = 1'-0"

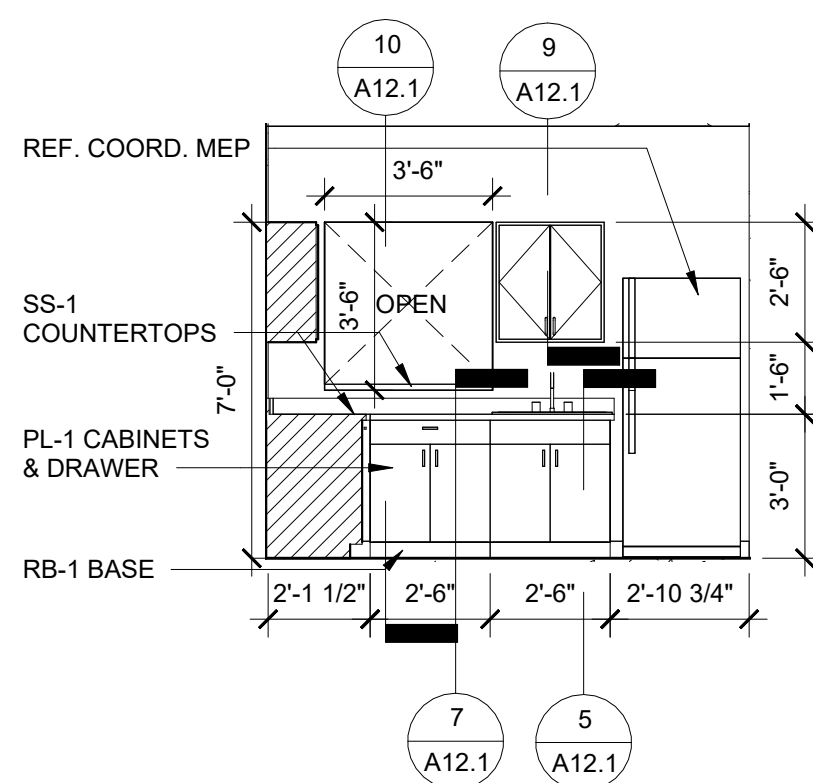


9 BREAK ELEVATION SOUTH
SCALE: 1/4" = 1'-0"

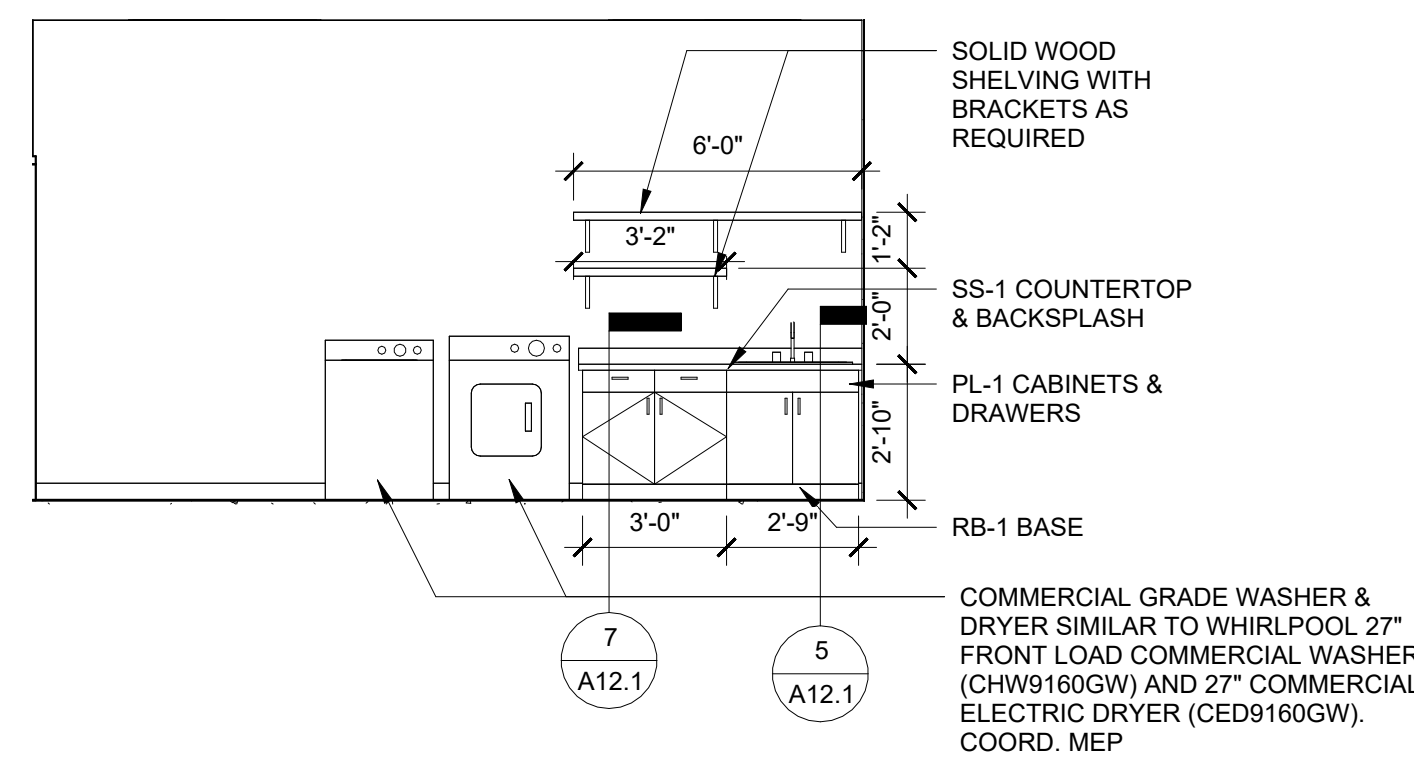


10 LAUNDRY ROOM ELEVATION
SCALE: 1/4" = 1'-0"

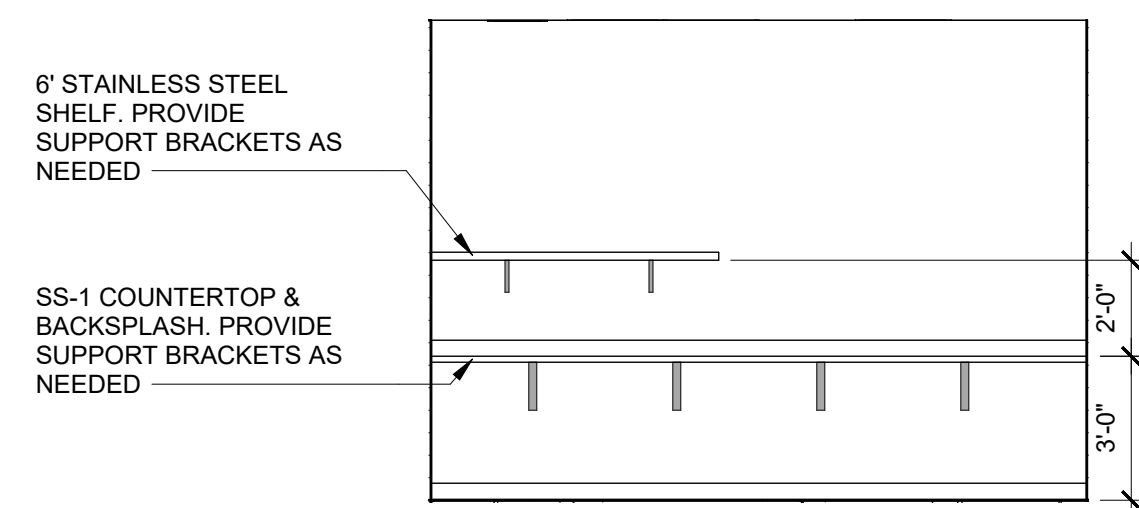

11 HOSE ELEVATION
SCALE: 1/4" = 1'-0"

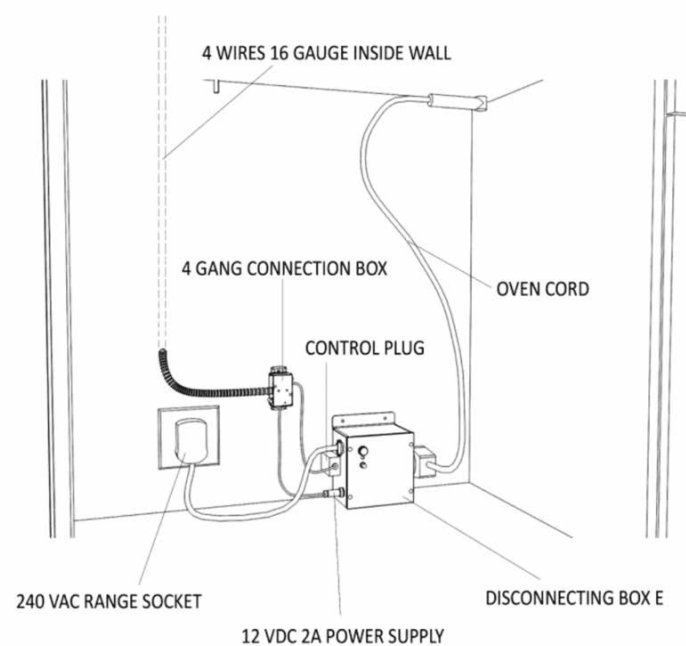

12 ELECTRICAL DIAGRAM FOR SUPPRESSION SYSTEM
SCALE: 1/2" = 1'-0"

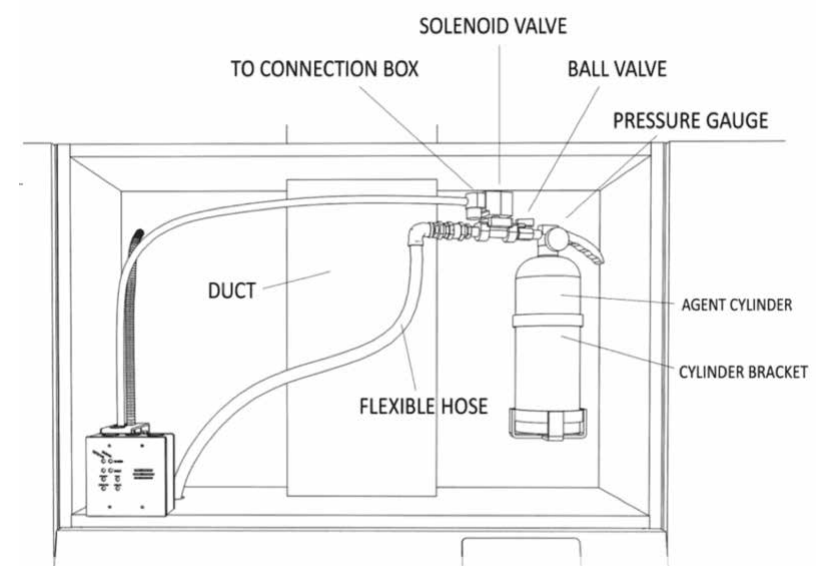


13 DIAGRAM FOR RESIDENTIAL SUPPRESSION SYSTEM
SCALE: 3/16" = 1'-0"

2W PARTNERS

ARCHITECTURE | INTERIORS

11 Ninth Street
Suite 120
Columbus, GA 31901
P. (706) 571-6923
F. (706) 571-6928

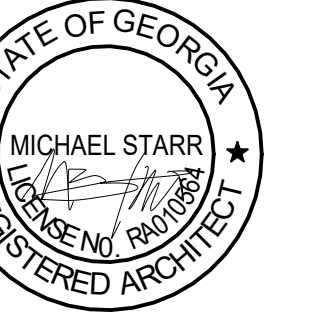

RFP 2027-3500-01

FIRE STATION
MADISON, GA

1100 MARY MAGNAN BLVD
MADISON, GA 30650

BID DOCUMENTS

Project Number: 25-02527
Date: 08/31/26
Drawn By: JW
Checked By: XXX
Revisions:

No.	Date	Description
-----	------	-------------

Sheet Description

INTERIOR
ELEVATIONS

Sheet Number

A11.1