


GEORGIA UNIFORM CODING SYSTEM					
SOIL EROSION & SEDIMENT CONTROL					
STRUCTURAL PRACTICES					
Code	Practice	Symbol	Code	Practice	Symbol
Cd-Fs	Compost Filter Sock		Sd2-D	Inlet Sediment Trap (Gravel Drop Inlet Protection)	
Cd-Hb	Straw-Bale Check Dams		Sd2-P	Inlet Sediment Trap (Curb Inlet Protection)	
Cd-S	Stone Check Dams		Sd2-S	Inlet Sediment Trap (Sod Inlet Protection)	
Ch-1	Channel Stabilization - Category 1 (Vegetated Sod)		Sd3	Temporary Sediment Basin	
Ch-2	Channel Stabilization - Category 2 (Rock, Log, Tree)		Sd4	Temporary Sediment Trap	
Ch-3	Channel Stabilization - Category 3 (Concrete)		Sk	Floating Filter Surface Siltster	
Co	Construction Exit		SsB	Seep Berm	
Cr	Construction Road Stabilization		Ss-B	Temporary Stream Crossing (Bridge)	
Dc-A	Stream Diversion Channel (Geotextile, Sod, or Polyethylene film)		Ss-C	Temporary Stream Crossing (Culvert)	
Dc-B	Stream Diversion Channel (Geotextile alone)		SI	Storm Drain Outlet Protection	
Dc-C	Stream Diversion Channel (Class I Rip-Rap and Geotextile)		Su	Surface Roughening	
D	Diversion		Tc-F	Turbidity Curtain (Floating)	
Dn1	Temporary Downstream Structure		Tc-S	Turbidity Curtain (Sloped)	
Dn2	Permanent Downstream Structure		TP	Topsailing	
Fr	Filter Ring		W	Vegetated Waterway Conveyance Channel	
Ga	Gabion		VEGETATIVE MEASURES		
Gr	Grade Stabilization Structure		Bf	Buffer Zone	
Lv	Level Spreader		Cs	Coastal Dune Stabilization (w/ Vegetation)	
Rd	Rock Filter Dam		Ds1	Disturbed Area Stabilization (w/ Mulching Only)	
Re	Retaining Wall		Ds2	Disturbed Area Stabilization (w/ Temporary Seeding)	
Rd-B	Retioid (Skirted Board Dam w/ Stone or Filter Fabric)		Ds3	Disturbed Area Stabilization (w/ Permanent Vegetation)	
Rd-P	Retioid (Perforated Half-Round Pipe w/ Stone Filler)		Ds4	Disturbed Area Stabilization (w/ Sodding)	
Rd-Su	Retioid (Silt Control Gate)		Du	Dust Control on Disturbed Areas	
Sd1-BB	Sediment Barrier (Type A Brush Barrier)		Fl-Co	Flocculants Coagulants	
Sd1-NS	Sediment Barrier (Type A Non-Sensitive Areas)		Sb	Streambank Stabilization (Using Permanent Vegetation)	
Sd1-S	Sediment Barrier (Type A Sensitive Areas)		Ss	Slope Stabilization (Rock Erosion Control Products (RECPs))	
Sd1-T	Sediment Barrier (Type A Compost Filter Media Sock)		Tac-1	Tackifiers, Type I (Synthetic Polymers)	
Sd2-B	Inlet Sediment Trap (Gravel Sock)		Tac-2	Tackifiers, Type II (Organic Polymers)	
Sd2-Sa	Inlet Sediment Trap (Block & Gravel Drop Inlet Protection)		Tac-3	Tackifiers, Type III (Synthetic Organic Blends)	
Sd2-S	Inlet Sediment Trap (Excavated Inlet Sediment Trap)		Tac-4	Tackifiers, Type IV (Synthetic Organic Blends w/ Synthetic Fibers)	
Sd2-F	Inlet Sediment Trap (Filter Fabric w/ Supporting Frame)		Tac-5	Tackifiers, Type V (Synthetic Organic Blends w/ Synthetic Fibers)	

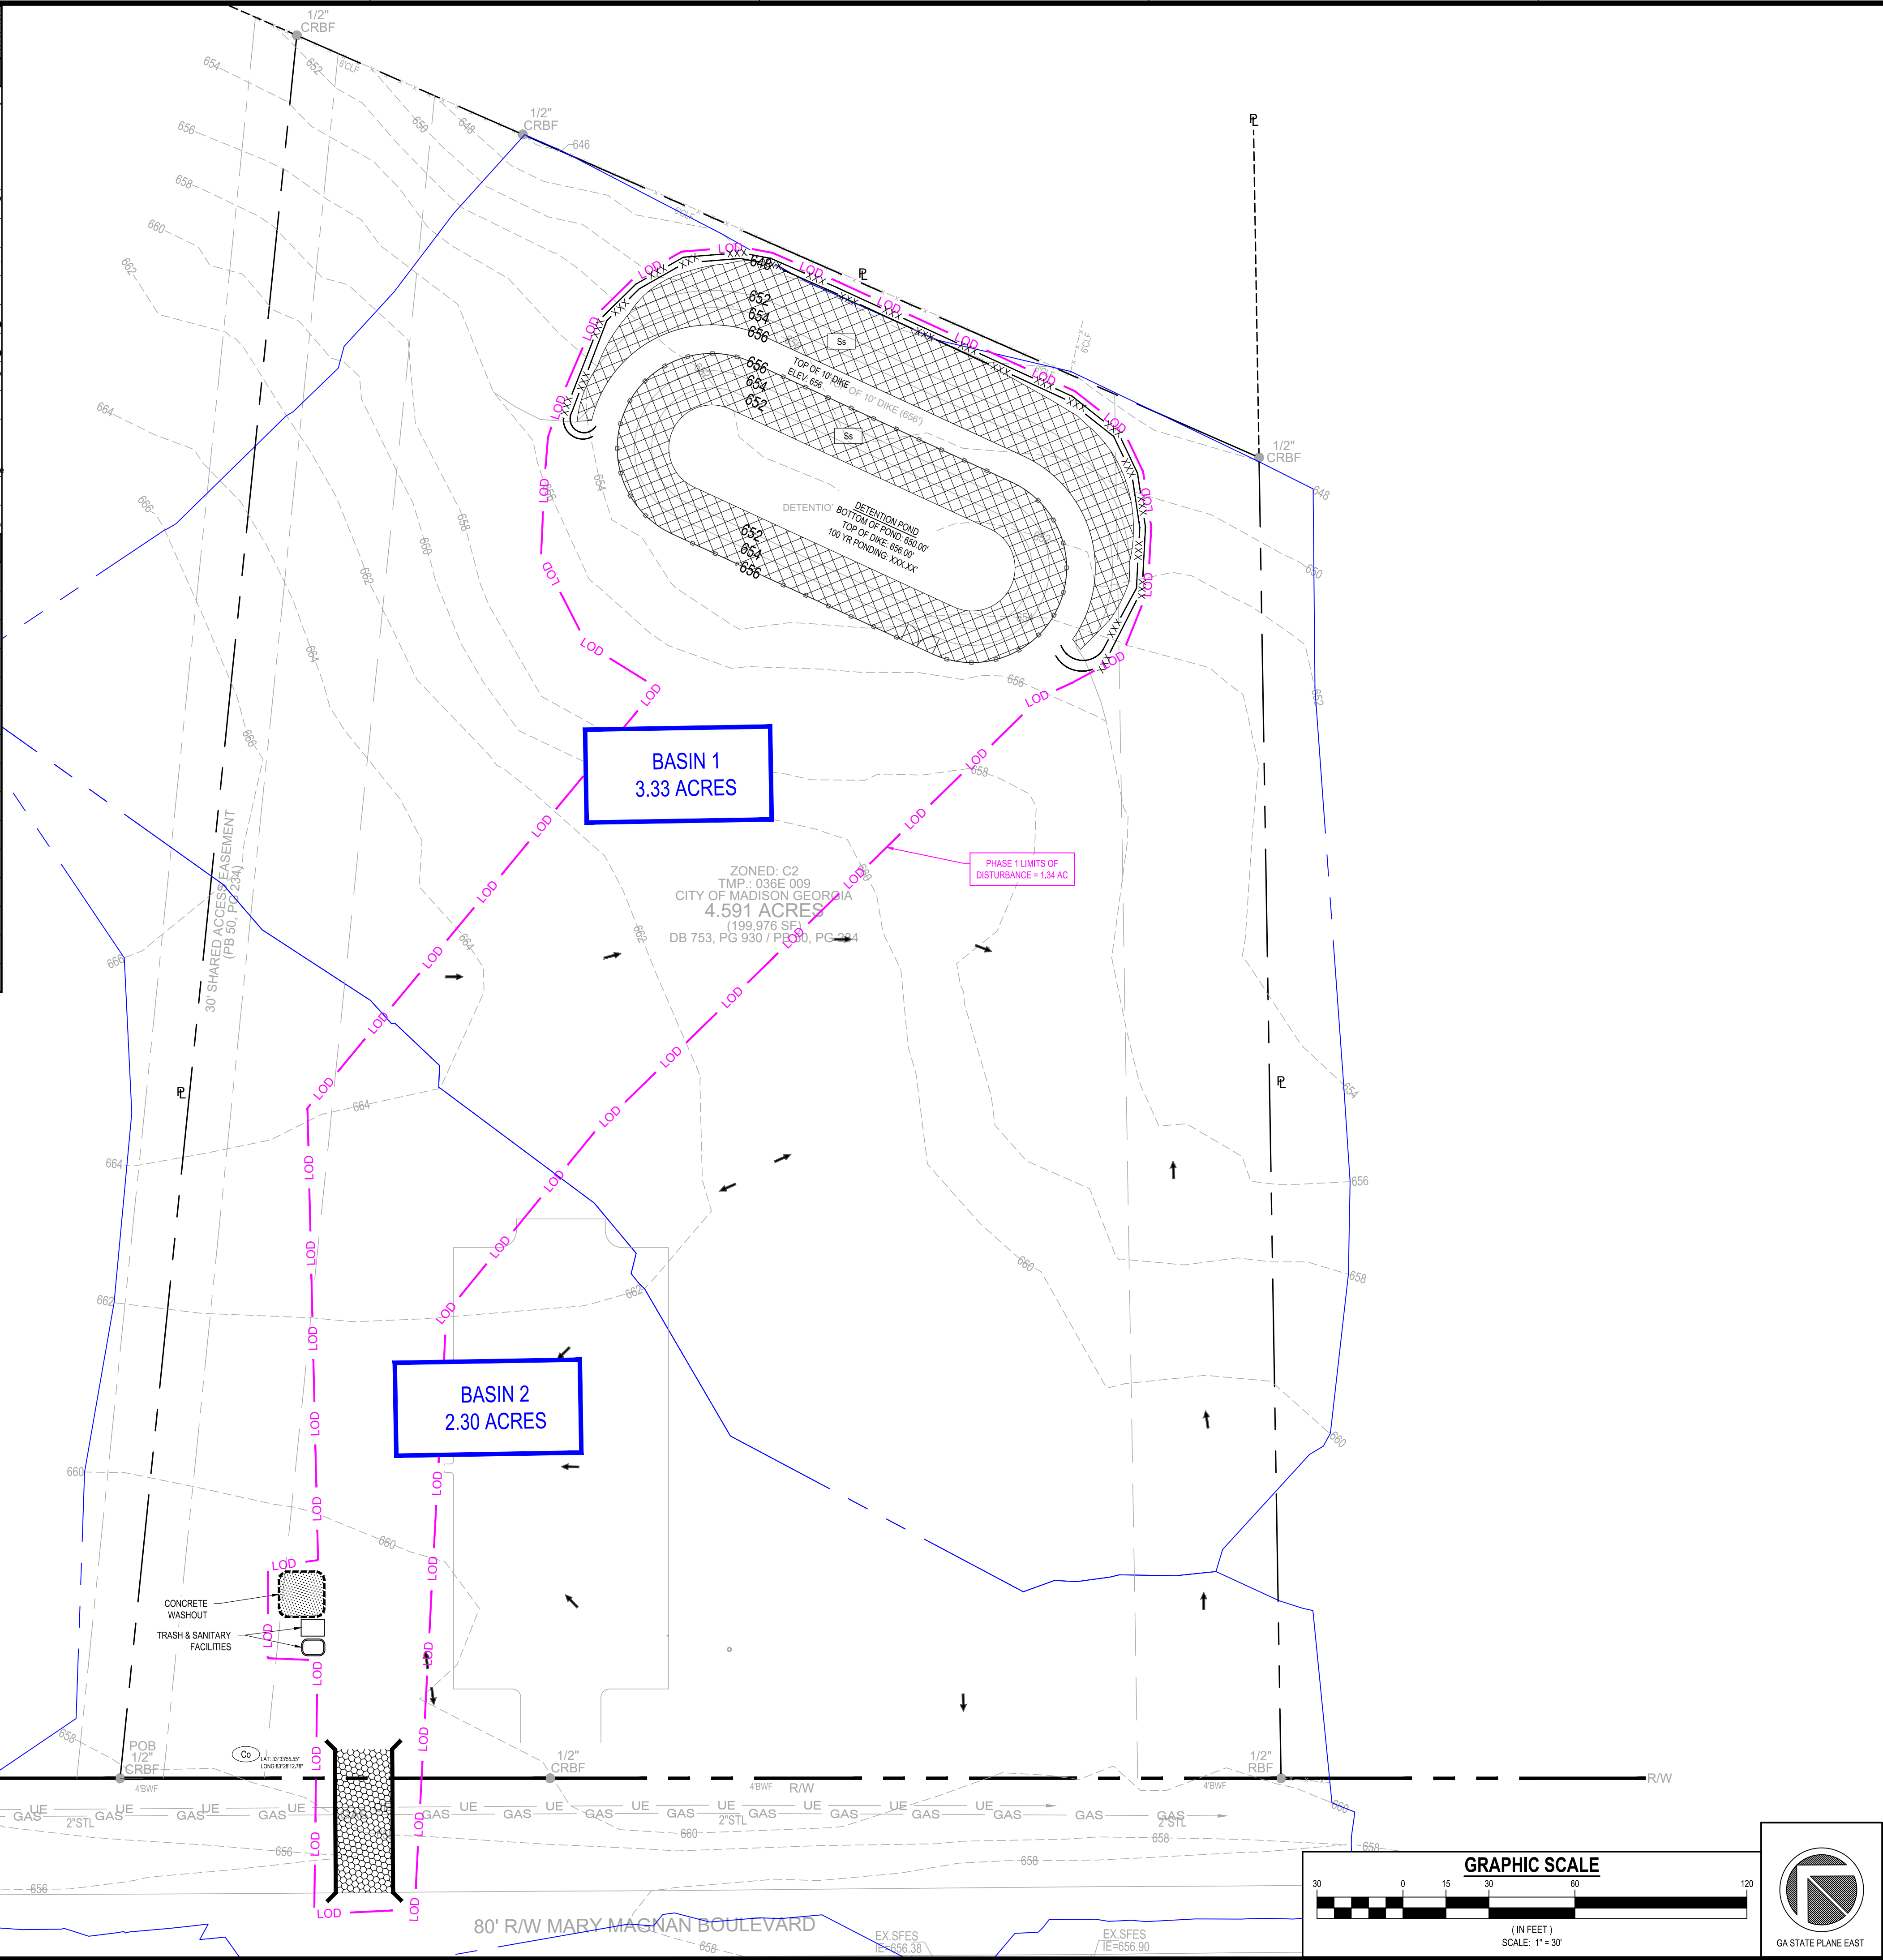

NOTE: WASHOUT OF THE DRUM AT THE CONSTRUCTION SITE IS PROHIBITED.

NOTE: SILT FENCE J-HOOKS (SEE DETAIL) SHALL BE INSTALLED WHERE NECESSARY TO INCREASE PONDING, PREVENT SEDIMENT FROM ESCAPING AROUND SILT FENCE ENDS AND DECREASE THE LINEAR LENGTH OF SILT FENCE INSTALLATION INTO SMALLER SEGMENTS. J-HOOKS ARE NOT TO BE USED IN STREAMS, CHANNELS, DRAINS OR OTHER AREAS OF CONCENTRATED FLOW. J-HOOKS SHALL BE INSTALLED AS FOLLOWS:

TYPICAL J HOOK SPACING		
SLOPE PERCENT	TYPE OF SILT FENCE	MIN. SPACING (FT)
1%-2%	TYPE A	100'+/-
2%-3%	TYPE A	50'+/-
3%-4%	TYPE C	50'+/-
4%-5%	TYPE C	25'+/-

REFER TO SHEET C-1.1 AND C-6.1 FOR EROSION, SEDIMENTATION, AND POLLUTION CONTROL NOTES

Maintenance of all soil erosion and sedimentation control measures and practices, whether temporary or permanent, shall be at all times the responsibility of the property owner.

GSWCC EROSION CONTROL NOTES:

The escape of sediment from the site shall be prevented by the installation of erosion and sediment control measures and practices prior to land disturbing activities.

Erosion control measures will be maintained at all times. If full implementation of the approved plan does not provide for effective erosion control, additional erosion and sediment control measures shall be implemented to control or treat the sediment source.

Any disturbed area left exposed for a period greater than 14 days shall be stabilized with mulch or temporary seeding.

Any amendments/revisions to the ES&PC Plan which have a significant effect on BMPs with a hydraulic component must be certified by the design professional.

OWNER
COMPANY: CITY OF MADISON
ADDRESS: PO BOX 32
MADISON, GA 30650
PHONE: TBD
CONTACT: TBD
EMAIL: TBD

CONTRACTOR
COMPANY: TBD
ADDRESS: TBD
PHONE: TBD
CONTACT: TBD
EMAIL: TBD

SURVEYOR
COMPANY: GEORGIA CIVIL, INC.
SURVEYOR: BRIAN SLATE
ADDRESS: P.O. BOX 896
MADISON, GA 30650
PHONE: 706.342.1104

SITE DESIGNER
COMPANY: GEORGIA CIVIL, INC.
ADDRESS: P.O. BOX 896
MADISON, GA 30650
PHONE: 706.342.1104

JASON P. BROWN
LEVEL II CERTIFIED
DESIGN PROFESSIONAL
#53274 - EXP. 05.01.2029

24-HOUR CONTACT
JASON BROWN
(770) 717-9972

GEORGIA811
www.Georgia811.com

Contact 811 before you dig

Utilities/Services shown are for Contractor's convenience. Items are shown schematically and neither the site design professional nor the owner assumes any responsibility for utilities in their actual location. This plan may not show and/or may incorrectly show utilities located on site. Contractor shall be responsible to locate and use the services of a private utility locator firm during the entire course of work and shall pay for said services. Contractor shall locate utilities prior to any disturbance including, but not limited to, excavation, grading, etc. The Contractor, at their expense, shall be responsible to repair, replace and/or relocate, as necessary, any utilities damaged, whether shown or not. Abandonment, relocation, etc. of utilities shall be coordinated with the respective utility company.



georgia civil
CIVIL ENGINEERING
LANDSCAPE ARCHITECTURE
LAND SURVEYING

311 N. Main St. Ste. 101, Unit C
P.O. Box 896 | Madison, GA 30650
P: 706.342.1104

www.georgiacivil.com



Project Information
RFP 2027-3500-01

CITY OF MADISON FIRE STATION
1100 MARY MAGNAN BLVD
MADISON, GA 30650
ZONING: 11 - LIGHT INDUSTRIAL / LIMITED MANUFACTURING

DRAWING DATE: 7.1.26
DRAWN BY: DBB
CHECKED BY: JPB

REVISIONS
DATE: DESCRIPTION:

© Copyright 2026 georgia civil, inc.
This document and its reproduction are the property of Georgia Civil, Inc. and may not be reproduced, published, or used in whole or in part without the written consent of Georgia Civil, Inc.

Sheet Title

INITIAL EROSION, SEDIMENTATION & POLLUTION CONTROL PLAN

Sheet Number

C-6.2