


GEORGIA UNIFORM CODING SYSTEM					
SOIL EROSION & SEDIMENT CONTROL					
STRUCTURAL PRACTICES					
Code	Practice	Symbol	Code	Practice	Symbol
(Sd-Fs)	Compost Filter Sock	(Sd-Fs)	(Sd-D)	Inlet Sediment Trap (Gravel Drop Inlet Protection)	(Sd-D)
(Sd-Hb)	Straw Bale Check Dams	(Sd-Hb)	(Sd-P)	Inlet Sediment Trap (Curb Inlet Protection)	(Sd-P)
(Sd-S)	Stone Check Dams	(Sd-S)	(Sd-S)	Inlet Sediment Trap (Sod Inlet Protection)	(Sd-S)
(Ch-1)	Channel Stabilization - Category 1 (Vegetated Sod)	(Ch-1)	(Sd-B)	Temporary Sediment Basin	(Sd-B)
(Ch-2)	Channel Stabilization - Category 2 (Rip-Rap, Trill)	(Ch-2)	(Sd-T)	Temporary Sediment Trap	(Sd-T)
(Ch-3)	Channel Stabilization - Category 3 (Concrete)	(Ch-3)	(Sk)	Floating Filter Surface Sill	(Sk)
(Co)	Construction Exit	(Co)	(Sb)	Seep Berm	(Sb)
(Cr)	Construction Road Stabilization	(Cr)	(S-B)	Temporary Stream Crossing (Bridges)	(S-B)
(Dc-A)	Stream Diversion Channel (Geotextile, Sod, or Polyethylene Film)	(Dc-A)	(S-C)	Temporary Stream Crossing (Culvert)	(S-C)
(Dc-B)	Stream Diversion Channel (Geotextile alone)	(Dc-B)	(SI)	Storm Drain Outlet Protection	(SI)
(Dc-C)	Stream Diversion Channel (Class I Rip-Rap and Geotextile)	(Dc-C)	(Su)	Surface Roughening	(Su)
(D)	Diversion	(D)	(Tc-F)	Turbidity Curtain (Floating)	(Tc-F)
(Dn1)	Temporary Downstream Structure	(Dn1)	(Tc-S)	Turbidity Curtain (Staked)	(Tc-S)
(Dn2)	Permanent Downstream Structure	(Dn2)	(Tp)	Topsailing	(Tp)
(Fr)	Filter Ring	(Fr)	(W)	Vegetated Waterway or Stormwater Conveyance Channel	(W)
(Ga)	Gabion	(Ga)	VEGETATIVE MEASURES		
(Gr)	Grade Stabilization Structure	(Gr)	(Bf)	Buffer Zone	(Bf)
(Lv)	Level Spreader	(Lv)	(Cs)	Coastal Dune Stabilization (w/ Vegetation)	(Cs)
(Rd)	Rock Filter Dam	(Rd)	(Ds1)	Disturbed Area Stabilization (w/ Mulching Only)	(Ds1)
(Re)	Retaining Wall	(Re)	(Ds2)	Disturbed Area Stabilization (w/ Temporary Seeding)	(Ds2)
(Ri-B)	Reti (Skirted Board Dam w/ Stone or Filter Fabric)	(Ri-B)	(Ds3)	Disturbed Area Stabilization (w/ Permanent Vegetation)	(Ds3)
(Ri-P)	Reti (Perforated Half-Round Pipe w/ Stone Filter)	(Ri-P)	(Ds4)	Disturbed Area Stabilization (w/ Sodding)	(Ds4)
(Ri-Su)	Reti (Silt Control Gate)	(Ri-Su)	(Du)	Dust Control on Disturbed Areas	(Du)
(Sd1-BB)	Sediment Barrier (Type I - Brush Barrier)	(Sd1-BB)	(R-Co)	Flocculants	(R-Co)
(Sd1-NS)	Sediment Barrier (Type II - Non-Sensitive Areas)	(Sd1-NS)	(Sb)	Streambank Stabilization (Using Permanent Vegetation)	(Sb)
(Sd1-S)	Sediment Barrier (Type III - Sensitive Areas)	(Sd1-S)	(Ss)	Slope Stabilization (Riprap, Erosion Control Products (RECPs))	(Ss)
(Sd1-T)	Sediment Barrier (Type IV - Composite Filter Media Sock)	(Sd1-T)	(Tac-1)	Tackifiers: Type I (Organic Polymers)	(Tac-1)
(Sd2-B)	Inlet Sediment Trap (Gravel Sock)	(Sd2-B)	(Tac-2)	Tackifiers: Type II (Synthetic Polymers)	(Tac-2)
(Sd2-Sa)	Inlet Sediment Trap (Block & Gravel Drop Inlet Protection)	(Sd2-Sa)	(Tac-3)	Tackifiers: Type III (Synthetic Polymers)	(Tac-3)
(Sd2-E)	Inlet Sediment Trap (Excavated Inlet Sediment Trap)	(Sd2-E)	(Tac-4)	Tackifiers: Type IV (Organic Polymers)	(Tac-4)
(Sd2-F)	Inlet Sediment Trap (Filter Fabric w/ Supporting Frame)	(Sd2-F)	(Tac-5)	Tackifiers: Type V (Synthetic Polymers)	(Tac-5)
Indicate type					

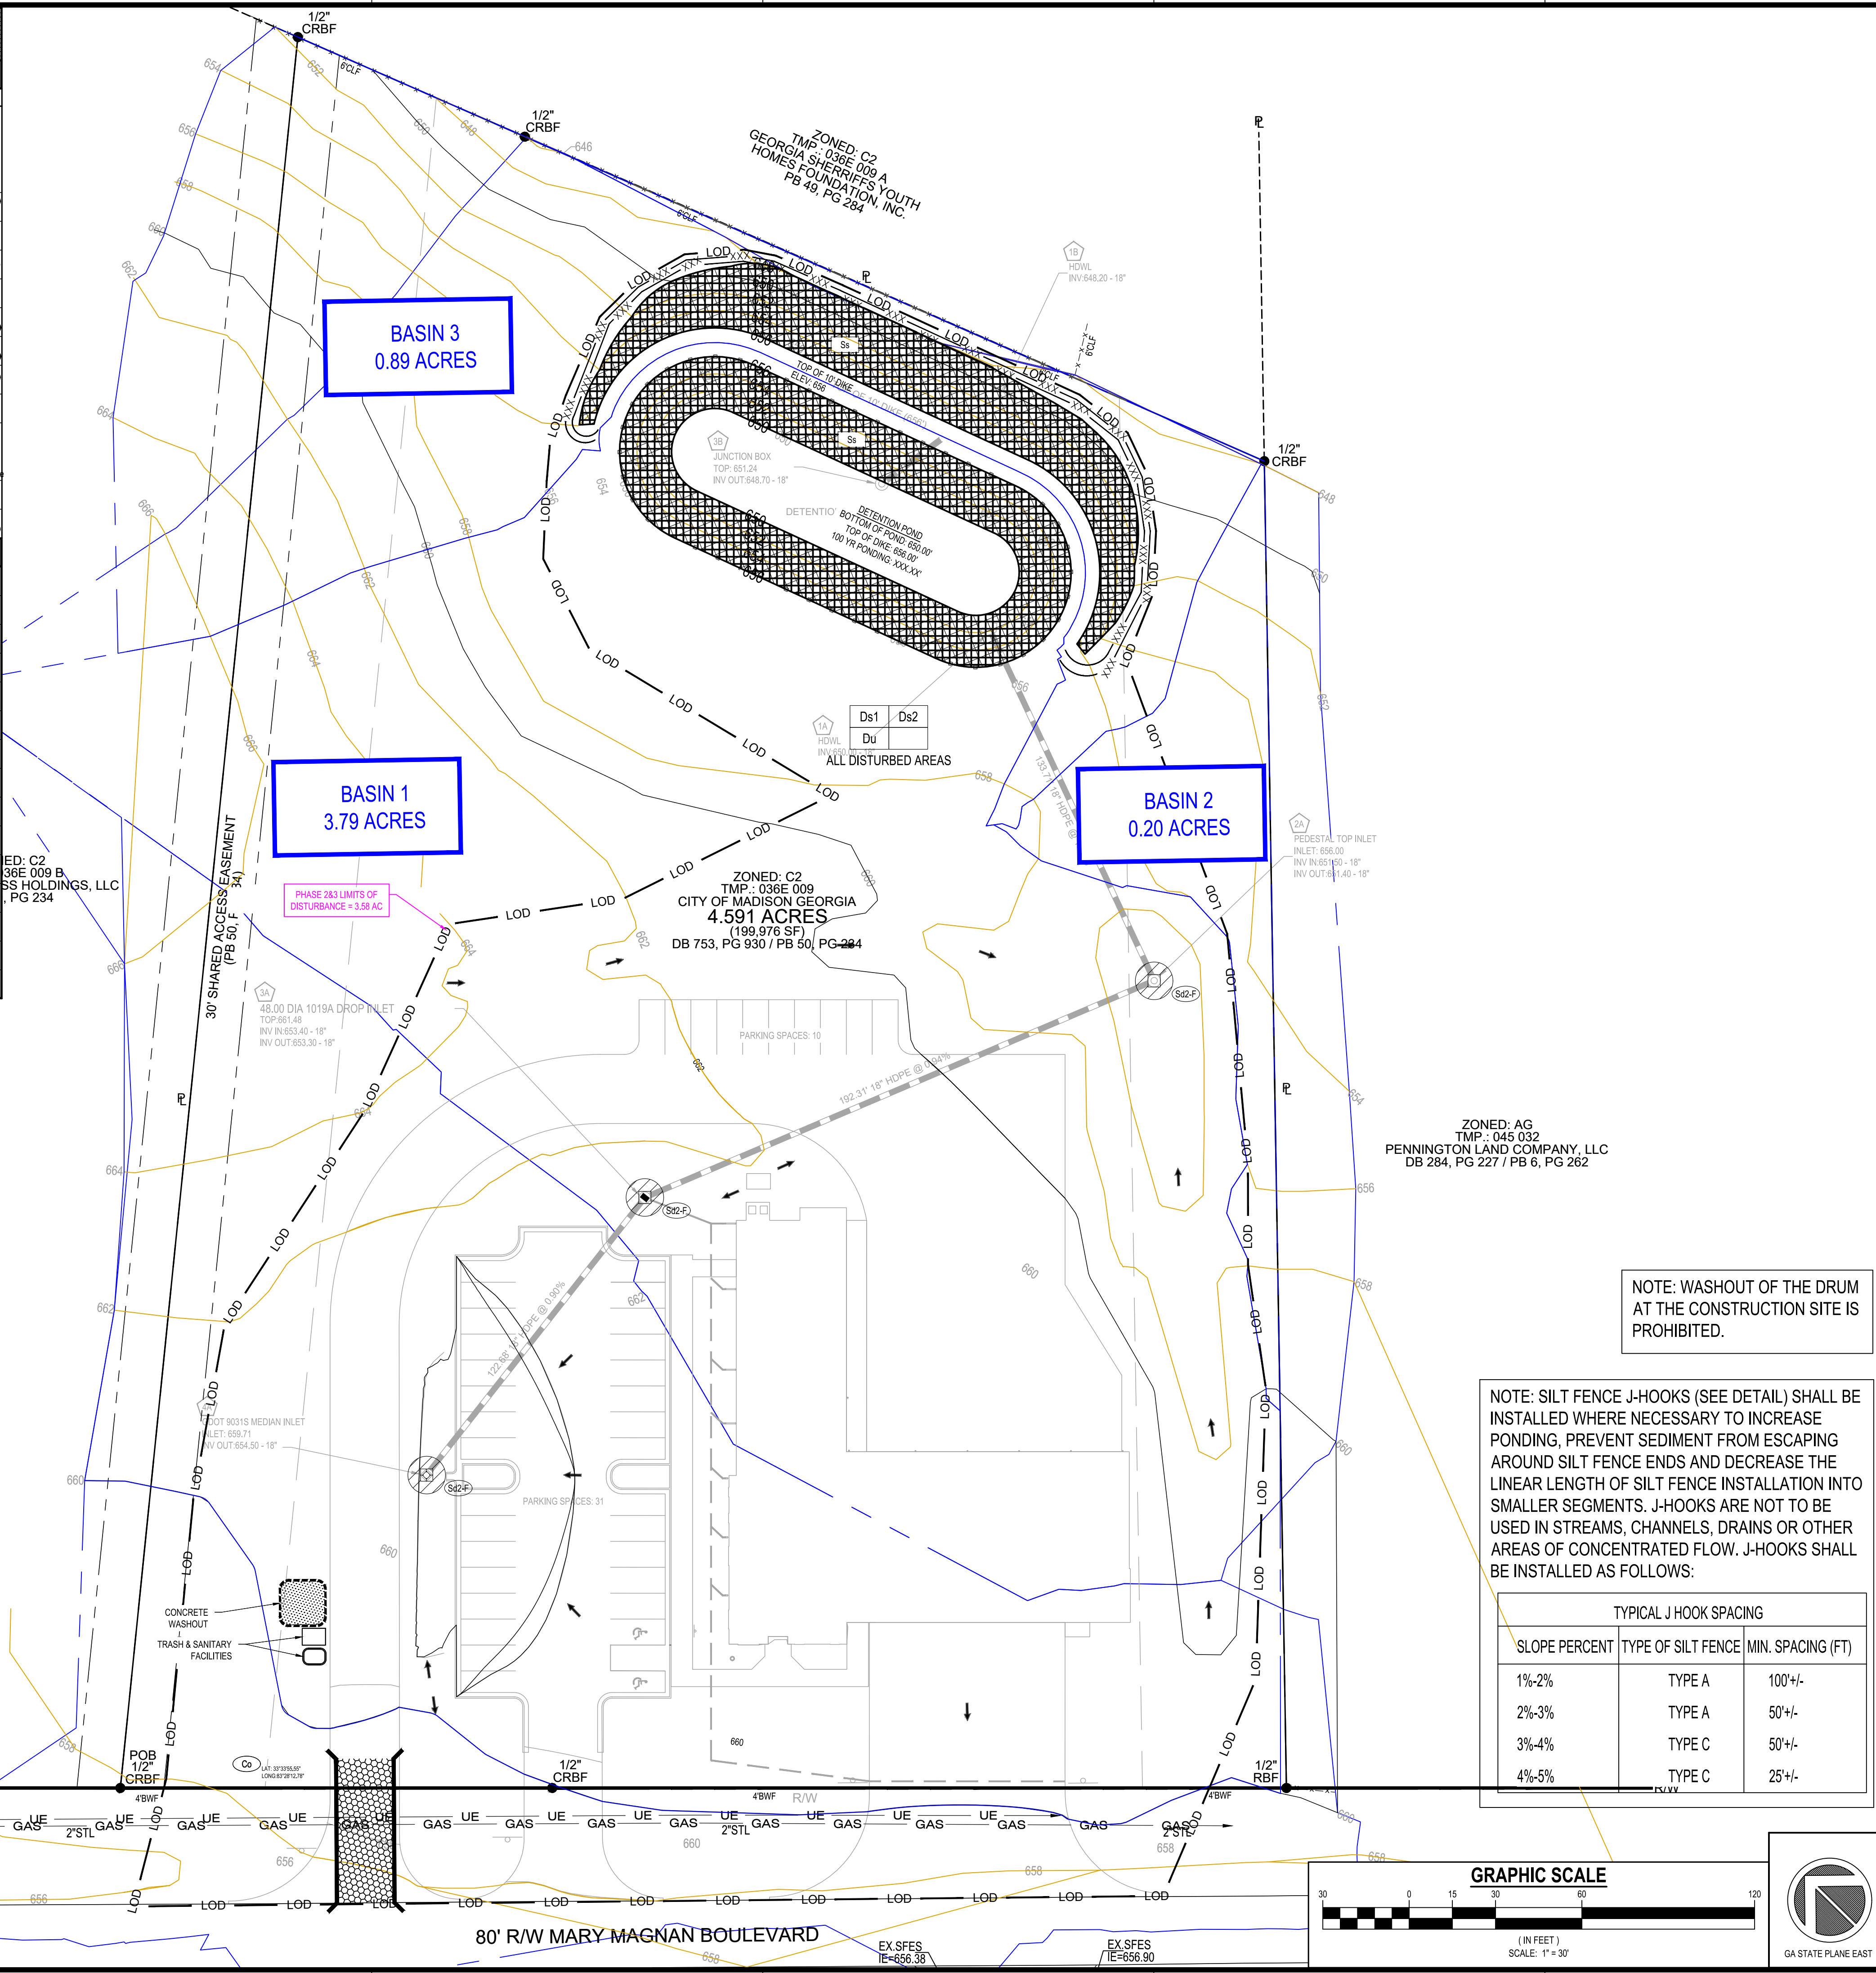

OWNER
COMPANY: CITY OF MADISON
ADDRESS: PO BOX 32
MADISON, GA 30650
PHONE: TBD
CONTACT: TBD
EMAIL: TBD

CONTRACTOR
COMPANY: TBD
ADDRESS: TBD
PHONE: TBD
CONTACT: TBD
EMAIL: TBD

SURVEYOR
COMPANY: GEORGIA CIVIL, INC.
SURVEYOR: BRIAN SLATE
ADDRESS: P.O. BOX 896
MADISON, GA 30650
PHONE: 706.342.1104

SITE DESIGNER
COMPANY: GEORGIA CIVIL, INC.
ADDRESS: P.O. BOX 896
MADISON, GA 30650
PHONE: 706.342.1104

REFER TO SHEET C-1.1 AND C-6.1 FOR EROSION, SEDIMENTATION, AND POLLUTION CONTROL NOTES

MAINTENANCE OF ALL SOIL EROSION AND SEDIMENTATION CONTROL MEASURES AND PRACTICES, WHETHER TEMPORARY OR PERMANENT, SHALL BE AT ALL TIMES THE RESPONSIBILITY OF THE PROPERTY OWNER.

GSWCC EROSION CONTROL NOTES:
The escape of sediment from the site shall be prevented by the installation of erosion and sediment control measures and practices prior to land disturbing activities.
Erosion control measures will be maintained at all times. If full implementation of the approved plan does not provide for effective erosion control, additional erosion and sediment control measures shall be implemented to control or treat the sediment source.
Any disturbed area left exposed for a period greater than 14 days shall be stabilized with mulch or temporary seeding.
Any amendments/revisions to the ES&PC Plan which have a significant effect on BMPs with a hydraulic component must be certified by the design professional.

NOTE: WASHOUT OF THE DRUM AT THE CONSTRUCTION SITE IS PROHIBITED.

NOTE: SILT FENCE J-HOOKS (SEE DETAIL) SHALL BE INSTALLED WHERE NECESSARY TO INCREASE PONDING, PREVENT SEDIMENT FROM ESCAPING AROUND SILT FENCE ENDS AND DECREASE THE LINEAR LENGTH OF SILT FENCE INSTALLATION INTO SMALLER SEGMENTS. J-HOOKS ARE NOT TO BE USED IN STREAMS, CHANNELS, DRAINS OR OTHER AREAS OF CONCENTRATED FLOW. J-HOOKS SHALL BE INSTALLED AS FOLLOWS:

TYPICAL J HOOK SPACING		
SLOPE PERCENT	TYPE OF SILT FENCE	MIN. SPACING (FT)
1%-2%	TYPE A	100'+/-
2%-3%	TYPE A	50'+/-
3%-4%	TYPE C	50'+/-
4%-5%	TYPE C	25'+/-

OWNER
COMPANY: CITY OF MADISON
ADDRESS: PO BOX 32
MADISON, GA 30650
PHONE: TBD
CONTACT: TBD
EMAIL: TBD

CONTRACTOR
COMPANY: TBD
ADDRESS: TBD
PHONE: TBD
CONTACT: TBD
EMAIL: TBD

SURVEYOR
COMPANY: GEORGIA CIVIL, INC.
SURVEYOR: BRIAN SLATE
ADDRESS: P.O. BOX 896
MADISON, GA 30650
PHONE: 706.342.1104

SITE DESIGNER
COMPANY: GEORGIA CIVIL, INC.
ADDRESS: P.O. BOX 896
MADISON, GA 30650
PHONE: 706.342.1104

georgia civil
CIVIL ENGINEERING
LANDSCAPE ARCHITECTURE
LAND SURVEYING
311 N. Main St. Ste. 101, Unit C
P.O. Box 896 | Madison, GA 30650
P: 706.342.1104
www.georgiacivil.com

Professional Seal
PRELIMINARY
Project Information
RFP 2027-3500-01

CITY OF MADISON FIRE STATION
1100 MARY MAGNAN BLVD
MADISON, GA 30650
ZONING: 11 - LIGHT INDUSTRIAL / LIMITED MANUFACTURING

DRAWING DATE: 7.1.26
DRAWN BY: DBB
CHECKED BY: JPB
REVISIONS
DATE: DESCRIPTION:
This document and its reproduction are the property of Georgia Civil, Inc. and may not be reproduced, published, or used in whole or in part without the written consent of Georgia Civil, Inc.
Sheet Title
FINAL EROSION, SEDIMENTATION & POLLUTION CONTROL PLAN
Sheet Number
C-6.4