

1	109-11-2026 Owner Review

Project No.	
• 00-00	
Cad File Name	
• 00-00_HV_03_A20	
Drawing Scale	
• 1/2" = 1'-0"	
Sheet Title	
• Demolition Plann	
Drawn	Checked
• dcm	• mbm

Sunbelt Builders, Inc. ©
DRAWINGS AND SPECIFICATIONS ARE INSTRUMENTS OF SERVICE AND SHALL REMAIN THE PROPERTY OF THIS CORPORATION WHETHER THE PROJECT FOR WHICH THEY ARE MADE IS EXECUTED OR NOT; THEY ARE NOT TO BE USED ON OTHER PROJECTS OR EXTENSIONS TO THIS PROJECT EXCEPT BY AGREEMENT IN WRITING AND APPROPRIATE COMPENSATION TO THIS CORPORATION.

DEMOLITION NOTES:

- 21


REMOVE ALL EXISTING WALLS, FLOORING, BASE, DOORS, TRIMS, PANELING FROM INTERIOR SIDE OF EXTERIOR WALL, ELECTRICAL, MECHANICAL AND PLUMBING. (WALLS REMOVED TO EXISTING CEILING HEIGHT) (REMOVE EXISTING BUILT IN BOOK SHELVES BELOW WINDOWS)
- 22

REMOVE EXISTING WALL, FLOORING, BASE, DOOR, TRIMS, PANELING FROM INTERIOR SIDE OF EXTERIOR WALL, ELECTRICAL, MECHANICAL AND PLUMBING. (WALLS REMOVED TO EXISTING CEILING HEIGHT)
- 23

REMOVE EXISTING WALL (GYPSUM AND BLOCK), FLOORING, BASE, DOOR, TRIMS, PANELING FROM INTERIOR SIDE OF EXTERIOR WALL, ELECTRICAL, MECHANICAL AND PLUMBING. (WALLS REMOVED TO EXISTING CEILING HEIGHT) (EXISTING EXTERIOR DOOR AND FRAME TO REMAIN)
- 24

REMOVE EXISTING FLOORING, BASE, DOOR, TRIMS, PANELING FROM INTERIOR SIDE OF EXTERIOR WALL, ELECTRICAL, MECHANICAL AND ALL PLUMBING FIXTURES.
- 25

REMOVE EXISTING GARAGE DOOR.

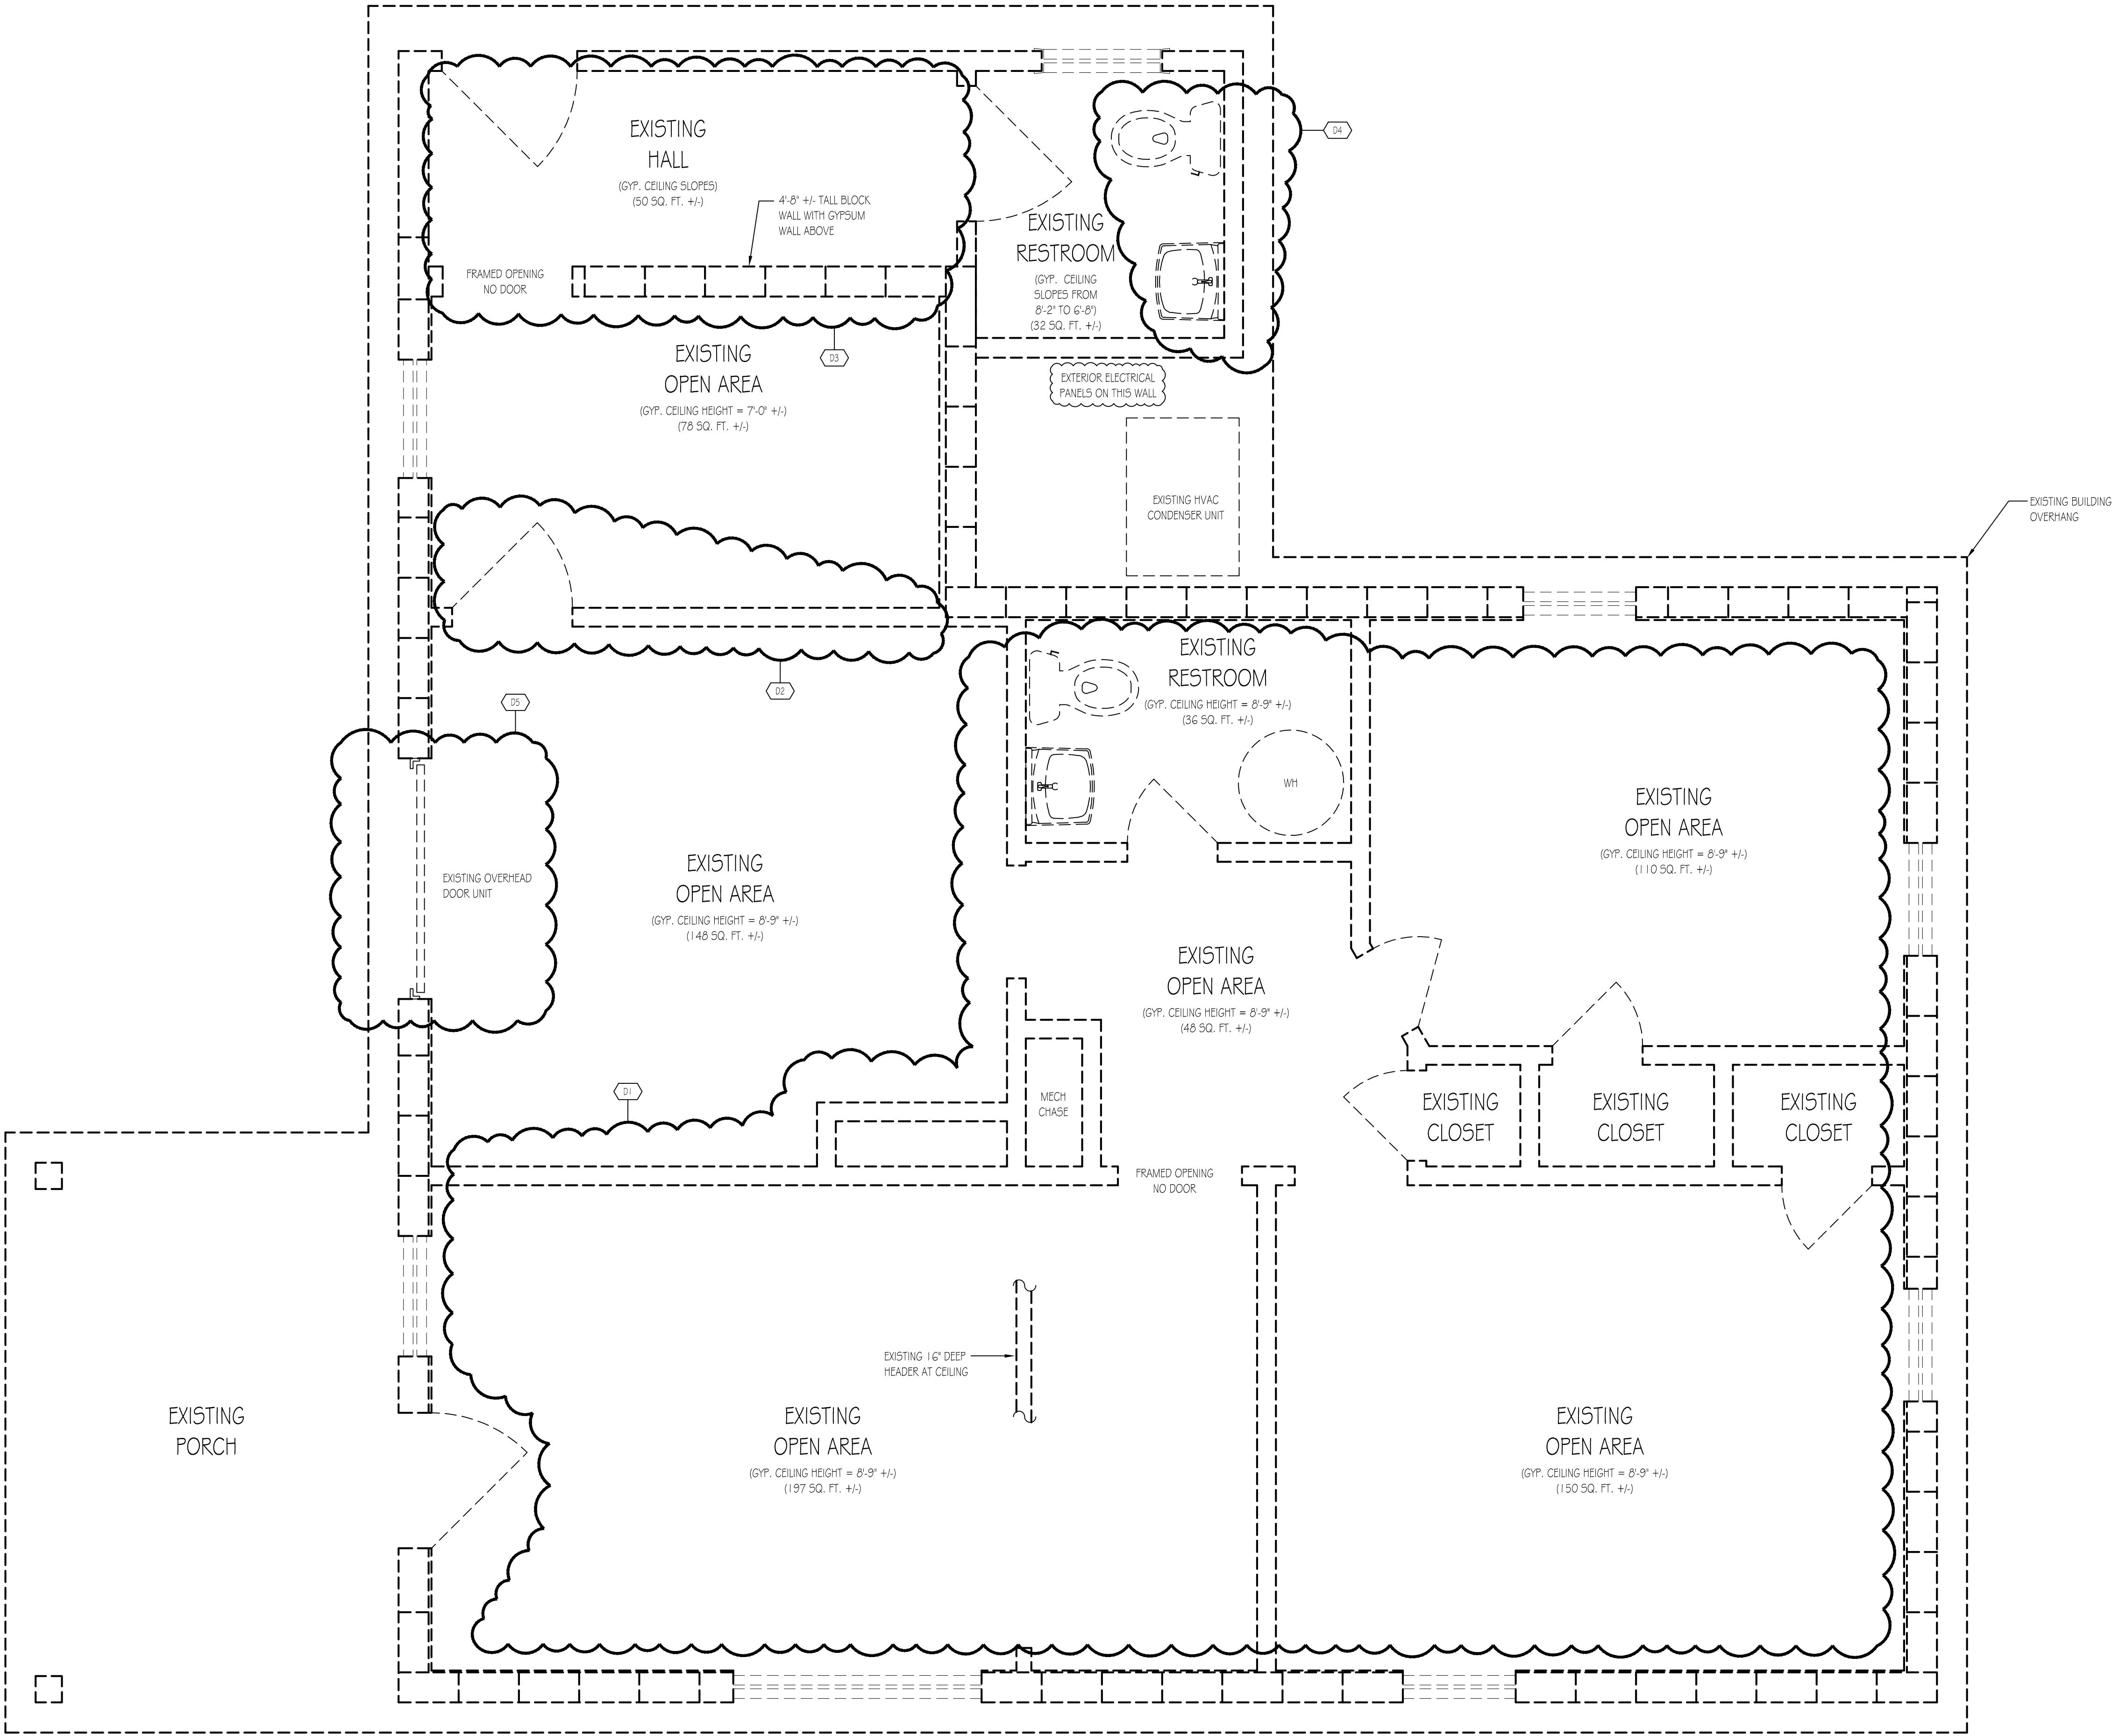

Demolition Plan
SCALE: 1/2" = 1'-0"