


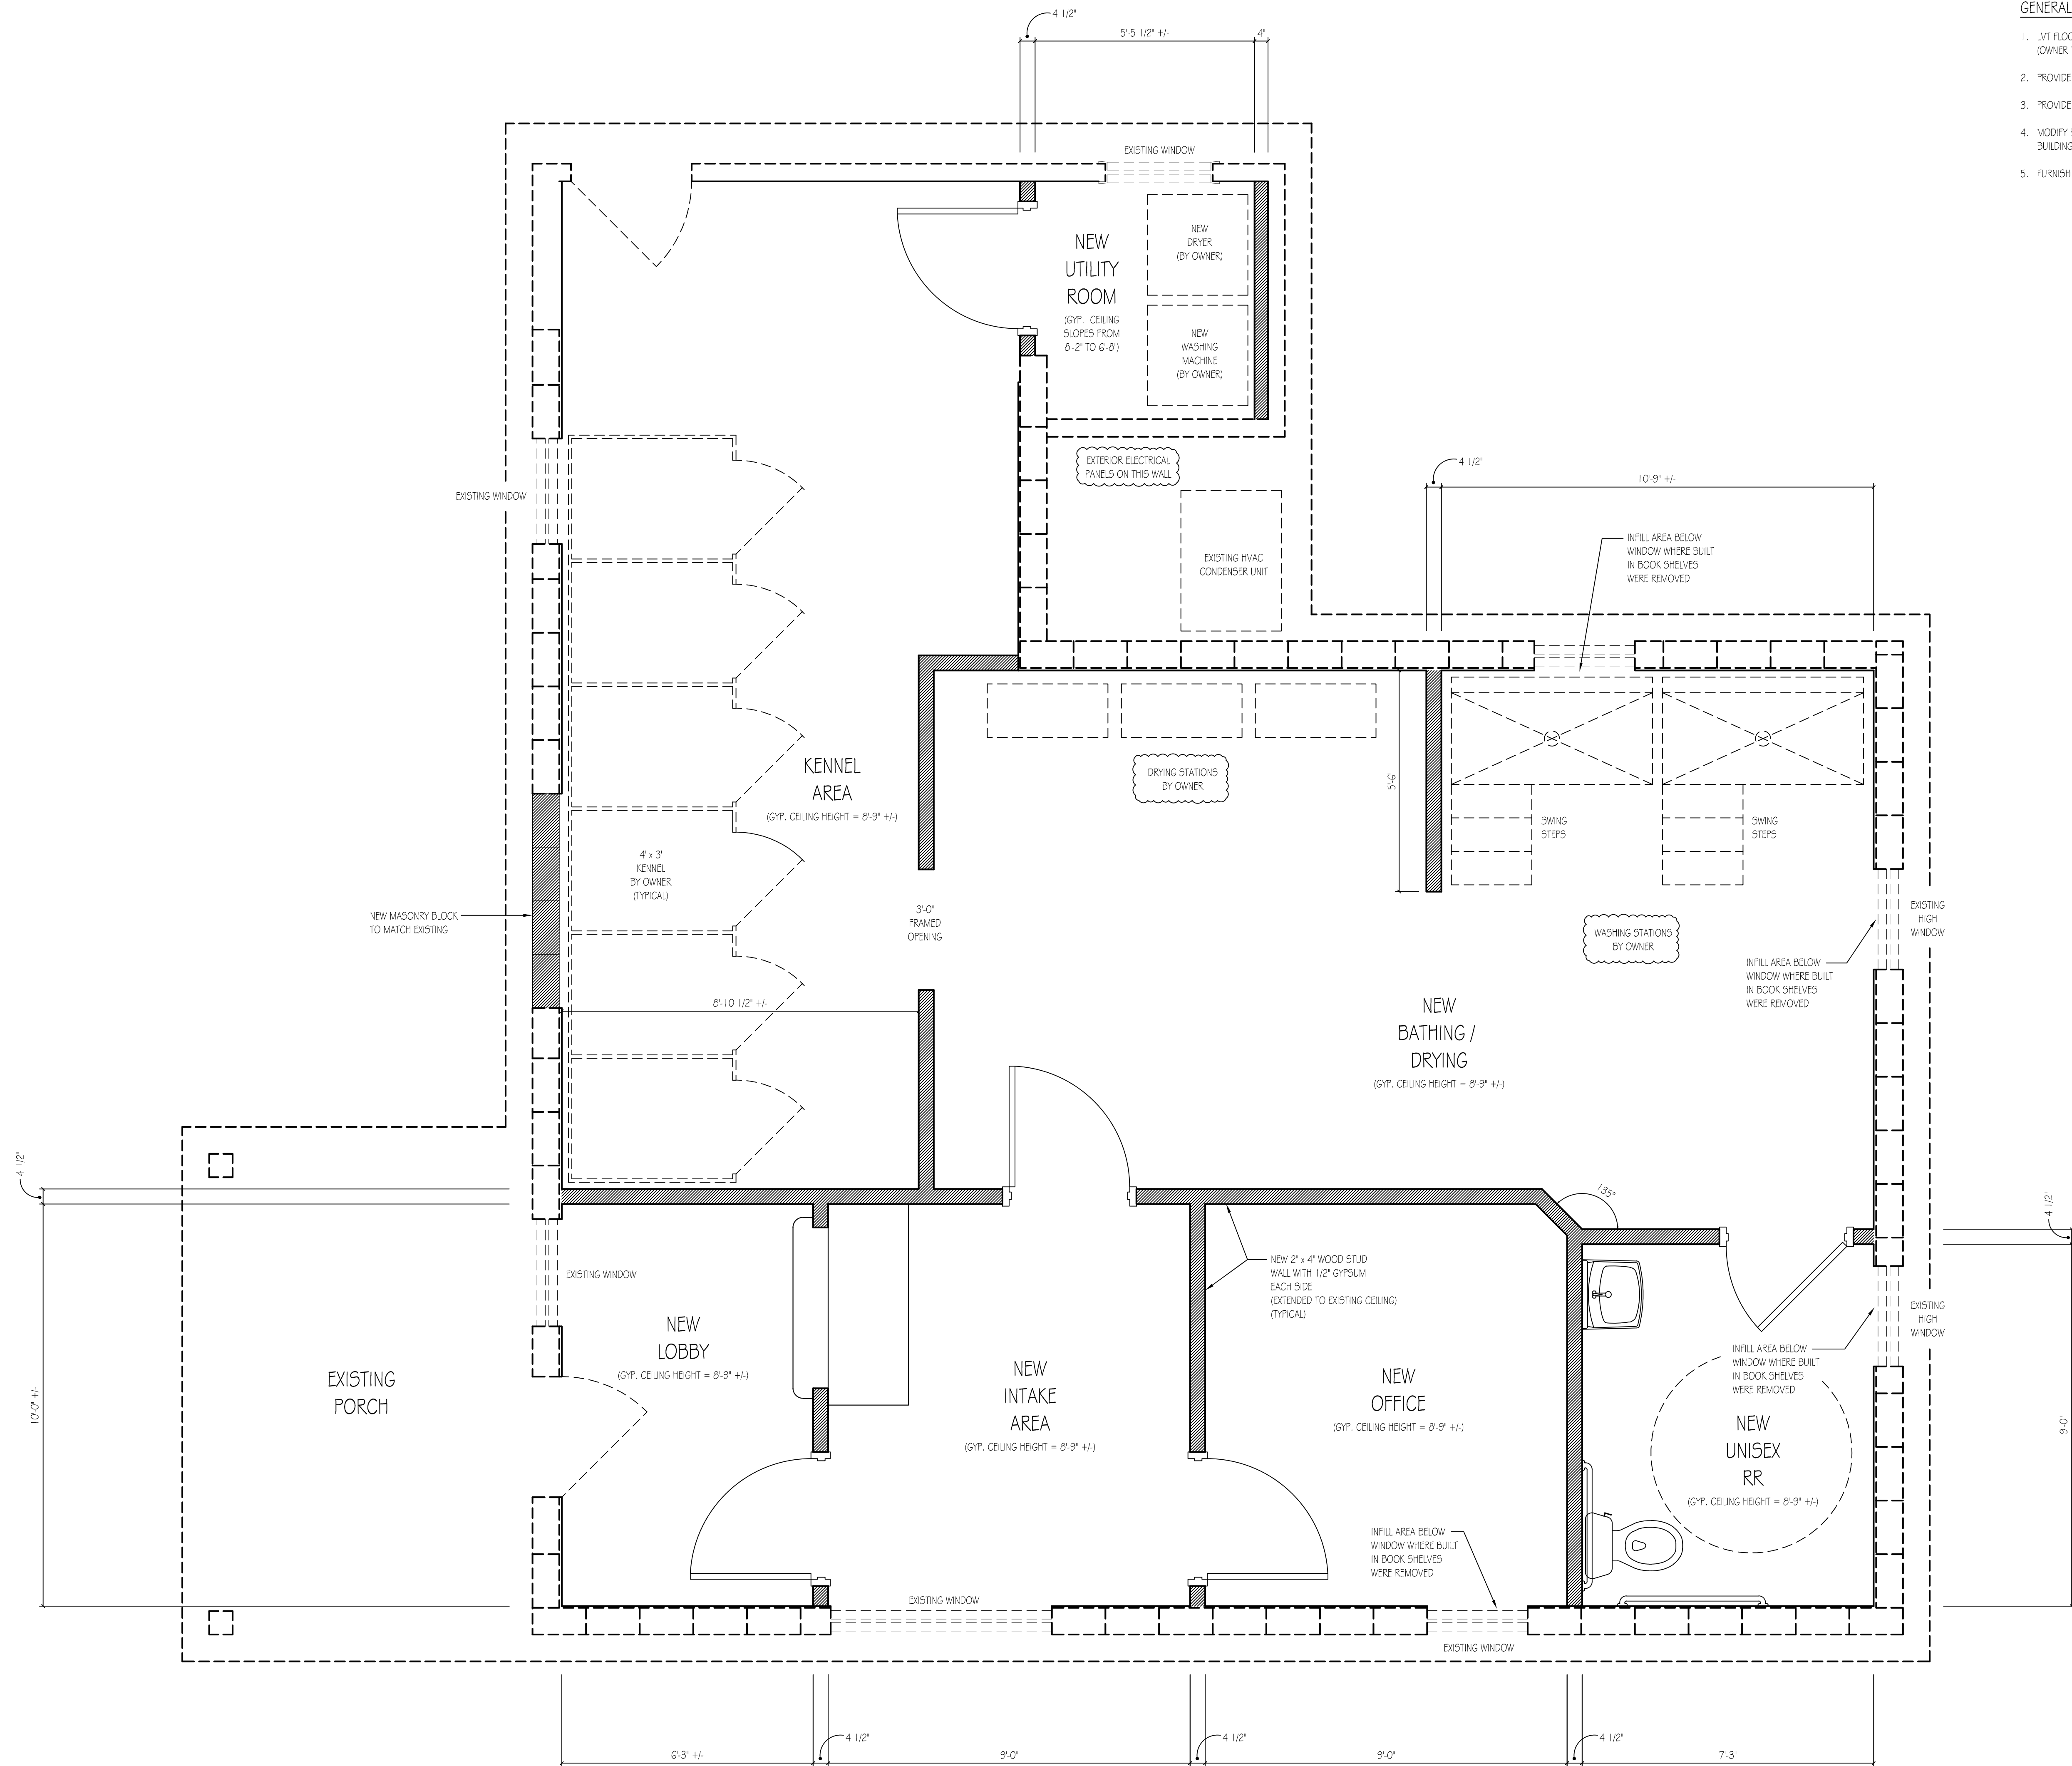

- GENERAL NOTES:
1. LVT FLOORING AND RUBBER BASE THROUGH-OUT RENOVATED BUILDING. (OWNER TO SELECT COLOR)
 2. PROVIDE FIRE ALARM SYSTEM THROUGH-OUT RENOVATED BUILDING.
 3. PROVIDE LOW VOLTAGE THROUGH-OUT RENOVATED BUILDING.
 4. MODIFY EXISTING ELECTRICAL PANELS AS REQUIRED FOR BUILDING RENOVATIONS.
 5. FURNISH AND INSTALL NEW MECHANICAL SYSTEM AS REQUIRED.

Architect or Engineer Seal

A New Building Project For
Hometown Vets

5294 Adams Street
Cowington, GA

1	09/11/2026
	Owner Review

Project No.
• 00-00
Cad File Name
• 00-00_HV_04_A30
Drawing Scale
• 1/2" = 1'-0"
Sheet Title
• Modified Building Floor Plan

Drawn
• dcm
Checked
• mbm

Sunbelt Builders, Inc. ©
DRAWINGS AND SPECIFICATIONS ARE INSTRUMENTS OF SERVICE AND SHALL REMAIN THE PROPERTY OF THIS CORPORATION WHETHER THE PROJECT FOR WHICH THEY ARE MADE IS EXECUTED OR NOT. THEY ARE NOT TO BE USED ON OTHER PROJECTS OR EXTENSIONS TO THIS PROJECT EXCEPT BY AGREEMENT IN WRITING AND APPROPRIATE COMPENSATION TO THIS CORPORATION.