



MORGAN COUNTY SORTING FACILITY
MORGAN COUNTY HWY 441 LANDFILL
PERMIT NO. 104-007D(SL)

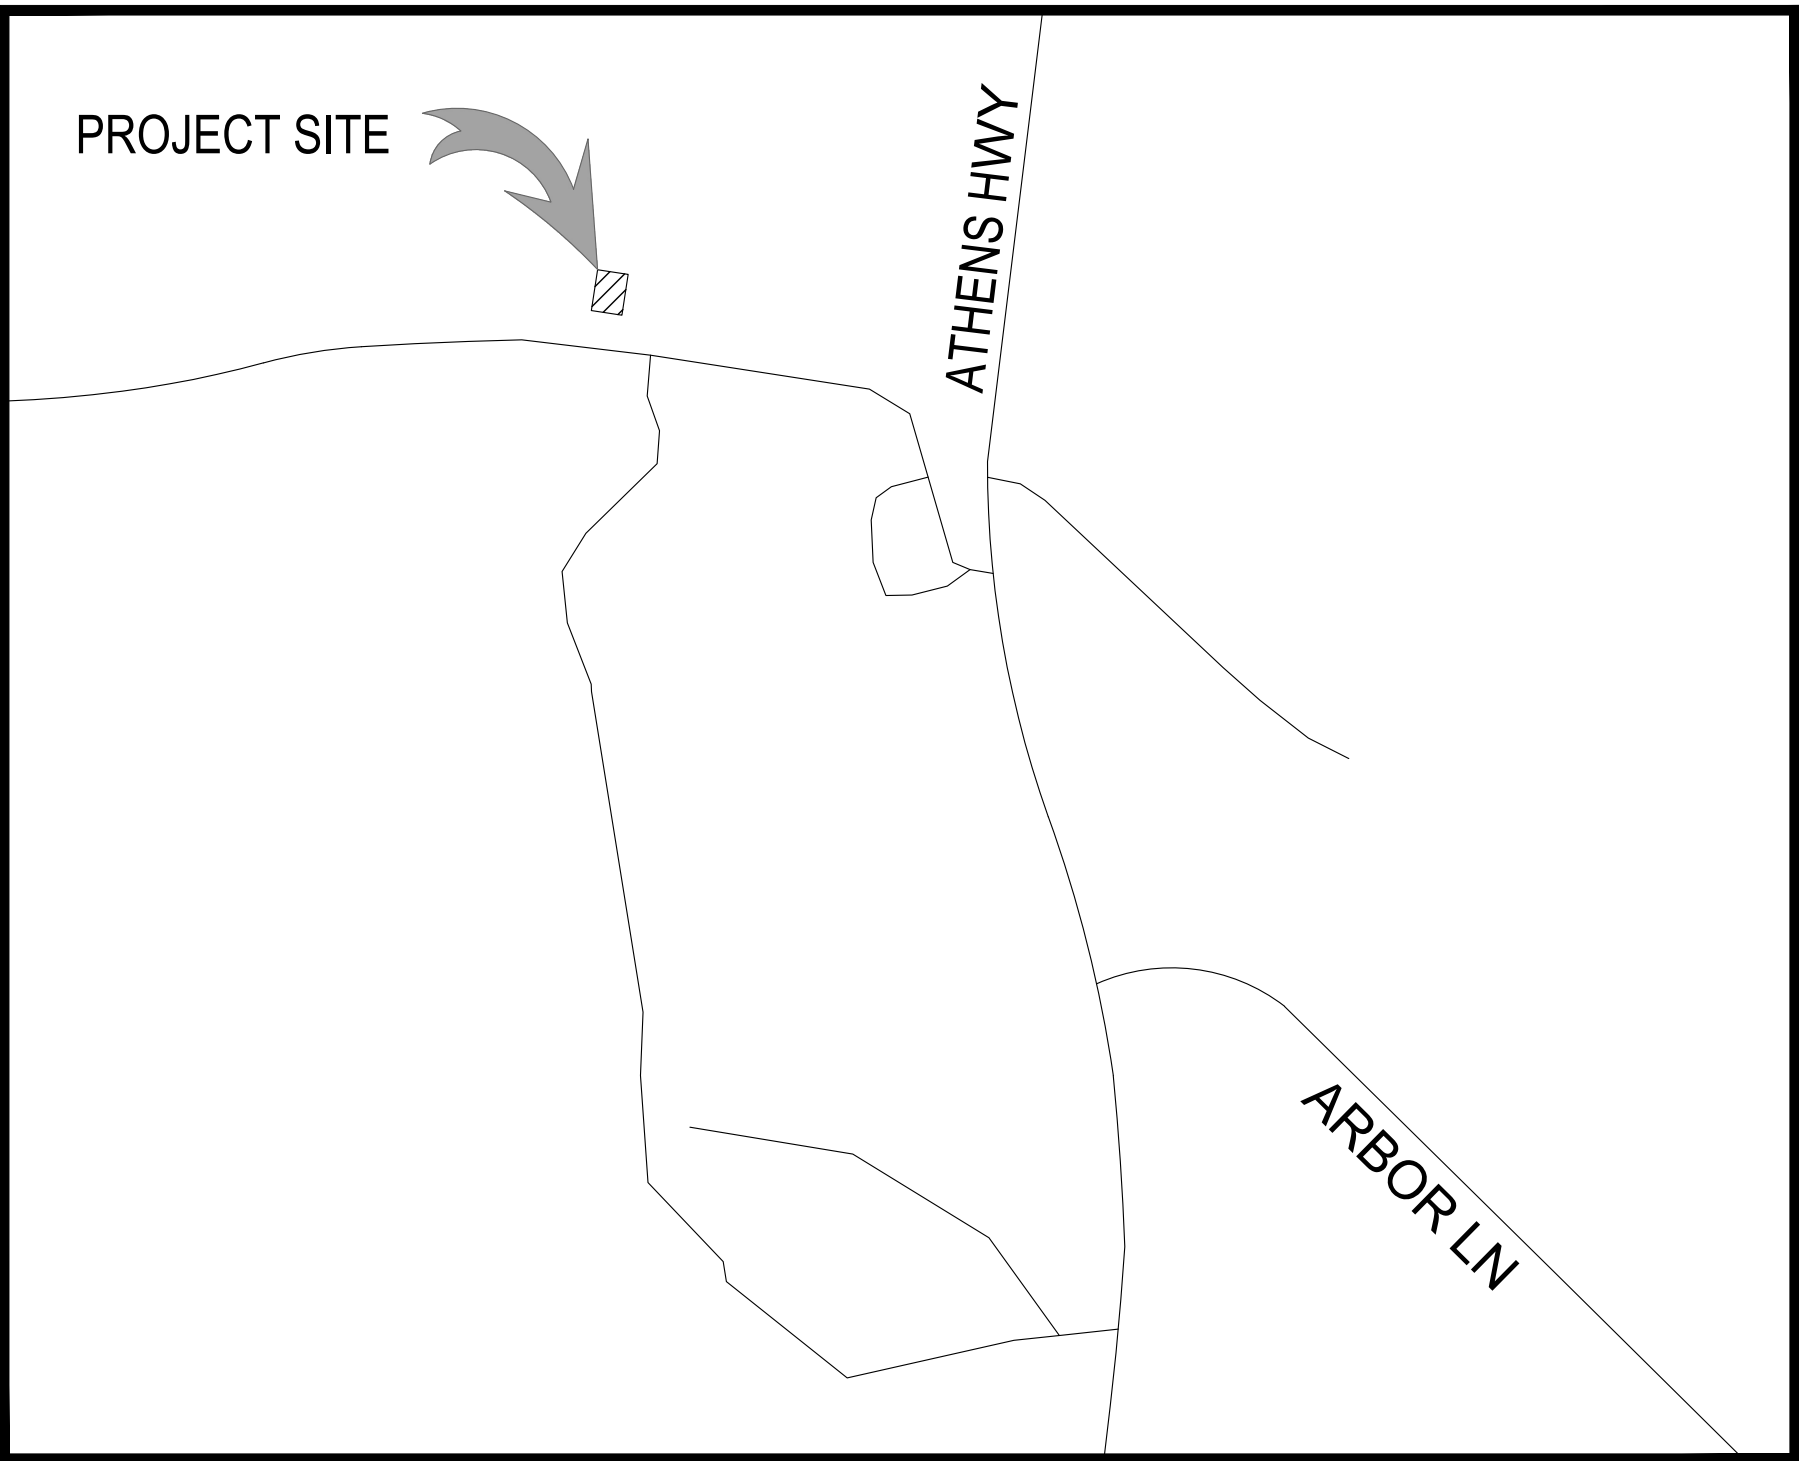

COVER
SCALE: 1"=100'

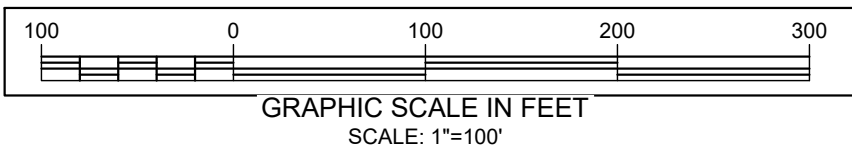

SITE LOCATION SKETCH
N.T.S

SHEET INDEX	
SHEET NUMBER	SHEET TITLE
01	COVER
02	SITE PLAN
03	GRADING PLAN
04	EROSION AND SEDIMENT CONTROL PLAN
05	EROSION AND SEDIMENT CONTROL DETAILS

PROJECT DATA

SITE ADDRESS: ATHENS HWY, 30650
OWNER: MORGAN COUNTY BOARD OF COMMISSIONERS
PARCEL ID: 026 079
COUNTY: MORGAN COUNTY, GA
ZONING: EXEMPT
TOTAL DISTURBED: 10,900 SF (0.25 AC)

PROJECT CONTACTS

MORGAN COUNTY BOARD OF COMMISSIONERS
150 EAST WASHINGTON STREET
MADISON GA 30650

24 HOUR CONTACT:
KEVIN LITTLE
DIRECTOR OF PUBLIC WORKS
706-474-7009
KEVIN.LITTLE@MORGANCOUNTYGA.GOV

ENGINEER:
Aaron Wadley, PE
TERRA VIA ENGINEERING
1727 Greensboro Road
Madison, GA, 30650
Office: 706-3185425
Mobile: 404-326-4522
AARON@TV-ENG.COM

LANDFILL ENGINEER:
ANTHONY C.RODRIGUEZ, P.G.
93 GATEWAY DRIVE | MACON, GEORGIA 31210
PHONE 478.476.0700

DESIGN
BUILD
MANAGE

TERRAVIA

CIVIL & TRANSPORTATION ENGINEERING
706.318.5425 | WWW.TV-ENG.COM
1727 GREENSBORO ROAD MADISON GEORGIA 30650

MORGAN COUNTY SORTING FACILITY

MORGAN COUNTY HWY 441 LANDFILL
MADISON, MORGAN COUNTY, GEORGIA

PERMIT NO. 104-007D(SL)

COVER



AARON WADLEY, PE
LEVEL II CERTIFIED
DESIGN PROFESSIONAL
#0000011490
EXPIRES 02-01-2029

SHEET NUMBER:
01 of 05



BASED ON LANDFILL PERMIT DRAWINGS BY TRIPLE POINT ENGINEERING
TOPOGRAPHIC INFORMATION BASED ON LANDFILL PERMIT DRAWINGS AND NOAA LIDAR, CONTRACTOR TO VERIFY ELEVATIONS RELATIVE TO KNOWN FEATURES
CHECKDAM TO REMAIN POST CONSTRUCTION TO FILTER ESCAPED TRASH AND DEBRIS. MORGAN COUNTY TO MONITOR DAILY