


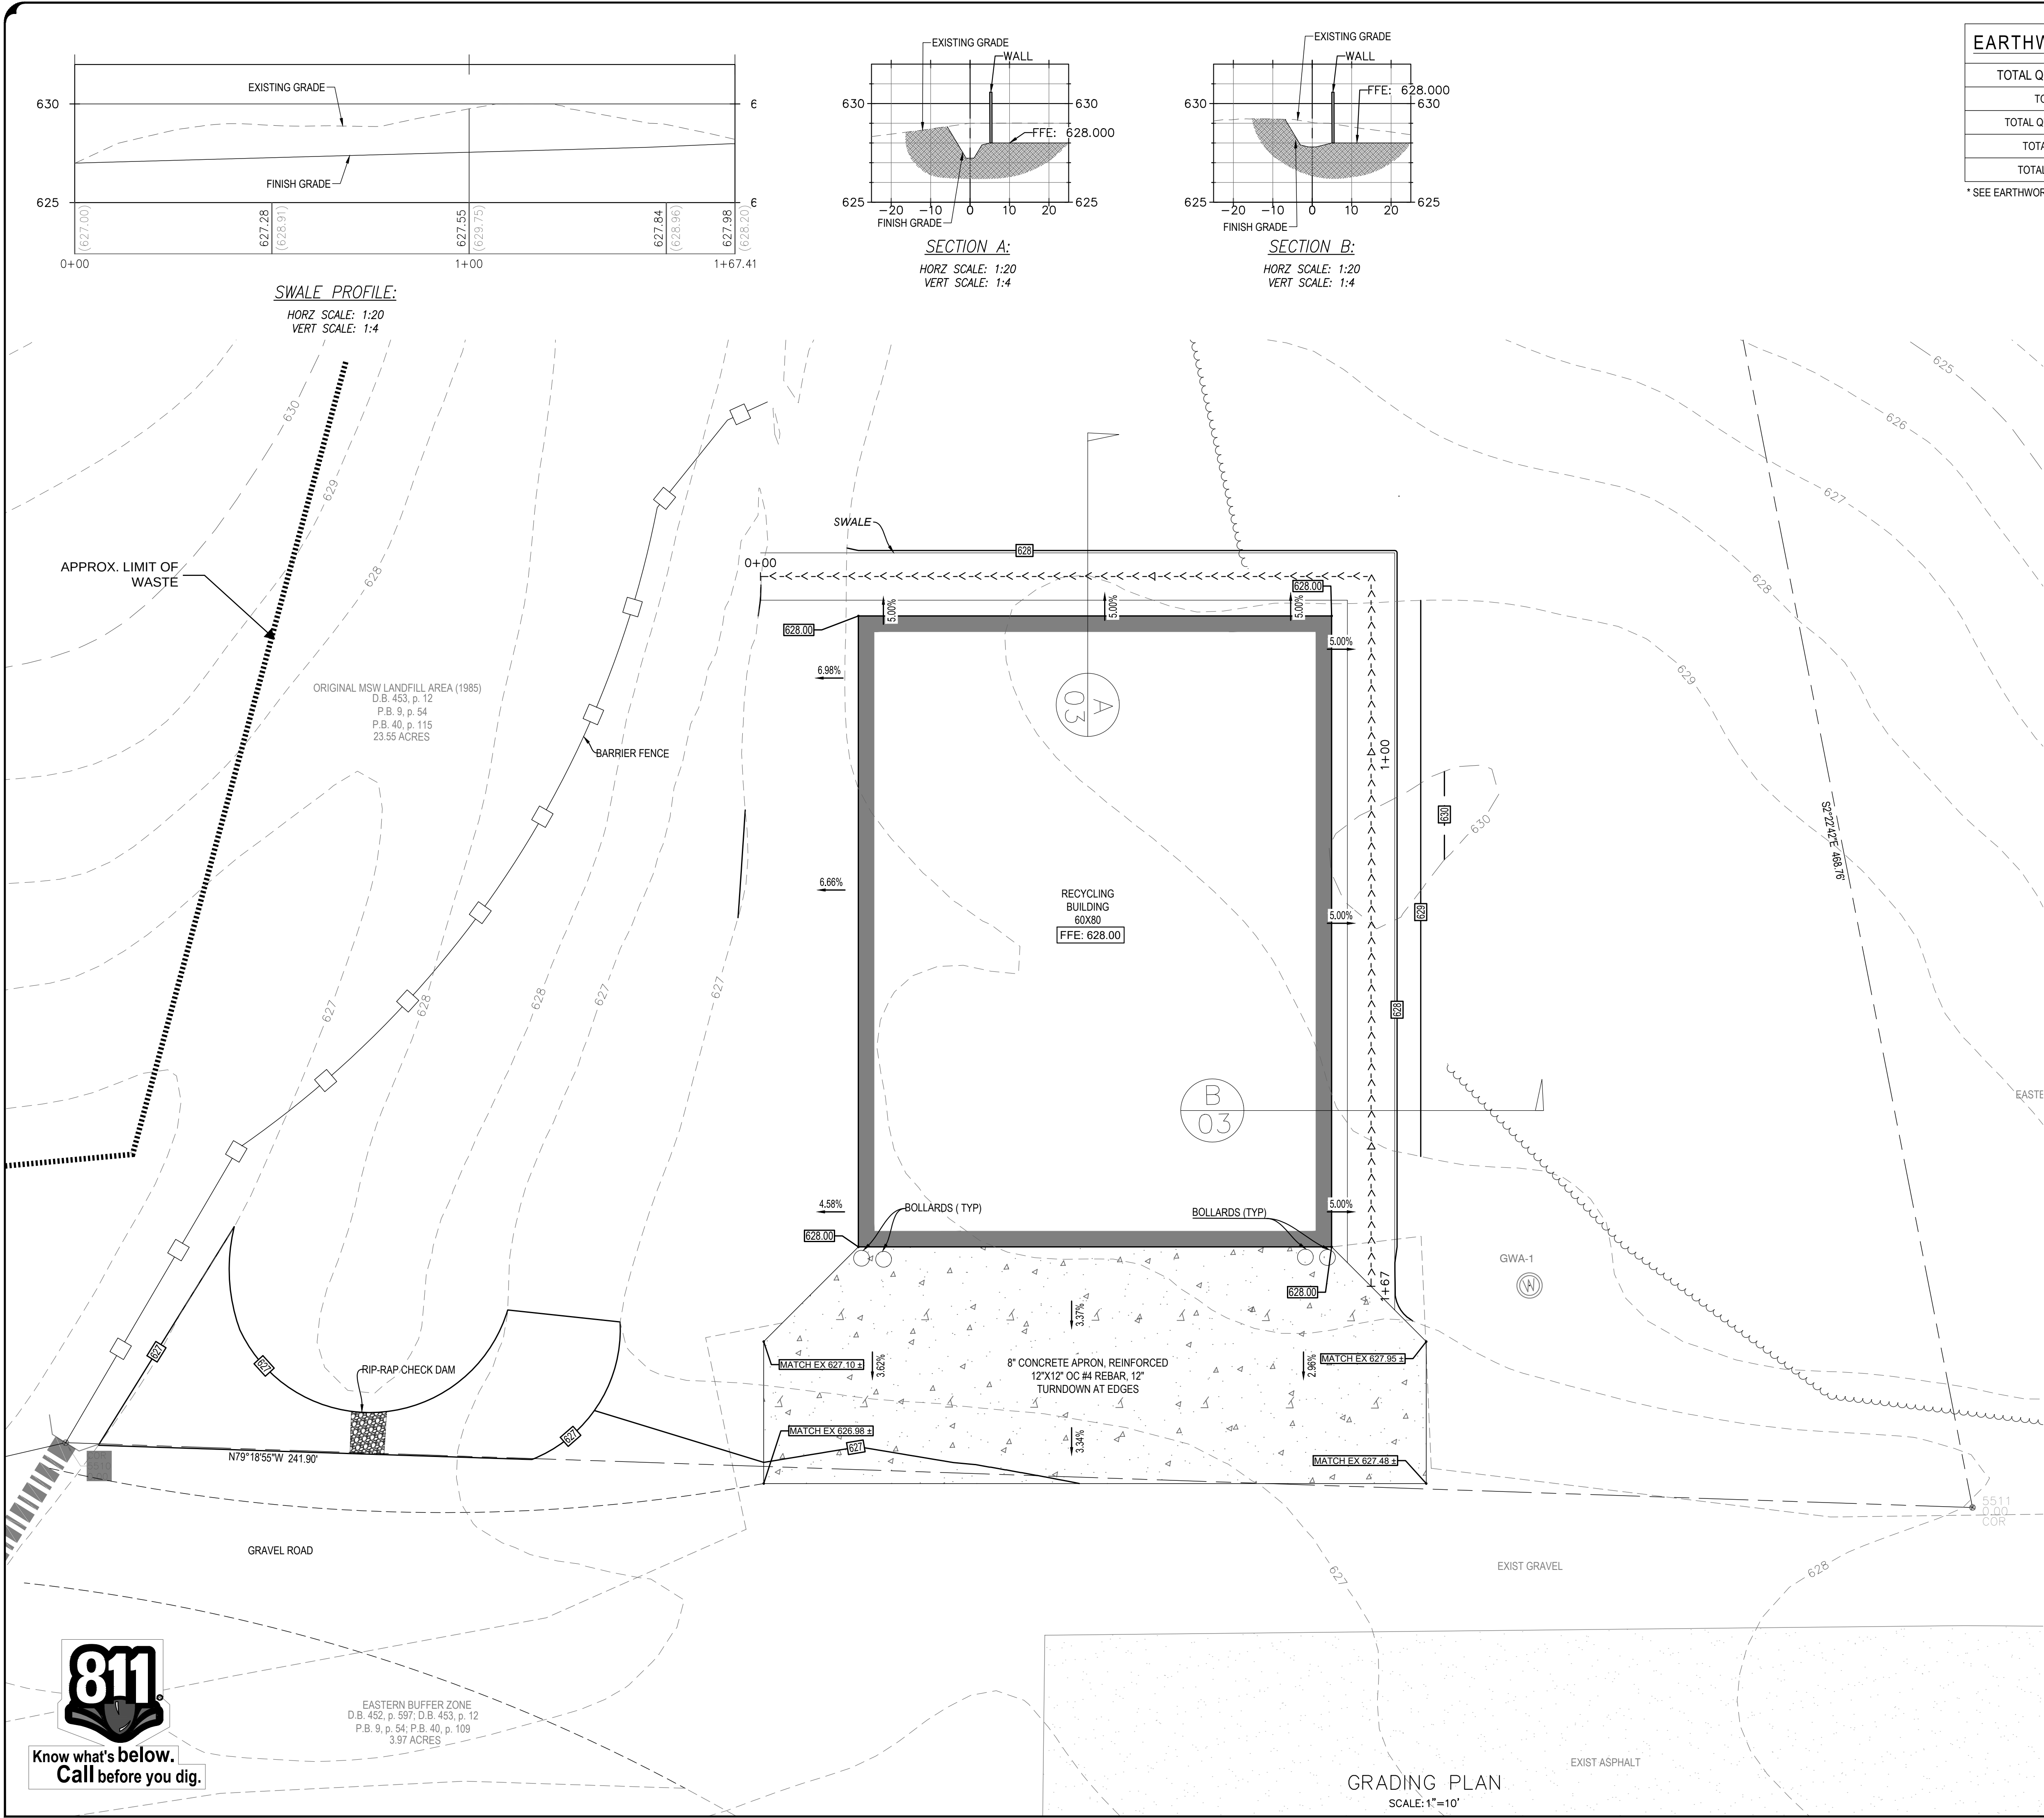

EARTHWORK SUMMARY*

TOTAL QUANTITIES & AREAS	CUT (CY)	FILL (CY)
TOTAL QUANTITY	193.67 ± CY	14.21 ± CY
TOTAL QUANTITY DIFFERENCE	179.45 ± CY NET CUT/FILL (EXPORT/IMPORT)	
TOTAL PROJECT AREA	1,025,838 SF (23.55 AC)	
TOTAL DISTURBED AREA	11,485 SF (0.272 AC)	


* SEE EARTHWORK SUMMARY NOTES (THIS SHEET)

GRADING AND DRAINAGE NOTES

- CONTRACTOR SHALL VERIFY EXISTING TOPOGRAPHIC DATA, LOCATIONS OF EXISTING UTILITIES, AND ALL OTHER SITE CONDITIONS PRIOR TO BEGINNING CONSTRUCTION.
- ALL CUT AND FILL SLOPES SHALL BE 2:1 OR FLATTER (SEE PLANS).
- ALL FINISHED GRADES SHOWN ARE TO THE TOP OF THE PAVEMENT SECTION OR BOTTOM OF CURB UNLESS OTHERWISE NOTED.
- CONTRACTOR SHALL CONFINE HIS OFF-SITE ACTIVITIES TO EXISTING RIGHTS OF WAY AND EASEMENTS.
- THE CONTRACTOR IS RESPONSIBLE FOR INSTALLING ALL IMPROVEMENTS PER LOCAL COUNTY JURISDICTION SPECIFICATIONS AND REQUIREMENTS. THE CONTRACTOR MUST OBTAIN A COPY OF THE LOCAL STANDARDS PRIOR TO BIDDING THIS PROJECT. IF THESE PLANS ARE FOUND TO BE OUT OF SPEC, THE CONTRACTOR SHALL CEASE WORK IMMEDIATELY AND SHALL NOTIFY THE OWNER WITHIN 24 HOURS.
- CONTRACTOR MUST ENSURE THAT ALL DOWNSTREAM DRAINAGE WAYS ARE CLEAR OF DEBRIS PRIOR TO FINAL INSPECTION BY THE ENGINEER. COORDINATE WITH NEIGHBORS OR APPROPRIATE RIGHT-OF-WAY AUTHORITY PRIOR TO BEGINNING WORK OUTSIDE THE BOUNDARY OF THIS SITE. CONTRACTOR IS RESPONSIBLE FOR ANY DAMAGE TO OFF-SITE PROPERTIES.

LEGENDS:

- PROPERTY LINE
- EXISTING MINOR CONTOUR
- EXISTING MAJOR CONTOUR
- PROPOSED MINOR CONTOUR
- PROPOSED MAJOR CONTOUR
- SPOT ELEVATION
- PROPOSED SWALE
- PROPOSED CONCRETE
- EXISTING TREELINE

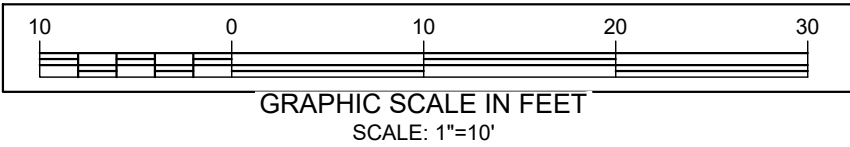

DESCRIPTION

DATE

NO.

DATE: 16/05/2026

DESIGNED BY: AARON WADLEY

DRAWN BY: A2ZCE

CHECKED BY: AARON WADLEY

DESIGN

BUILD

MANAGE

TERRANIA

CIVIL & TRANSPORTATION ENGINEERING

706.318.5425 | WWW.TV-ENG.COM

1727 GREENSBORO ROAD MADISON GEORGIA 30650

MORGAN COUNTY SORTING FACILITY

MORGAN COUNTY HWY 441 LANDFILL

MADISON, MORGAN COUNTY, GEORGIA

PERMIT NO. 104-007D(SL)

GRADING PLAN

GEORGIA REGISTERED

No. P237241

AARON MICHAEL WADLEY ENGINEER

AARON WADLEY, PE

LEVEL II CERTIFIED

DESIGN PROFESSIONAL

#000011490

EXPIRES 02-01-2029

SHEET NUMBER:

03 of 05



EASTERN BUFFER ZONE
D.B. 452, p. 597; D.B. 453, p. 12
P.B. 9, p. 54; P.B. 40, p. 109
3.97 ACRES

ORIGINAL MSW LANDFILL AREA (1985)
D.B. 453, p. 12
P.B. 9, p. 54
P.B. 40, p. 115
23.55 ACRES