



Plot Date: 8/19/2026 3:18:07 PM Path: Autodeskt Docs\\NCWSA Admin Bldg_V25\\616202-NCWSA-ARCH_V25\\Central\\rvt

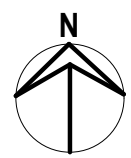

1 FIRST FLOOR CONSTRUCTION PLAN
SCALE: 1/8" = 1'-0"

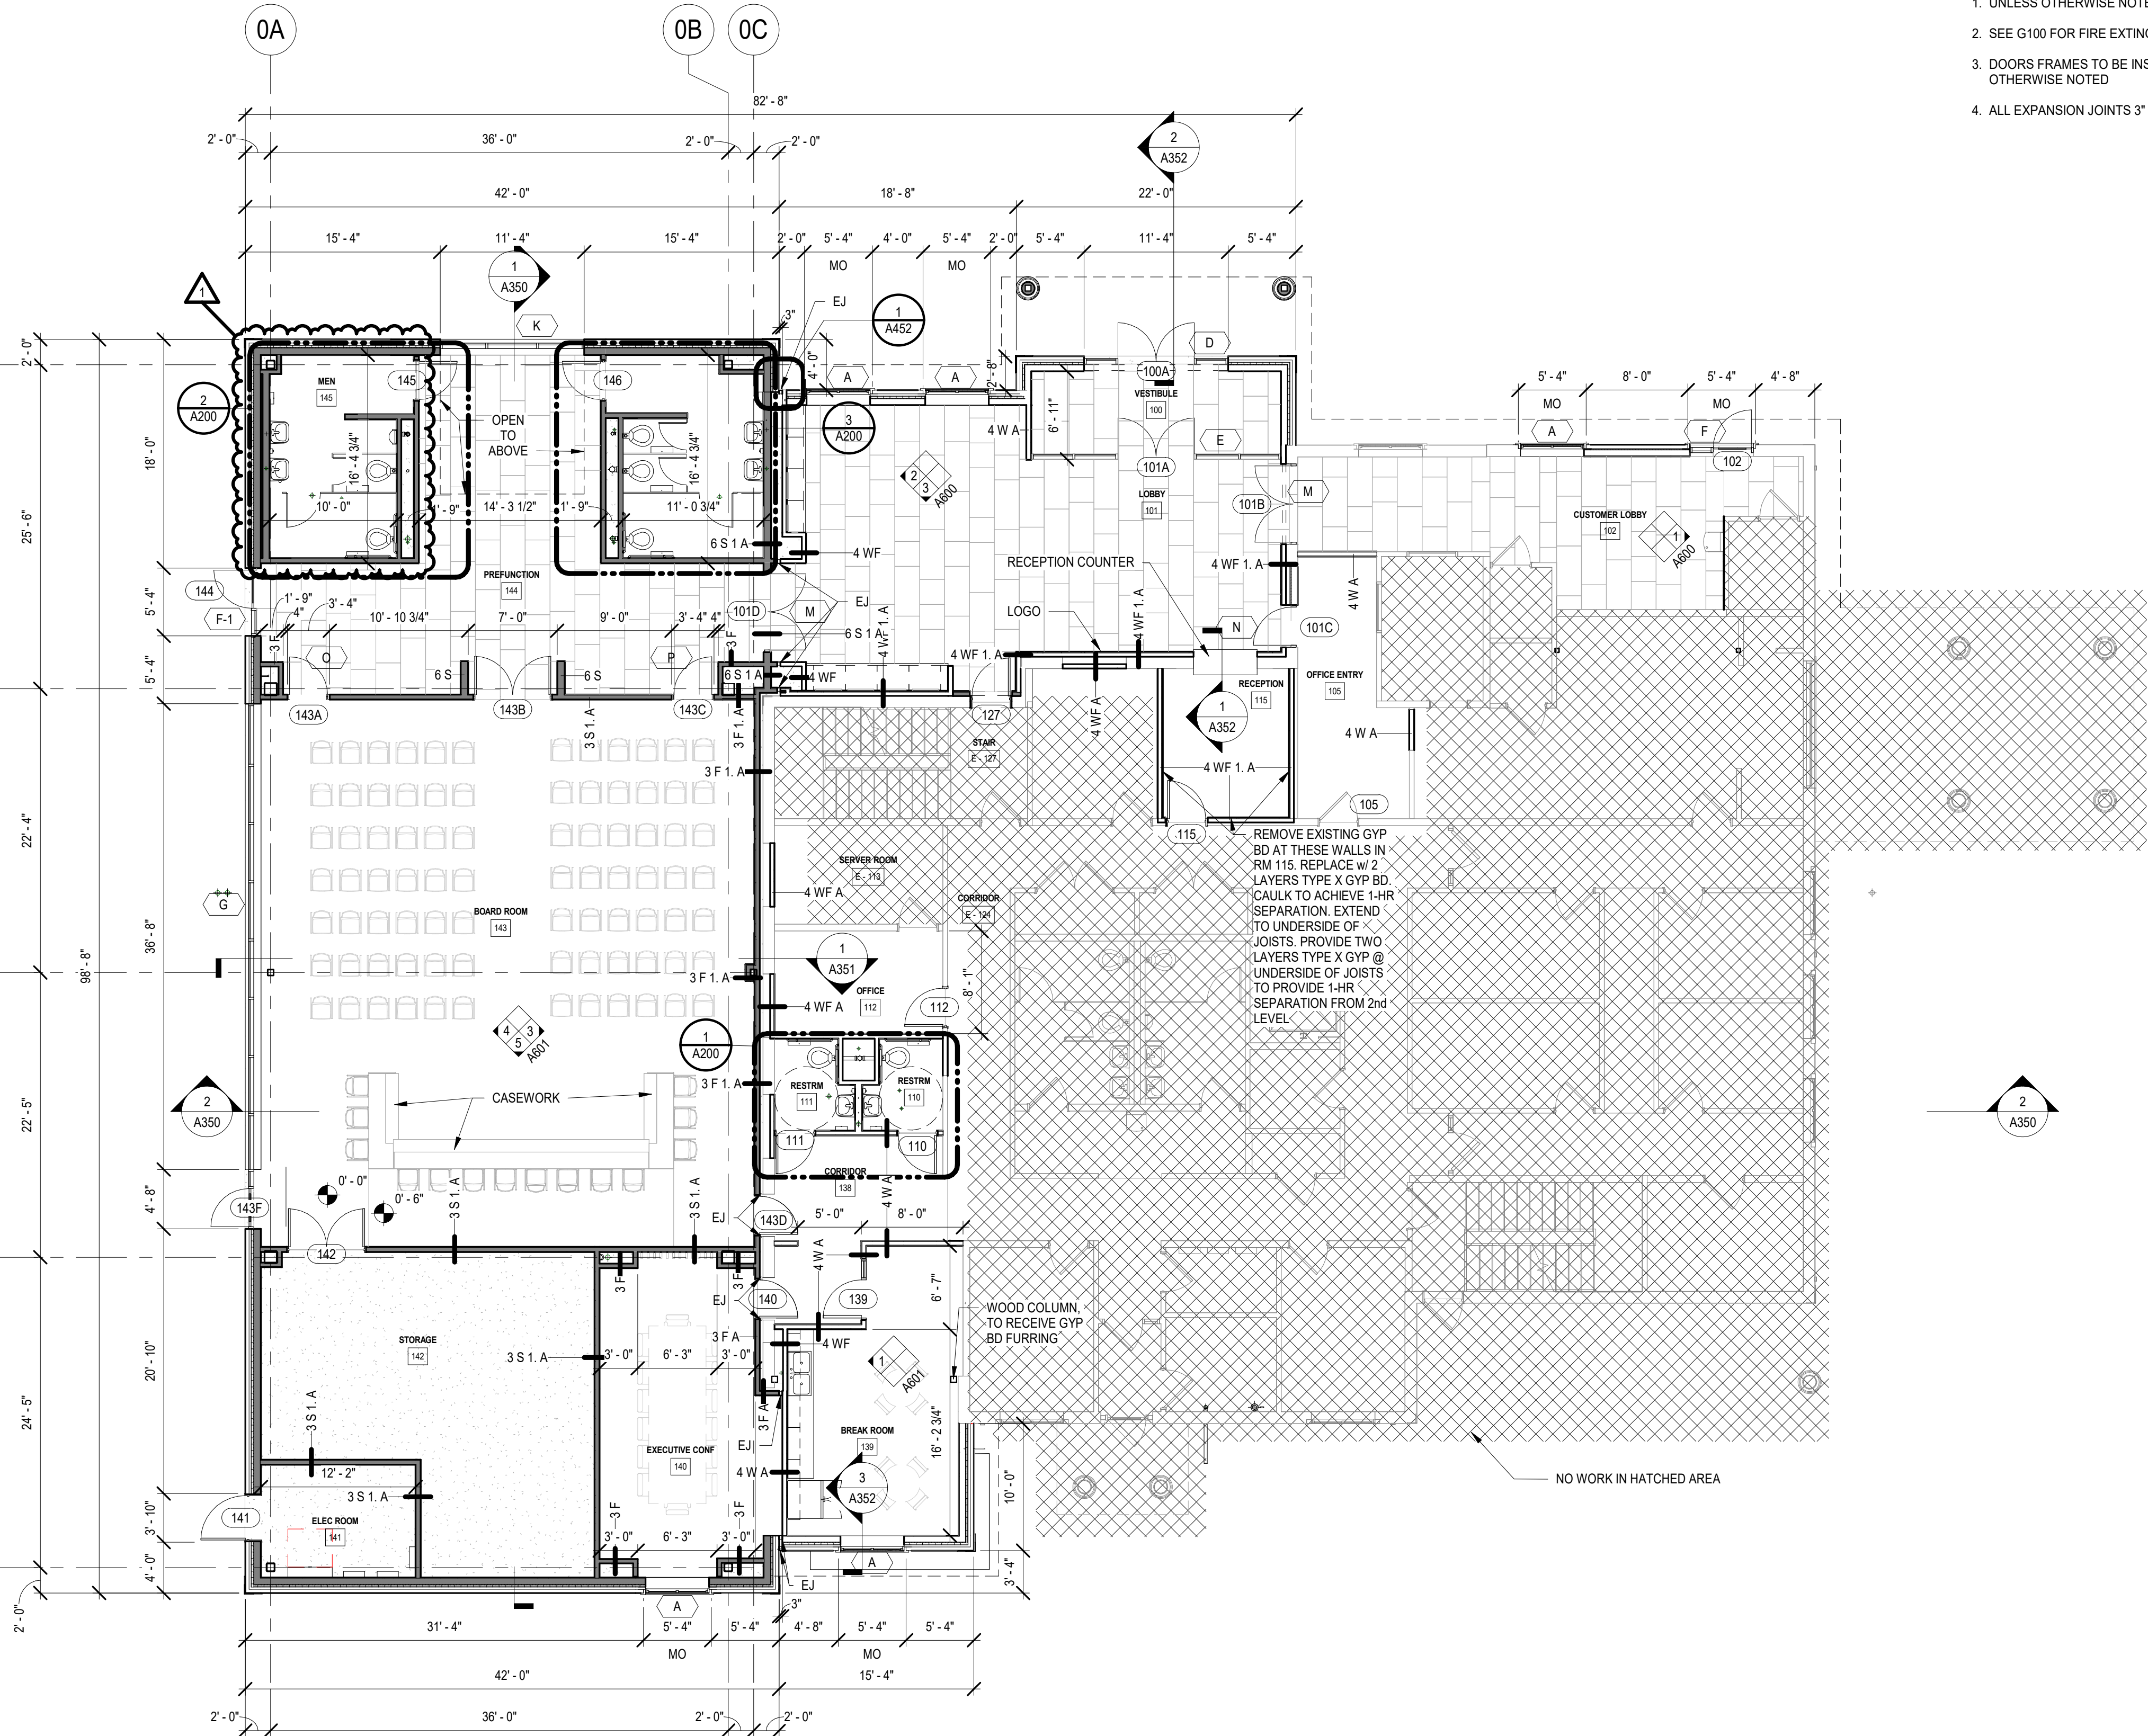

FLOOR PLAN NOTES

1. UNLESS OTHERWISE NOTED, INTERIOR PARTITIONS TO BE TYPE 3 S A
2. SEE G100 FOR FIRE EXTINGUISHER LOCATIONS
3. DOORS FRAMES TO BE INSTALLED 4" FROM ADJACENT WALL UNLESS OTHERWISE NOTED
4. ALL EXPANSION JOINTS 3" UNLESS OTHERWISE NOTED



BROWN AND CALDWELL
900 HAMMOND DRIVE, SUITE 500
ATLANTA, GA 30328



CONSTRUCTION DOCUMENTS
07/01/2026



NCWSA OFFICE ADDITION

REVISIONS

REV	DATE	DESCRIPTION
1	8/18/2026	AHJ COMMENTS

LINE IS 2 INCHES
AT FULL SIZE

DESIGNED: MW4

DRAWN: LDG

CHECKED: DEK

CHECKED:

APPROVED: Approver

FILENAME

BC PROJECT NUMBER

616202

CLIENT PROJECT NUMBER

1ST FLOOR -
CONSTRUCTION
PLANS

DRAWING NUMBER

A101