




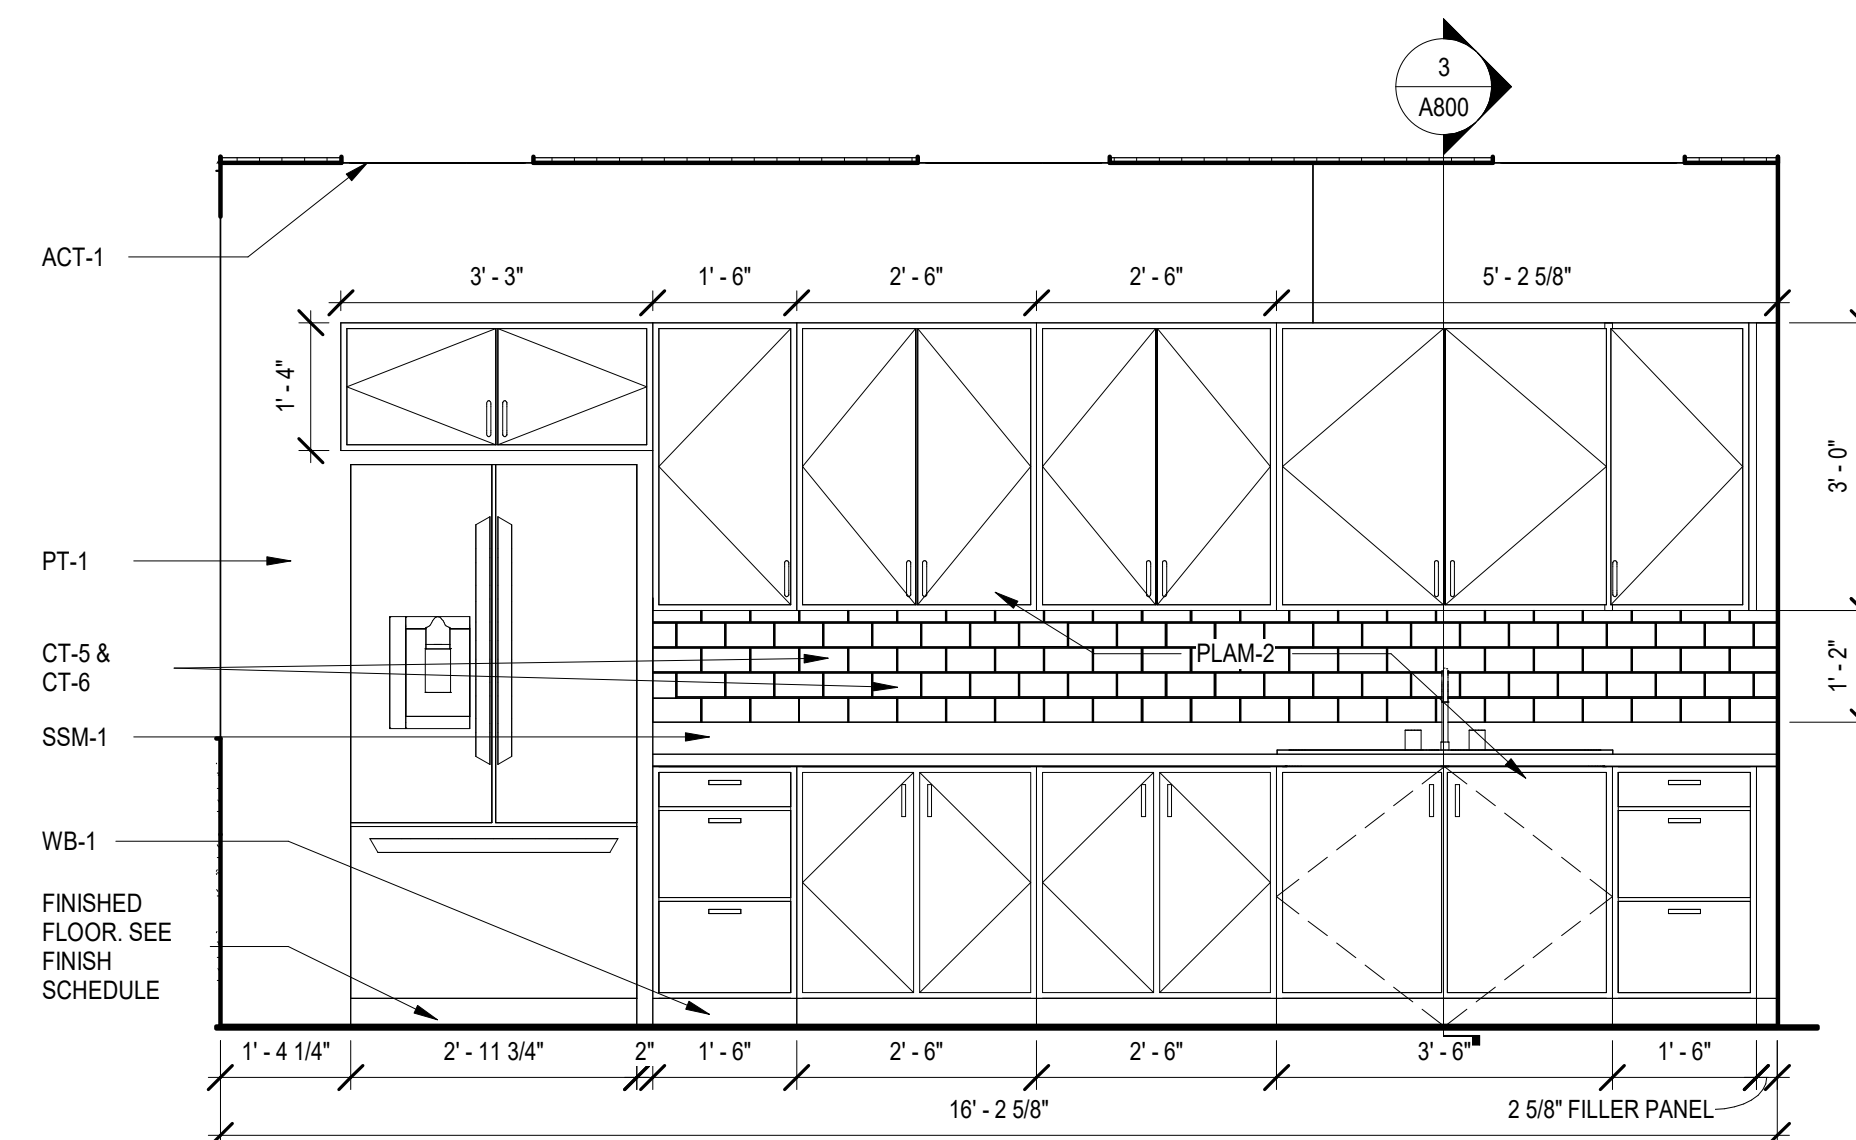


1 BREAK ROOM 139 - WEST ELEVATION
SCALE: 1/2" = 1'-0"

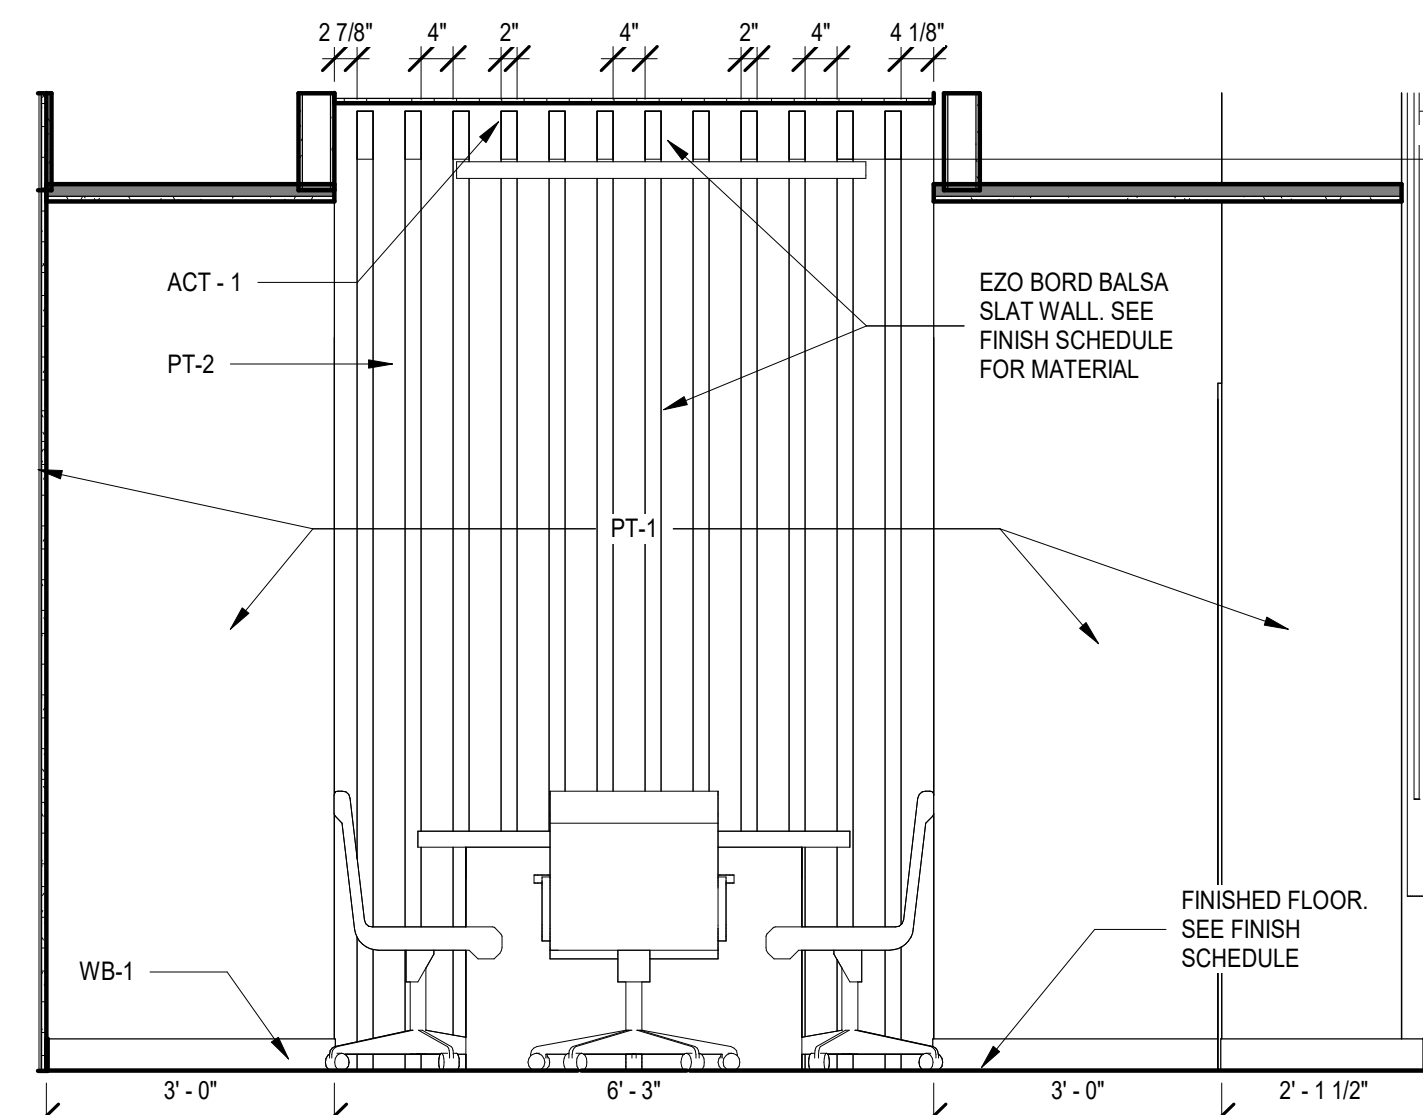


2 EXEC. CONF. RM 140 - NORTH ELEVATION
SCALE: 1/2" = 1'-0"

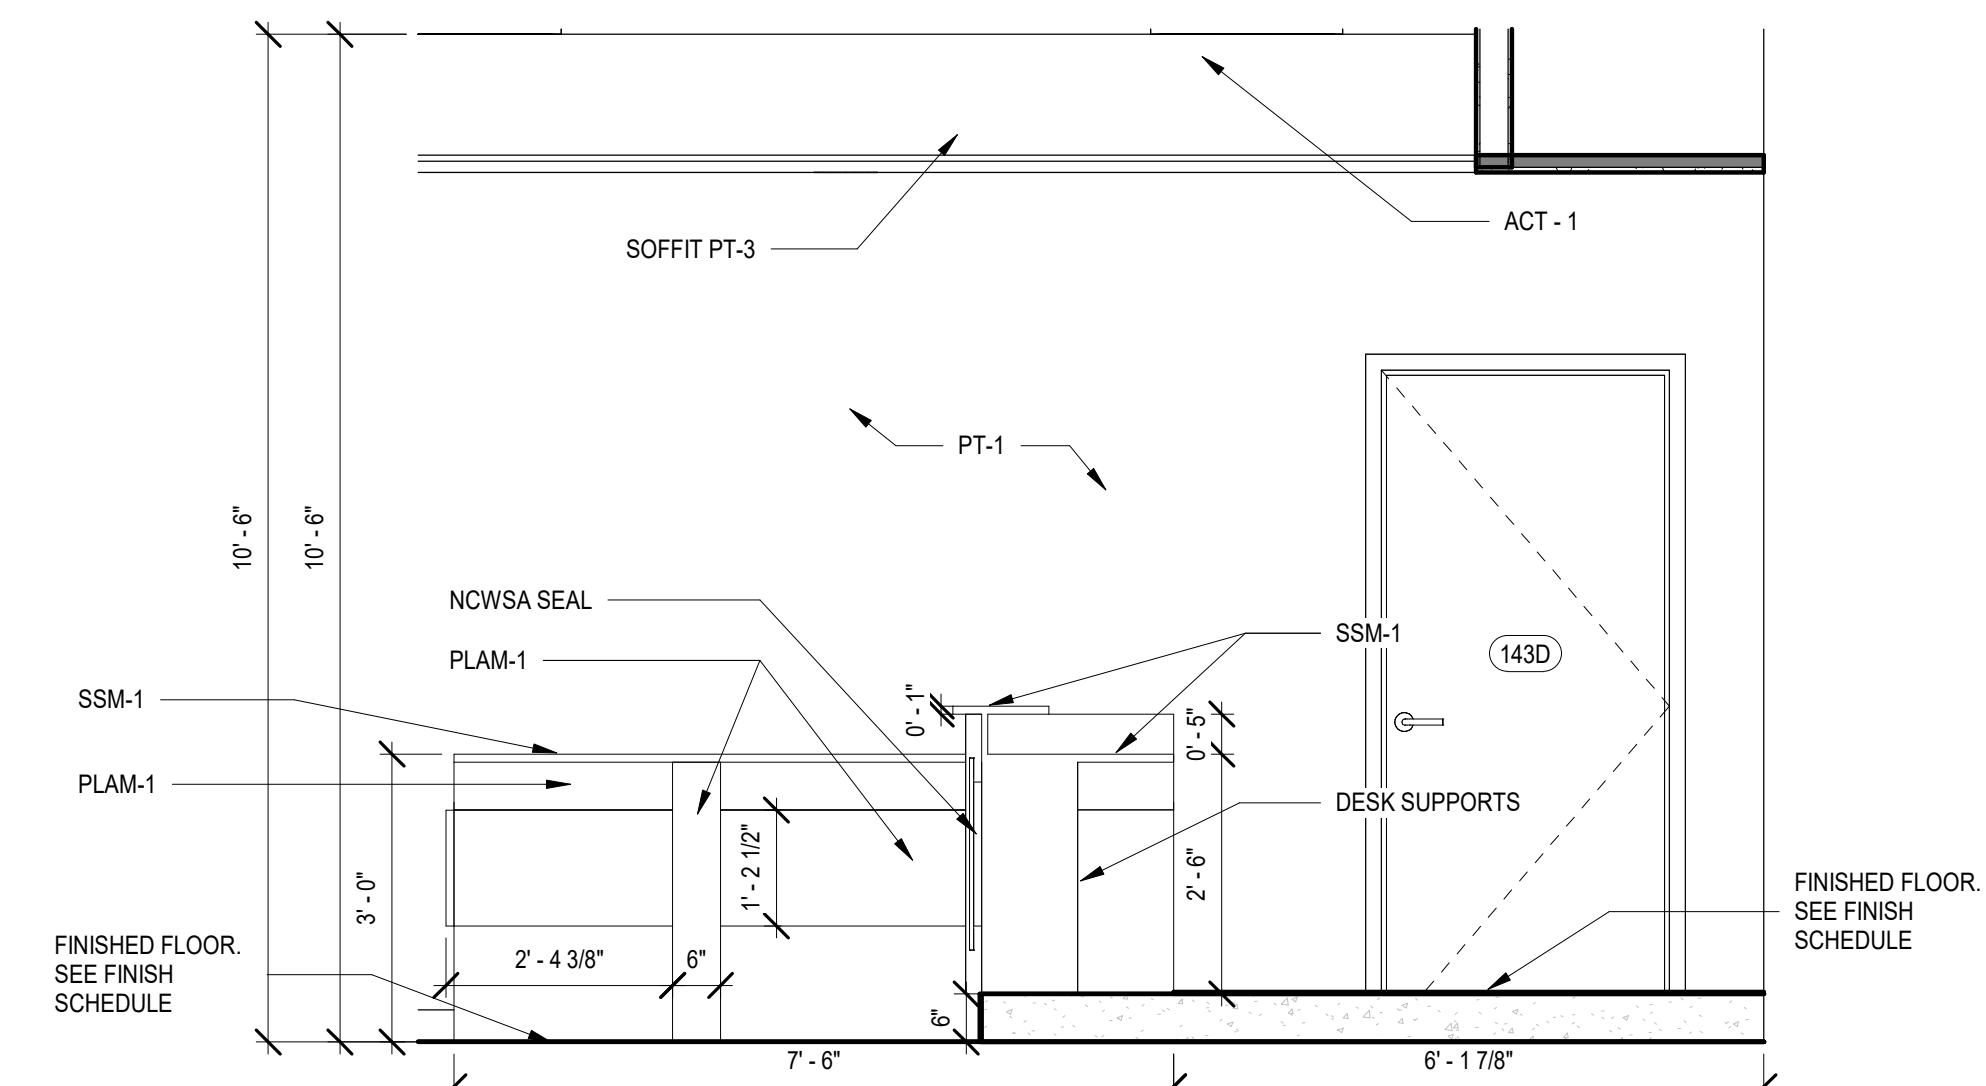

3 BOARD RM 143 - EAST ELEVATION
SCALE: 1/2" = 1'-0"

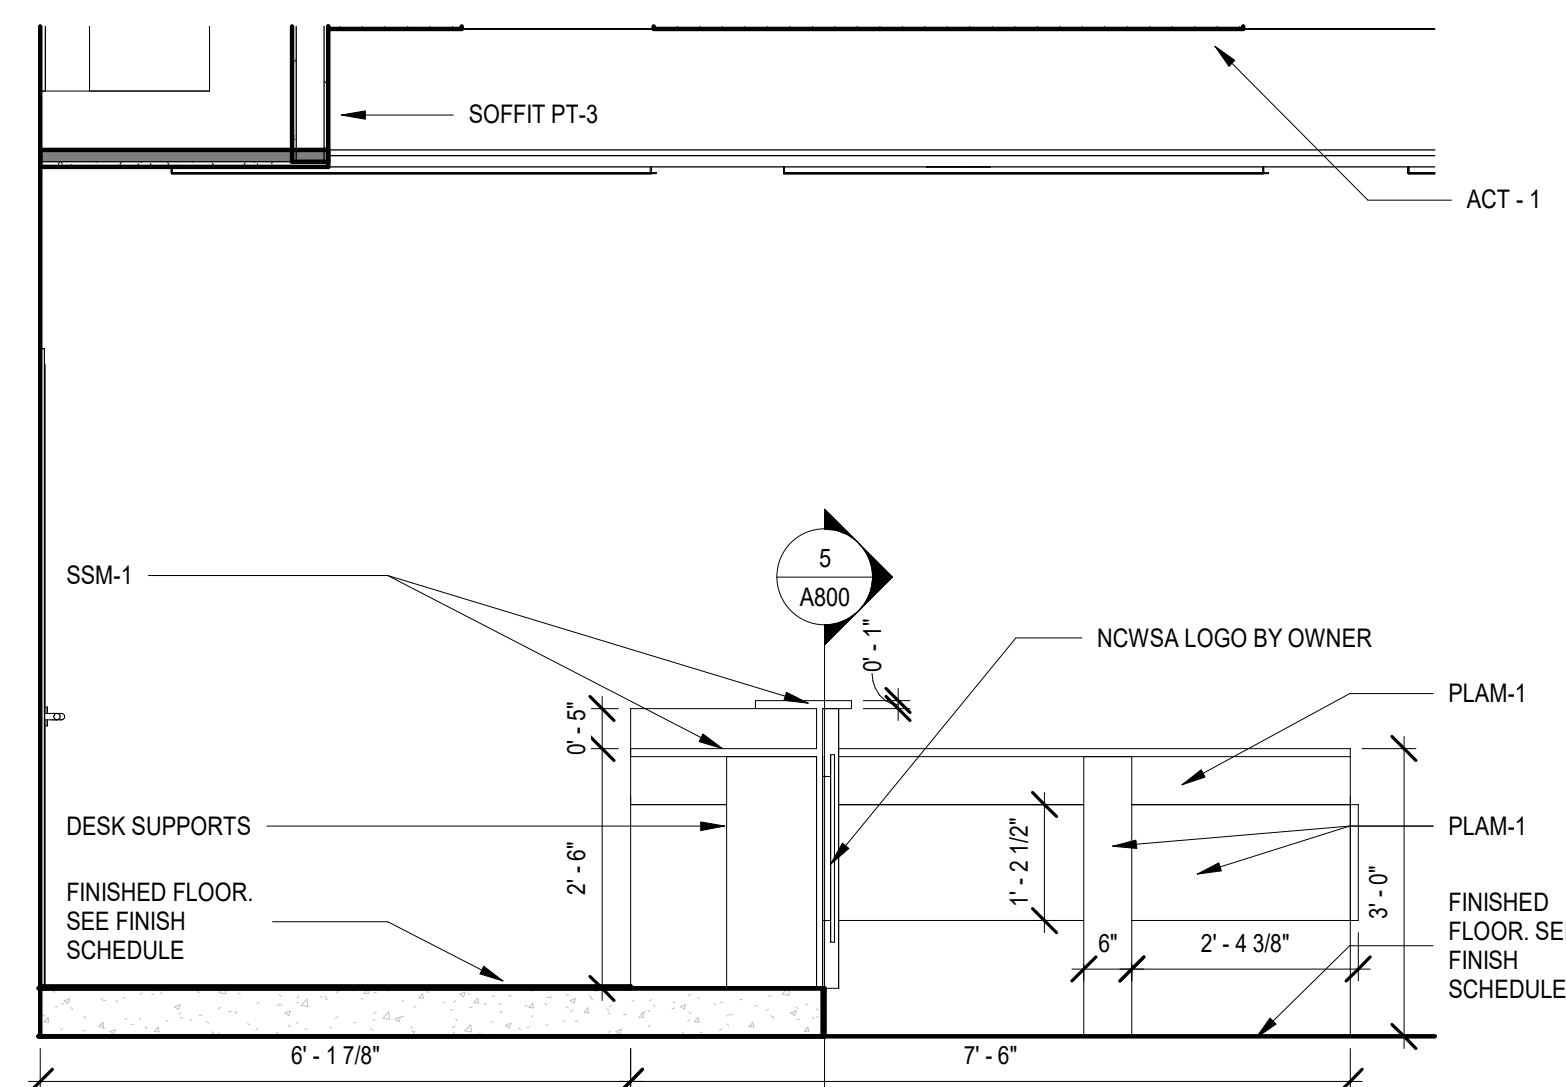

4 BOARD RM 143 - WEST ELEVATION
SCALE: 1/2" = 1'-0"

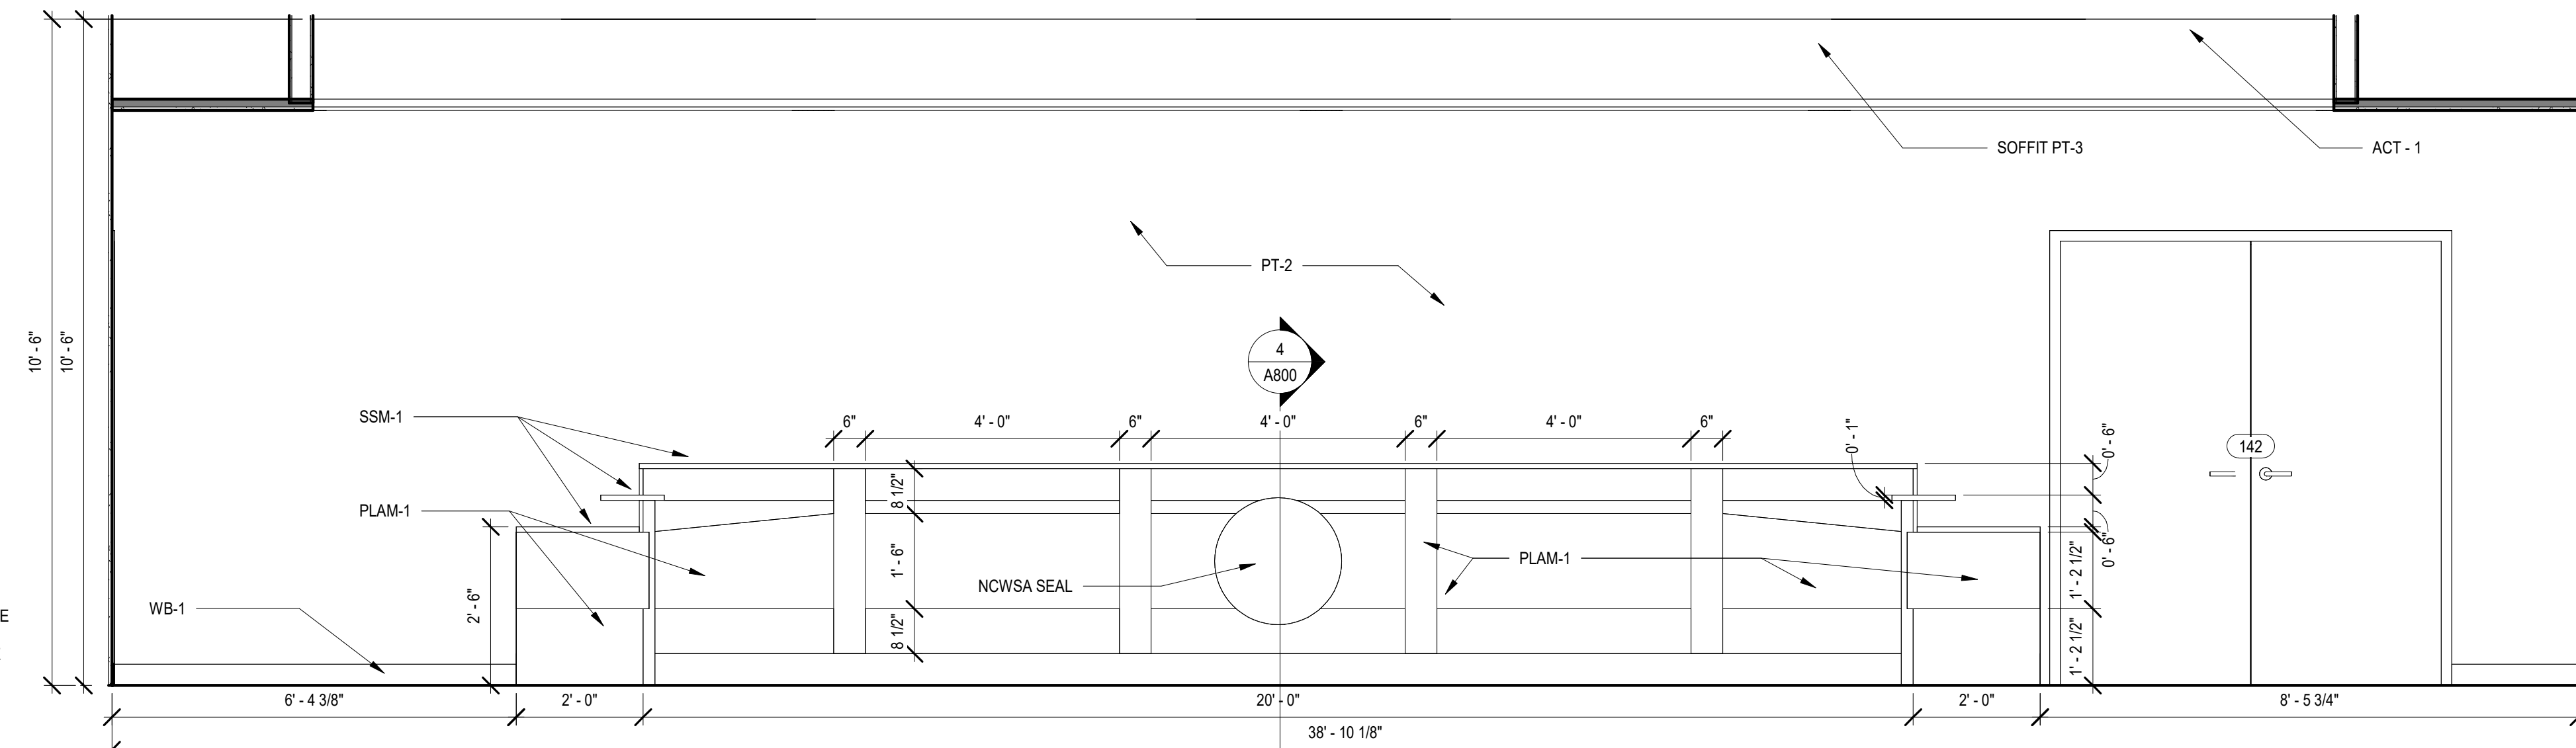

5 BOARD RM 143 - SOUTH ELEVATION
SCALE: 1/2" = 1'-0"



BROWN AND CALDWELL
900 HAMMOND DRIVE, SUITE 500
ATLANTA, GA 30328



CONSTRUCTION
DOCUMENTS
07/01/2026



NCWSA OFFICE
ADDITION

[illegible]

LINE IS 2 INCHES
AT FULL SIZE

DESIGNED: MW4

DRAWN: LDG

CHECKED: DEK

CHECKED: _____

APPROVED: Approver

FILENAME

	BC PROJECT NUMBER
--	-------------------

616202

CLIENT PROJECT NUMBER

INTERIOR ELEVATIONS

DRAWING NUMBER

A601