


Sunbelt Builders, Inc. © DRAWINGS AND SPECIFICATIONS ARE INSTRUMENTS OF SERVICE AND SHALL REMAIN THE PROPERTY OF THIS CORPORATION WHETHER THE PROJECT FOR WHICH THEY ARE MADE IS EXECUTED OR NOT. THEY ARE NOT TO BE USED ON OTHER PROJECTS OR EXTENSIONS TO THIS PROJECT EXCEPT BY AGREEMENT IN WRITING AND APPROPRIATE COMPENSATION TO THIS CORPORATION.

Existing Overall Office Floor Plan
SCALE: 1" = 10'-0"

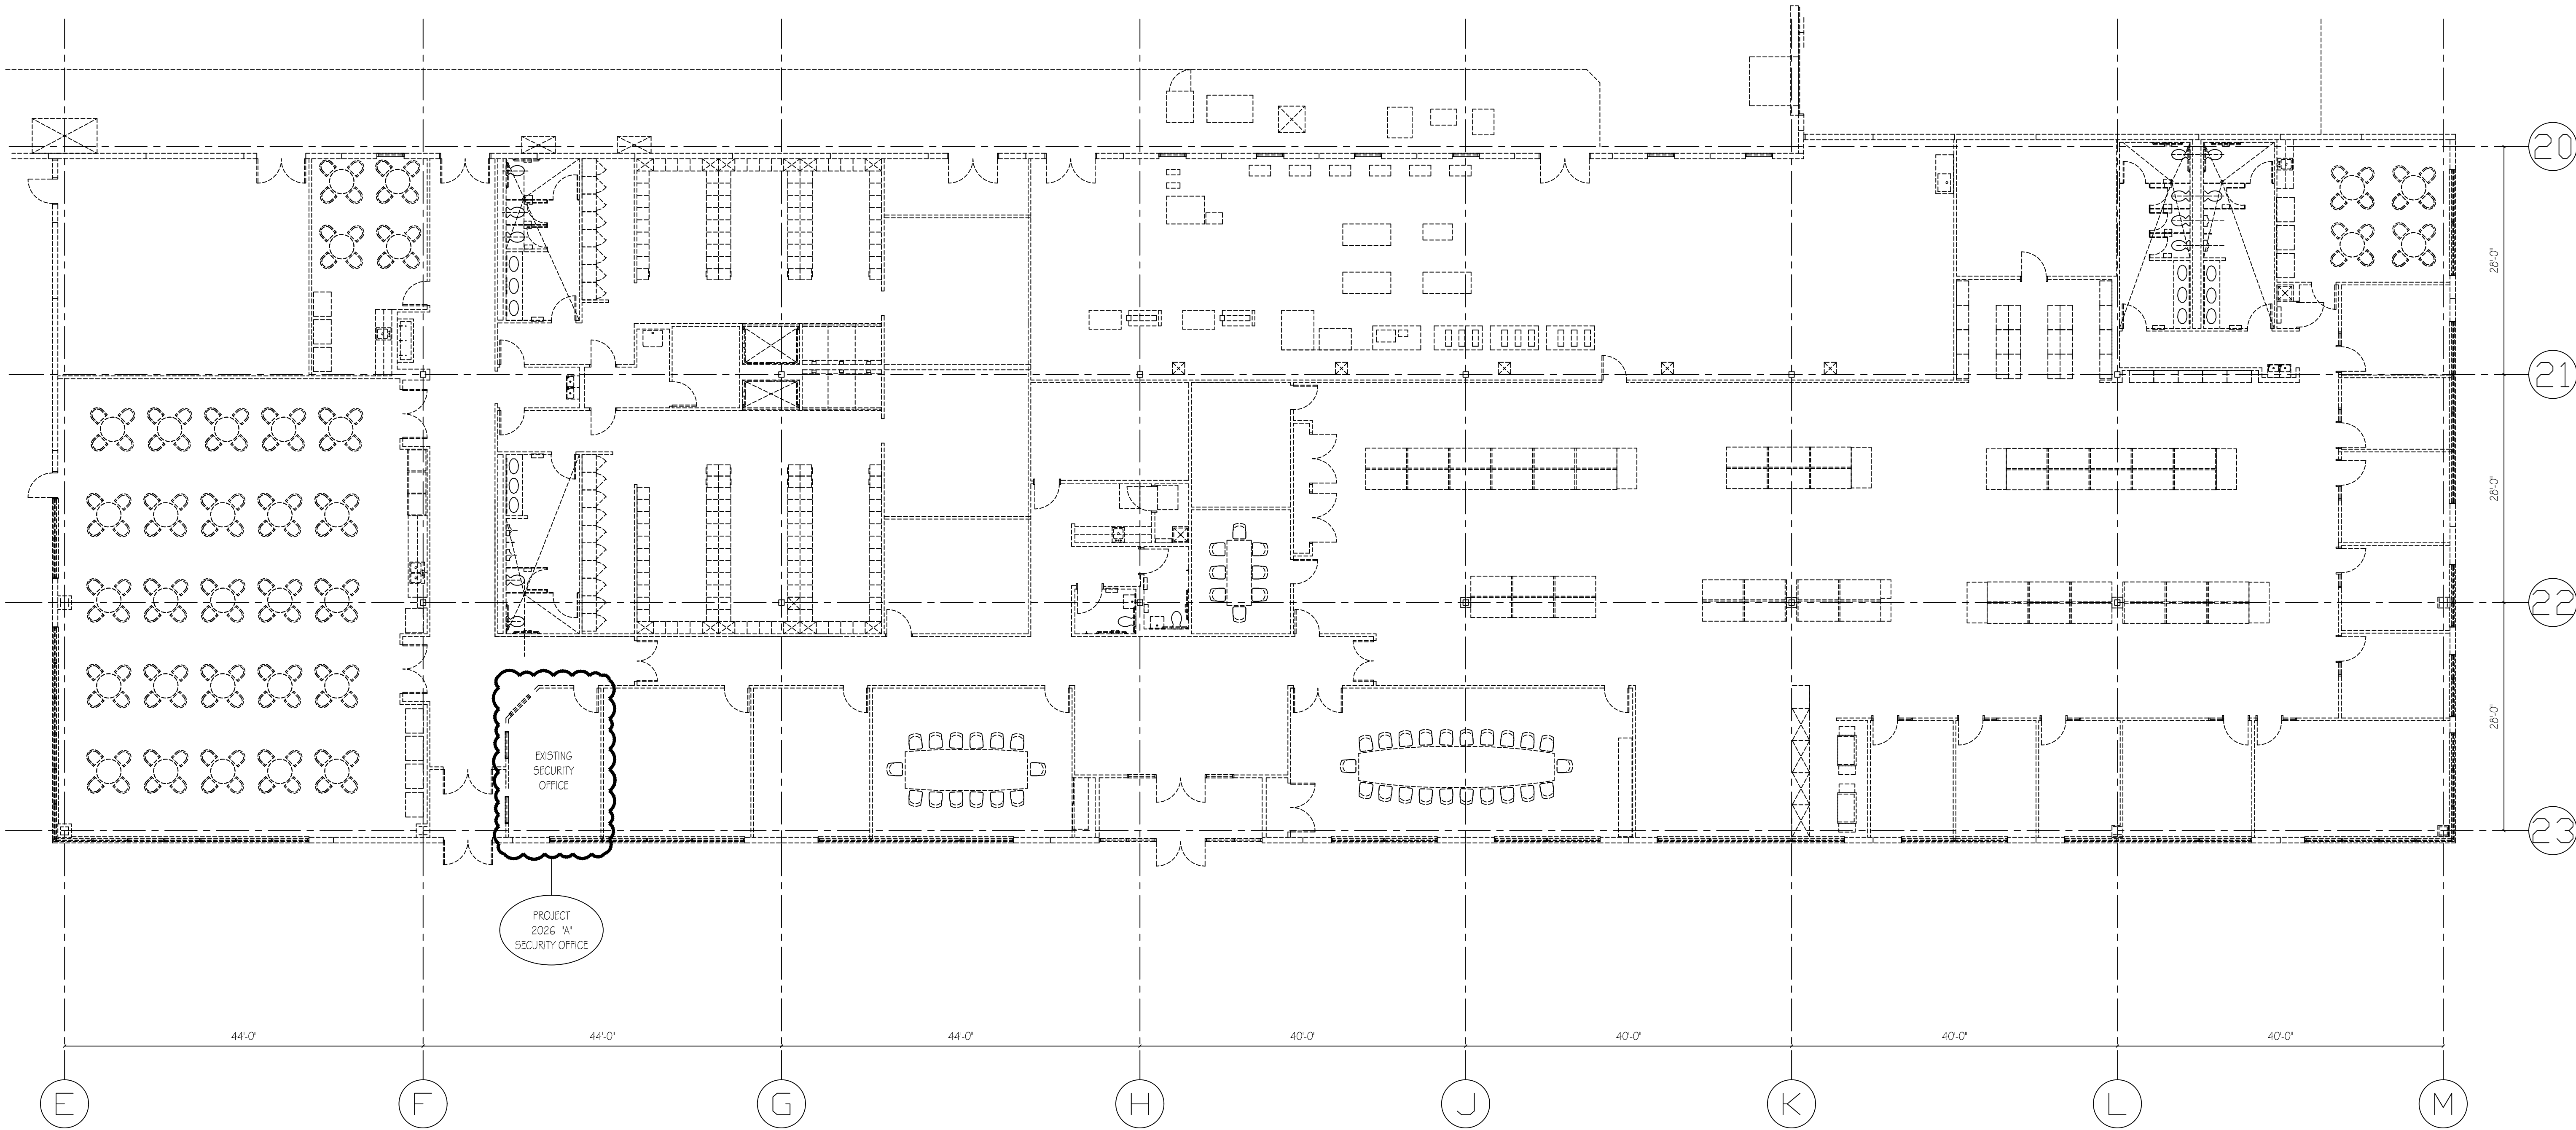


PROJECT
2026 'A'
SECURITY OFFICE

PROJECT
2026 'B'
RESTROOMS

PROJECT
2026 'C'
RESTROOM HALL

PROJECT
2026 'D'
RECEIVING OFFICE

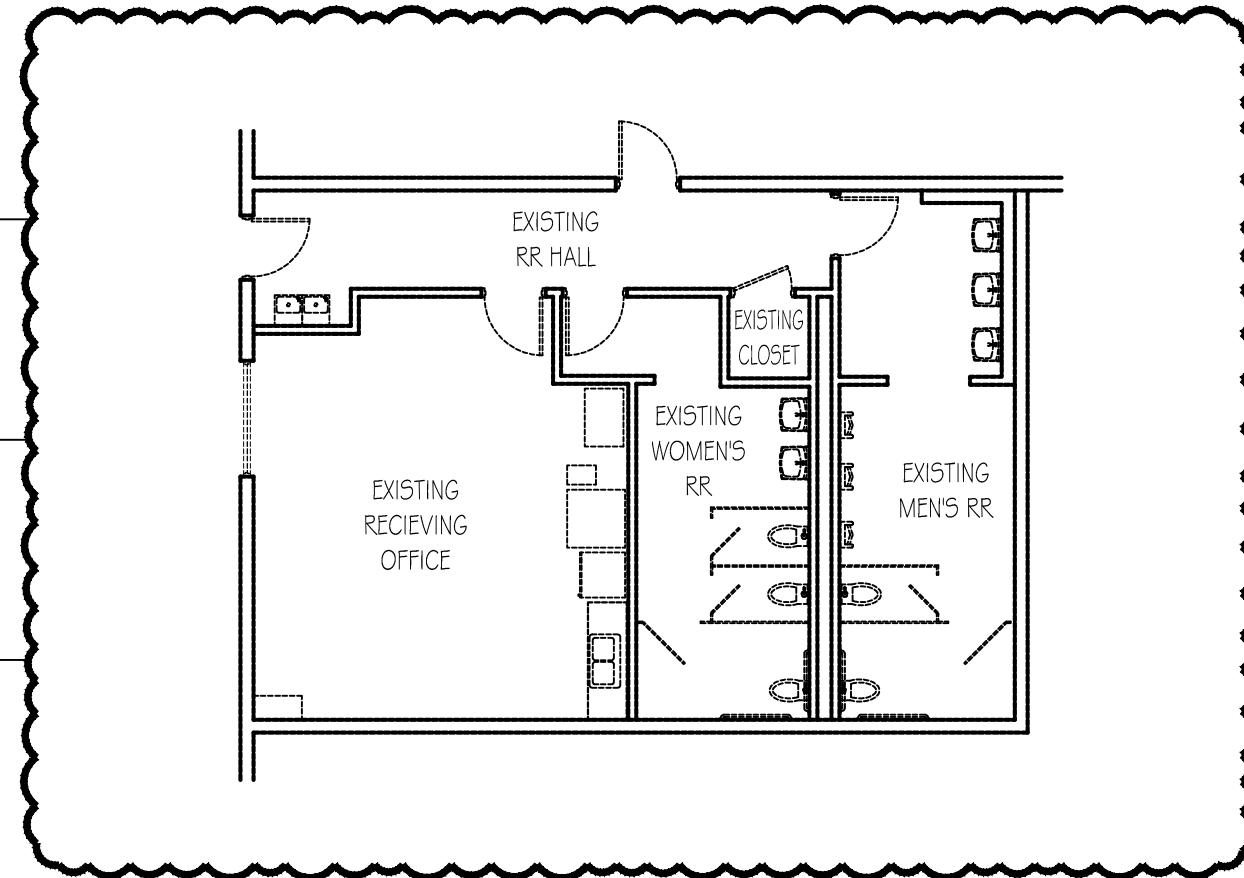

Existing Manufacturing Area Restroom
SCALE: 1" = 10'-0"

Architect or Engineer Seal

A New Interior Renovation Project For
Nissinbo Automotive

14187 Nissinbo Drive
Covington, Georgia

1	09-23-2026 Punch List

Project No.	• 00-00
Cad File Name	• 00-00_NA_01_A10
Drawing Scale	• 1" = 10'-0"
Sheet Title	• Existing Overall Office Floor Plan
Drawn	• dcm
Checked	• mbm

Sunbelt Builders, Inc. ©
DRAWINGS AND SPECIFICATIONS ARE INSTRUMENTS OF SERVICE AND SHALL REMAIN THE PROPERTY OF THIS CORPORATION WHETHER THE PROJECT FOR WHICH THEY ARE MADE IS EXECUTED OR NOT. THEY ARE NOT TO BE USED ON OTHER PROJECTS OR EXTENSIONS TO THIS PROJECT EXCEPT BY AGREEMENT IN WRITING AND APPROPRIATE COMPENSATION TO THIS CORPORATION.

DRAWING NUMBER	A-1.0
1 of *	