



Sunbelt Builders, Inc. © DRAWINGS AND SPECIFICATIONS ARE INSTRUMENTS OF SERVICE AND SHALL REMAIN THE PROPERTY OF THIS CORPORATION WHETHER THE PROJECT FOR WHICH THEY ARE MADE IS EXECUTED OR NOT. THEY ARE NOT TO BE USED ON OTHER PROJECTS OR EXTENSIONS TO THIS PROJECT EXCEPT BY AGREEMENT IN WRITING AND APPROPRIATE COMPENSATION TO THIS CORPORATION.

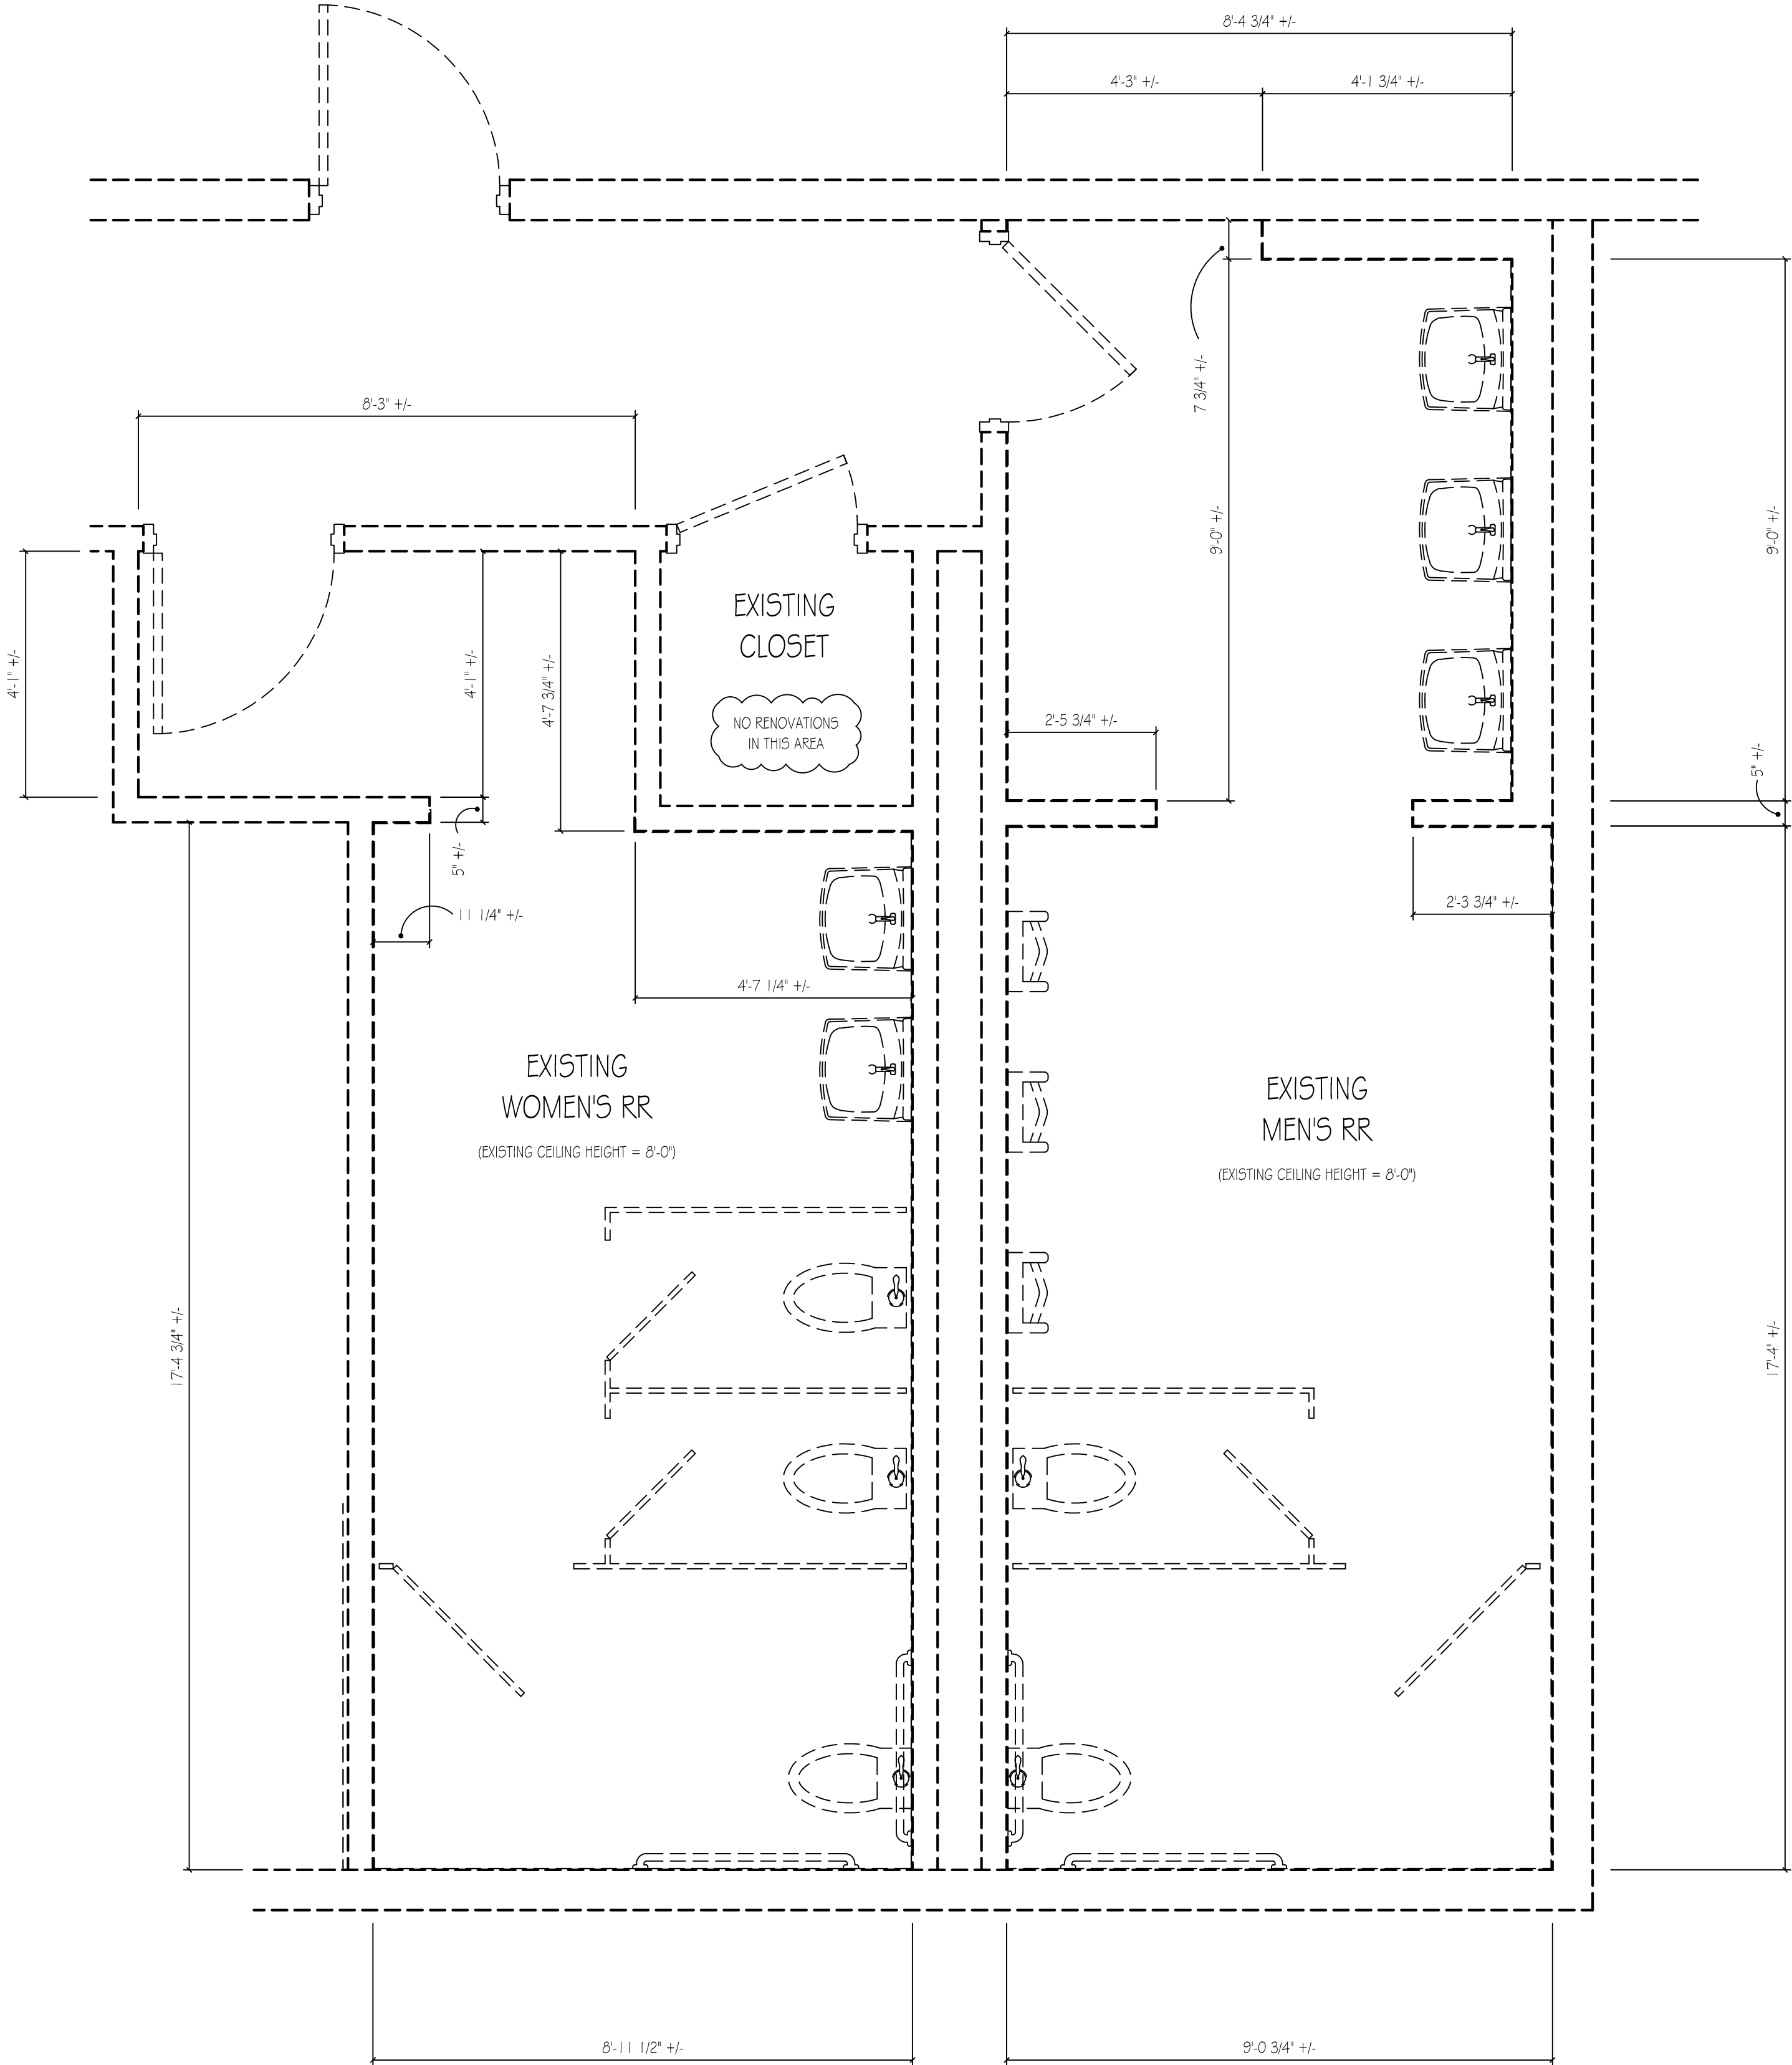

Project 2026 "B" - Floor Plan / Demo Plan

SCALE: 1/2" = 1'-0"

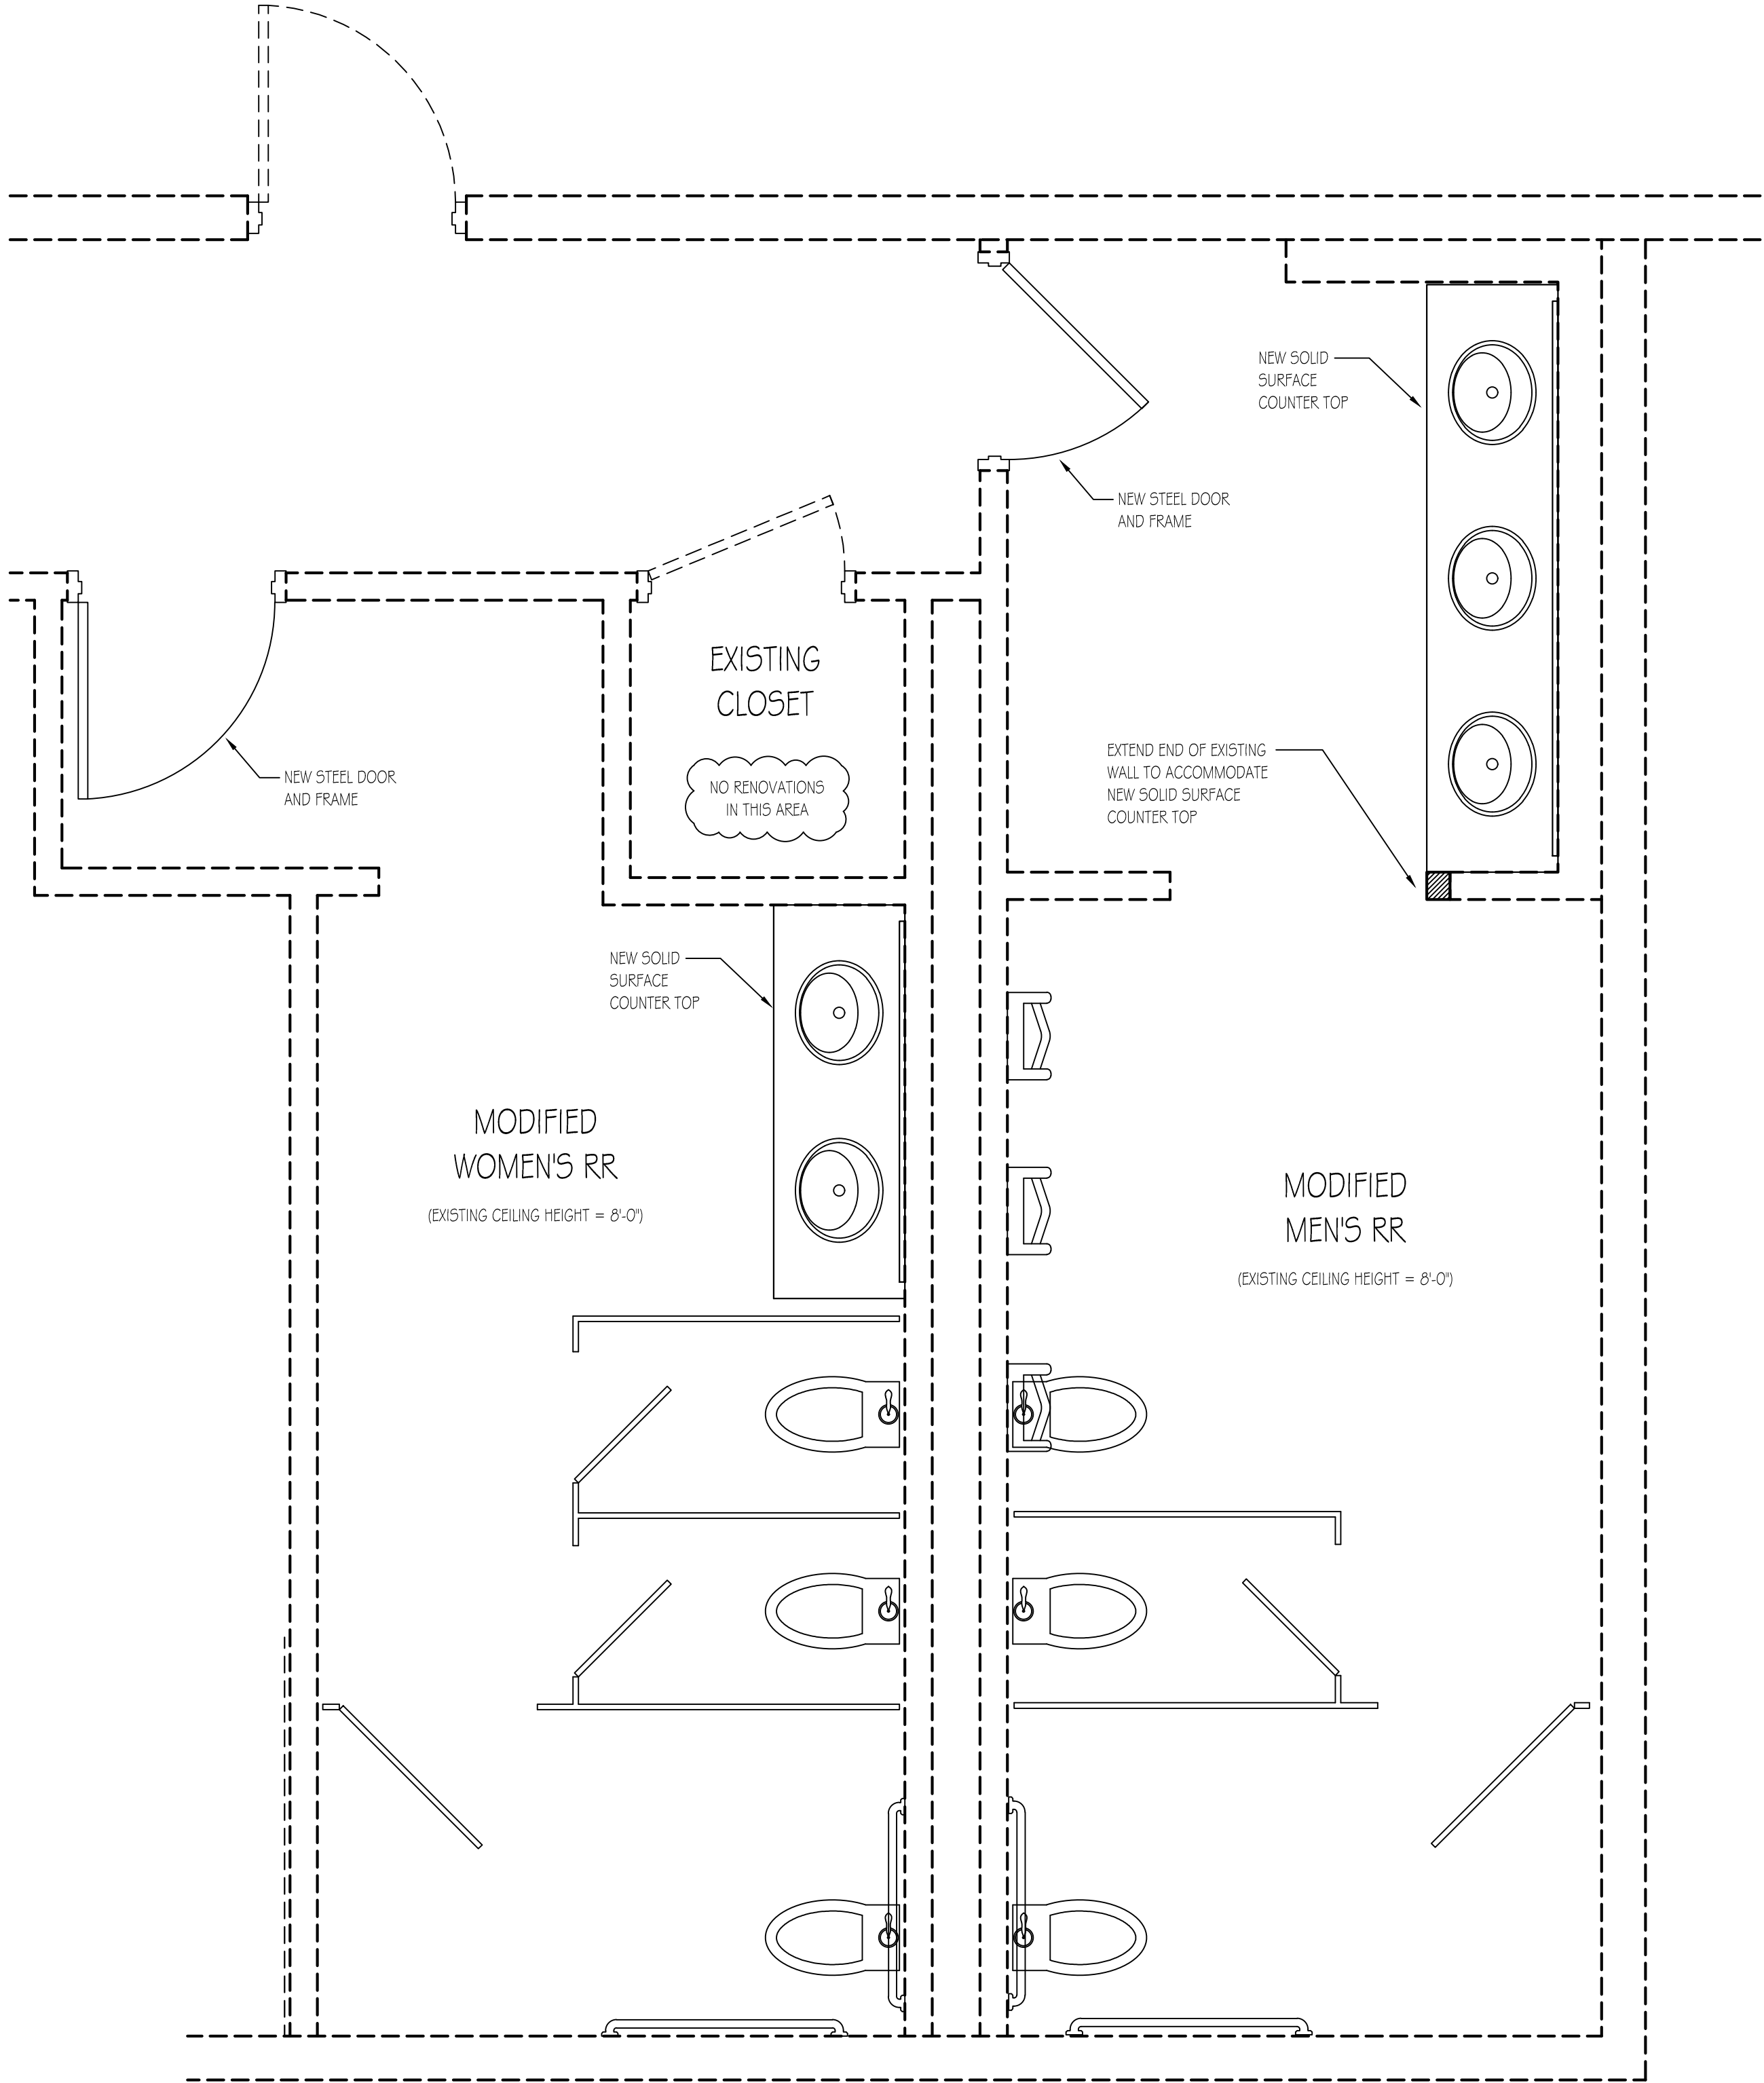

Project 2026 "B" - Renovation Plan

SCALE: 1/2" = 1'-0"

PROJECT 2026B - RESTROOMS - SCOPE OF WORK

1. DEMO ALL EXISTING FLOOR AND WALL TILE.
2. DEMO EXISTING RESTROOM ACCESSORIES, PARTITIONS AND ALL PLUMBING FIXTURES.
3. DEMO EXISTING RESTROOM DOORS AND FRAMES.
4. REPAIR / ADD GYPSUM WALLS AS REQUIRED.
5. FURNISH AND INSTALL NEW SOLID SURFACE COUNTERTOP IN RESTROOMS.
6. FURNISH AND INSTALL NEW CERAMIC FLOOR TILE. (MAPEI PRODUCT) (MATCH OFFICE RESTROOMS)
7. FURNISH AND INSTALL NEW CERAMIC WALL TILE TO 6'-0" A.F.F. (MAPEI PRODUCT) (MATCH OFFICE RESTROOMS)
8. FURNISH AND INSTALL NEW STEEL DOORS, FRAMES AND HARDWARE.
9. PAINT DOORS AND FRAMES. (OWNER TO SELECT COLOR)
10. PAINT EXISTING GYPSUM WALLS ABOVE NEW WALL TILE. (OWNER TO SELECT COLOR)
11. PAINT EXISTING GYPSUM CEILING. (OWNER TO SELECT COLOR)
12. FURNISH AND INSTALL NEW RESTROOM PARTITIONS.
13. FURNISH AND INSTALL NEW RESTROOM ACCESSORIES.
14. FURNISH AND INSTALL NEW PLUMBING FIXTURES.

PROJECT 2026 "B"

NOTE!!! ALL WORK ON THIS PAGE
COMPLETED DURING NORMAL BUSINESS
HOURS MONDAY THROUGH FRIDAY

A New Interior Renovation Project For
Nissinbo Automotive

14187 Nissinbo Drive
Cowington, Georgia

1	09-23-2026 Pricing Plans

Project No.	• 00-00
Cad File Name	• 00-00_NA_02_A2026B
Drawing Scale	• 1/2" = 1'-0"
Sheet Title	• Enlarged Restroom Area Plan
Drawn	Checked
• dcm	• mbm

Sunbelt Builders, Inc. ©
DRAWINGS AND SPECIFICATIONS ARE INSTRUMENTS OF SERVICE AND SHALL REMAIN THE PROPERTY OF THIS CORPORATION WHETHER THE PROJECT FOR WHICH THEY ARE MADE IS EXECUTED OR NOT. THEY ARE NOT TO BE USED ON OTHER PROJECTS OR EXTENSIONS TO THIS PROJECT EXCEPT BY AGREEMENT IN WRITING AND APPROPRIATE COMPENSATION TO THIS CORPORATION.