



REVISIONS


#	DATE

A NEW
EMS
FACILITY
FOR:

OCONEE
COUNTY

WATKINSVILLE,
GEORGIA

RIDDLE
ARCHITECTURE, P.C.

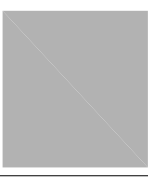

497 BROOMSEDGE COURT
BOLIVIA, NC
28422
(404) 285-8646


TITLE: FLOOR
PLAN

JOB #: 2502


DATE: 09.11.26

SHEET #

A1

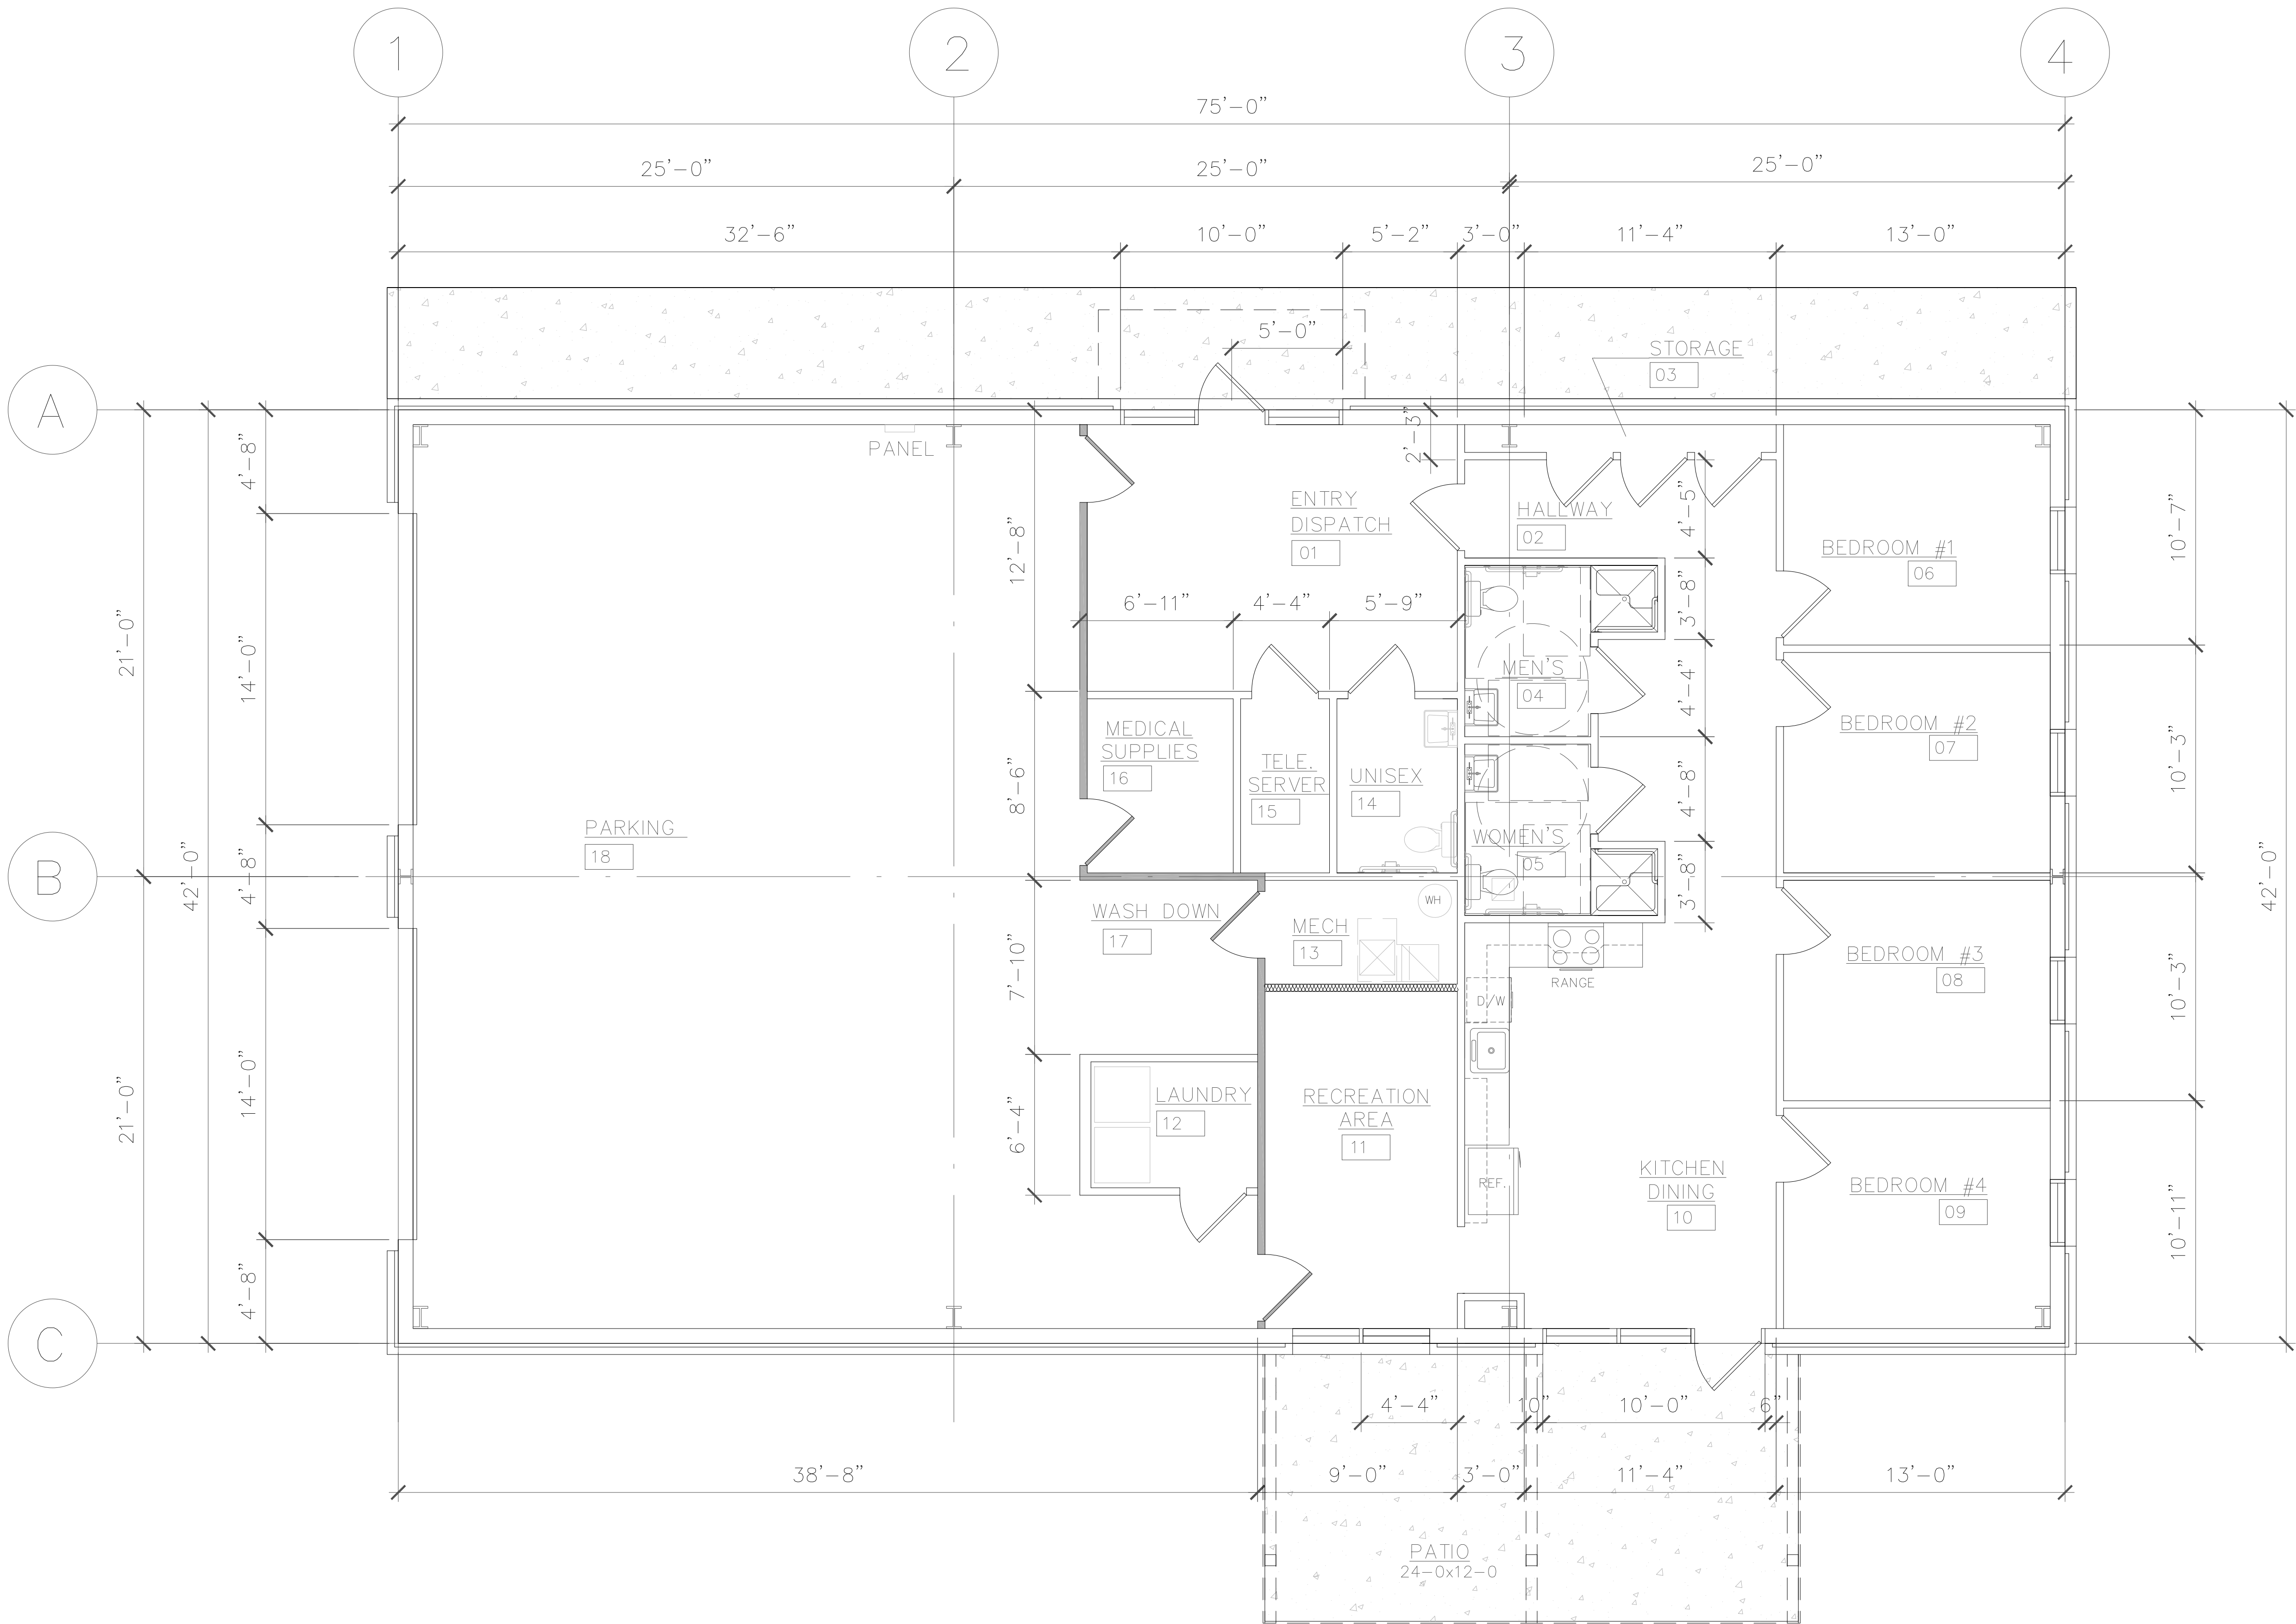

PROJECT NORTH

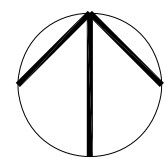

1
A1

FLOOR PLAN

SCALE: 1/4"= 1'-0"

DENOTES (1) HOUR RATED
PARTITION TO ROOF DECK
SEE PARTITION SCHEDULE ON
SHEET F-1