
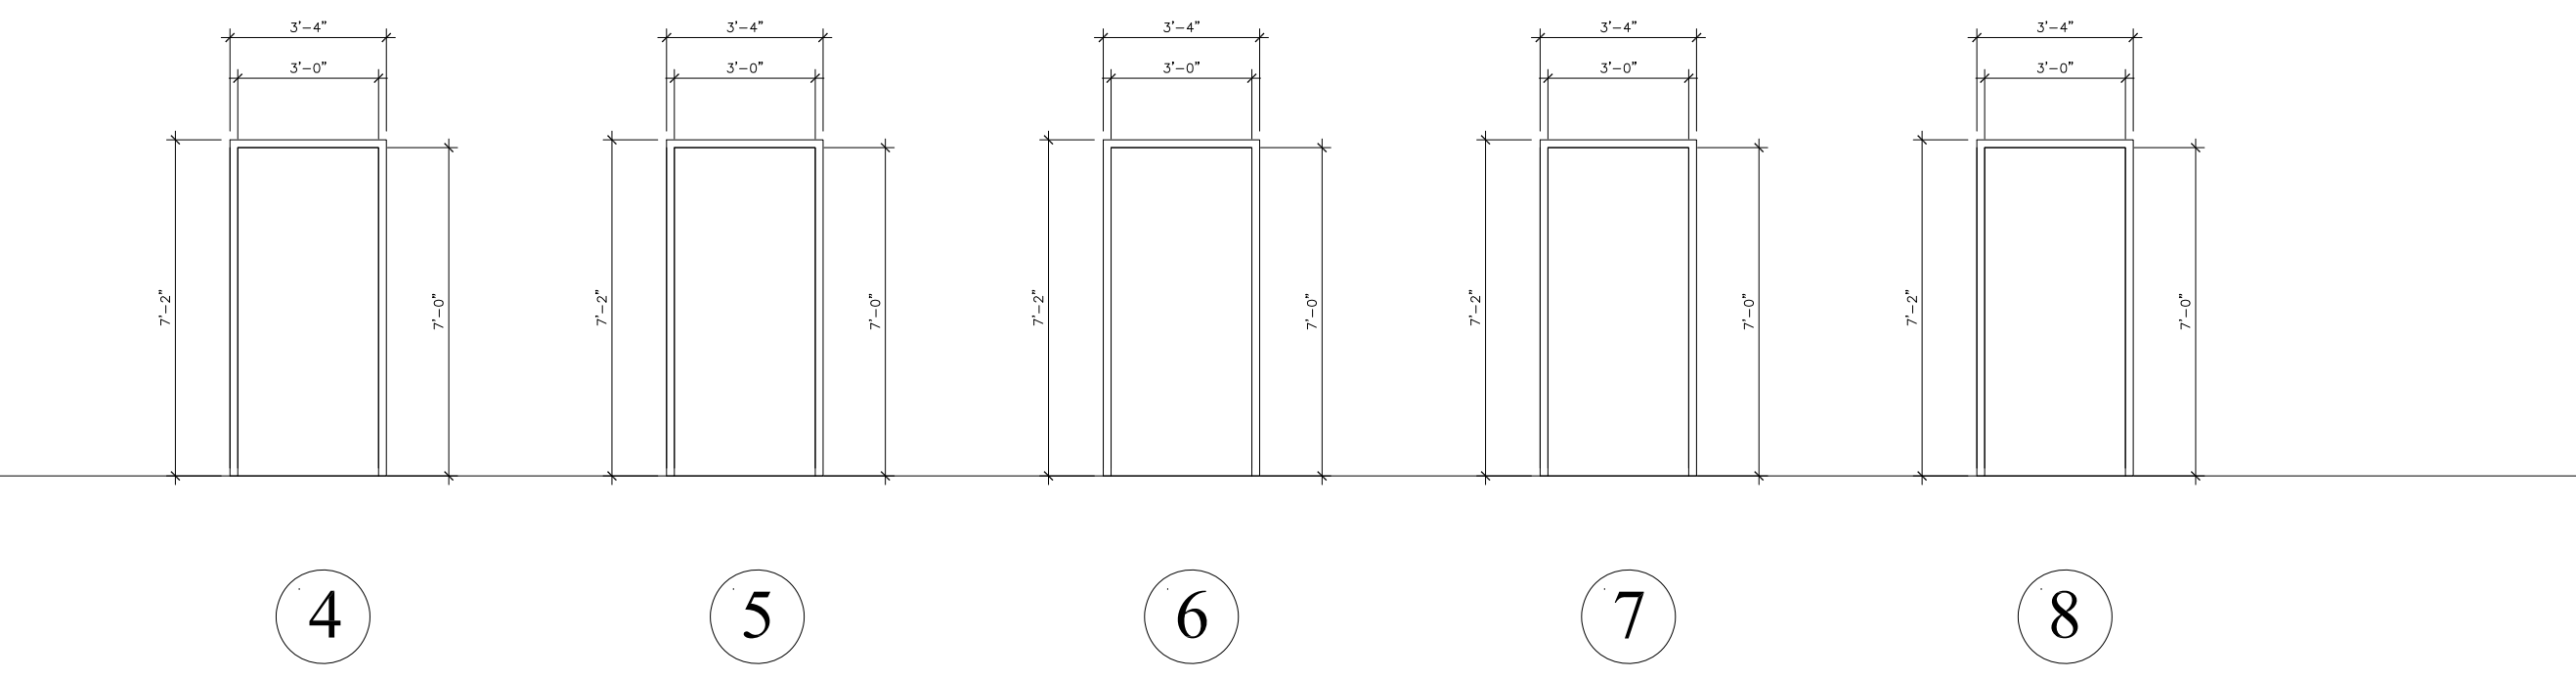
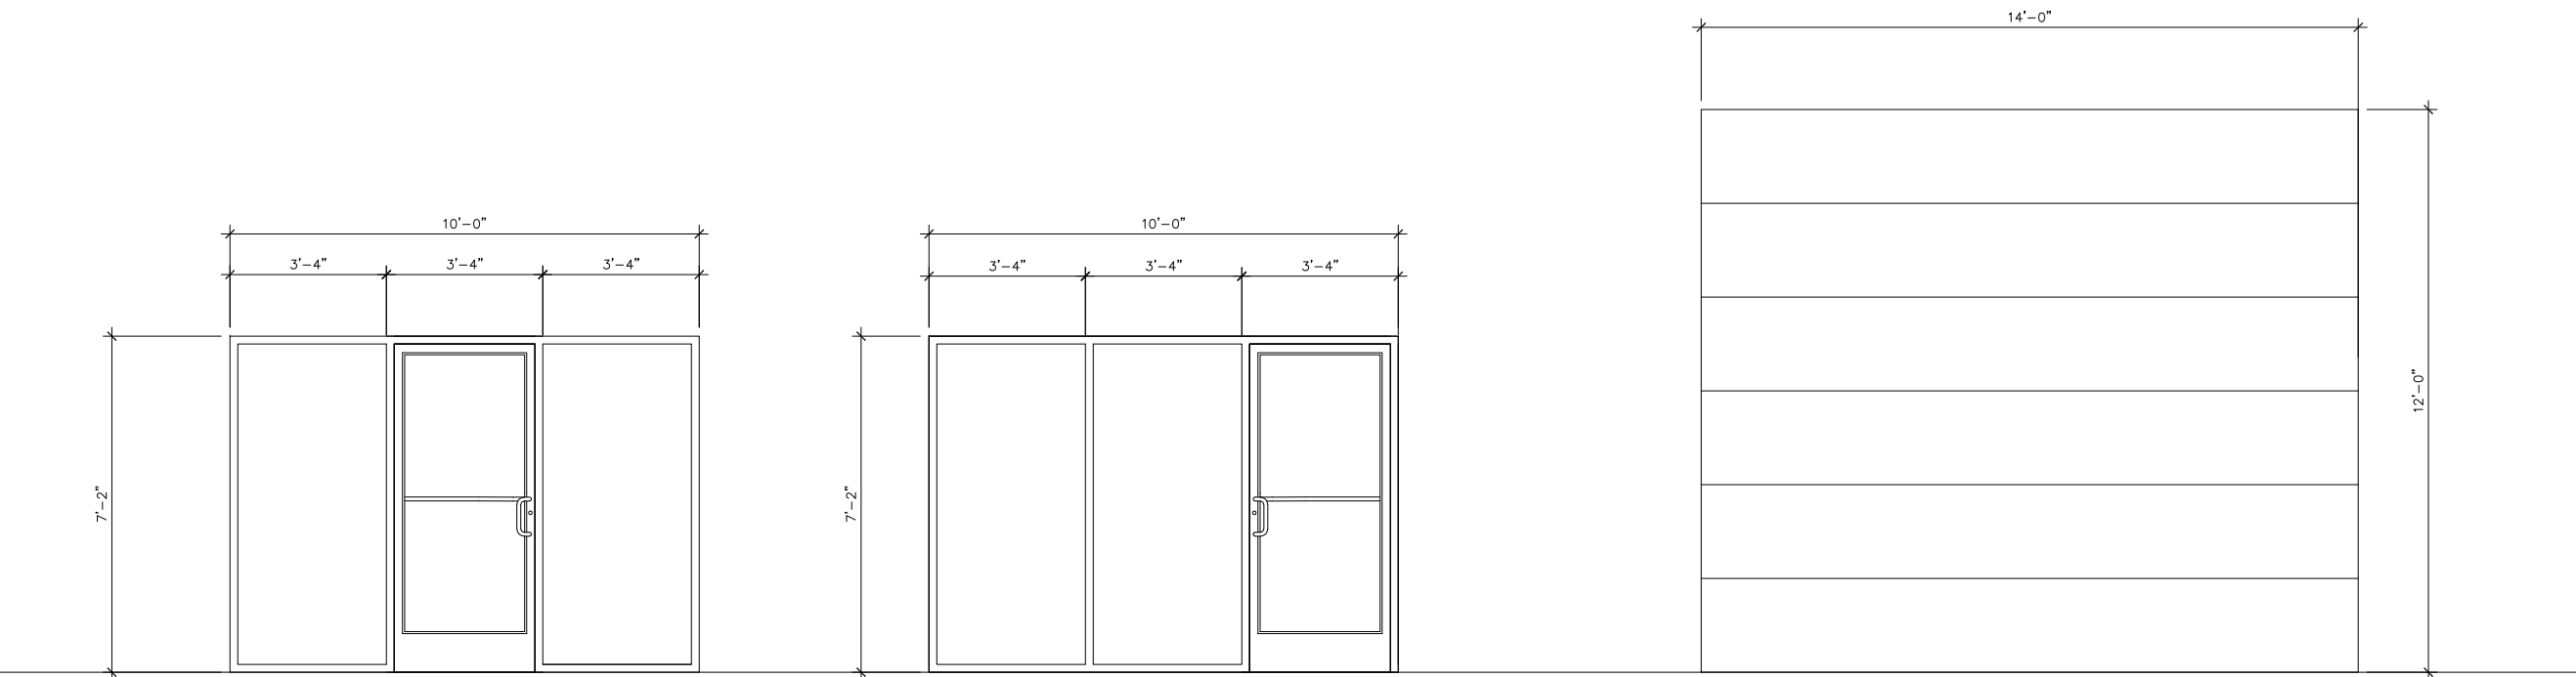


DOOR SCHEDULE


DOOR NUMBER	WIDTH	HEIGHT	DOOR		FRAME		HARDWARE	REMARKS
			MATERIAL	FINISH	MATERIAL	FINISH		
1	3'-0"	7'-2"	ALUMINUM	DARK BRONZE	1 3/8"	ALUMINUM	WEATHER STRIPPING, CLOSER KEYED LOCK, WALL MTD., DOOR STOP	SEE ELEVATION
2	3'-0"	7'-2"	ALUMINUM	DARK BRONZE	1-3/4"	HOLLOW METAL	WEATHER STRIPPING, CLOSER KEYED LOCK, WALL MTD., DOOR STOP	WITH HALF LITE SEE ELEVATION
3	14'-0"	12'-0"	FACTORY BRONZE PAINT		2"	STEEL	WEATHER STRIPPING, CLOSER PROVIDED BY DOOR SUPPLIER	SECTIONAL OVERHEAD DOOR ASS. SERIES OR EQUIVALENT
4	3'-0"	7'-0"	SOLID CORE WOOD	STAINED	1-3/4"	HOLLOW METAL	NO LOCK, WALL MTD., DOOR STOP	WITH HALF LITE SEE ELEVATION
5	3'-0"	7'-0"	SOLID CORE WOOD	STAINED	1-3/4"	HOLLOW METAL	KEYED LOCK, WALL MTD., DOOR STOP	SEE ELEVATION
6	3'-0"	7'-0"	SOLID CORE WOOD	STAINED	1-3/4"	HOLLOW METAL	PRIVACY LOCK, KICK PLATE, WALL MTD. DOOR STOP	SEE ELEVATION
7	3'-0"	7'-0"	SOLID CORE WOOD	STAINED	1-3/4"	HOLLOW METAL	PRIVACY LOCK, KICK PLATE, WALL MTD. DOOR STOP	45 MINUTE RATED DOOR & FRAME w/ CLOSER
8	3'-0"	7'-0"	SOLID CORE WOOD	STAINED	1-3/4"	HOLLOW METAL	NO LOCK, WALL MTD. DOOR STOP	45 MINUTE RATED DOOR & FRAME w/ CLOSER

ALL HARDWARE DARK BRONZE FINISH OR BRUSHED CHROME. ADA COMPLIANT.

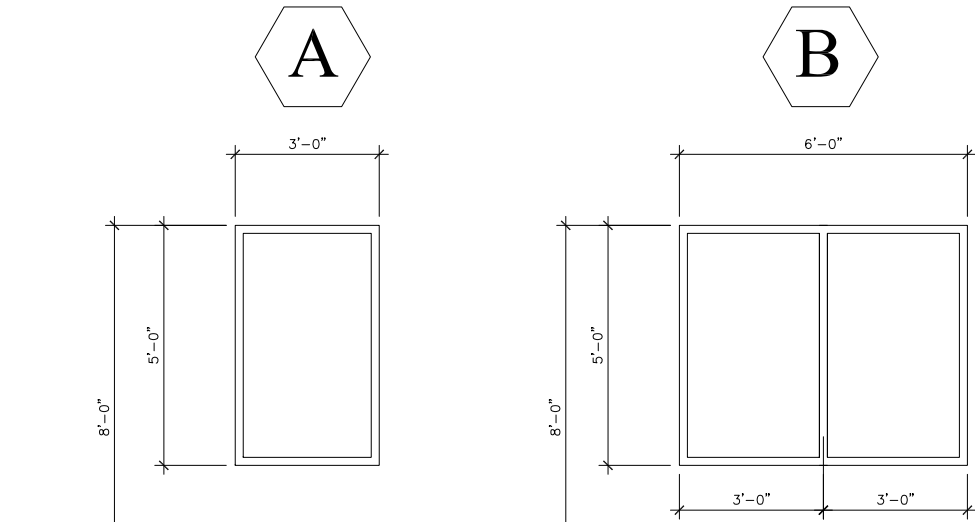


WINDOW SCHEDULE

WINDOW MARK	WIDTH	HEIGHT	FRAME		GLAZING	REMARKS
			MATERIAL	FINISH		
A	3'-0"	5'-0"	ANODIZED ALUMINUM	DARK BRONZE	CLEAR INSULATING GLASS UNIT	SEE ELEVATIONS
B	6'-0"	5'-0"	ANODIZED ALUMINUM	DARK BRONZE	CLEAR INSULATING GLASS UNIT	SEE ELEVATIONS

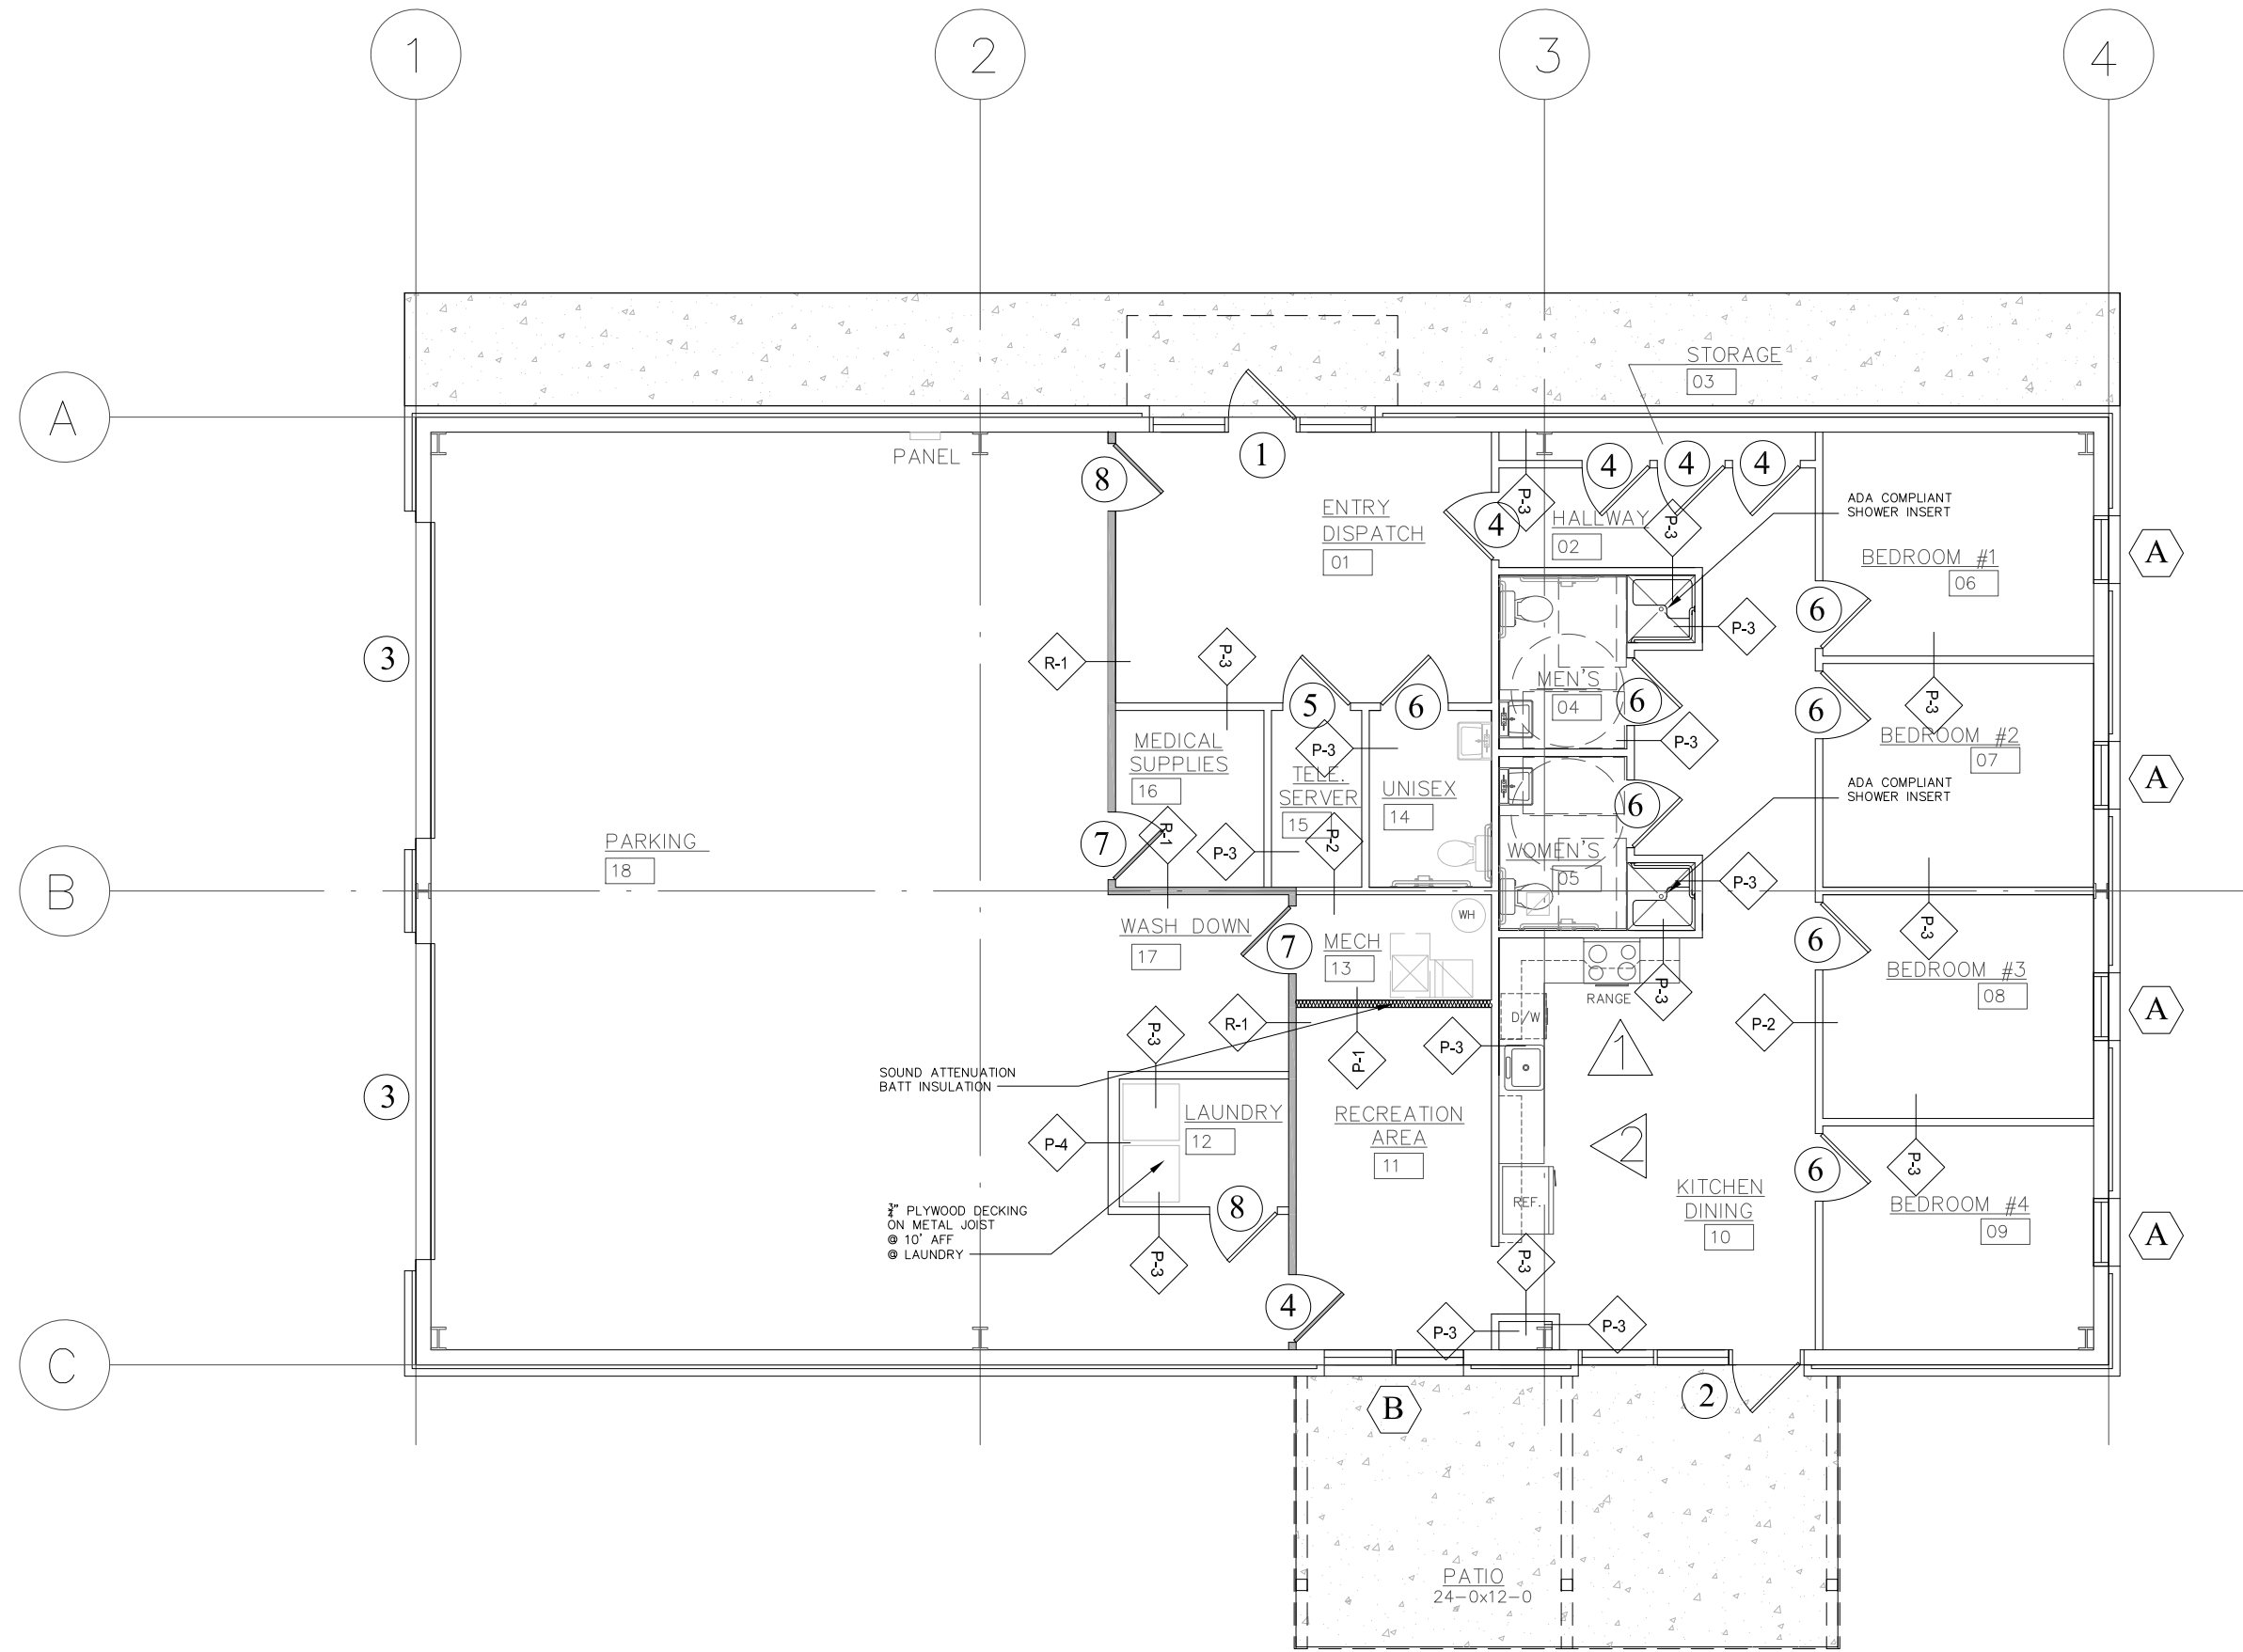

PROJECT NORTH

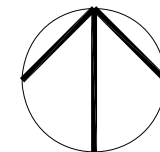

1
F1

FINISHES PLAN

SCALE: 1/8" = 1'-0"

RATED PARTITION:

- R-1 (1) LAYER 5/8" TYPE 'X' GYP. BD. ON EACH SIDE OF 20 GA 6" METAL STUDS @ 16" O.C. TO ROOF DECK PER UL-U419
- INTERIOR PARTITIONS:
- P-1 (1) LAYER 5/8" GYP. BD. ON EACH SIDE OF 20 GA 6" METAL STUDS @ 16" O.C. TO ROOF DECK
- P-2 (1) LAYER 5/8" GYP. BD. TO 10' AFF ON EACH SIDE OF 20 GA 6" METAL STUDS @ 16" O.C. TO ROOF DECK
- P-3 (1) LAYER 5/8" GYP. BD. ON EACH SIDE OF 22 GA 3-5/8" METAL STUDS @ 16" O.C. TO 10'-0" AFF
- P-4 (1) LAYER 5/8" GYP. BD. ON ONE SIDE OF 22 GA 6" METAL STUDS @ 16" O.C. TO 10' AFF

number	name	floor	base	wainscot	north wall	east wall	south wall	west wall	ceiling	comments
01	Entry Dispatch	LVT	4" rubber	none	painted gyp. bd.	painted gyp. bd.	painted gyp. bd.	painted gyp. bd.	lay-in tile @ 9'-0" aff	
02	Hallway	LVT	4" rubber	none	painted gyp. bd.	painted gyp. bd.	painted gyp. bd.	painted gyp. bd.	lay-in tile @ 9'-0" aff	
03	Storage	LVT	4" rubber	none	painted gyp. bd.	painted gyp. bd.	painted gyp. bd.	painted gyp. bd.	lay-in tile @ 9'-0" aff	
04	Men's	LVT	4" rubber	marlite	painted gyp. bd.	painted gyp. bd.	painted gyp. bd.	painted gyp. bd.	painted gyp. bd. @ 9'-0" aff	wainscot to 4' aff
05	Women's	LVT	4" rubber	marlite	painted gyp. bd.	painted gyp. bd.	painted gyp. bd.	painted gyp. bd.	painted gyp. bd. @ 9'-0" aff	wainscot to 4' aff
06	Bedroom #1	LVT	4" rubber	none	painted gyp. bd.	painted gyp. bd.	painted gyp. bd.	painted gyp. bd.	lay-in tile @ 9'-0" aff	
07	Bedroom #2	LVT	4" rubber	none	painted gyp. bd.	painted gyp. bd.	painted gyp. bd.	painted gyp. bd.	lay-in tile @ 9'-0" aff	
08	Bedroom #3	LVT	4" rubber	none	painted gyp. bd.	painted gyp. bd.	painted gyp. bd.	painted gyp. bd.	lay-in tile @ 9'-0" aff	
09	Bedroom #4	LVT	4" rubber	none	painted gyp. bd.	painted gyp. bd.	painted gyp. bd.	painted gyp. bd.	lay-in tile @ 9'-0" aff	
10	Kitchen/Dining	LVT	4" rubber	none	painted gyp. bd.	painted gyp. bd.	painted gyp. bd.	painted gyp. bd.	lay-in tile @ 9'-0" aff	
11	Recreation Area	LVT	4" rubber	none	painted gyp. bd.	painted gyp. bd.	painted gyp. bd.	painted gyp. bd.	lay-in tile @ 9'-0" aff	
12	Laundry	LVT	4" rubber	none	painted gyp. bd.	painted gyp. bd.	painted gyp. bd.	painted gyp. bd.	lay-in tile @ 9'-0" aff	
13	Mech	sealed concrete	4" rubber	none	painted gyp. bd.	painted gyp. bd.	painted gyp. bd.	painted gyp. bd.	painted gyp. bd. @ 9'-0" aff	
14	Unisex	LVT	4" rubber	marlite	painted gyp. bd.	painted gyp. bd.	painted gyp. bd.	painted gyp. bd.	painted gyp. bd. @ 9'-0" aff	wainscot to 4' aff
15	Server	LVT	4" rubber	none	painted gyp. bd.	painted gyp. bd.	painted gyp. bd.	painted gyp. bd.	painted gyp. bd. @ 9'-0" aff	
16	Medical Supplies	LVT	4" rubber	none	painted gyp. bd.	painted gyp. bd.	painted gyp. bd.	painted gyp. bd.	painted gyp. bd. @ 9'-0" aff	
17	Wash Down	sealed concrete	4" rubber	marlite	painted gyp. bd.	painted gyp. bd.	painted gyp. bd.	painted gyp. bd.	exposed structure	wainscot to 8' aff
18	Parking	sealed concrete	4" rubber	painted plywood	exposed structure	painted gyp. bd.	exposed structure	exposed structure	exposed structure	wainscot to 8' aff

TYPICAL NOTES:

SOFFIT

BACKSPLASH

COUNTERTOP

TIE SPACE

TYPICAL NOTES:

- 1. PLASTIC LAMINATE CONSTRUCTION CASEWORK (COLOR BY TENANT)
- 2. STANDARD METAL WIRE PULL (COLOR BY TENANT)
- 3. PROVIDE ALTERNATE FOR SOLID SURFACE COUNTERTOPS
- 4. FIELD VERIFY ALL DIMENSIONS PRIOR TO FABRICATION

INTERIOR ELEVATION

INTERIOR ELEVATION




REVISIONS

#	DATE

A NEW
EMS
FACILITY
FOR:

OCONEE
COUNTY

WATKINSVILLE,
GEORGIA

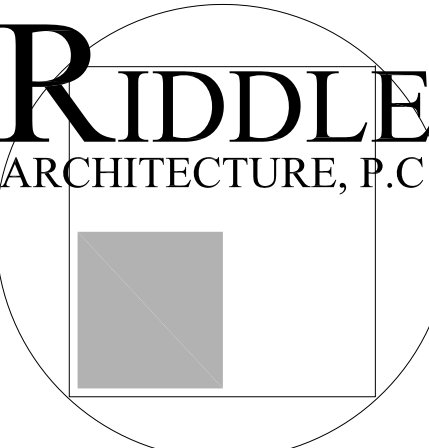

497 BROOMSEDGE COURT
BOLIVIA, NC
28422
(404) 285-8646

TITLE: FINISHES
PLAN

JOB #: 2502

DATE: 09.11.26

SHEET #

F1