



1 FRONT ELEVATION
A2 SCALE: 1/8" = 1'-0"

2 RIGHT SIDE
A2 SCALE: 1/8" = 1'-0"

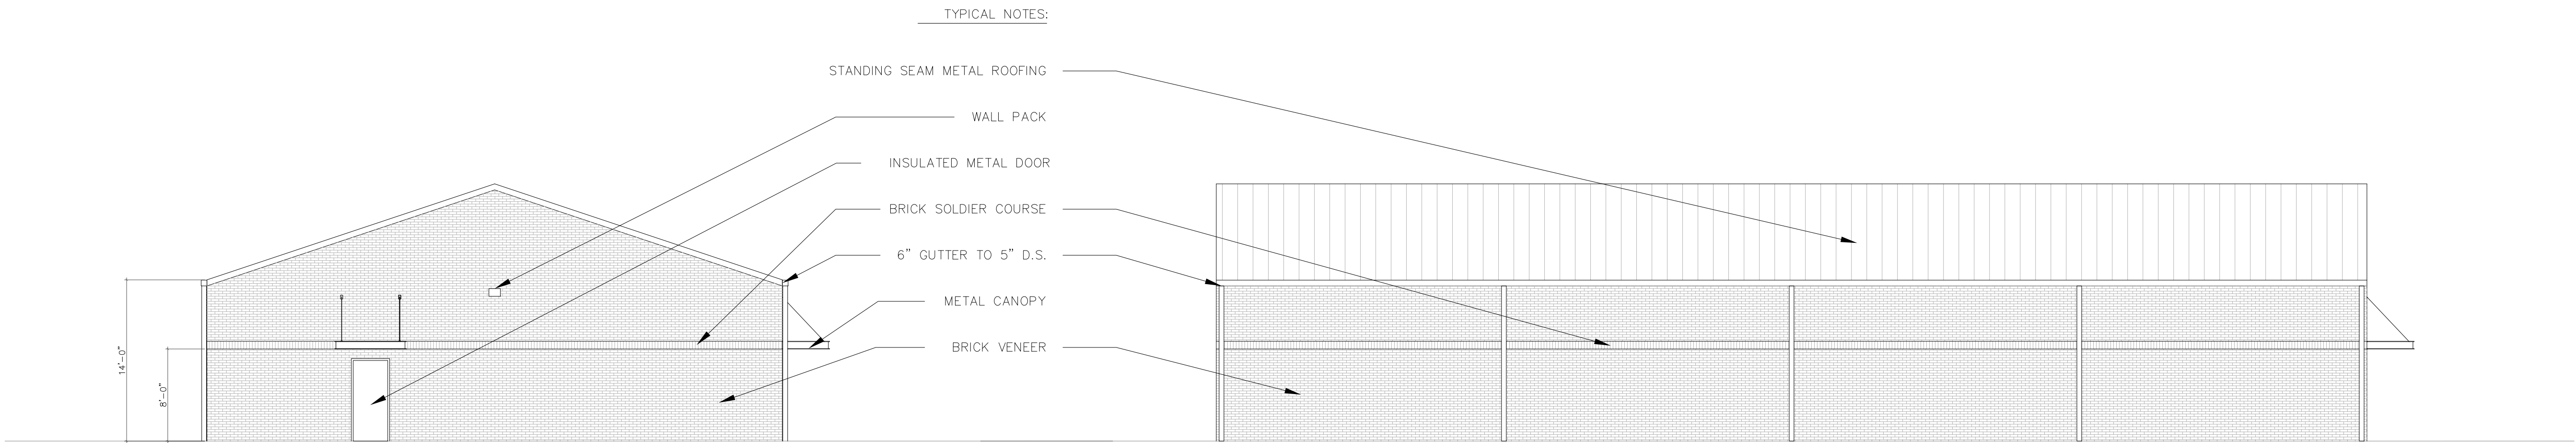

3 LEFT SIDE
A2 SCALE: 1/8" = 1'-0"

4 REAR ELEVATION
A2 SCALE: 1/8" = 1'-0"

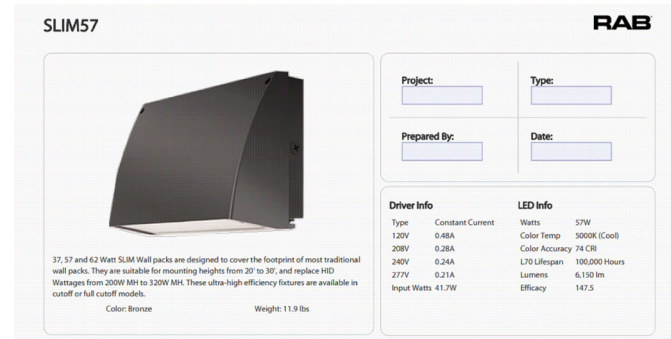

TYPICAL WALL PACK DETAIL



TYPICAL WALL SCONCE
MILLENNIUM RWH517-ABR DARK SKY COMPLIANT SHADE




REVISIONS

#	DATE

A NEW
FACILITIES
SHOP
FOR:

OCONEE
COUNTY

WATKINSVILLE,
GEORGIA

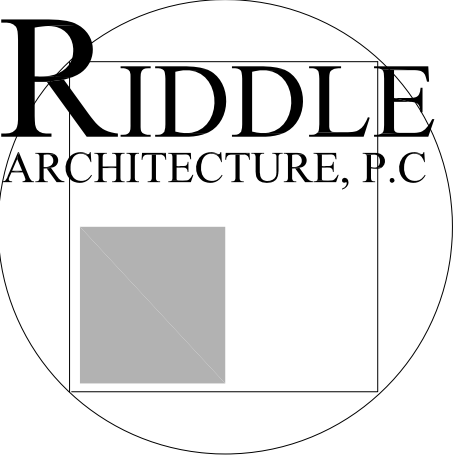

497 BROOMSEDGE COURT
BOLIVIA, NC
28422
(404) 285-8646

TITLE: ELEVATIONS

JOB #: 2601

DATE: 09.11.26

SHEET #

A2