



MISCELLANEOUS

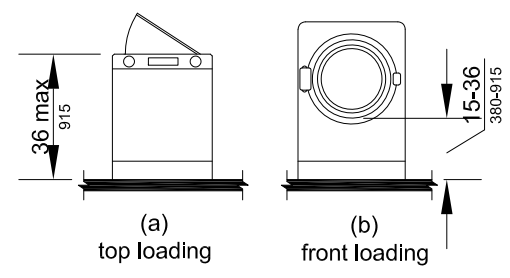

NOTE:
HANDRAILS MUST BE CONTINUOUS ON BOTH SIDES OF A STAIR.
ENDS OF HANDRAILS MUST EXTEND BEYOND THE STAIR AS SHOWN


HANDRAIL SECTIONS

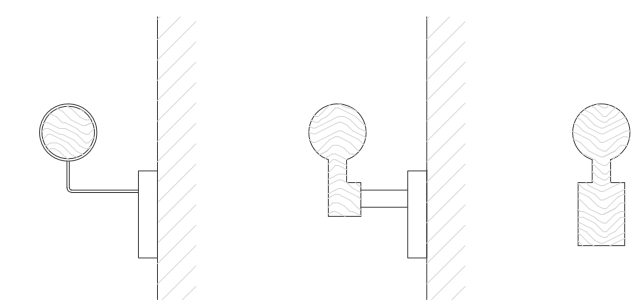



NOTE:
THE GRIPPING PORTION OF A HANDRAIL MUST BE EQUIVALENT
TO A 1-1/4" TO 1-1/2" (32 TO 38mm) DIAMETER ROUND RAIL.

1 HANDRAIL DETAILS
A6 SCALE: NTS


HANDRAILS & GRAB BARS

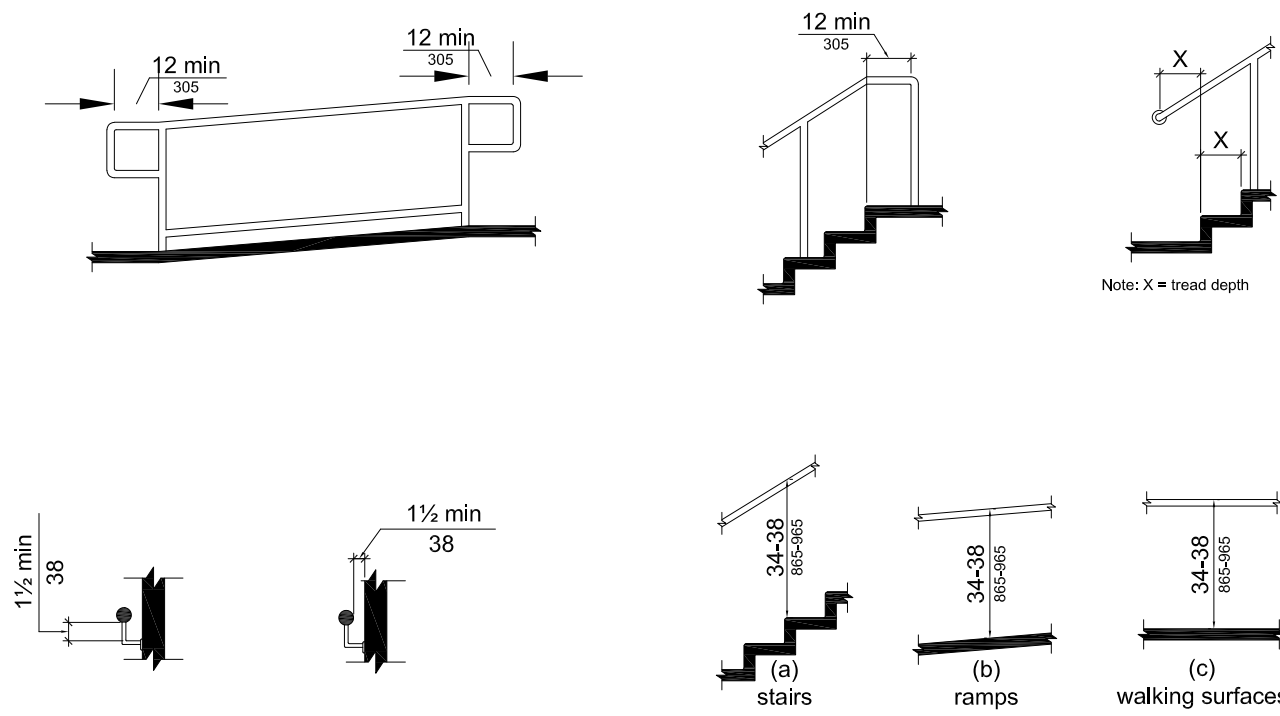

PLUMBING FIXTURES

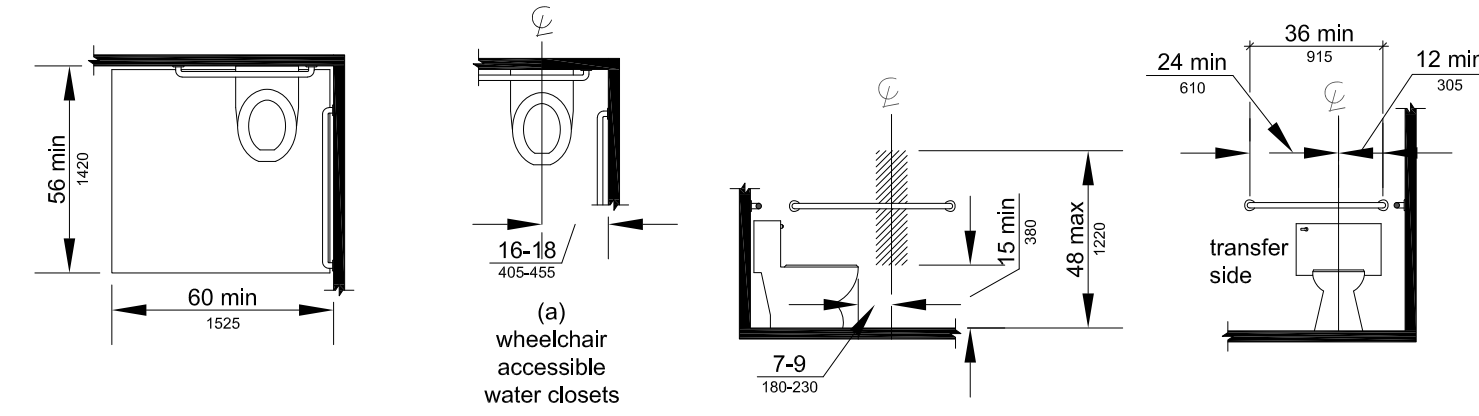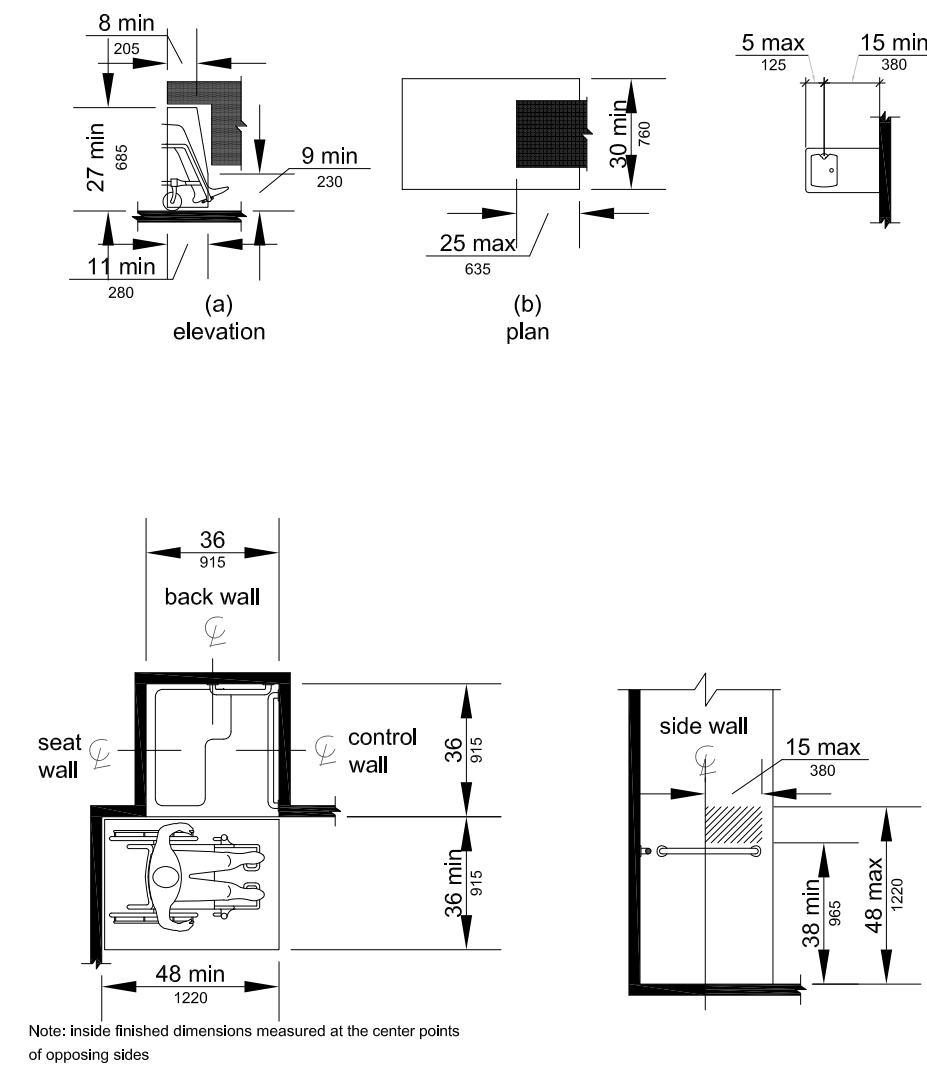

ACCESSIBLE ROUTE CLEARANCES

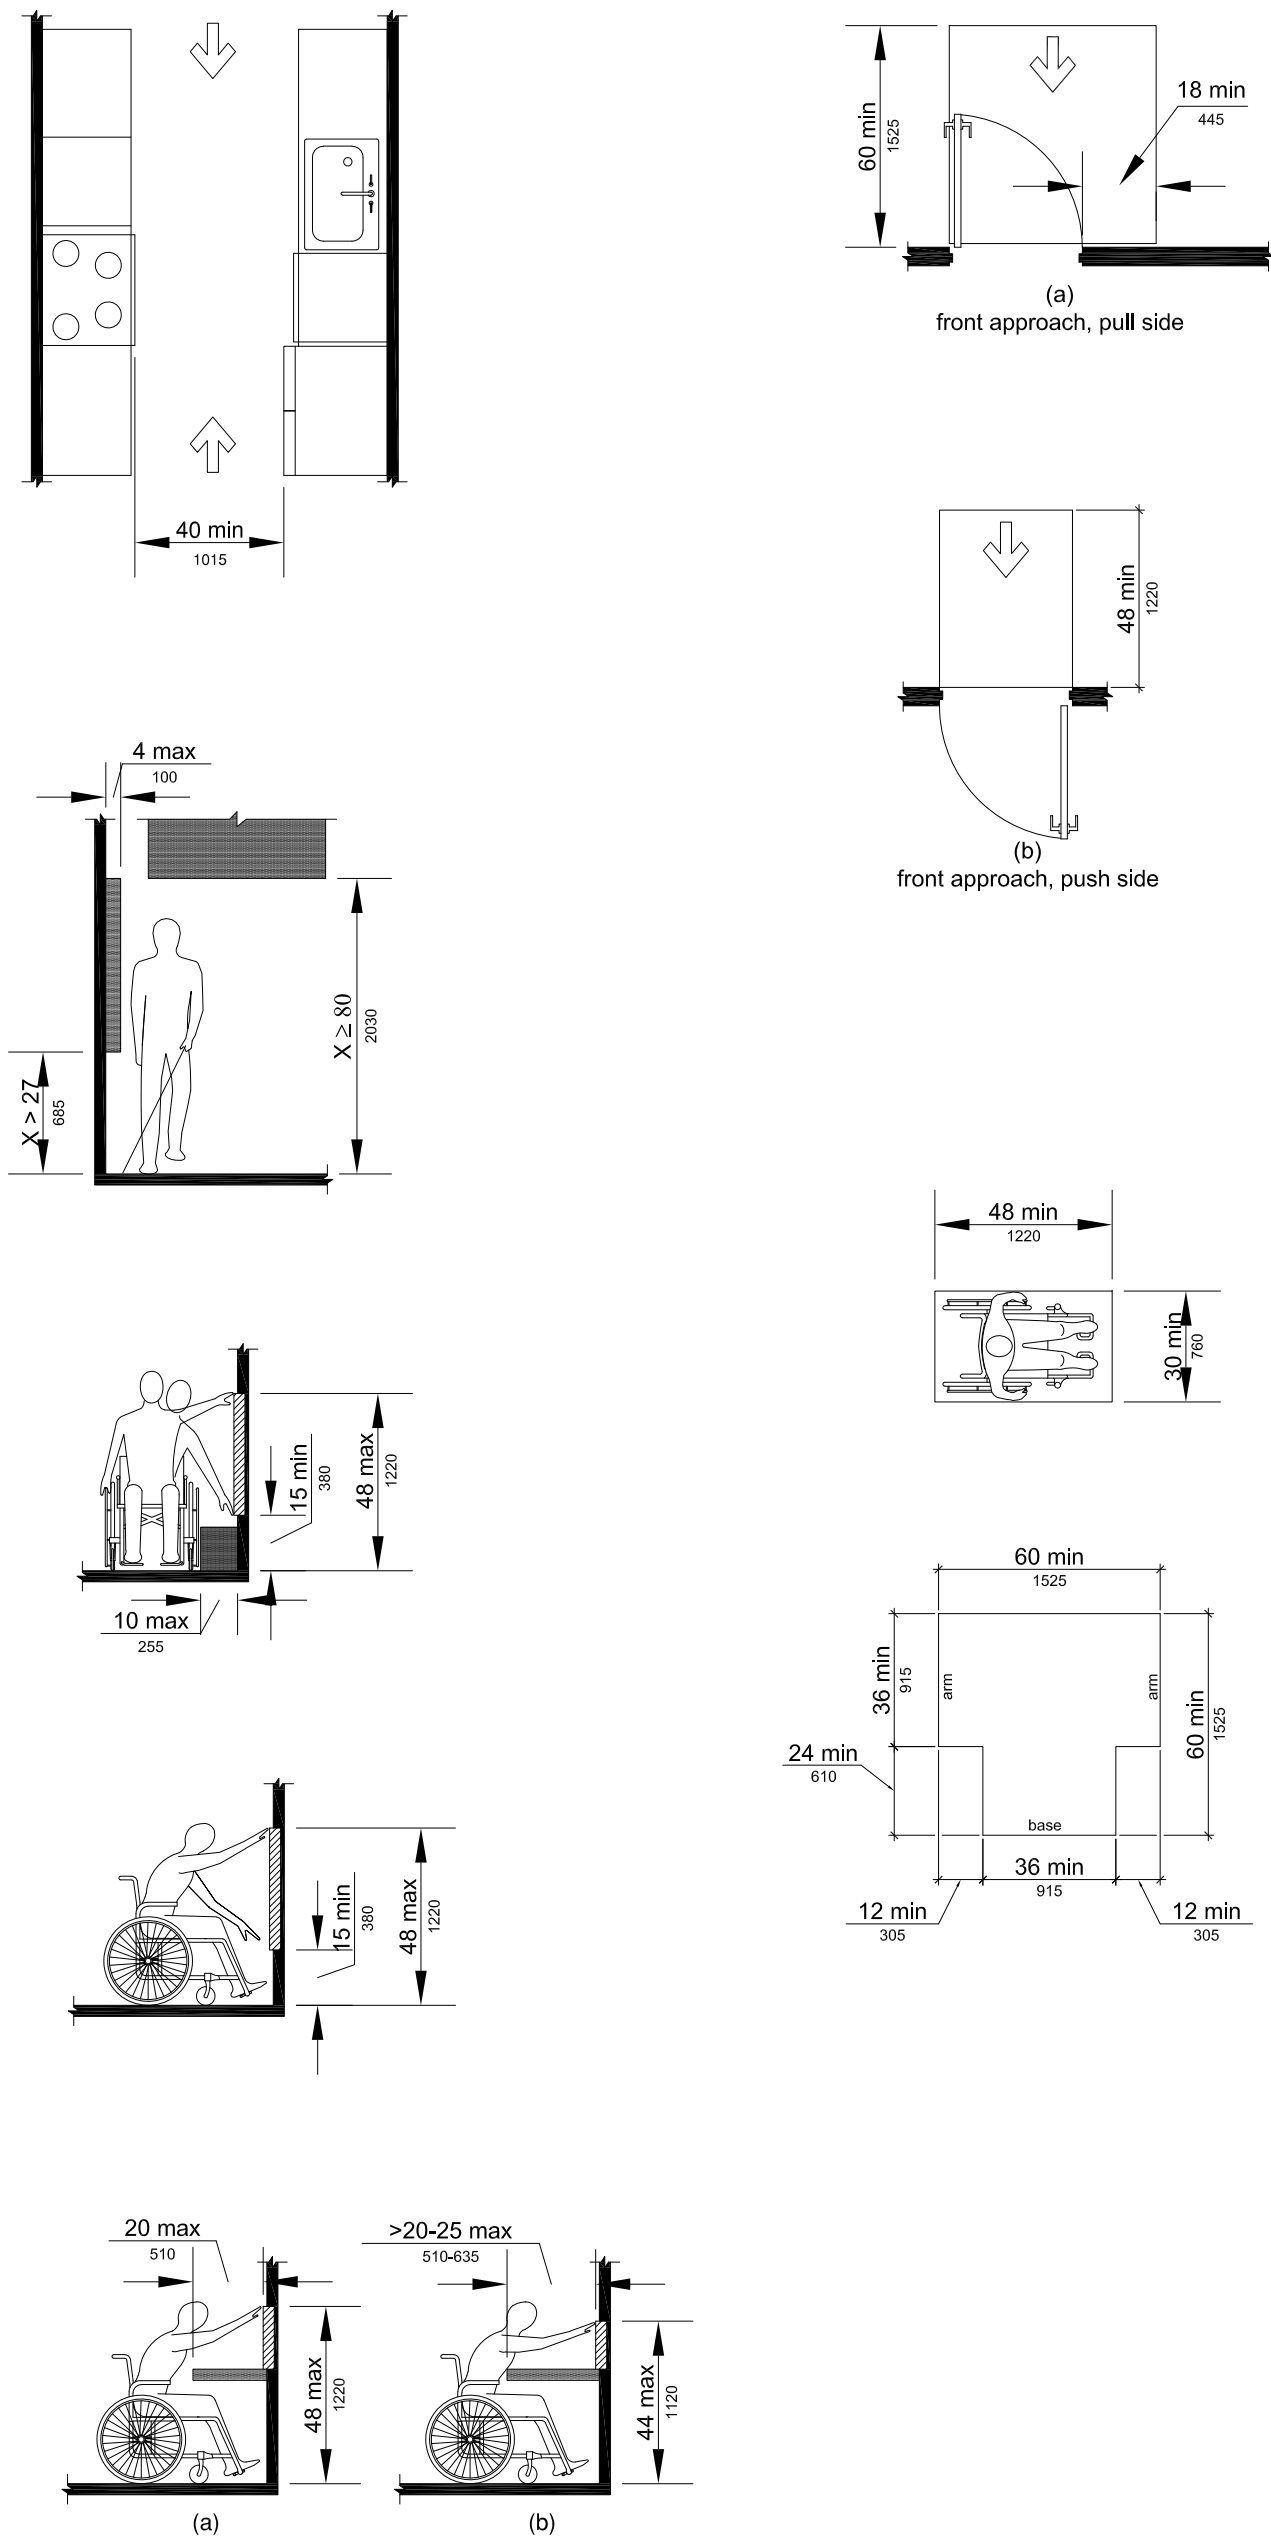

SIGNAGE & SYMBOLS



SOME CONDITIONS MAY NOT APPLY




REVISIONS

#	DATE

A NEW
FACILITIES
SHOP
FOR:

OCONEE
COUNTY

WATKINSVILLE,
GEORGIA

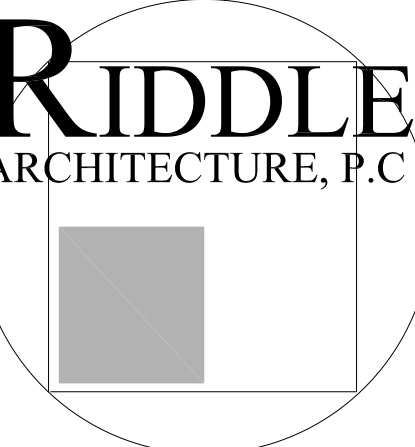

497 BROOMSEDGE COURT
BOLIVIA, NC
28422
(404) 285-8646

TITLE: ACCESSIBILITY
DETAILS

JOB #: 2601

DATE: 09.11.26

SHEET #

A6