

KIRBY
BUILDING
SYSTEMS

A NUCOR COMPANY

NOTES AND SPECIFICATIONS

BUILDING ERECTION NOTES

1) THE GENERAL CONTRACTOR AND/OR ERECTOR IS RESPONSIBLE TO SAFELY AND PROPERLY ERECT THE METAL BUILDING SYSTEM IN CONFORMANCE WITH THESE DRAWINGS, OSHA REQUIREMENTS, AND MBMA STANDARDS PERTAINING TO PROPER ERECTION. THIS INCLUDES, BUT IS NOT LIMITED TO, THE CORRECT USE OF TEMPORARY GUYS AND BRACING WHERE NEEDED FOR SQUARING, PLUMBING, AND SECURING THE STRUCTURAL AND SECONDARY FRAMING. SECONDARY WALL FRAMING MEMBERS (GIRTS OR BAR JOISTS) ARE NOT DESIGNED TO FUNCTION AS A WORK PLATFORM OR PROVIDE SAFETY TIE OFF ATTACHMENT IN ACCORDANCE WITH OSHA REQUIREMENTS. SECONDARY ROOF FRAMING MEMBERS (PURLINS OR BAR JOISTS) ARE NOT DESIGNED TO PROVIDE SAFETY TIE OFF ATTACHMENT IN ACCORDANCE WITH OSHA REQUIREMENTS.

2) ALL HIGH STRENGTH BOLTS ARE TYPE ASTM A325 AND ARE TO BE INSTALLED "SNUG-TIGHT" AS DEFINED BY THE APPLICABLE EDITION OF THE RCSC SPECIFICATION FOR STRUCTURAL JOINTS USING A325 OR A490 BOLTS, UNLESS NOTED OTHERWISE. ALSO, NOTE THAT BOLTS IN STANDARD HOLES DO NOT REQUIRE WASHERS PER THE RCSC SPECIFICATION FOR STRUCTURAL JOINTS USING A325 OR A490 BOLTS.

3) ALL A307 MACHINE BOLTS ARE TO BE BROUGHT TO A "SNUG TIGHT" CONDITION TO ENSURE THAT THE MATERIALS IN THE JOINT ARE BROUGHT INTO GOOD CONTACT WITH EACH OTHER.

4) WASHERS ARE REQUIRED AT ALL SLOTTED CONNECTIONS AS FOLLOWS:
=HOLE TO SLOT CONNECTION, ONE WASHER REQUIRED ON SLOTTED SIDE.
=SLOT TO SLOT CONNECTION, TWO WASHERS REQUIRED, ONE ON EACH SIDE OF THE CONNECTION. HOWEVER AT LAPPED ZEE MEMBERS, WHETHER PURLINS OR GIRTS, NO WASHERS ARE REQUIRED IN THE 8-BOLT LAPPED REGION.

5) THE METAL BUILDING SUPPLIER SHALL BE NOTIFIED PRIOR TO ANY FIELD MODIFICATIONS. MODIFICATIONS SHALL BE APPROVED BY THE METAL BUILDING SUPPLIER BEFORE WORK IS UNDERTAKEN.

6) ALL WELDING MUST BE PERFORMED BY AWS QUALIFIED WELDERS FOR THE WELDING PROCESSES AND POSITIONS INDICATED. ALL WORK MUST BE COMPLETED AND INSPECTED IN ACCORDANCE WITH THE APPLICABLE AWS SPECIFICATIONS. WELD ELECTRODES USED FOR THE SMAW (OR STICK) WELD PROCESS MUST BE 70 KSI STEEL AND LOW HYDROGEN CONTENT.

7) COMMON ABBREVIATIONS:	
a) TYP UNO--TYPICAL UNLESS NOTED OTHERWISE	f) SIM.--SIMILAR
b) SLV--SHORT LEG VERTICAL	g) NIC--NOT IN CONTRACT
c) LLV--LONG LEG VERTICAL	h) SL--STEEL LINE
d) NS & FS--NEAR SIDE AND FAR SIDE	i) N/A--NOT APPLICABLE
e) O.A.L.--OVERALL LENGTH	j) MBS--METAL BUILDING SUPPLIER

8) CONSTRUCTION LOADS SHALL NOT BE PLACED ON ANY STRUCTURAL STEEL FRAMEWORK UNLESS SUCH FRAMEWORK IS SAFELY BOLTED, WELDED, OR OTHERWISE ADEQUATELY SECURED.

9) PURLINS AND GIRTS SHALL NOT BE USED AS AN ANCHORAGE POINT FOR A FALL ARREST SYSTEM UNLESS WRITTEN APPROVAL IS OBTAINED FROM THE METAL BUILDING SUPPLIER.

10) PURLINS MAY ONLY BE USED AS A WALKING/WORKING SURFACE WHEN INSTALLING SAFETY SYSTEMS. AFTER ALL PERMANENT BRIDGING HAS BEEN INSTALLED AND FALL PROTECTION IS PROVIDED.

11) CONSTRUCTION LOADS MAY BE PLACED ONLY WITHIN A ZONE THAT IS WITHIN 8 FEET OF THE CENTER-LINE OF THE PRIMARY SUPPORT MEMBER. CFR BUNDLES SHOULD BE PLACED DIRECTLY OVER THE RIGID FRAMES.

12) ALL LIFTING DEVICES MUST MEET OSHA OR MSHA STANDARDS AND IN NO CASE IS IT ACCEPTABLE TO USE STRUCTURAL MEMBERS SUPPLIED BY THE MBS AS A SPREADER BAR OR LIFTING DEVICE.

GENERAL DESIGN NOTES AND MATERIAL SPECIFICATIONS

1) ALL STRUCTURAL STEEL SECTIONS AND WELDED PLATE MEMBERS ARE DESIGNED IN ACCORDANCE WITH THE AISC "SPECIFICATIONS FOR STRUCTURAL STEEL BUILDINGS--ALLOWABLE STRESS DESIGN", NINTH EDITION, OR THE AISC "SPECIFICATIONS FOR STRUCTURAL STEEL BUILDINGS", THIRTEENTH EDITION, AS REQUIRED BY THE SPECIFIED BUILDING CODE.

2) ALL WELDING OF STRUCTURAL STEEL IS BASED ON AWS D1.1 "STRUCTURAL WELDING CODE", LATEST EDITION.

3) ALL COLD FORMED MEMBERS ARE DESIGNED IN ACCORDANCE WITH AISI "SPECIFICATIONS FOR THE DESIGN OF COLD FORMED STEEL STRUCTURAL MEMBERS", LATEST EDITION.

4) ALL WELDING OF COLD FORMED STEEL IS BASED ON AWS D1.3 "STRUCTURAL WELDING CODE" - SHEET STEEL", LATEST EDITION.

5) IF JOISTS ARE INCLUDED WITH THIS PROJECT, THEY ARE SUPPLIED AS A PART OF THE SYSTEMS--ENGINEERED METAL BUILDING AND ARE FABRICATED IN ACCORDANCE WITH THE REQUIREMENTS OF SECTION 1926.758 OF THE OSHA SAFETY STANDARD FOR STEEL ERECTION, DATED JANUARY 18, 2001.

6) MATERIAL SPECIFICATIONS:

PLATE AND FLANGE MATERIAL:

5"-12" WIDE & THRU 1" THICK _____ A529, GRADE 55

OTHERS _____ A572 GRADE 50 OR A36

BUILT-UP STRUCTURAL WEB MATERIAL _____ A1011 SS (OR HSLAS CL1) GR 55

HOT-ROLLED STRUCTURAL _____ A36 OR A572 GRADE 50 OR A992 GRADE 50

STRUCTURAL TUBE _____ A500 GRADE C (46 KSI)

STRUCTURAL PIPE _____ A500 GRADE B (42 KSI)

COLD-FORMED STRUCTURAL _____ A1011 OR A1039 SS (OR HSLAS CL1) GR 55

RPB ROOF PANELS _____ A792 GRADE 80

STANDING SEAM ROOF PANELS _____ A792 GRADE 50, CLASS 1

R-PANEL AND A-PANEL SIDING _____ A653 GRADE 80, CLASS 1 OR

A792 GRADE 80, CLASS 1

ROD BRACING _____ A529 GRADE 50

CABLE BRACING _____ A475 COATING CLASS A, GRADE EHS, 7--WIRE

WELDS _____ AWS D1.1 LATEST EDITION

HIGH-STRENGTH BOLTS _____ A325 TYPE 1 HEAVY HEX OR

A490 TYPE 1 HEAVY HEX

MACHINE BOLTS _____ A-307 GRADE A HEX

PROJECT NUMBER: K2F-25023 R1

PROJECT NAME: Oconee Shop

PROJECT LOCATION: Watkinsville, GA COUNTY: Oconee

CUSTOMER: Riddle Archictecture Watkinsville, GA



M E M B E R



ACCREDITED

AC 472

PROJECT LOADS

DESIGN CODE: IBC 2024 BUILDING END USE: 4E

ROOF LIVE LOAD: 20 PSF MBMA OCC. CLASS: II - Standard Buildings

GROUND SNOW LOAD: 15 PSF SNOW EXP. FACTOR, Ce: 1
SNOW IMPORTANCE FACTOR, Is: 1

WIND: 106 WIND IMPORTANCE FACTOR, Iw: _____
EXPOSURE: C WITHIN HURRICANE COASTLINE ☐ YES ☒ NO

UL 90 ☐ YES ☒ NO RAIN INTENSITY (in/hr) 7

SEISMIC INFORMATION Ss:0.27, S1:0.093

Design Sds/Sd1: _____ Site Class: D

Seismic Imp. Factor Ie: 1 Seismic Design Category: _____

Analysis Procedure: Equivalent Lateral Force Method

Basic SFRS:

NOTES:

1) COLLATERAL DEAD LOADS, UNLESS OTHERWISE NOTED, ARE ASSUMED TO BE UNIFORMLY DISTRIBUTED. WHEN SUSPENDED SPRINKLER SYSTEMS, LIGHTING, HVAC EQUIPMENT, CEILINGS, ETC., ARE SUSPENDED FROM ROOF MEMBERS, CONSULT THE M.B.S. IF THESE CONCENTRATED LOADS EXCEED 200 POUNDS, OR IF INDIVIDUAL MEMBERS ARE LOADED SIGNIFICANTLY MORE THAN OTHERS.

2) THE DESIGN OF STRUCTURAL MEMBERS SUPPORTING GRAVITY LOADS IS CONTROLLED BY THE MORE CRITICAL EFFECT OF ROOF LIVE LOAD OR ROOF SNOW LOAD, AS DETERMINED BY THE APPLICABLE CODE.

	BUILDING
	New
ROOF DEAD (PSF):	3
PRI. COL. (PSF):	3
SEC. COL. (PSF):	3
SNOW Ct:	1
SNOW Cs:	
ROOF SNOW (PSF):	12.6
WIND ENCLOSURE:	Enclosed
GCpi:	
SEISMIC R:	
SEISMIC Cs:	
BASE SHEAR (KIPS):	

DO NOT USE FOR FINAL CONSTRUCTION

SHEET TITLE:

7/15/2026 9:01 AM

PRELIMINARY COVERSHEET DRAWING

SHEET NUMBER:

QUOTE NUMBER:

C1

K2F-25023 R1

PROJECT NAME:


OCONEE SHOP

WATKINSVILLE, GA

CUSTOMER NAME:

RIDDLE ARCHITECTURE

WATKINSVILLE, GA

 


A NUCOR COMPANY


eQuote



AC 472

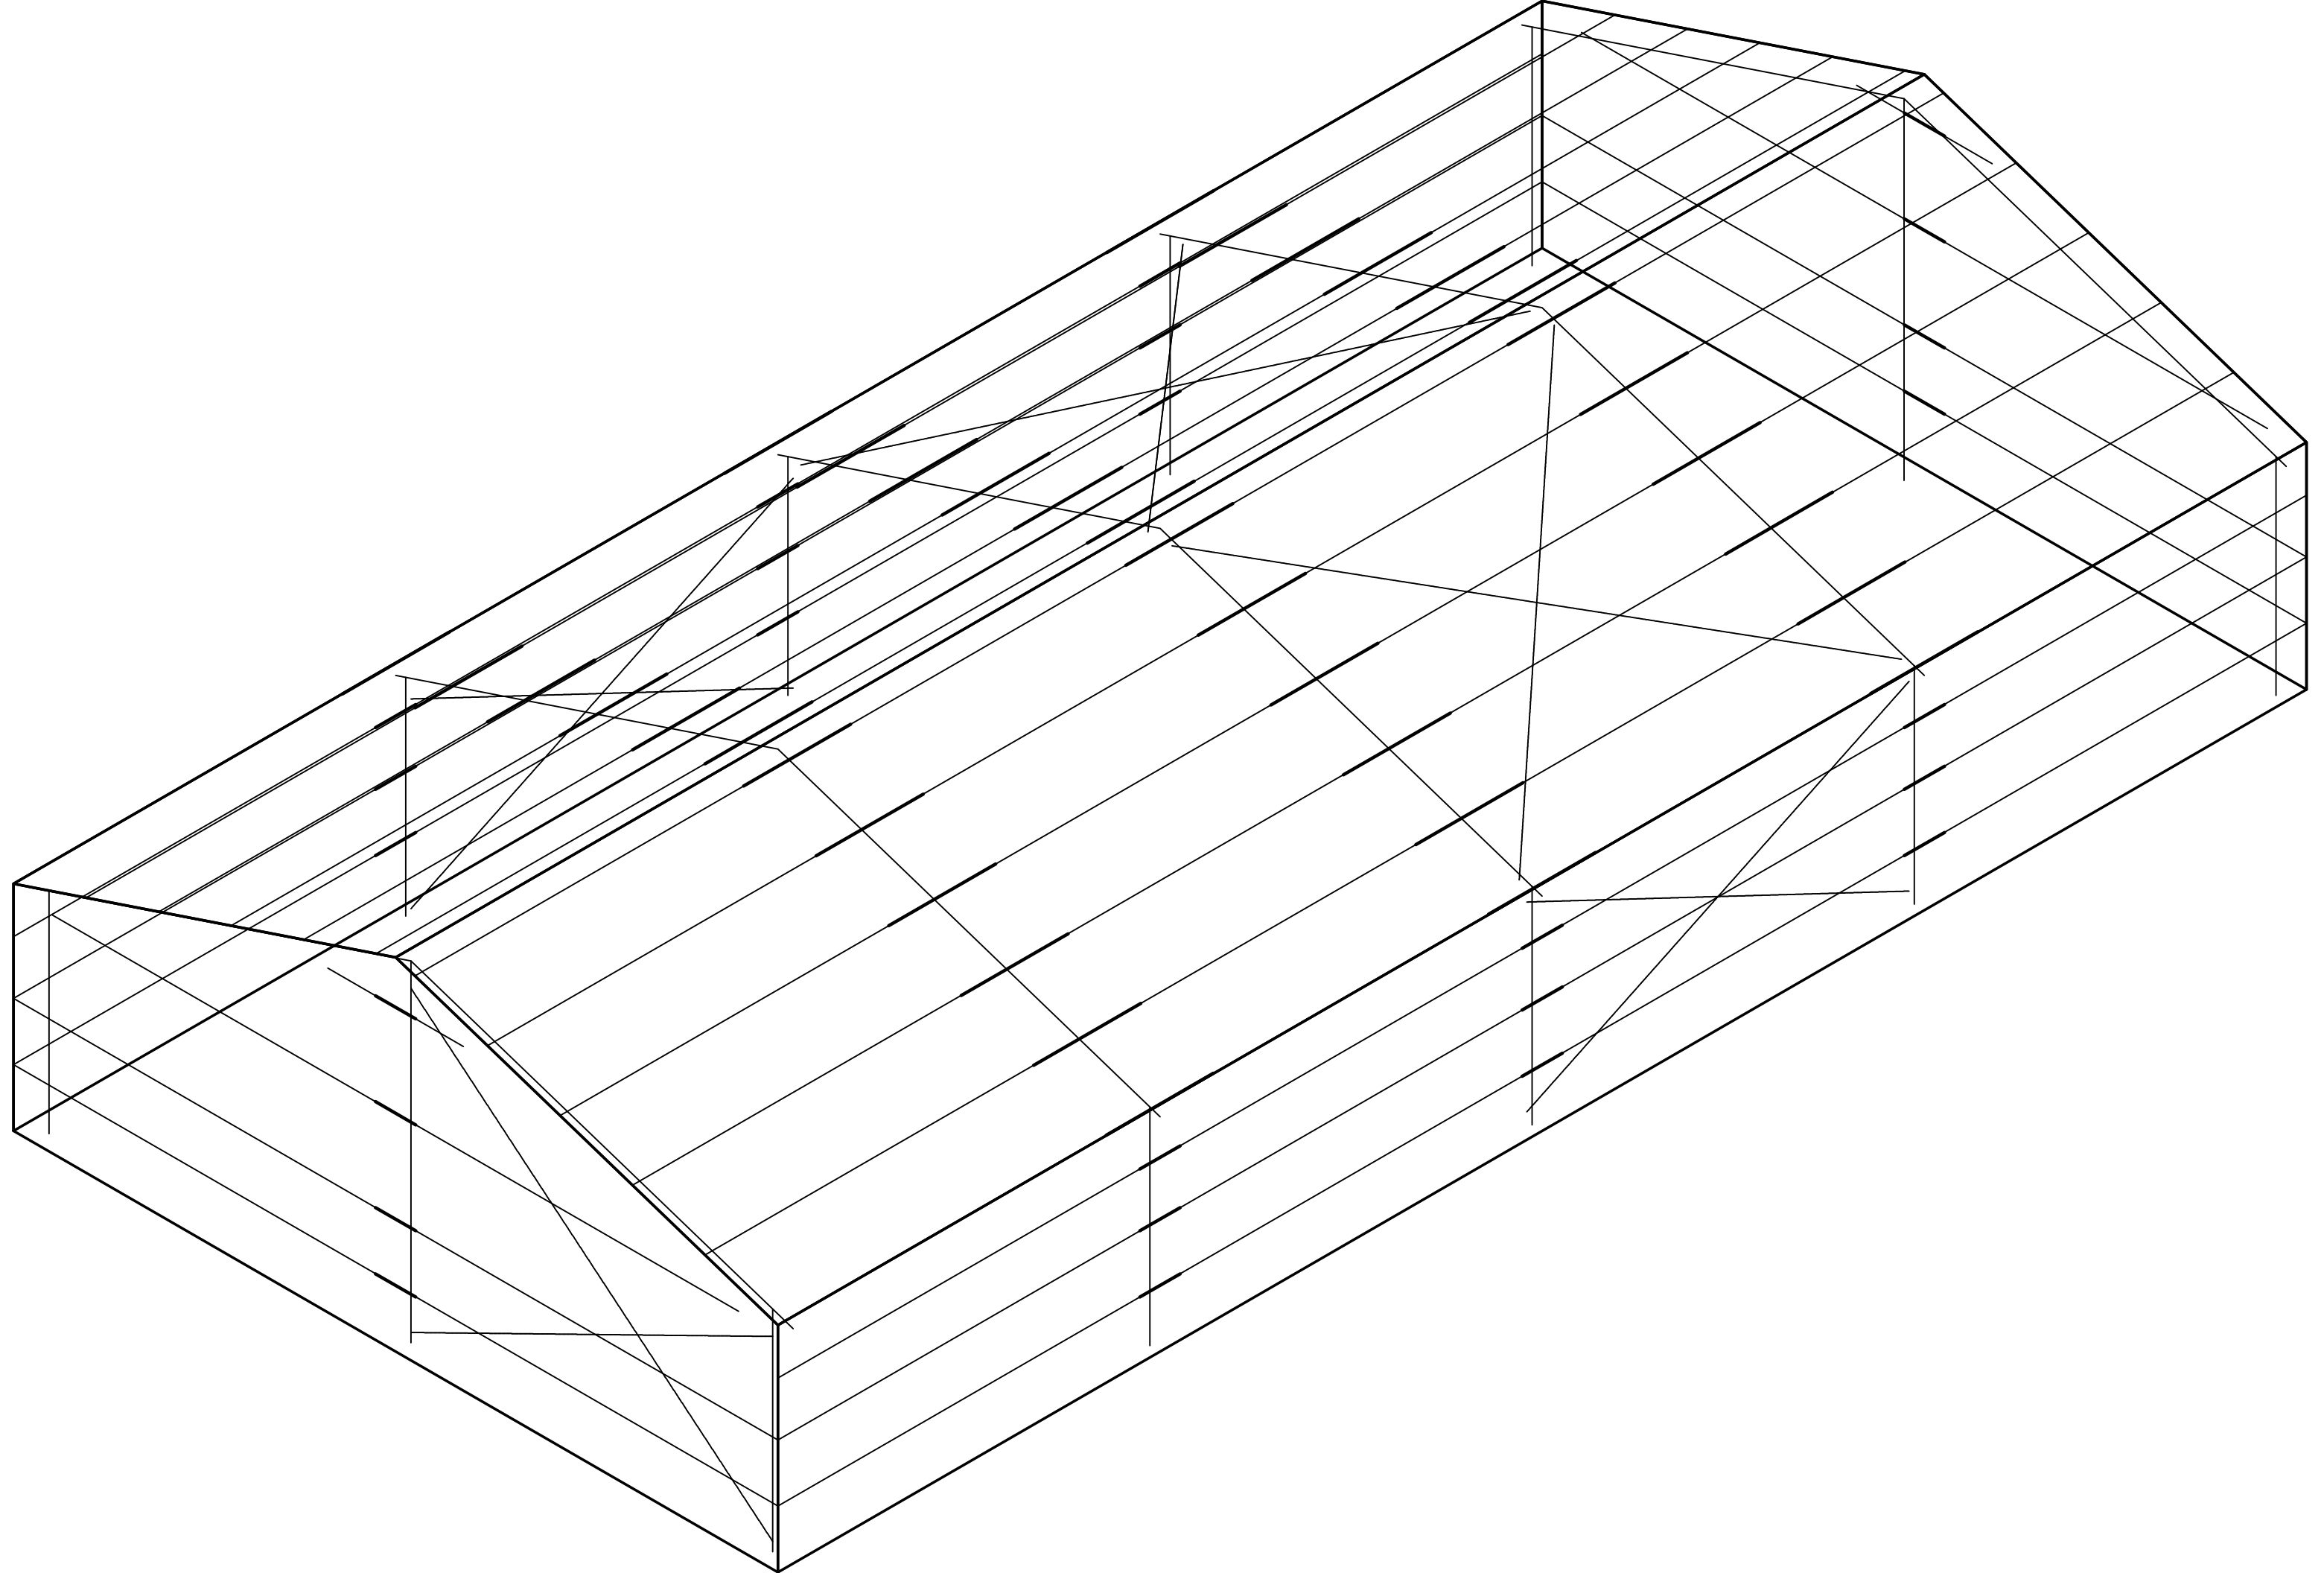

Column locations marked with "*" are designated as Most Economical (Pipe, Tube, or I-Shape) and will be determined at final design.

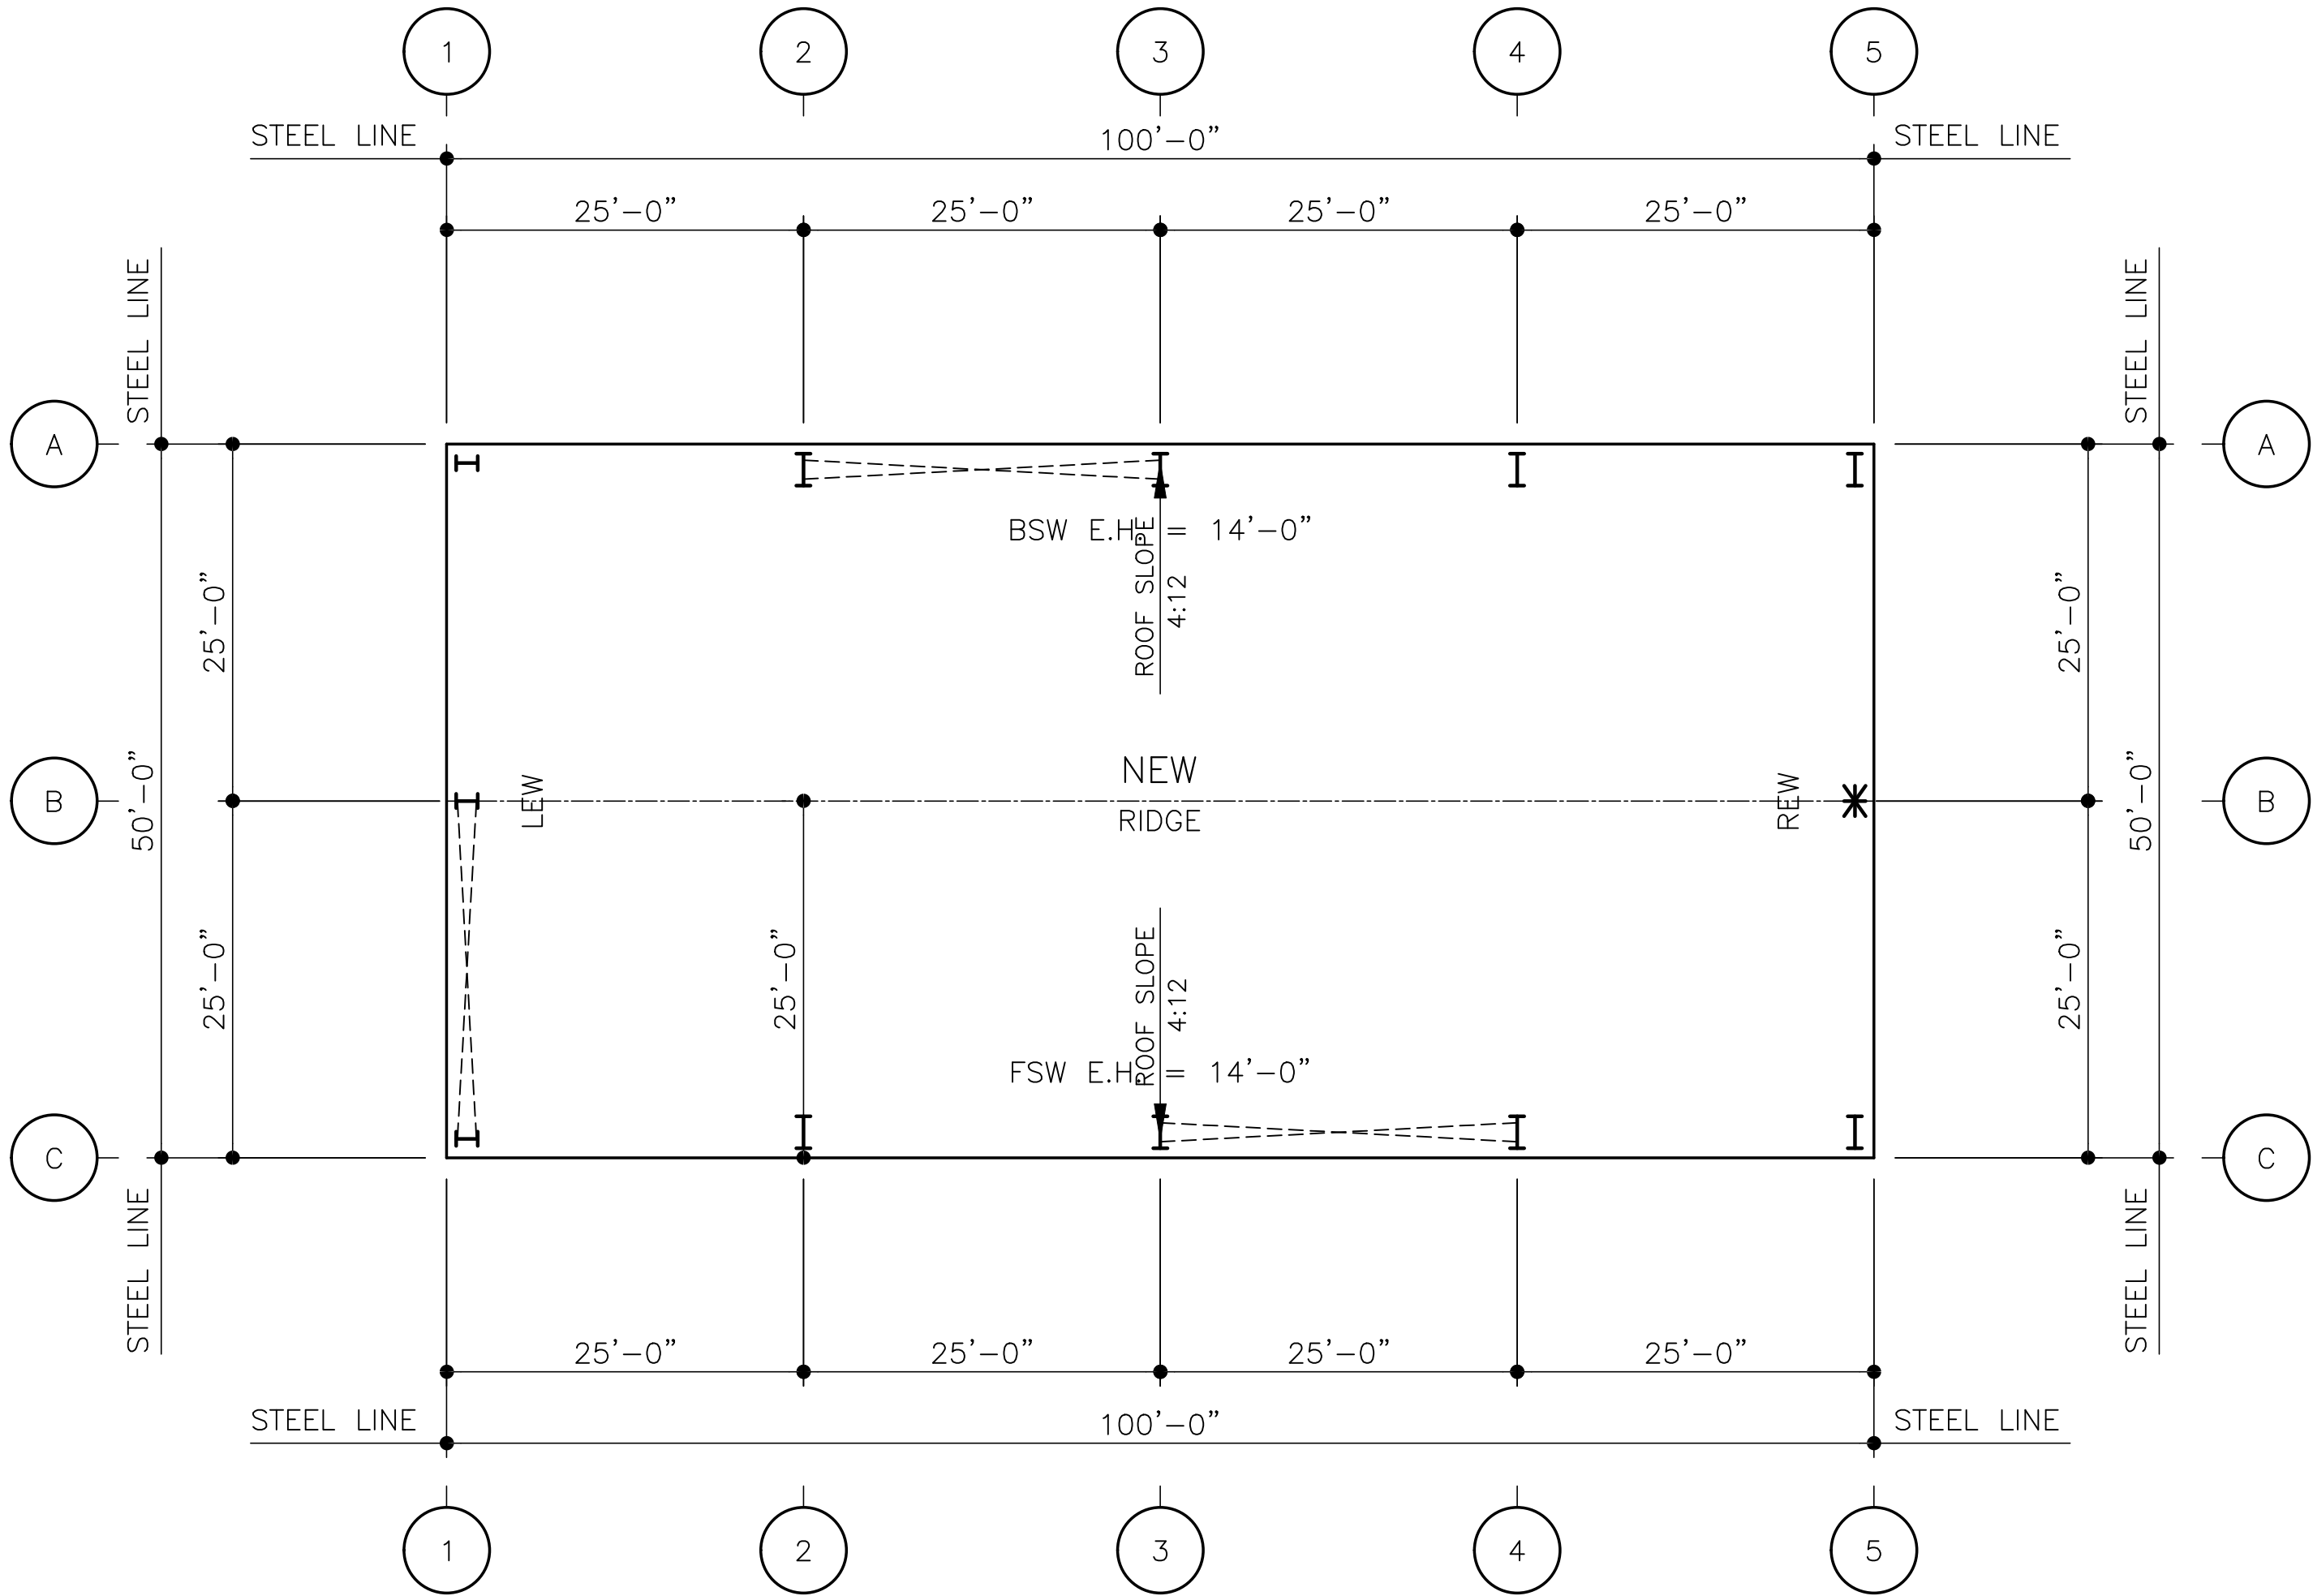

DO NOT USE FOR FINAL CONSTRUCTION

SHEET TITLE: PRELIMINARY FLOOR PLAN

SHEET NUMBER: K2F-25023 R1

FP1

PROJECT NAME:

OCONEE SHOP

WATKINSVILLE, GA

CUSTOMER NAME:

RIDDLE ARCHITECTURE

WATKINSVILLE, GA




A FUGER COMPANY



AC 472

Finish floor elevation assumed to be 100'-0" unless noted otherwise.
Column locations marked with "*" are designated as Most Economical (Pipe, Tube, or I-Shape) and will be determined at final design.

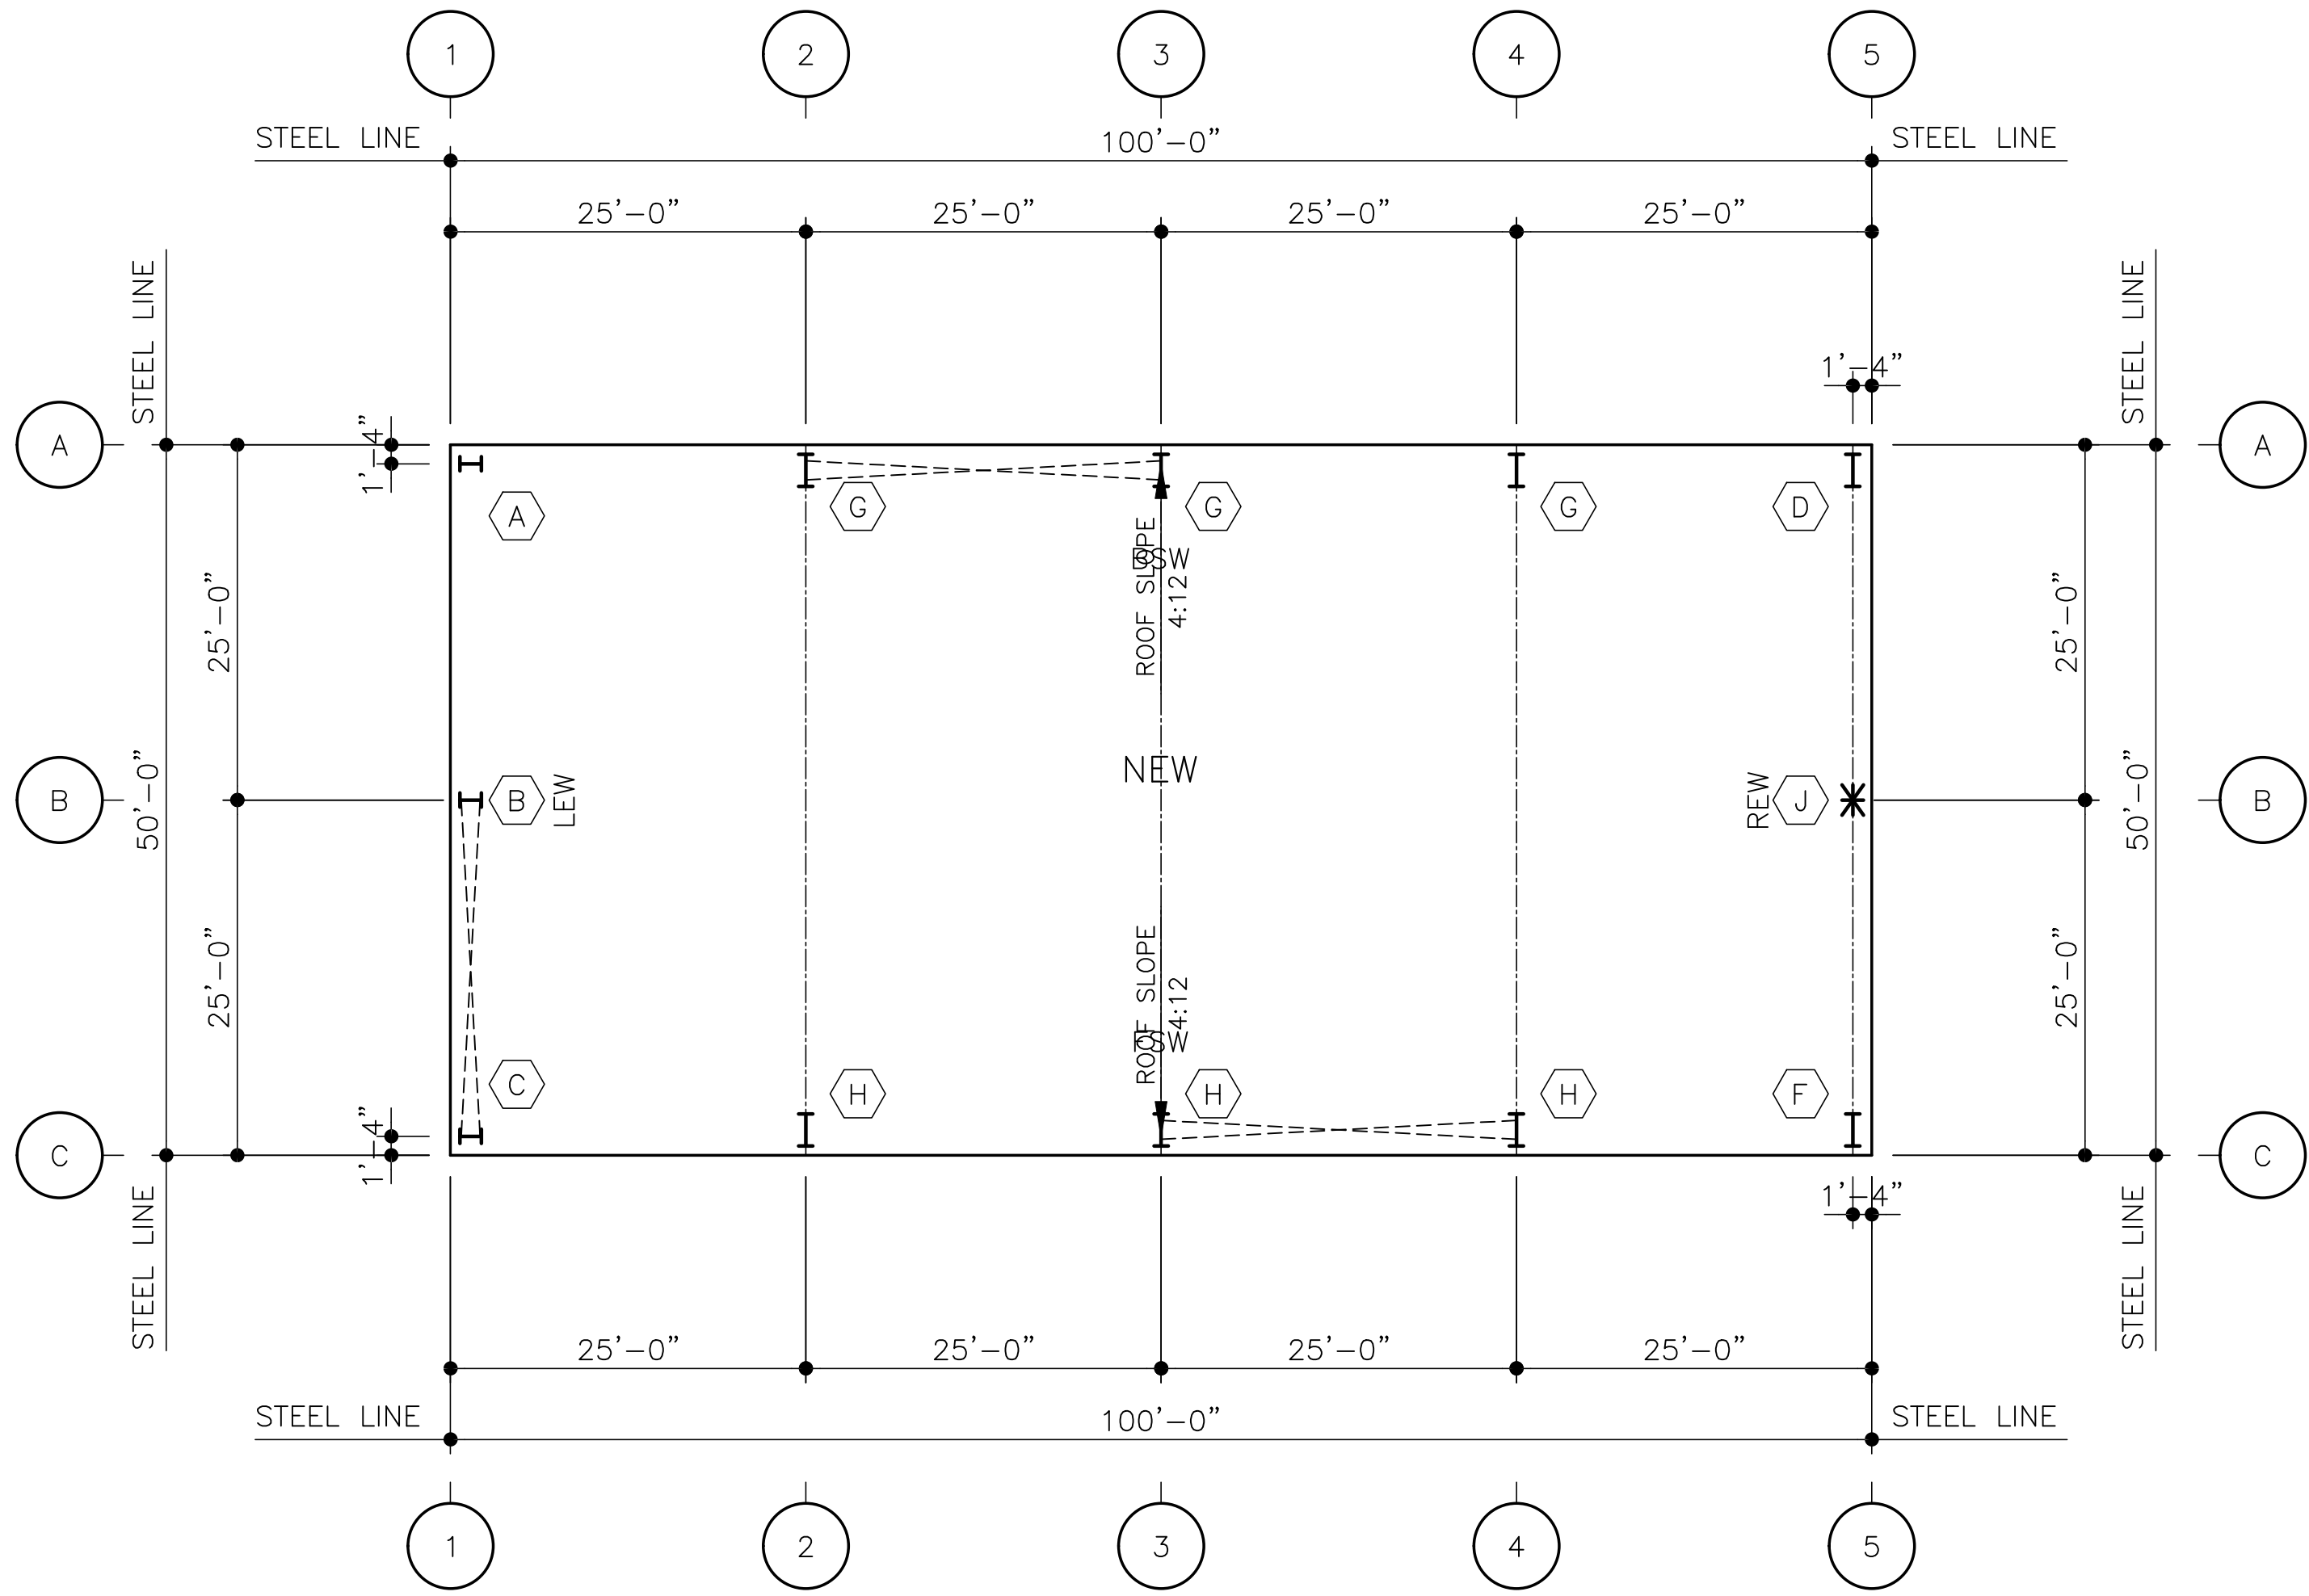

DO NOT USE FOR FINAL CONSTRUCTION


SHEET TITLE:
PRELIMINARY ANCHOR BOLT PLAN

SHEET NUMBER:
AB1

PROJECT NAME:
OCONEE SHOP

WATKINSVILLE, GA


CUSTOMER NAME:
RIDDLE ARCHITECTURE
WATKINSVILLE, GA

 

KIRBY
BUILDING
SYSTEMS




eQuote

 

A FLUEGER COMPANY



i/s

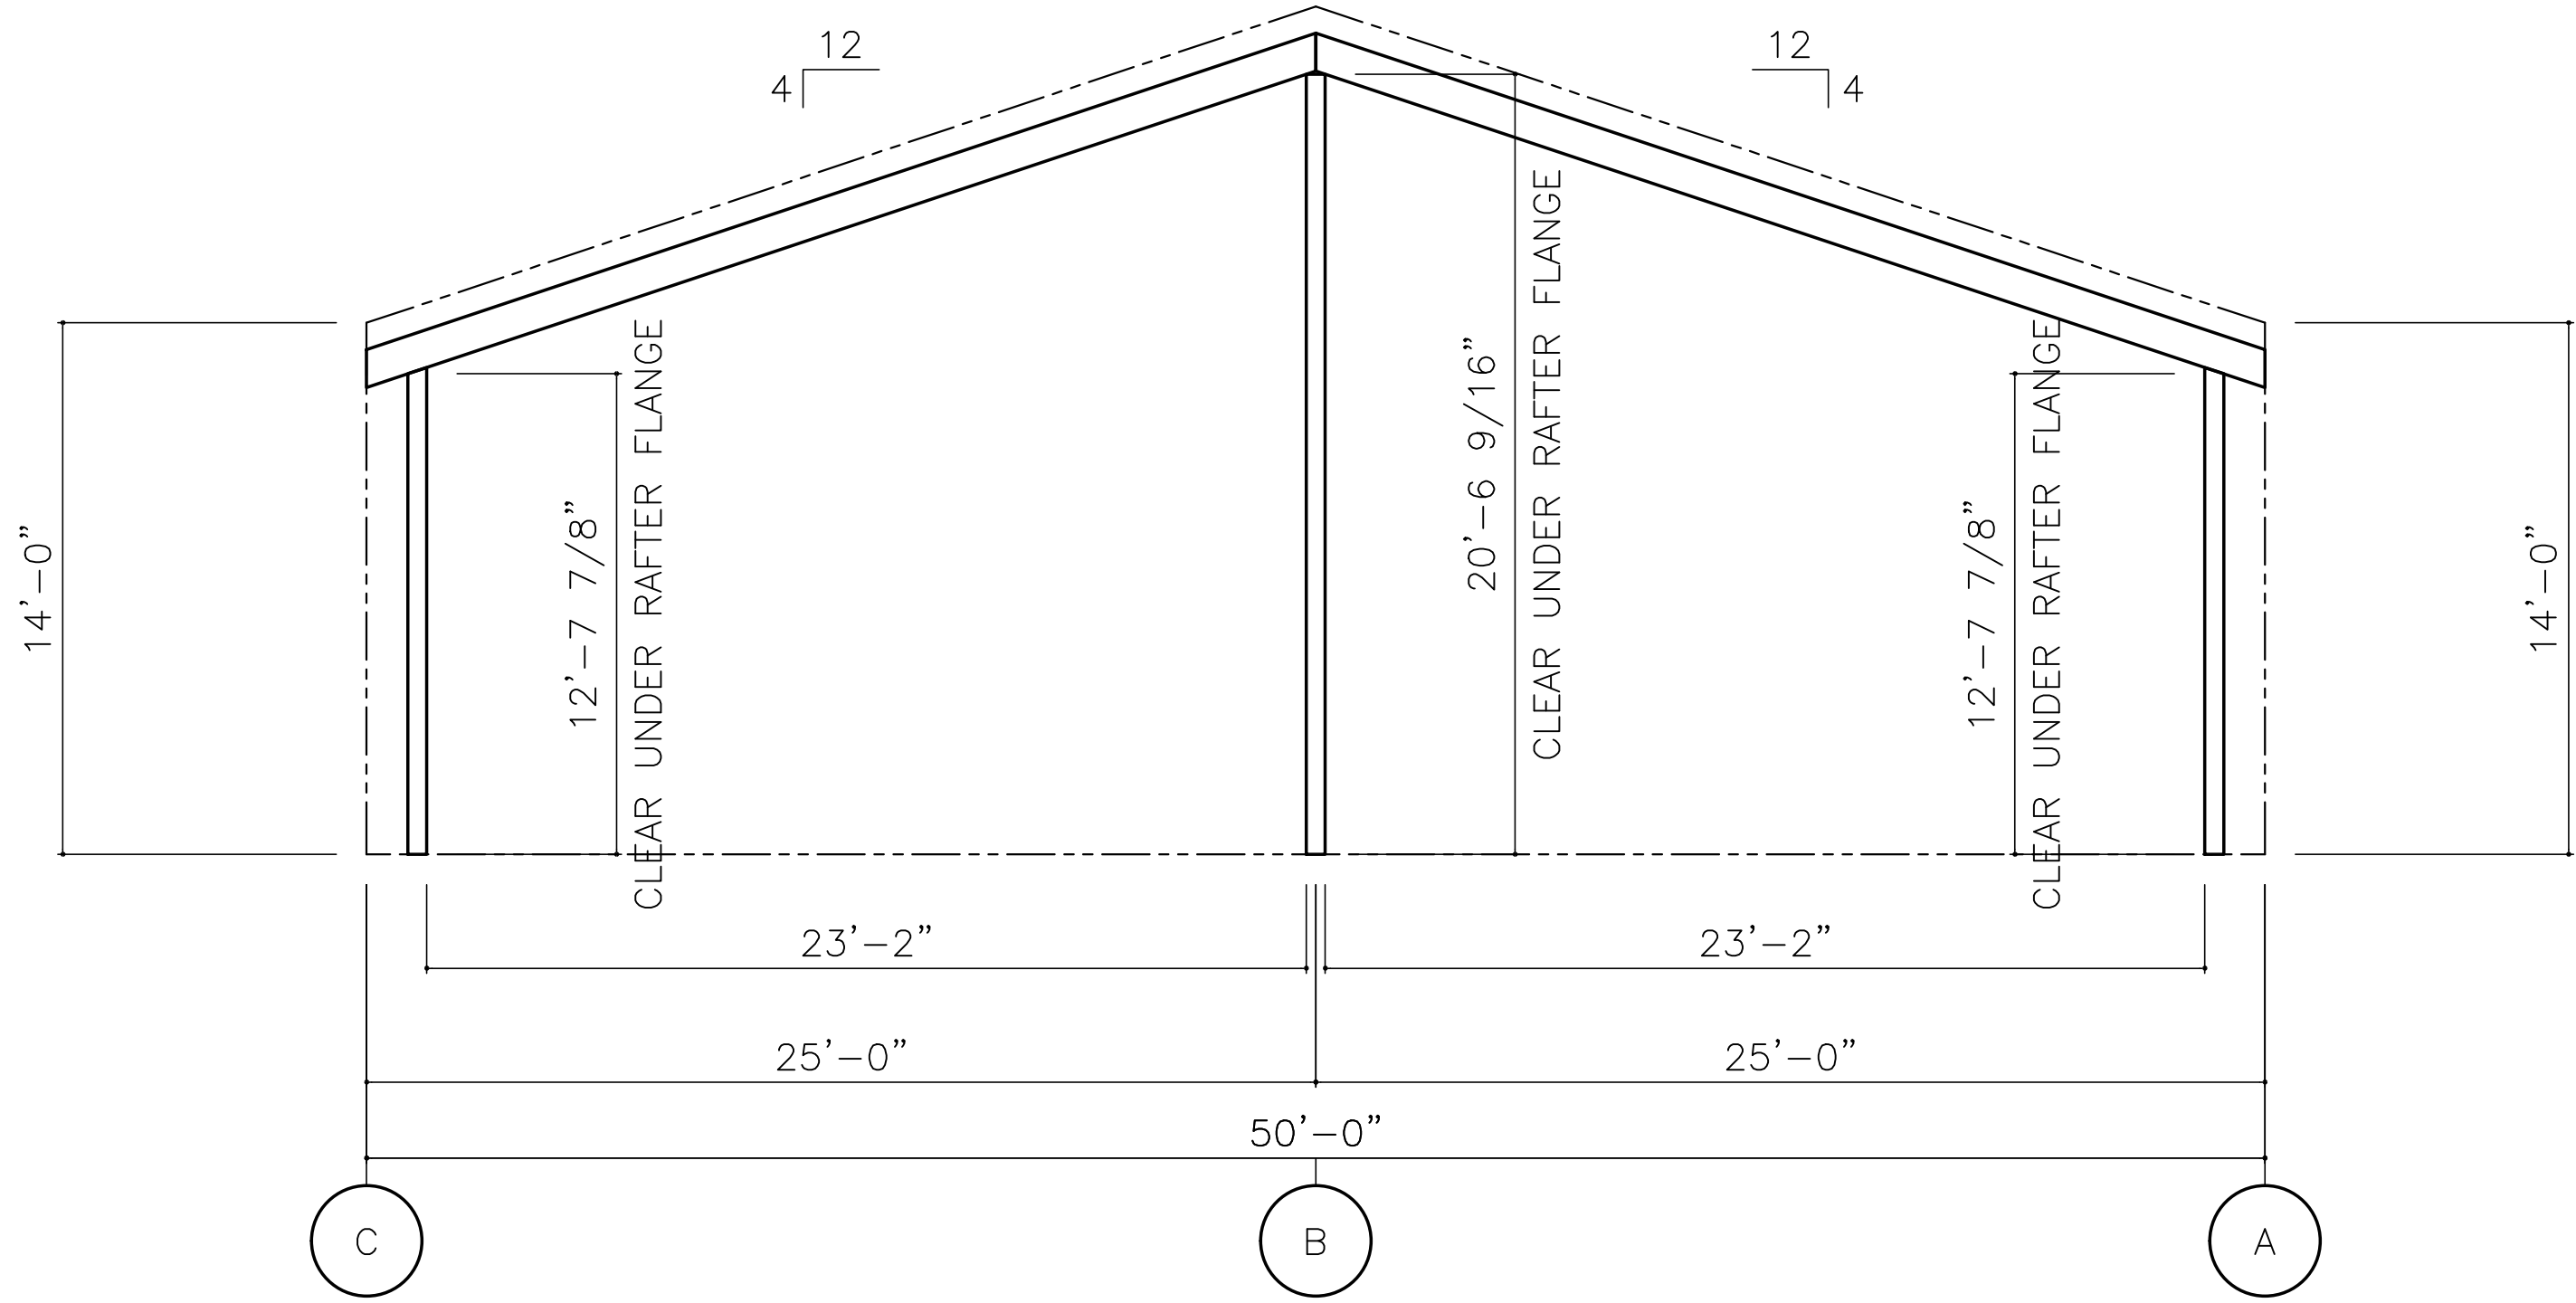

NEW — FRAME @ LINE(S) 1

*ALL CLEAR DIMENSIONS ARE SUBJECT TO CHANGE AT TIME OF FINAL DESIGN,
UNLESS NOTED OTHERWISE IN THE SPECIAL USER NOTES SECTION.


DO NOT USE FOR FINAL CONSTRUCTION

SHEET TITLE: 7/15/2026 9:02 AM
PRELIMINARY FRAME CROSS SECTIONS

SHEET NUMBER: QUOTE NUMBER: K2F-25023 R1
FX

PROJECT NAME:
OCONEE SHOP
WATKINSVILLE, GA

CUSTOMER NAME:
RIDDLE ARCHITECTURE
WATKINSVILLE, GA

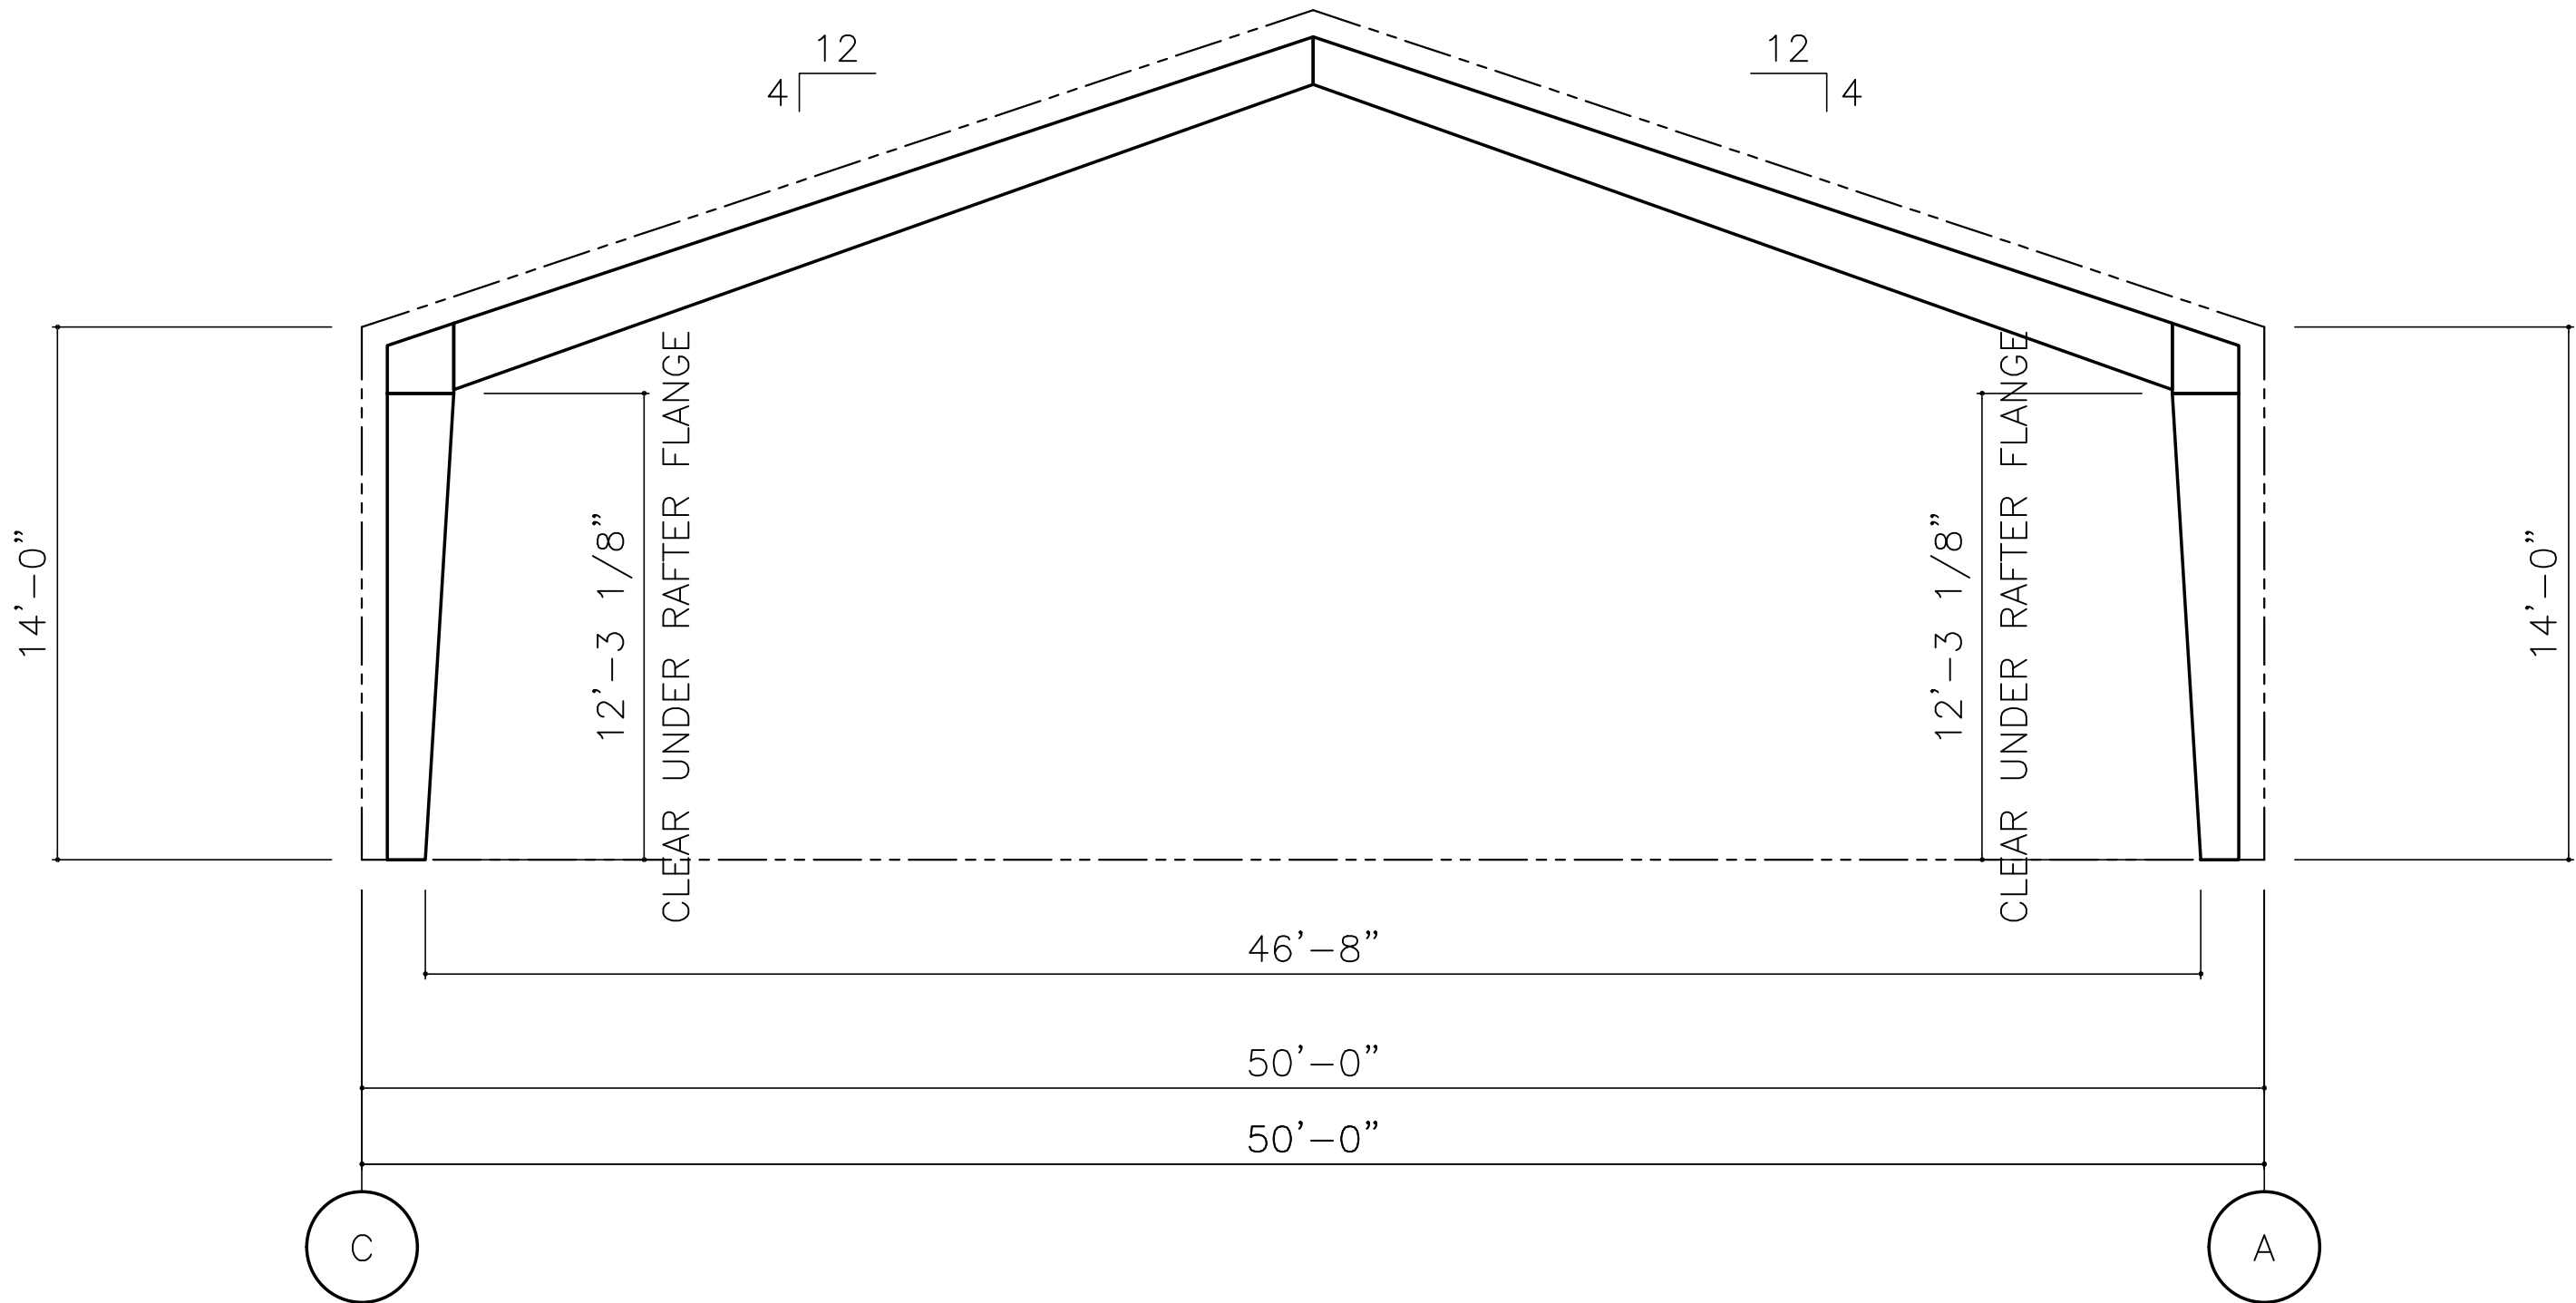

NEW — FRAME @ LINE(S) 2-4

*ALL CLEAR DIMENSIONS ARE SUBJECT TO CHANGE AT TIME OF FINAL DESIGN,
UNLESS NOTED OTHERWISE IN THE SPECIAL USER NOTES SECTION.


DO NOT USE FOR FINAL CONSTRUCTION

SHEET TITLE: 7/15/2026 9:02 AM
PRELIMINARY FRAME CROSS SECTIONS

SHEET NUMBER: QUOTE NUMBER: K2F-25023 R1
FX

PROJECT NAME:
OCONEE SHOP
WATKINSVILLE, GA

CUSTOMER NAME:
RIDDLE ARCHITECTURE
WATKINSVILLE, GA

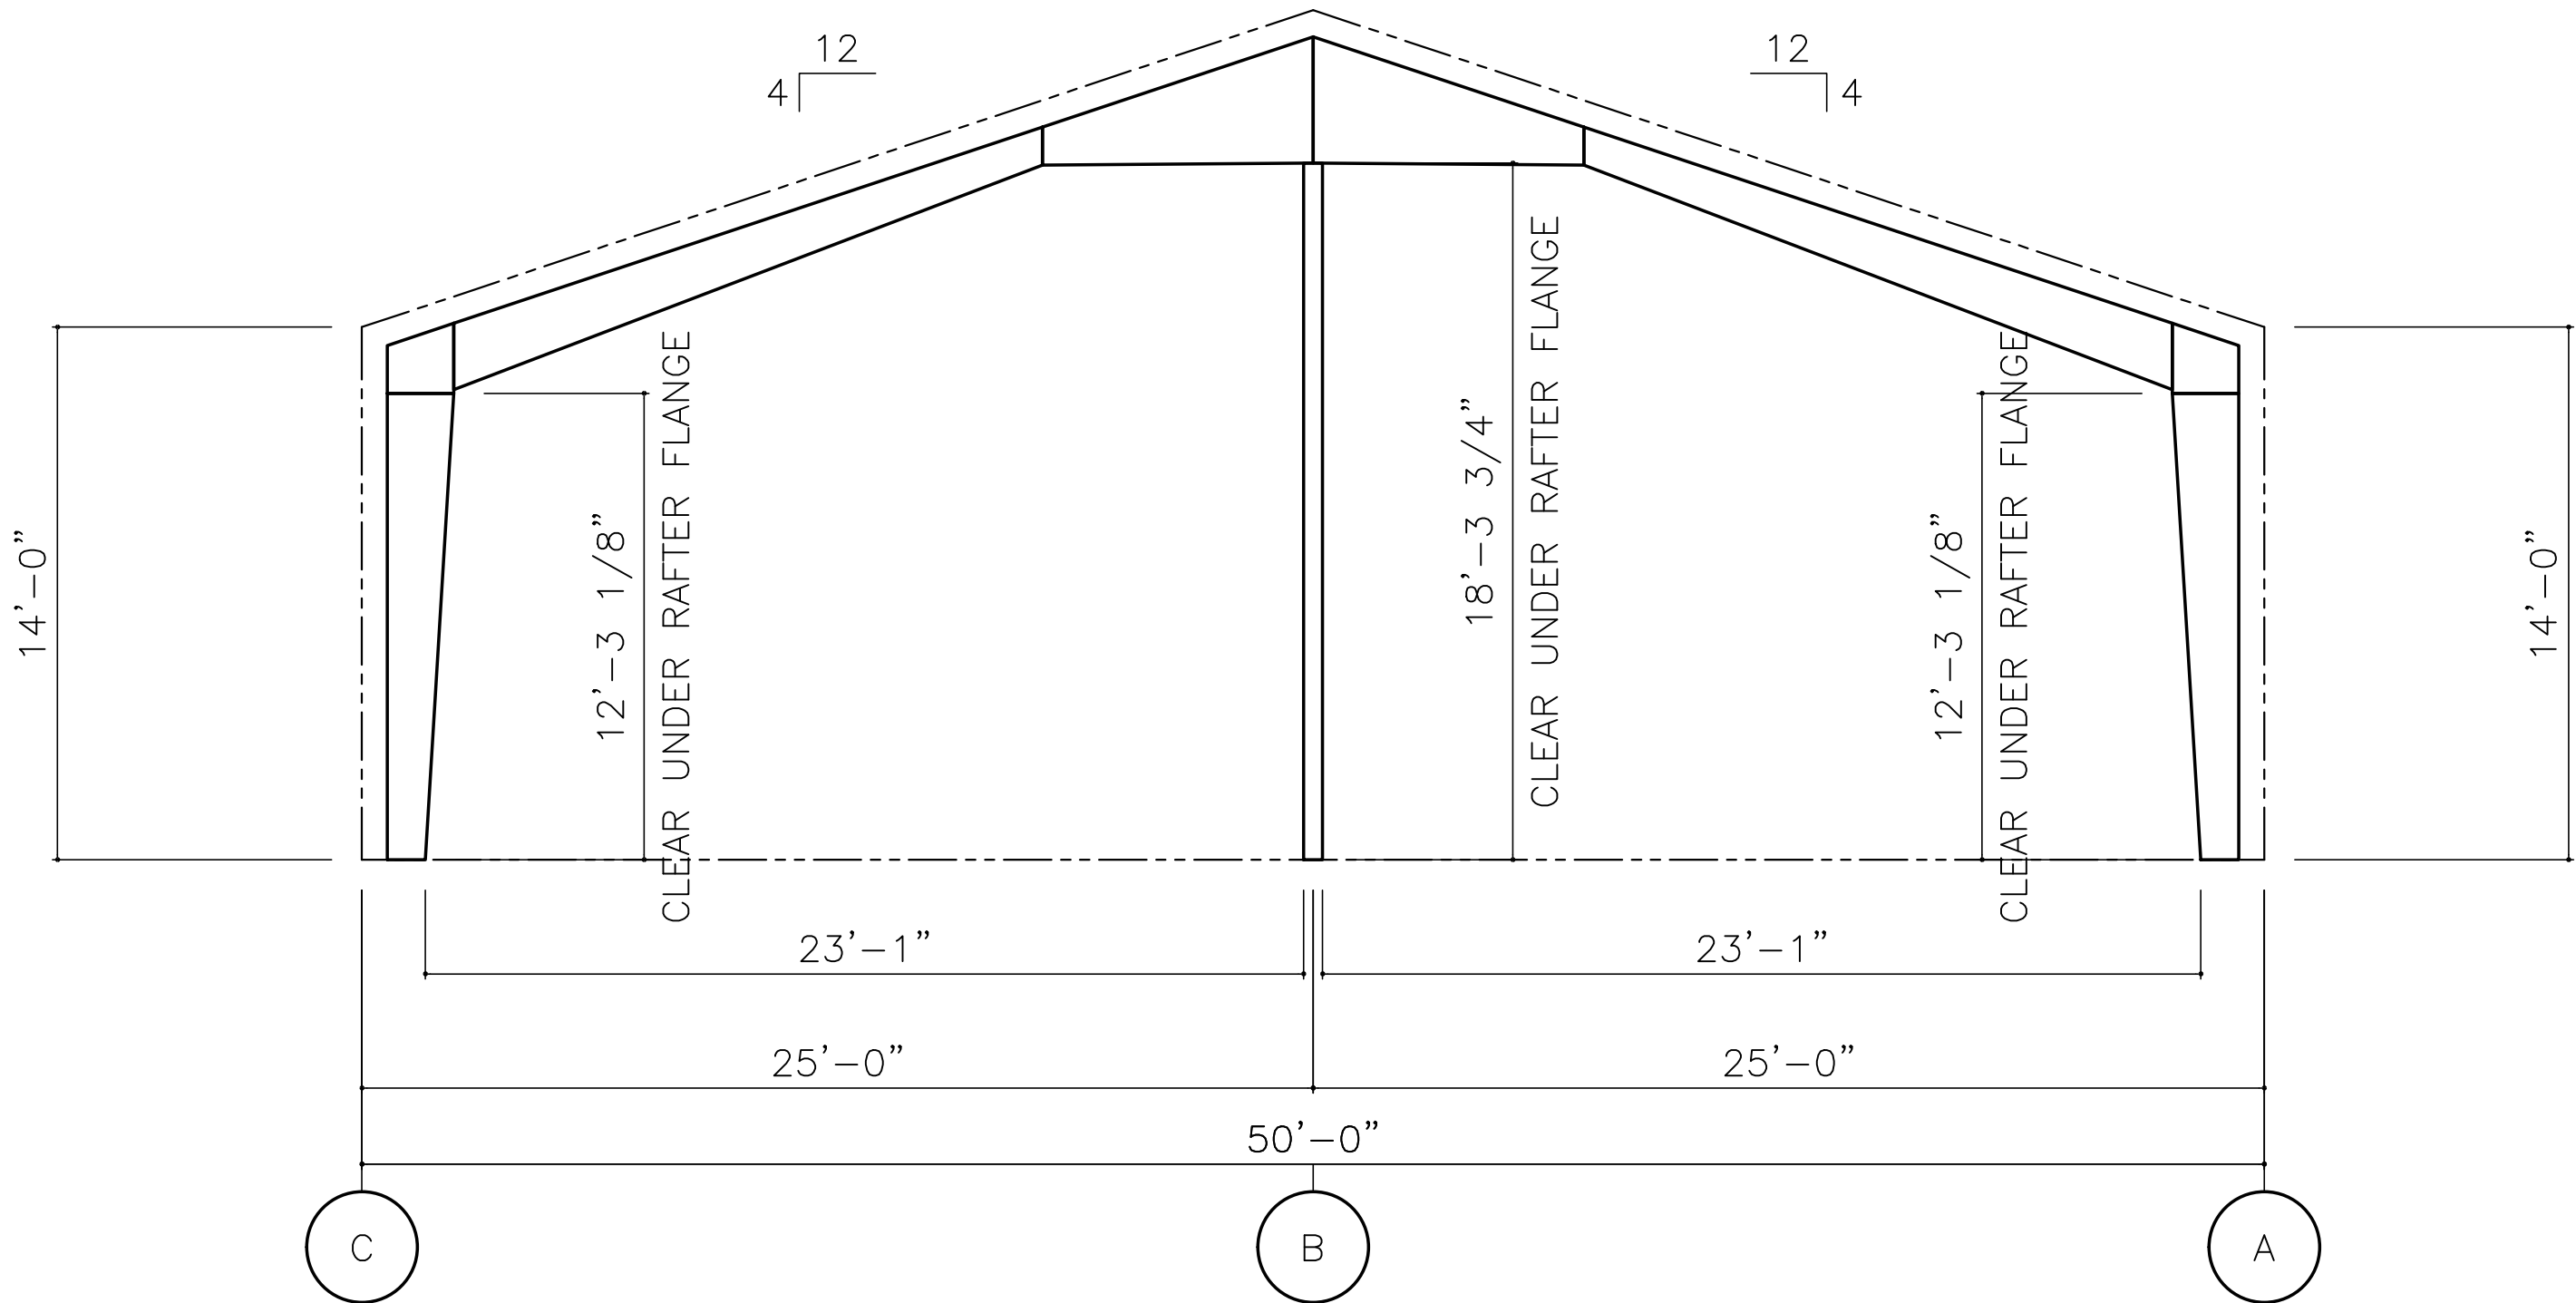

NEW — FRAME @ LINE(S) 5

*ALL CLEAR DIMENSIONS ARE SUBJECT TO CHANGE AT TIME OF FINAL DESIGN,
UNLESS NOTED OTHERWISE IN THE SPECIAL USER NOTES SECTION.


DO NOT USE FOR FINAL CONSTRUCTION

SHEET TITLE: 7/15/2026 9:02 AM
PRELIMINARY FRAME CROSS SECTIONS

SHEET NUMBER: QUOTE NUMBER: K2F-25023 R1
FX

PROJECT NAME:
OCONEE SHOP
WATKINSVILLE, GA

CUSTOMER NAME:
RIDDLE ARCHITECTURE
WATKINSVILLE, GA

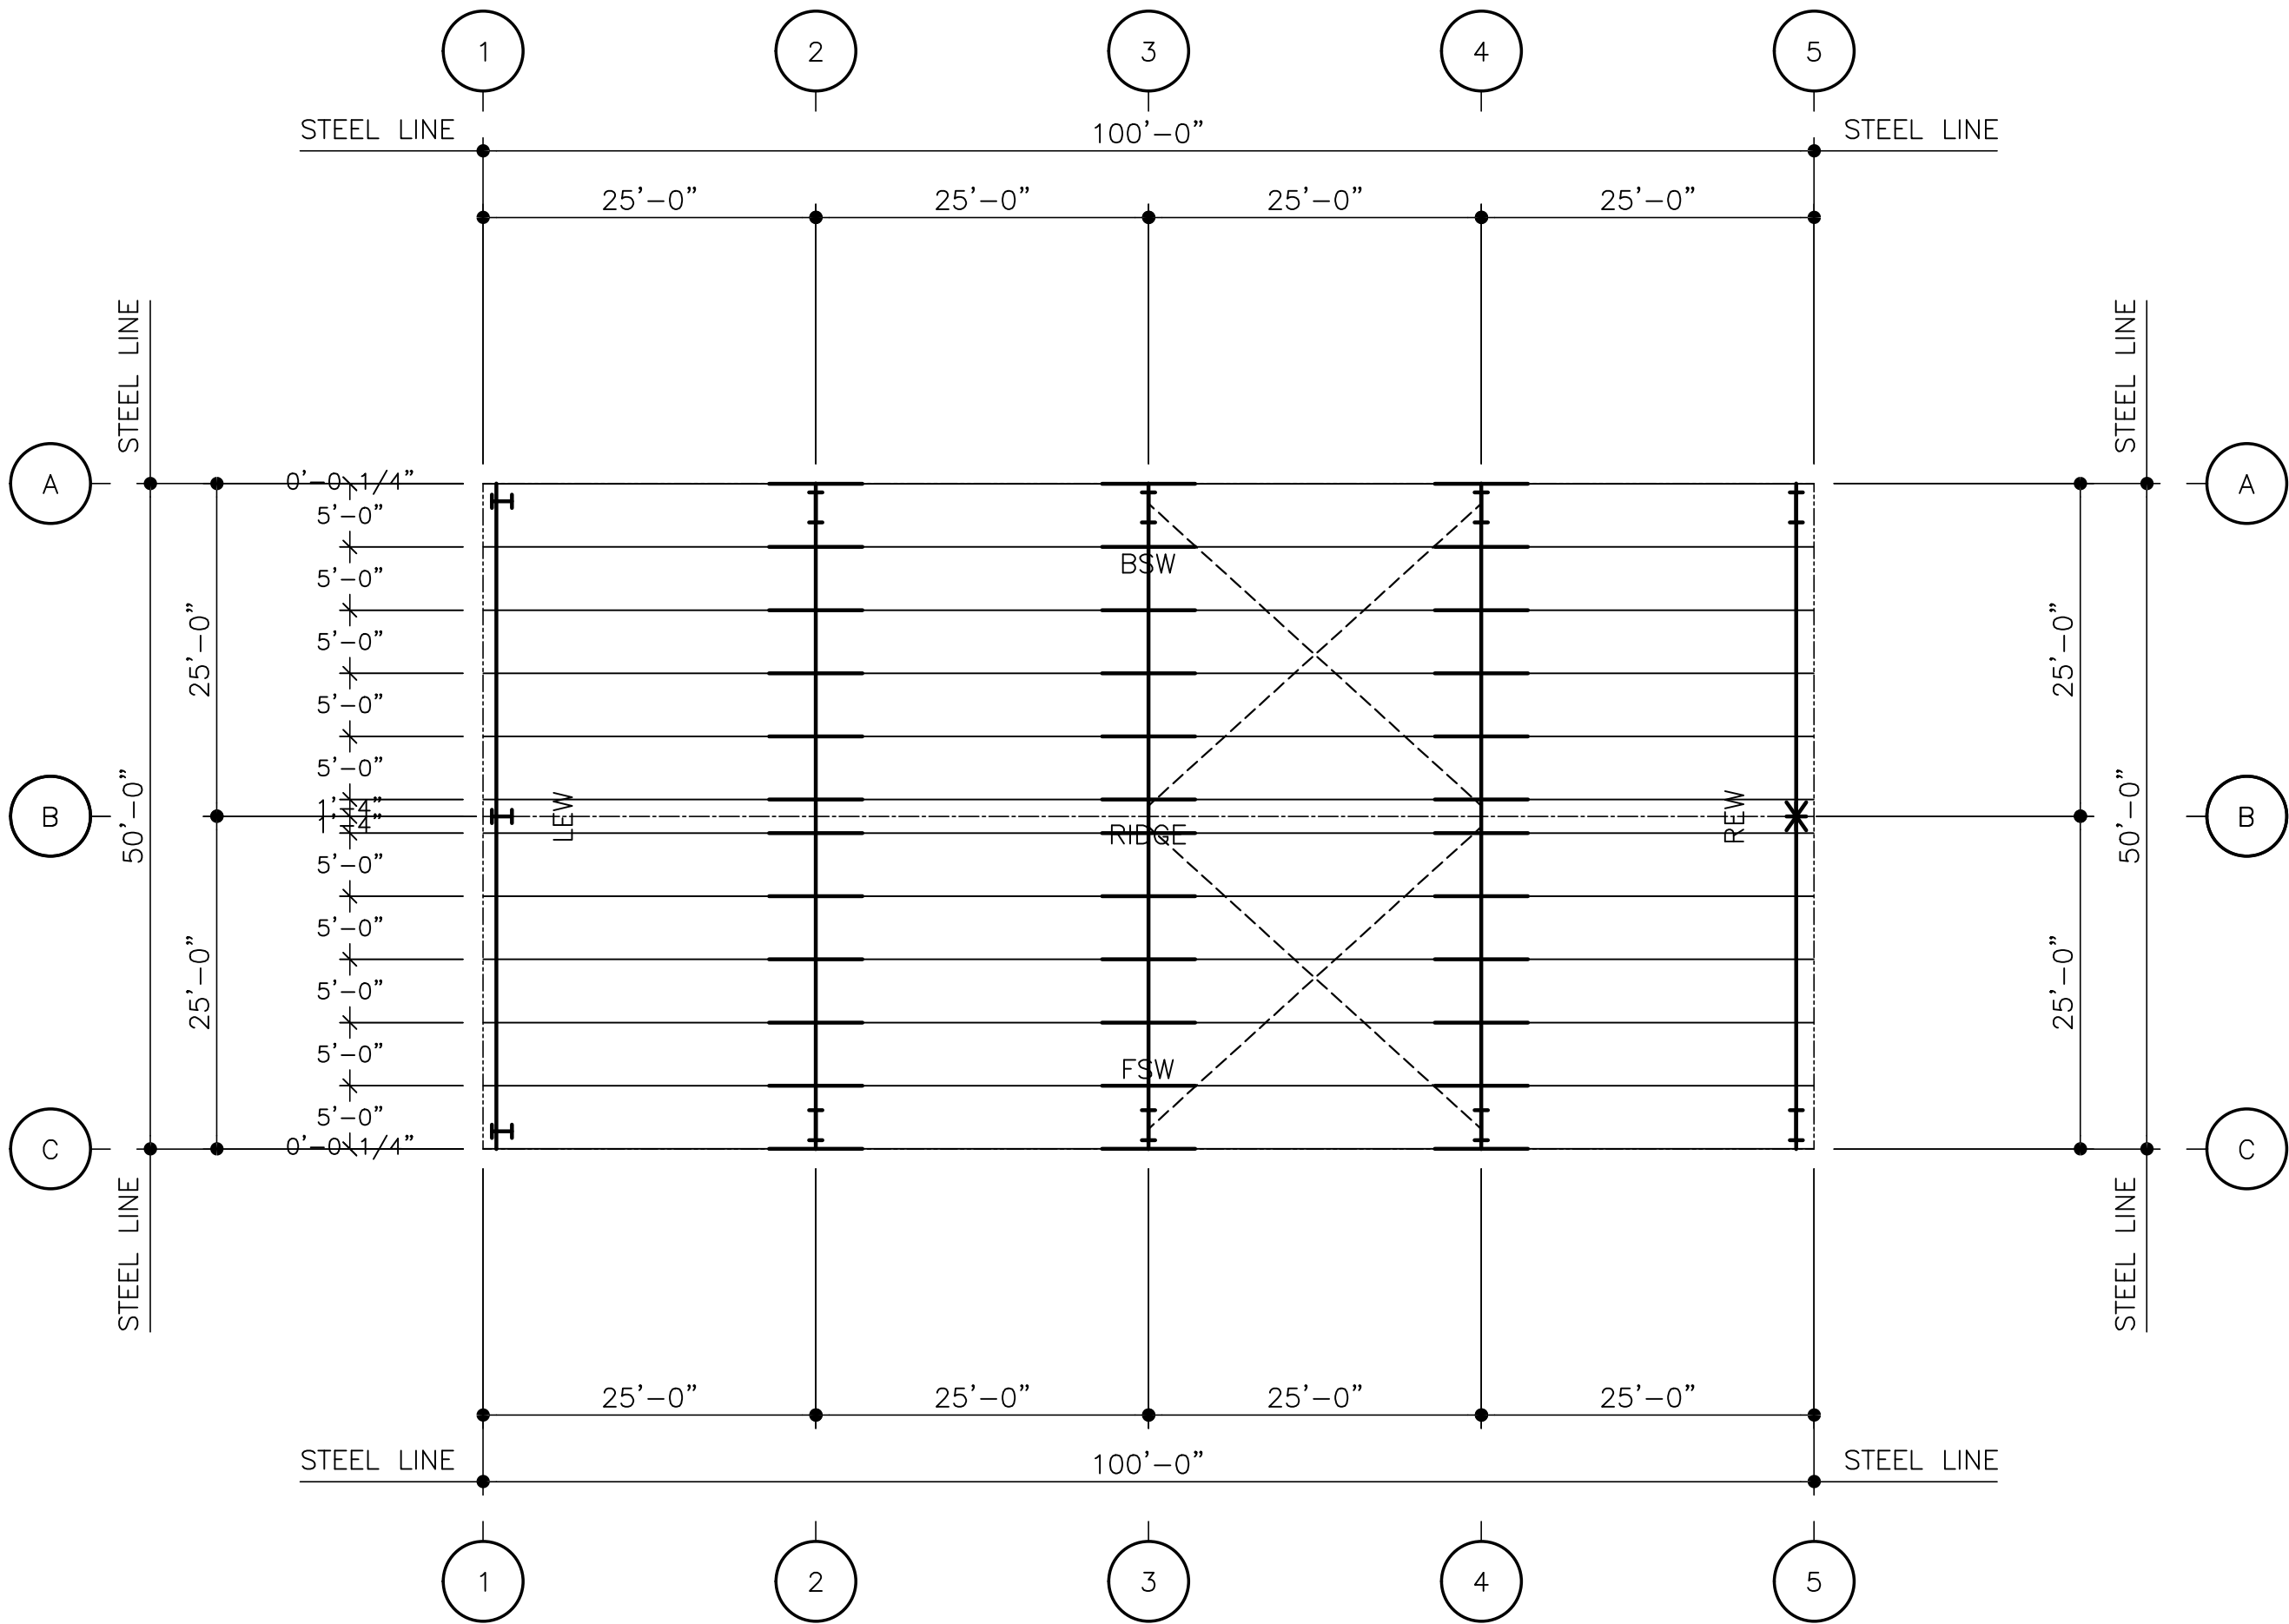


NEW ROOF FRAMING PLAN

Column locations marked with "*" are designated as Most Economical (Pipe, Tube, or I-Shape) and will be determined at final design.

DO NOT USE FOR FINAL CONSTRUCTION		PROJECT NAME: OCONEE SHOP WATKINSVILLE, GA		KIRBY BUILDING SYSTEMS A FUEBER COMPANY	
SHEET TITLE: PRELIMINARY ROOF FRAMING PLAN		CUSTOMER NAME: RIDDLE ARCHITECTURE WATKINSVILLE, GA		eQuote Drawing Generated By	
SHEET NUMBER: RF1		QUOTE NUMBER: K2F-25023 R1		AC 472	

KEY PLAN

NEW

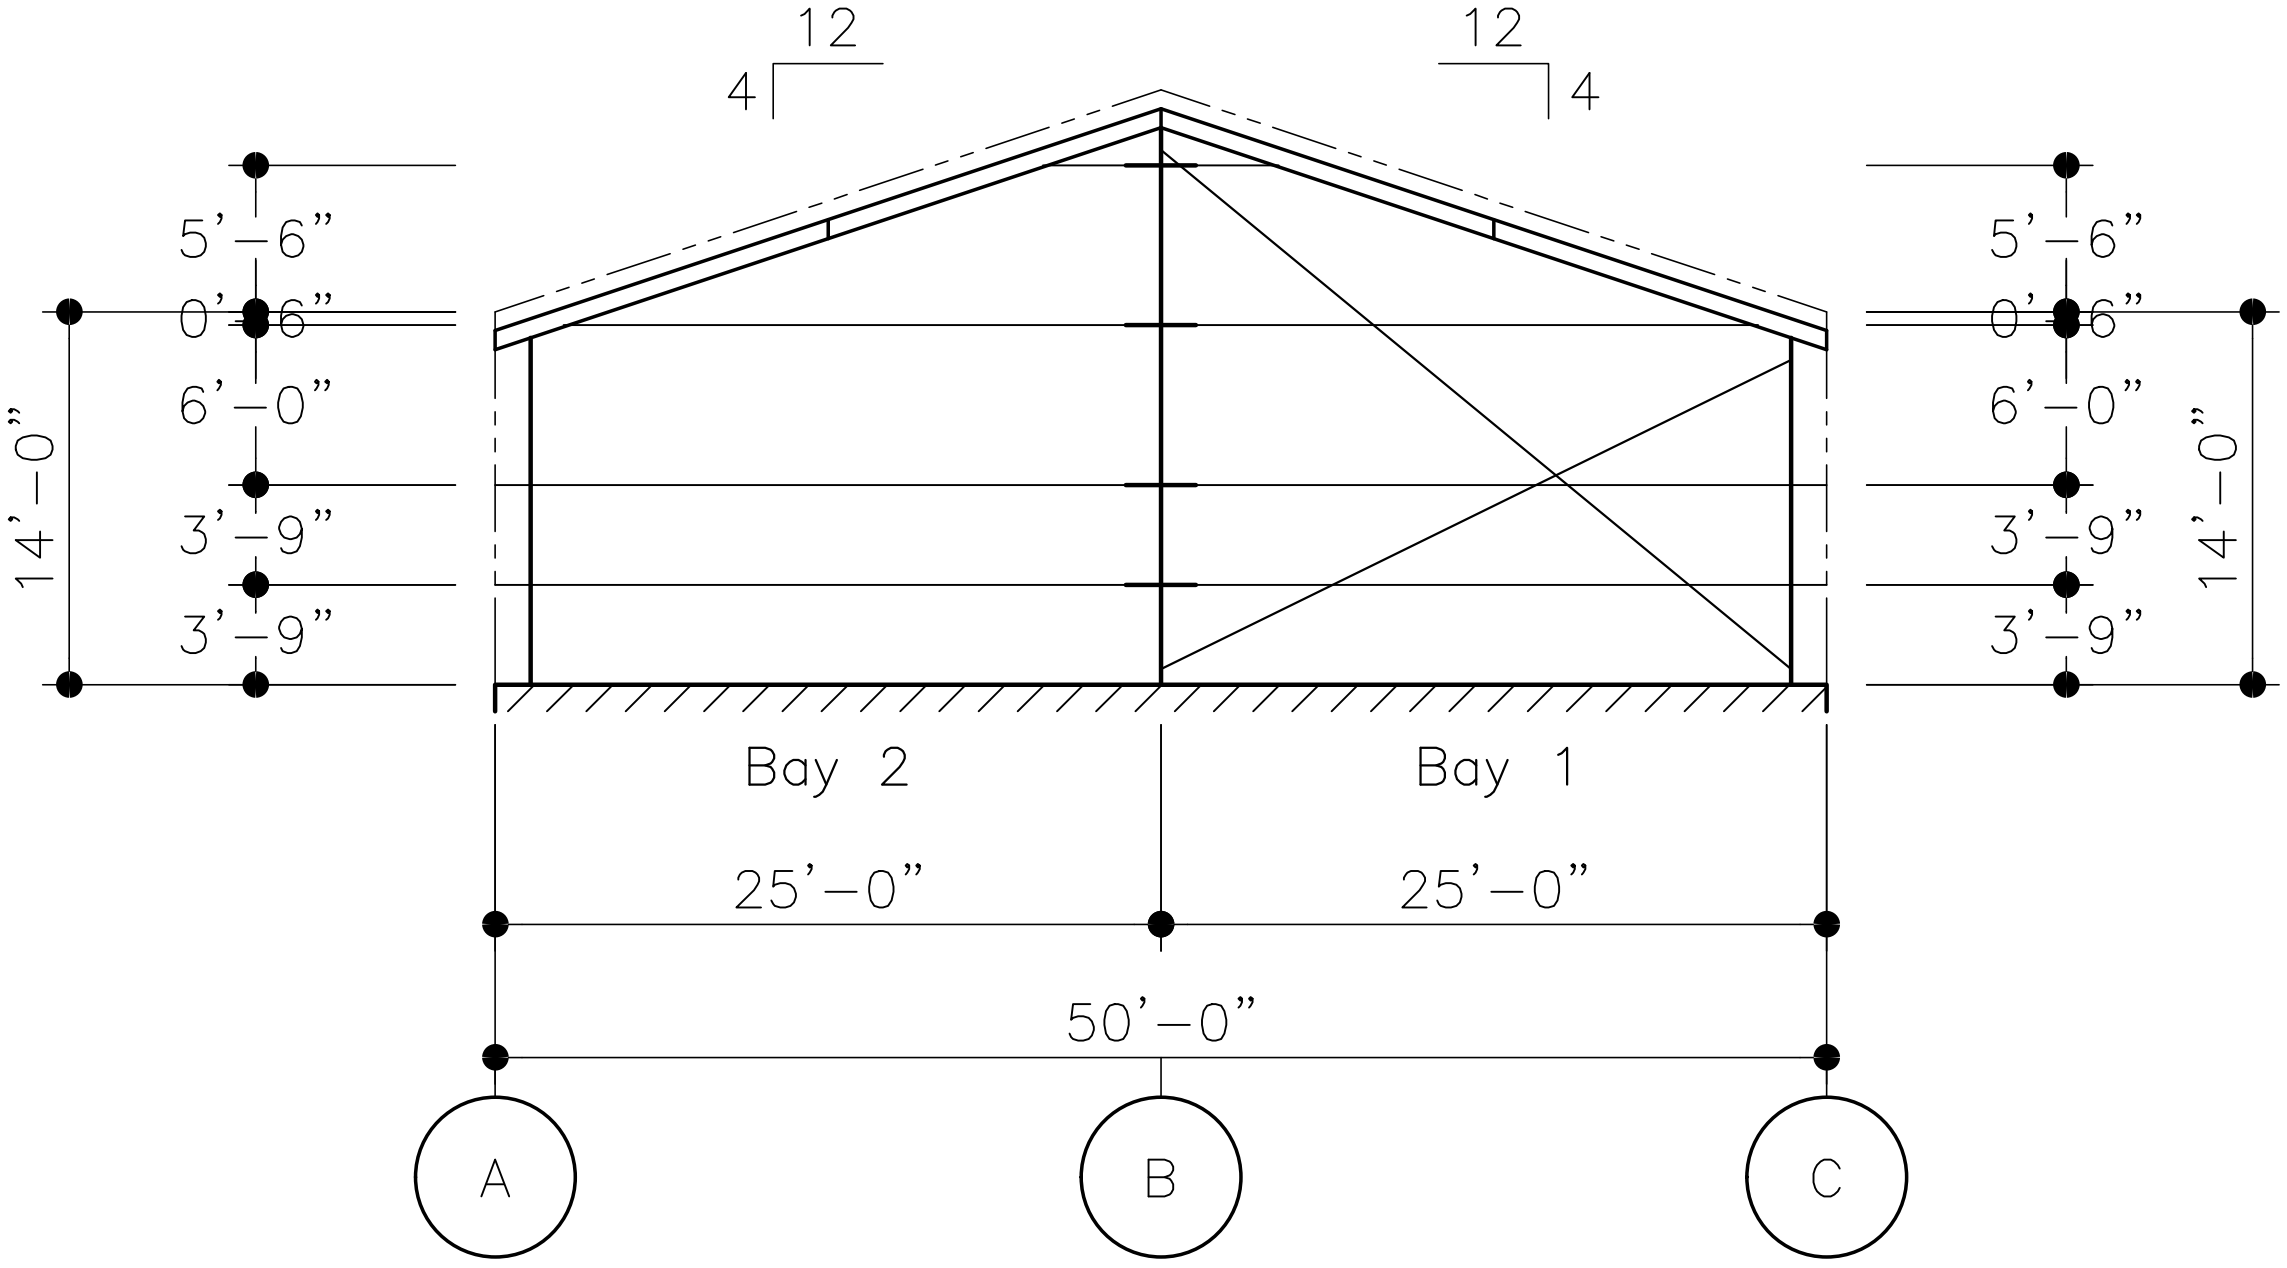


ELEVATION AT LINE 1

DO NOT USE FOR FINAL CONSTRUCTION

SHEET TITLE: 7/15/2026 9:02 AM
PRELIMINARY STRUCTURAL ELEVATIONS


SHEET NUMBER: QUOTE NUMBER: K2F-25023 R1
ST5

PROJECT NAME: OCONEE SHOP
WATKINSVILLE, GA
CUSTOMER NAME: RIDDLE ARCHITECTURE
WATKINSVILLE, GA

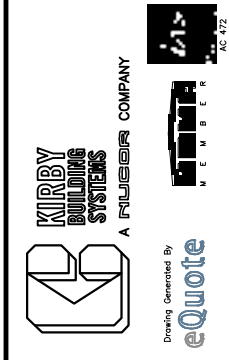

KEY PLAN

NEW

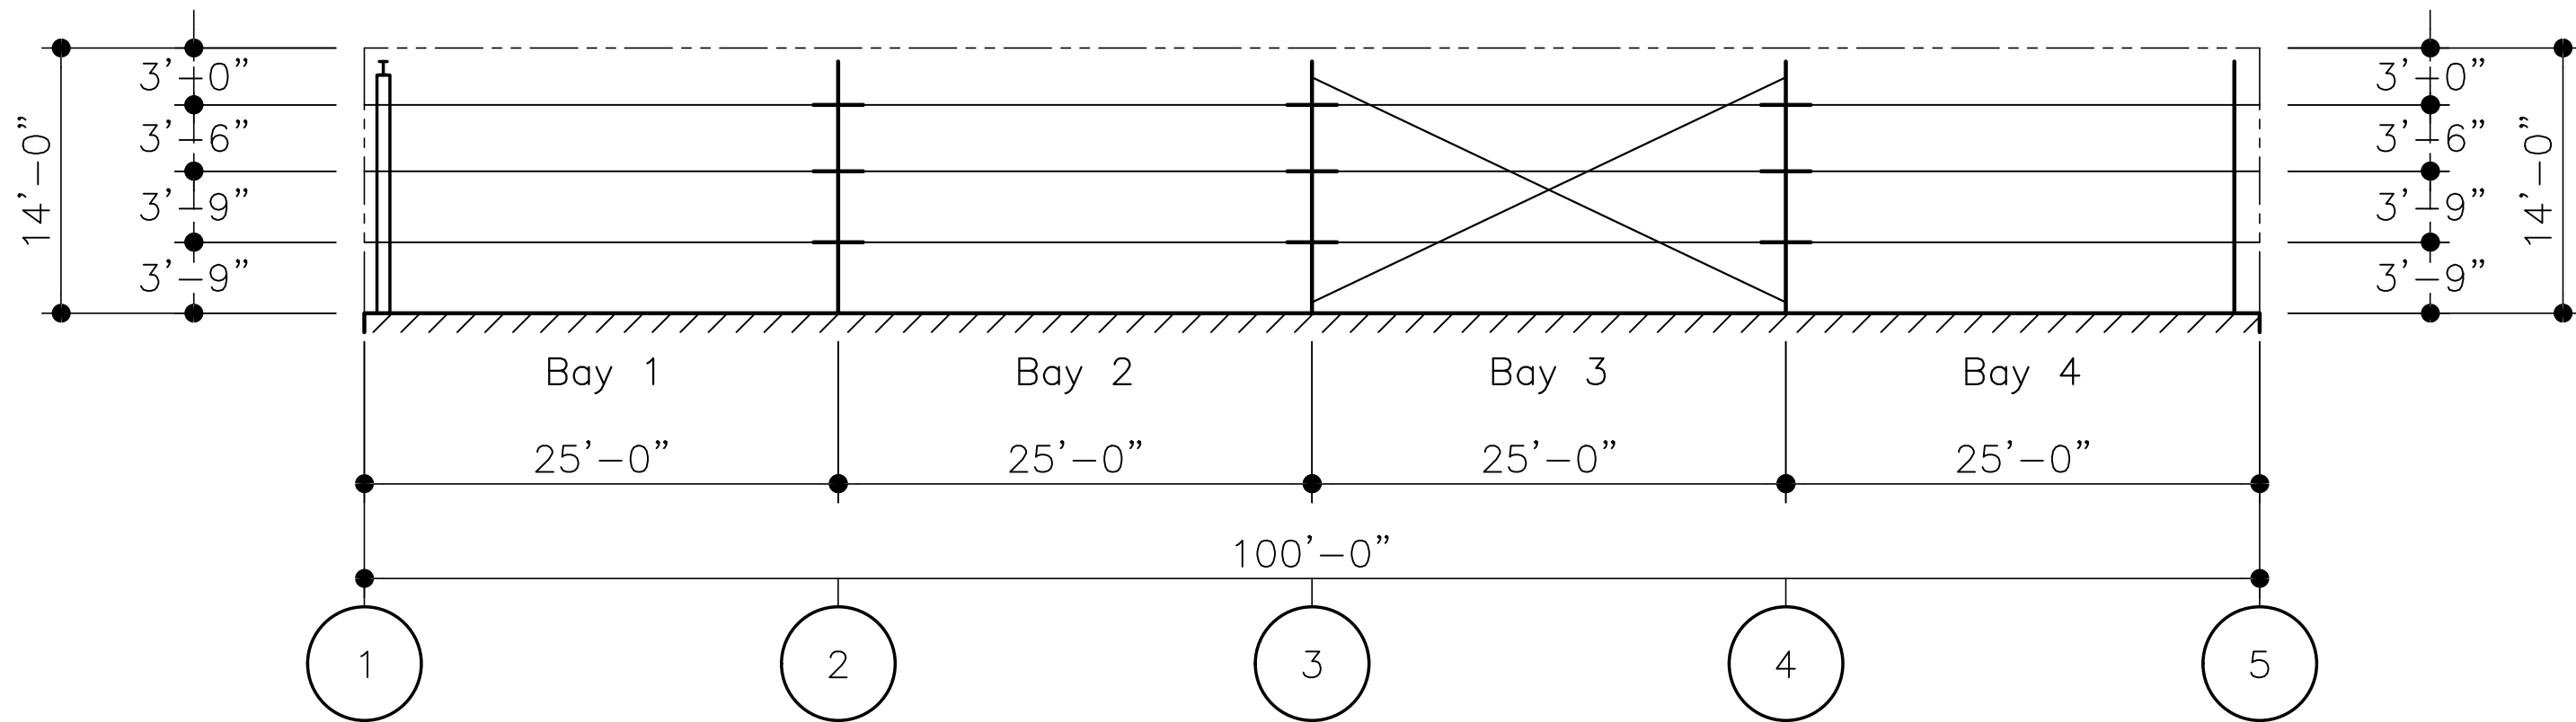

ELEVATION AT LINE C

DO NOT USE FOR FINAL CONSTRUCTION

SHEET TITLE: 7/15/2026 9:02 AM
PRELIMINARY STRUCTURAL ELEVATIONS


SHEET NUMBER:	QUOTE NUMBER:
ST6	K2F-25023 R1

PROJECT NAME:

PROJECT NAME:
OCONEE SHOP
WATKINSVILLE, GA


CUSTOMER NAME:

CUSTOMER NAME: RIDDLE ARCHITECTURE
WATKINSVILLE, GA

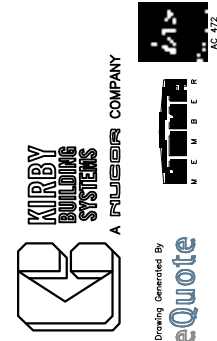

KEY PLAN

NEW

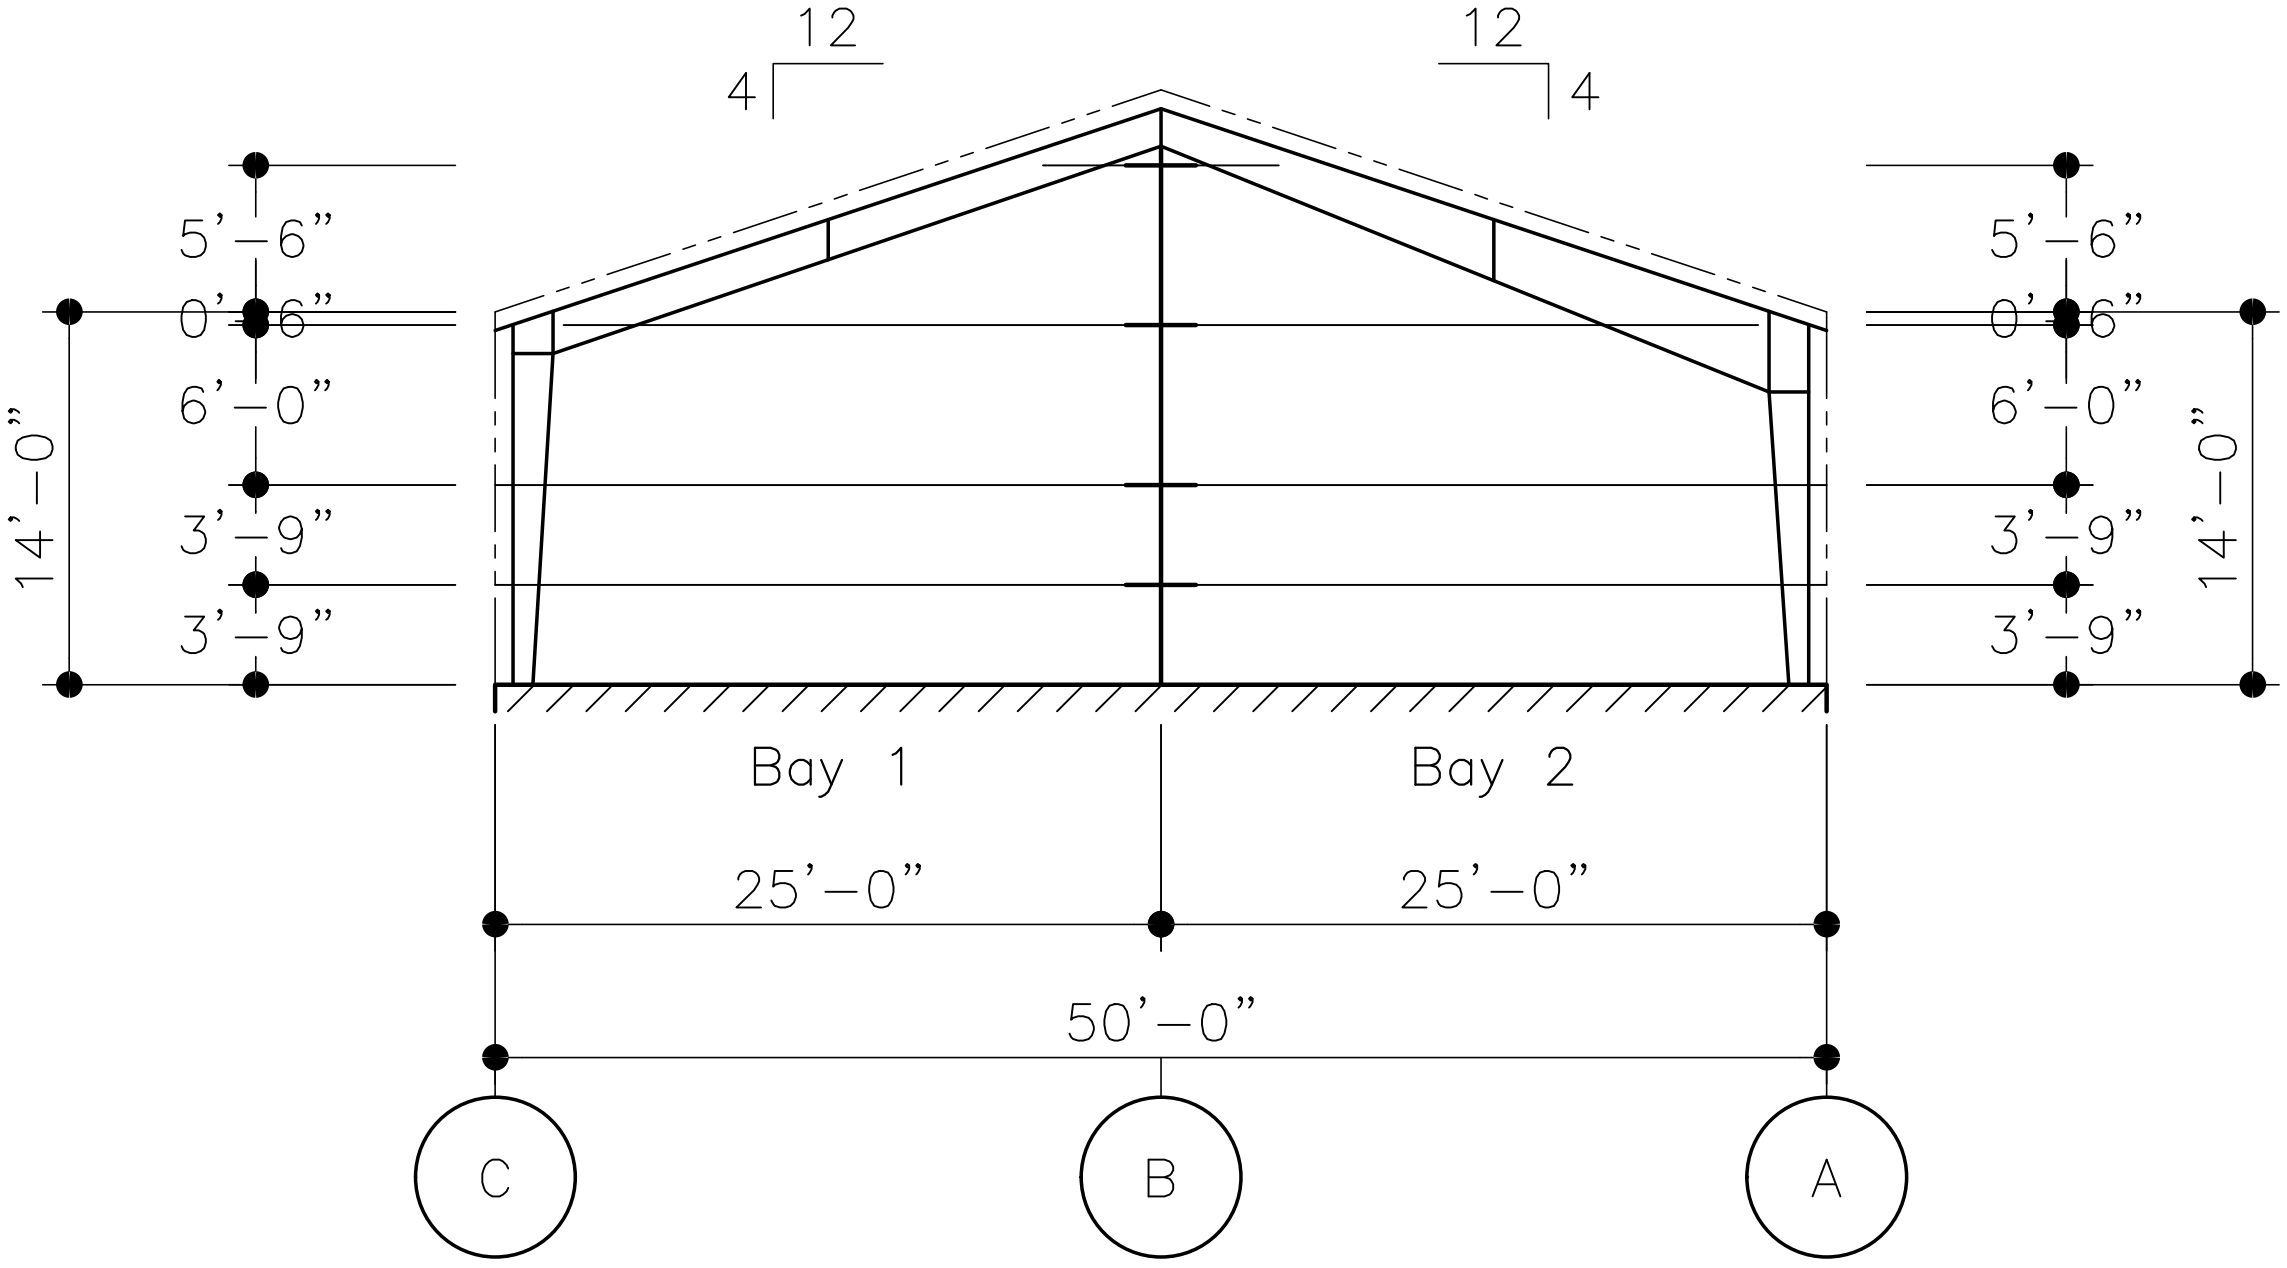




DO NOT USE FOR FINAL CONSTRUCTION

SHEET TITLE: 7/15/2026 9:02 AM
PRELIMINARY STRUCTURAL ELEVATIONS

SHEET NUMBER: QUOTE NUMBER: K2F-25023 R1
ST7

PROJECT NAME: OCONEE SHOP
WATKINSVILLE, GA
CUSTOMER NAME: RIDDLE ARCHITECTURE
WATKINSVILLE, GA

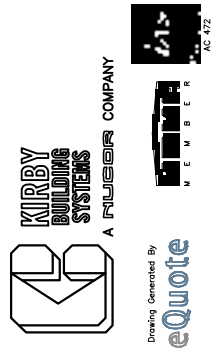

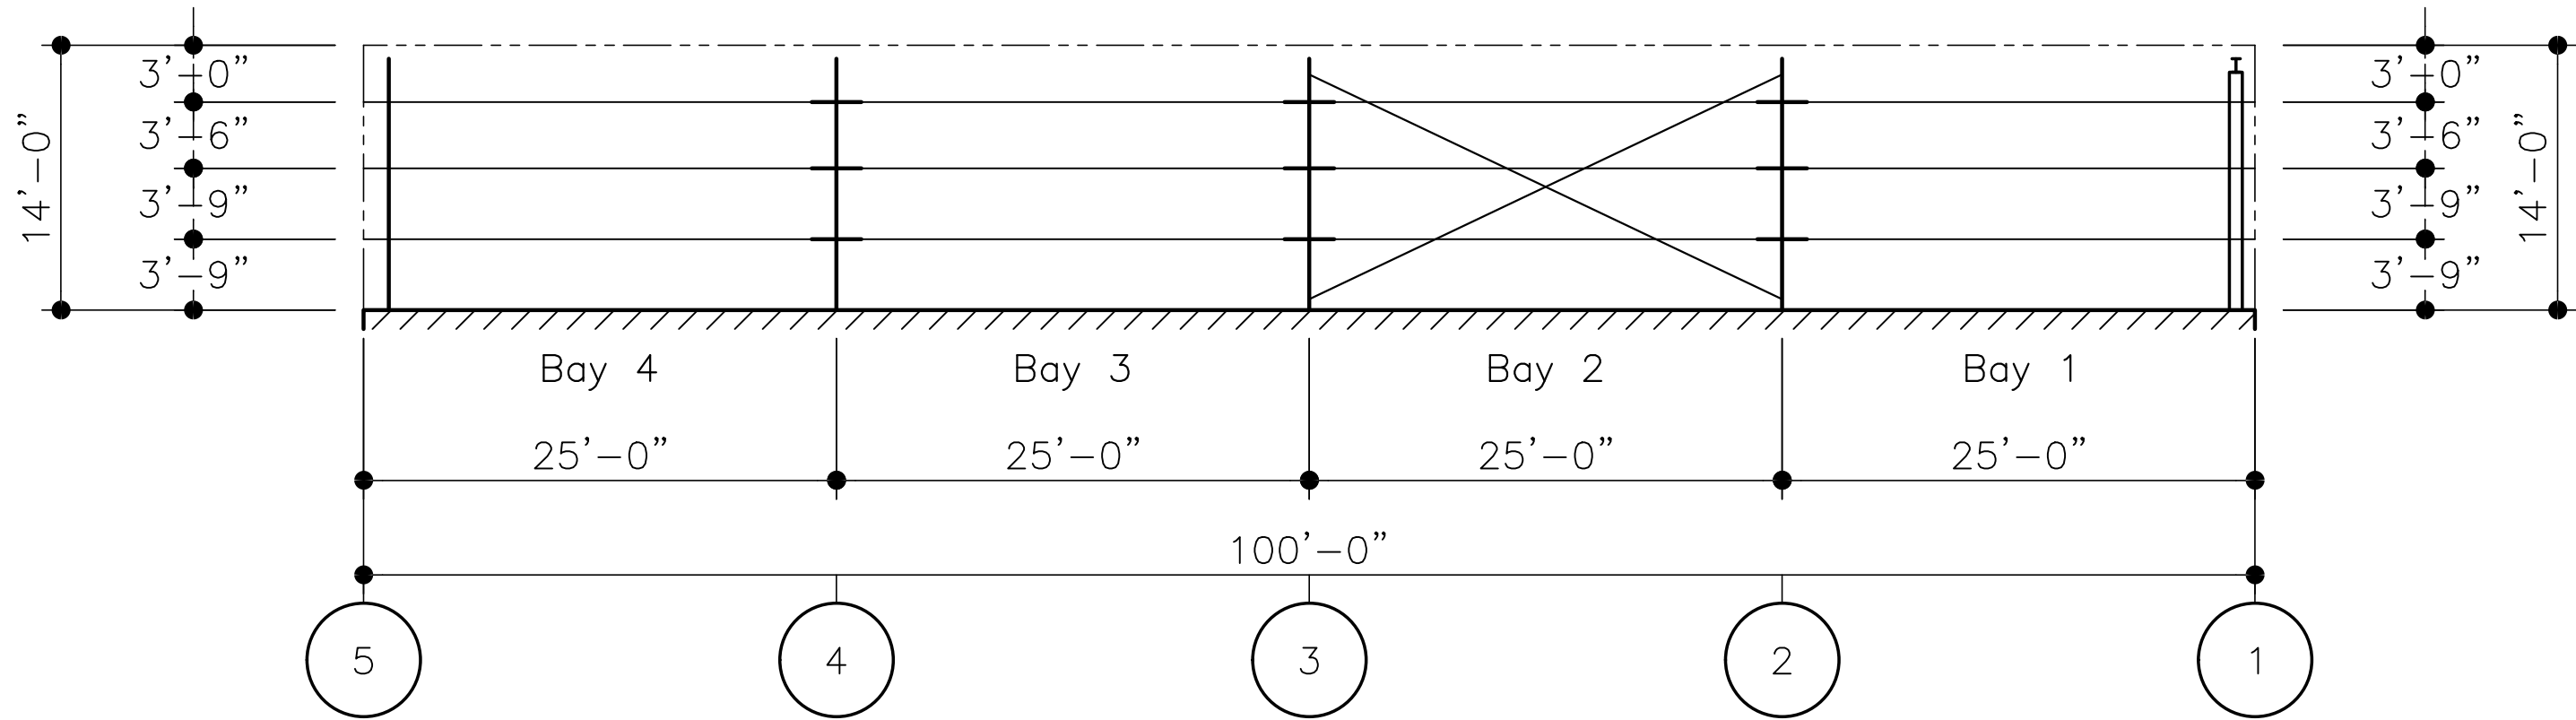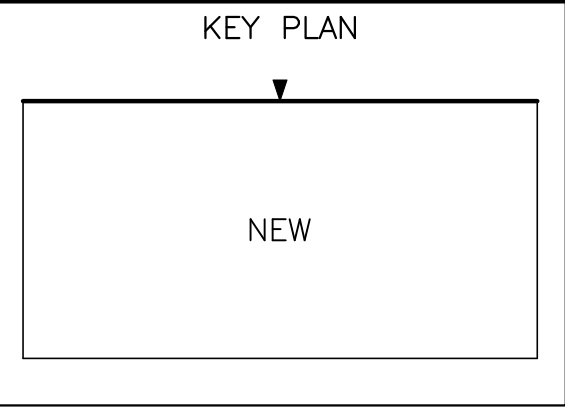

ELEVATION AT LINE A

DO NOT USE FOR FINAL CONSTRUCTION

SHEET TITLE: 7/15/2026 9:02 AM
PRELIMINARY STRUCTURAL ELEVATIONS


SHEET NUMBER: K2F-25023 R1
ST8

PROJECT NAME:


OCONEE SHOP
WATKINSVILLE, GA

CUSTOMER NAME:


RIDDLE ARCHITECTURE
WATKINSVILLE, GA

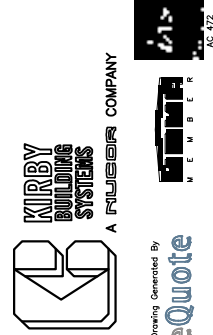

Column locations marked with "*" are designated as Most Economical (Pipe, Tube, or I-Shape) and will be determined at final design.

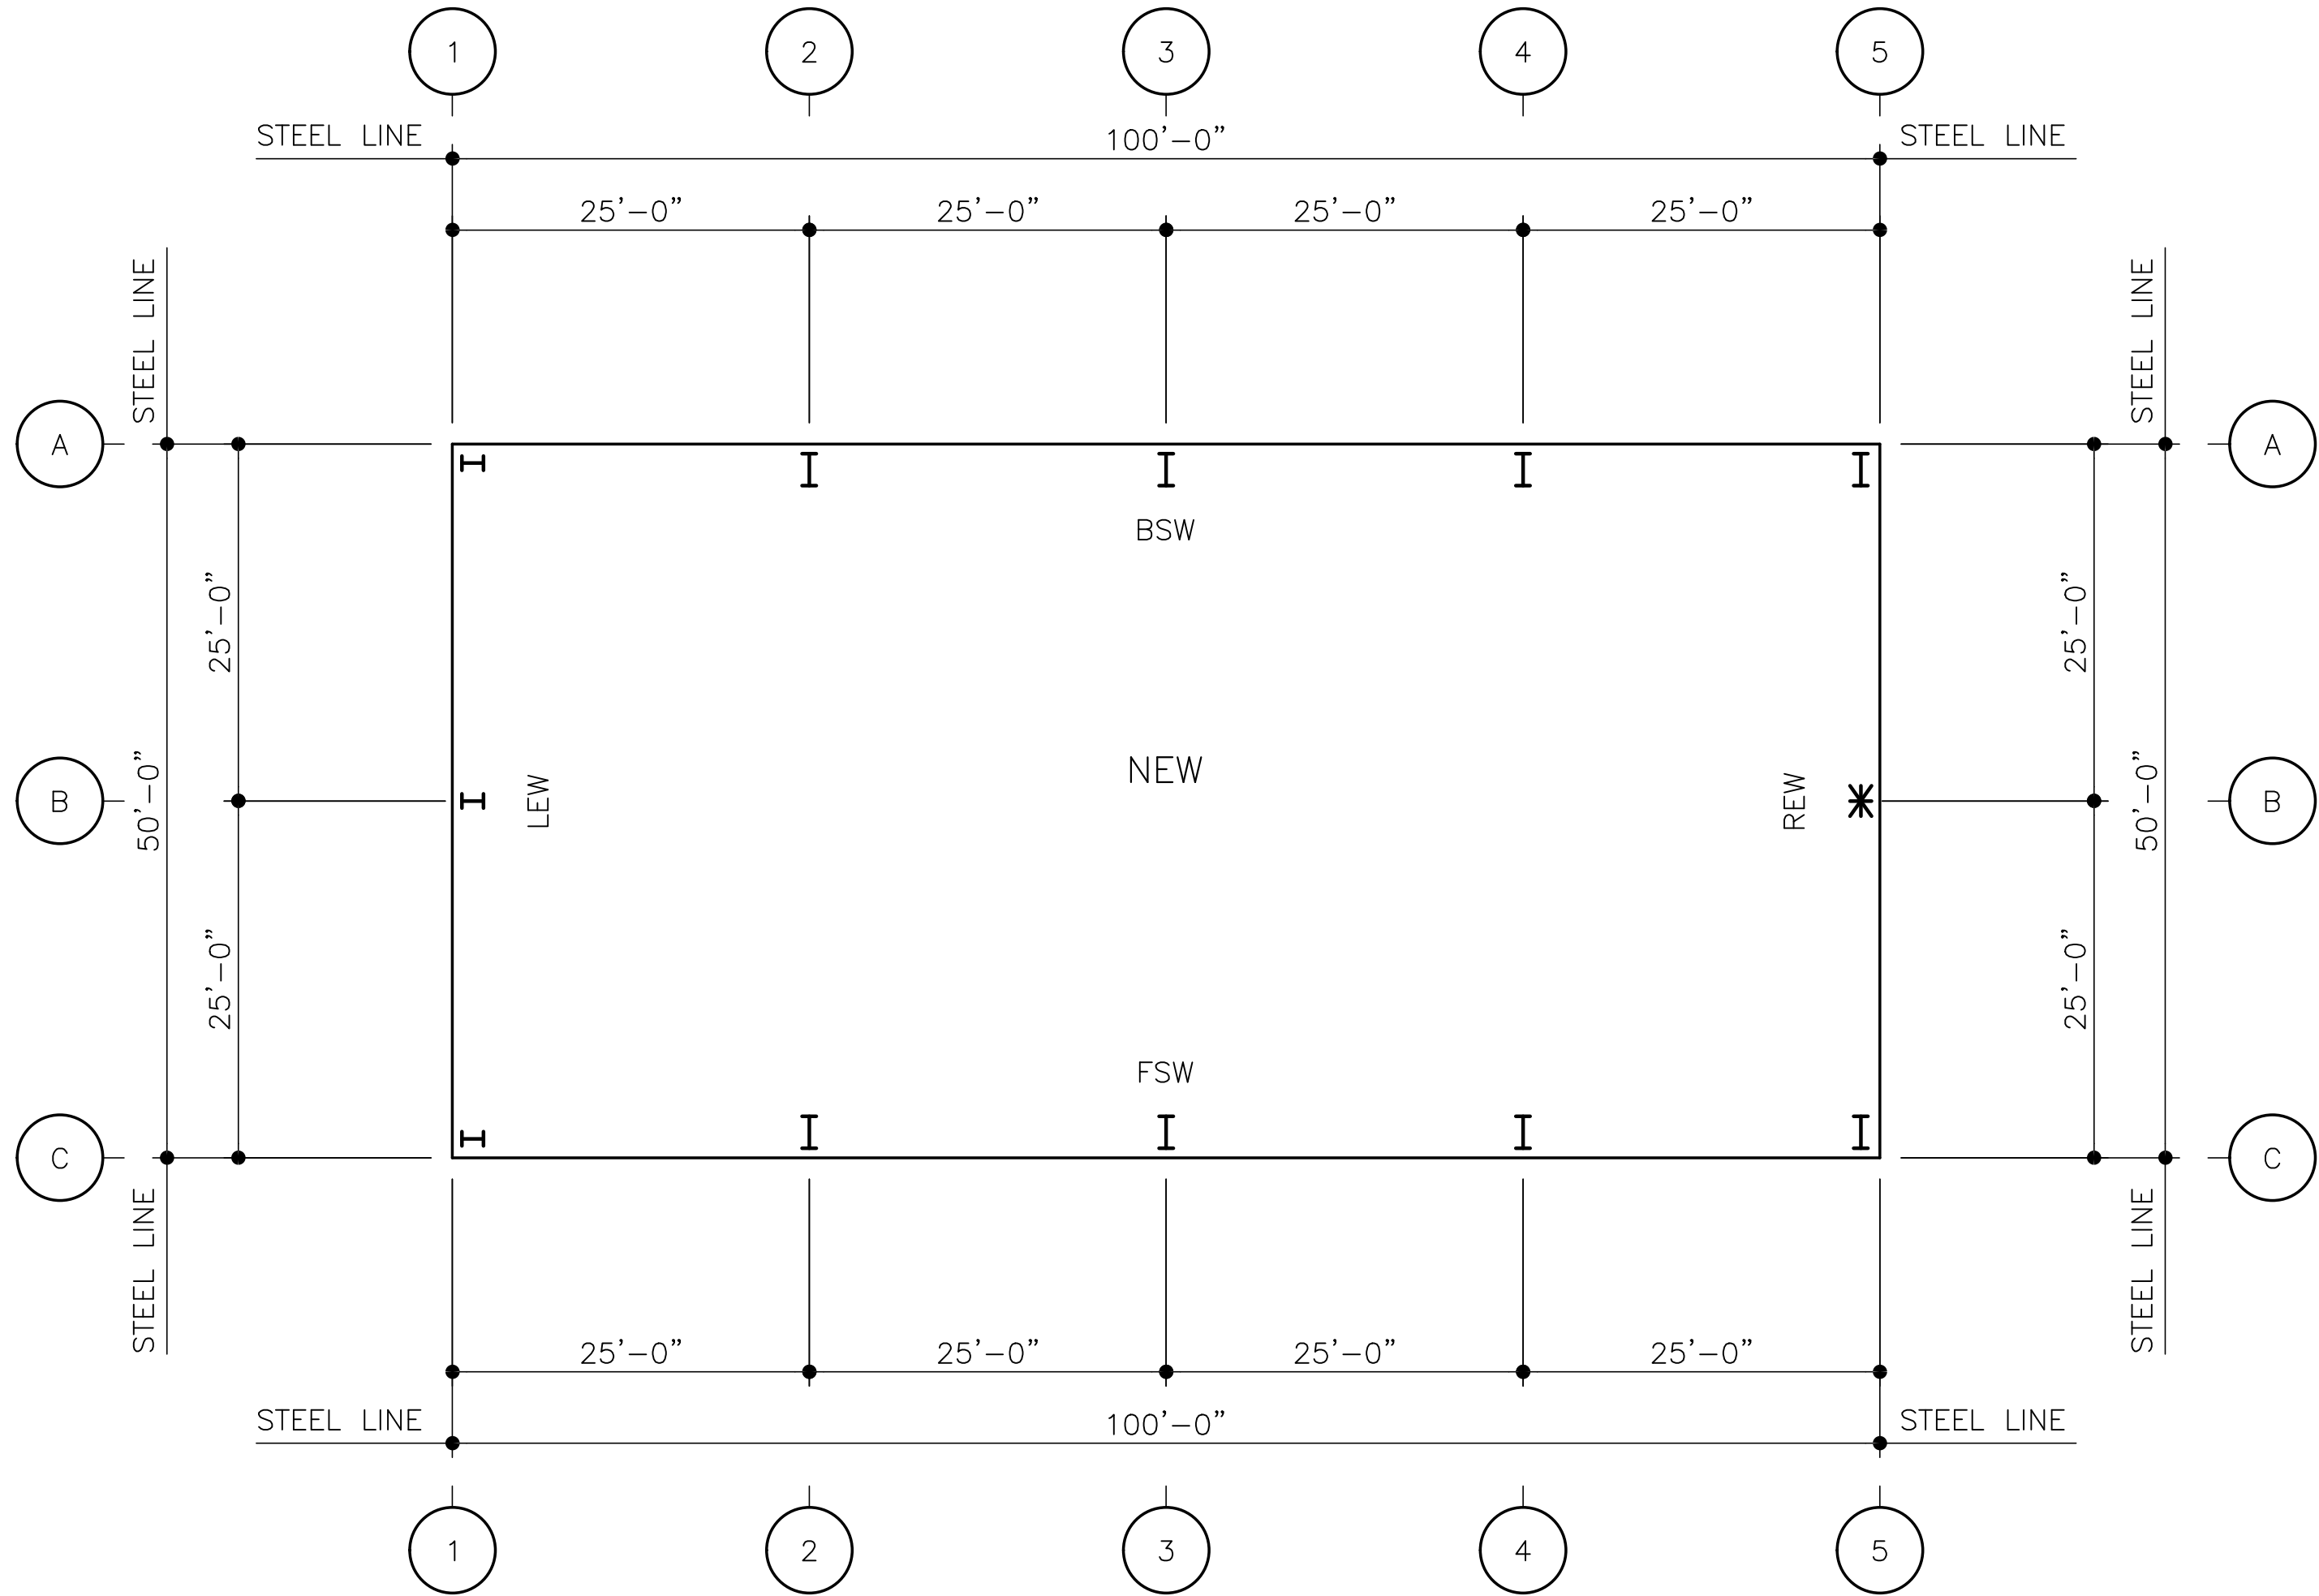

DO NOT USE FOR FINAL CONSTRUCTION		PROJECT NAME: OCONEE SHOP WATKINSVILLE, GA		 A FUGER COMPANY  Drawing Generated By eQuote  MEMBER AC 472
SHEET TITLE: PRELIMINARY CRANE PLAN		CUSTOMER NAME: RIDDLE ARCHITECTURE WATKINSVILLE, GA		
SHEET NUMBER: CP1	QUOTE NUMBER: K2F-25023 R1			

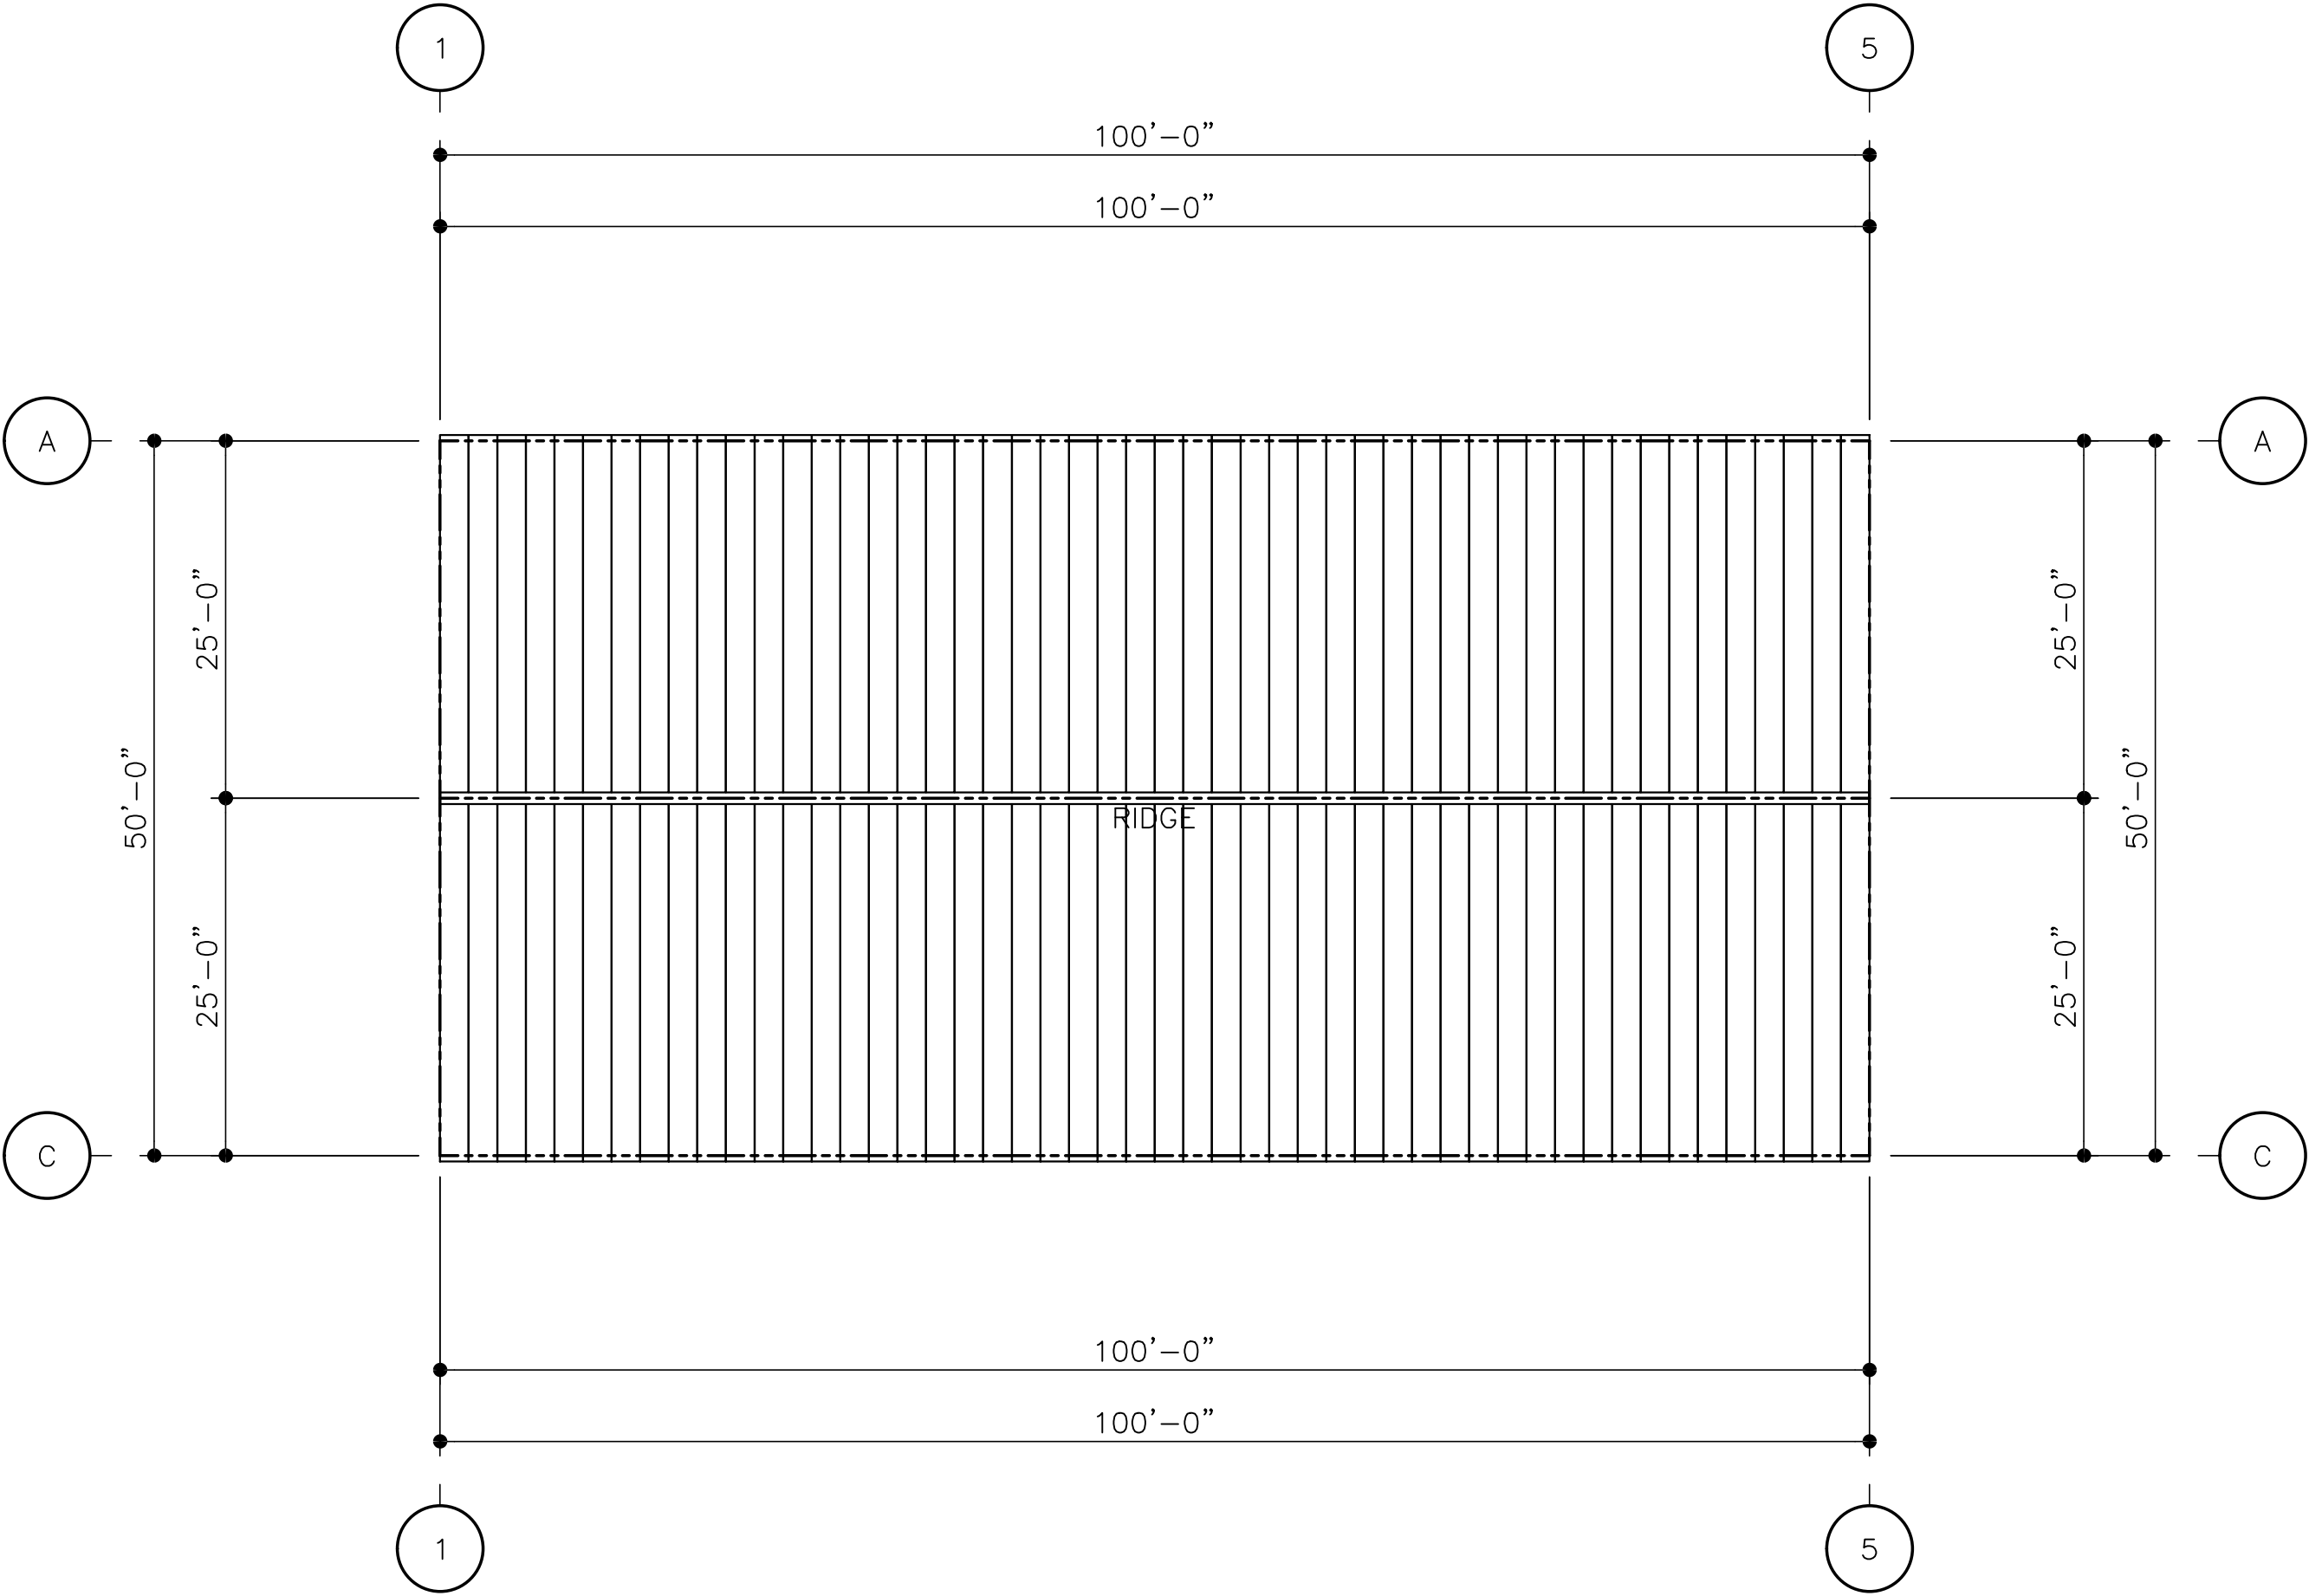

ROOF SHEETING PLAN

NEW — PANELS: 24 GA. SS3 — TO BE SELECTED (PVDF)

DO NOT USE FOR FINAL CONSTRUCTION

SHEET TITLE: 7/15/2026 9:02 AM

PRELIMINARY ROOF SHEETING PLAN

SHEET NUMBER:

RS1

QUOTE NUMBER:

K2F-25023 R1

PROJECT NAME:

OCONEE SHOP

WATKINSVILLE, GA

CUSTOMER NAME:

RIDDLE ARCHITECTURE

WATKINSVILLE, GA





KIRBY
BUILDING
SYSTEMS
A FINEBERG COMPANY

Drawings Generated By
eQuote



AC 472

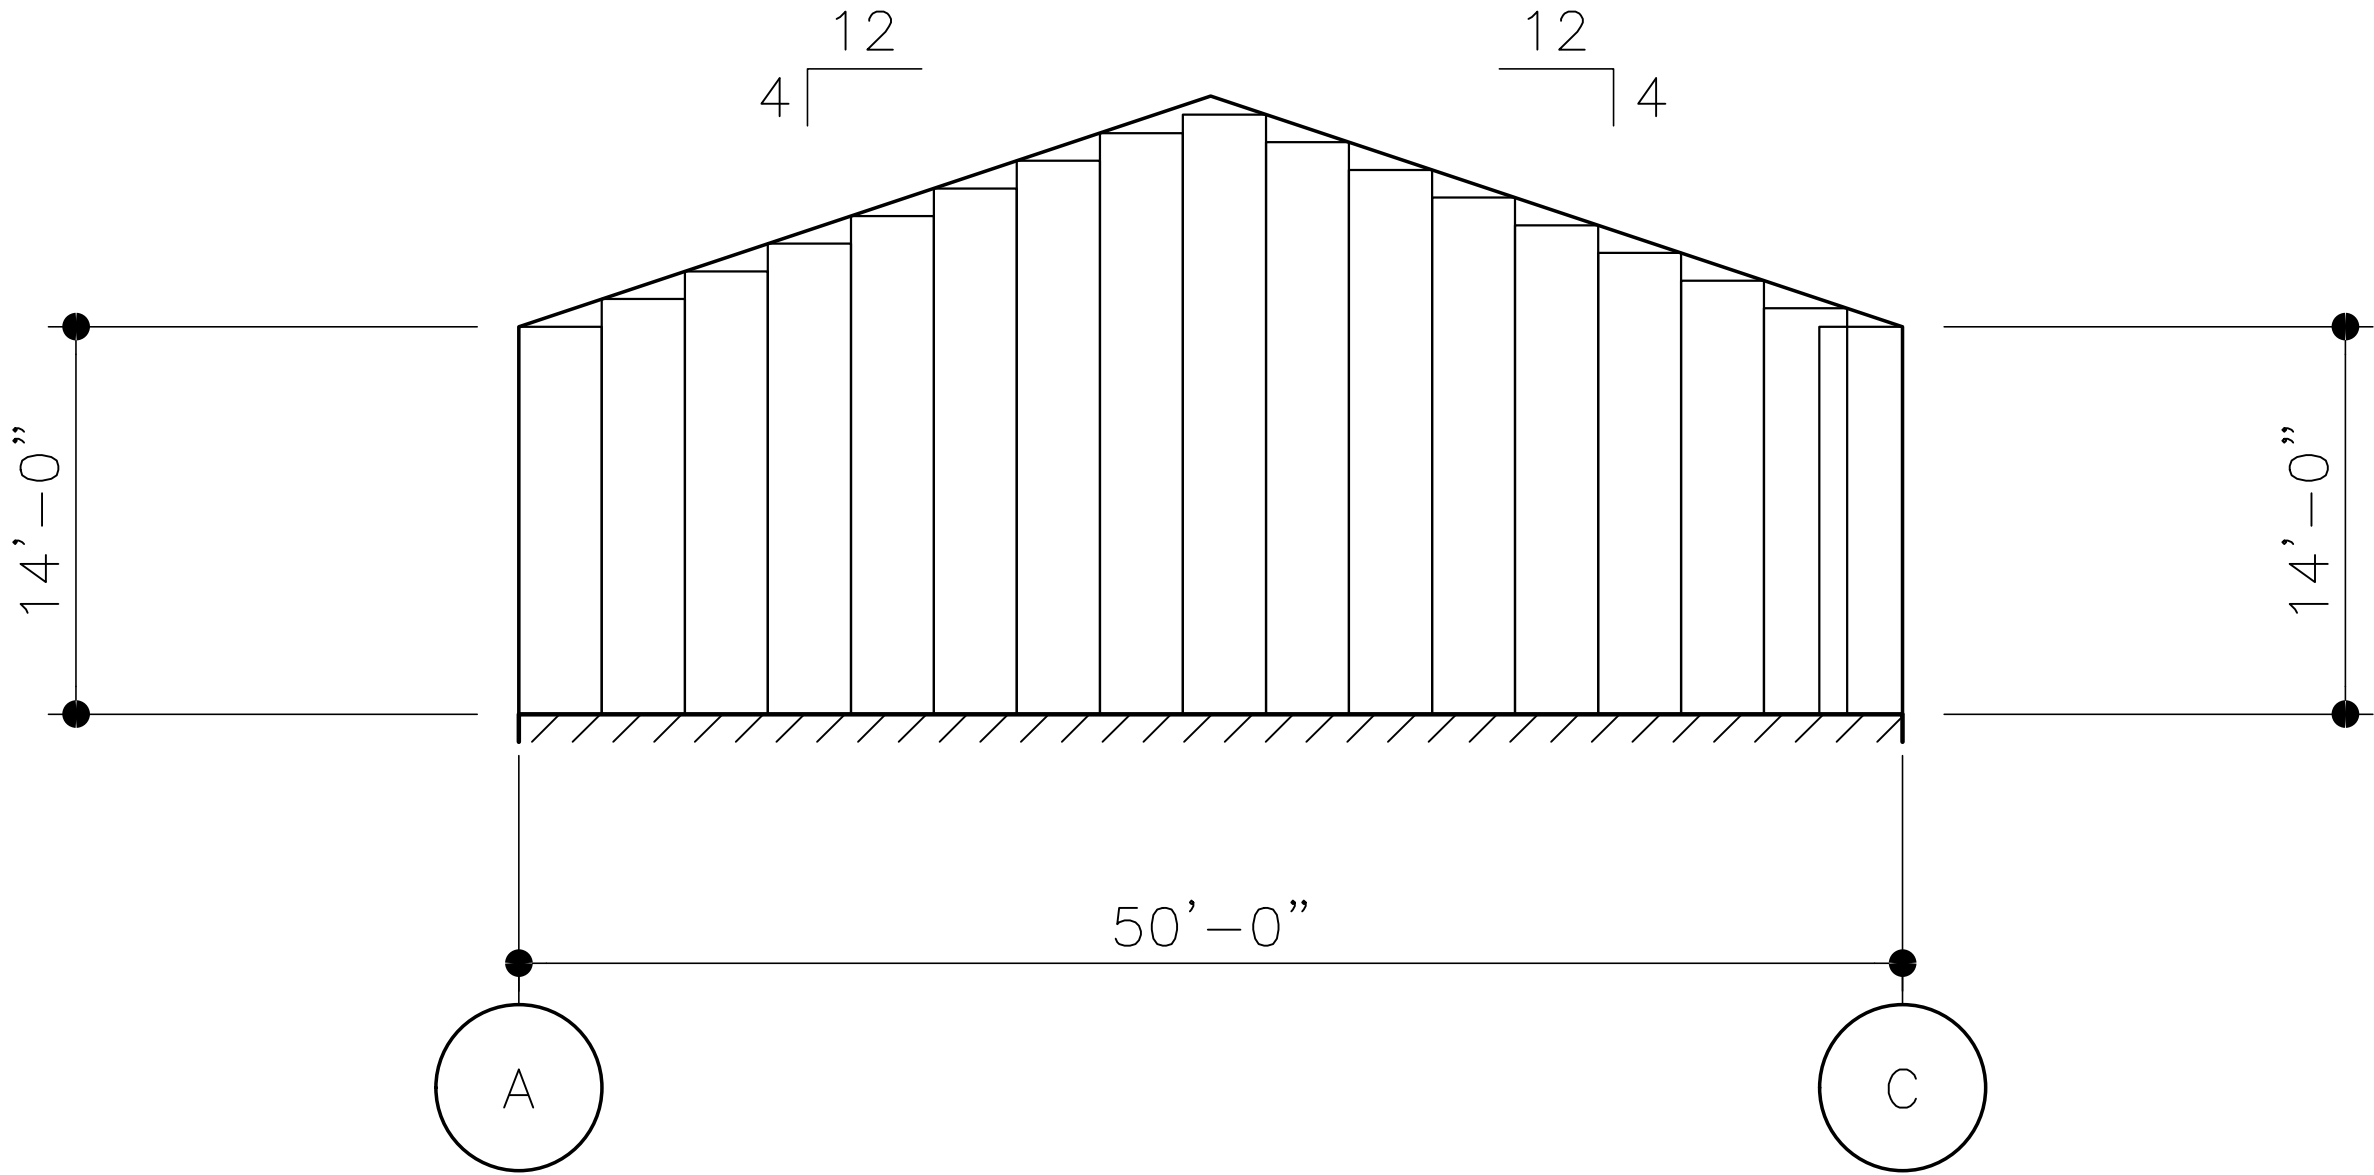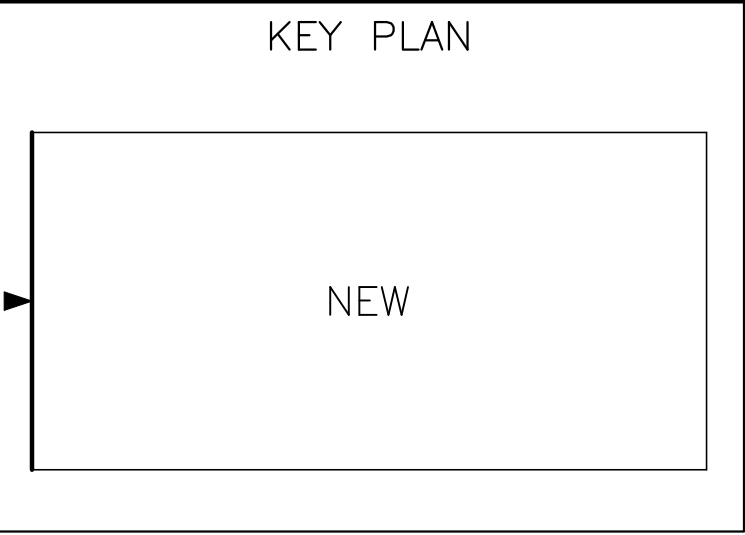

WALL SHEETING ELEVATION AT LINE 1

PANELS: 26 GA. R-PANEL – TO BE SELECTED (PVDF)


DO NOT USE FOR FINAL CONSTRUCTION


SHEET TITLE: 7/15/2026 9:02 AM
PRELIMINARY SHEETING ELEVATIONS

SHEET NUMBER: WS5
QUOTE NUMBER: K2F-25023 R1

PROJECT NAME:
OCONEE SHOP
WATKINSVILLE, GA

CUSTOMER NAME:
RIDDLE ARCHITECTURE
WATKINSVILLE, GA

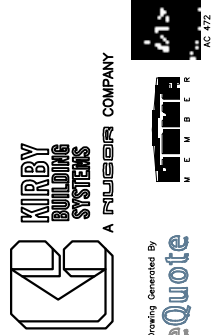

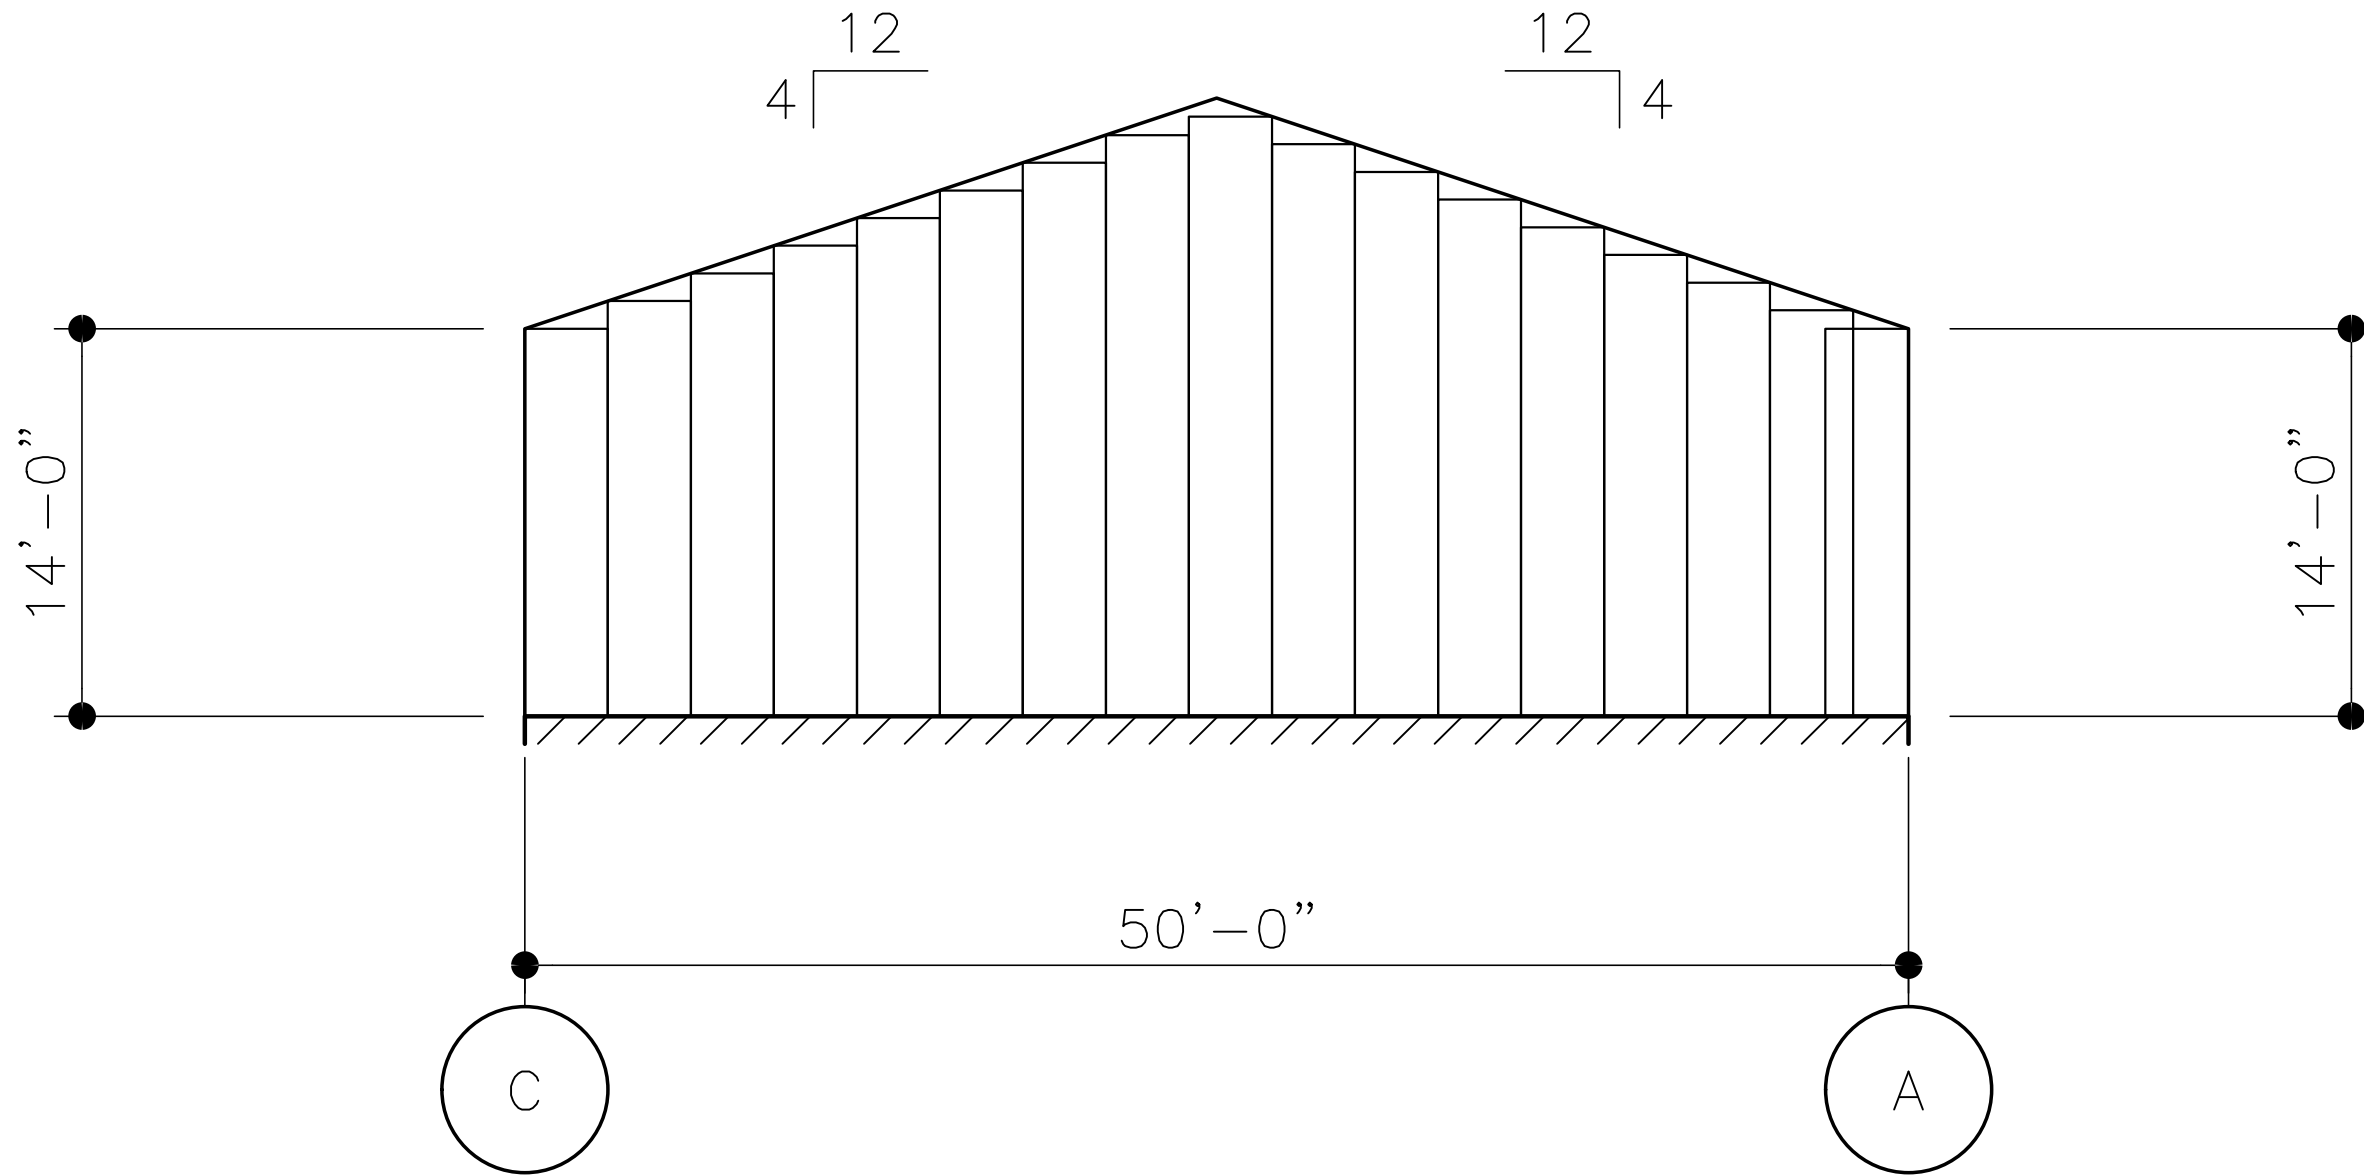

WALL SHEETING ELEVATION AT LINE 5

PANELS: 26 GA. R-PANEL – TO BE SELECTED (PVDF)

DO NOT USE FOR FINAL CONSTRUCTION

SHEET TITLE: 7/15/2026 9:02 AM	PRELIMINARY SHEETING ELEVATIONS
SHEET NUMBER:	QUOTE NUMBER:

QUOTE NUMBER:

WS7 K2F-25023 R1

PROJECT NAME:

PROJECT NAME:
OCONEE SHOP
WATKINSVILLE, GA

CUSTOMER NAME:

RIDDLE ARCHITECTURE
WATKINSVILLE, GA

