


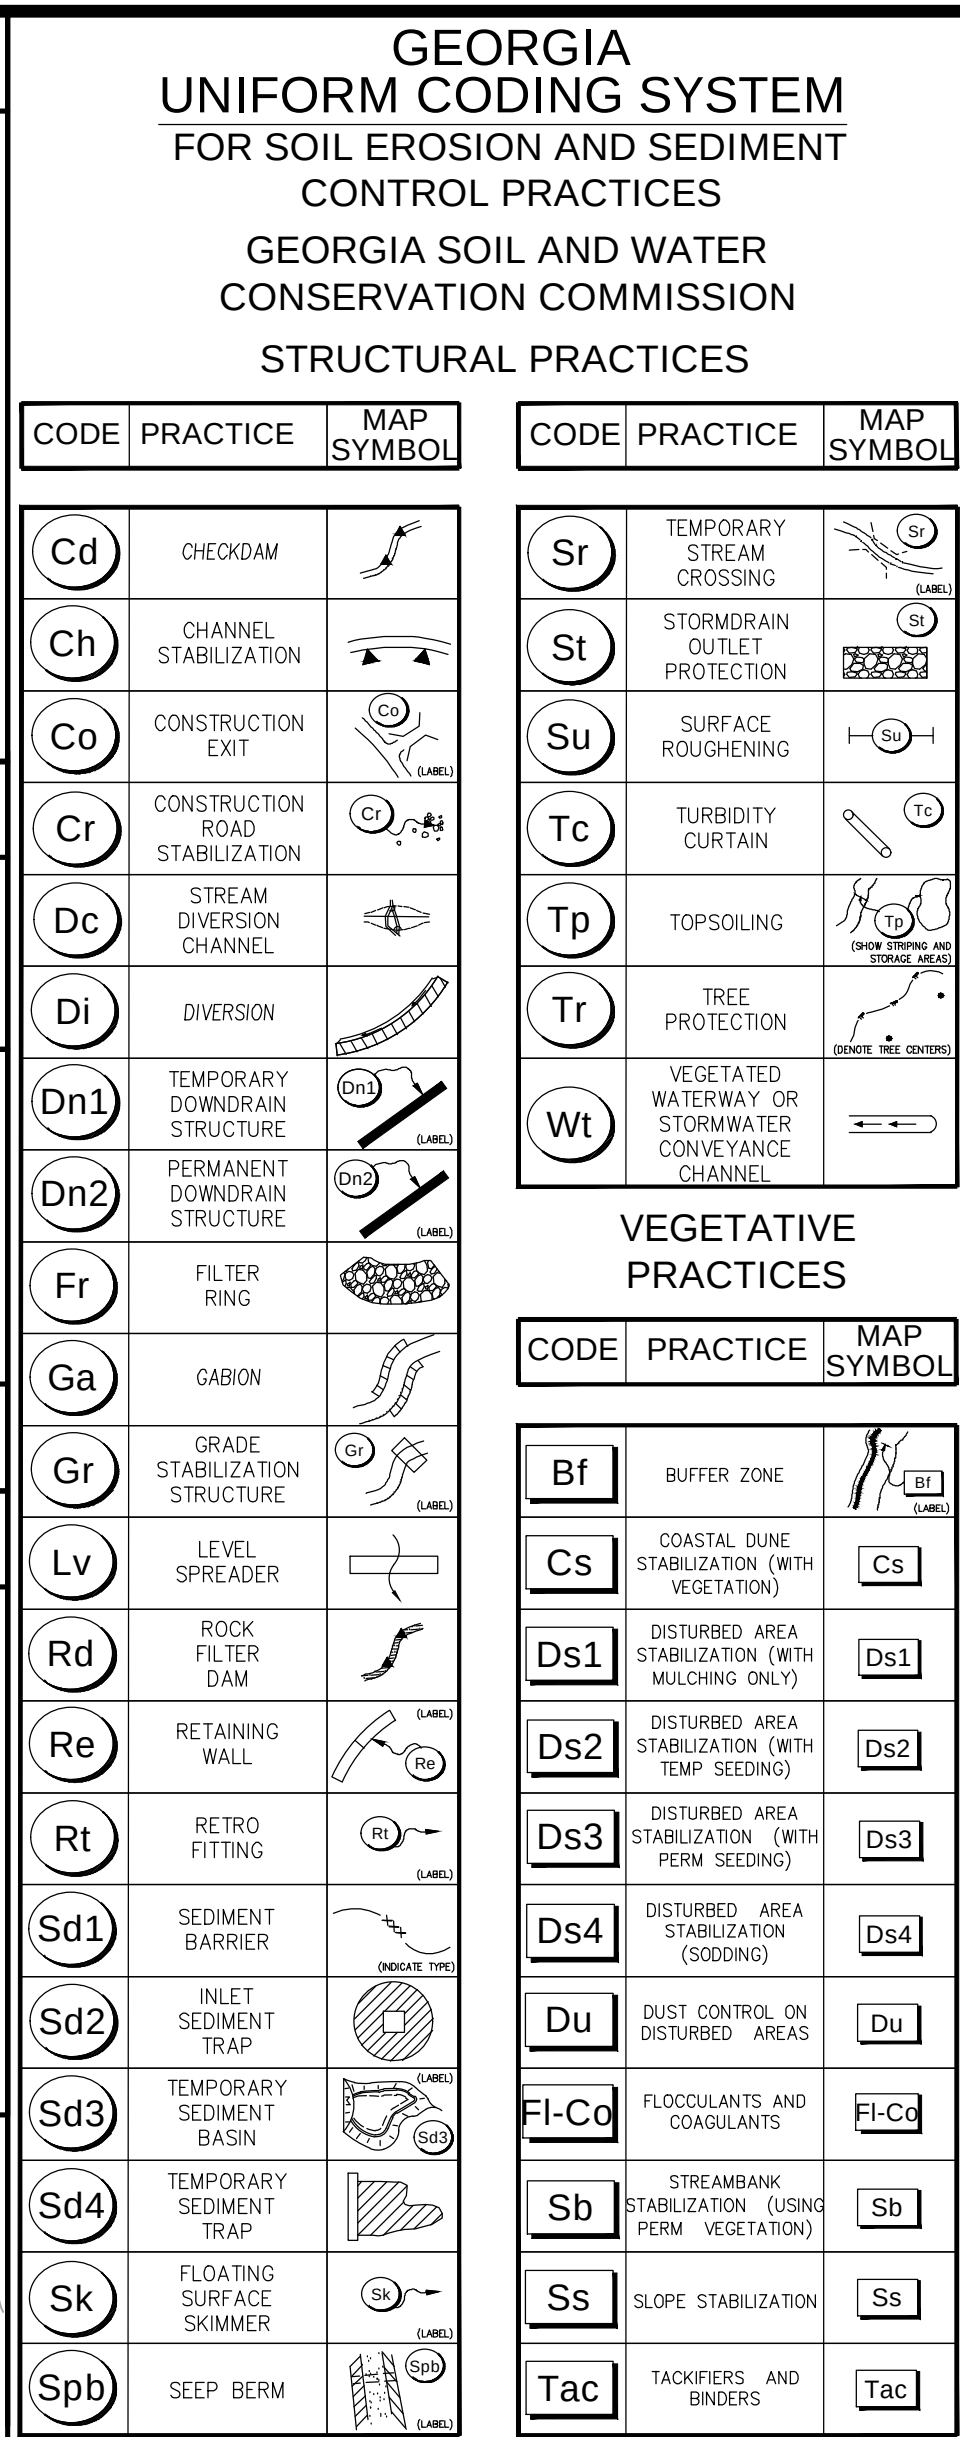

EROSION CONTROL GENERAL NOTES

1. NOTIFICATION OF HATCHESVILLE INSPECTORS 24 HOURS BEFORE BEGINNING OF EVERY CONSTRUCTION PHASE.
2. ALL BARRIERS AND TREE SAVE AREAS SHALL BE CLEARLY IDENTIFIED BY FLAGGING AND/OR FENCING PRIOR TO COMMENCEMENT OF ANY LAND DISTURBANCE.
3. THE INSTALLATION OF EROSION AND SEDIMENT CONTROL MEASURES AND PRACTICES SHALL OCCUR PRIOR TO OR CONCURRENT WITH LAND DISTURBING ACTIVITIES AND CONSTRUCTION ON THE SITE AND MAINTAINED UNTIL PERMANENT GRASSCOVER/VEGETATION IS ESTABLISHED.
4. ALL SEDIMENT BARRIERS SHALL BE INSTALLED PRIOR TO ANY GRADING.
5. SEDIMENT BARRIER DEVICES SHALL BE INSPECTED AND REPAIRED IF DAMAGED. ANY ACCUMULATED SEDIMENT SHALL BE REMOVED AND SPREAD ON SITE.
6. ALL DISTURBED AREAS SHALL BE GRASSED AS SOON AS CONSTRUCTION PHASE PERMITS.
7. EROSION AND SEDIMENT CONTROL MEASURES SHALL BE MAINTAINED AT ALL TIMES. ADDITIONAL EROSION AND SEDIMENT CONTROL MEASURES SHALL BE INSTALLED IF DEEMED NECESSARY BY ON-SITE INSPECTION OR AS REQUIRED BY COUNTY.
8. MAINTENANCE OF ALL SOIL EROSION AND SEDIMENT CONTROL MEASURES AND PRACTICES WHETHER TEMPORARY OR PERMANENT, SHALL BE THE RESPONSIBILITY OF THE CONTRACTOR.
9. ANY DISCREPANCY BETWEEN THIS SHEET AND OTHERS IN THIS SET SHALL BE REFERRED TO THE ARCHITECT BY THE CONTRACTOR FOR CLARIFICATION BEFORE PROCEEDING WITH THE WORK.
10. SEDIMENT STORAGE LEVEL MARKERS MUST BE INSTALLED IN SEDIMENT STORAGE STRUCTURES INDICATING THE 1/3 FULL VOLUME.
11. MAXIMUM CUT OR FILL SLOPE IS (3:1) HORIZONTAL TO 1 VERTICAL.
12. CONTRACTOR SHALL PROVIDE TEMPORARY DRAIN DRAINS ON FILL SLOPES TO PREVENT EROSION PRIOR TO STABILIZATION.
13. CONTRACTOR SHALL REMOVE ACCUMULATED SEDIMENT FROM DETENTION BASIN AT END OF CONSTRUCTION WHEN ALL DISTURBED AREAS HAVE BEEN FULLY STABILIZED.
14. THE ESCAPE OF SEDIMENT FROM THE SITE SHALL BE PREVENTED BY THE INSTALLATION OF EROSION AND SEDIMENT CONTROL MEASURES AND PRACTICES PRIOR TO LAND DISTURBING ACTIVITIES.
15. EROSION CONTROL MEASURES WILL BE MAINTAINED AT ALL TIMES. IF FULL PERMANENT COVER OF THE APPROVED VEGETATION DOES NOT PROVIDE FOR EFFECTIVE EROSION CONTROL, ADDITIONAL EROSION AND SEDIMENT CONTROL MEASURES SHALL BE IMPLEMENTED TO CONTROL OR TREAT THE SEDIMENT SOURCE.
16. ANY DISTURBED AREA LEFT EXPOSED FOR A PERIOD GREATER THAN 14 DAYS SHALL BE STABILIZED WITH MULCH OR TEMPORARY SEEDING.
17. SLOPE STABILIZATION SHALL BE REPAIRED AS NECESSARY, AT NO ADDITIONAL COST TO OWNER, TO INSTALL PERMANENT GRASS AND STABILIZE SLOPE.
18. CONTRACTOR IS FULLY RESPONSIBLE TO ENSURE BRED MIX IS ESTABLISHED WITHIN COVERAGE PER SPECIFICATIONS. RESEEDING SHALL BE PERFORMED BY CONTRACTOR TO MEET FINAL STABILIZATION REQUIREMENTS PER SPECIFICATIONS AT NO ADDITIONAL COST TO OWNER.

GRAPHIC SCALE & ORIENTATION

30' 15' 30' 60' 30'

SCALE: 1"=30'-0"

Orientation arrow pointing North.



CALL BEFORE YOU DIG

GEORGIA811
www.Georgia811.com

GEORGIA LAW MANDATES THAT, BEFORE BEGINNING ANY MECHANIZED DIGGING OR EXCAVATION WORK, YOU MUST CONTACT GEORGIA 811 BY USING EREQUEST ON WWW.GEORGIA811.COM OR BY CALLING 811 OR 1-800-282-7411 AT LEAST 48 HOURS BUT NO MORE THAN 10 WORKING DAYS IN ADVANCE TO HAVE UTILITY LINES MARKED.

DO NOT BREAK OR DUPLICATE

1. DO NOT DUPLICATE DRAWINGS WITHOUT PERMISSION.
2. READ THE SPECIFICATIONS. THIS SET OF DRAWINGS AND SPECIFICATIONS DEFINE PROJECT SCOPE AND CONTRACT REQUIREMENTS. INDIVIDUAL SHEETS SEPARATED FROM THE SET MAY NOT ADEQUATELY REFLECT ALL INFORMATION NEEDED TO SUITABLY COVER CERTAIN ITEMS. DO NOT SEPARATE THIS SET OF DRAWINGS INTO INDIVIDUAL SHEETS.

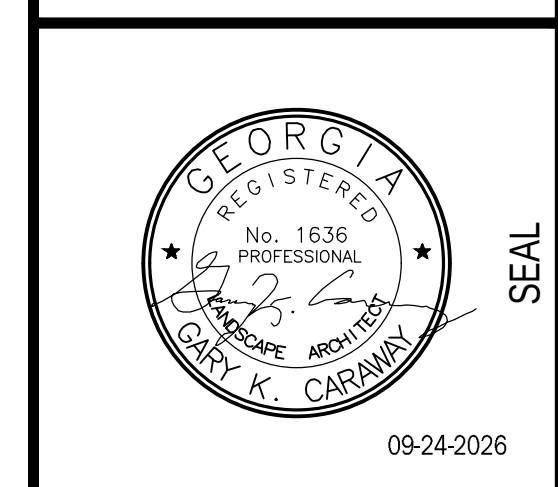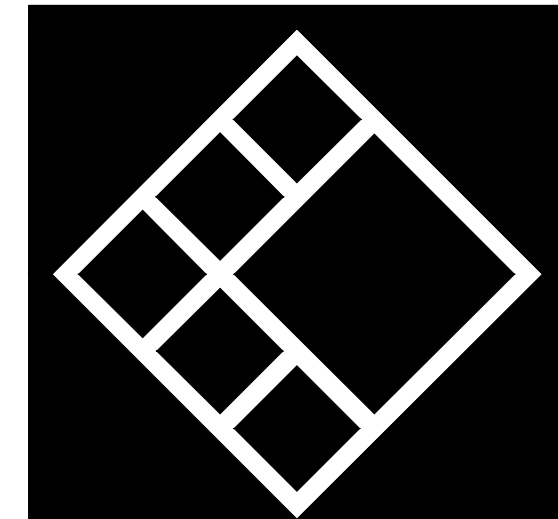

OCONEE COUNTY FACILITY
MAINTENANCE & EMS
7580 MACON HIGHWAY
WATKINSVILLE, GA 30677

REVISIONS		
No.	DATE	DESCRIPTION
1		
2		
3		
4		
5		

**RELEASED FOR
CONSTRUCTION**

SUBMITTALS	
No.	DESCRIPTION
1	06-03-26 SDP REVIEW
2	07-10-26 GSWCC RESUBMITTAL
3	07-30-26 OCWR RESUBMITTAL
4	08-14-26 OCWR RESUBMITTAL
5	08-14-26 GSWCC RESUBMITTAL
6	09-24-26 BID SET
7	
8	
9	
10	
11	
12	
13	
14	
15	

BLP, INC. PROJECT NO:	26034
DATE:	09-24-2026
DRAWING BY:	ARP
CHECKED BY:	GKC

**ES&PC PLAN -
FINAL PHASE**

C430