
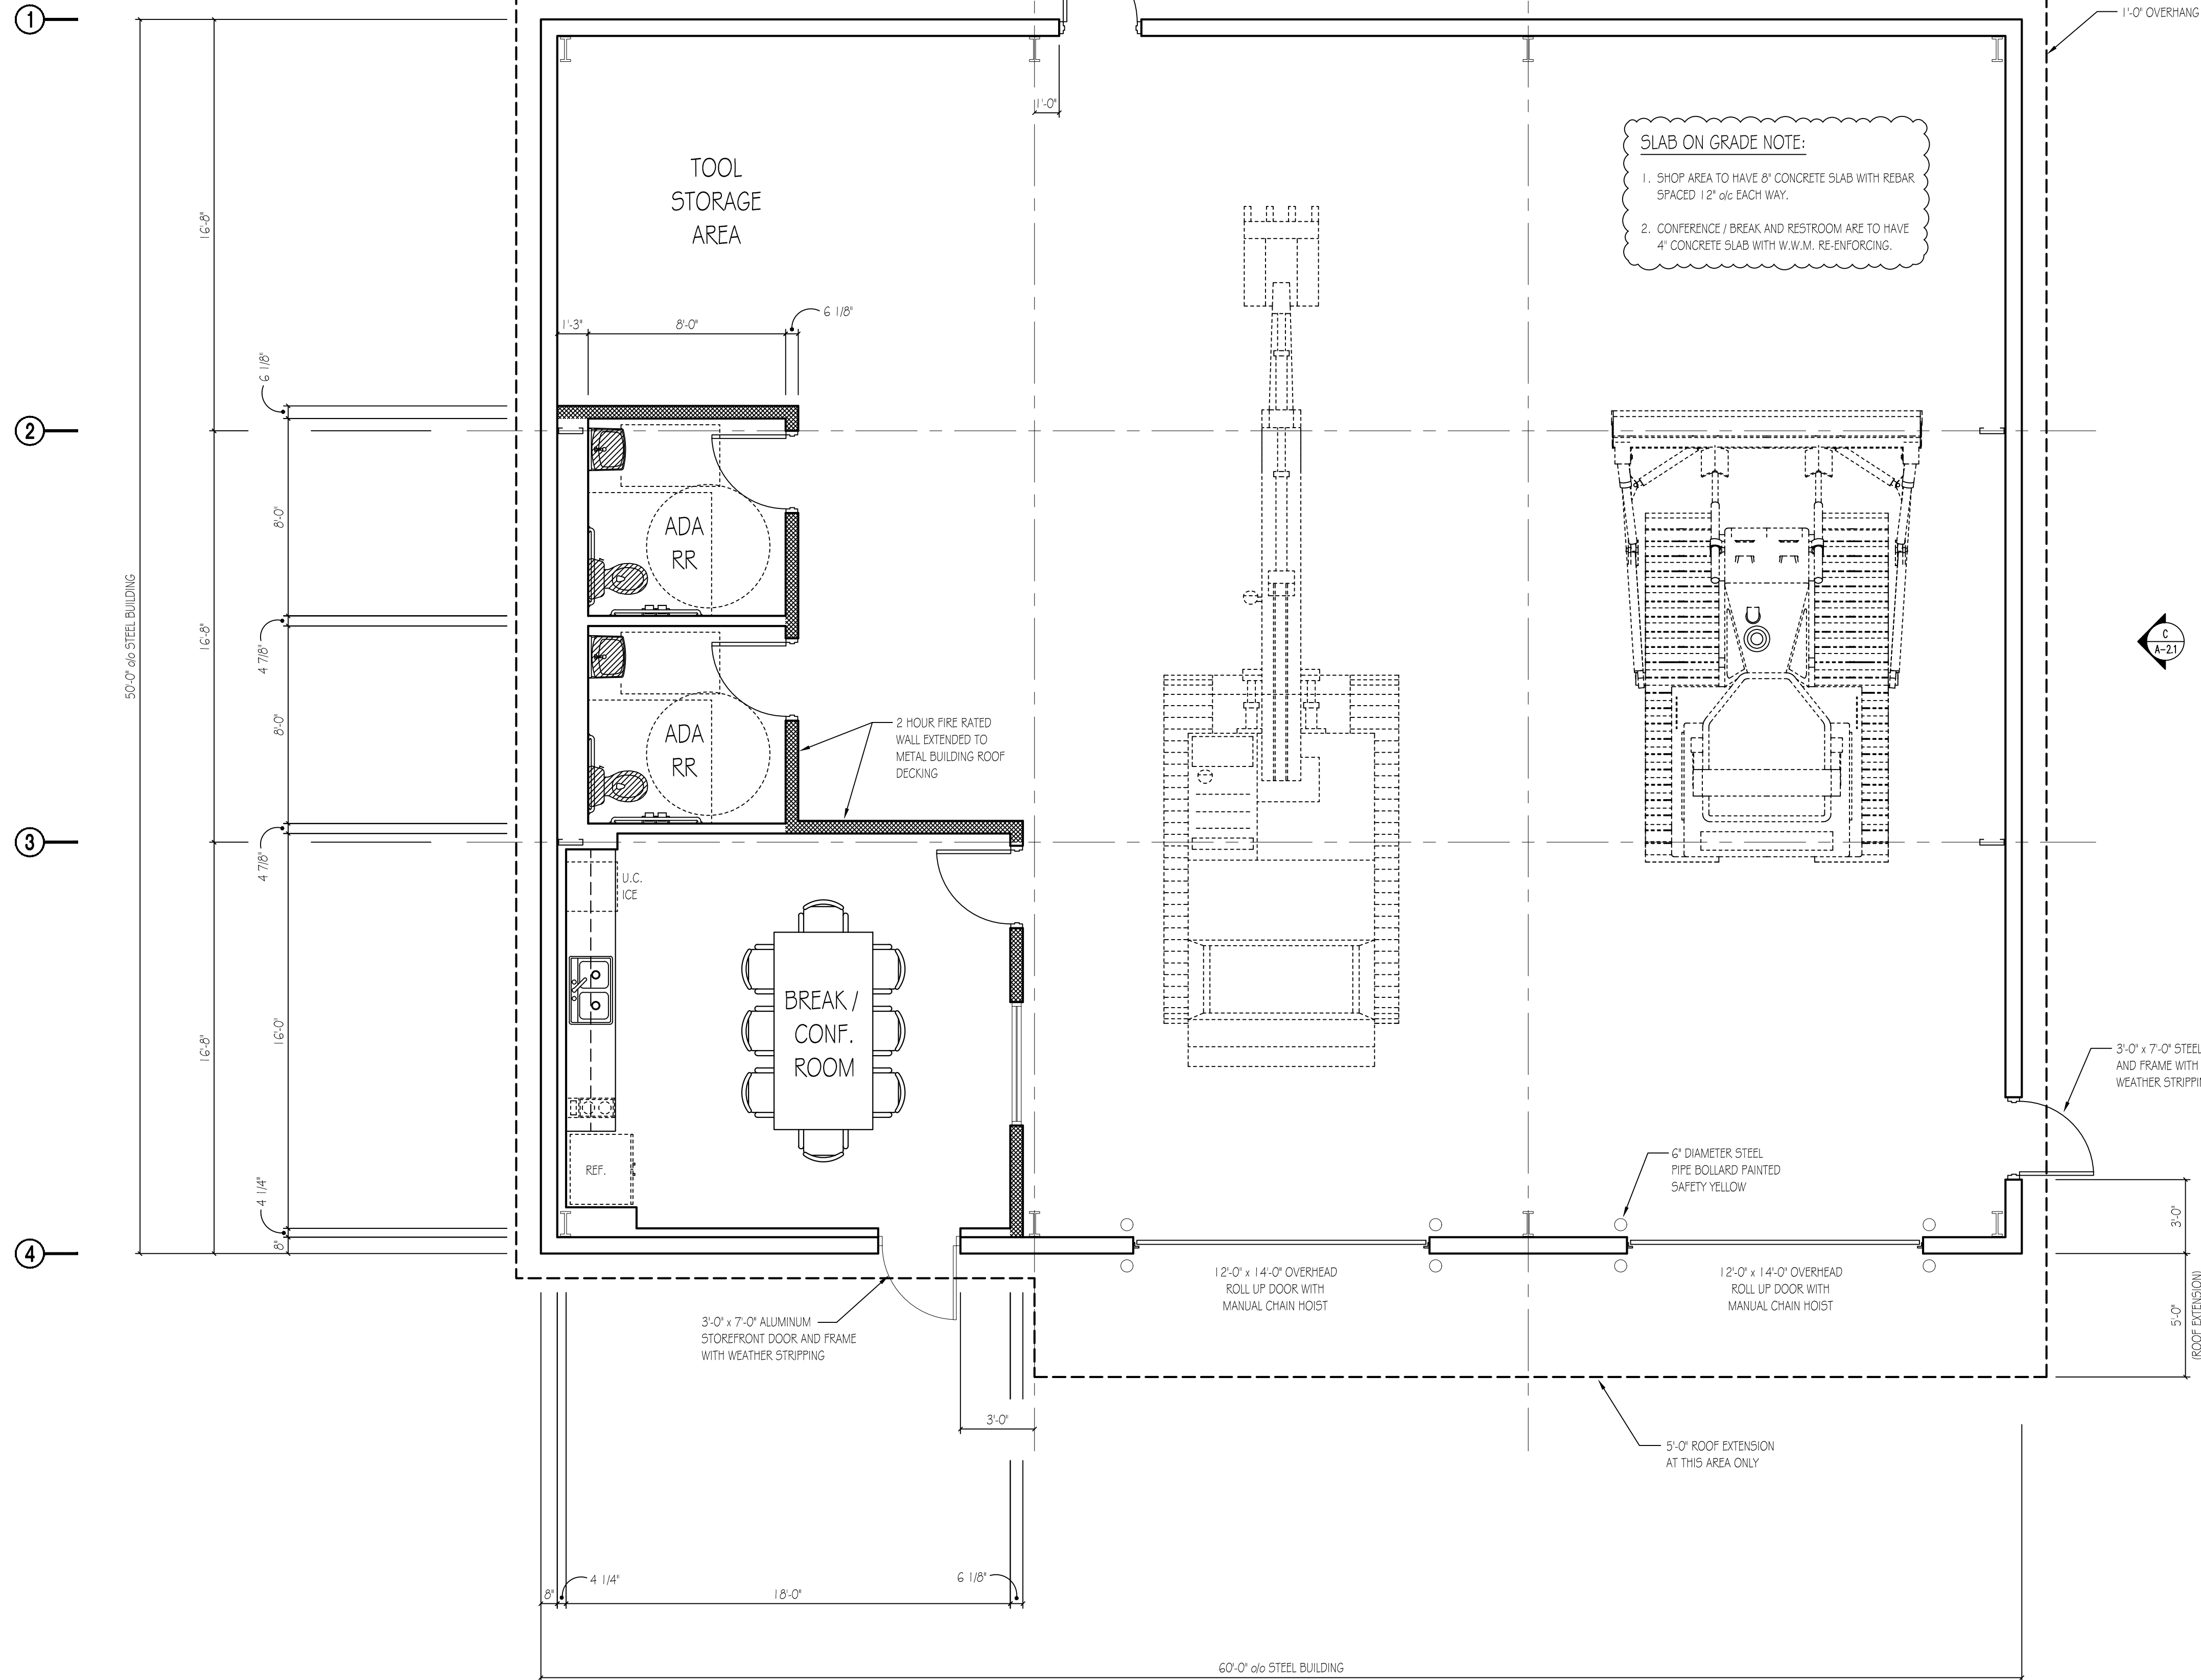


Sunbelt Builders, Inc. © DRAWINGS AND SPECIFICATIONS ARE INSTRUMENTS OF SERVICE AND SHALL REMAIN THE PROPERTY OF THIS CORPORATION WHETHER THE PROJECT FOR WHICH THEY ARE MADE IS EXECUTED OR NOT. THEY ARE NOT TO BE USED ON OTHER PROJECTS OR EXTENSIONS TO THIS PROJECT EXCEPT BY AGREEMENT IN WRITING AND APPROPRIATE COMPENSATION TO THIS CORPORATION.

 

Building Floor Plan
SCALE: 1/4" = 1'-0"

SHOP SQ. FT. = 3,000

SUNBELT
BUILDERSTM

10841 HWY 38, COWINGTON, GA 30014 t 770.788.3031 f 770.788.3048

Architect or Engineer Seal

A New Building Project For
Peach State
(Maintenance Shop)
265 Piner Road
Cowington, Georgia

1	09-30-2026
	Owner Review

Project No.
• 00-00
Cad File Name
• 00-00_PS_02_A10
Drawing Scale
• 1/4" = 1'-0"
Sheet Title
• Building Floor Plan

Drawn
• dcm
Checked
• mbm

Sunbelt Builders, Inc. ©
DRAWINGS AND SPECIFICATIONS ARE INSTRUMENTS OF SERVICE AND SHALL REMAIN THE PROPERTY OF THIS CORPORATION WHETHER THE PROJECT FOR WHICH THEY ARE MADE IS EXECUTED OR NOT. THEY ARE NOT TO BE USED ON OTHER PROJECTS OR EXTENSIONS TO THIS PROJECT EXCEPT BY AGREEMENT IN WRITING AND APPROPRIATE COMPENSATION TO THIS CORPORATION.

DRAWING NUMBER
A-1.0
1 of *