


for construction
This drawing, as an instrument of service, is and shall remain the property of the Architects and Engineers and shall not be reproduced, published or used in any way without the written permission of the Architect or Engineer.
Copyright © 1998 By
John Ware & Associates, Inc.

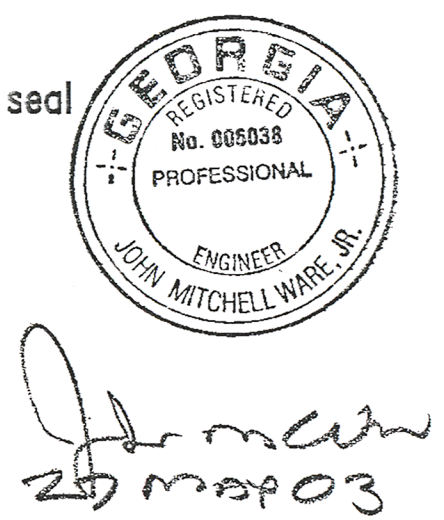

John Ware & Associates, Inc.
Architects & Engineers

1954 Airport Road
Suite 100
Atlanta, GA 30341
(770) 451-1921
FAX (770) 457-1920


project
**CHURCH
IN THE
NOW**

address
1813 4 1933
IRIS DRIVE
CONYERS, GA
for
**COVENANT
SERVICES, INC**
1111 WESLEY WAY
CONYERS, GA


sheet description
**FOUNDATION
PLAN
PART I**
drawn KAW
checked JMW

job 01-145
date 03/15/02

S-101
of 16

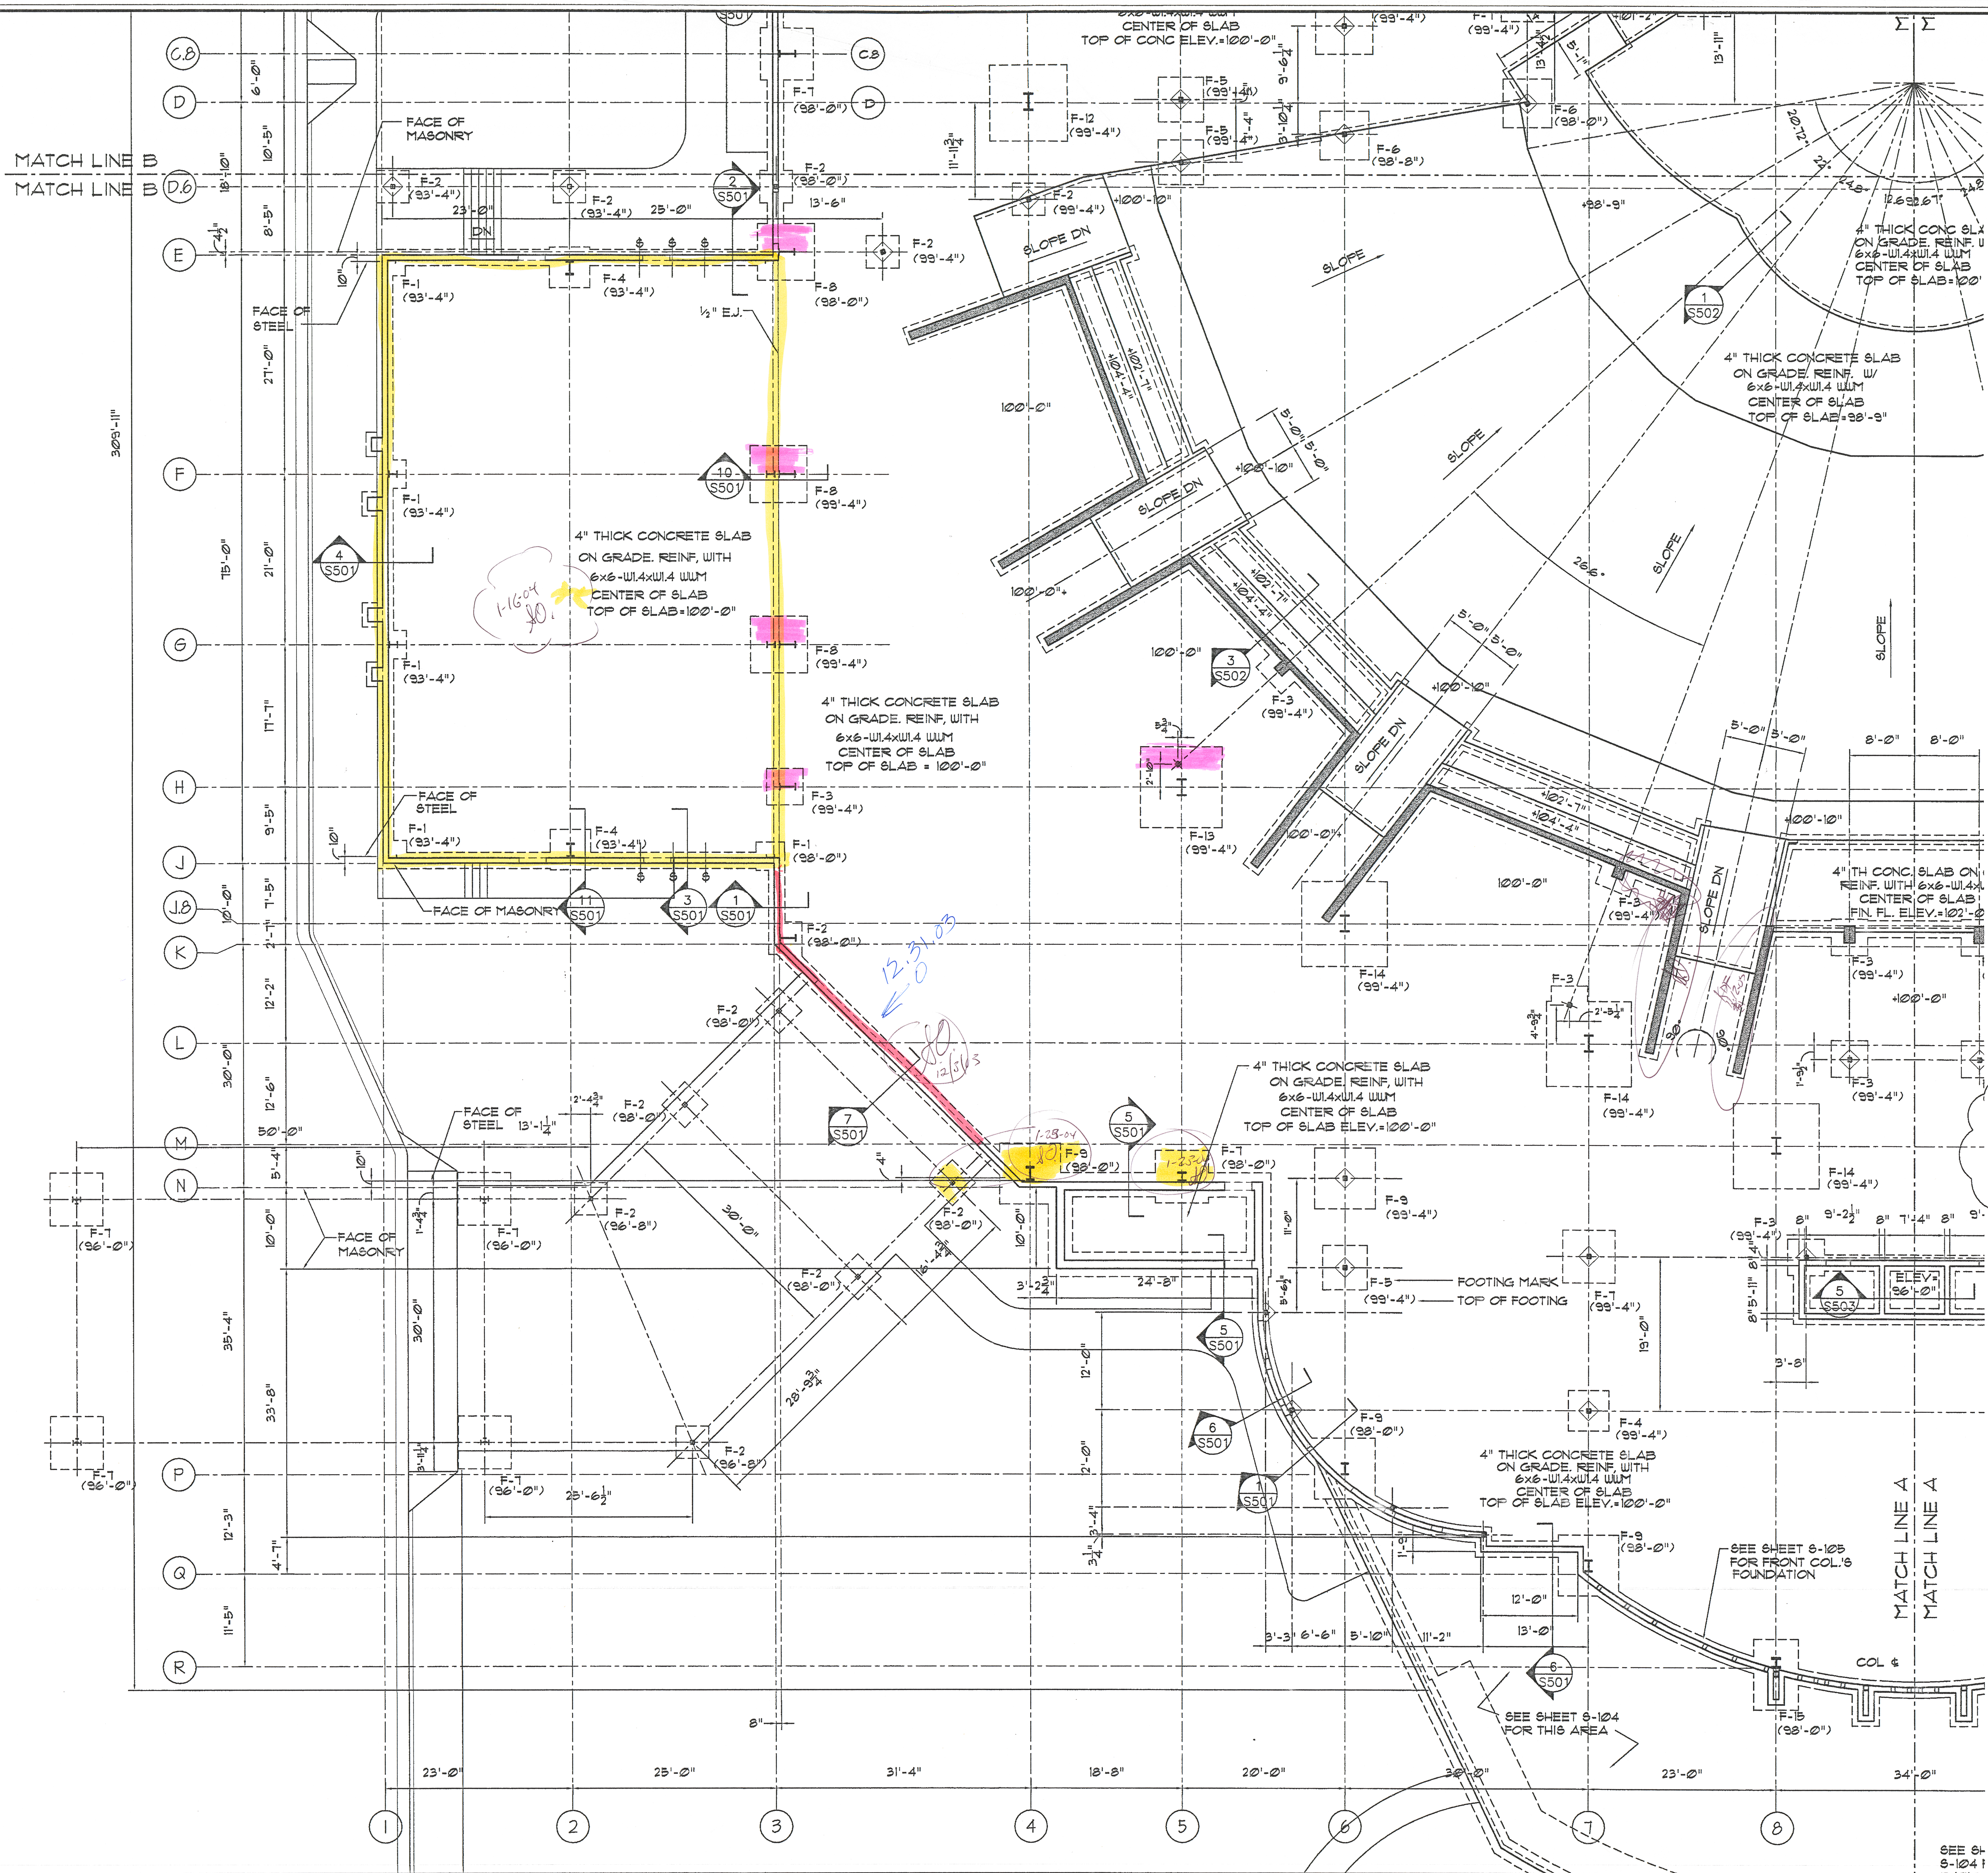

ADDITIONAL COUNTY NOTES:
1. ALL INTERIOR CONCRETE SLABS TO HAVE
A 6 MIL POLY E. VAPOR BARRIER.

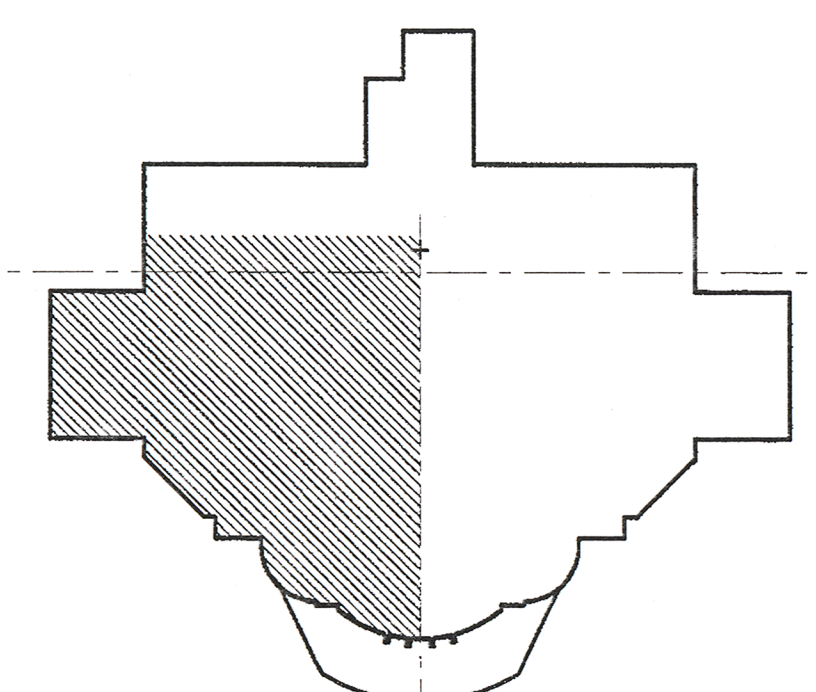

KEY PLAN
NOT TO SCALE
PLAN NORTH

**FOUNDATION PLAN
PART I**

SCALE: 1/8" = 1'-0"

NOTE: 1. ASSUMED FINISHED FLOOR
ELEVATION = 100'-0"
2. FOOTINGS SIZES ARE
PRELIMINARY, FREENGINEERED
BUILDING MANUFACTURER TO
PROVIDE REACTIONS.