




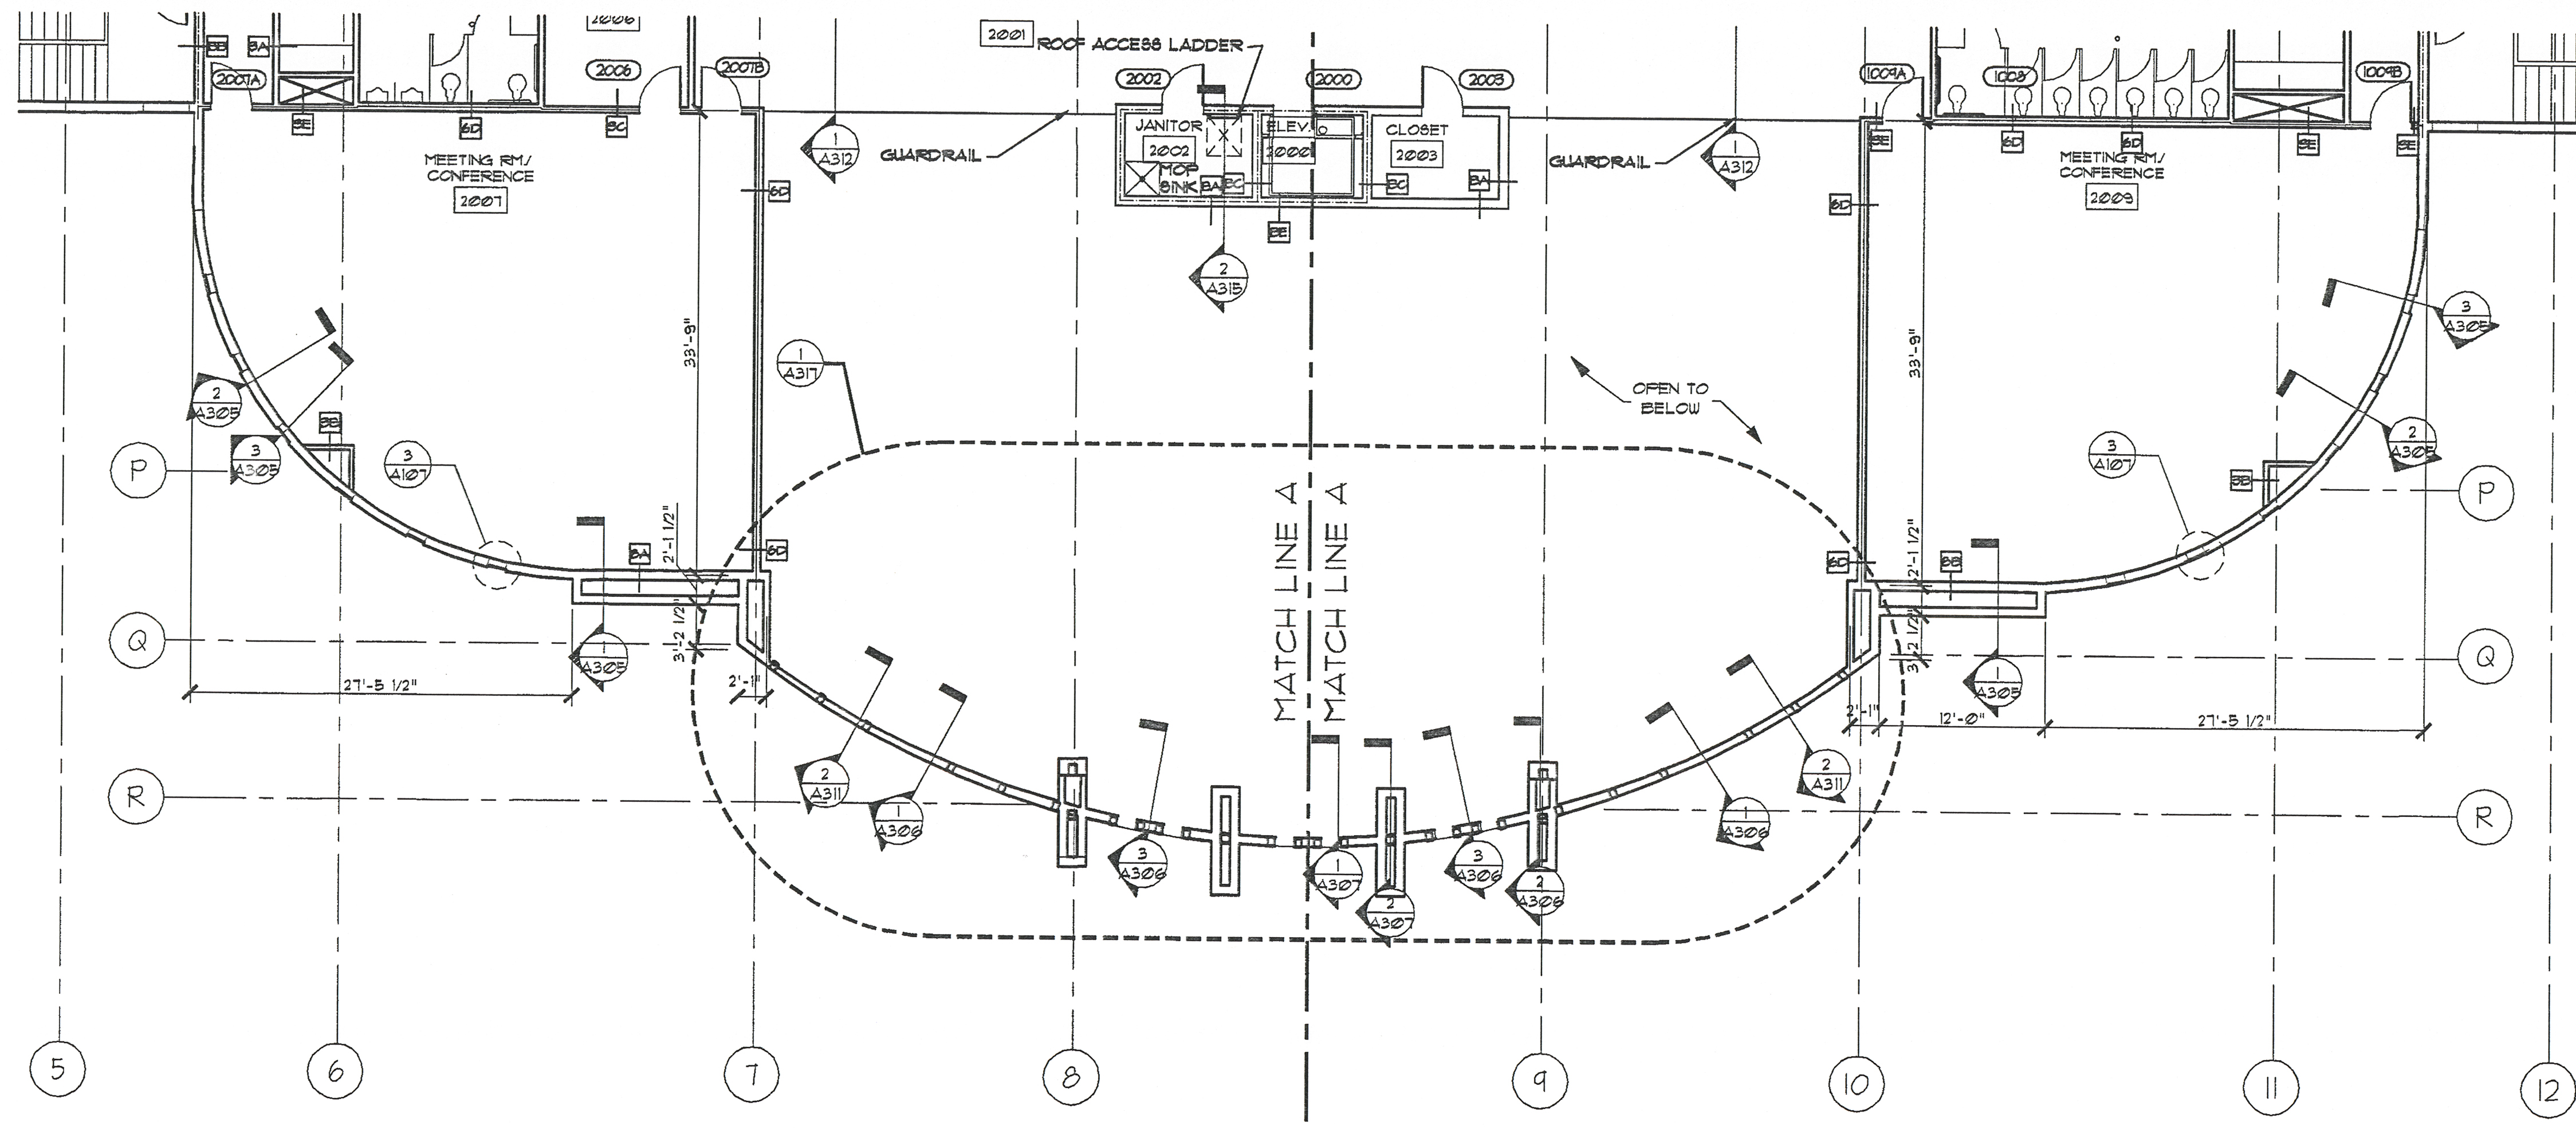


1
A107
1/8" = 1'-0"

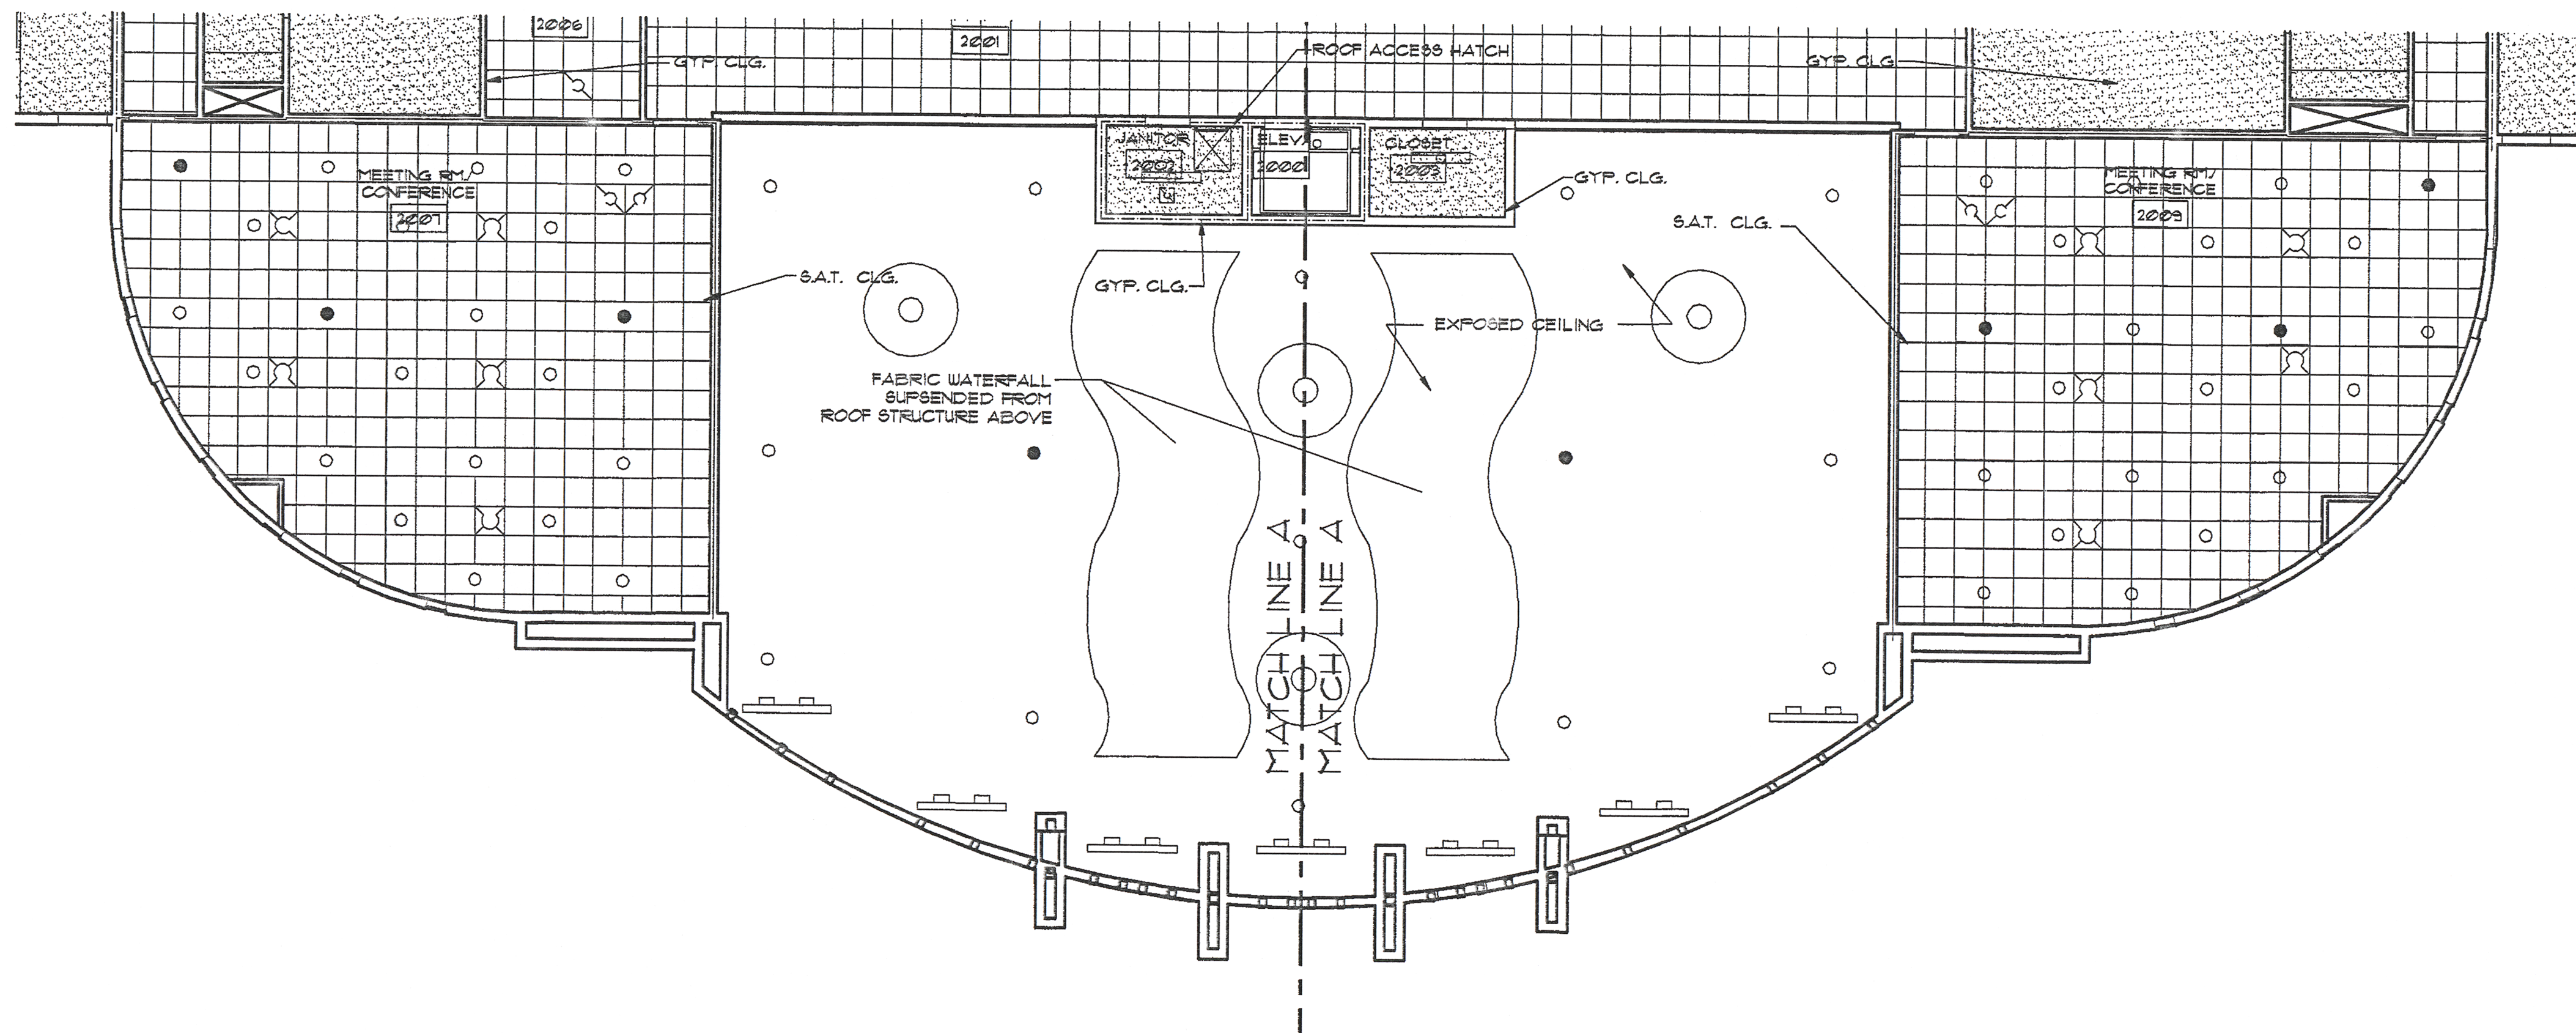

2
A107
1/8" = 1'-0"

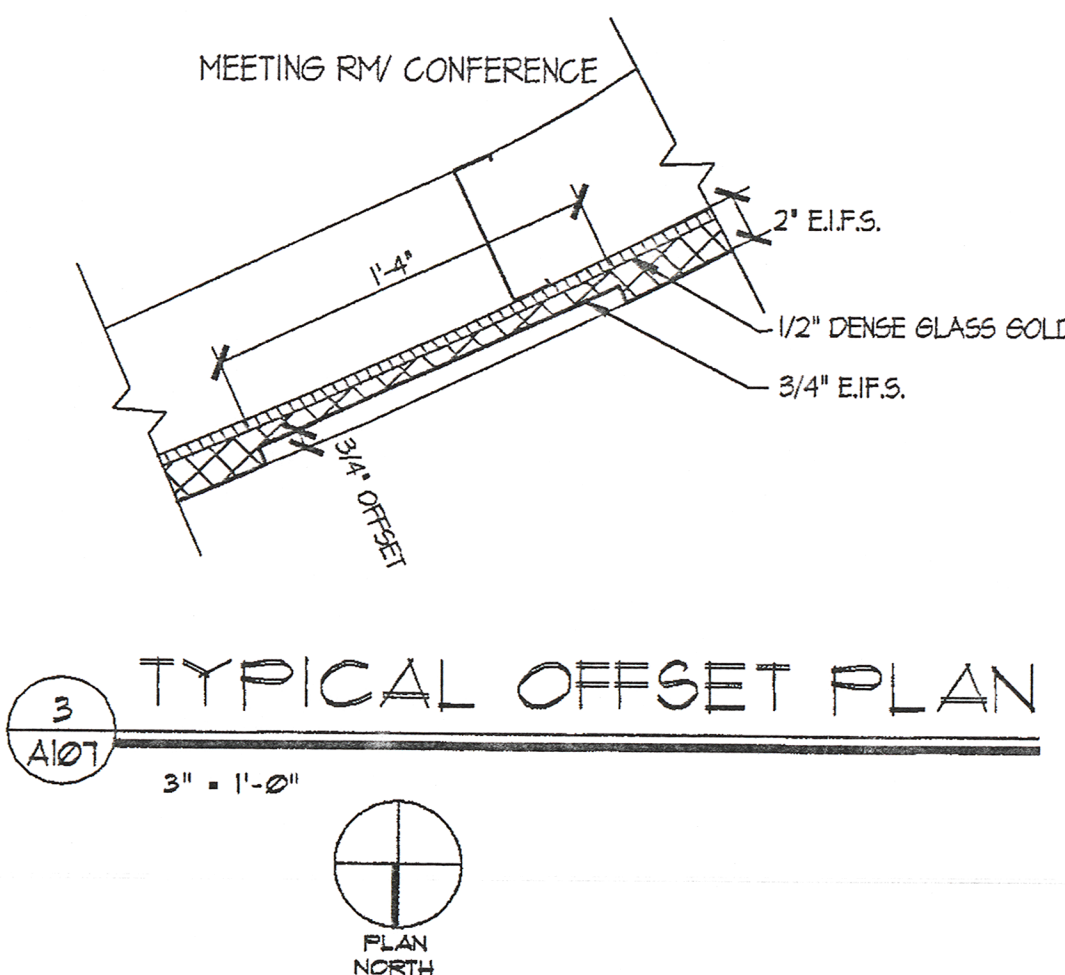

3
A107
3" = 1'-0"

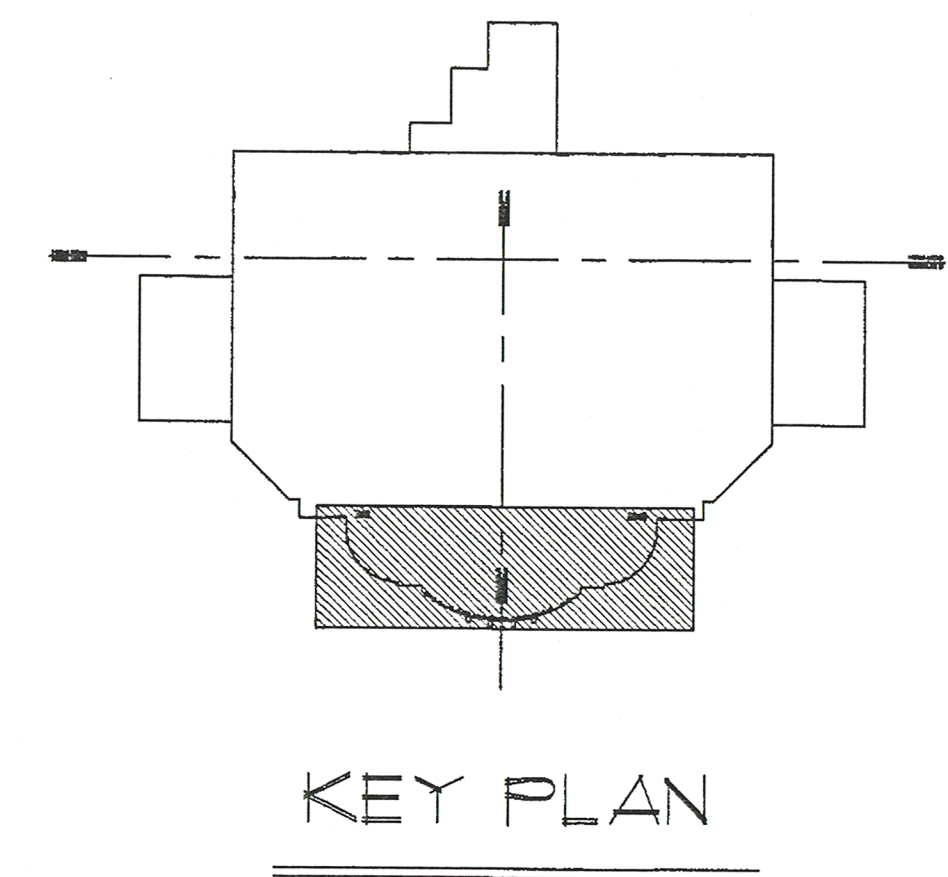

WALL LEGEND

BA	3588725 METAL STUDS # 16" O.C. W/ 1 LAYER 5/8" GYP. BD. BOTH SIDES	BC	CHIT
BB	3588725 METAL STUDS # 16" O.C. W/ 1 LAYER 5/8" GYP. BD. ONE SIDE	BD	808225 METAL STUDS # 16" O.C. W/ 5/8" GYP. BD. ONE SIDE AND 1/2" DENSE-GLASS GOLD W/ EIFS ON EXTERIOR
BC	3588725 METAL STUDS # 16" O.C. W/ 1 LAYER 5/8" GYP. BD. TYPE "X" BOTH SIDES W/ BATT. INSUL. (U465)	BE	808225 METAL STUDS # 16" O.C. W/ 1/2" DENSE-GLASS GOLD W/ EIFS ON THE EXTERIOR
BD	3588725 METAL STUDS # 16" O.C. W/ 2 LAYER 5/8" GYP. BD. BOTH SIDES W/ MINERAL WOOL	BA	8" SPLIT FACE CMU W/ 5/8" GYP. BD. ON 1 7/8" HAT CHANNEL ON INTERIOR
BE	3588725 METAL STUDS # 16" O.C. W/ 2 LAYER 5/8" GYP. BD. TYPE "X" BOTH SIDES W/ BATT. INSUL. (U465)	BB	8" CMU W/ 5/8" GYP. BD. ON 1 7/8" HAT CHANNEL ON BOTH SIDES
BA	808225 METAL STUDS # 16" O.C. W/ 5/8" GYP. BD. EA. SIDE	BC	8" CMU W/ 5/8" GYP. BD. ON 1 7/8" HAT CHANNEL ON ONE SIDE
BB	808225 METAL STUDS # 16" O.C. W/ 5/8" GYP. BD. ONE SIDE	BD	8" SPLIT FACE CMU W/ 5/8" GYP. BD. ON 1 7/8" HAT CHANNEL ON INTERIOR AND EIFS. ON EXTERIOR
BC	808225 METAL STUDS # 16" O.C. W/ 5/8" GYP. BD. EA. SIDE W/ BATT. INSUL. (U465)	BE	8" SPLIT FACE CMU
BD	808225 METAL STUDS # 16" O.C. W/ 2 LAYER 5/8" GYP. BD. TYPE "X" BOTH SIDES W/ MINERAL WOOL (U465)	CA	12" CONC. WALL W/ 5/8" GYP. BD. ON 1 7/8" MTL. HAT CHANNEL ON BOTH SIDES
BE	808225 METAL STUDS # 16" O.C. W/ 5/8" GYP. BD. ONE SIDE - 1" MARBLE ON 5/8" GYP. BD. TYPE "X" W/ BATT. INSUL. (U465)	CB	12" CONC. WALL W/ 5/8" GYP. BD. ON 1 7/8" MTL. HAT CHANNEL ON ONE SIDE
BA	808225 METAL STUDS # 16" O.C. W/ 5/8" GYP. BD. EA. SIDE	CC	8" CONC. WALL
BB	808225 METAL STUDS # 16" O.C. W/ 5/8" GYP. BD. ONE SIDE	CD	8" CONC. WALL W/ 5/8" GYP. BD. ON 1 7/8" MTL. HAT CHANNEL ON ONE SIDE
		F	FABRIC MESH
		G	8 X 8 GLASS BLOCK


revisions

for construction

This drawing, as an instrument of service, is and shall remain the property of the Architects and Engineers and shall not be reproduced, published or used in any way without the written permission of the Architect or Engineer.

Copyright © 1998 By John Ware & Associates, Inc.

seal

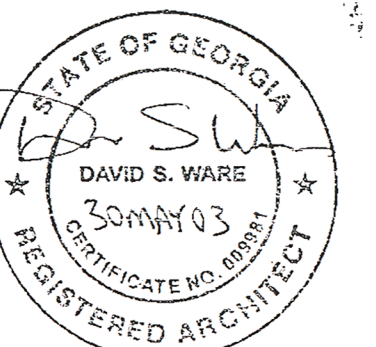

John Ware & Associates, Inc.
Architects & Engineers

1954 Airport Road
Suite 100
Atlanta, GA 30341
(770) 451-1921
FAX (770) 457-1920

project
CHURCH IN THE NOW

address
1873 & 1933
IRIS DRIVE
CONYERS, GA
for
COVENANT SERVICES INC
1771 WESLEY WAY
CONYERS, GA

sheet description
SECOND FLOOR PLAN & R.C.P. -PART 2
drawn KAW/MFB
checked DSW

job 01-145-B

date 08/15/02

A-107
of 60