



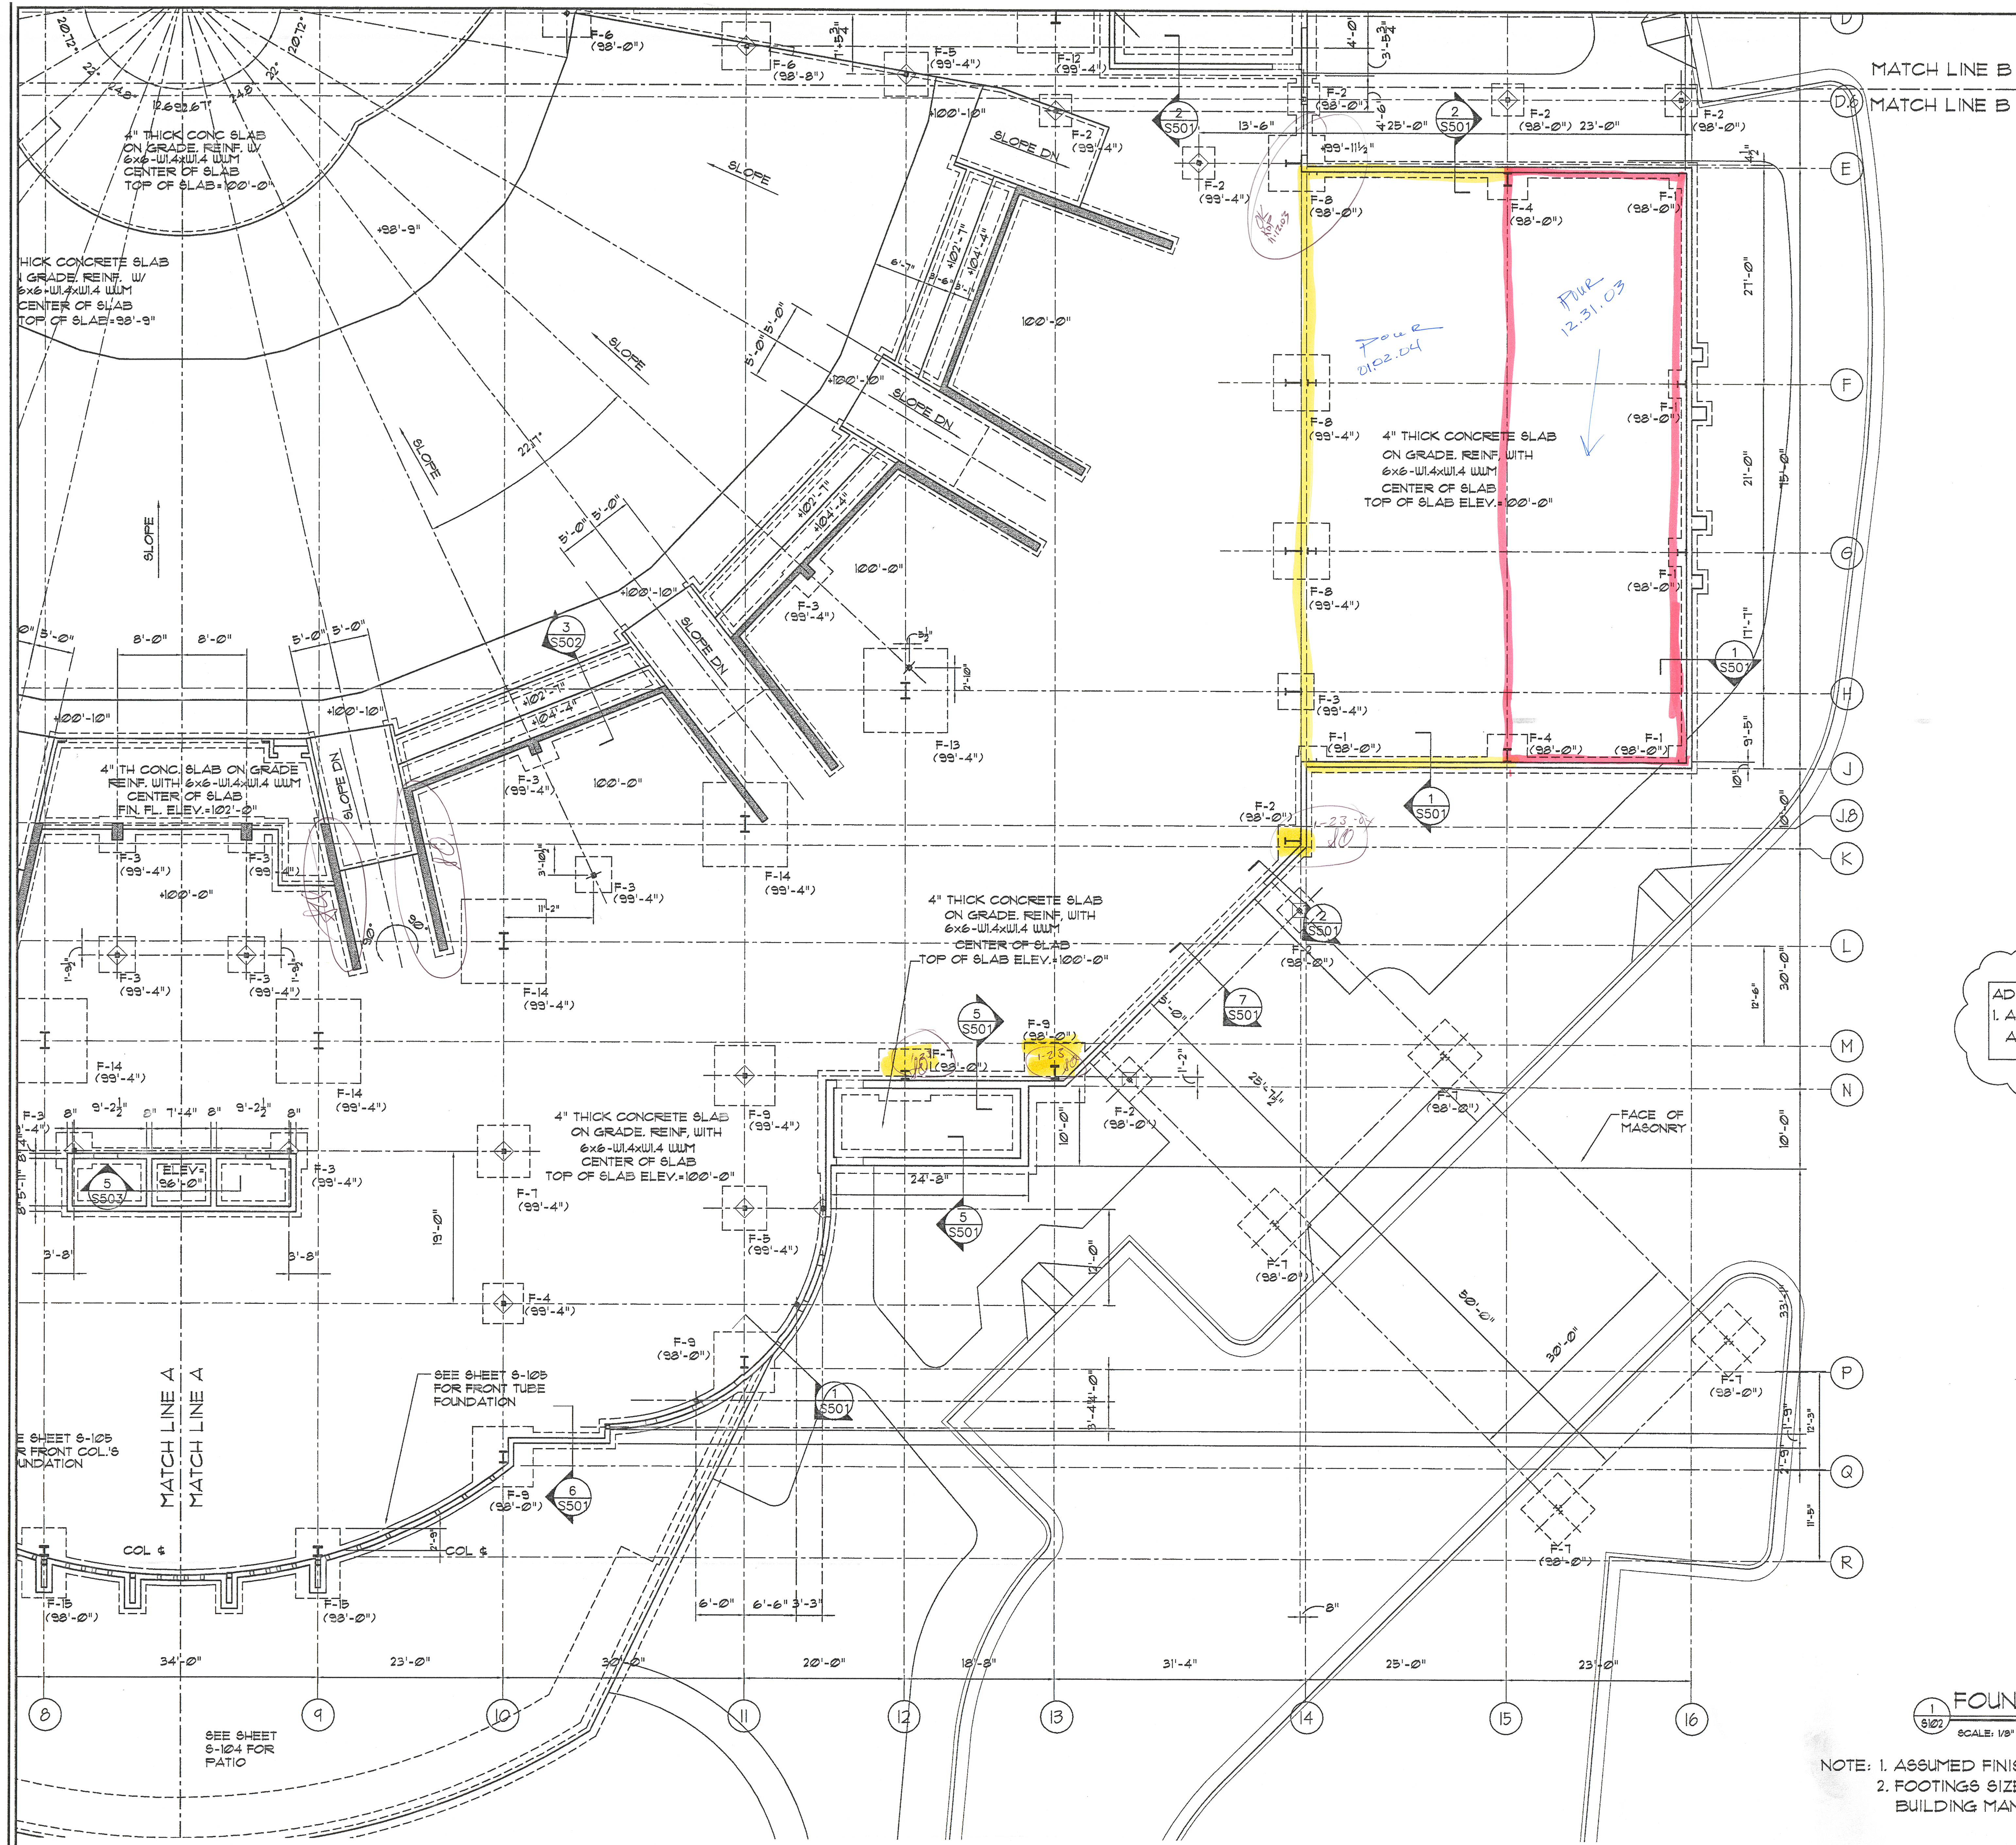

ADDITIONAL COUNTY NOTES:
1. ALL INTERIOR CONCRETE SLABS TO HAVE
A 6 MIL FOLY E. VAPOR BARRIER.

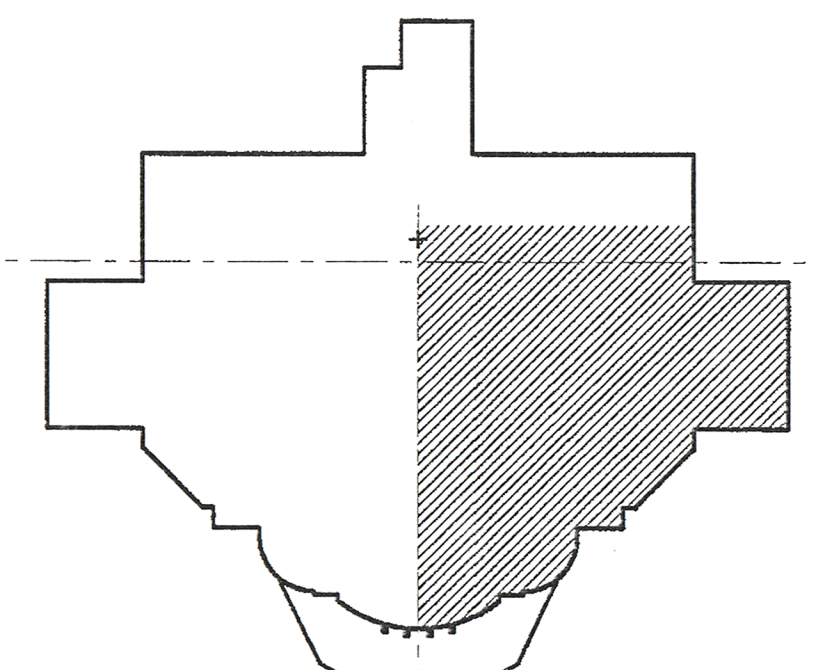

KEY PLAN
NOT TO SCALE
PLAN NORTH

FOUNDATION PLAN- PART II
SCALE: 1/8" = 1'-0"
PLAN NORTH

NOTE: 1. ASSUMED FINISHED FLOOR ELEVATION = 100'-0"
2. FOOTINGS SIZES ARE PRELIMINARY. PREENGINEERED
BUILDING MANUFACTURER TO PROVIDE REACTIONS.

revisions
COUNTY COMMENT
5/21/03

for construction
This drawing, as an instrument of service,
is and shall remain the property of the
Architects and Engineers and shall not be
reproduced, published or used in any way
without the written permission of the Ar-
chitect or Engineer.
Copyright © 1998 By
John Ware & Associates, Inc.

seal
GEORGIA
REGISTERED
No. 006038
PROFESSIONAL
ENGINEER
JOHN MITCHELL WARE, JR.
25 May 03

John Ware
&
Associates,
Inc.
Architects & Engineers

1954 Airport Road
Suite 100
Atlanta, GA 30341
(770) 451-1921
FAX (770) 457-1920

project
CHURCH
IN THE
NOW

address
1873 & 1933
1816 DRIVE
CONTERS, GA
for
COVENANT
SERVICES, INC.
1111 WESLEY WAY
CONTERS, GA

sheet description
FOUNDATION
PLAN
PART II
drawn KAW
checked JMW

Job 01-145
date 08/15/02

S-102
of 16