2026, Jericho Design Group, LLC. These drawings are protected by the copyright laws of the United States. These drawings or any part thereof may not be used for any purpose or reproduced in any form or by any means without the written consent of Doug Shaw.

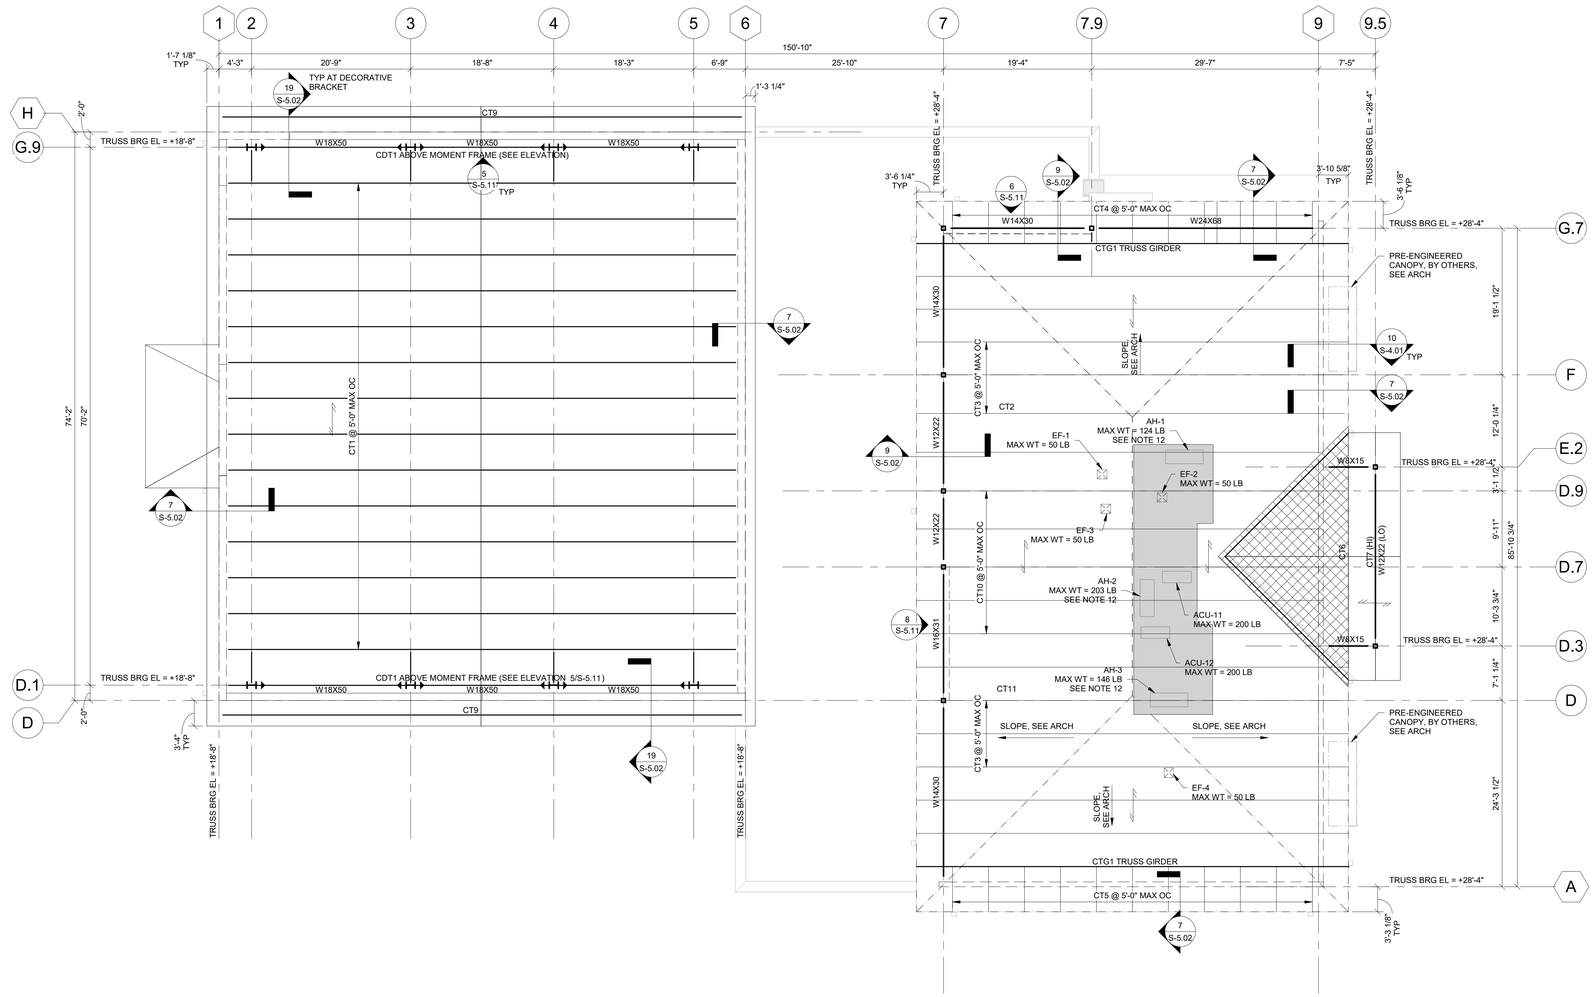

1 S-2.11 ROOF FRAMING PLAN - MAIN BUILDING
1/8" = 1'-0"

NOTES:
1. SEE S-0.01 FOR STRUCTURAL GENERAL NOTES.
2. SEE ARCH FOR ADDITIONAL INFORMATION AND DIMENSIONS.
3. DECK BEARING ELEVATION VARIES RELATIVE TO FIRST FLOOR REFERENCE ELEVATION = 0'-0" UNO.
4. INDICATES DIRECTIONAL SPAN OF 1 1/2" 20 GA ROOF DECK, SEE 6/S-5.01.
5. INDICATES BRACED FRAME, SEE S-5.11.
6. CONTRACTOR SHALL COORDINATE LOCATION AND WEIGHTS OF ALL RTU UNITS WITH MECH PRIOR TO INSTALLATION. NOTIFY ENGINEER OF ANY DISCREPANCIES. UNITS SHOWN ARE INTENDED TO BE HUNG FROM PRE-ENGINEERED TRUSSES.
7. SEE 8/S-5.01 FOR TYPICAL MECHANICAL UNIT FRAMING SUPPORT.
8. SEE 10/S-5.01 FOR TYPICAL FRAMING AT ROOF DECK OPENINGS.
9. ▶ INDICATES MOMENT CONNECTION. SEE 1/S-5.01 AND 2/S-5.01.
10. INDICATES AREA OF TRUSS OVERBUILD. IF AN AREA IS BUILT UP ON TOP OF ANOTHER COLD-FORMED STEEL AREA, PROVIDE METAL ROOF DECK ON TOP OF THE LOWER FRAME IN ADDITION TO THE METAL ROOF DECK ON THE UPPER FRAME AREA. TRUSSES AND TRUSS RAFTERS TO BE DESIGNED TO SUPPORT ADDITIONAL LOAD FROM BUILT UP FRAMING AND MUST BE CONNECTED TO RESIST THE REQUIRED UPLIFT LOADS.
11. INDICATES AREA OF TRUSSES TO BE DESIGNED FOR ADDITIONAL LOAD TO ACCOMMODATE MECHANICAL UNITS. CONTRACTOR TO COORDINATE SIZE AND LOCATIONS OF THE UNITS WITH ARCHITECTURAL AND MECHANICAL DRAWINGS. SEE TRUSS ELEVATIONS FOR ADDITIONAL LOAD.
12. MECHANICAL EQUIPMENT LOCATED WITHIN THE SHADED AREA ON PLAN IS LOCATED ON THE MEZZANINE LEVEL WITHIN THE COLD-FORMED STEEL TRUSS CHORDS. ALL OTHER MECHANICAL EQUIPMENT IN THE SHADED AREA SHALL BE SUSPENDED FROM THE COLD-FORMED STEEL TRUSS CHORDS AND POSITIONED BELOW THE TRUSS SYSTEM. TRUSS MANUFACTURER SHALL ACCOMMODATE ALL EQUIPMENT LOCATIONS, CLEARANCES, AND MECHANICAL LOADS IN THE FINAL TRUSS DESIGN.
13. CTx INDICATES COLD-TRUSS PROFILE. SEE TRUSS ELEVATIONS ON S-5.21 AND S-5.22.

JERICHO design group
208 Pirkle Ferry Road, Suite C
Cumming, GA 30040

GEORGIA REGISTERED No. 36000174 STRUCTURAL ENGINEER HOLLY C JETRIS

georgia civil
CIVIL ENGINEERING
LANDSCAPE ARCHITECTURE
LAND SURVEYING

SHEAR STRUCTURAL

TOTAL ENGINEERS

Electrical Engineers

CITY OF COVINGTON
ESTABLISHED 1882
INTERNATIONALLY ACCREDITED
FIRE RESCUE
2005
GEORGIA
FIRE DEPARTMENT

FIRE STATION #23

City of Covington

HIGHWAY 36
COVINGTON, GA 30014

PRINT RECORD

No.	DATE	DESCRIPTION
	07/22/2026	ISSUED FOR PERMIT

Drawn By BS & SRC
Checked By HJ
Date 07/02/2026
Job No. 25033

Sheet Title
ROOF FRAMING PLAN - MAIN BUILDING

Sheet No.
S-2.11

RELEASED FOR CONSTRUCTION

7/22/2026 4:15:43 AM