2026, Jericho Design Group, LLC. These drawings are protected by the copyright laws of the United States. These drawings or any part thereof may not be used for any purpose or reproduced in any form or by any means without the written consent of Doug Shaw.

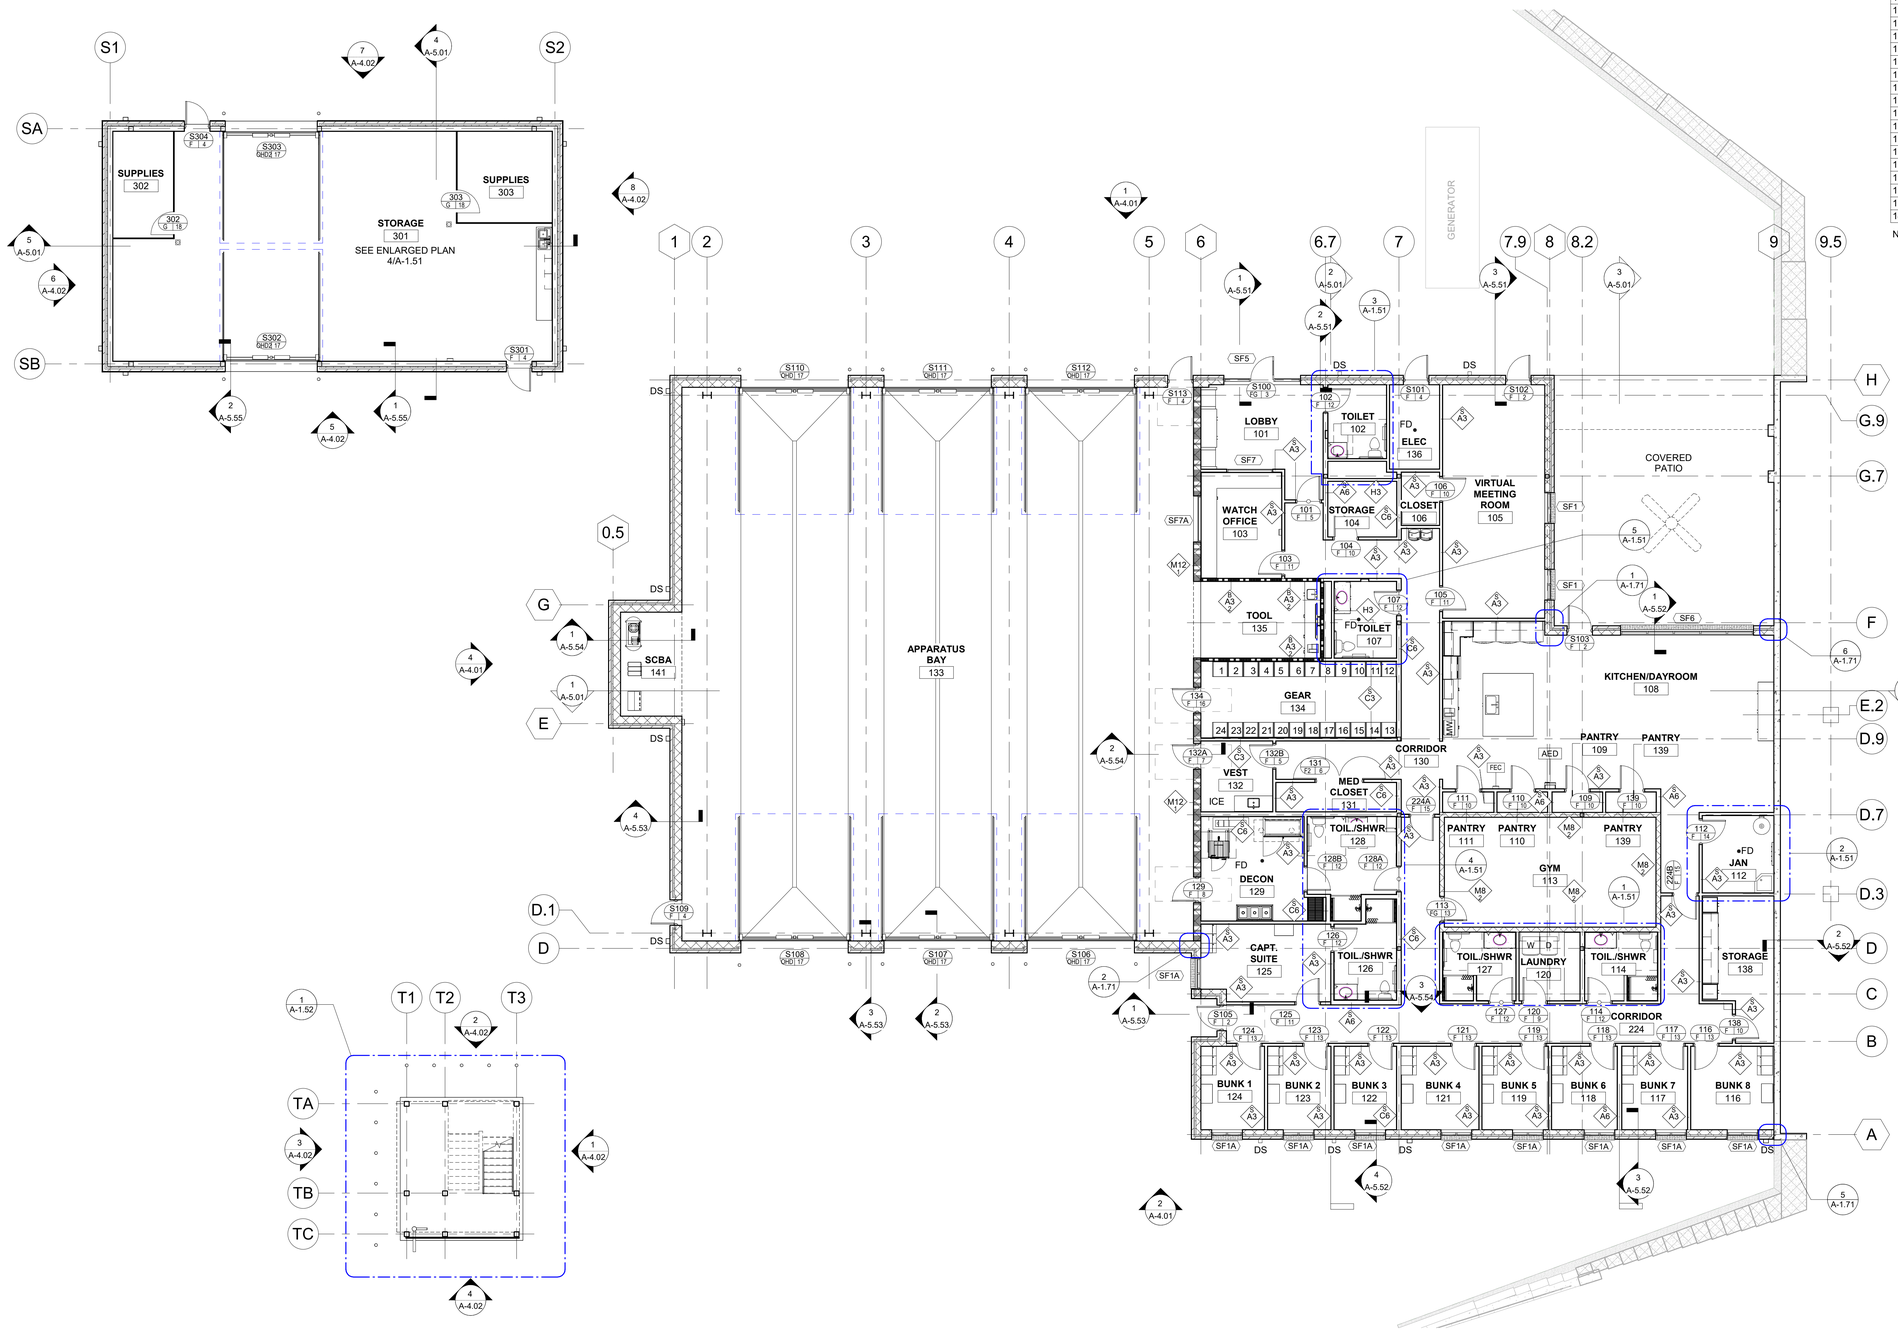

LEVEL 1 NET SF		
Number	Name	Area
101	LOBBY	195 SF
102	TOILET	73 SF
103	WATCH OFFICE	146 SF
104	STORAGE	65 SF
105	VIRTUAL MEETING ROOM	406 SF
106	CLOSET	35 SF
107	TOILET	81 SF
108	KITCHEN/DAYROOM	988 SF
109	PANTRY	18 SF
110	PANTRY	18 SF
111	PANTRY	18 SF
112	JAN	94 SF
113	GYM	396 SF
114	TOIL./SHWR	83 SF
116	BUNK 8	118 SF
117	BUNK 7	93 SF
118	BUNK 6	93 SF
119	BUNK 5	94 SF
120	LAUNDRY	71 SF
121	BUNK 4	110 SF
122	BUNK 3	89 SF
123	BUNK 2	90 SF
124	BUNK 1	90 SF
125	CAPT. SUITE	166 SF
126	TOIL./SHWR	93 SF
127	TOIL./SHWR	84 SF
128	TOIL./SHWR	131 SF
129	DECON	192 SF
130	CORRIDOR	370 SF
131	MED CLOSET	60 SF
132	VEST	87 SF
133	APPARATUS BAY	4830 SF
134	GEAR	255 SF
135	TOOL	156 SF
136	ELEC	72 SF
138	STORAGE	156 SF
139	PANTRY	18 SF
141	SCBA	98 SF
NET SF		10231 SF

JERICHO design group
208 Pirkle Ferry Road, Suite C
Cumming, GA 30040

STATE OF GEORGIA
DOUGLAS E SHAW
07/22/2026
CERTIFICATE NO. RA014145
REGISTERED ARCHITECT

georgia civil
CIVIL ENGINEERING
LANDSCAPE ARCHITECTURE
LAND SURVEYING

SHEAR STRUCTURAL

TOTAL ENGINEERS

Electrical Engineers

CITY OF COVINGTON
ESTABLISHED 1822
FIRE RESCUE
GEORGIA
FIRE DEPARTMENT

FIRE STATION #23

City of Covington

HIGHWAY 36
COVINGTON, GA 30014

PRINT RECORD

No.	DATE	DESCRIPTION
	07/22/2026	ISSUED FOR PERMIT

Drawn By ED
Checked By JDG
Date 07/22/2026
Job No. 25033

Sheet Title
LEVEL 1 - REFERENCE PLAN

Sheet No.
A-1.01R

RELEASED FOR CONSTRUCTION

TRUE NORTH
PROJECT NORTH

1 LEVEL 1 - REFERENCE PLAN
SCALE: 1/8" = 1'-0"

7/28/2026 4:21:23 PM