2026, Jericho Design Group, LLC. These drawings are protected by the copyright laws of the United States. These drawings or any part thereof may not be used for any purpose or reproduced in any form or by any means without the written consent of Doug Shaw.

FLOOR PLAN GENERAL NOTES

1. ALL DOOR FRAMES IN METAL STUD WALLS SHALL BE SET 4" FROM PERPENDICULAR WALLS ADJACENT TO DOOR HINGE SIDE, U.N.O.
2. ALL DOOR FRAMES IN CMU WALLS SHALL BE SET 8" FROM PERPENDICULAR WALLS ADJACENT TO DOOR HINGE SIDE, U.N.O.
3. LOCATE CORNER GUARDS (C.G.) AT ALL EXPOSED/OUTER WALL EXCEPT AT TILE WALLS. AT TILE WALL TERMINATIONS AND OUTSIDE CORNERS, PROVIDE METAL TILE EDGE TRIM AS SPECIFIED IN THE FINISH SCHEDULE.
4. THE FINISH ELEVATIONS OF EXIT LANDINGS SHALL NOT EXCEED A MAXIMUM OF 1/2" BELOW THRESHOLDS.
5. ALL FIRE RATED WALLS ARE SHOWN IN GRAY PATTERN. REFER TO PARTITION TYPES FOR RATING REQUIREMENTS.

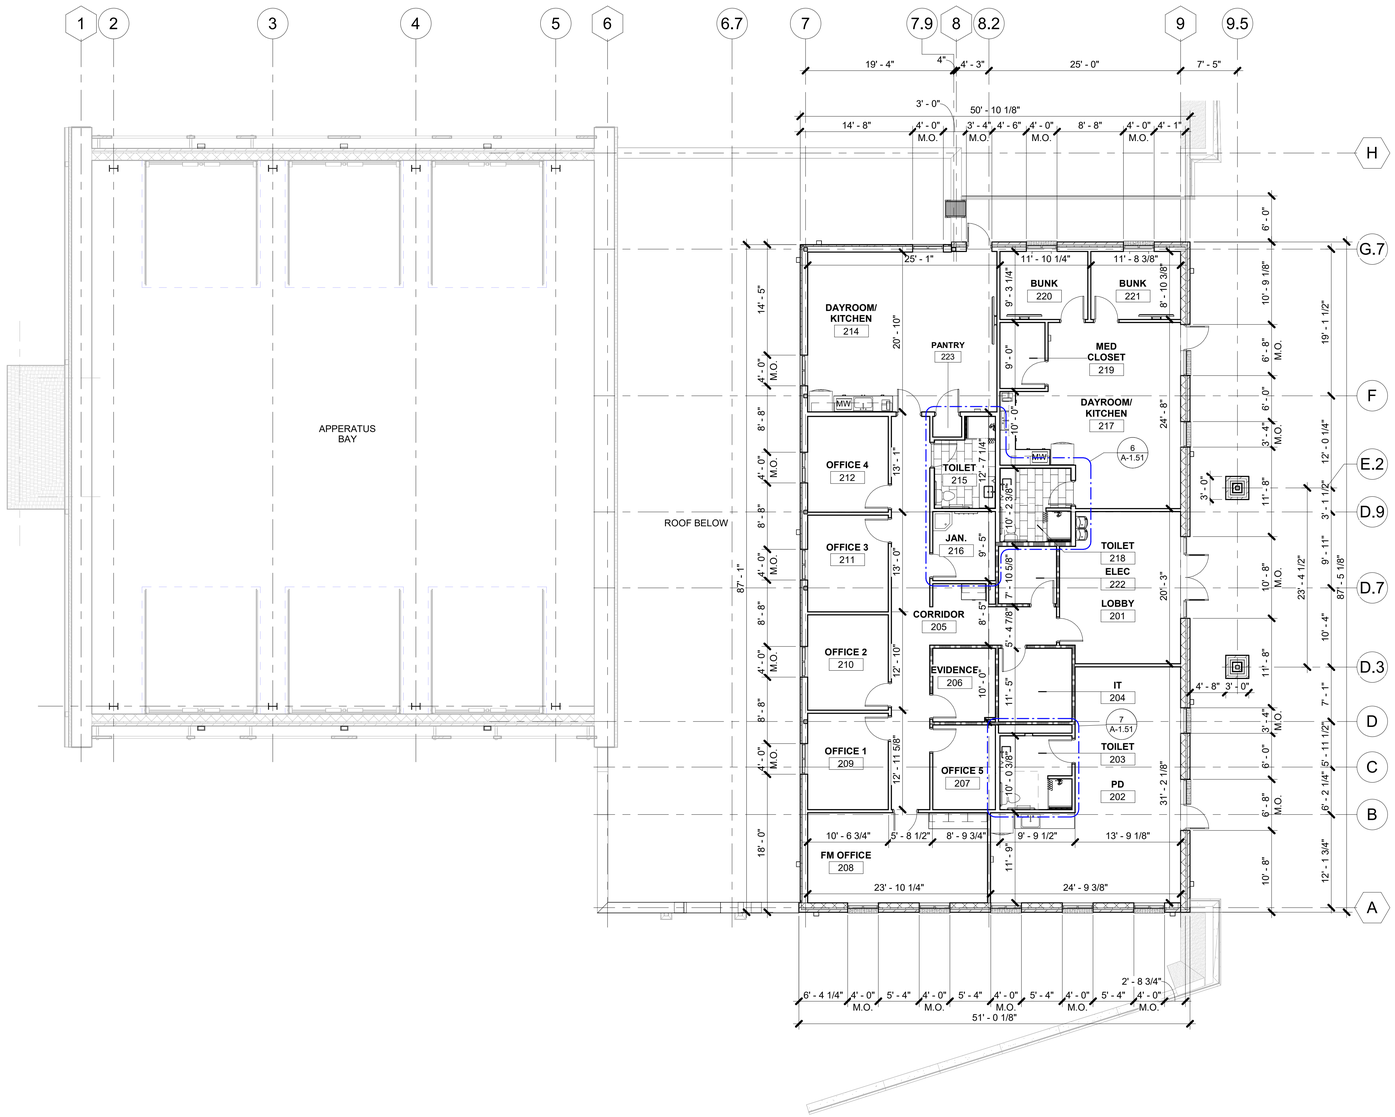

1 **LEVEL 2 - DIMENSION PLAN**
SCALE: 1/8" = 1'-0"

JERICHO design group
208 Pirkle Ferry Road, Suite C
Cumming, GA 30040

STATE OF GEORGIA
DOUGLAS E SHAW
07/22/2026
CERTIFICATE NO. RA014745
REGISTERED ARCHITECT

georgia civil
CIVIL ENGINEERING
LANDSCAPE ARCHITECTURE
LAND SURVEYING

SHEAR STRUCTURAL

TOTAL ENGINEERS

Electrical Engineers

CITY OF COVINGTON
ESTABLISHED 1822
FIRE RESCUE
GEORGIA
FIRE DEPARTMENT

FIRE STATION #23

City of Covington

HIGHWAY 36
COVINGTON, GA 30014

PRINT RECORD

No.	DATE	DESCRIPTION
	07/22/2026	ISSUED FOR PERMIT

Drawn By ED
Checked By JDG
Date 07/22/2026
Job No. 25033

Sheet Title
LEVEL 2 - DIMENSION PLAN

Sheet No.
A-1.02D

RELEASED FOR CONSTRUCTION

7/28/2026 4:21:24 PM