2026, Jericho Design Group, LLC. These drawings are protected by the copyright laws of the United States. These drawings or any part thereof may not be used for any purpose or reproduced in any form or by any means without the written consent of Doug Shaw.

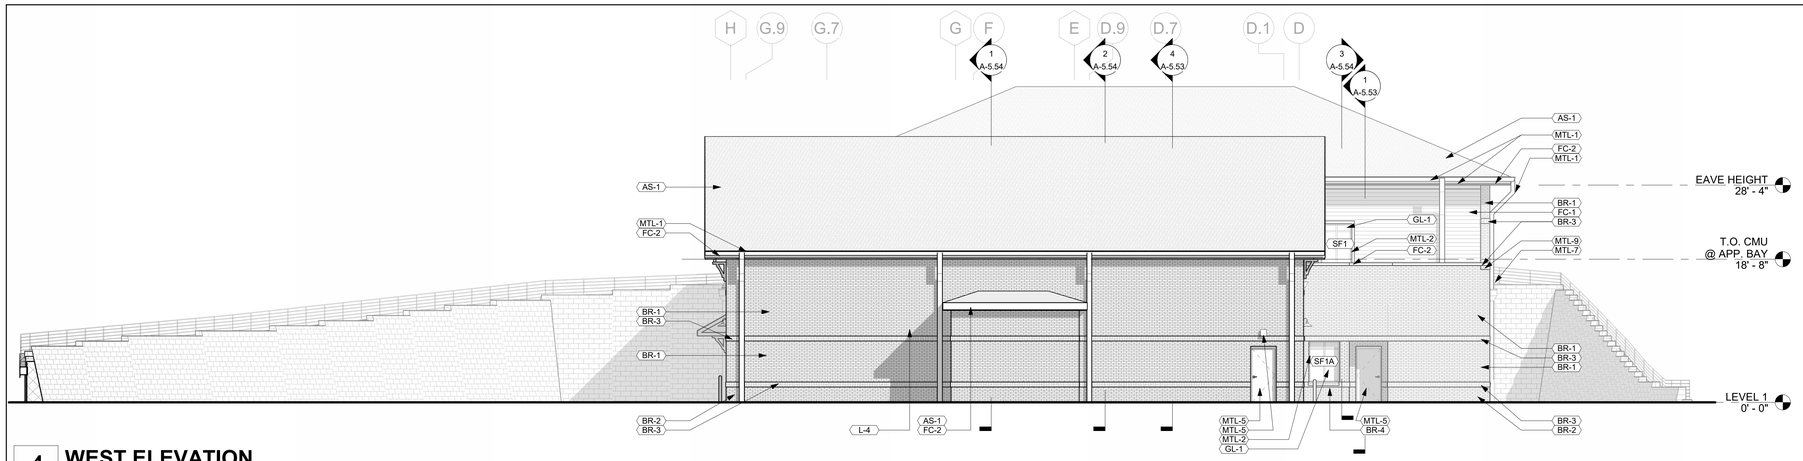


## 4 WEST ELEVATION

SCALE: 1/8" = 1'-0"

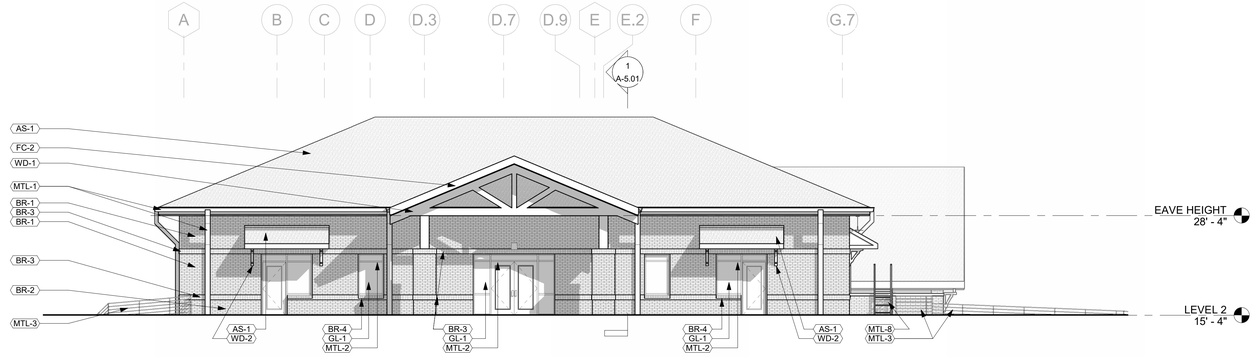


## 3 EAST ELEVATION

SCALE: 1/8" = 1'-0"

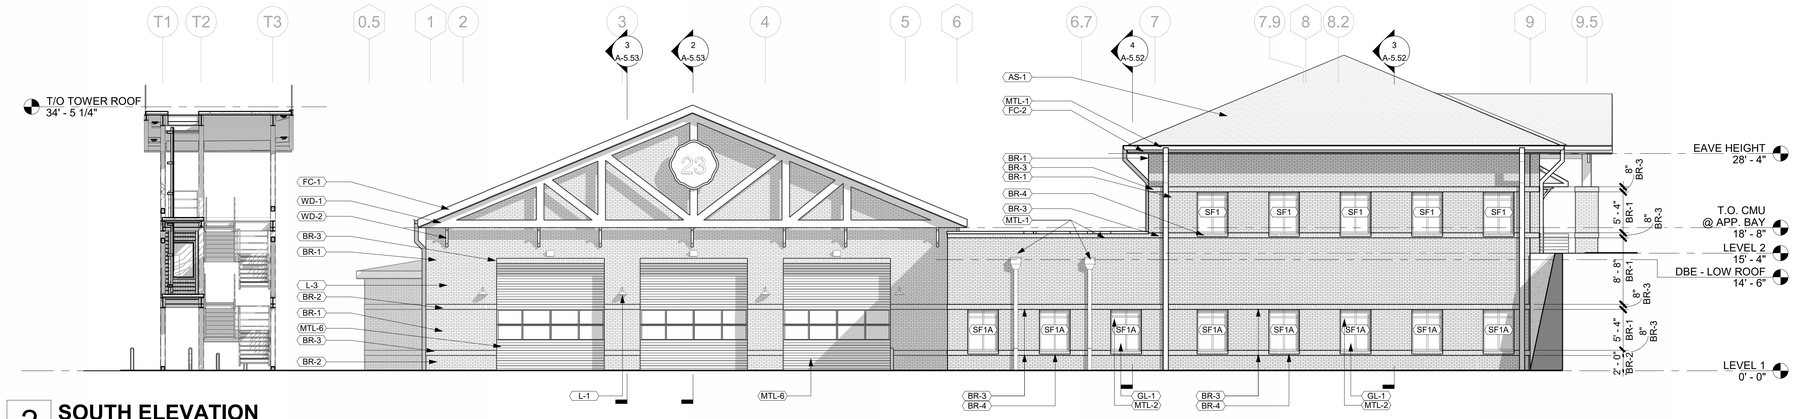


## 2 SOUTH ELEVATION

SCALE: 1/8" = 1'-0"

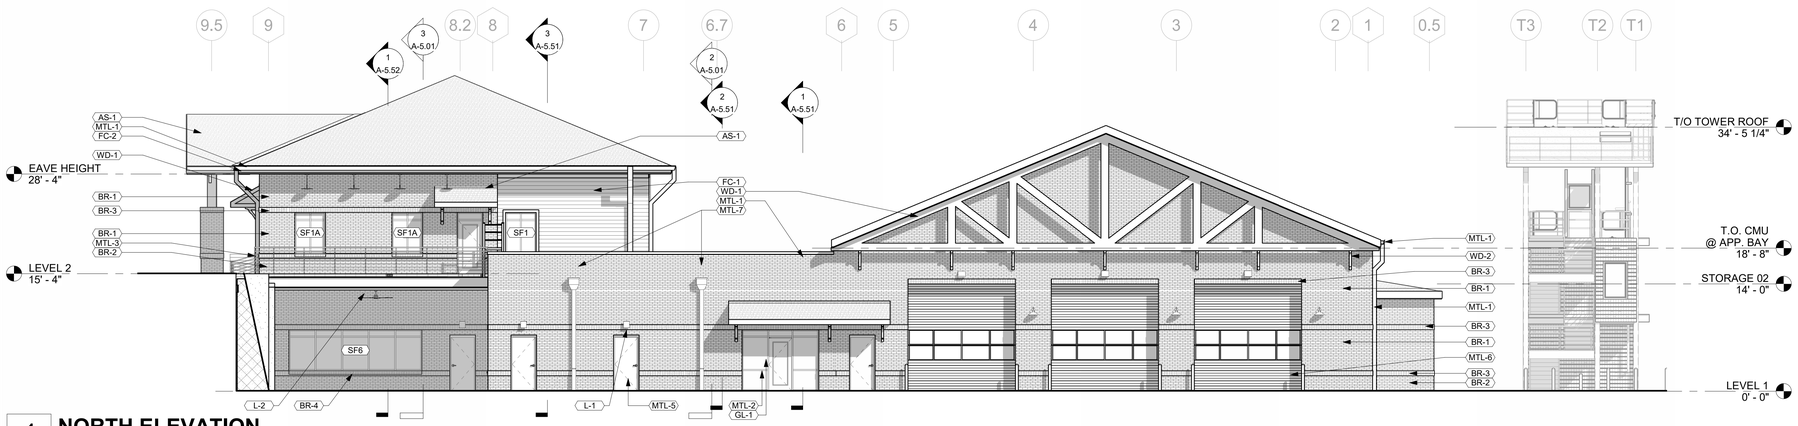


## 1 NORTH ELEVATION

SCALE: 1/8" = 1'-0"

### KEY NOTES - EXTERIOR ELEVATIONS

| KEY NOTE # | DESCRIPTION |
|---|---|
| AS-1 | ARCHITECUTRAL ASPHALT ROOF SHINGLES, B.O.D. GAF TIMBERLINE HDZ, CHARCOAL |
| BR-1 | MODULER FACE BRICK VENEER, RUNNING BOND, MOSSTOWN W/COOSA WHEAT MORTAR, B.O.D. CHEROKEE BRICK |
| BR-2 | MODULER FACE BRICK VENEER,RUNING BOND, VELOUR BROWN W/COOSA WHEAT MORTAR, B.O.D. CHEROKEE BRICK |
| BR-3 | MODULER FACE BRICK VENEER, SOLDIER COURSE W/ 1" PROTRUSION, MOSSTOWN W/COOSA WHEAT MORTAR, B.O.D. CHEROKEE BRICK |
| BR-4 | MODULER FACE BRICK VENEER, ROWLOCK SILL, MOSSTOWN W/COOSA WHEAT MORTAR, B.O.D. CHEROKEE BRICK |
| FC-1 | FIBER CEMENT BOARD SIDING - HARDIE COBBLE STONE |
| FC-2 | FIBER CEMENT TRIM & FASCIA BOARD - HARDIE AGED PEWTER |
| GL-1 | INSULATED, LOW-E STOREFRONT GLAZING |
| L-1 | EXTERIOR LIGHT FIXUTRE, REFER TO ELECTRICAL DRAWINGS |
| L-2 | EXTERIOR CEILING FAN, REFER TO MECHANICAL DRWGS |
| L-3 | PRE-FINISHED MECHANICAL LOUVER, REFER TO MECH. DRAWINGS |
| L-4 | EXHAUST FAN, REFER TO MECHANICAL DRWGS |
| MTL-1 | PREFINISHED ALUMINUM - GUTTERS & DOWNSPOUTS - DARK BRONZE |
| MTL-2 | PREFINISHED ALUMINUM STOREFRONT SYSTEM - KAWNEER DARK BRONZE |
| MTL-3 | METAL - PAINTED STEEL GUARDRAILS |
| MTL-5 | INSULATED METAL DOORS AND FRAMES, REFER TO DOOR SCHEDULE |
| MTL-6 | OVERHEAD DOORS - FIRE ENGINE RED, REFER TO DOOR SCHEDULE |
| MTL-7 | PREFINISHED ALUMINUM - CONDUCTOR HEAD & DOWNSPOUTS - DARK BRONZE |
| MTL-8 | PREFINISHED METAL ROOF LADDER |
| MTL-9 | PREFINISHED ALUMINUM METAL COPING - DARK BRONZE |
| WD-1 | PRESSURE-TREATED WOOD VENEER |
| WD-2 | CEDAR BRACKET, TYPICAL |

JERICHO design group
208 Pirkle Ferry Road, Suite C
Cumming, GA 30040

STATE OF GEORGIA
DOUGLAS E SHAW
07/22/2026
CERTIFICATE NO. RA014145
REGISTERED ARCHITECT

georgia civil
CIVIL ENGINEERING
LANDSCAPE ARCHITECTURE
LAND SURVEYING

SHEAR STRUCTURAL

TOTAL ENGINEERS

Electrical Engineers

CITY OF COVINGTON
ESTABLISHED 1822
INTERNATIONALLY ACCREDITED
FIRE RESCUE
2005
GEORGIA
FIRE DEPARTMENT

# FIRE STATION #23

City of Covington

HIGHWAY 36
COVINGTON, GA 30014

**PRINT RECORD**

| No. | DATE | DESCRIPTION |
|---|---|---|
| | 07/22/2026 | ISSUED FOR PERMIT |

**Drawn By** ED
**Checked By** JDG
**Date** 07/22/2026
**Job No.** 25033

**Sheet Title**
**EXTERIOR ELEVATIONS**

**Sheet No.**
**A-4.01**

RELEASED FOR CONSTRUCTION

7/28/2026 4:22:01 PM