2026, Jericho Design Group, LLC. These drawings are protected by the copyright laws of the United States. These drawings or any part thereof may not be used for any purpose or reproduced in any form or by any means without the written consent of Doug Shaw.

KEYED NOTES P6.3

NOTE NUMBER	NOTE TEXT

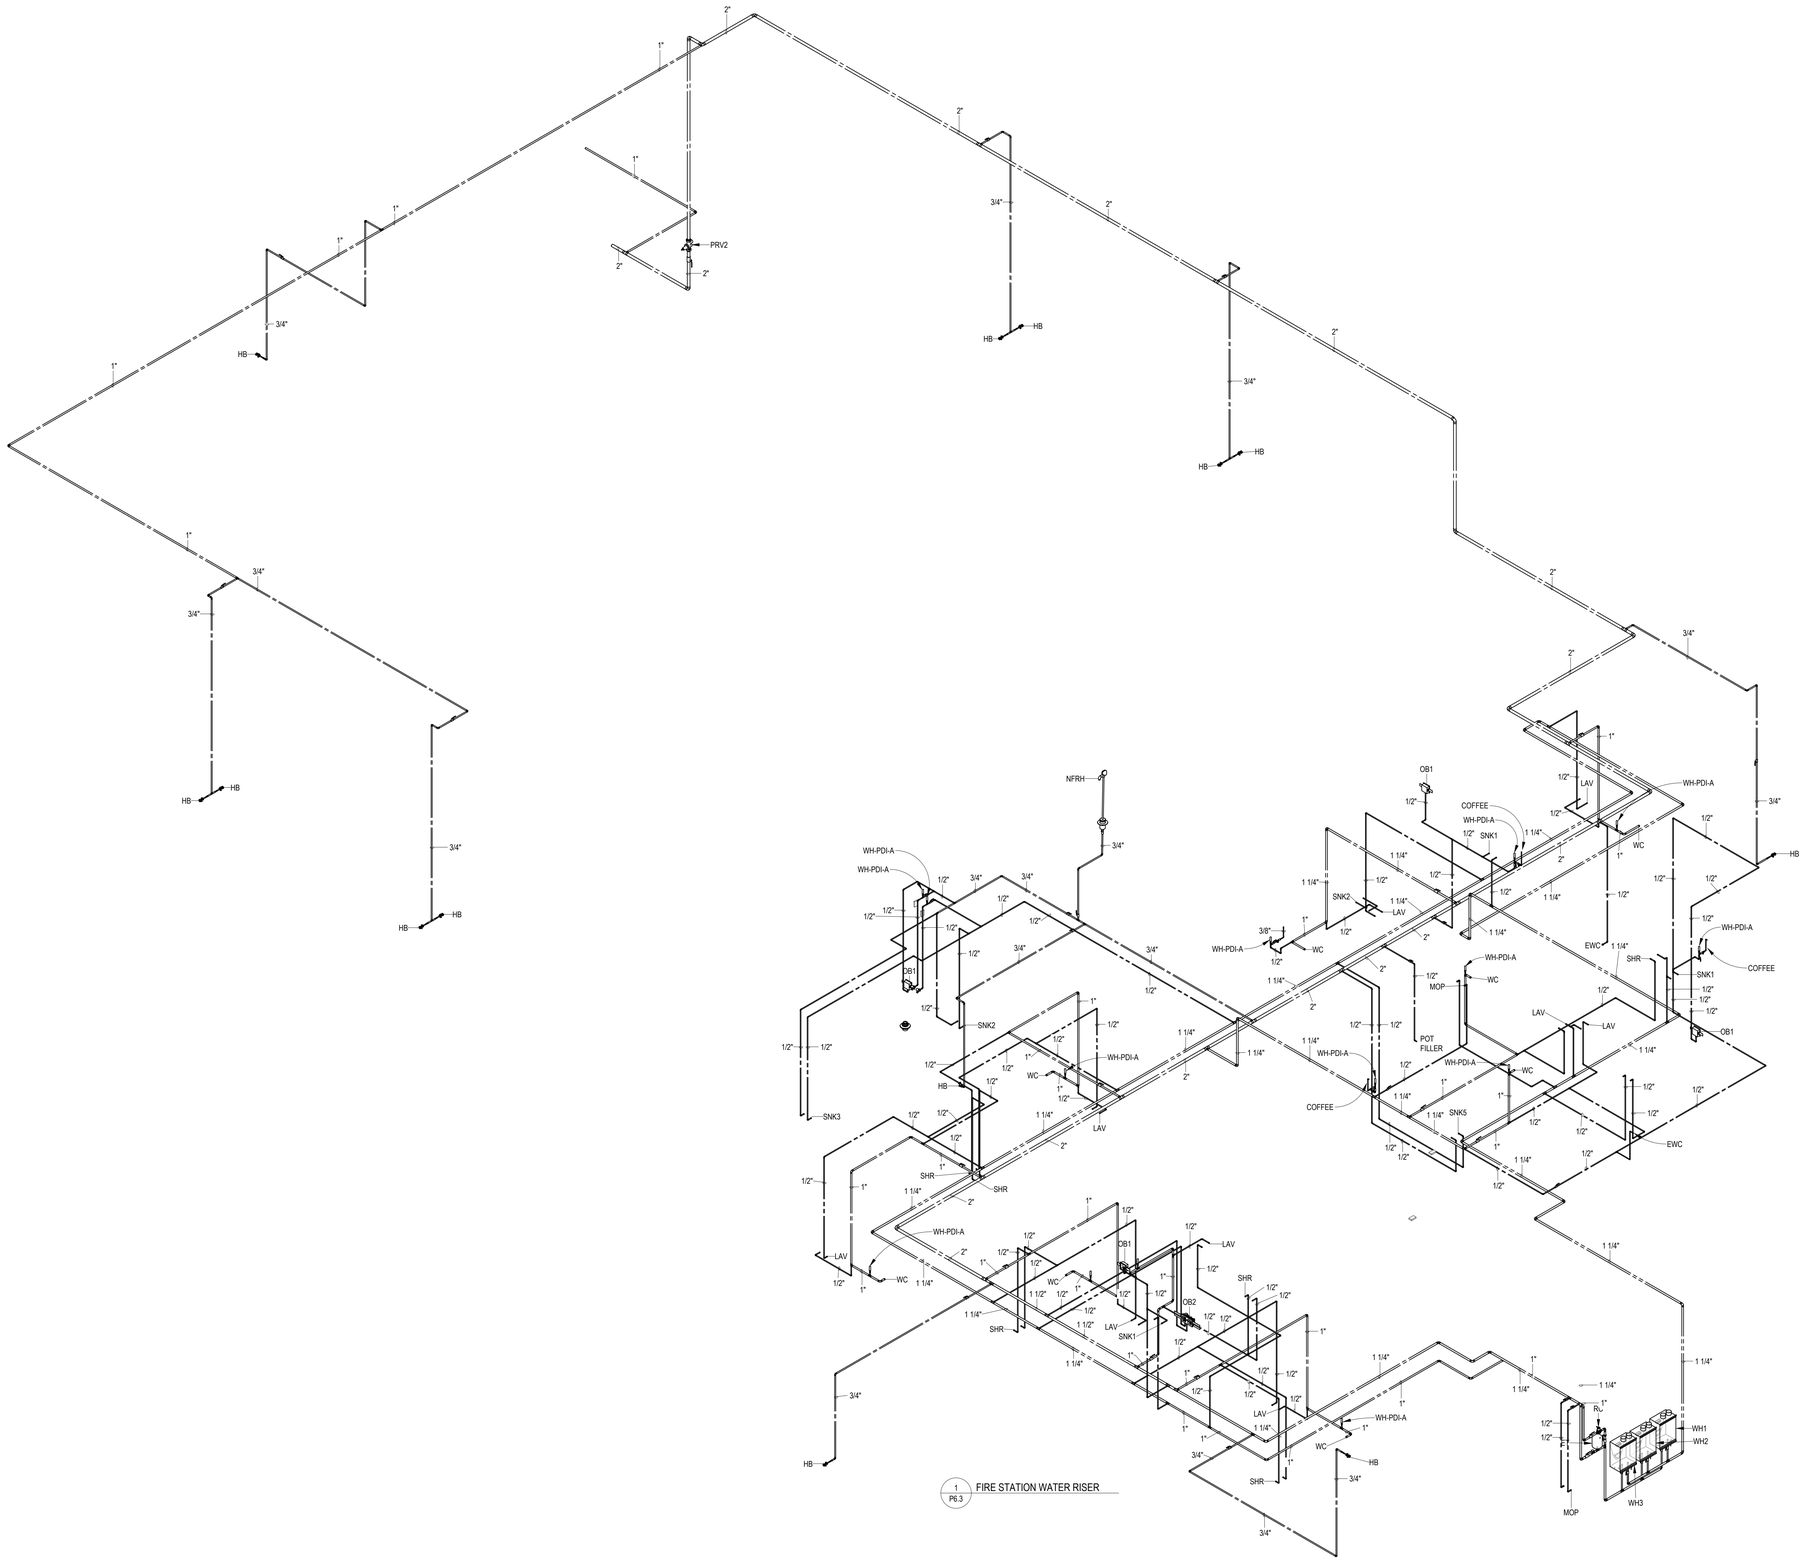

1 / P6.3 FIRE STATION WATER RISER

JERICHO design group
208 Pirkle Ferry Road, Suite C
Cumming, GA 30040

GEORGIA REGISTERED No. PE036664 PROFESSIONAL ENGINEER KRUNAL M PATEL

georgia civil
CIVIL ENGINEERING
LANDSCAPE ARCHITECTURE
LAND SURVEYING

SHEAR STRUCTURAL

TOTAL ENGINEERS

Electrical Engineers

CITY OF COVINGTON FIRE RESCUE GEORGIA FIRE DEPARTMENT

FIRE STATION #23

City of Covington

HIGHWAY 36
COVINGTON, GA 30014

PRINT RECORD

No.	DATE	DESCRIPTION
	07/22/2026	ISSUED FOR PERMIT

Drawn By Author
Checked By Checker
Date 07/22/2026
Job No. 25-109

Sheet Title
FIRE STATION WATER RISER

Sheet No.
P6.3

RELEASED FOR CONSTRUCTION

7/28/2026 1:09:45 PM