



PRINTED: 8/31/2026 3:44:53 PM


FILE PATH: Autodesk Docs:\26-02527 Madison CA Fire Station\25-02527 Madison CA Fire Station V25.rvt

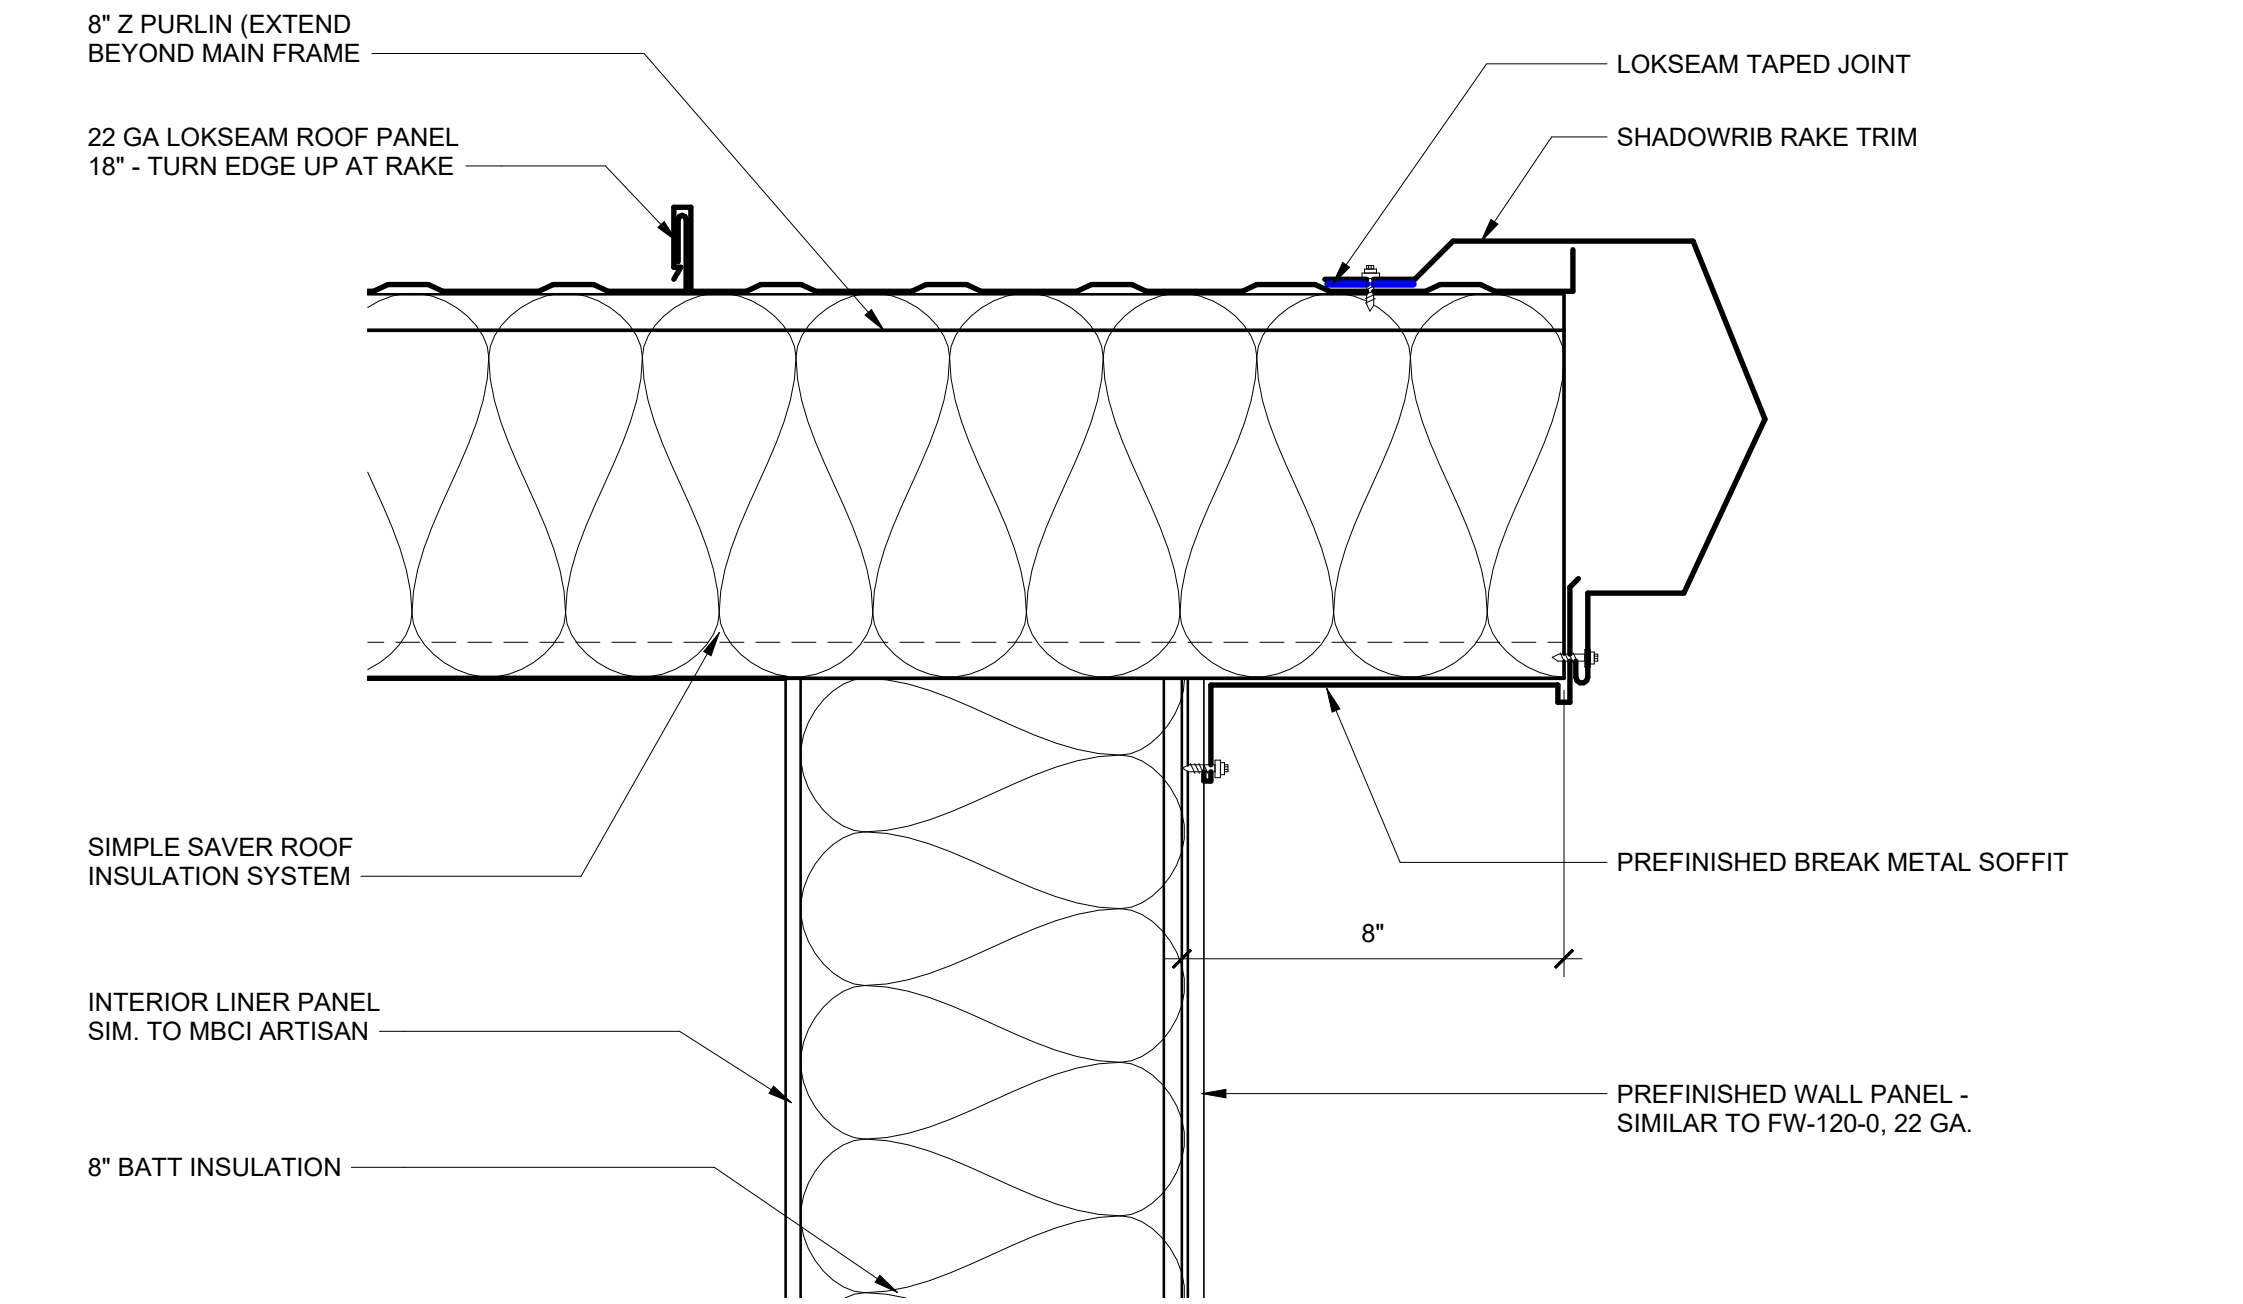


1 ROOF RAKE DETAIL
A3.2 SCALE: 3" = 1'-0"

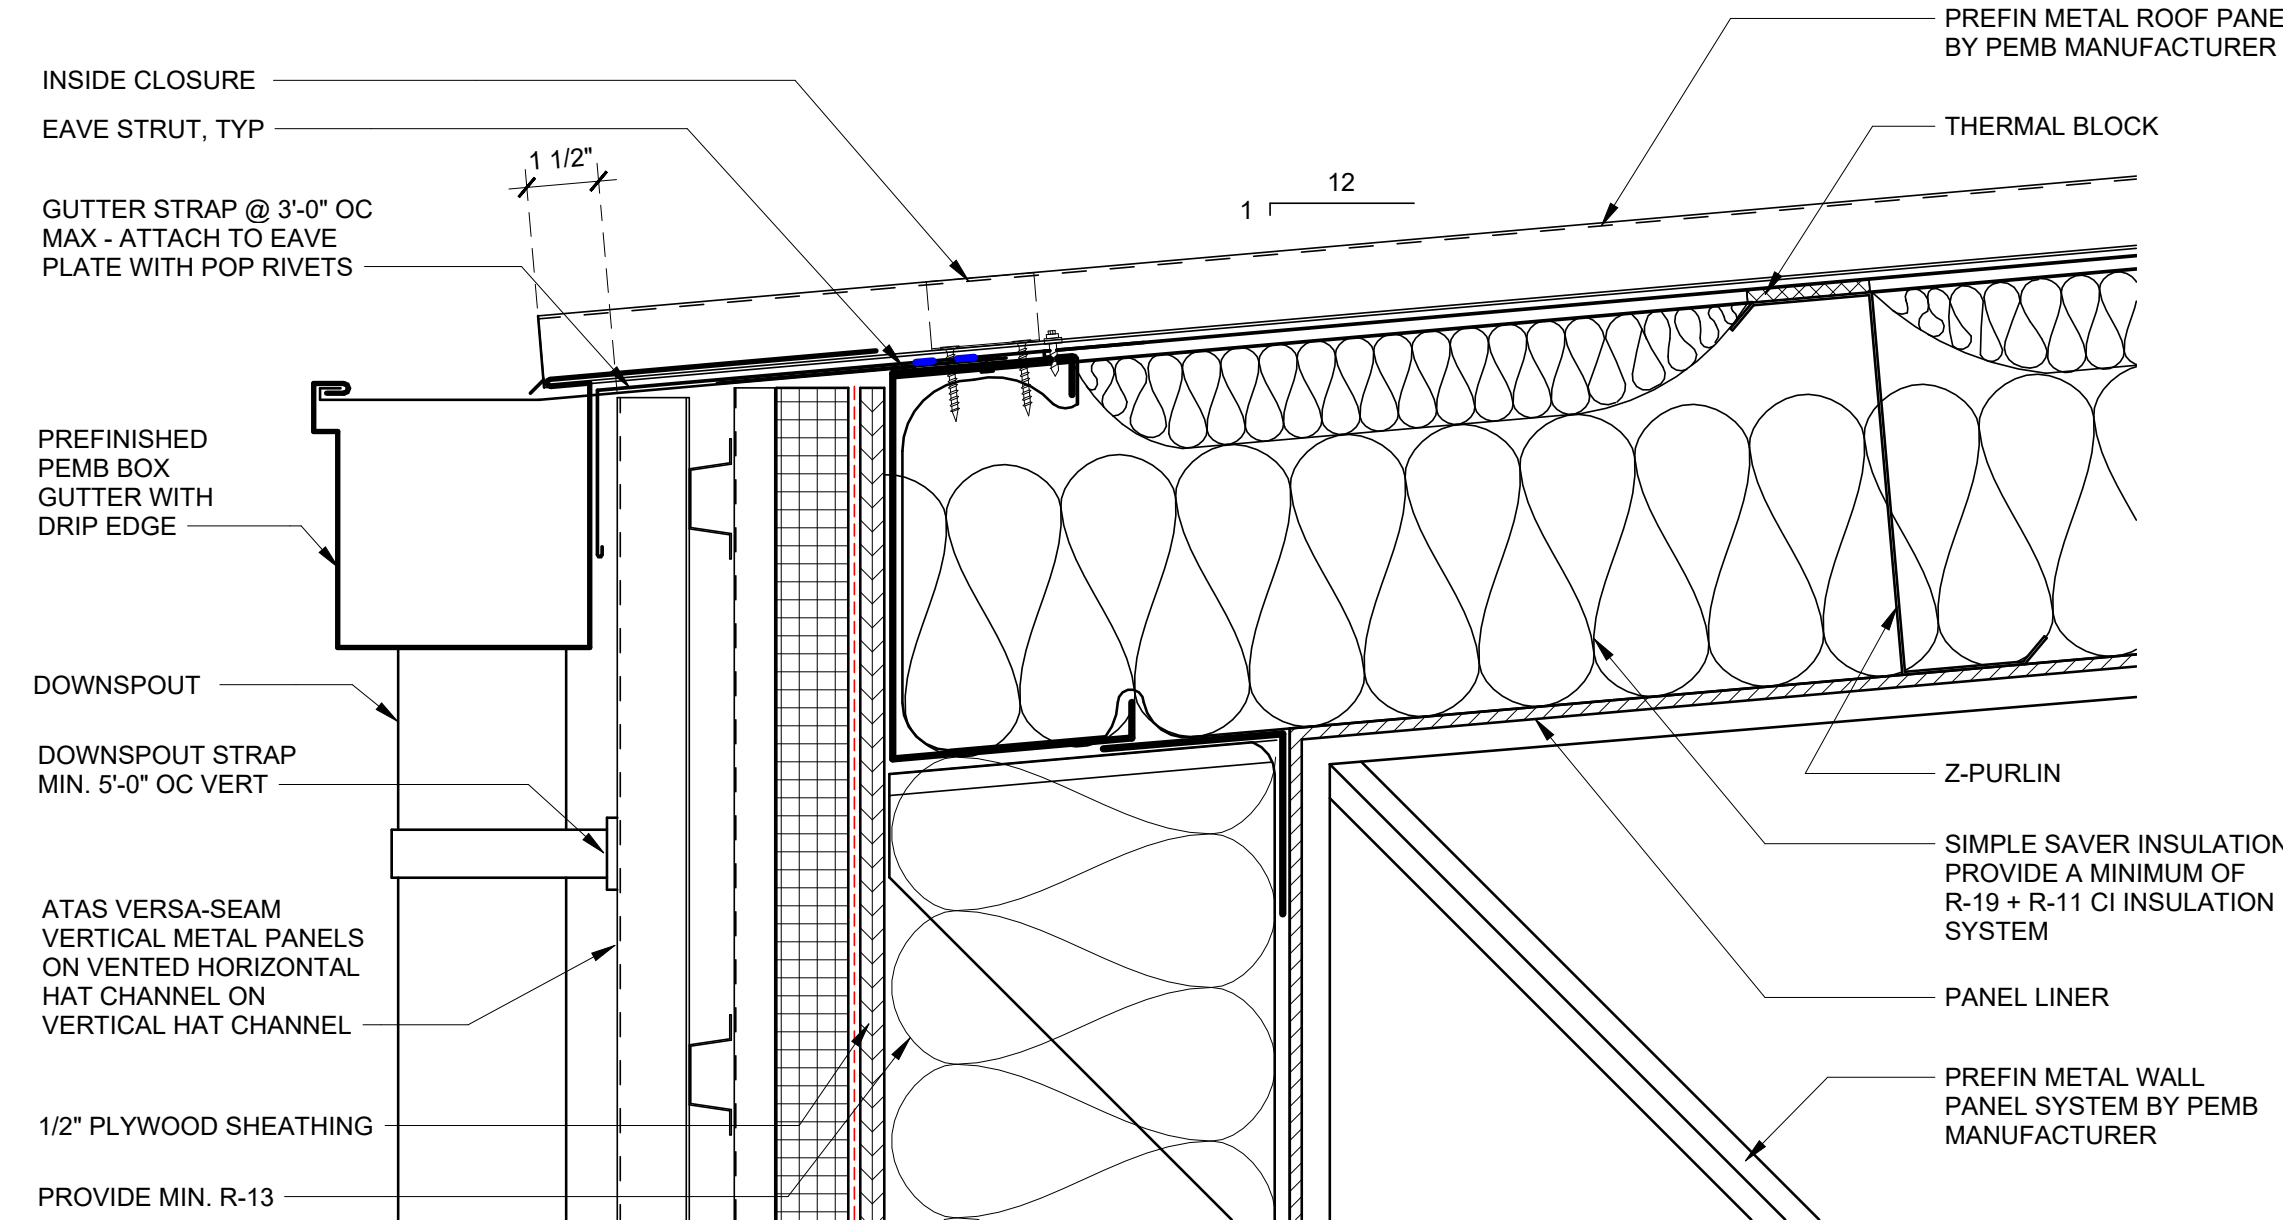


2 ROOF DETAIL
A3.2 SCALE: 3" = 1'-0"

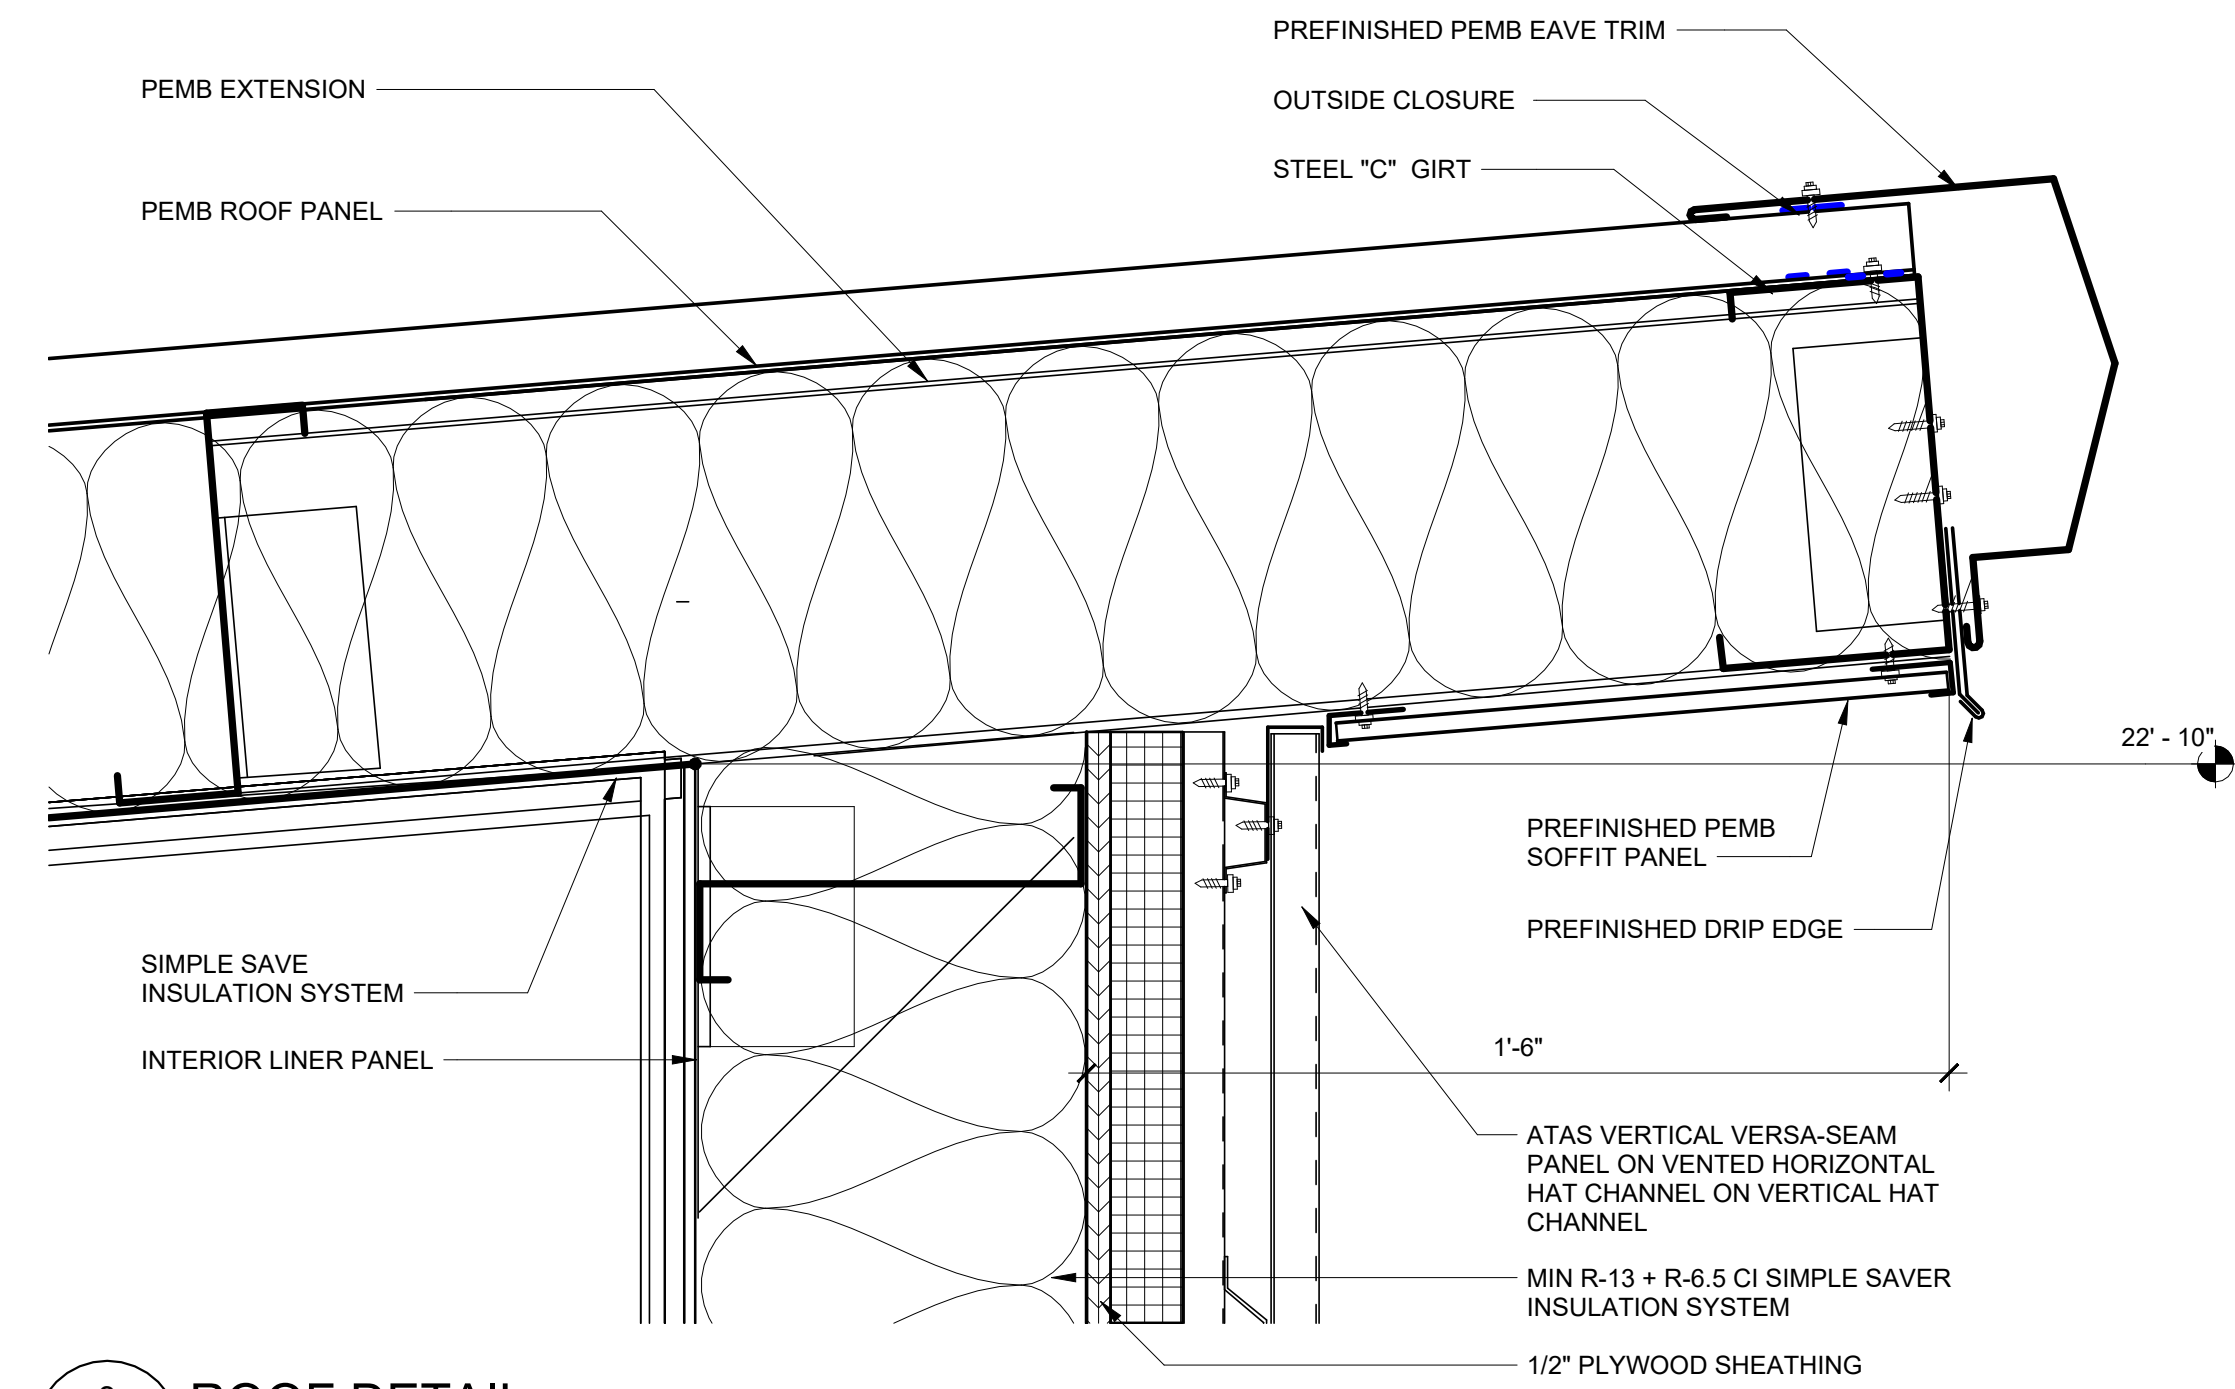


3 ROOF DETAIL
A3.2 SCALE: 3" = 1'-0"

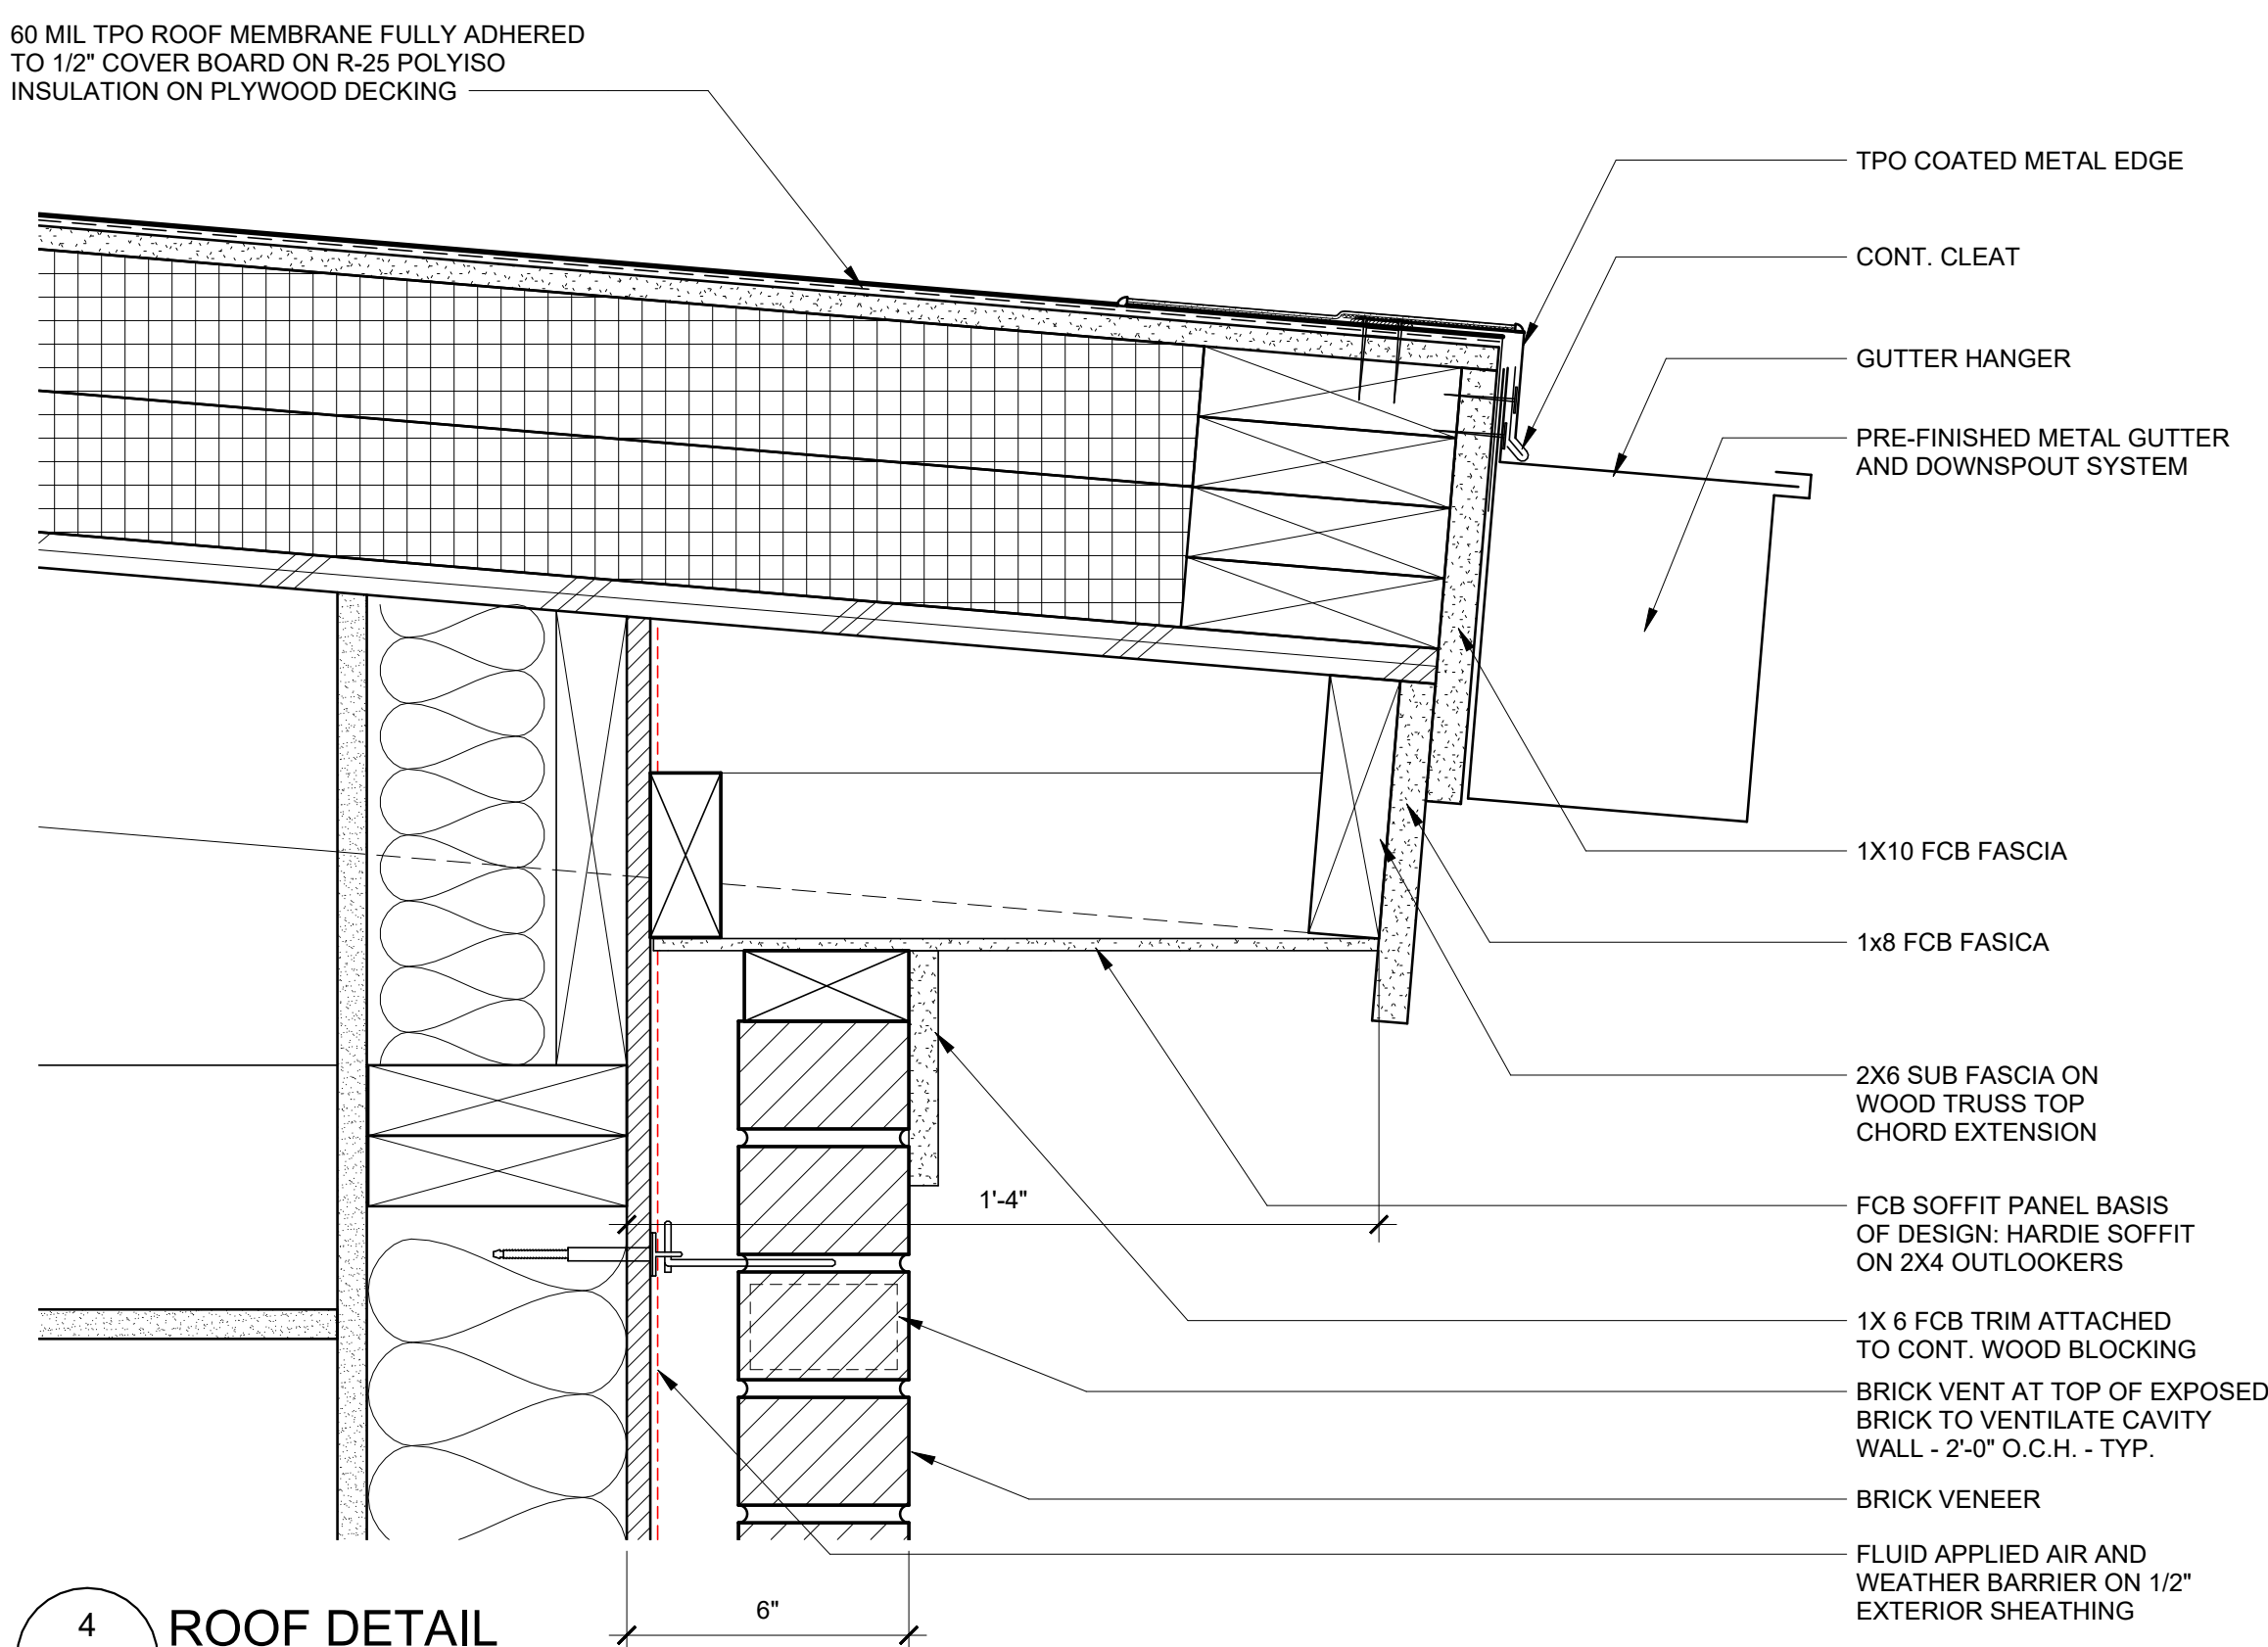


4 ROOF DETAIL
A3.2 SCALE: 3" = 1'-0"

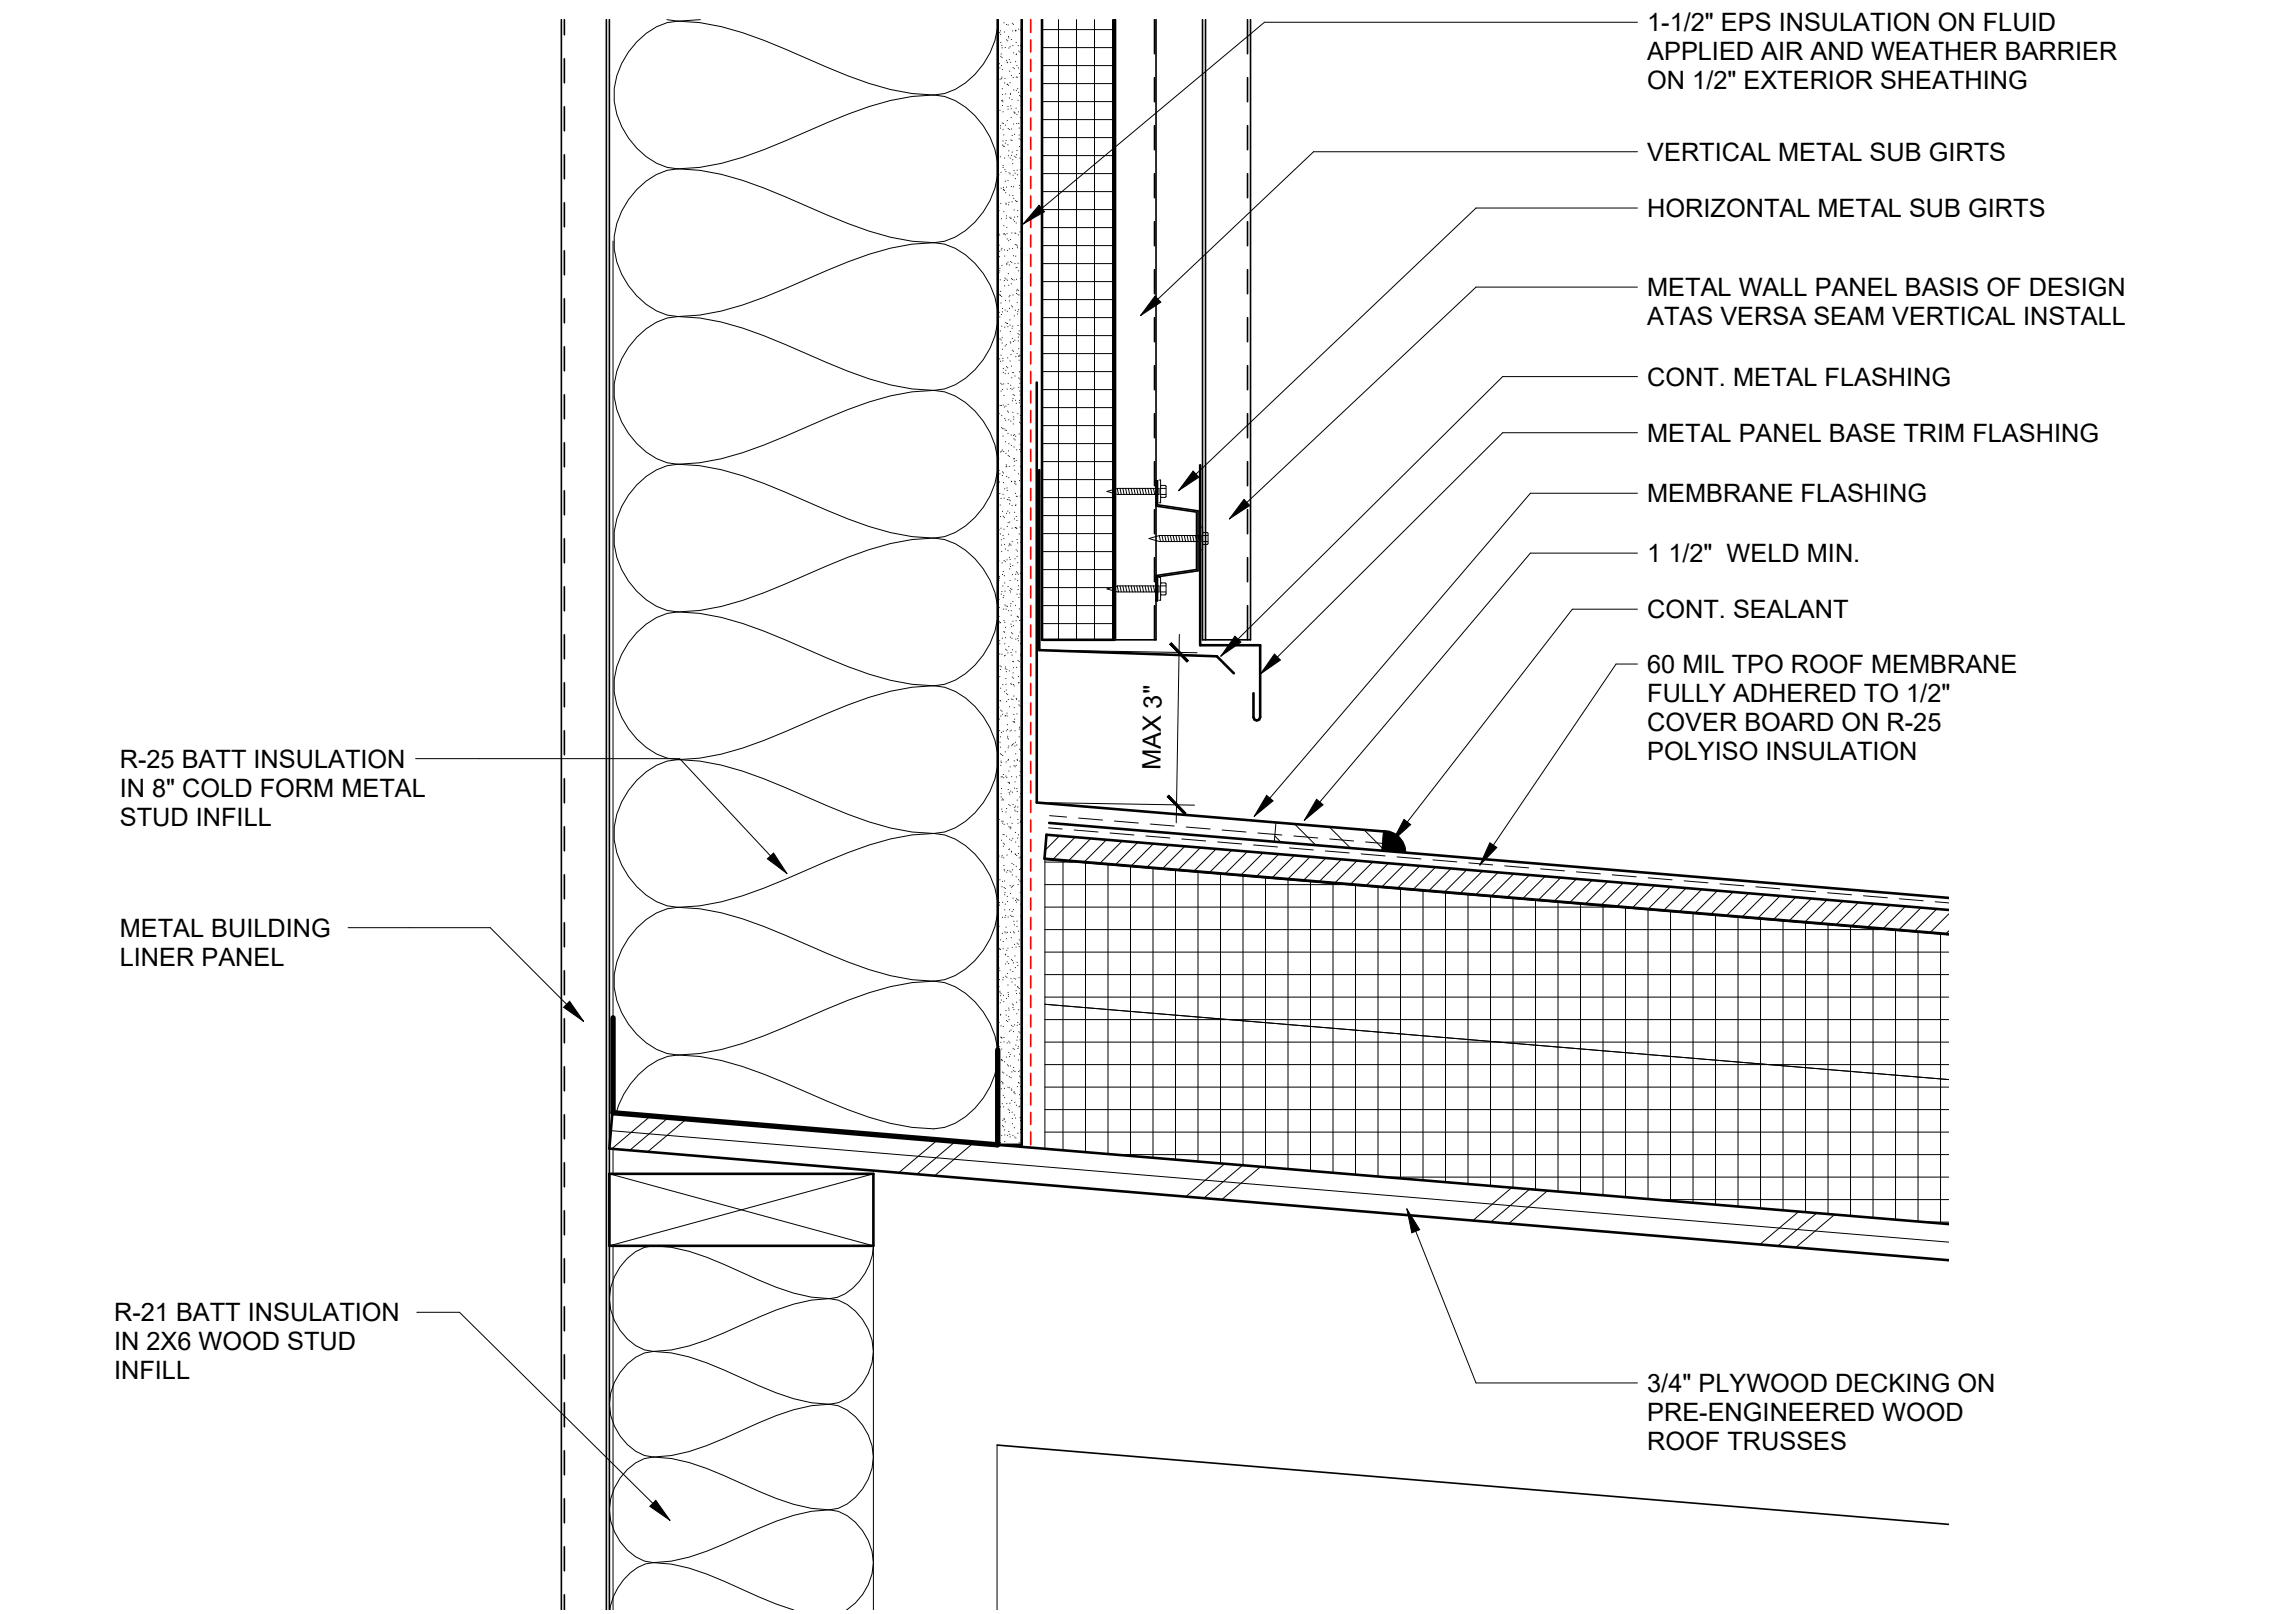


5 SECTION DETAIL
A3.2 SCALE: 3" = 1'-0"

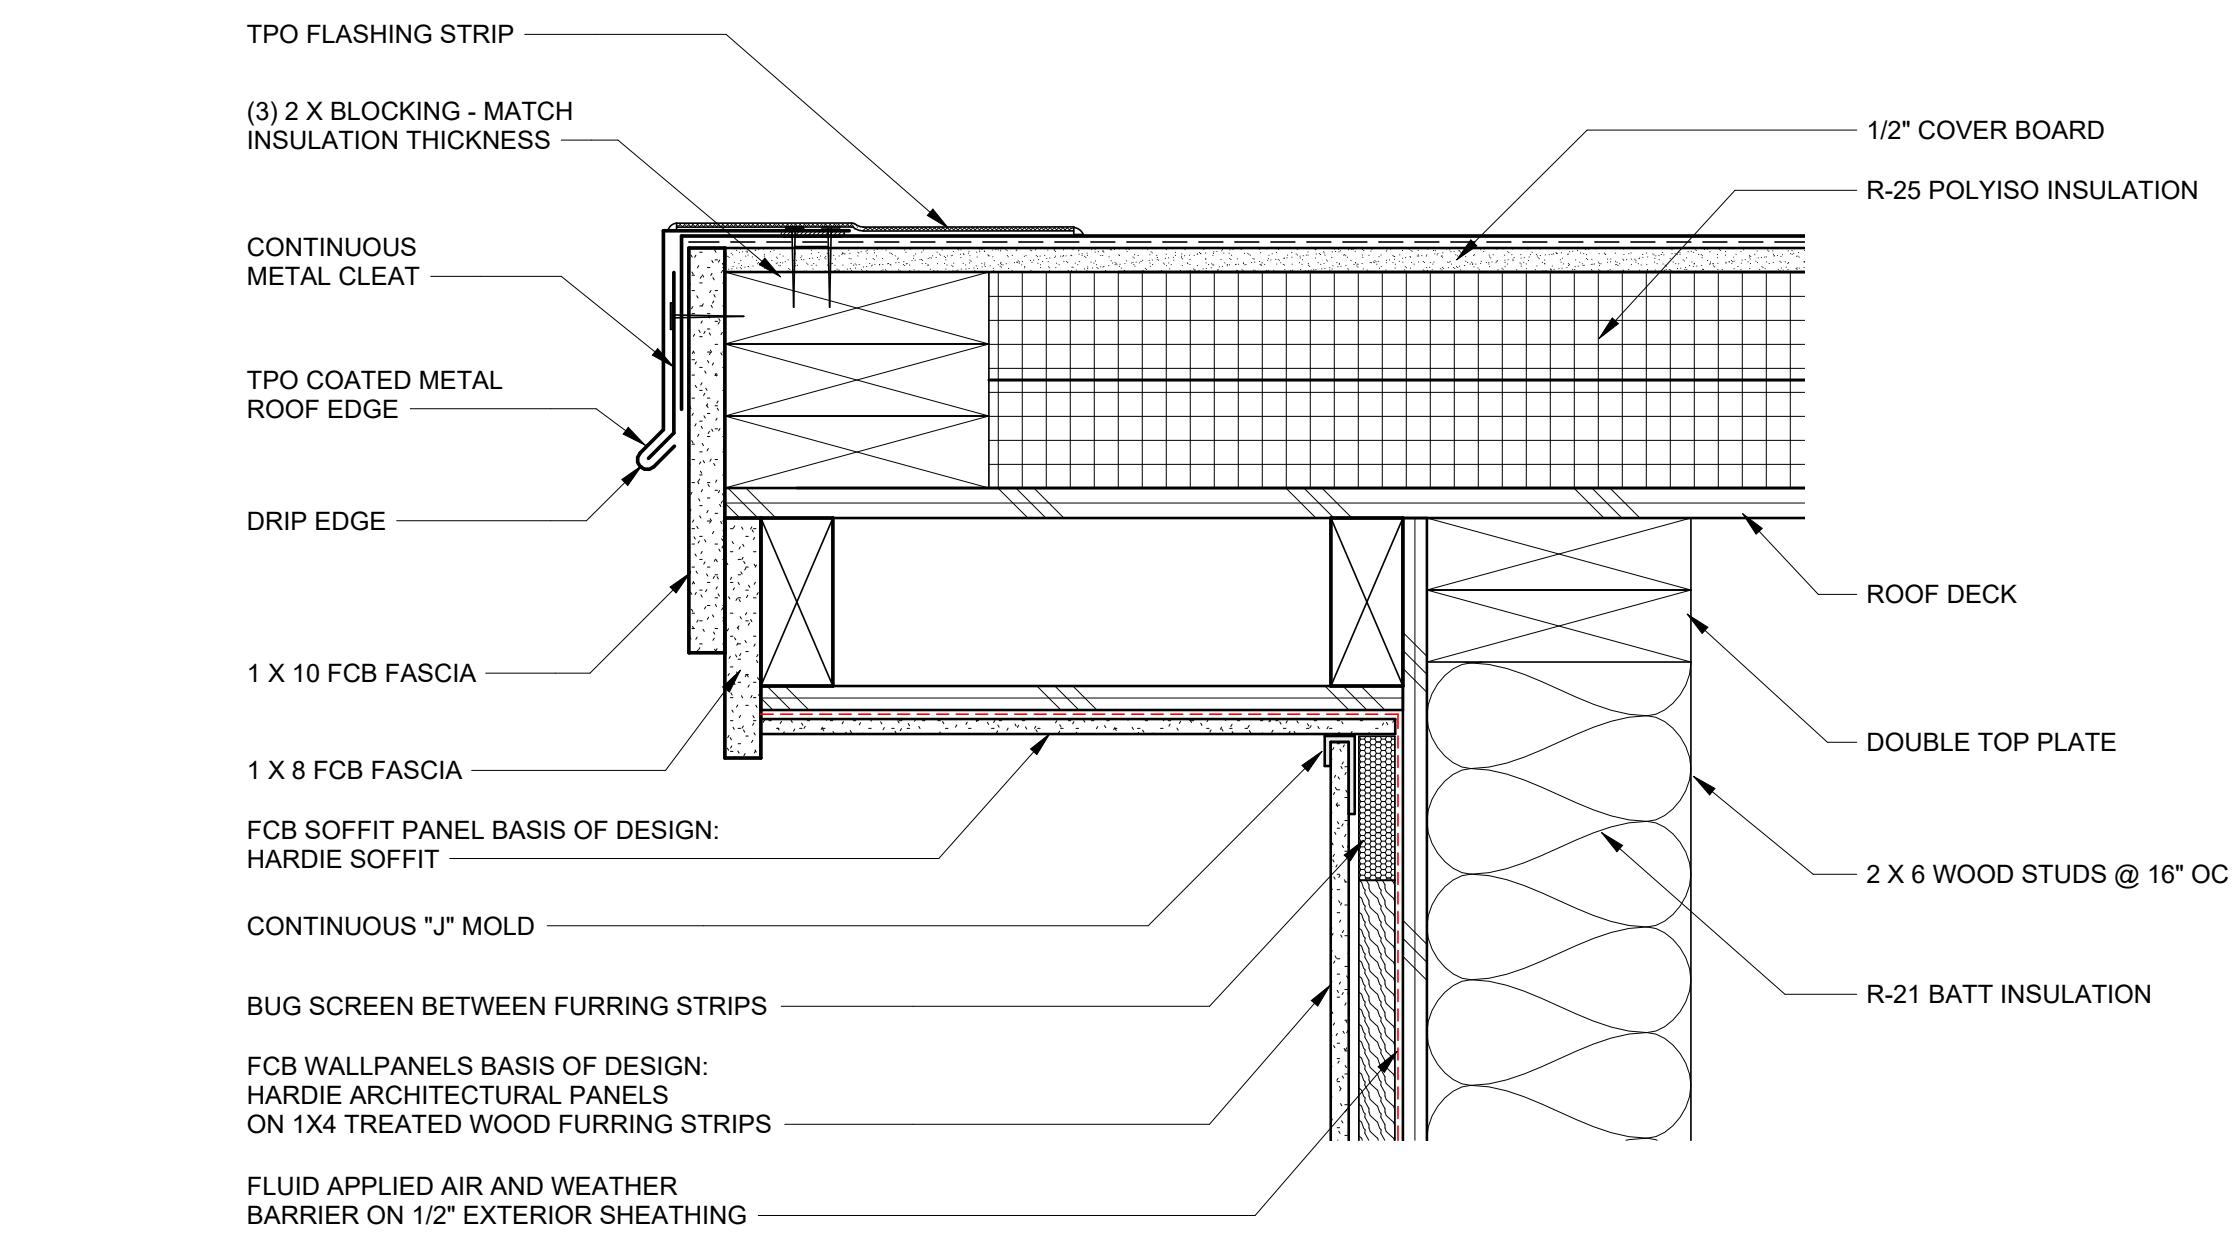


6 SECTION DETAIL
A3.2 SCALE: 3" = 1'-0"

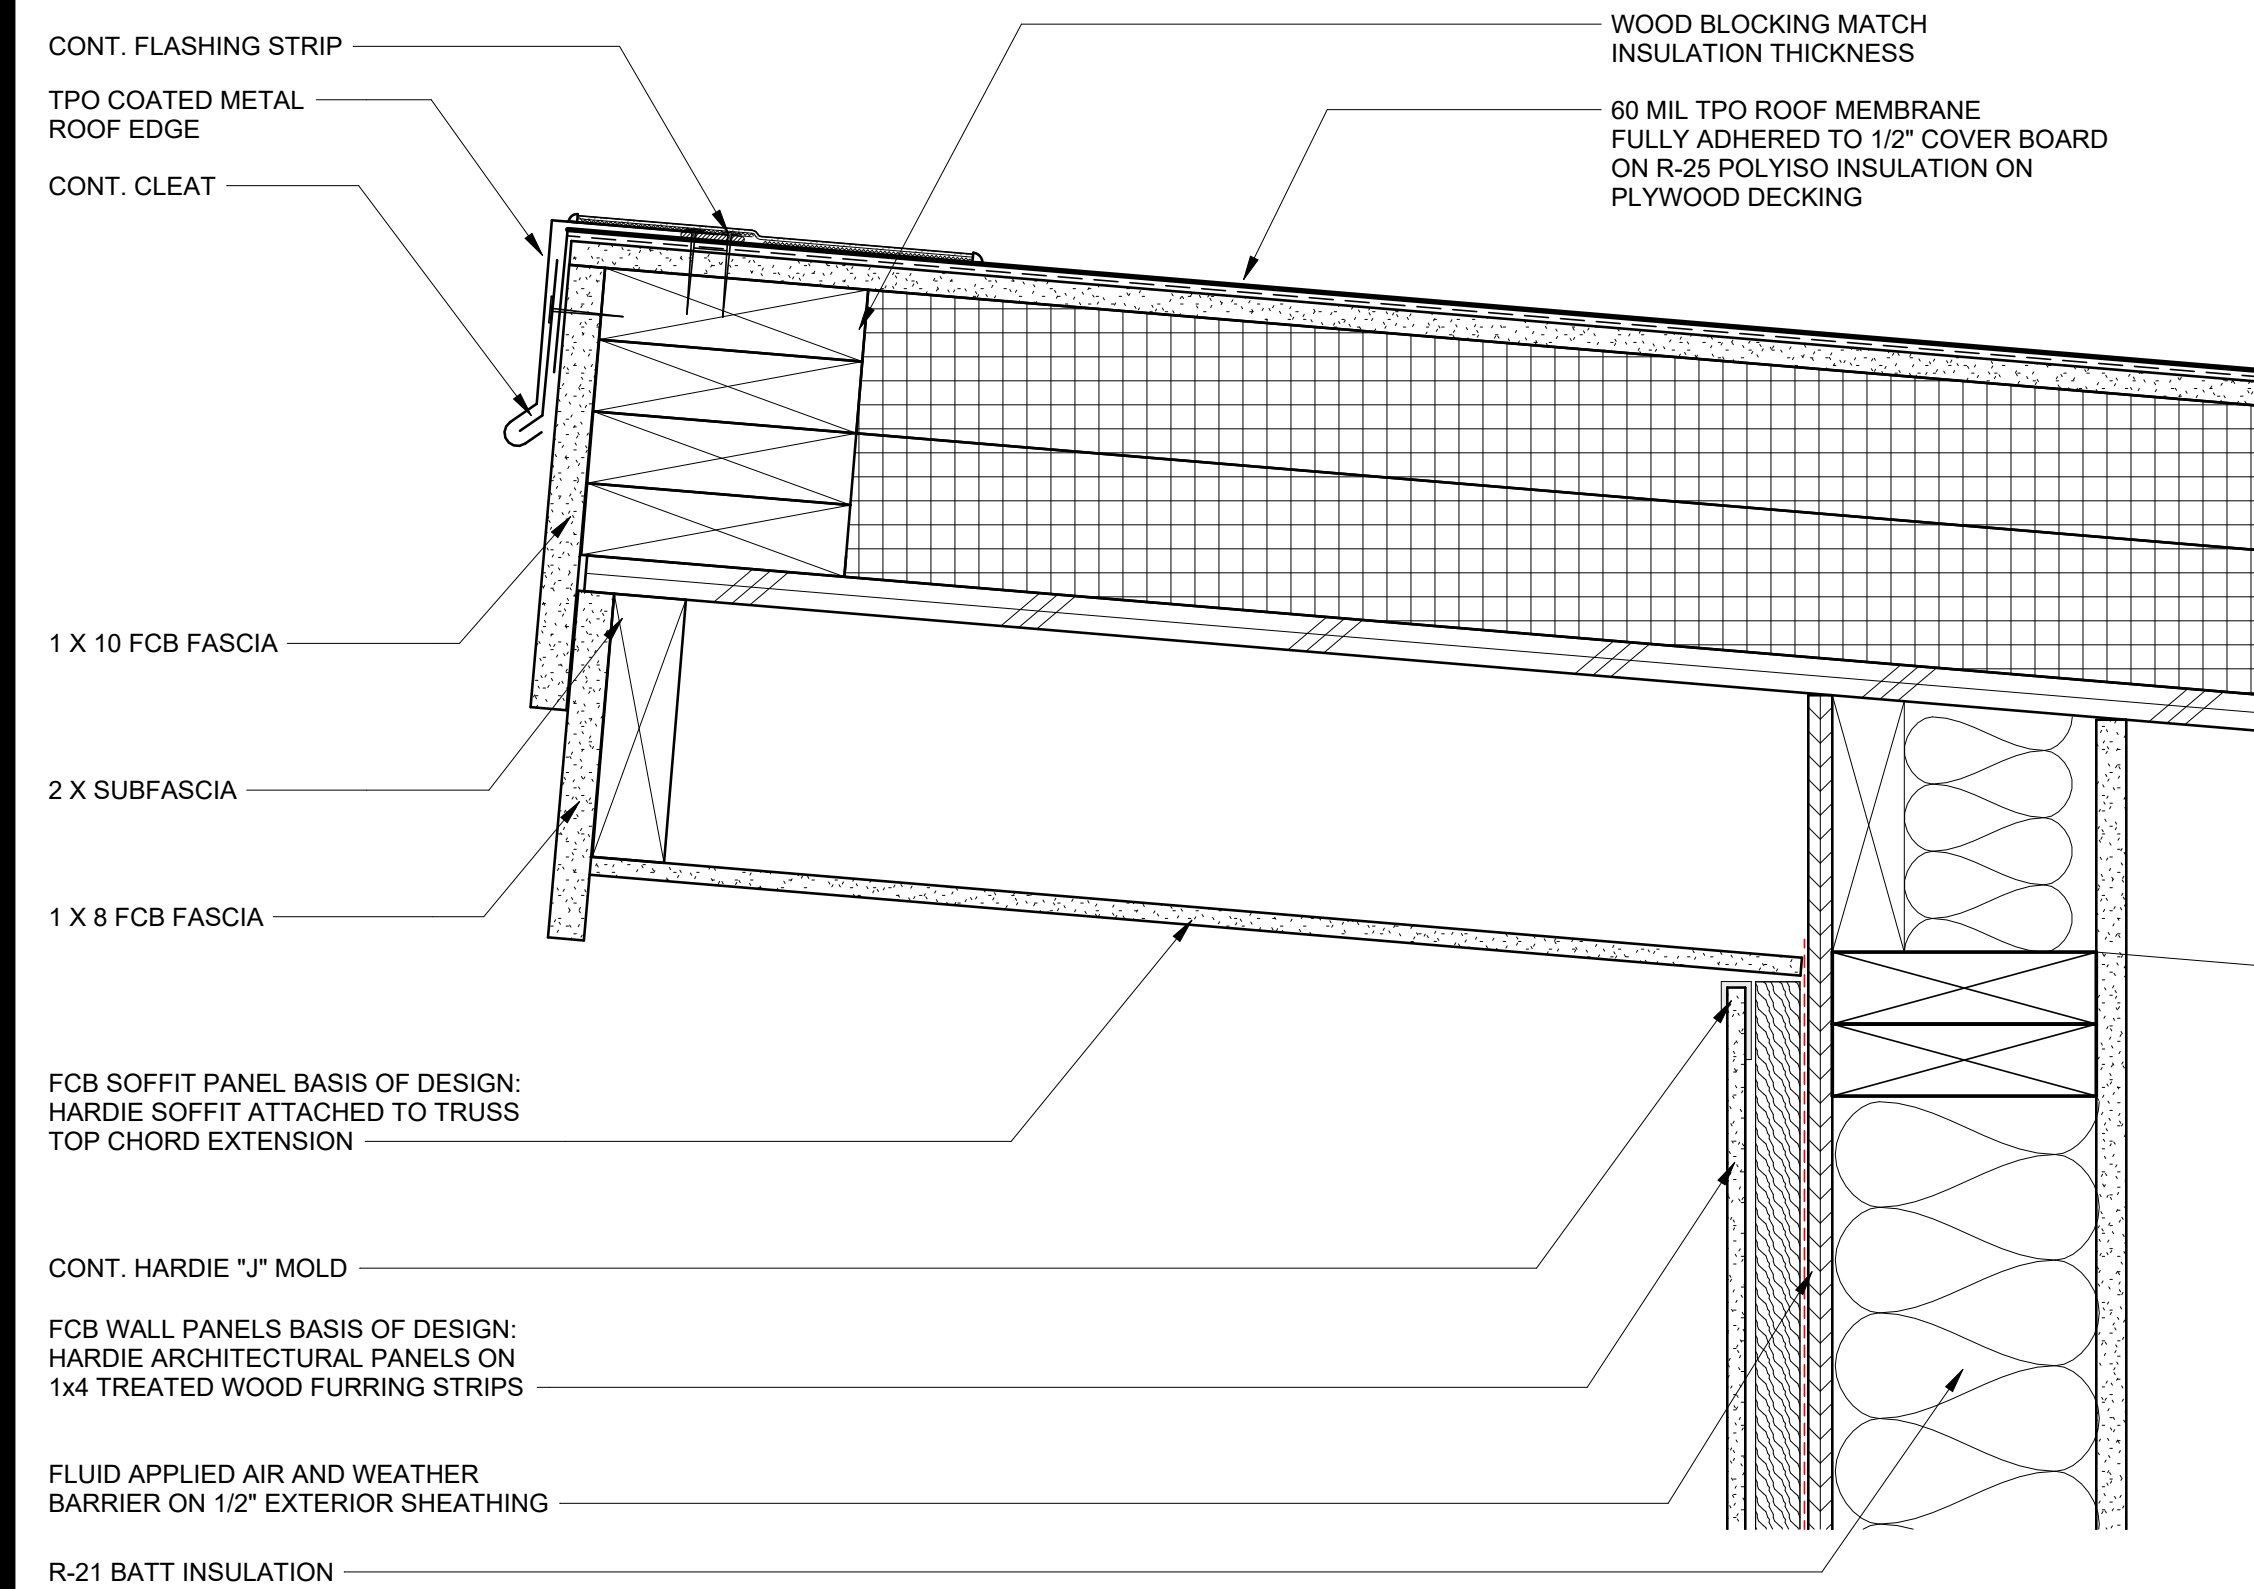

7 ROOF DETAIL
A3.2 SCALE: 3" = 1'-0"

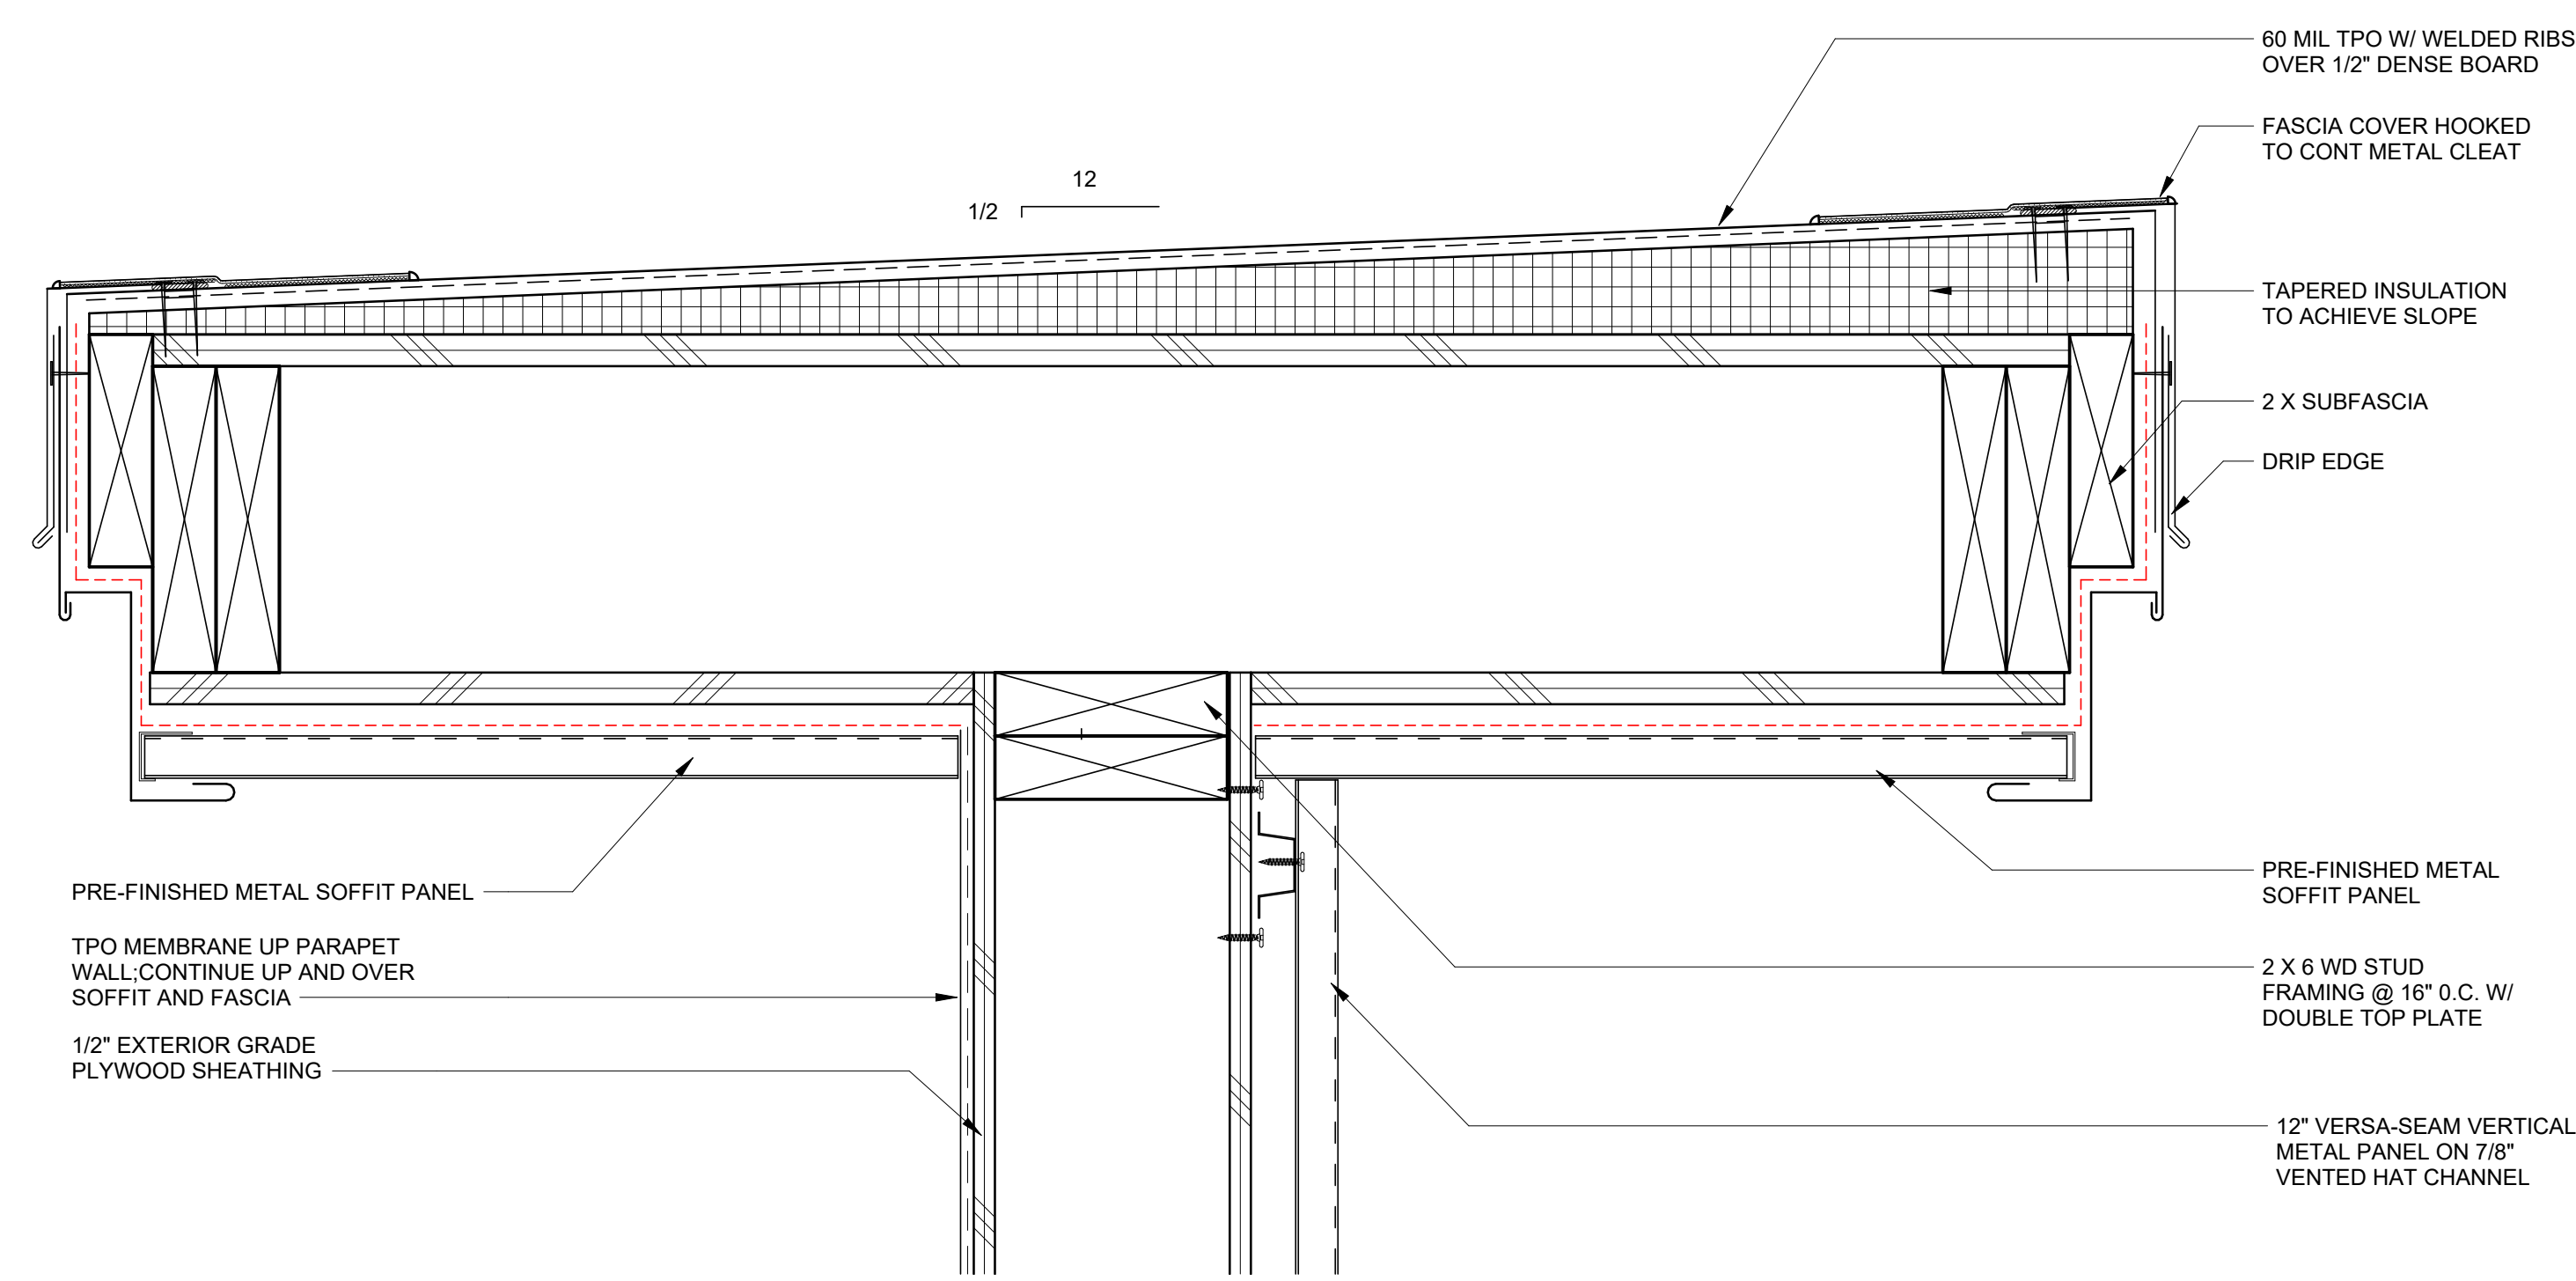

8 ROOF DETAIL
A3.2 SCALE: 3" = 1'-0"

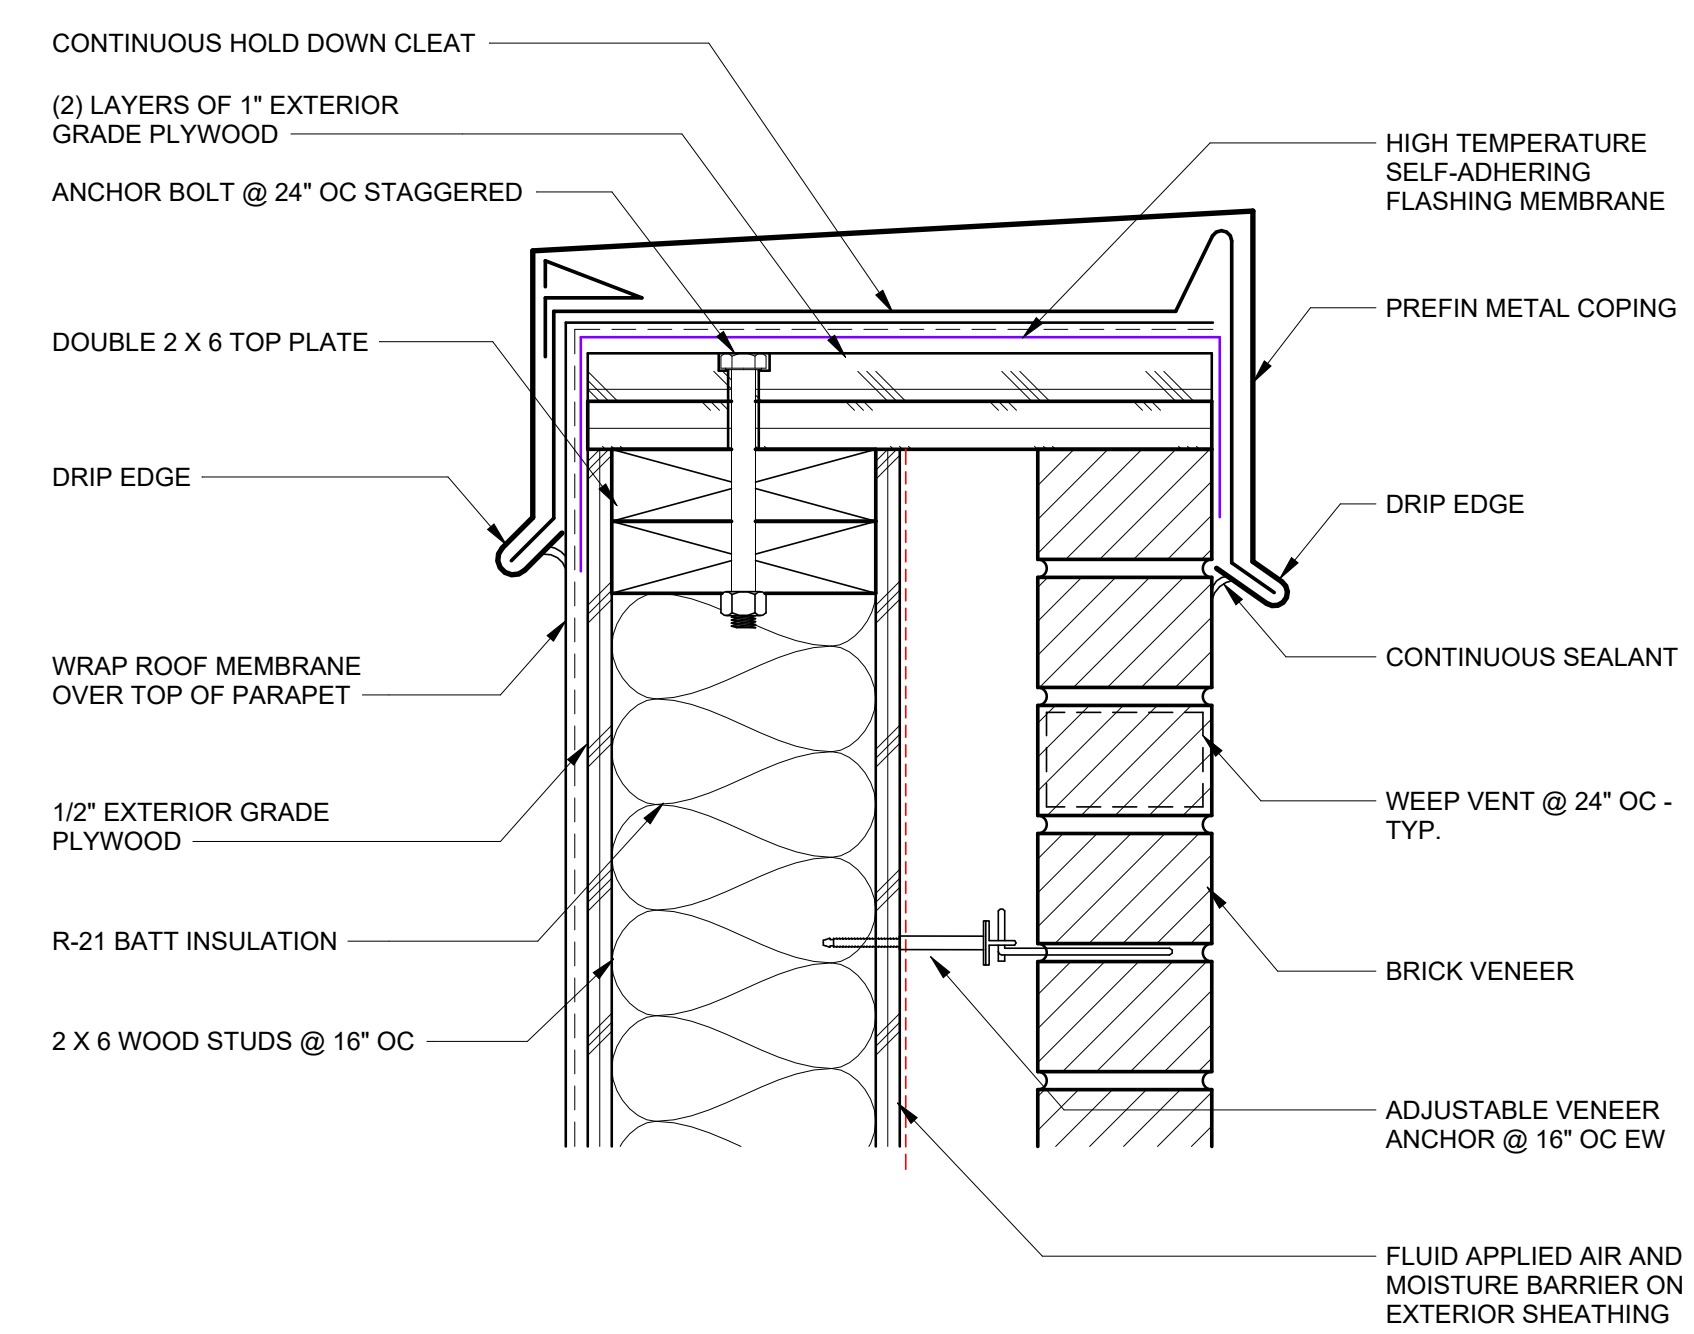

9 COPING DETAIL
A3.2 SCALE: 3" = 1'-0"

FIRE STATION MADISON, GA

1100 MARY MAGNAN BLVD
MADISON, GA 30650

BID DOCUMENTS

Project Number: 25-02527
Date: 08/31/26
Drawn By: Author
Checked By: Checker
Revisions:

No.	Date	Description
-----	------	-------------

Sheet Description

ROOF DETAILS

Sheet Number

A3.2