




FILEPATH: Autodesk Docs/26-02527 Madison CA Fire Station/25-02527 Madison CA Fire Station V25.rvt
PRINTED: 8/31/2026 3:45:09 PM

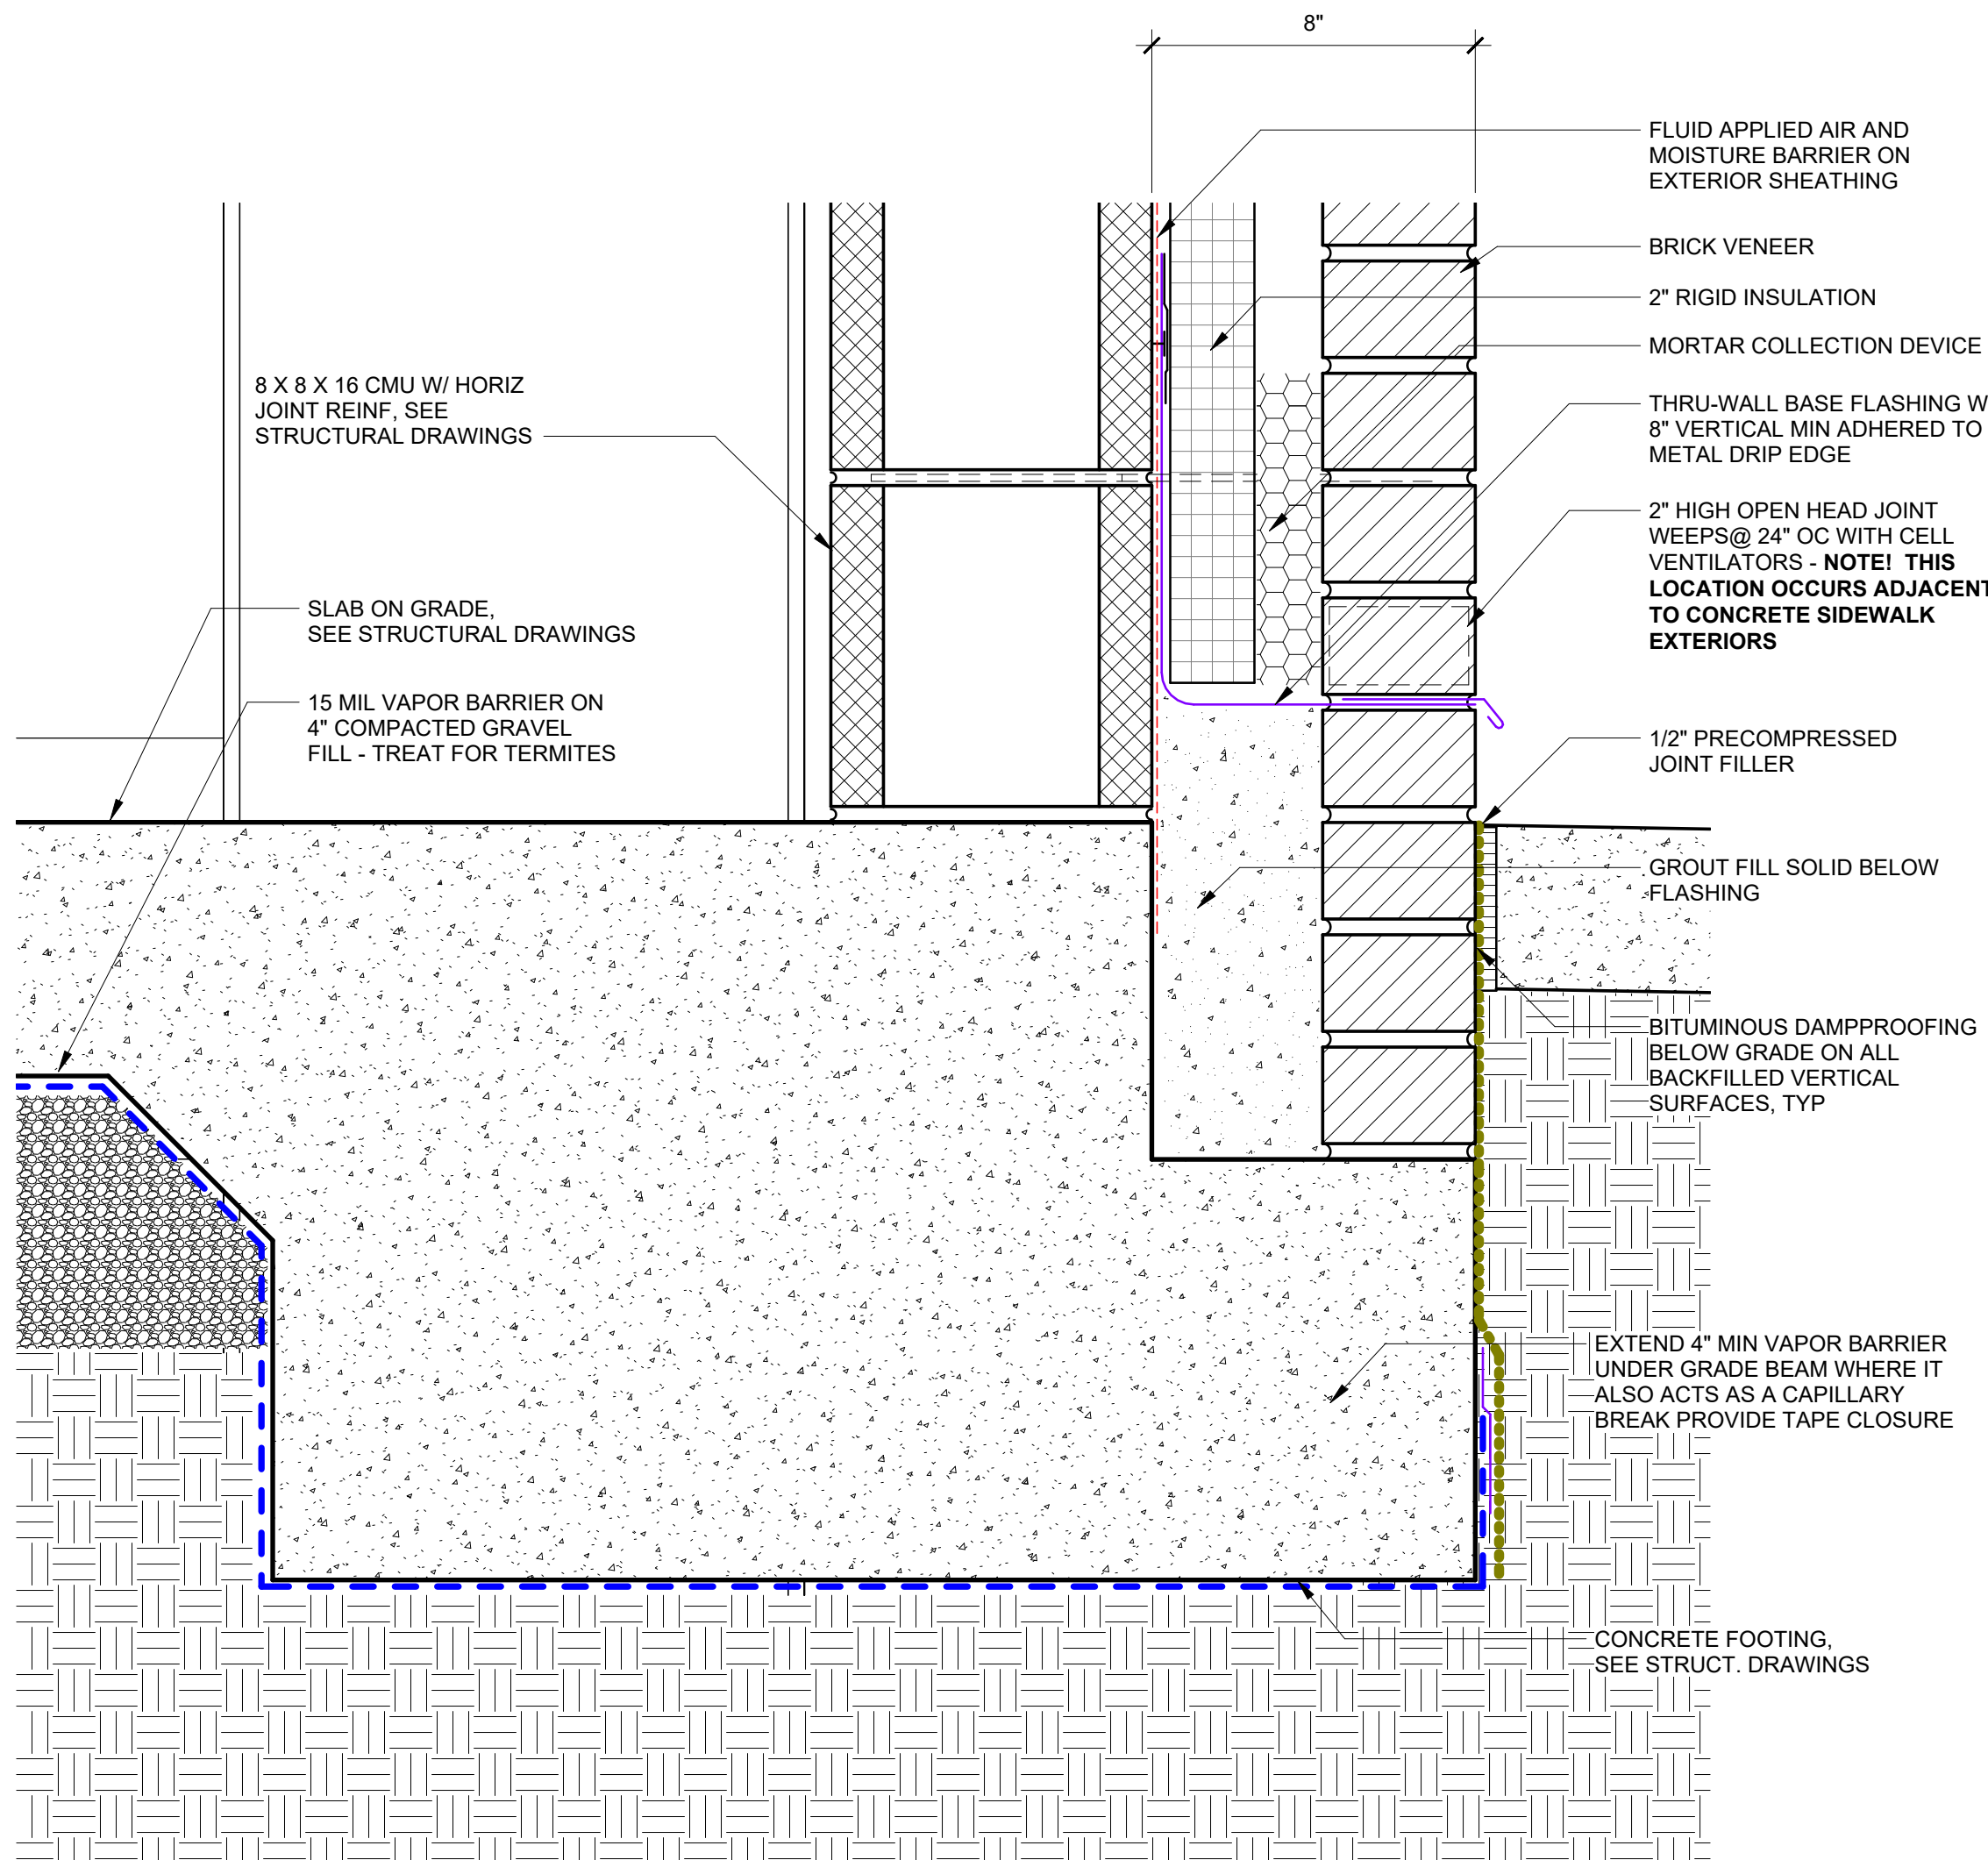


1 FOUNDATION DETAIL
A6.10 SCALE: 3" = 1'-0"

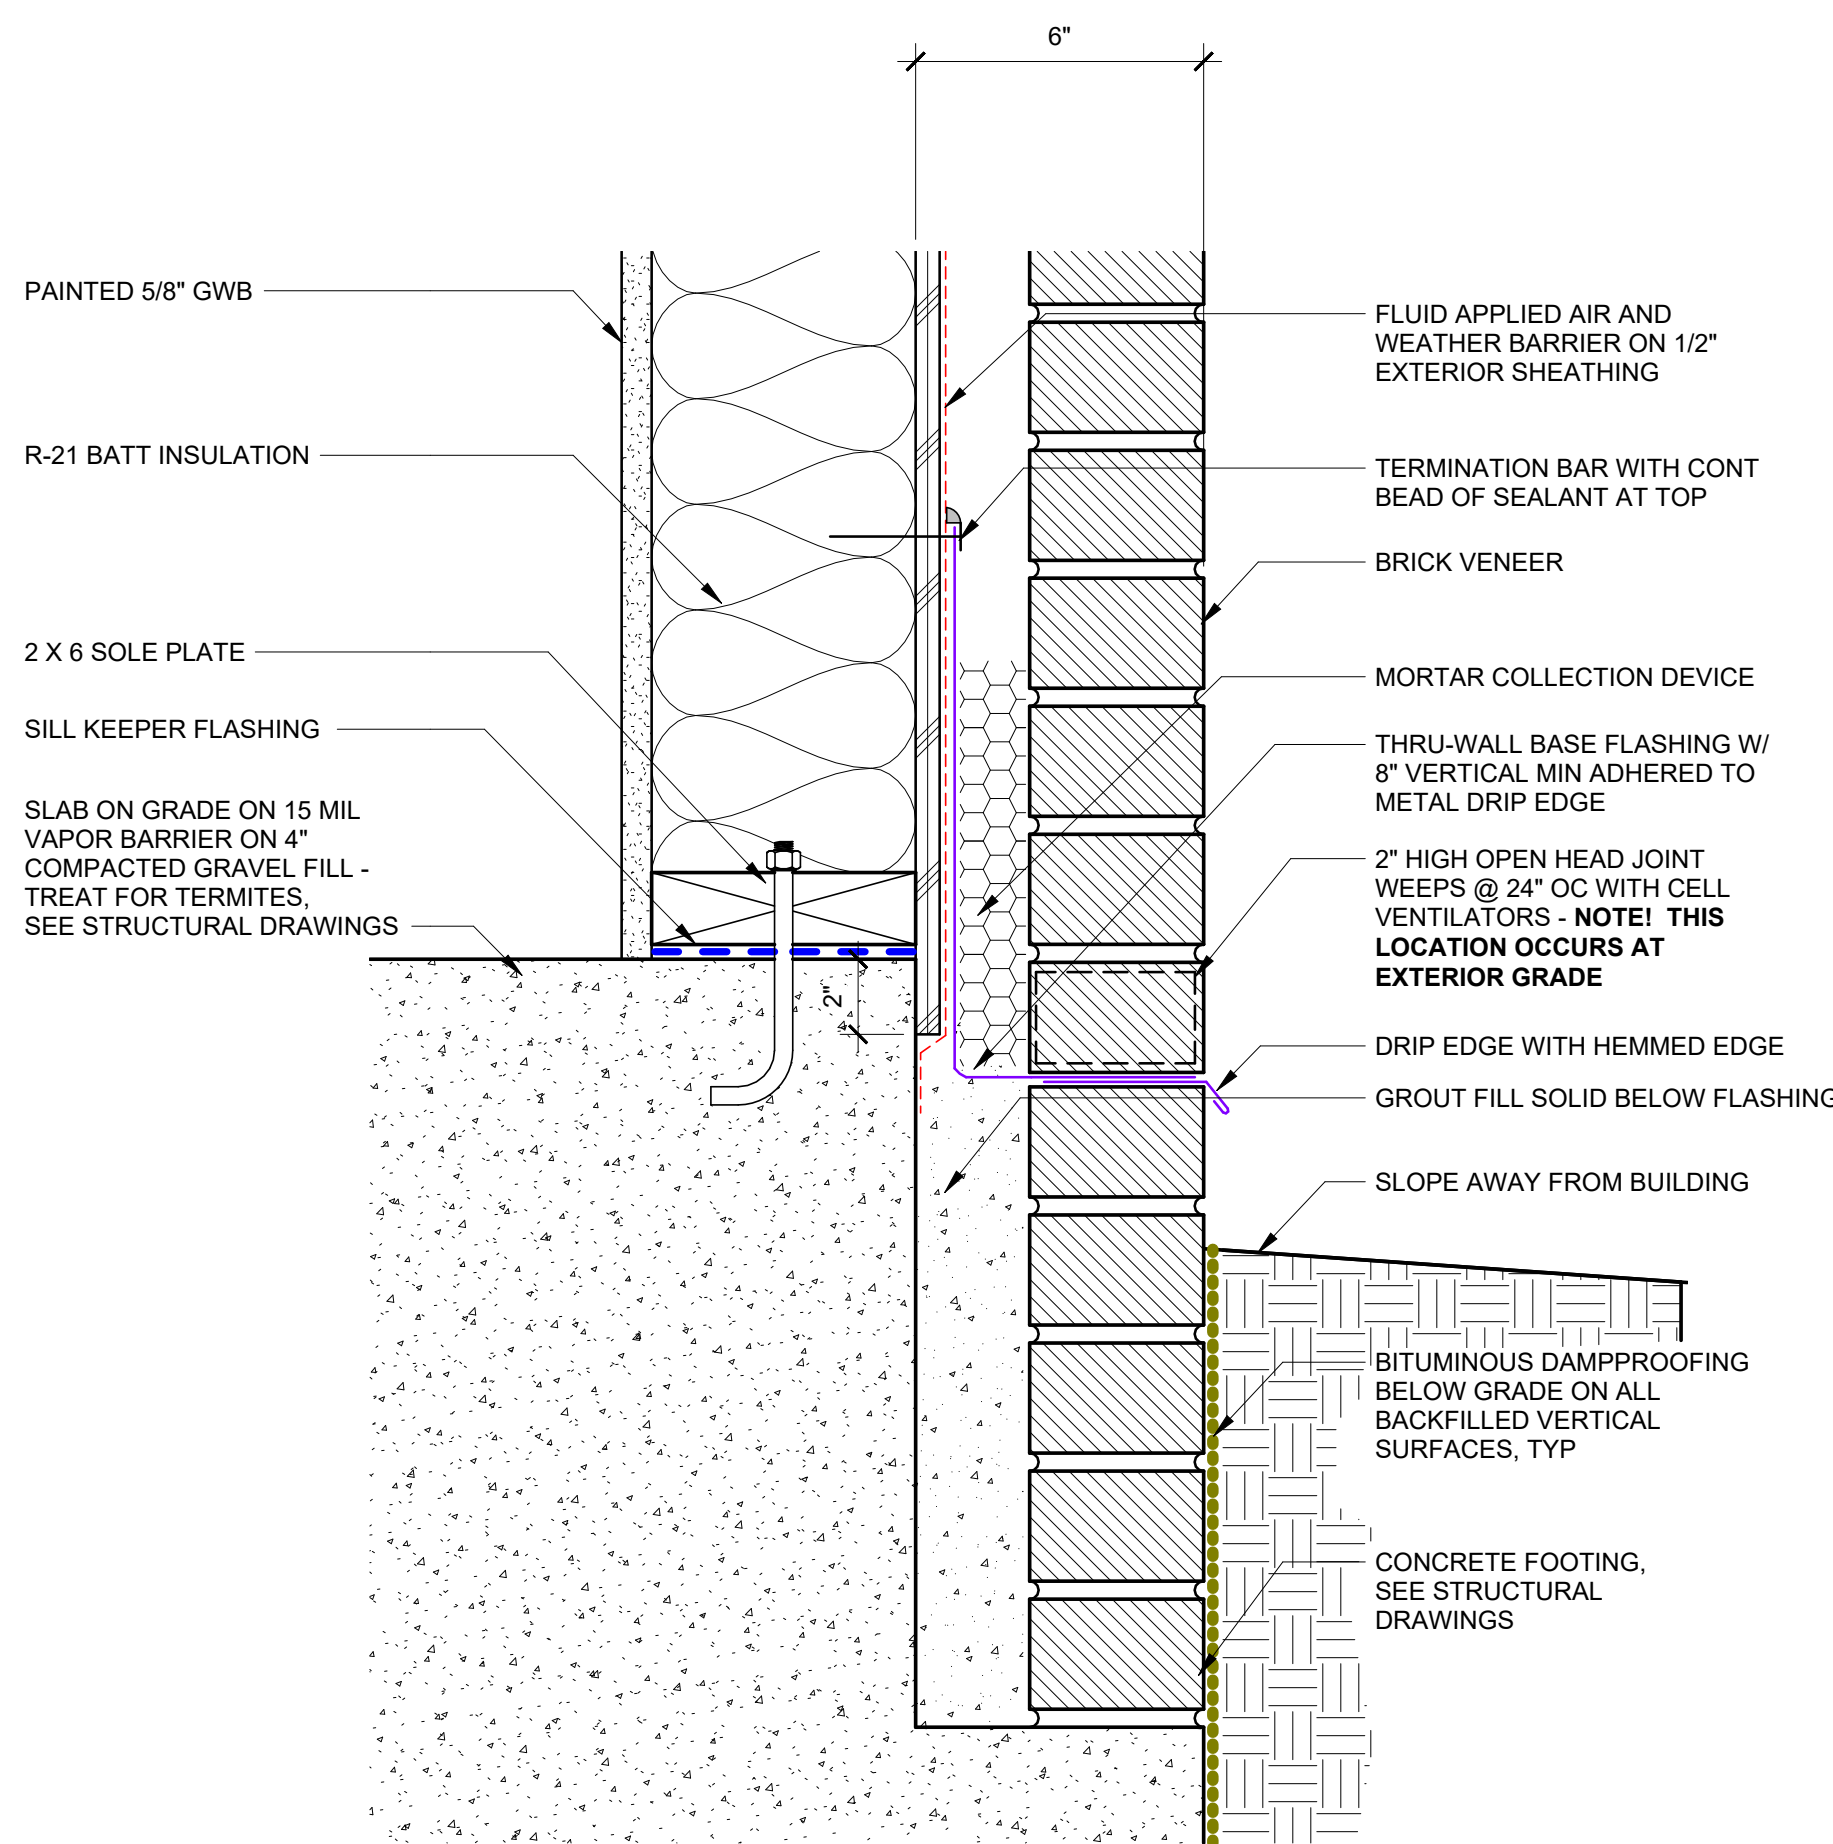


2 FOUNDATION DETAIL
A6.10 SCALE: 3" = 1'-0"

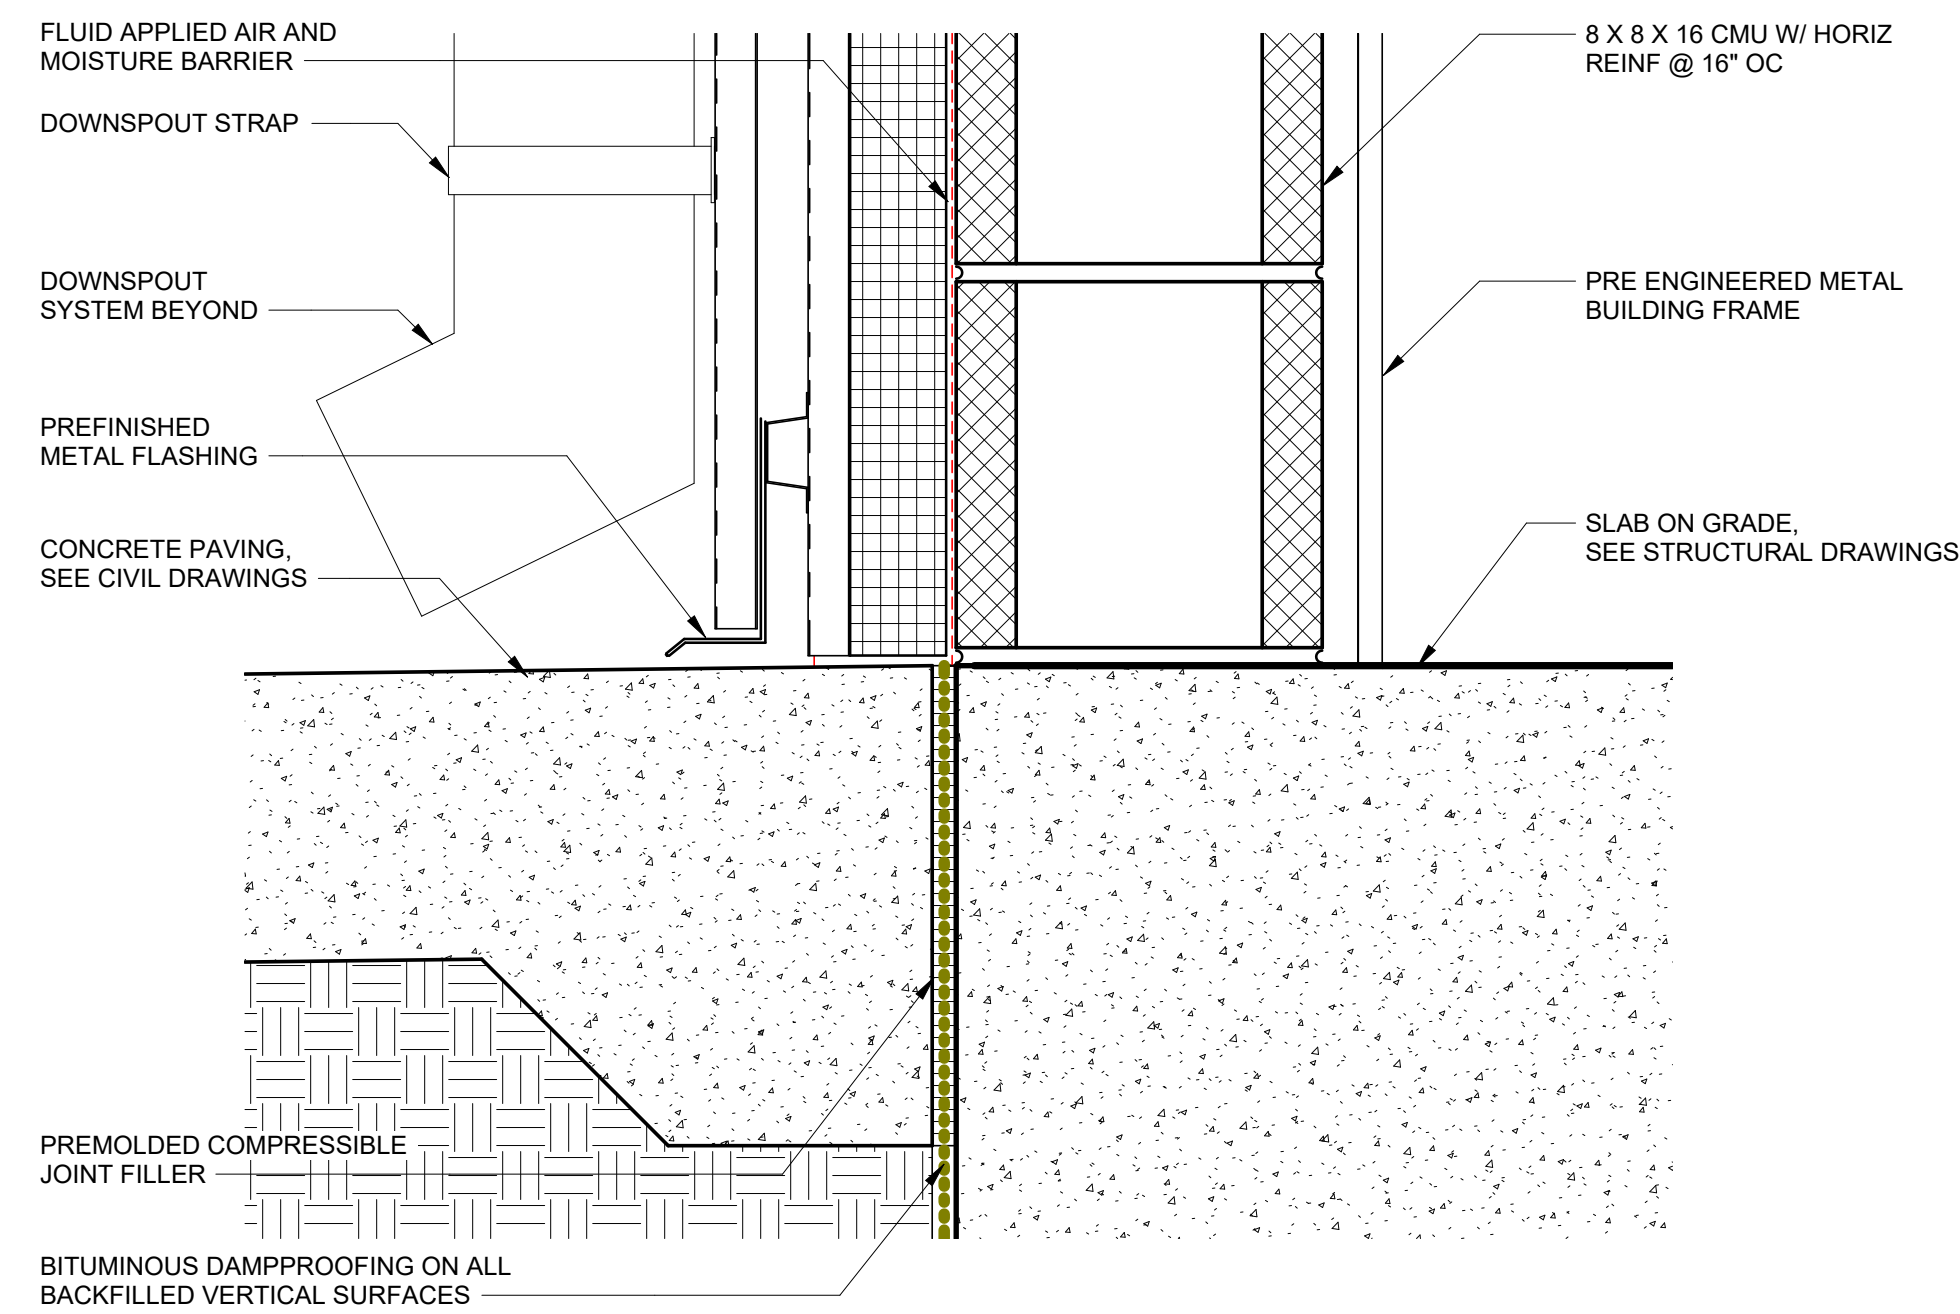


3 FOUNDATION DETAIL
A6.10 SCALE: 3" = 1'-0"

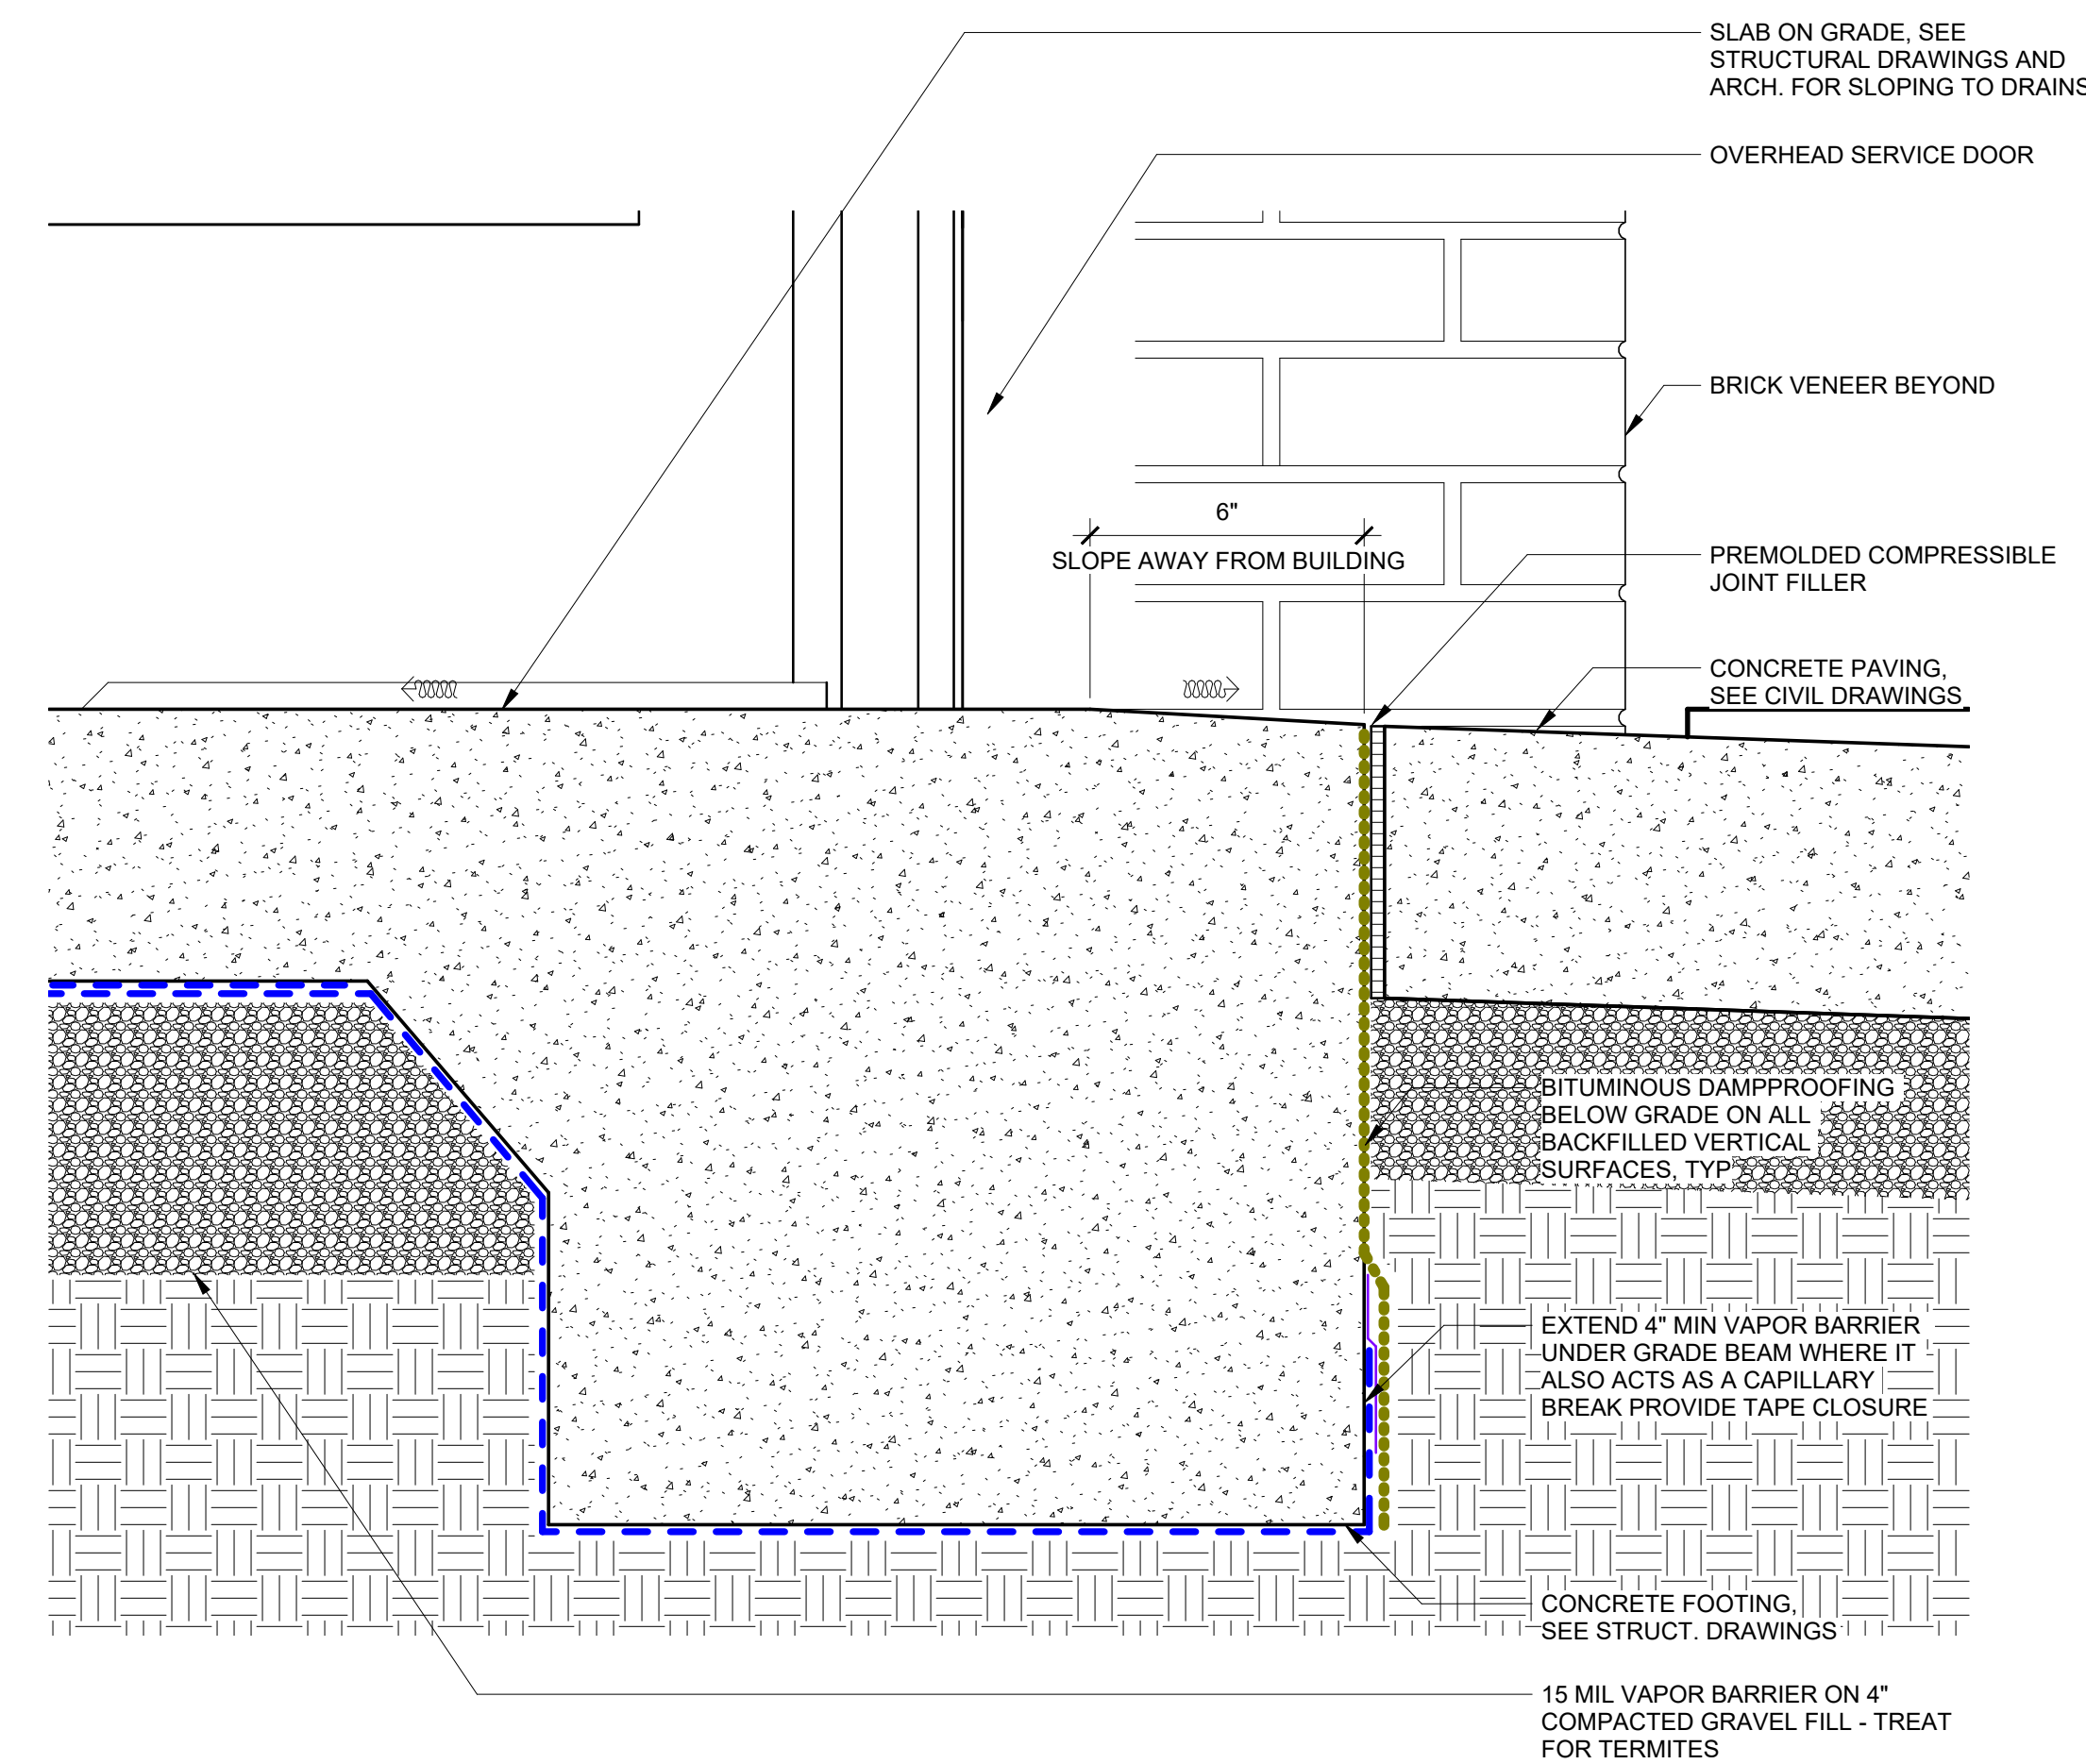

4 FOUNDATION DETAIL
A6.10 SCALE: 3" = 1'-0"

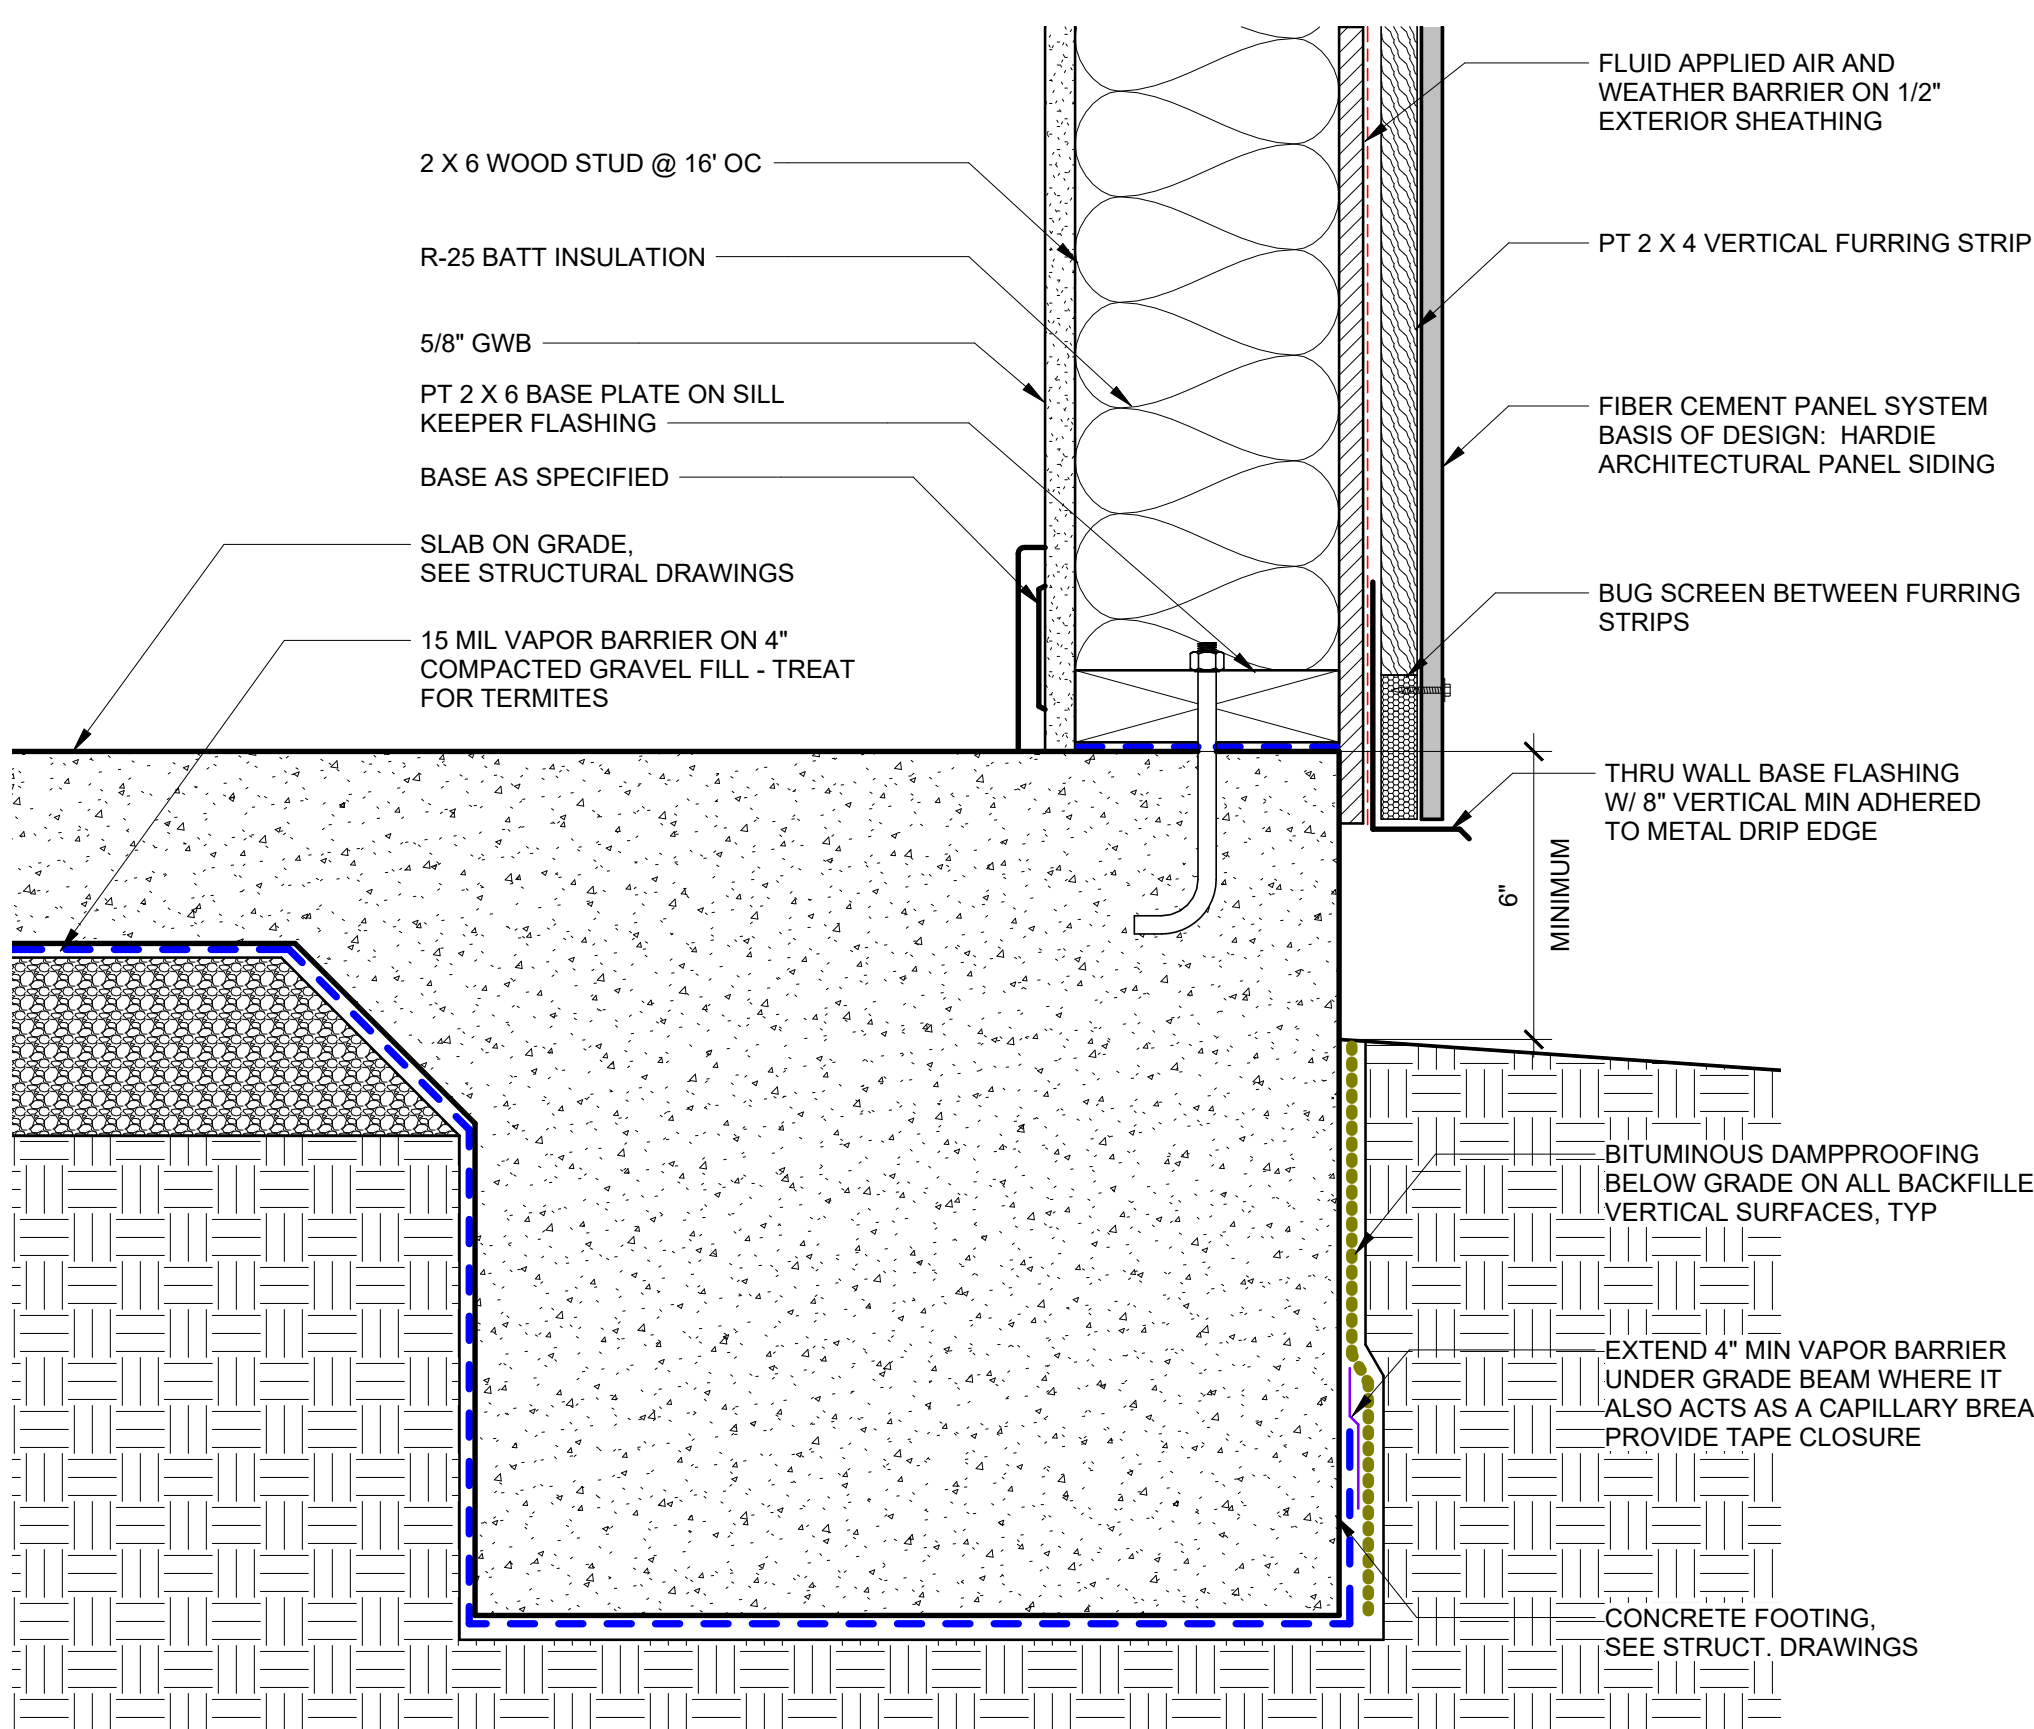


5 SECTION DETAIL
A6.10 SCALE: 3" = 1'-0"

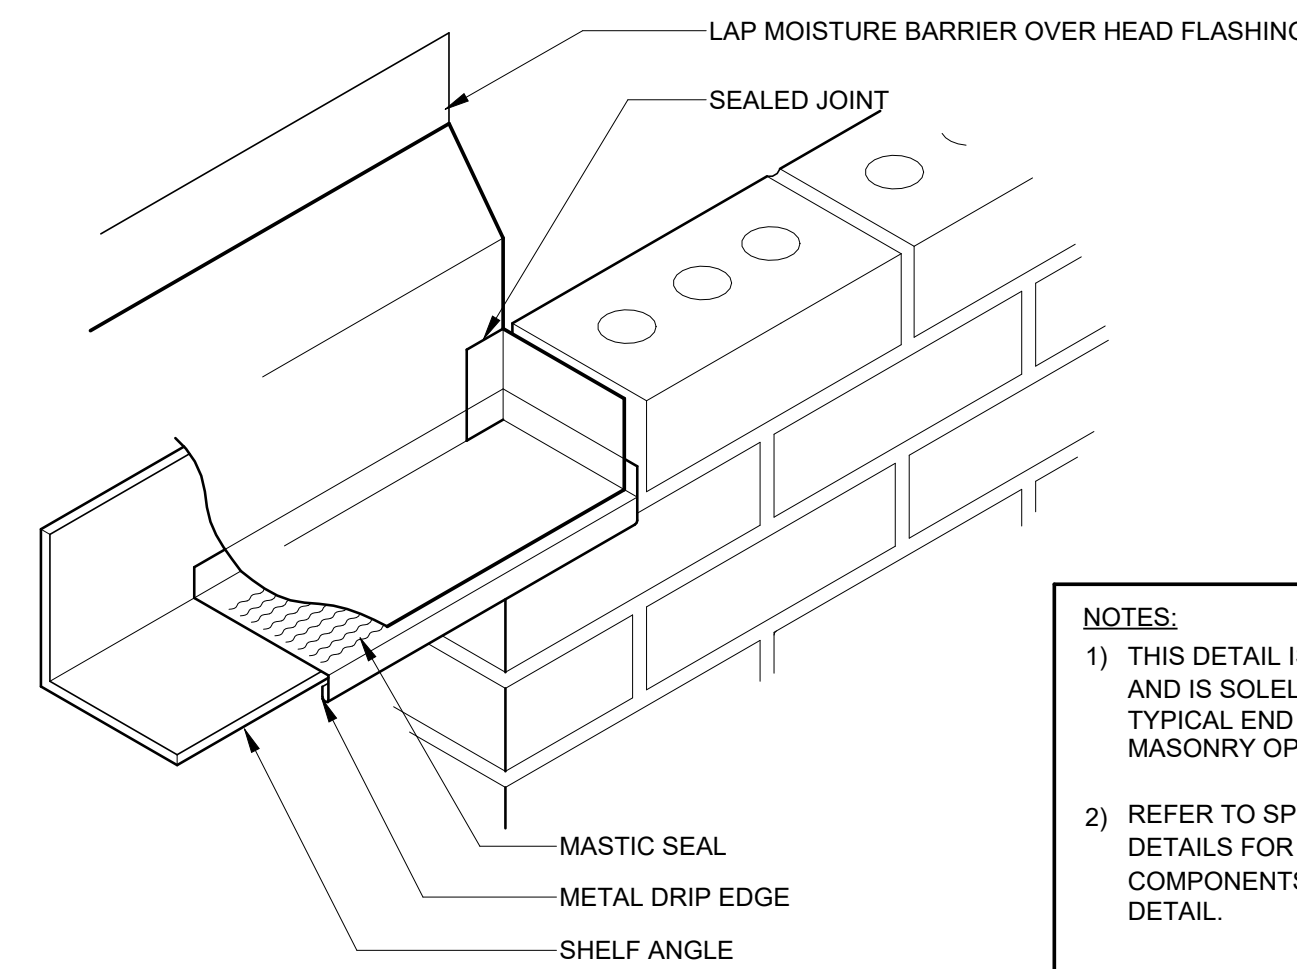

- NOTES:
- 1) THIS DETAIL IS DIAGRAMMATIC ONLY AND IS SOLELY INTENDED TO SHOW TYPICAL END DAM CONSTRUCTION AT MASONRY OPENINGS.
 - 2) REFER TO SPECIFIC WINDOW HEAD DETAILS FOR ADDITIONAL CONSTRUCTION COMPONENTS NOT INDICATED ON THIS DETAIL.
 - 3) REFER TO STRUCTURAL DRAWINGS FOR ANGLE SIZES AND MINIMUM BEARING.

6 TYPICAL FOLDED FLASHING END DAM
A6.10 SCALE: 3" = 1'-0"

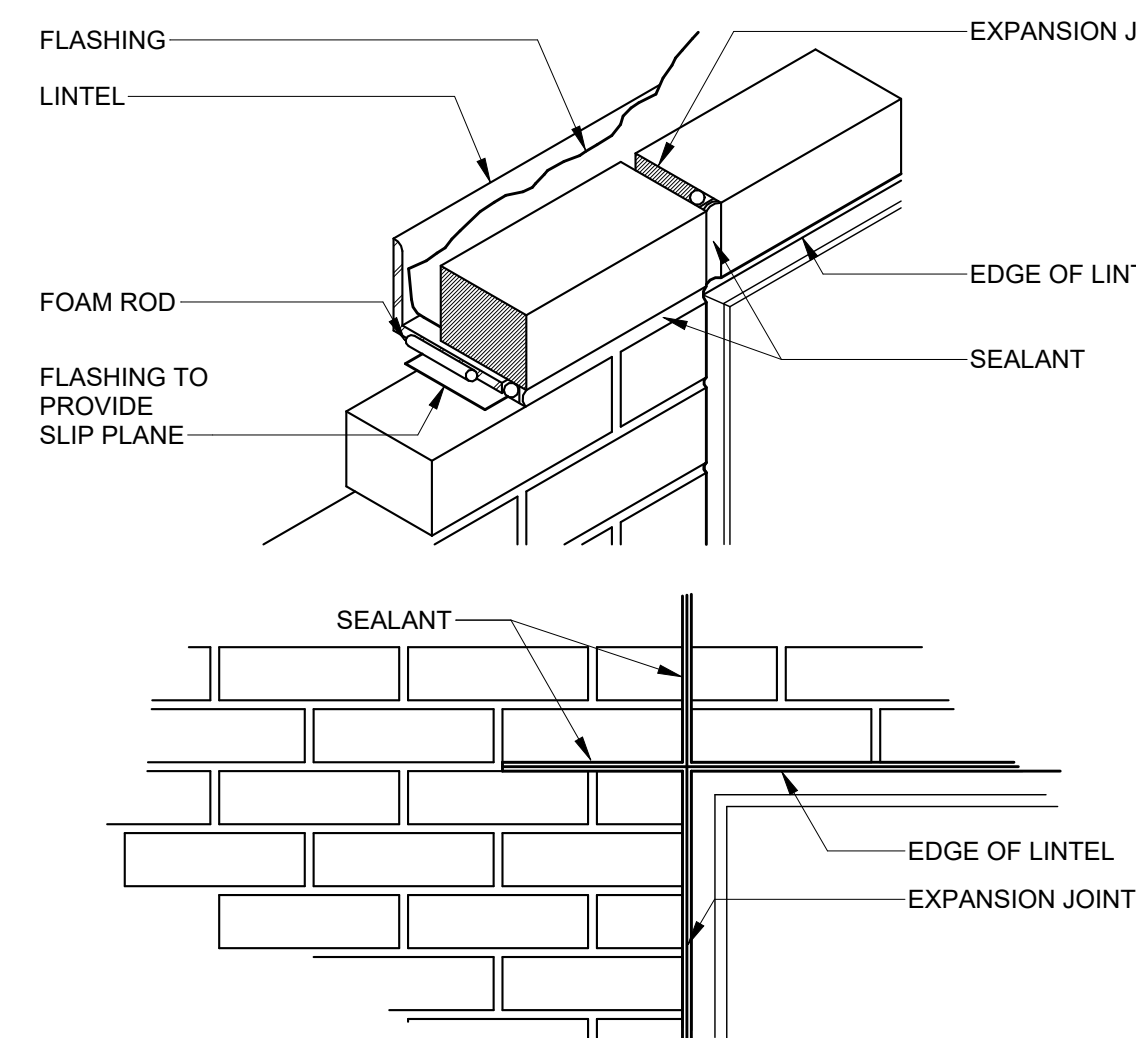

7 TYPICAL EXPANSION JOINT AT OPENING
A6.10 SCALE: 1 1/2" = 1'-0"