


PRINTED: 8/31/2026 3:45:11 PM


FILEPATH: Autodesk Docs:\26-02527 Madison CA Fire Station\25-02527 Madison CA Fire Station V25.rvt

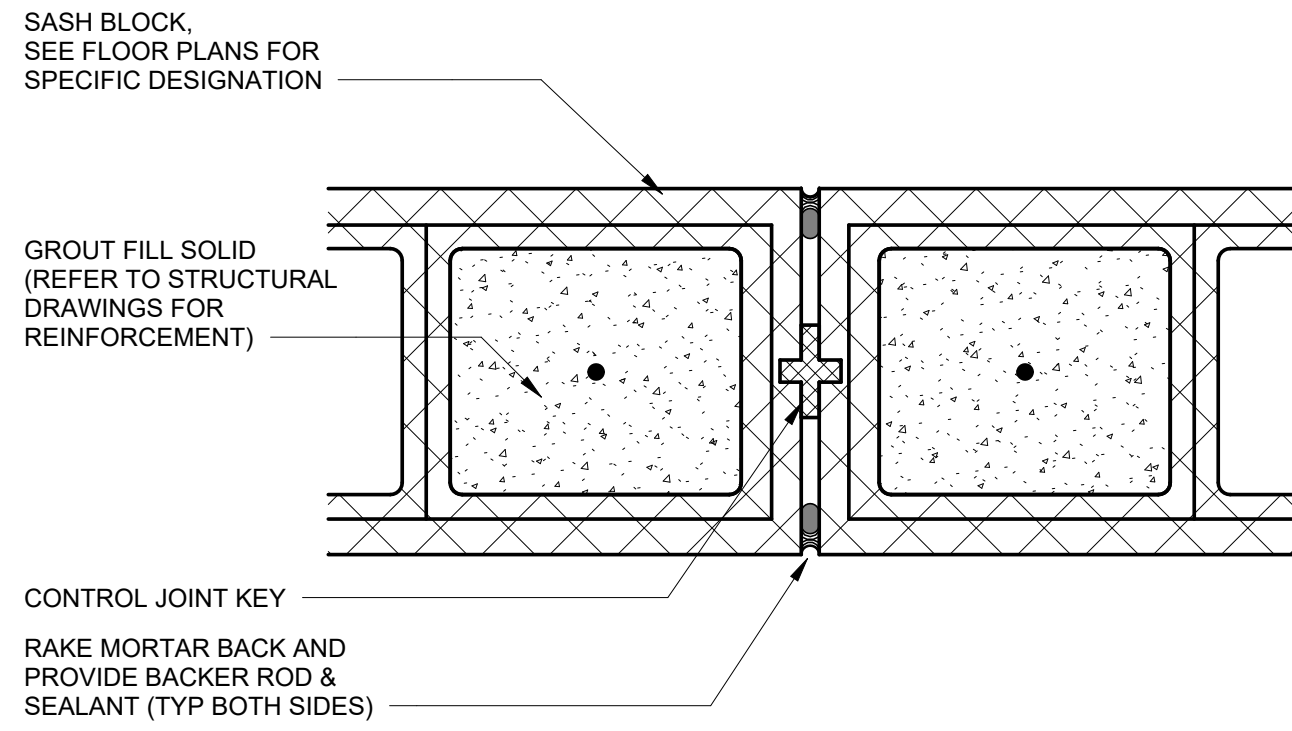

CONTROL JOINT GENERAL NOTES:

1. ALL HORIZONTAL JOINT REINFORCEMENT SHALL BE DISCONTINUOUS ACROSS CONTROL JOINTS.
2. CONTROL JOINTS IN BOND BEAMS SHALL ALIGN W/ WALL CONTROL JOINTS. SEE STRUCT FOR BOND BEAM.
3. CONTROL JOINT SHALL EXTEND FROM FOUNDATION TO TOP OF CMU.
4. REFER TO STRUCTURAL FOR ADDITIONAL INFORMATION PERTAINING TO CONTROL JOINTS.
5. OFFSET C/J'S HORIZONTALLY AT LINTELS - REFER TO STRUCTURAL DRAWINGS.


1 WALL - CMU - CONTROL JOINT DETAIL
SCALE: 3" = 1'-0"

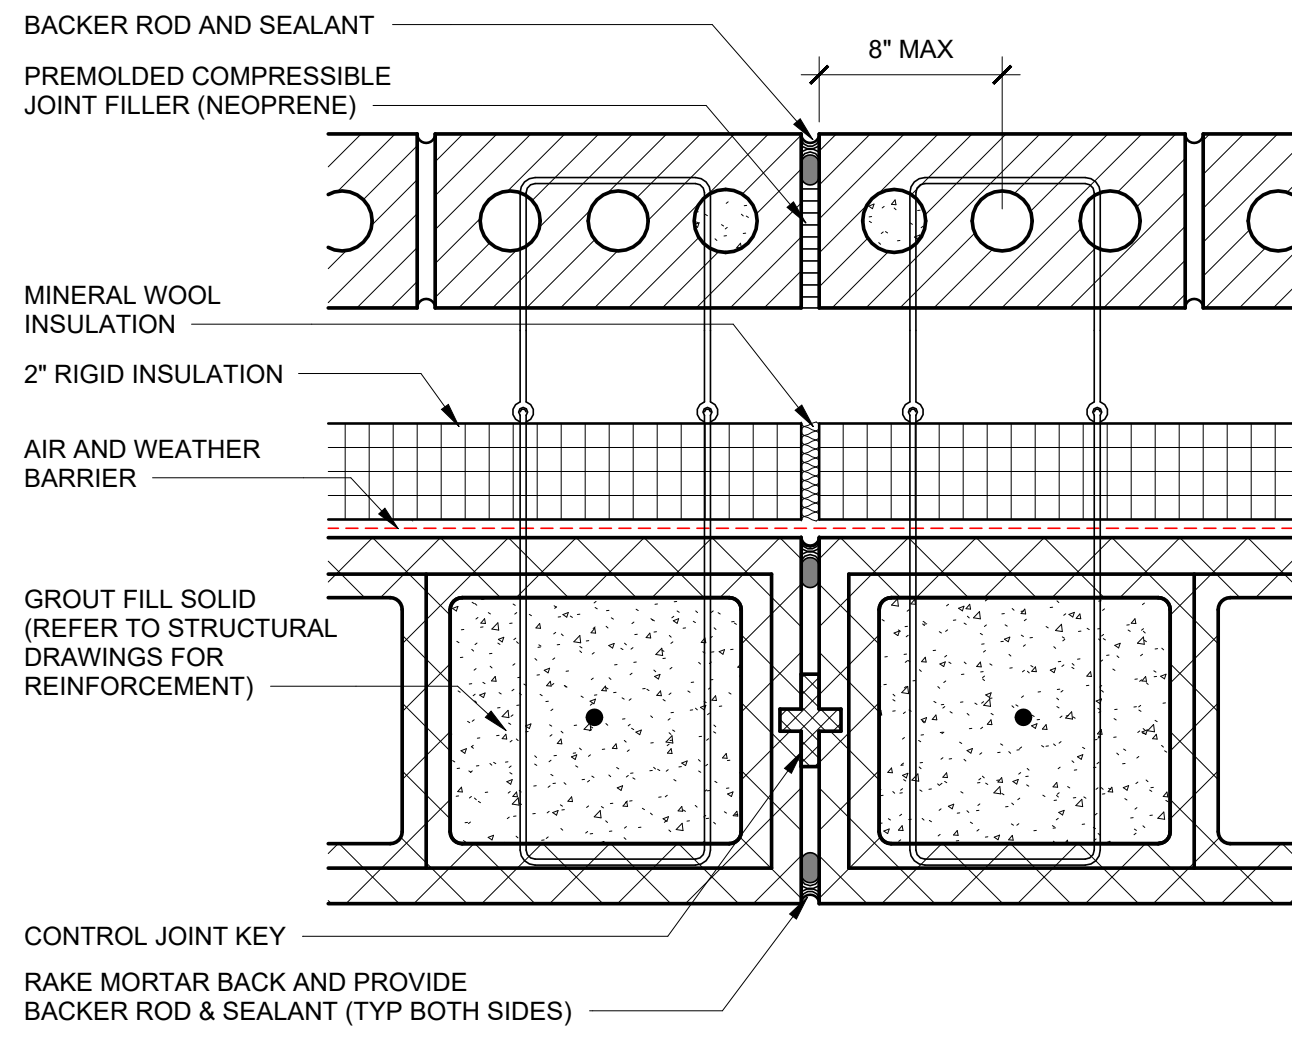


CONTROL JOINT GENERAL NOTES:

1. ALL HORIZONTAL JOINT REINFORCEMENT SHALL BE DISCONTINUOUS ACROSS CONTROL JOINTS.
2. CONTROL JOINTS IN BOND BEAMS SHALL ALIGN W/ WALL CONTROL JOINTS. SEE STRUCT FOR BOND BEAM.
3. CONTROL JOINT SHALL EXTEND THROUGH ENTIRE WALL SURFACE (IE, BRICK VENEER CMU BACKUP). CMU CONTROL JOINTS TO OCCUR AT NEAREST HEAD JOINT COURSE TO BRICK JOINT.
4. SEE PLANS AND/OR ELEVATIONS FOR SPECIFIED CONTROL JOINT LOCATIONS.
5. PROVIDE ADDITIONAL ADJUSTABLE EYE AND PINTLE ANCHORS @ 16" O.C. (VERTICAL) IF HORIZONTAL JOINT REINFORCEMENT TIES DO NOT CLEAR WITHIN 8" ON EITHER SIDE OF JOINT.
6. OFFSET C/J'S HORIZONTALLY AT LINTELS - REFER TO STRUCTURAL DRAWINGS.


2 CONTROL JOINT DETAIL @ CMU/BRICK
SCALE: 3" = 1'-0"

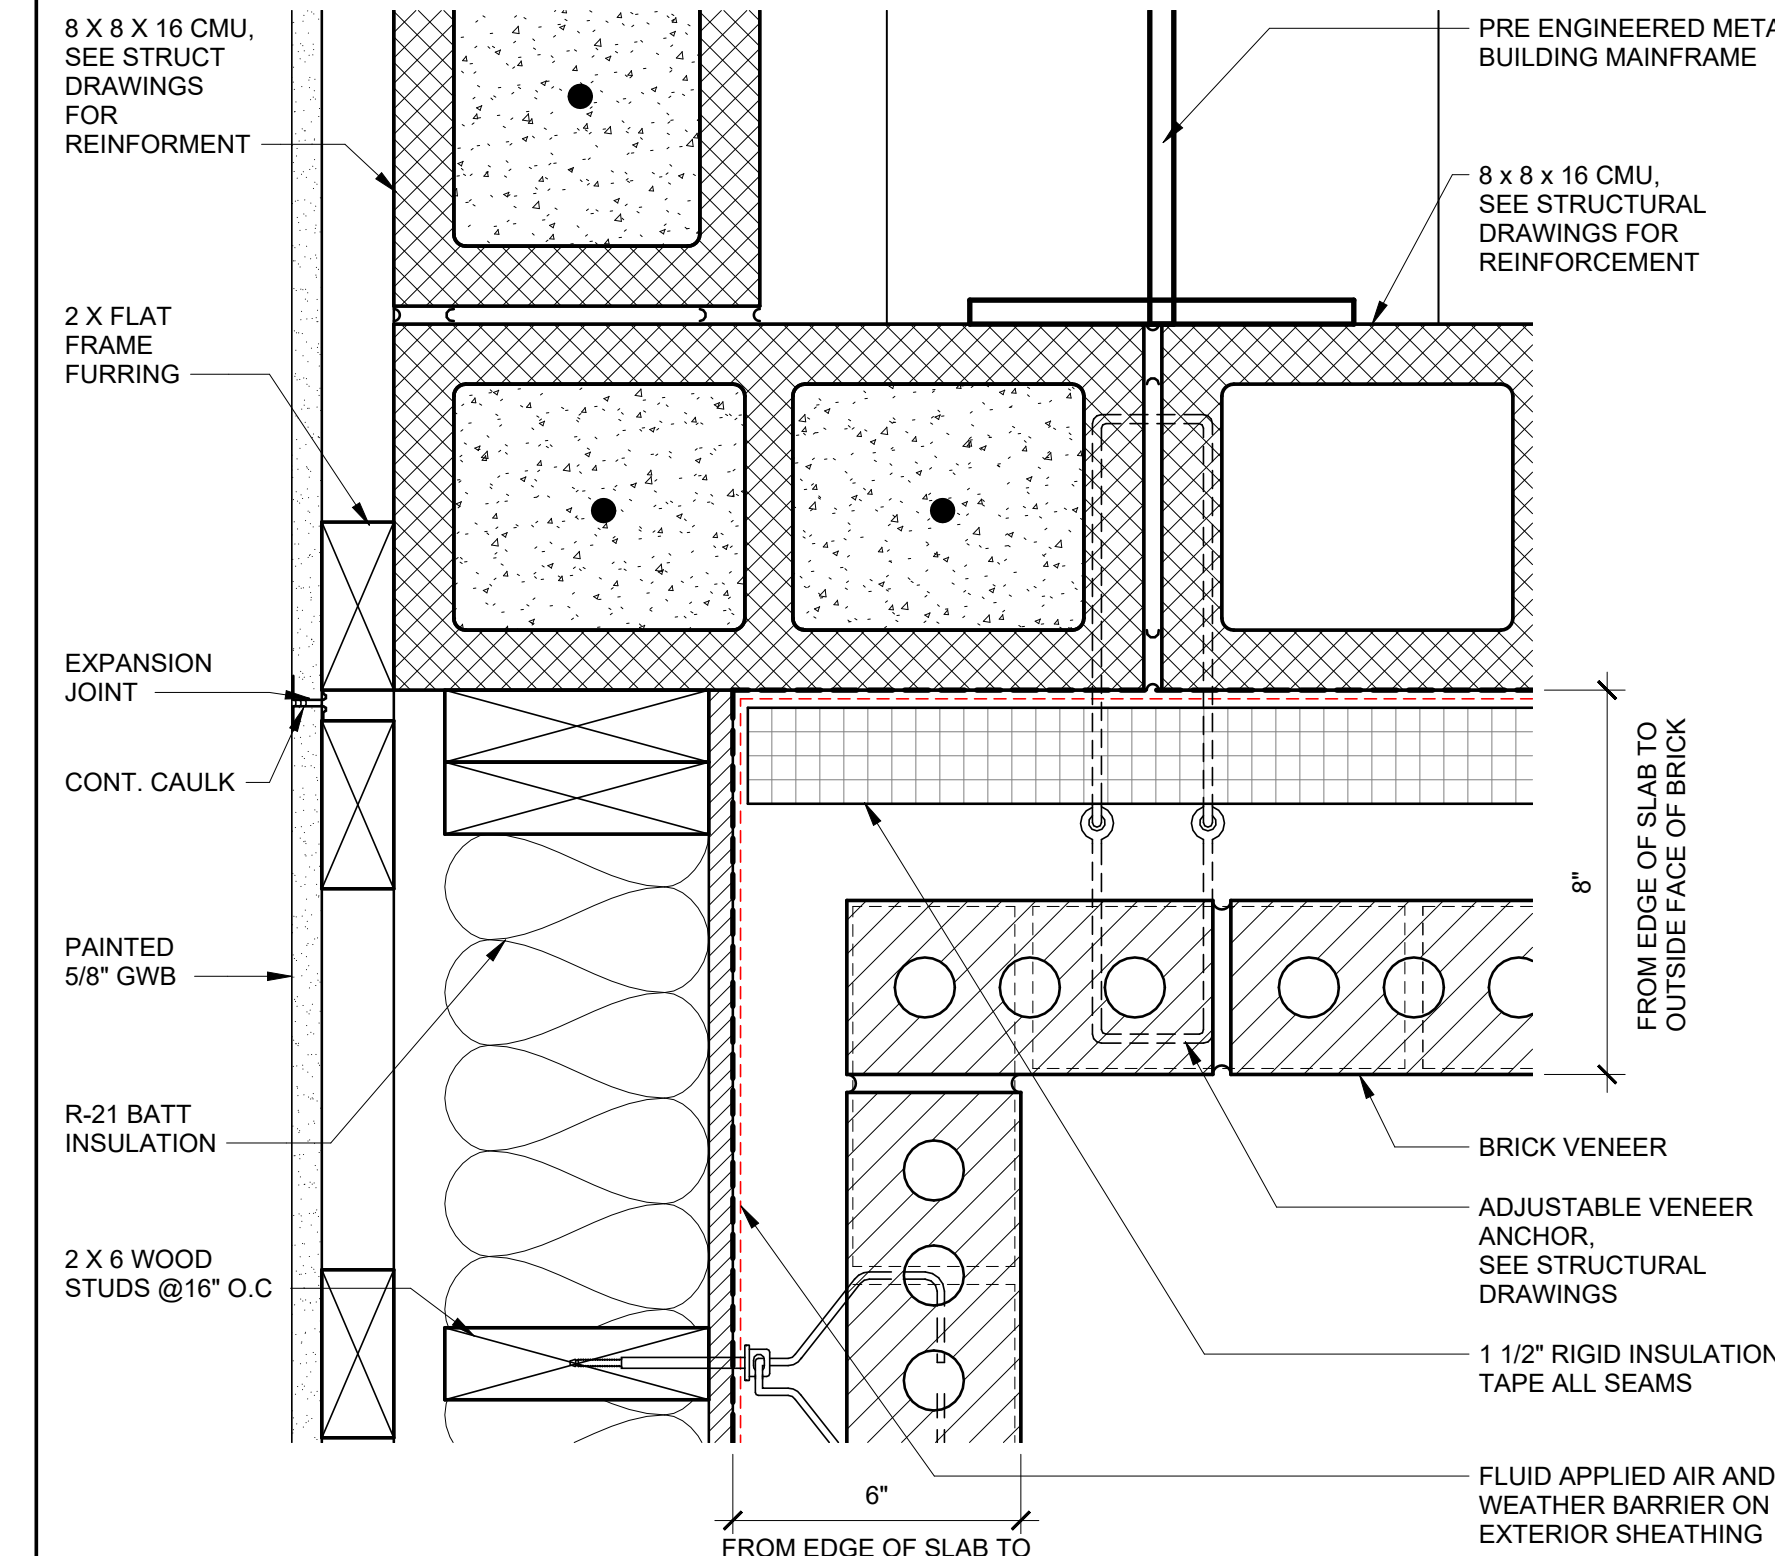


3 ENLARGED PLAN DETAIL
SCALE: 3" = 1'-0"

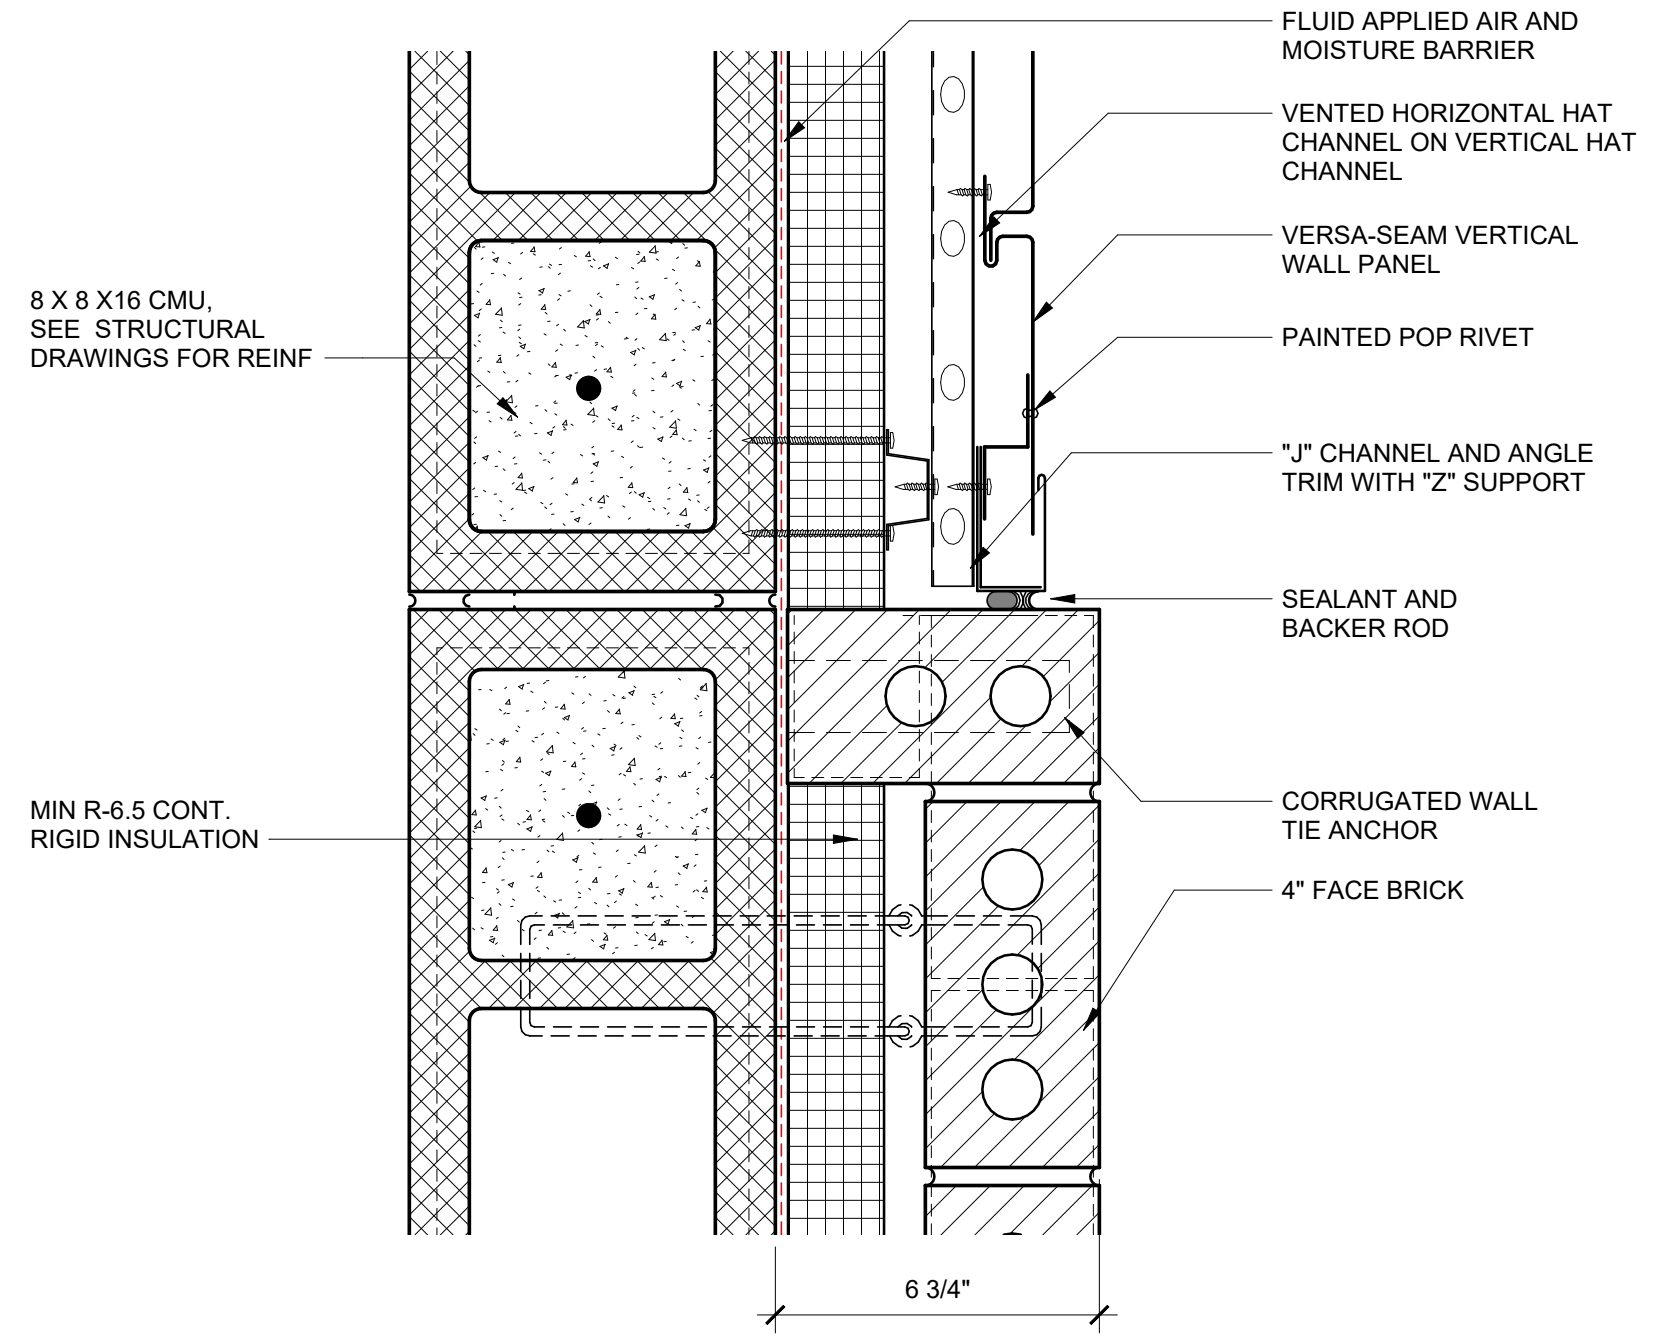


4 ENLARGED PLAN DETAIL
SCALE: 3" = 1'-0"

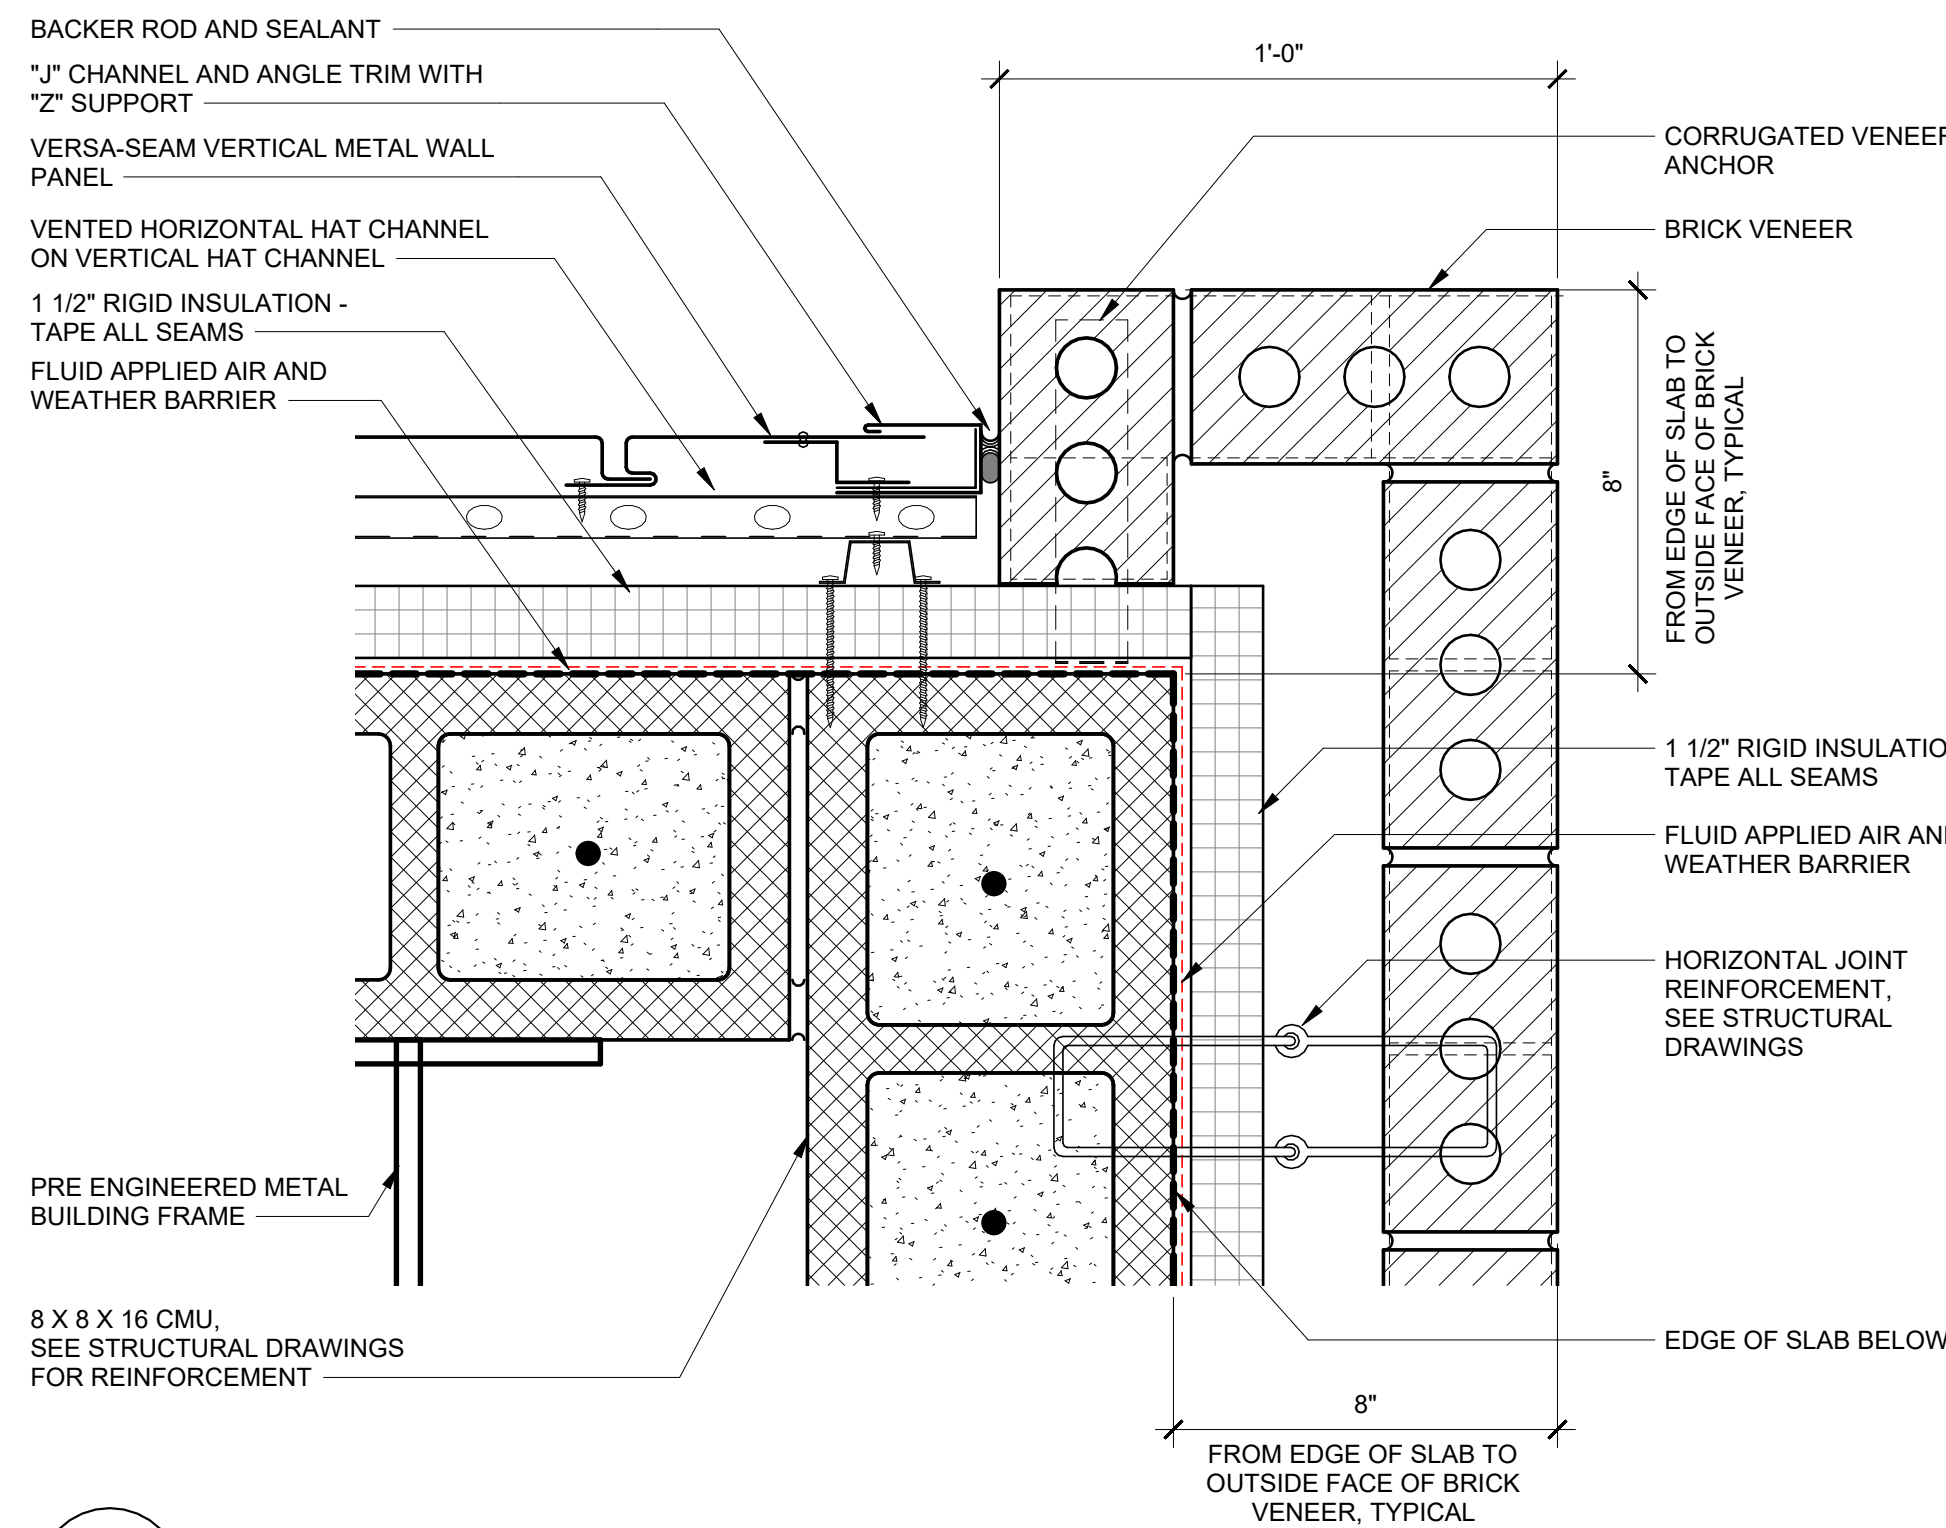


5 ENLARGED PLAN DETAIL
SCALE: 3" = 1'-0"

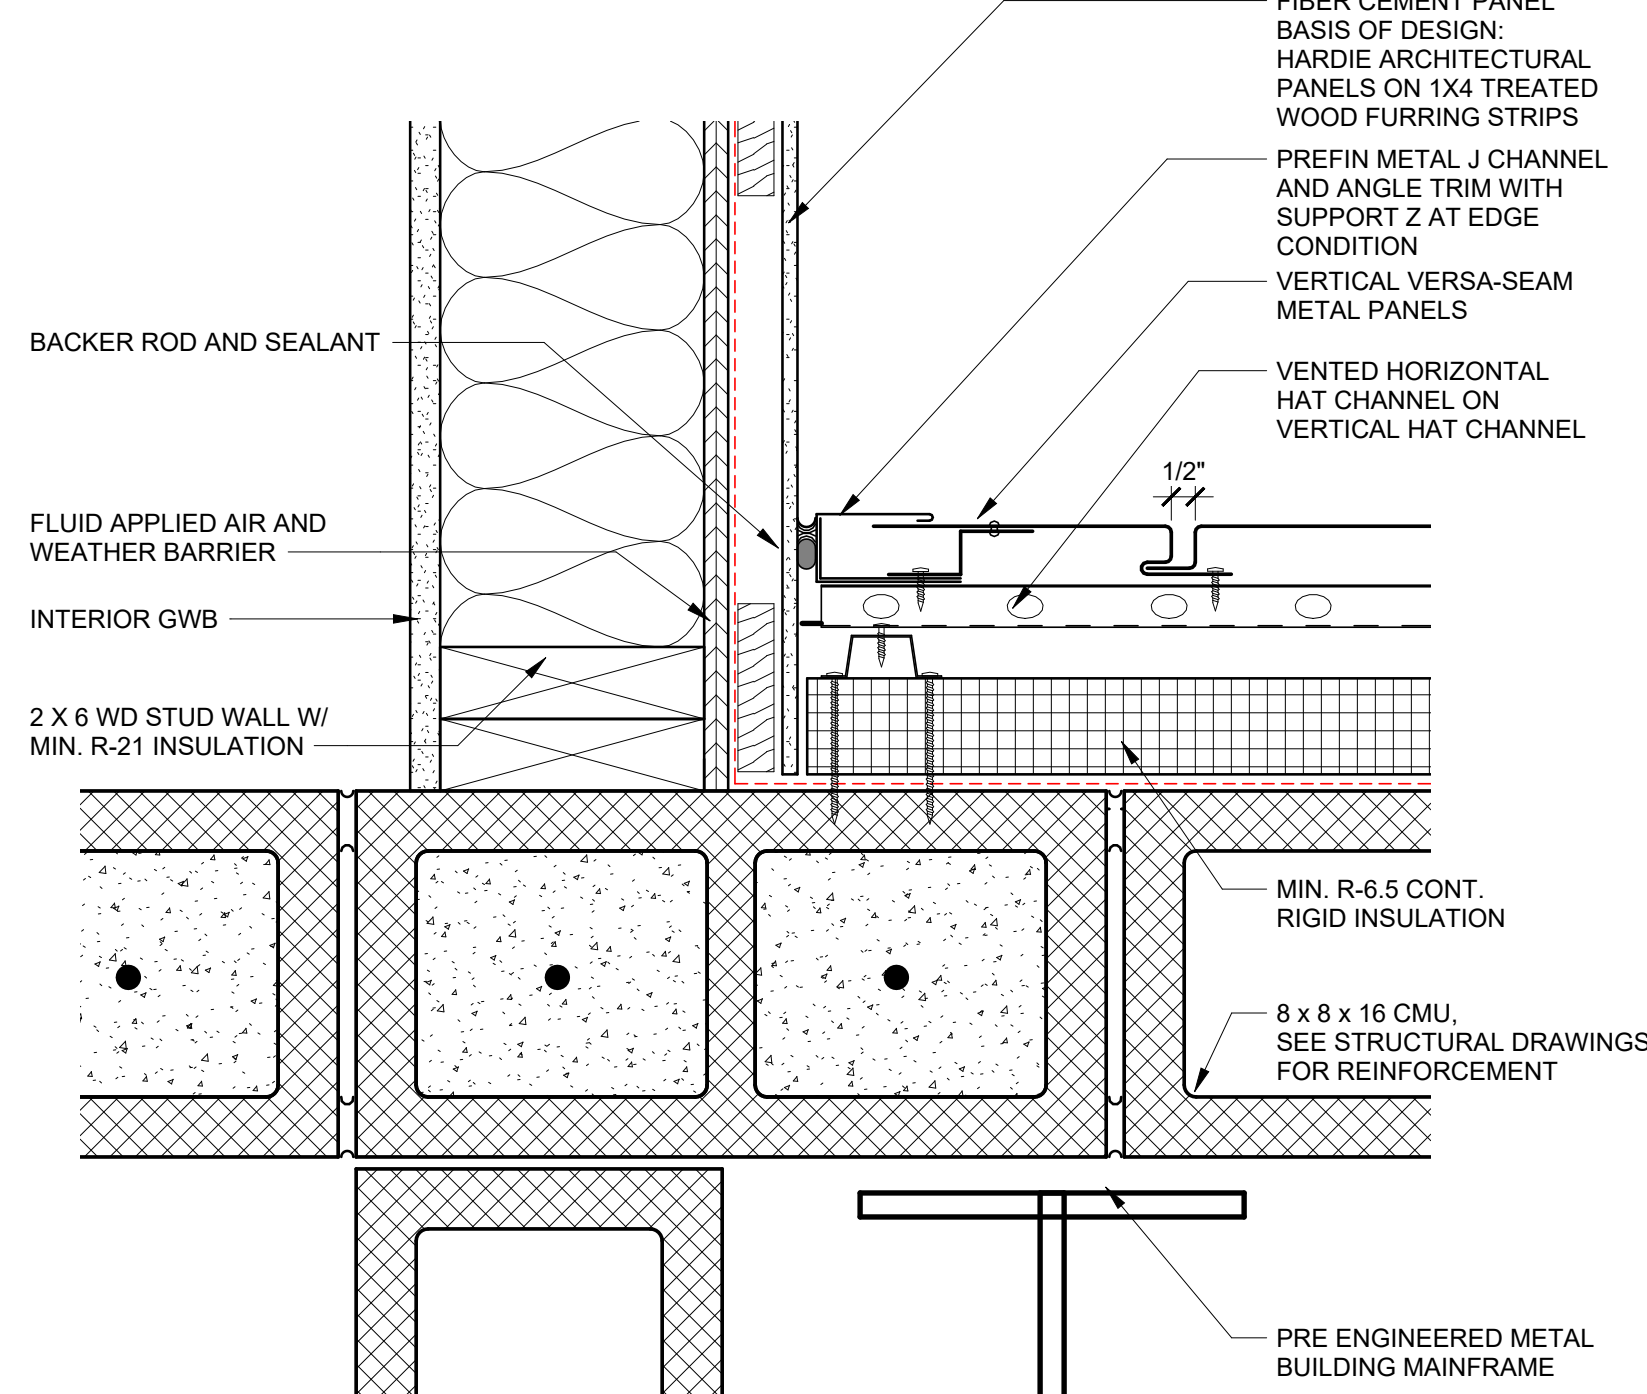


6 ENLARGED PLAN DETAIL
SCALE: 3" = 1'-0"

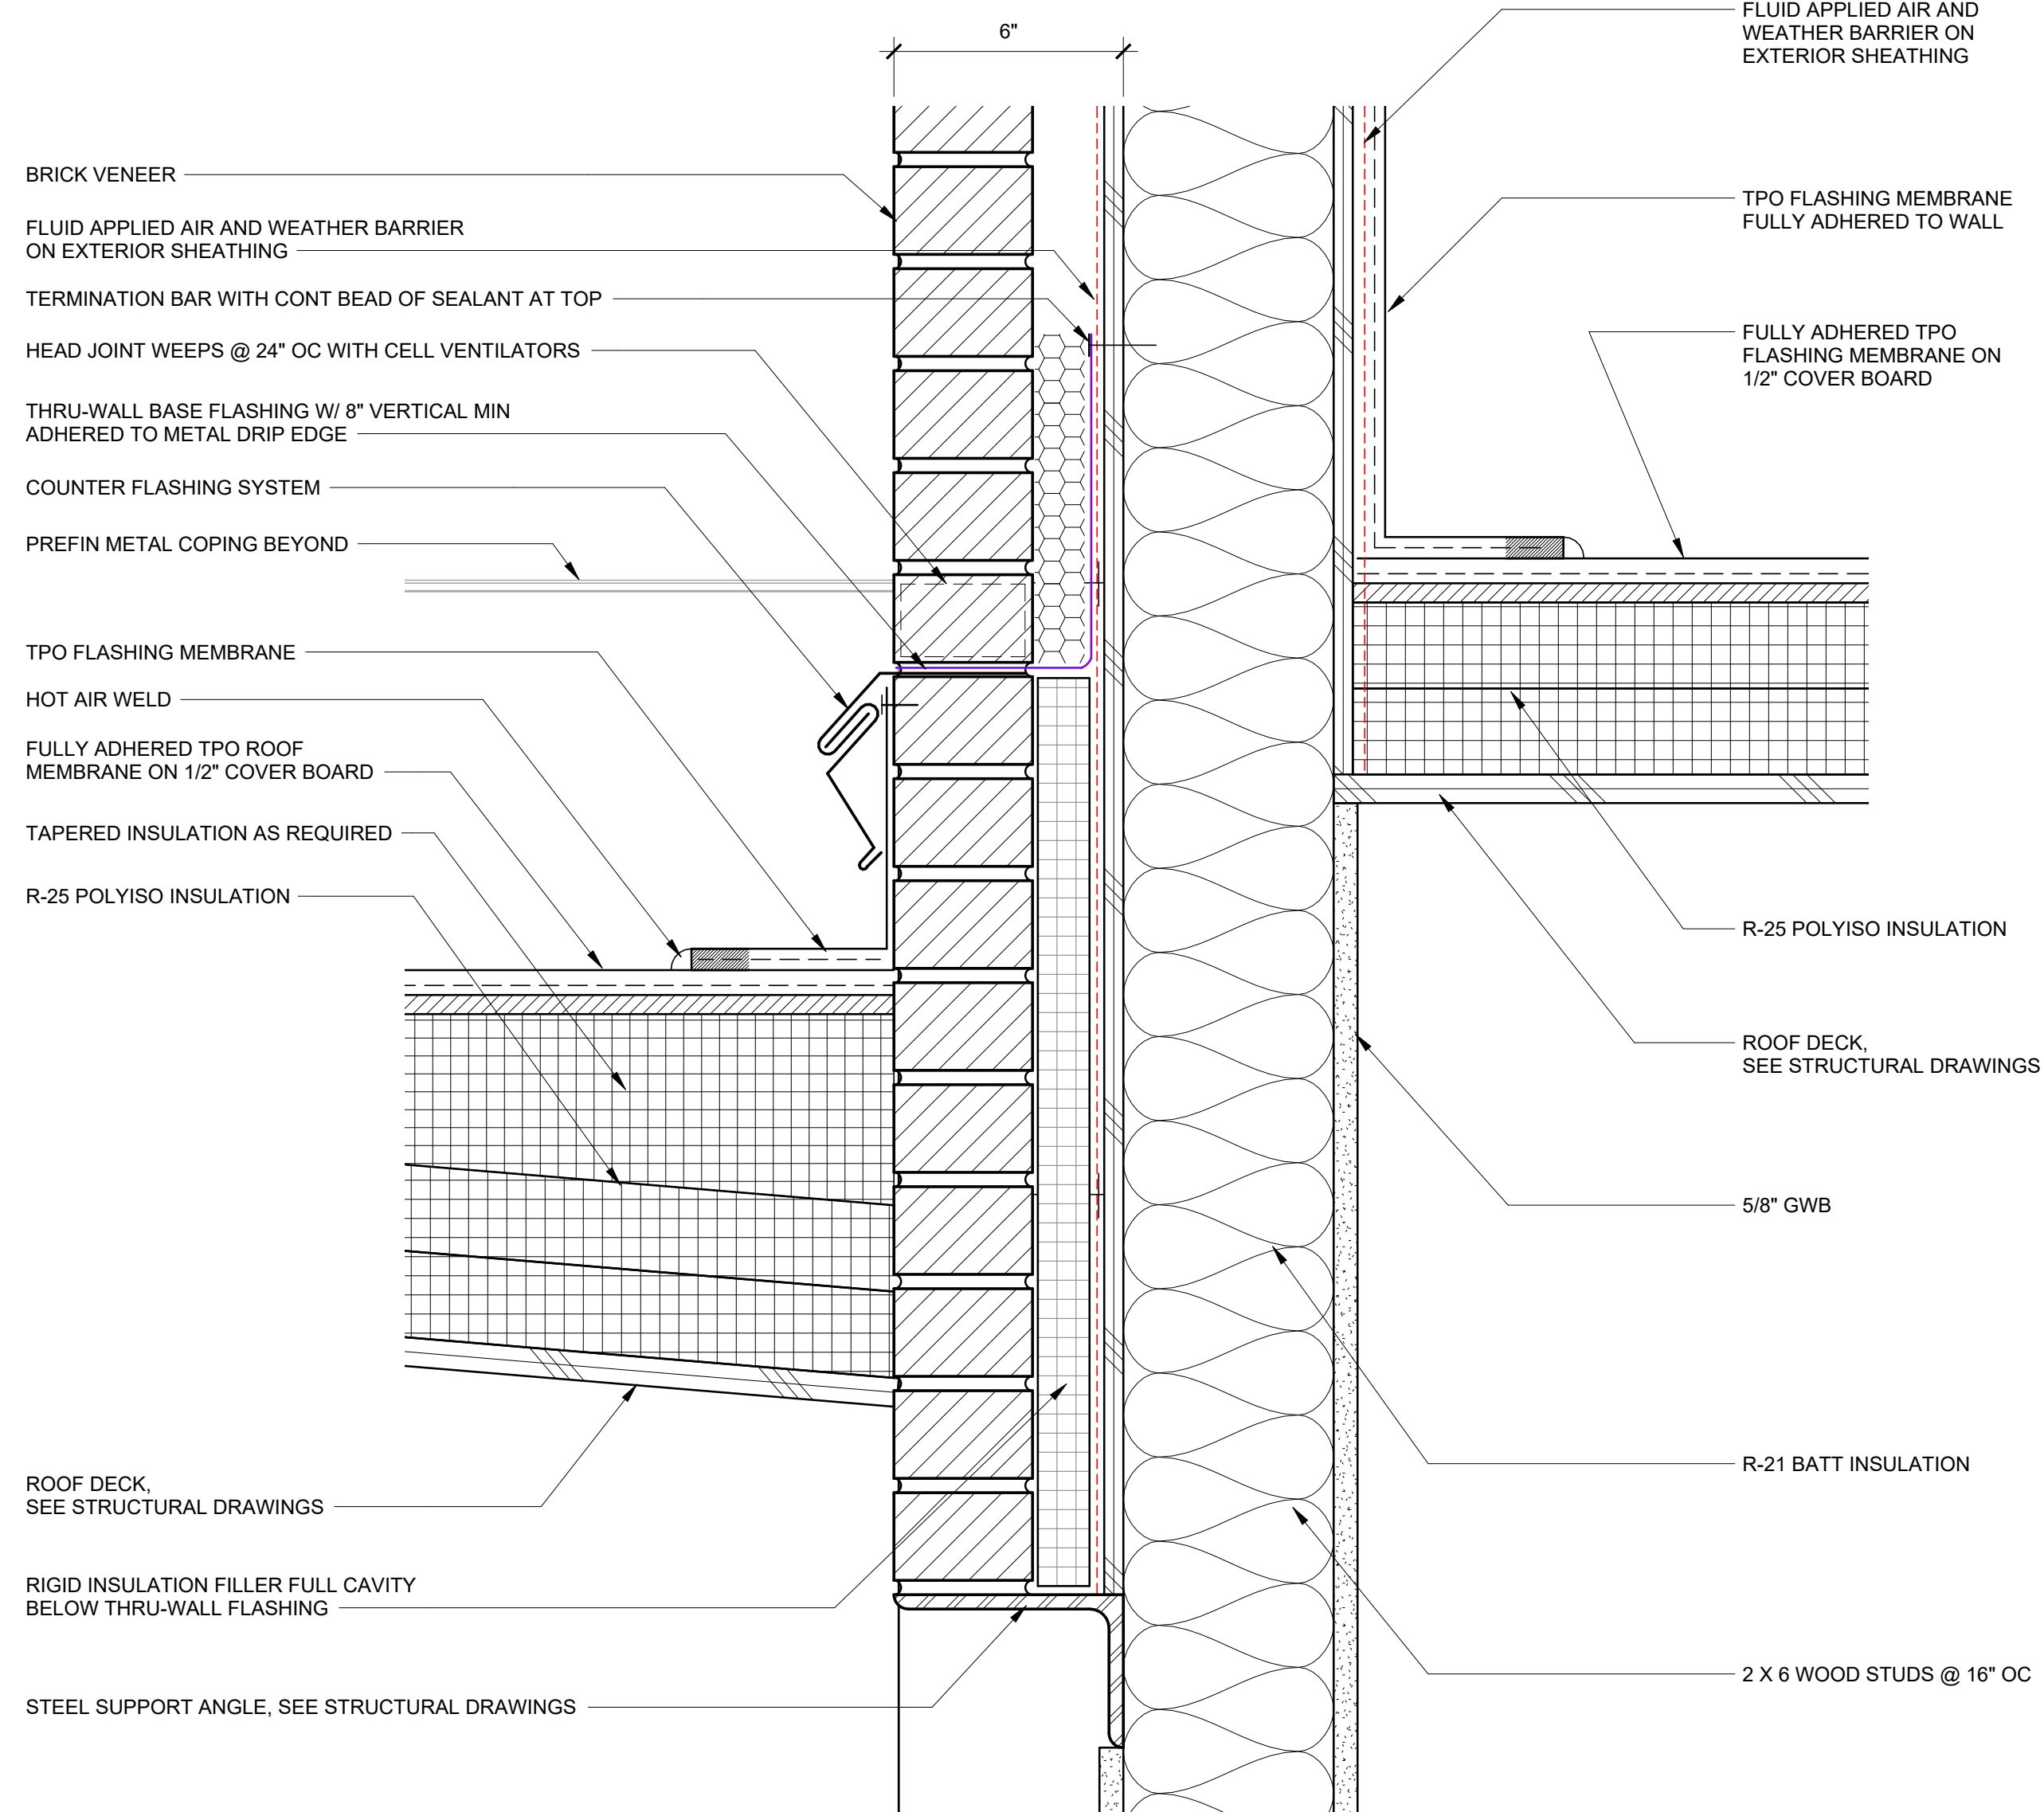


8 SECTION DETAIL
SCALE: 3" = 1'-0"

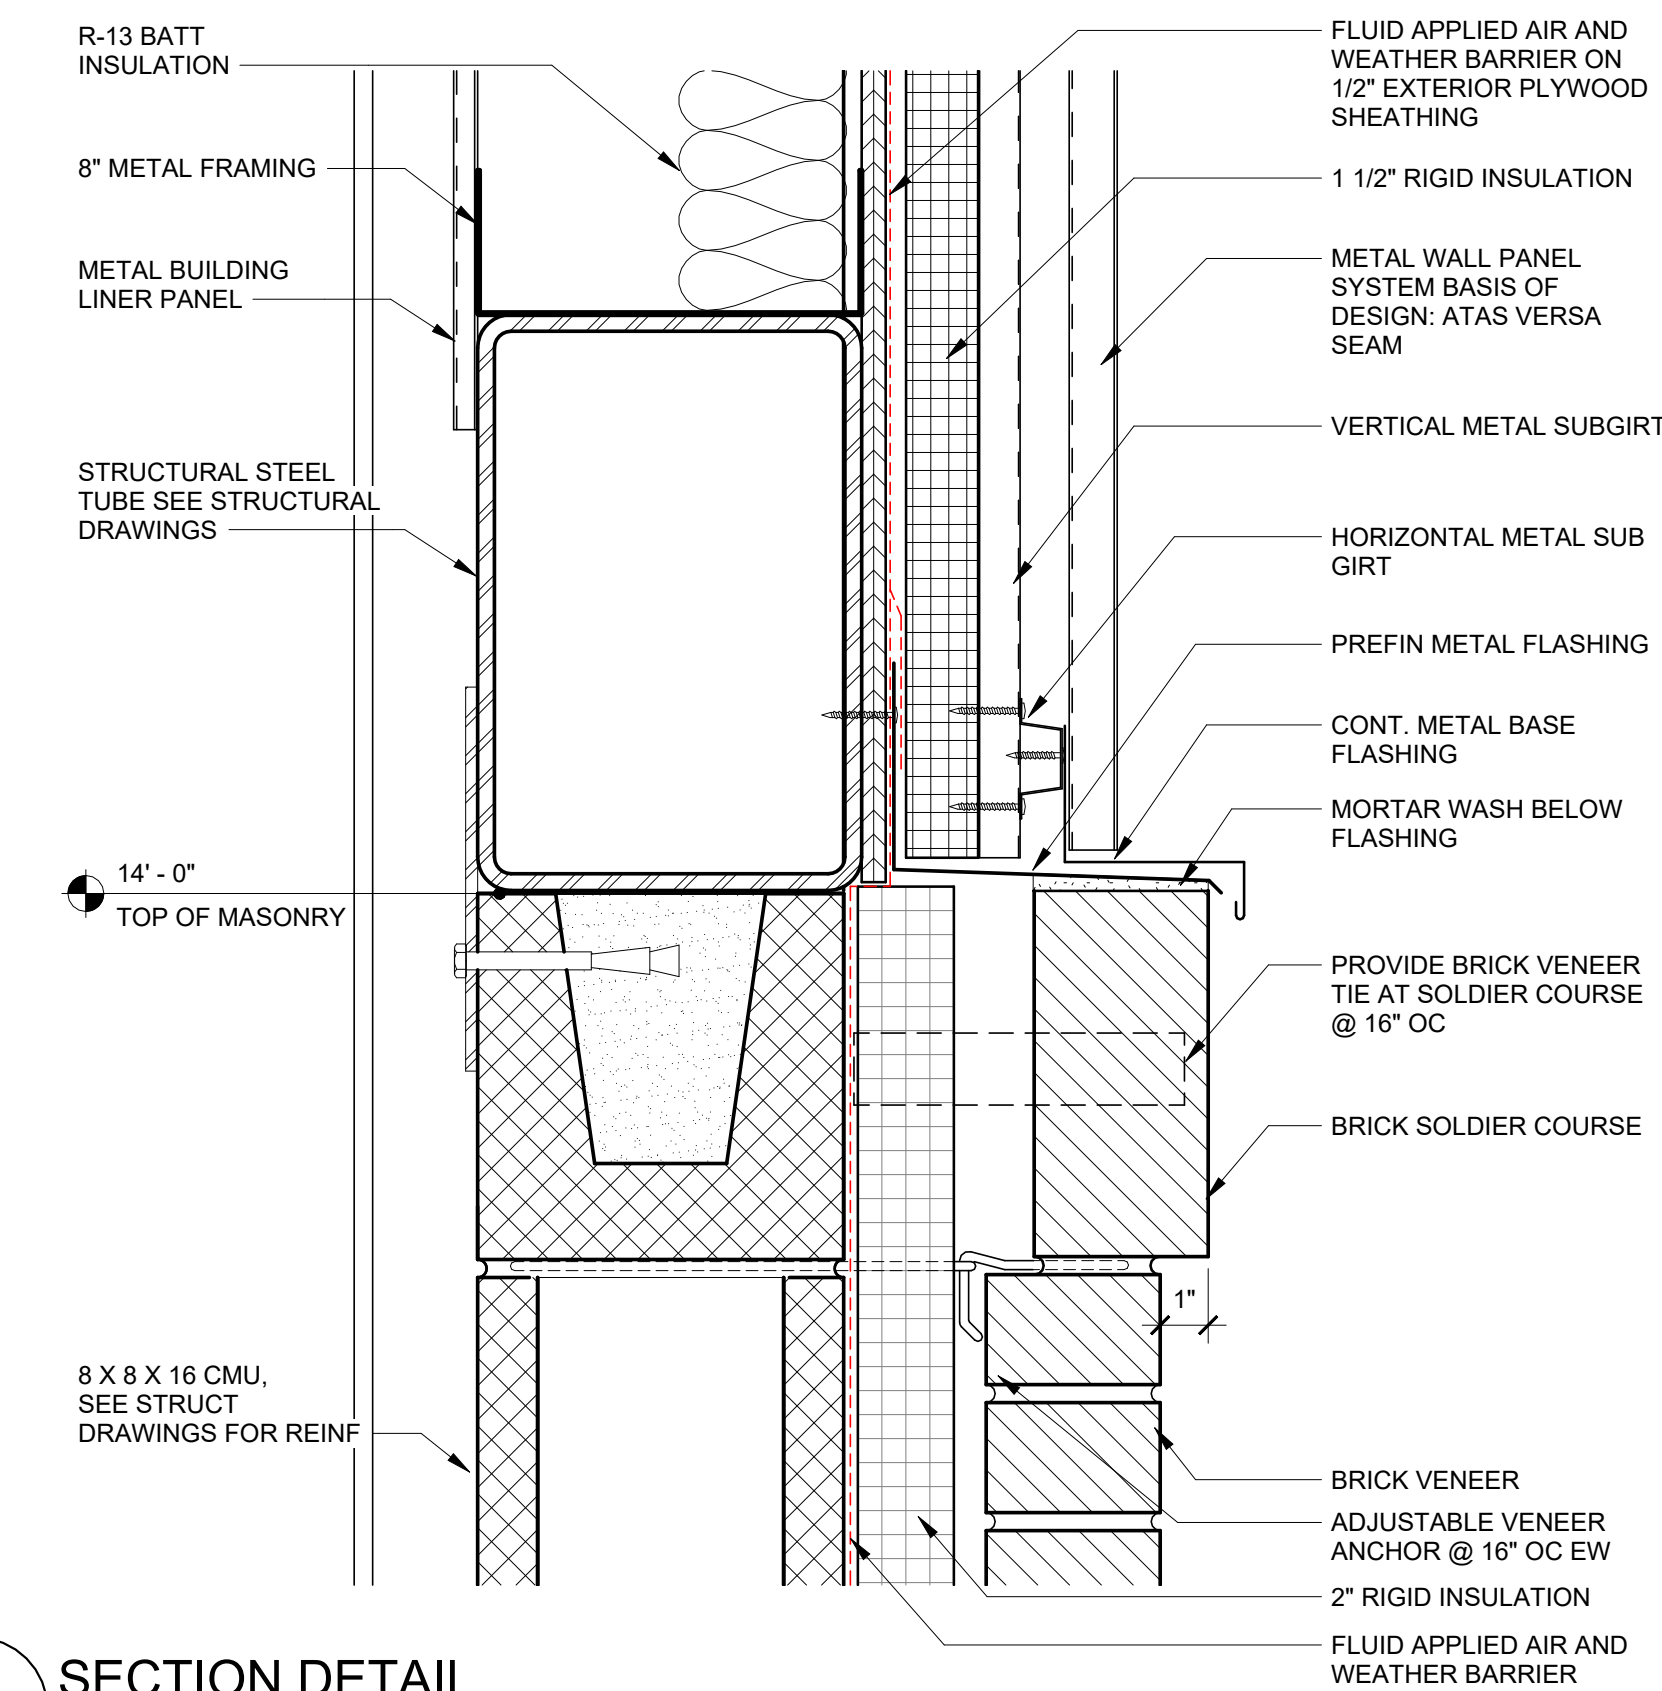


7 SECTION DETAIL
SCALE: 3" = 1'-0"

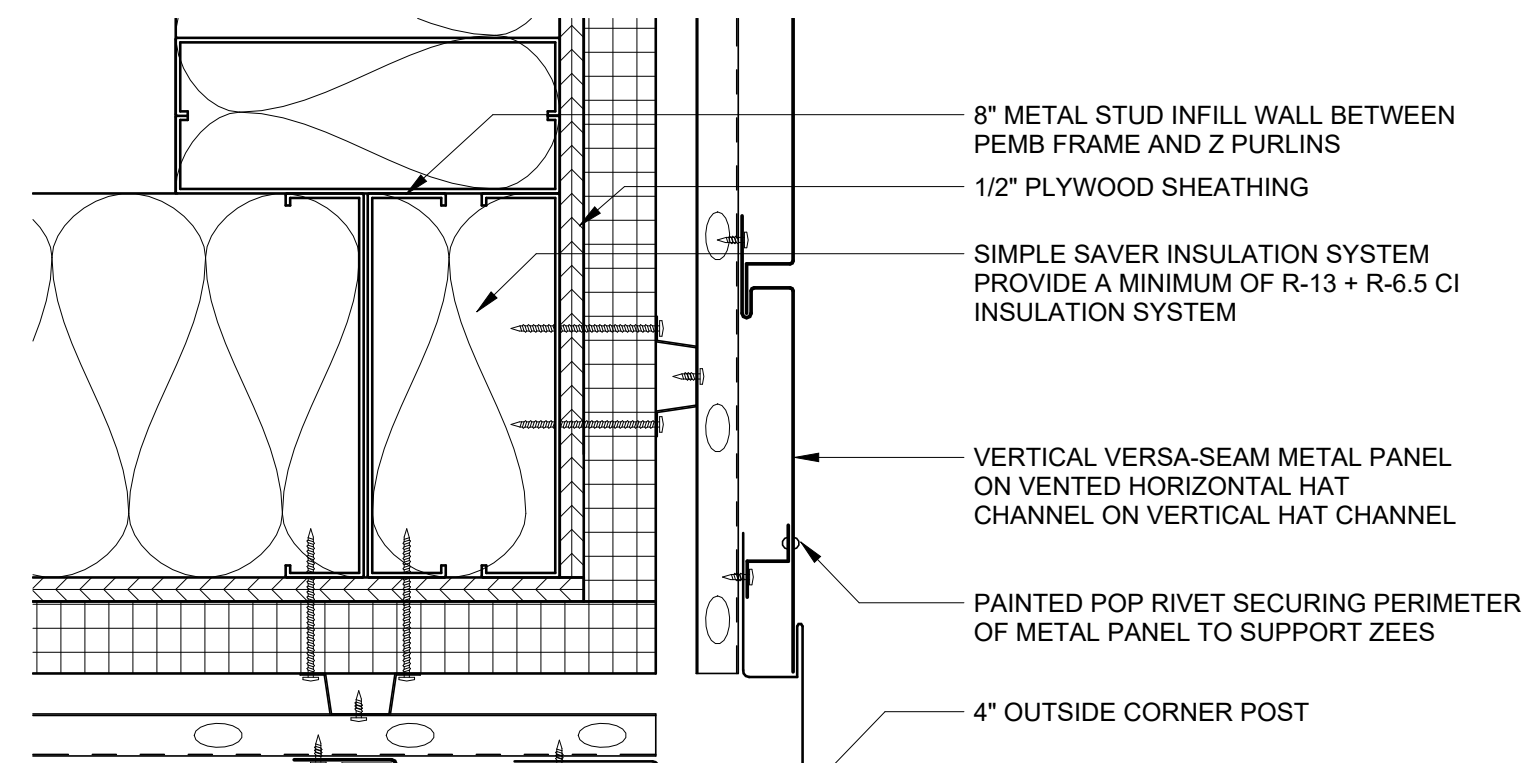

11 METAL BUILDING OUTSIDE CORNER (HIGH)
SCALE: 3" = 1'-0"

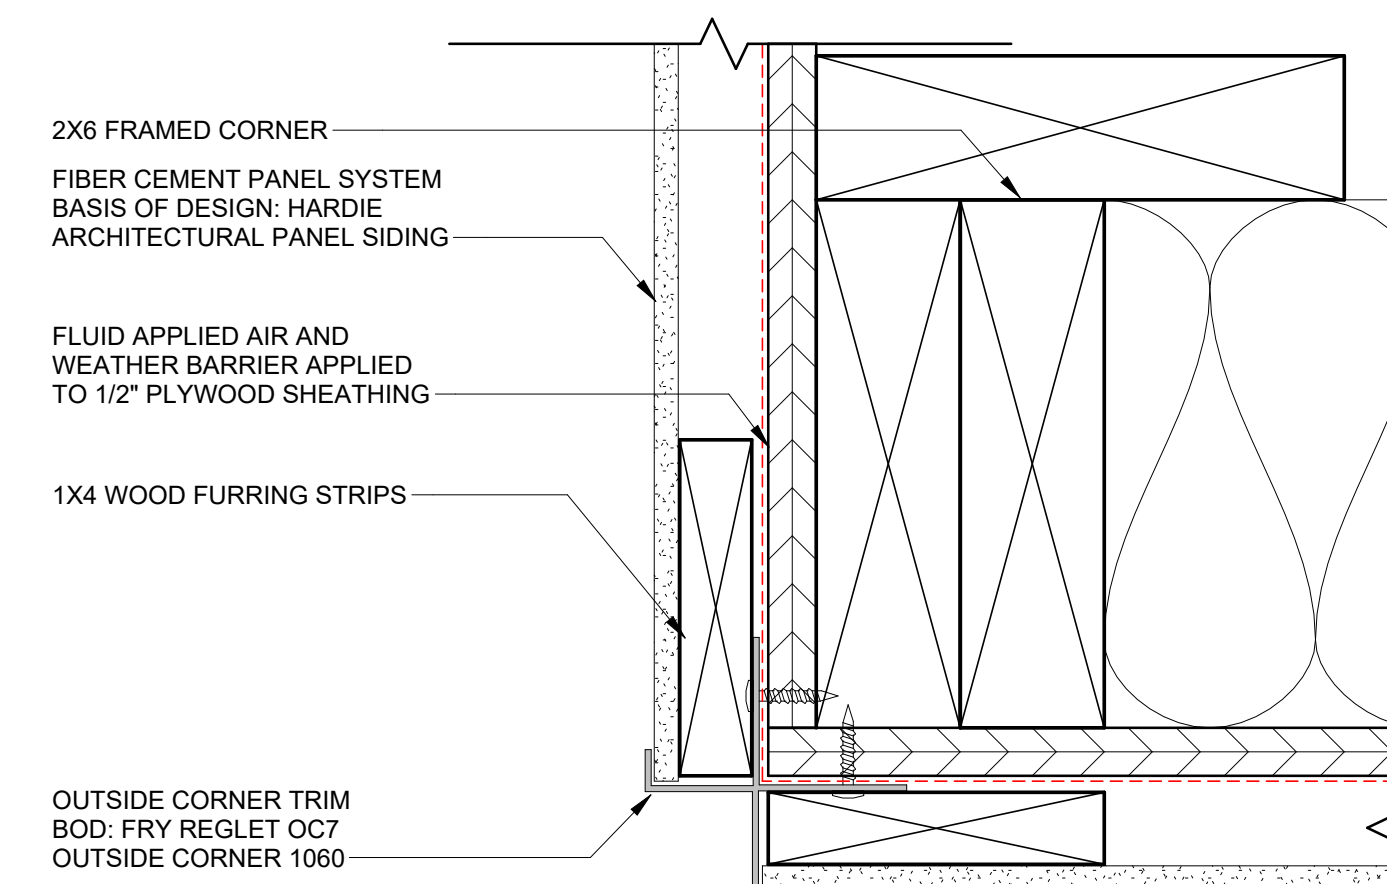

9 OUTSIDE CORNER @ FCP
SCALE: 3" = 1'-0"

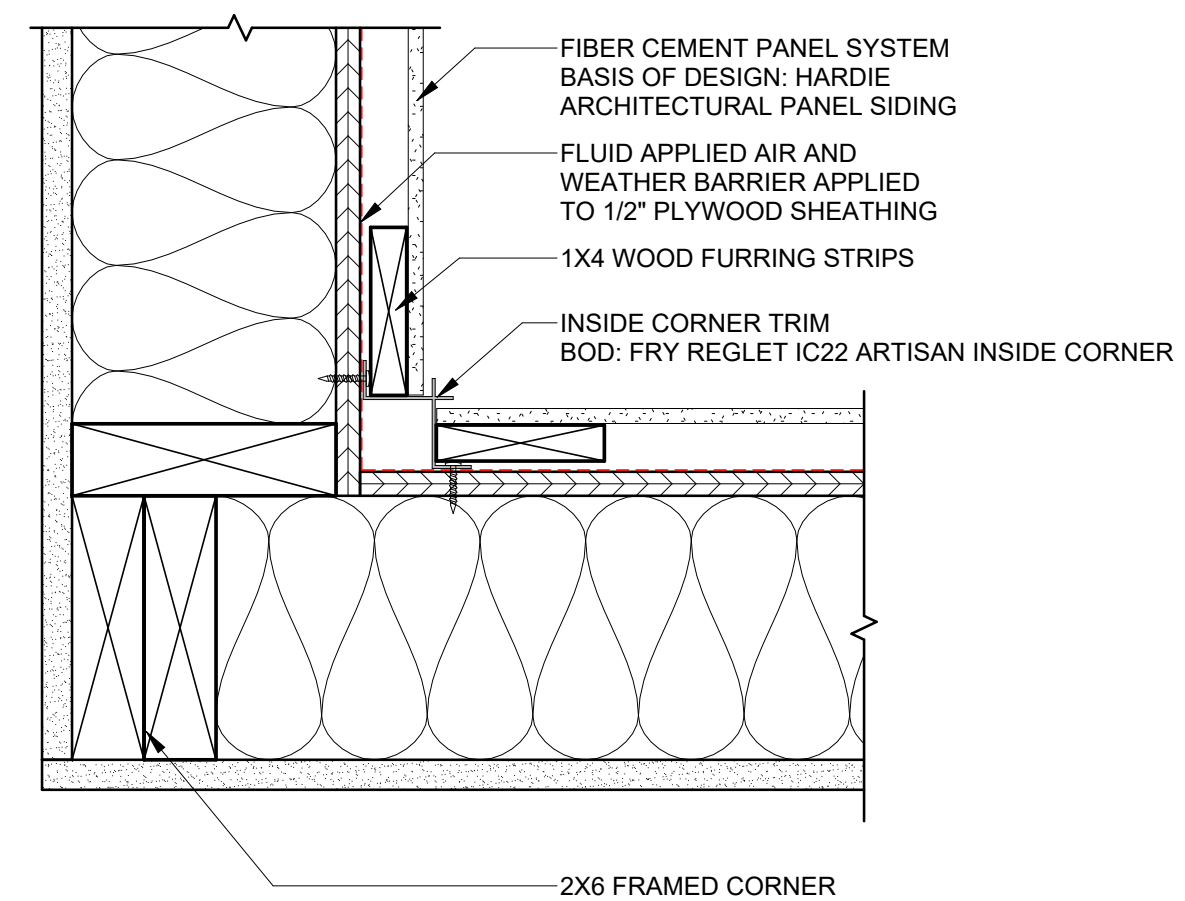

10 INSIDE CORNER @ FCP
SCALE: 3" = 1'-0"