
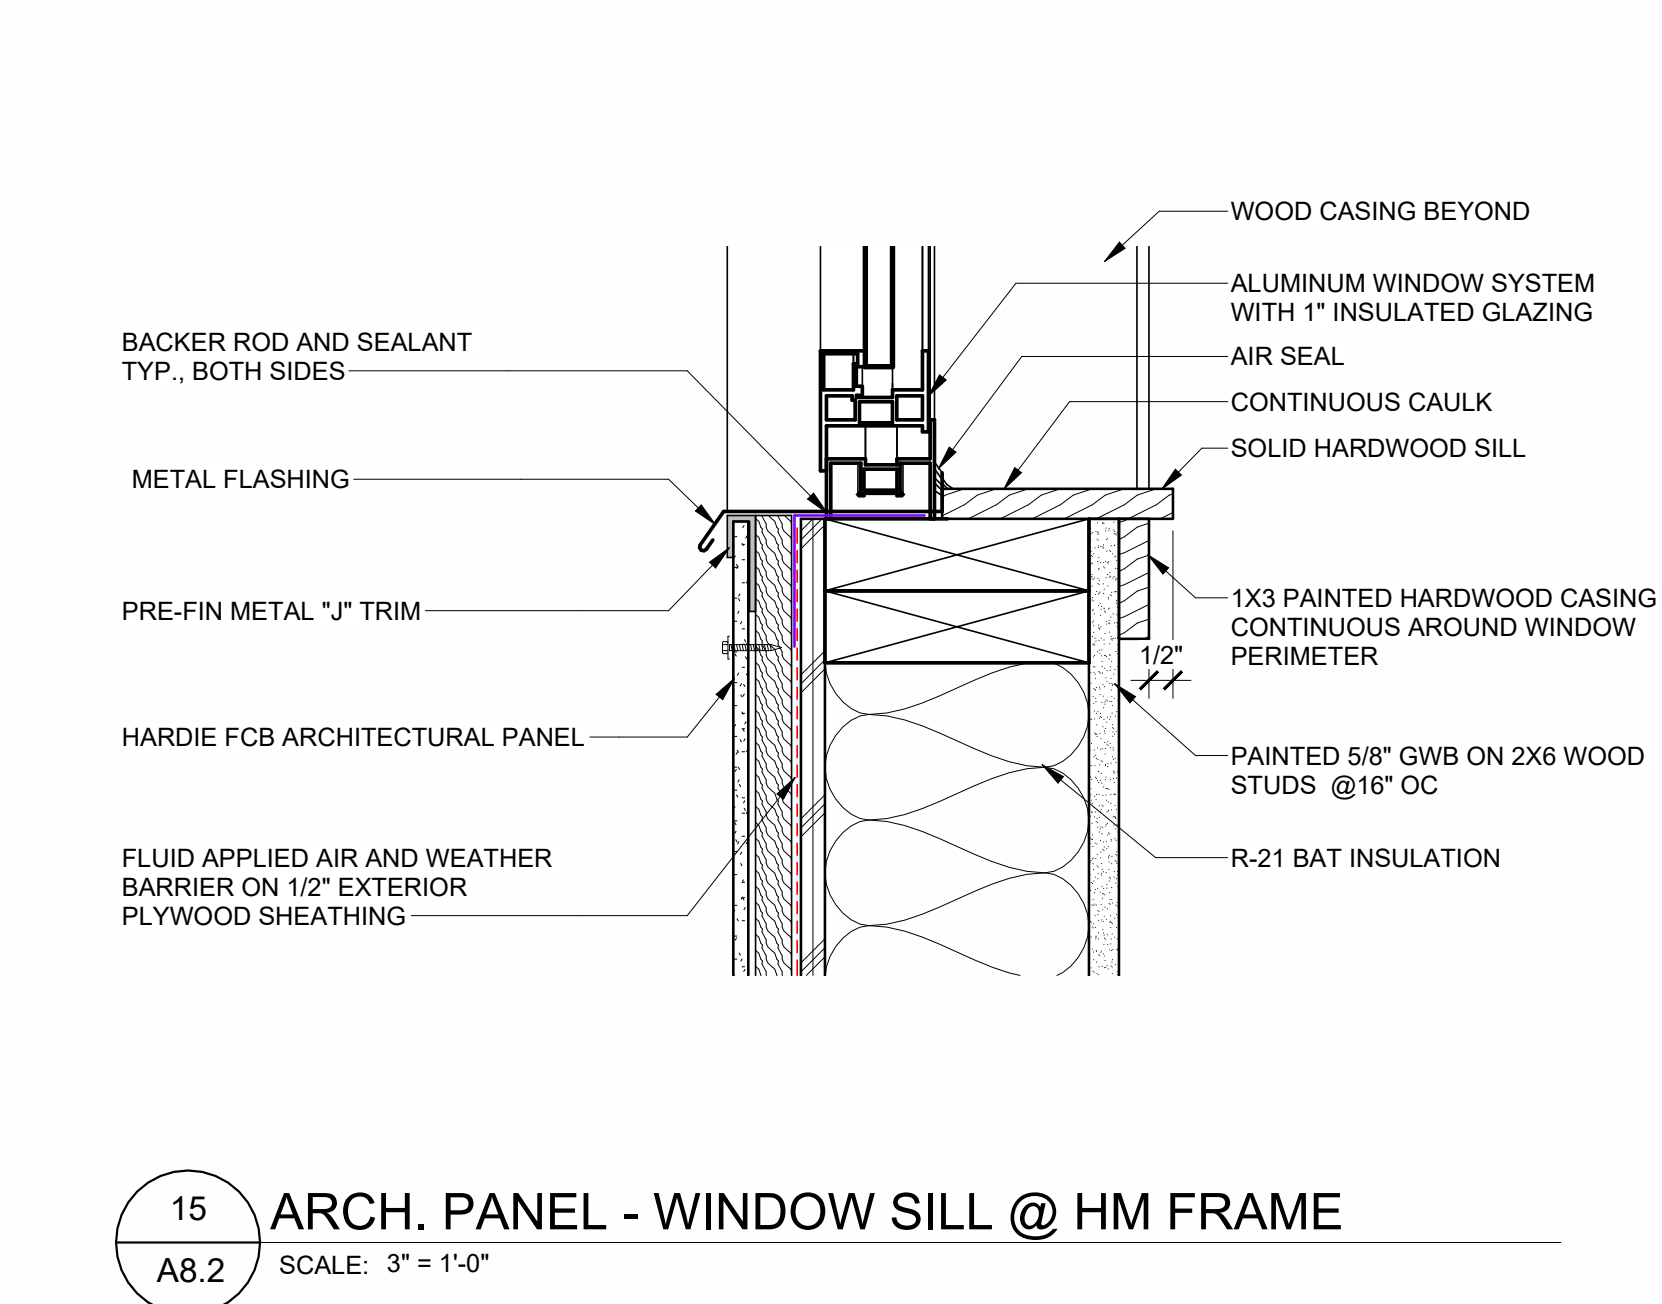
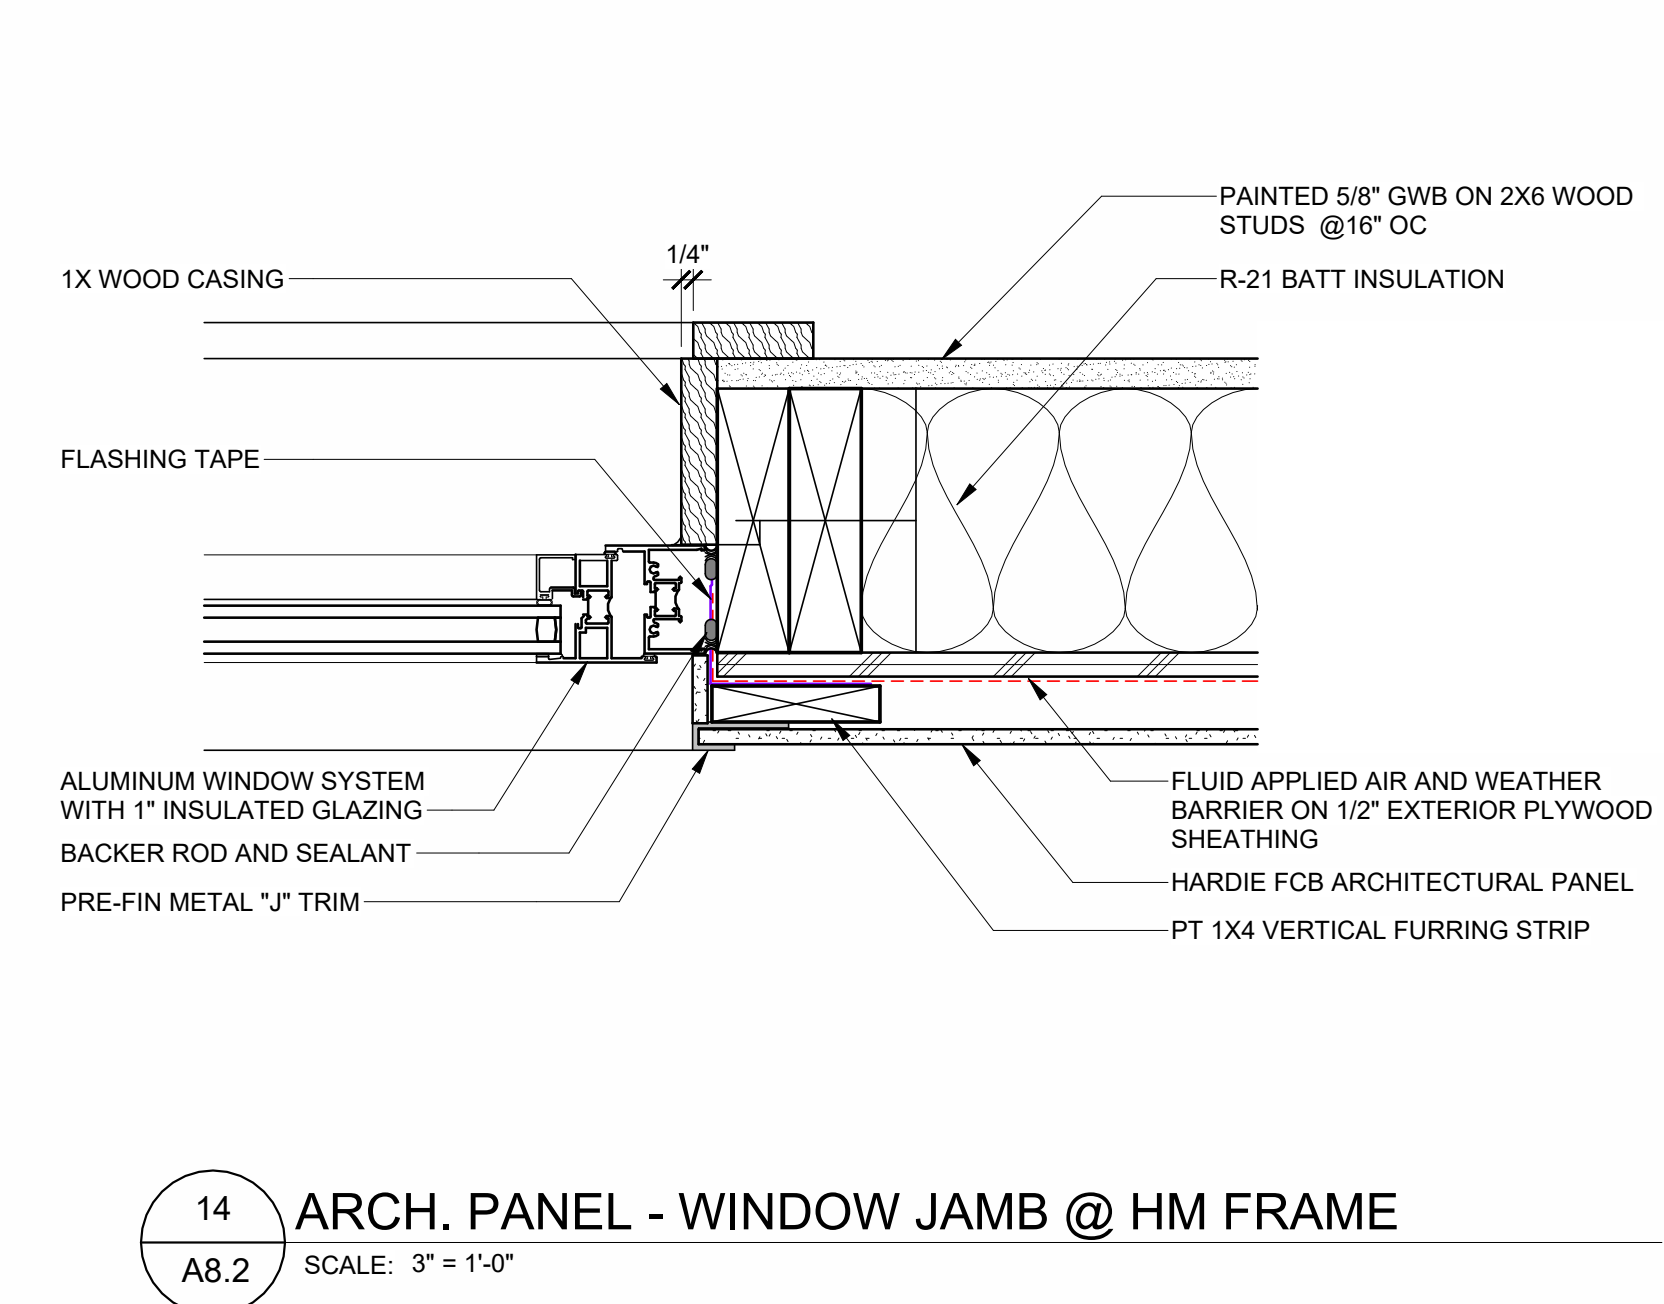
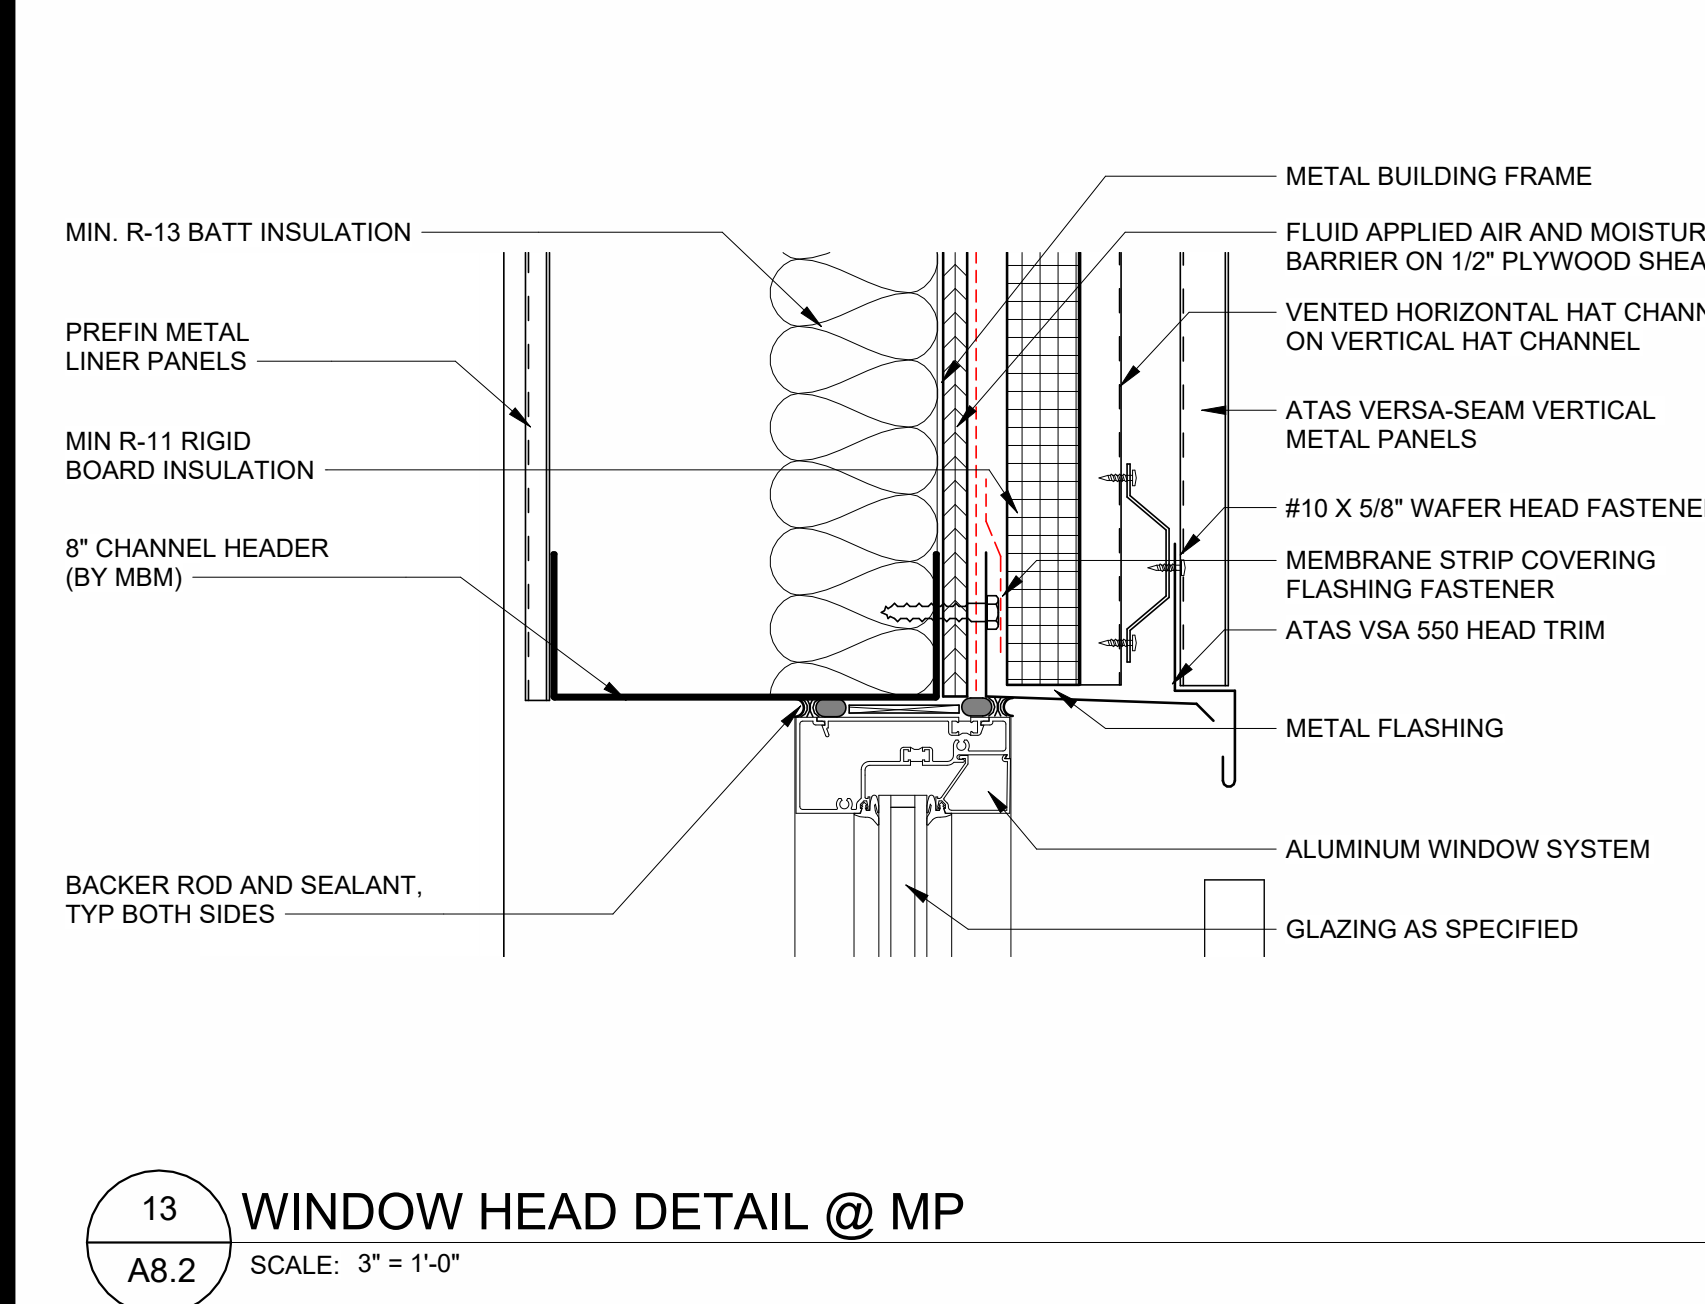
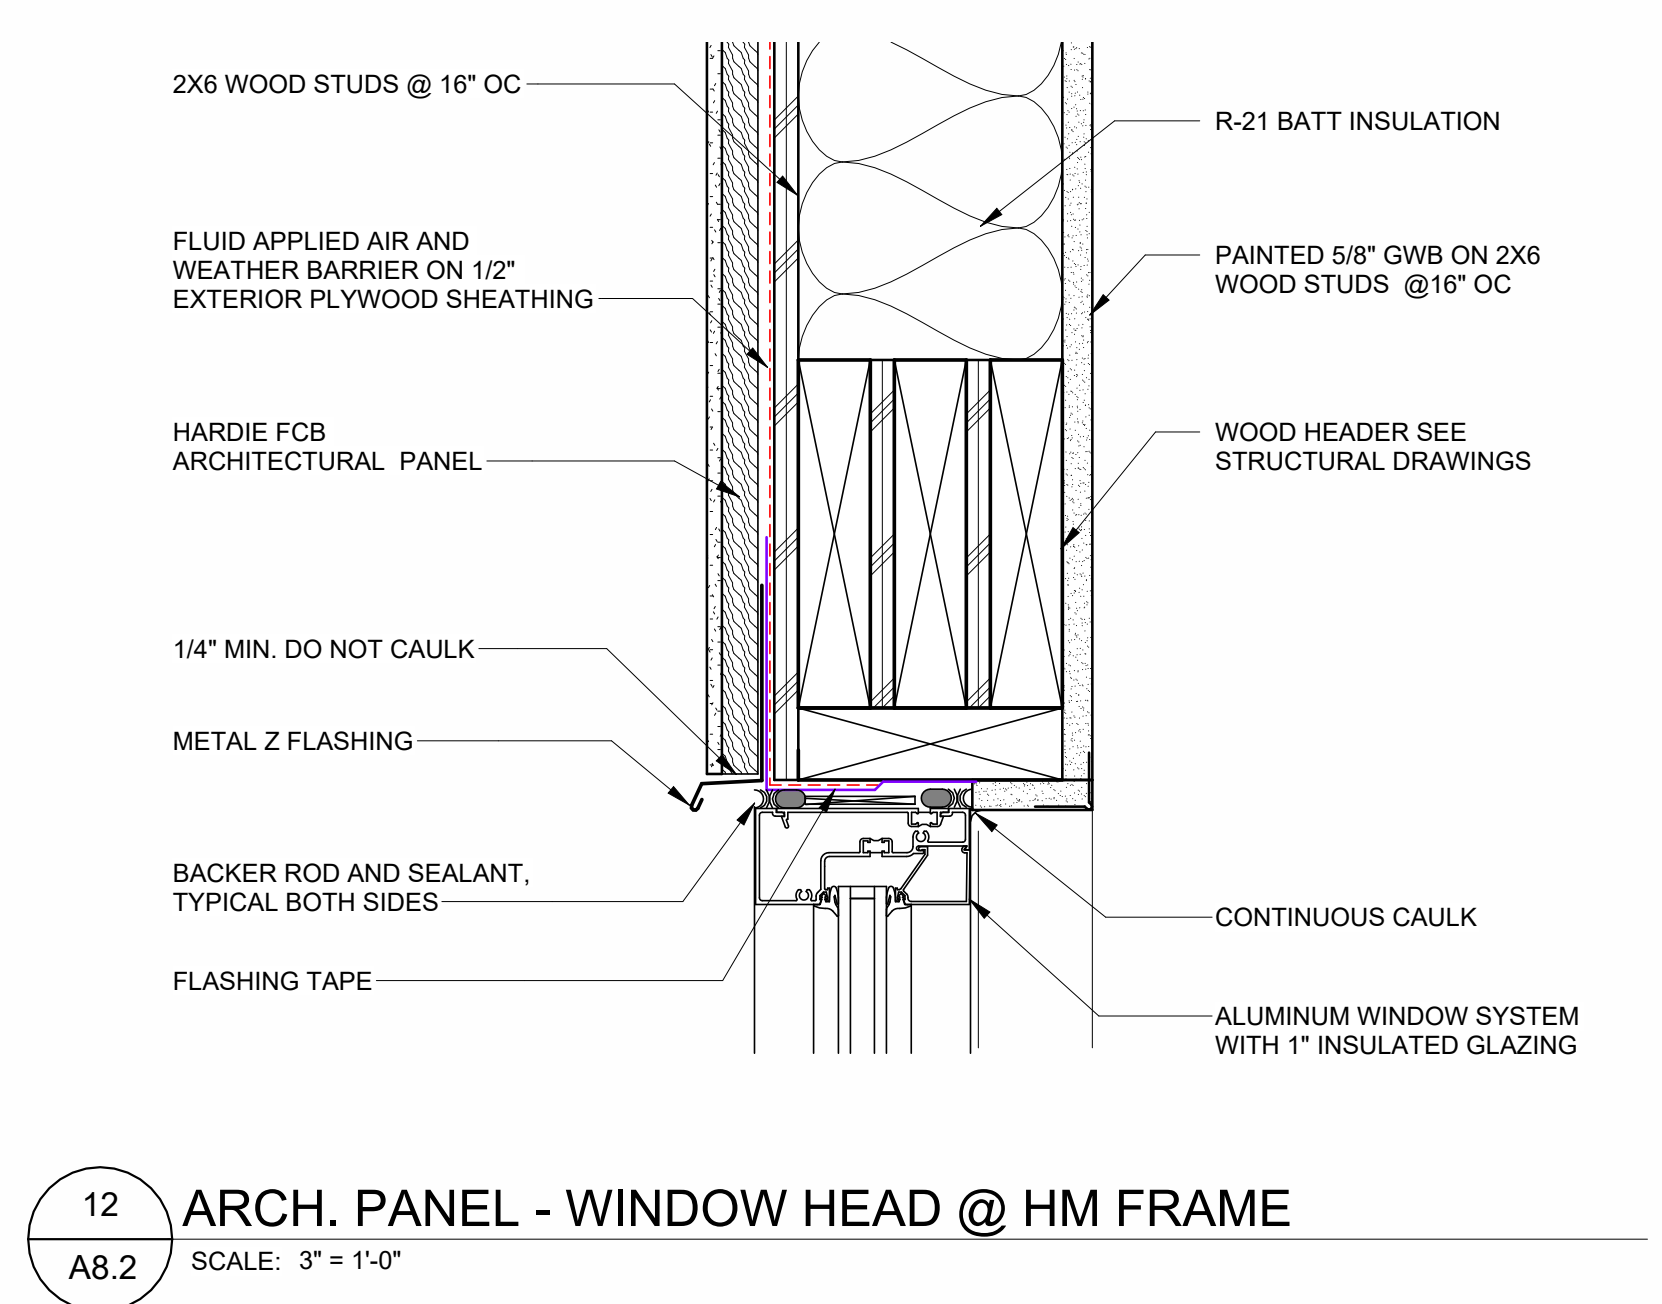
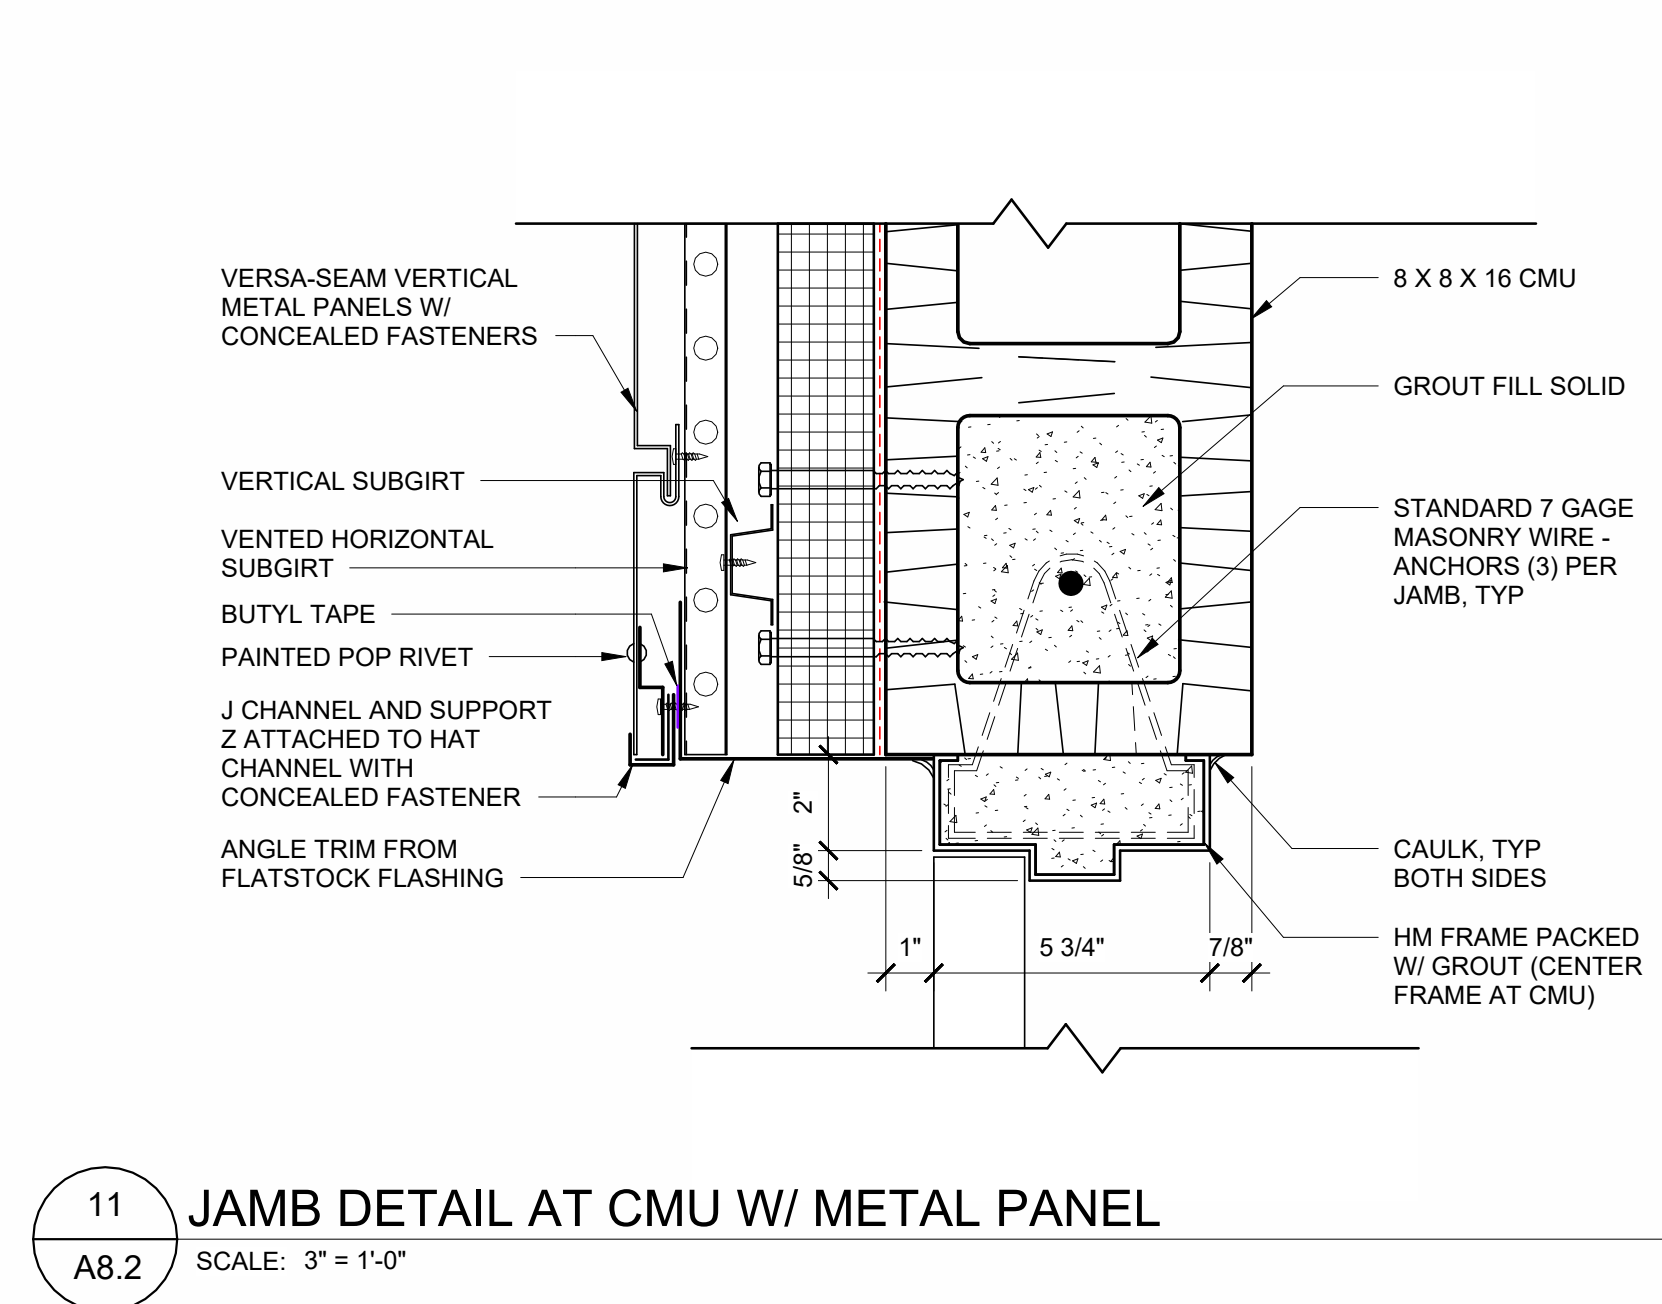
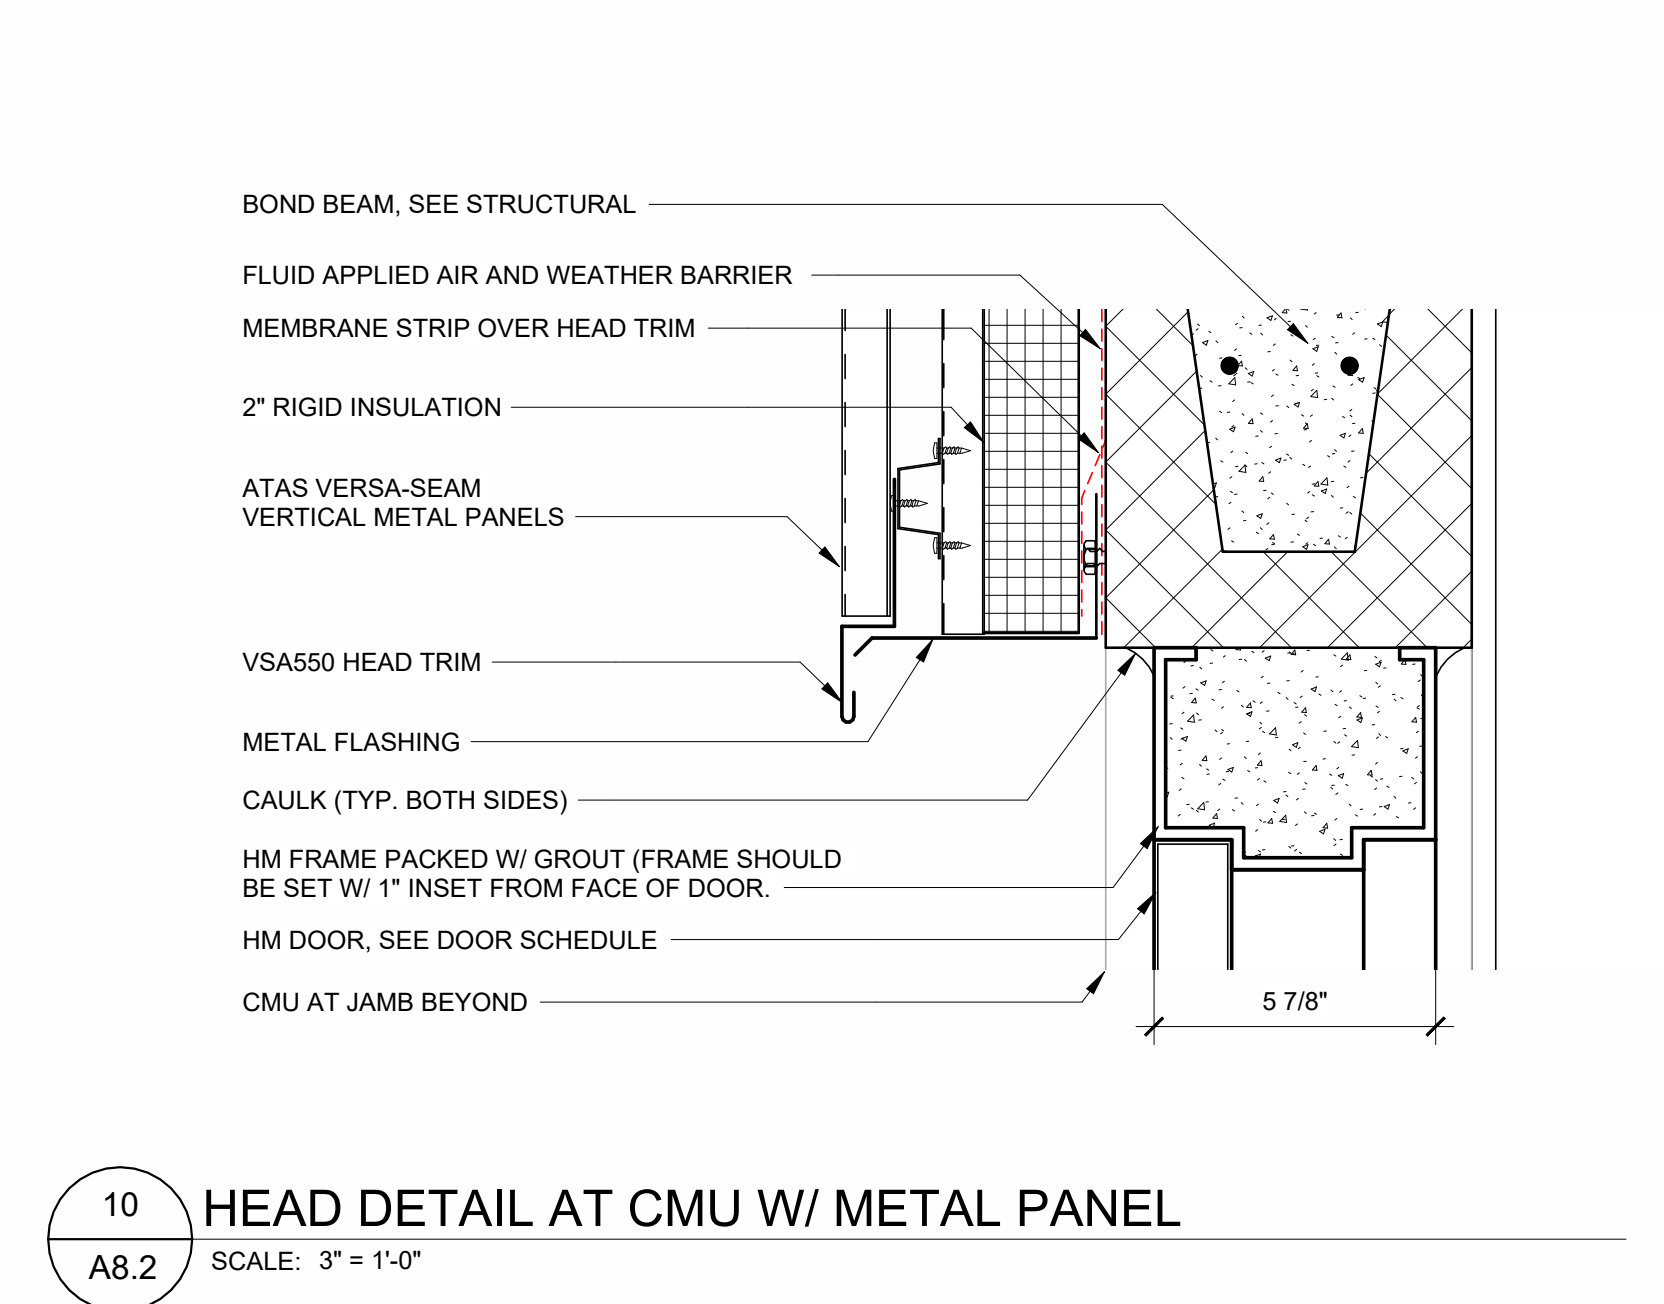
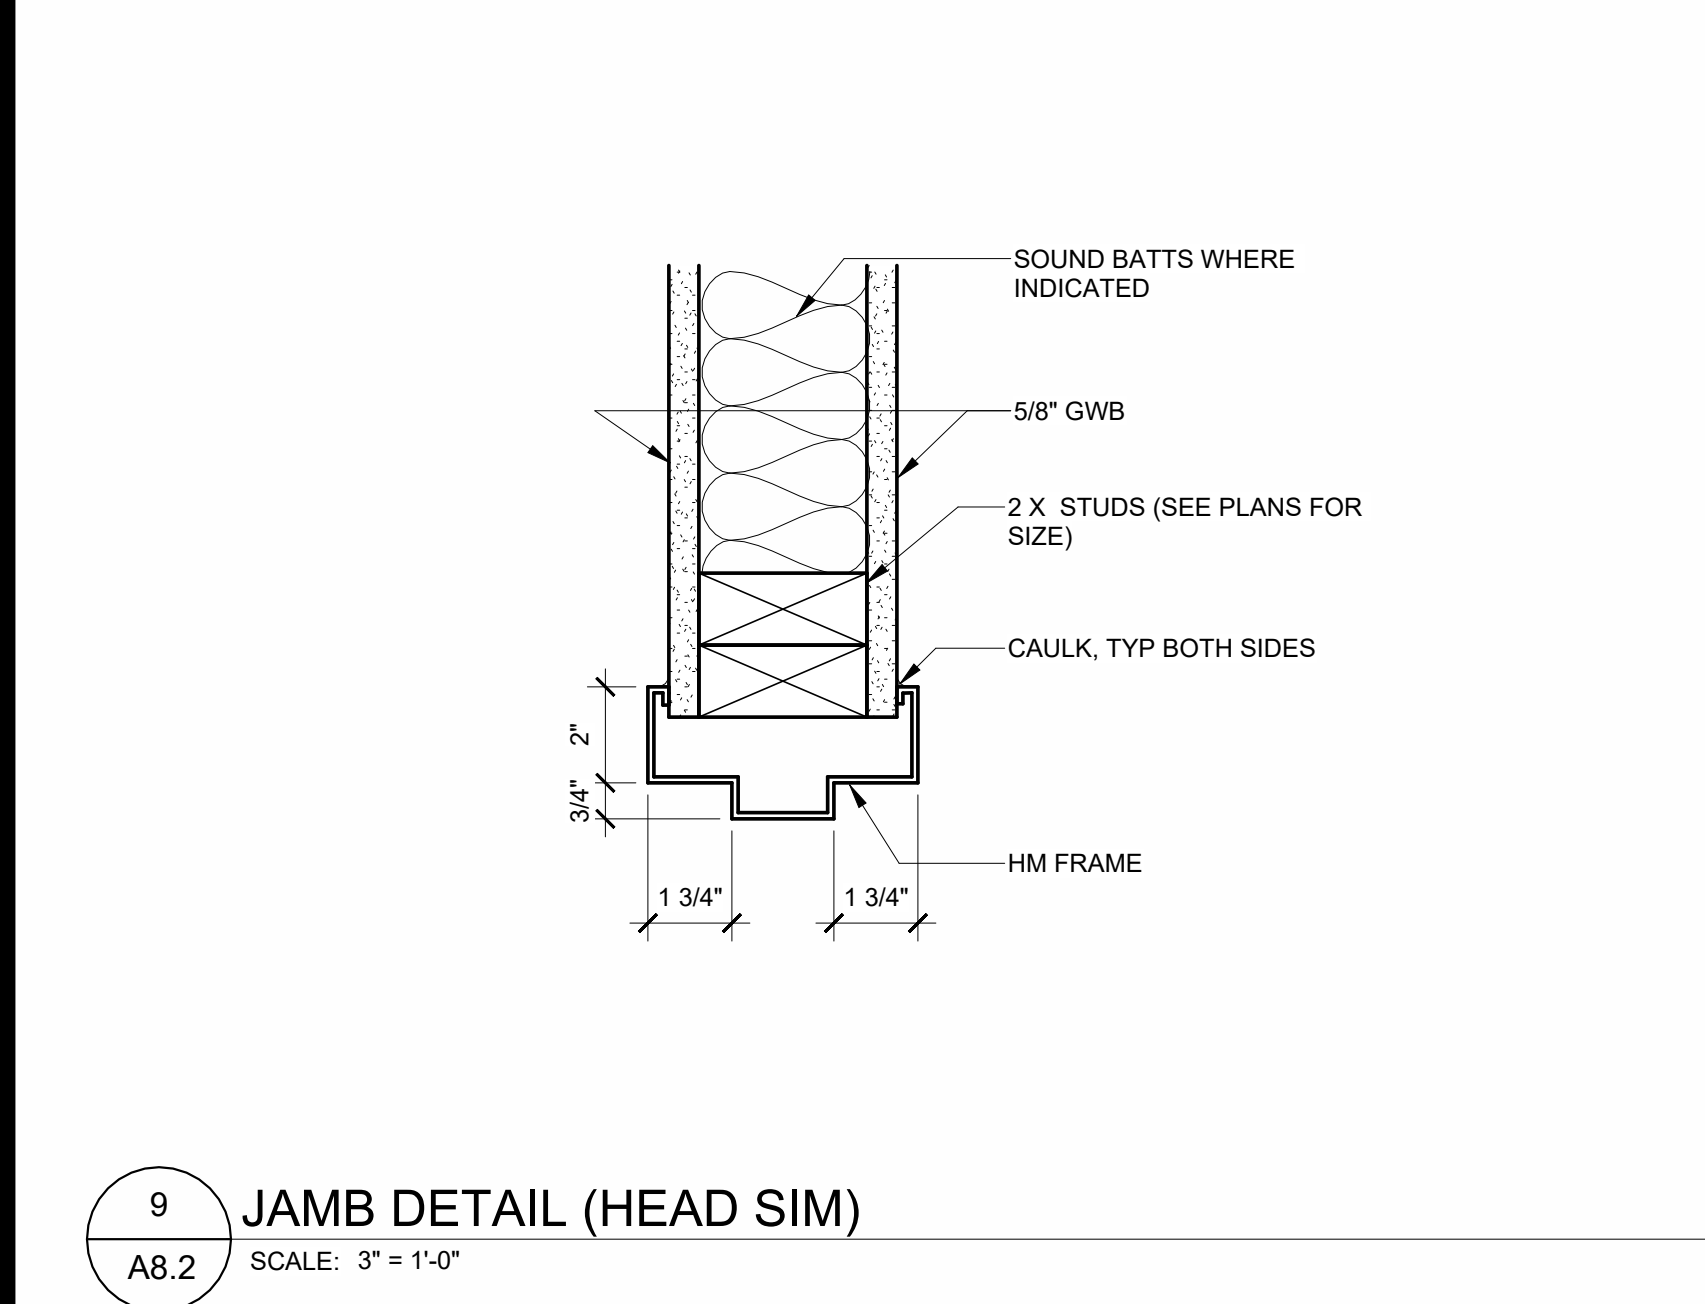
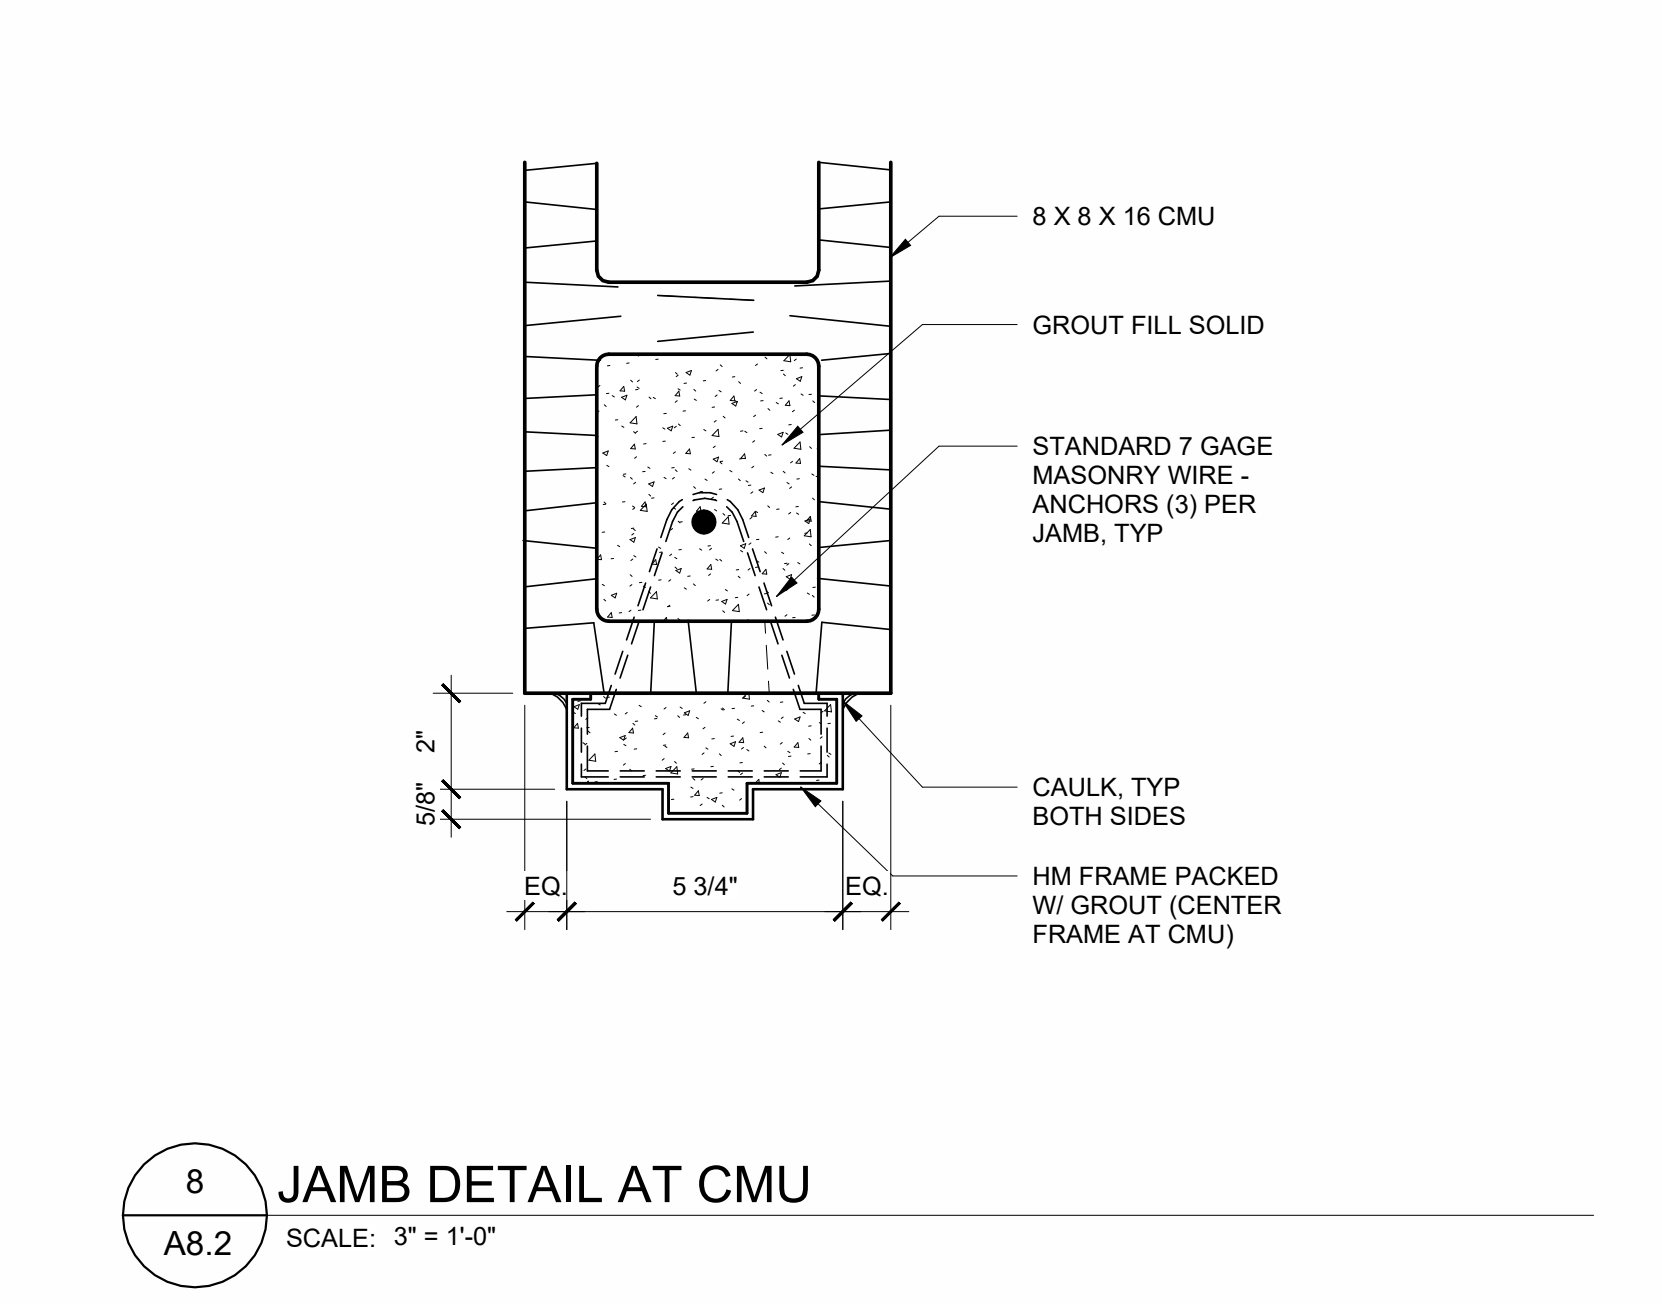
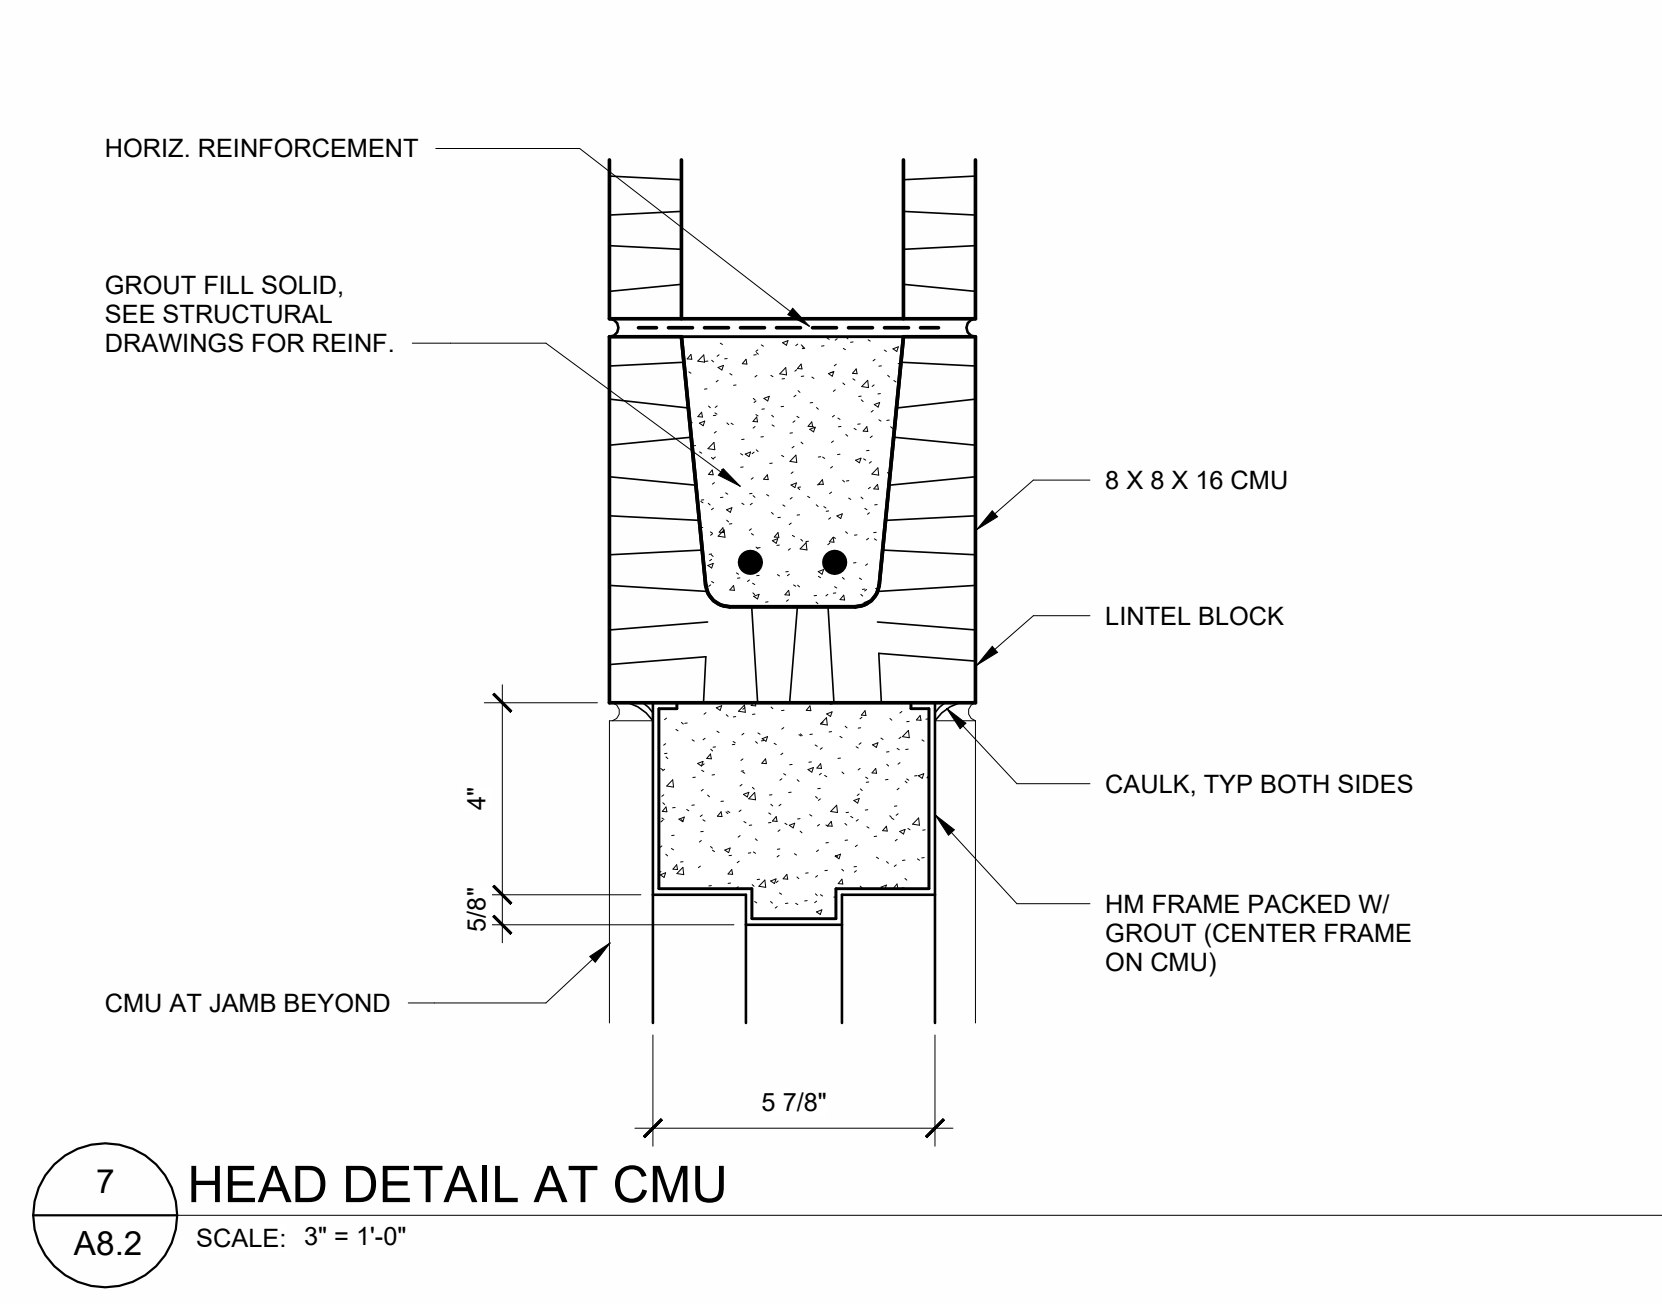
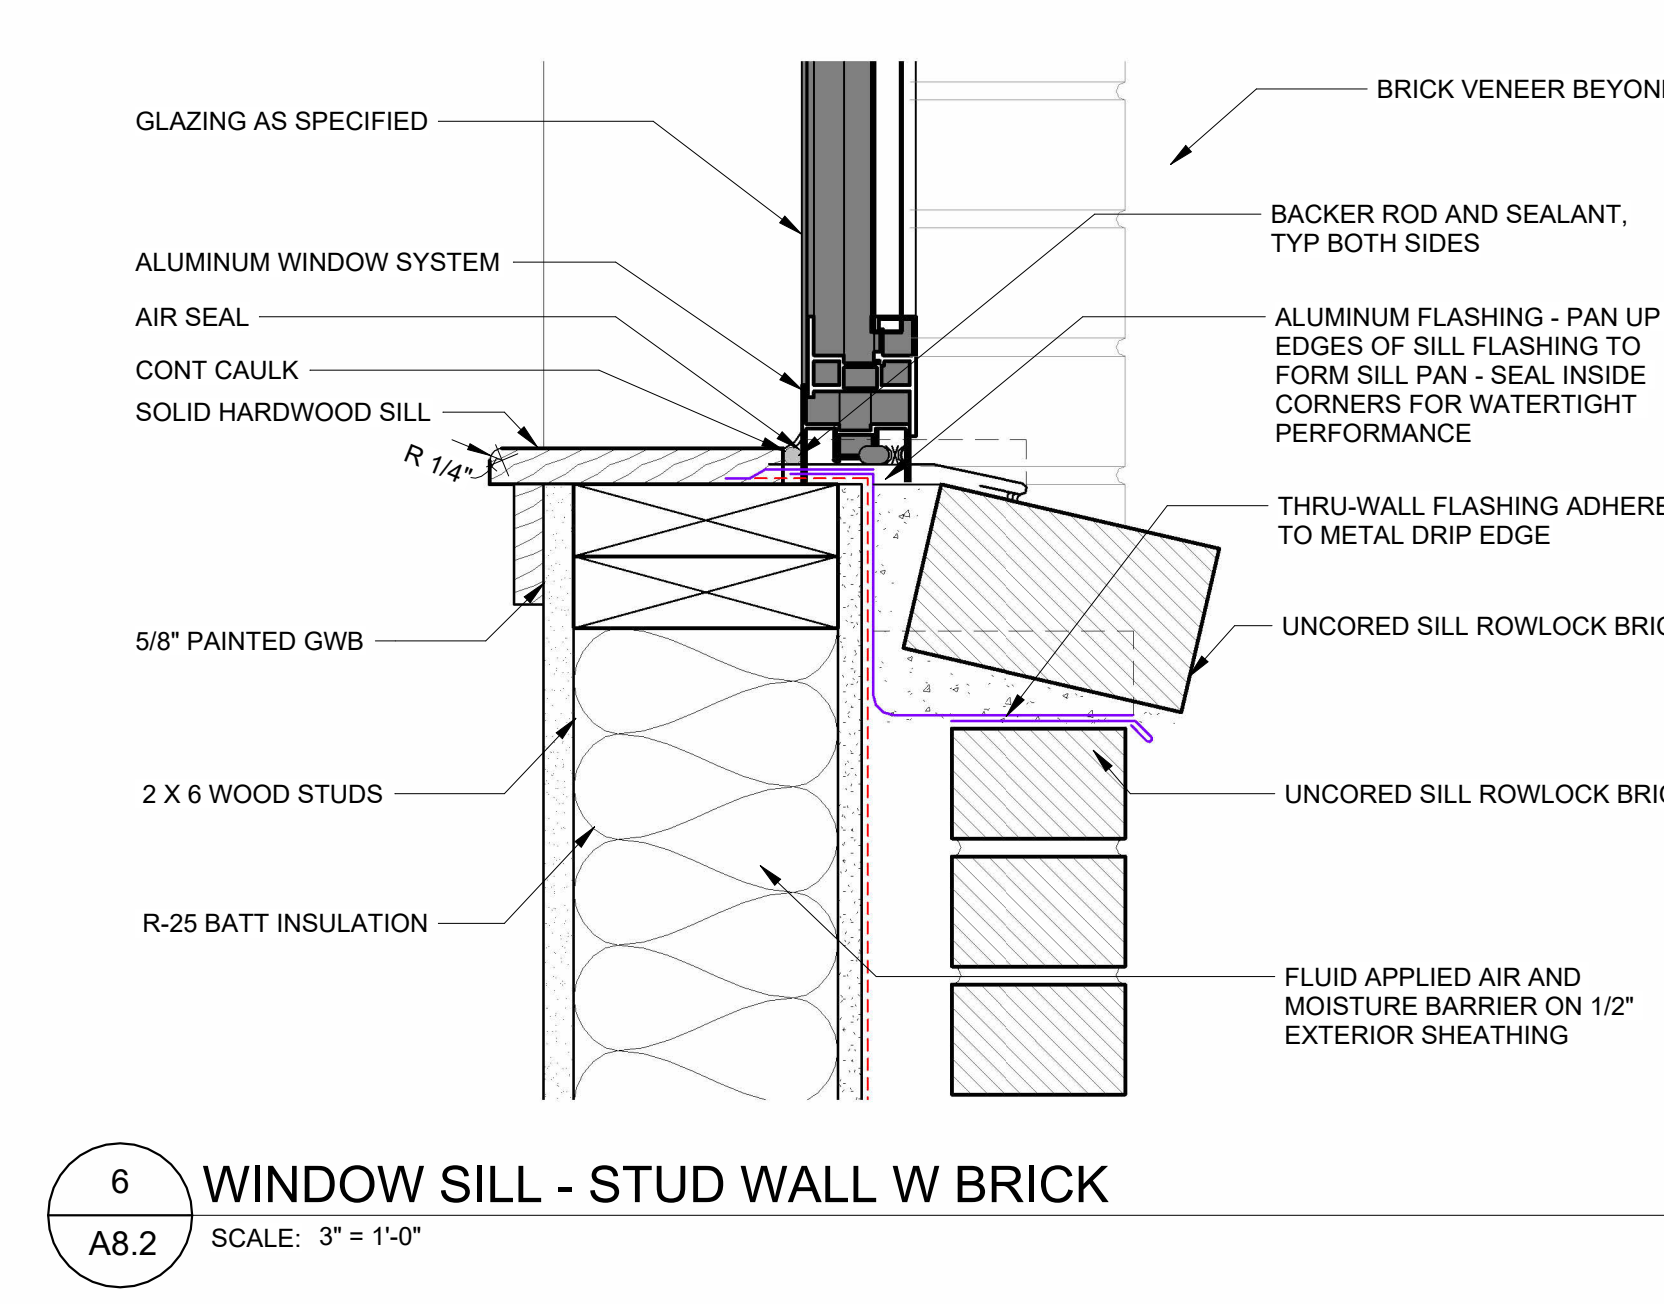
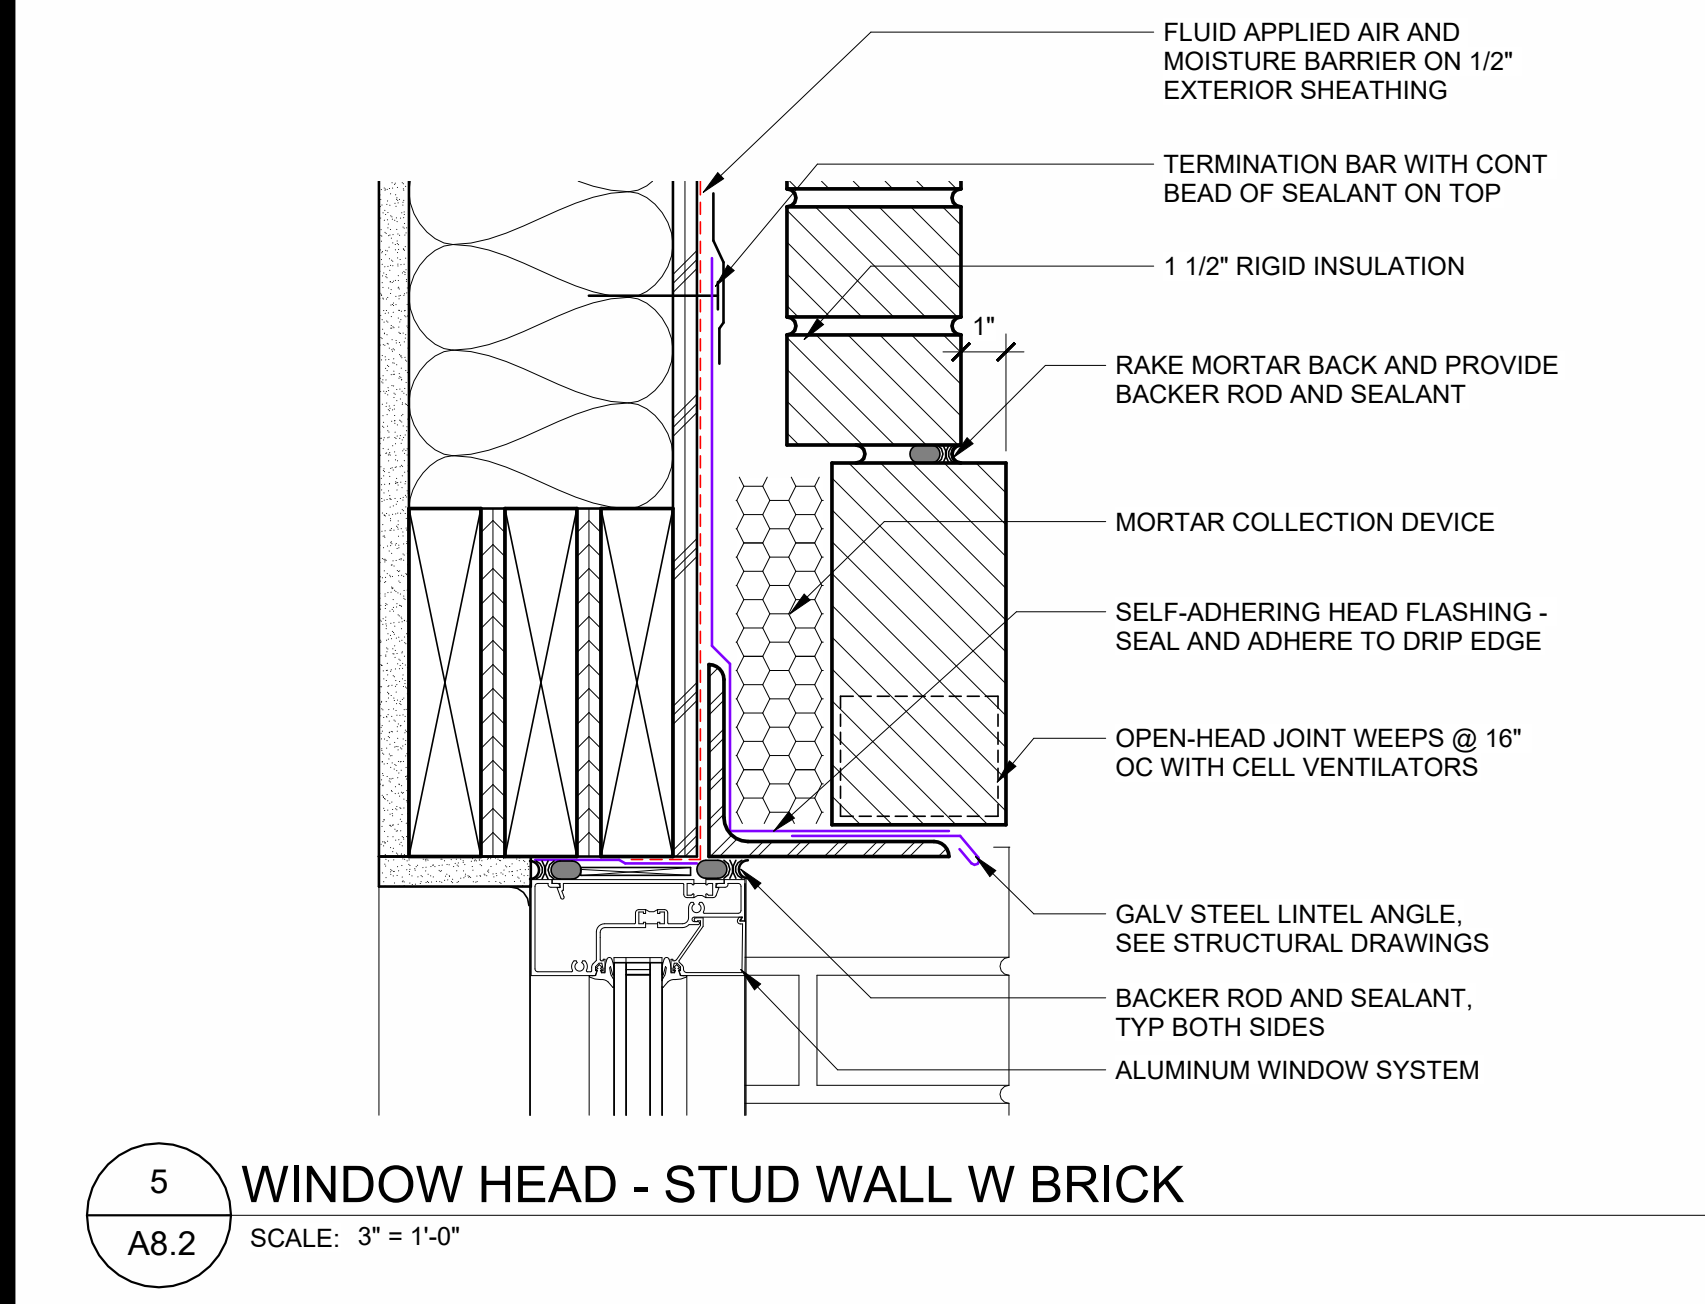
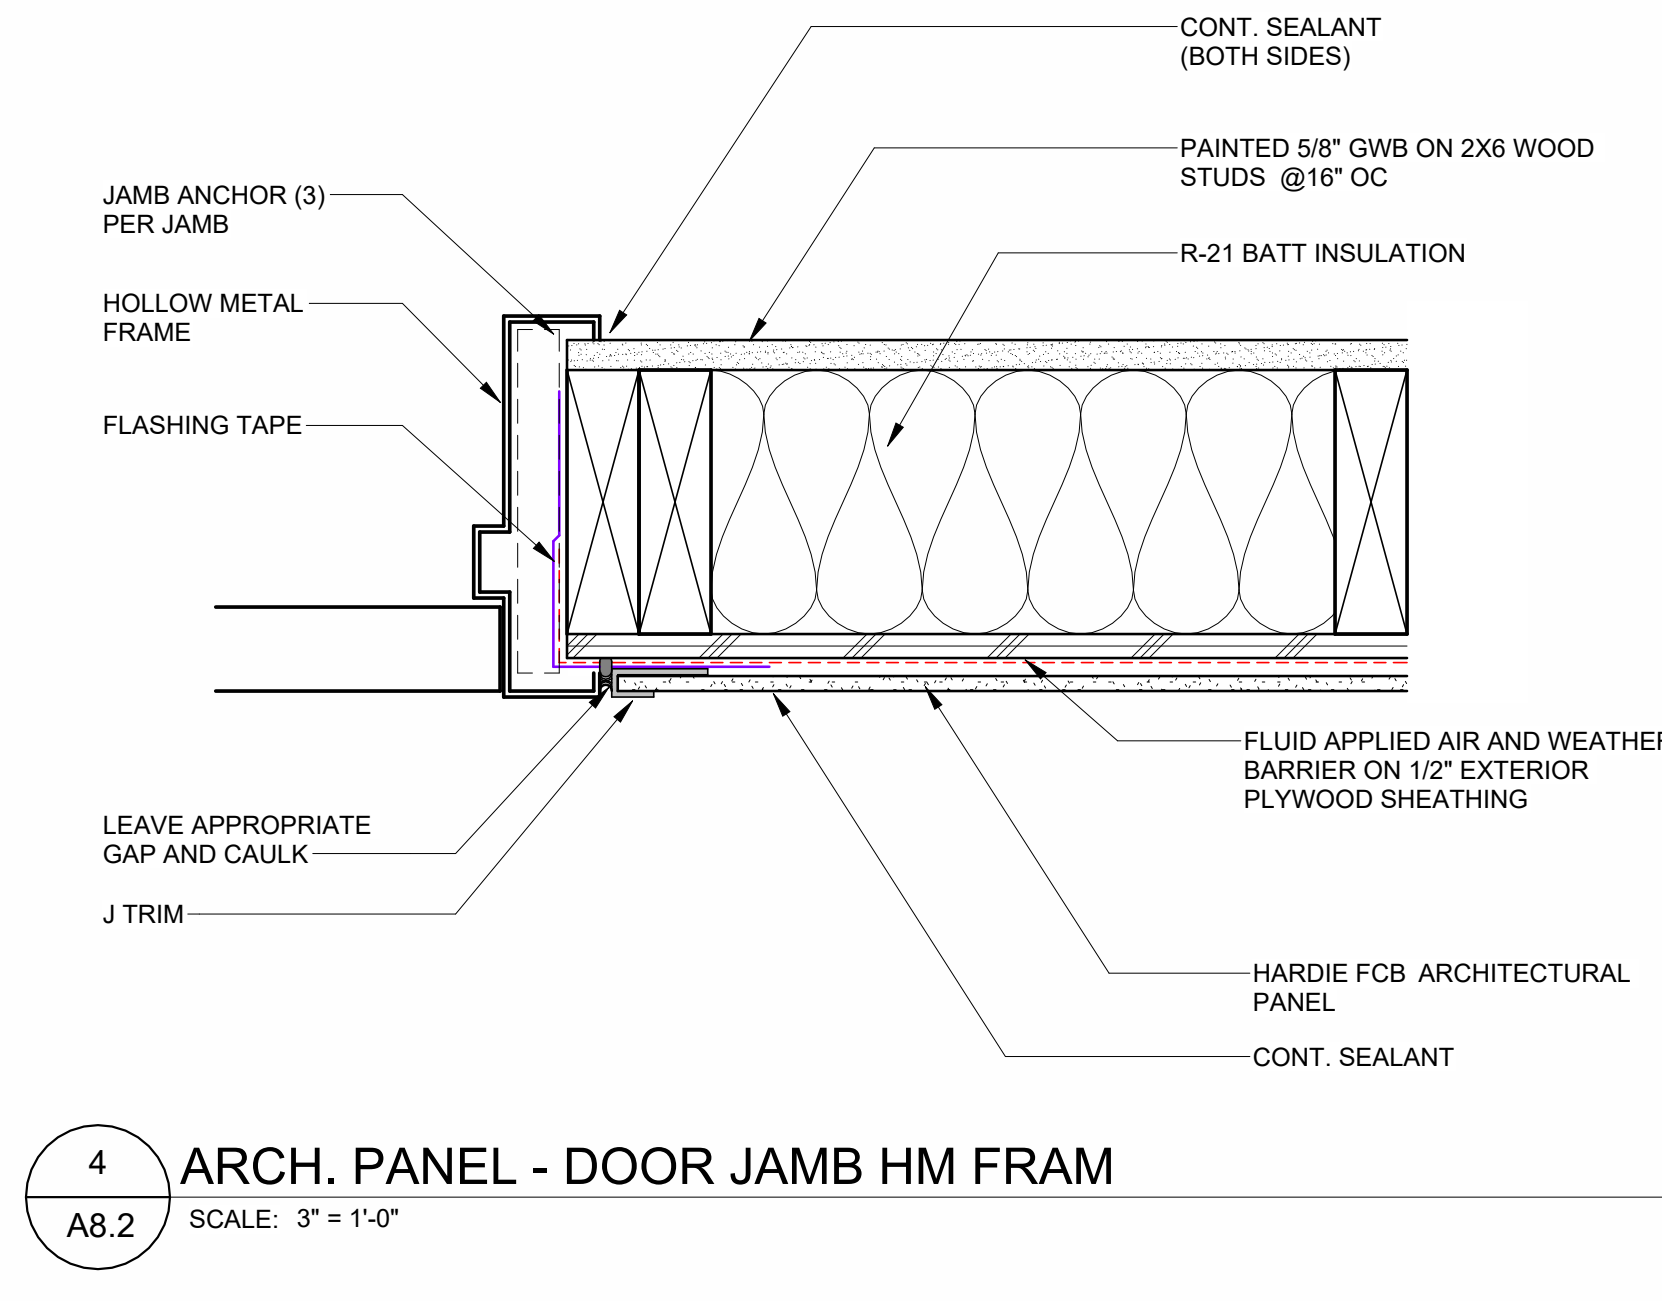
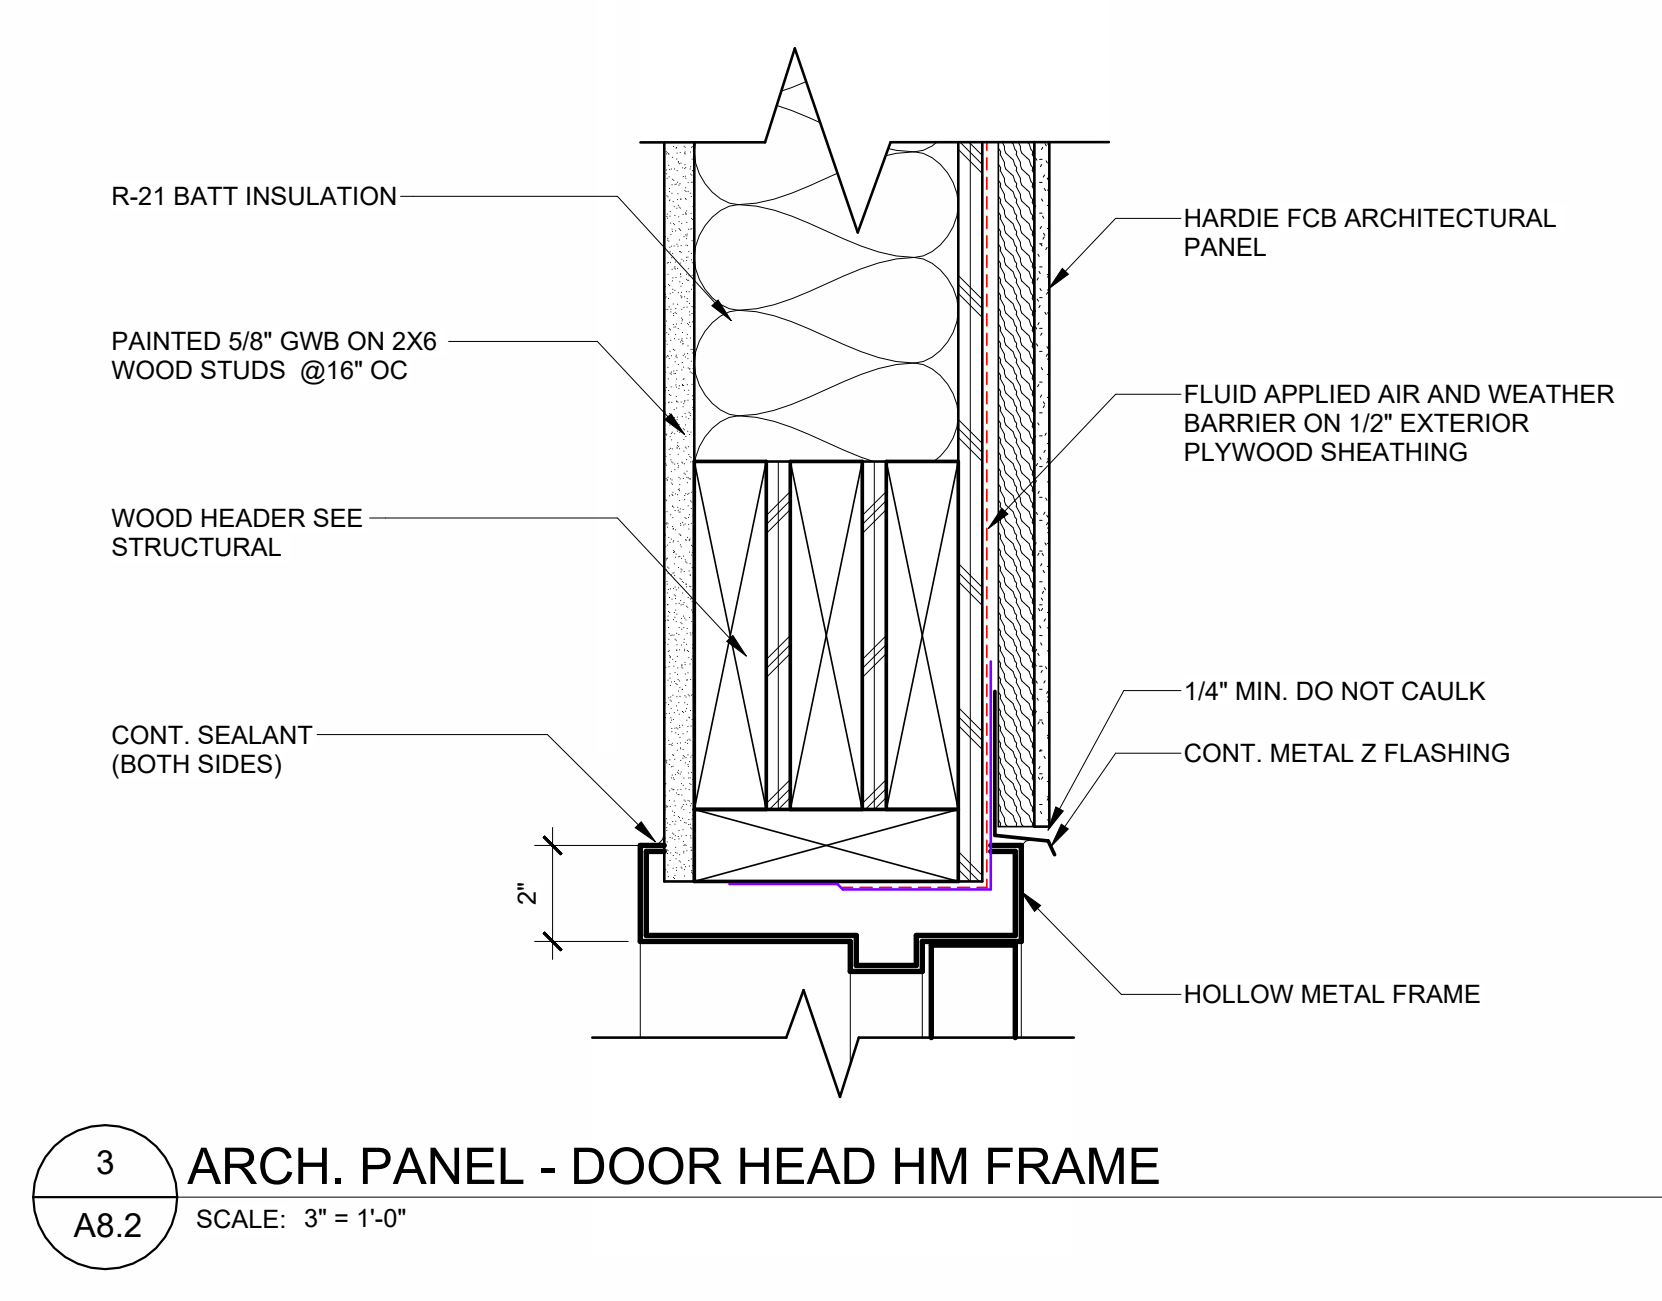
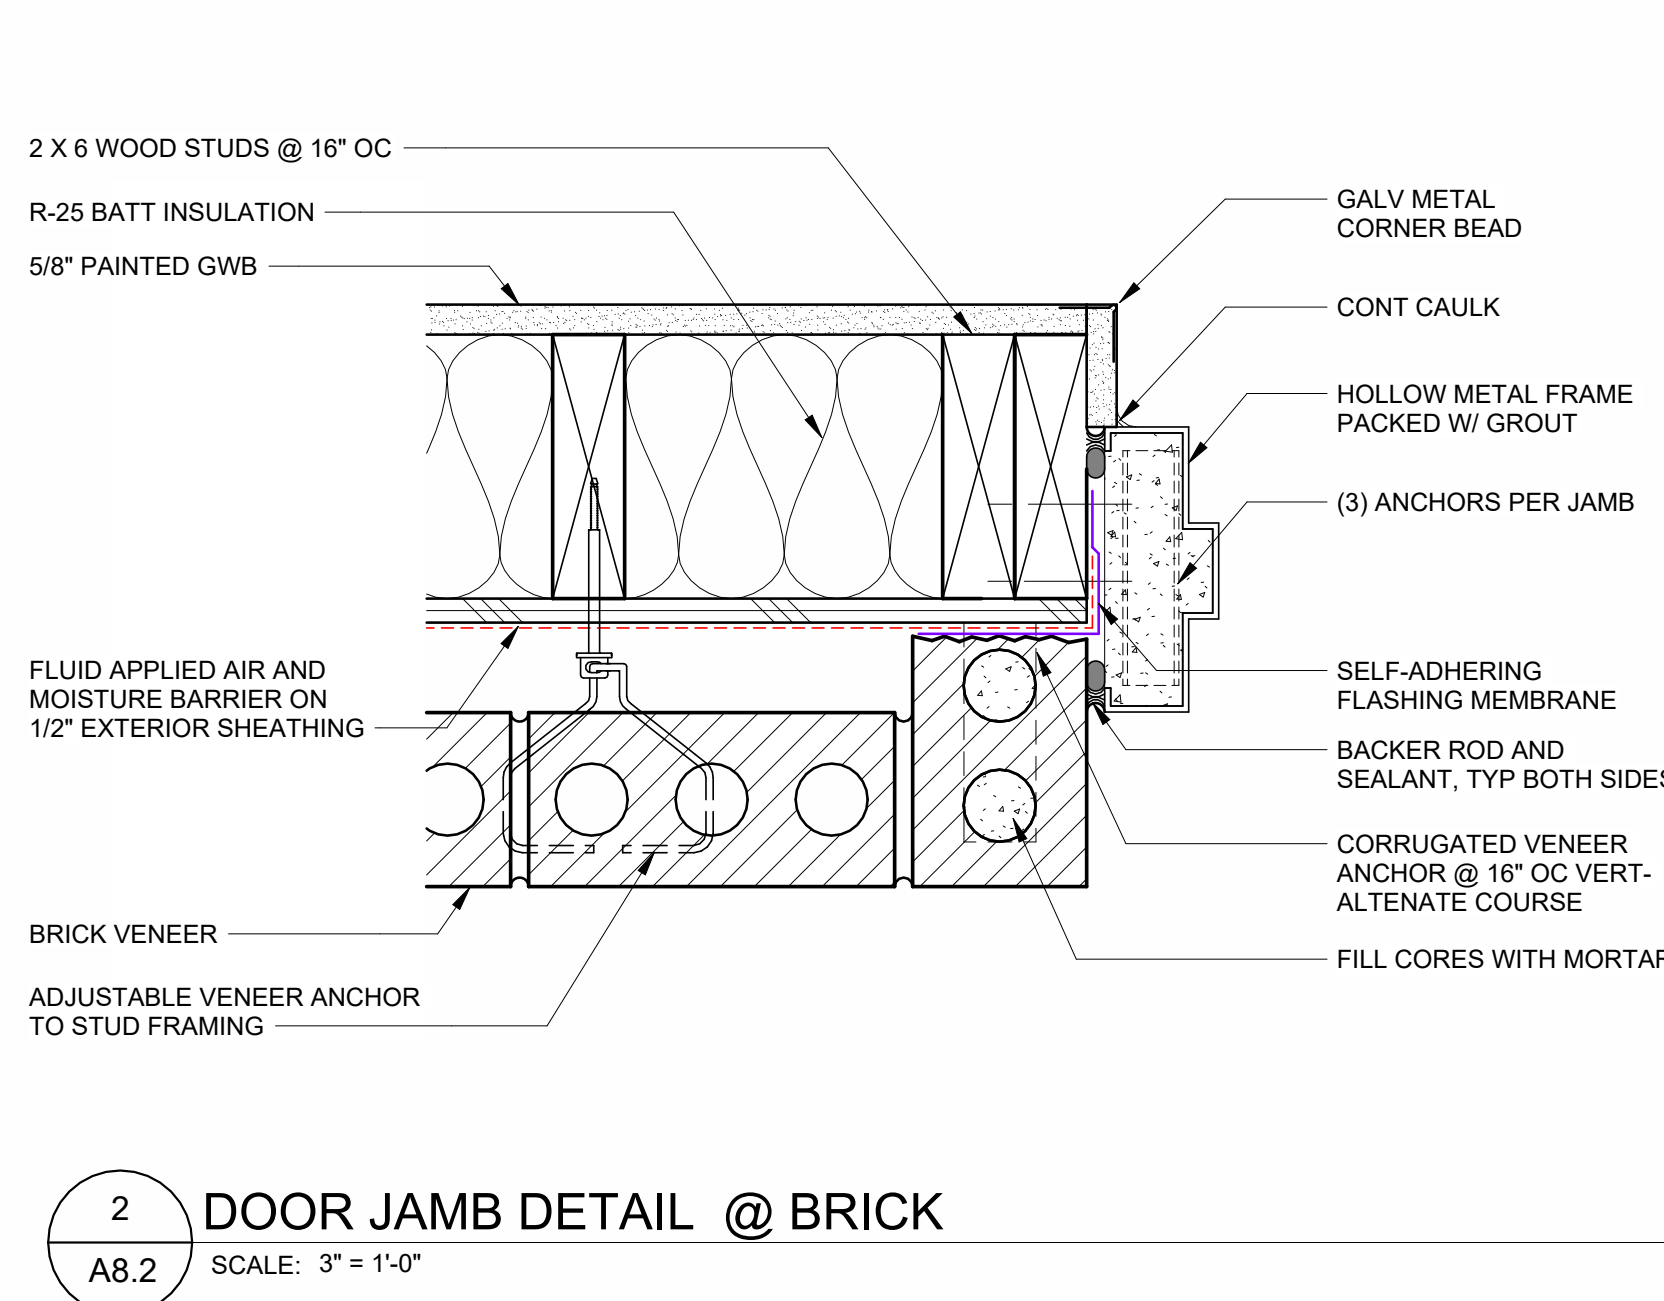


FILEPATH: Autodesk Docs:/26-02527 Madison CA Fire Station/25-02527 Madison CA Fire Station V25.rvt
PRINTED: 8/31/2026 3:45:18 PM

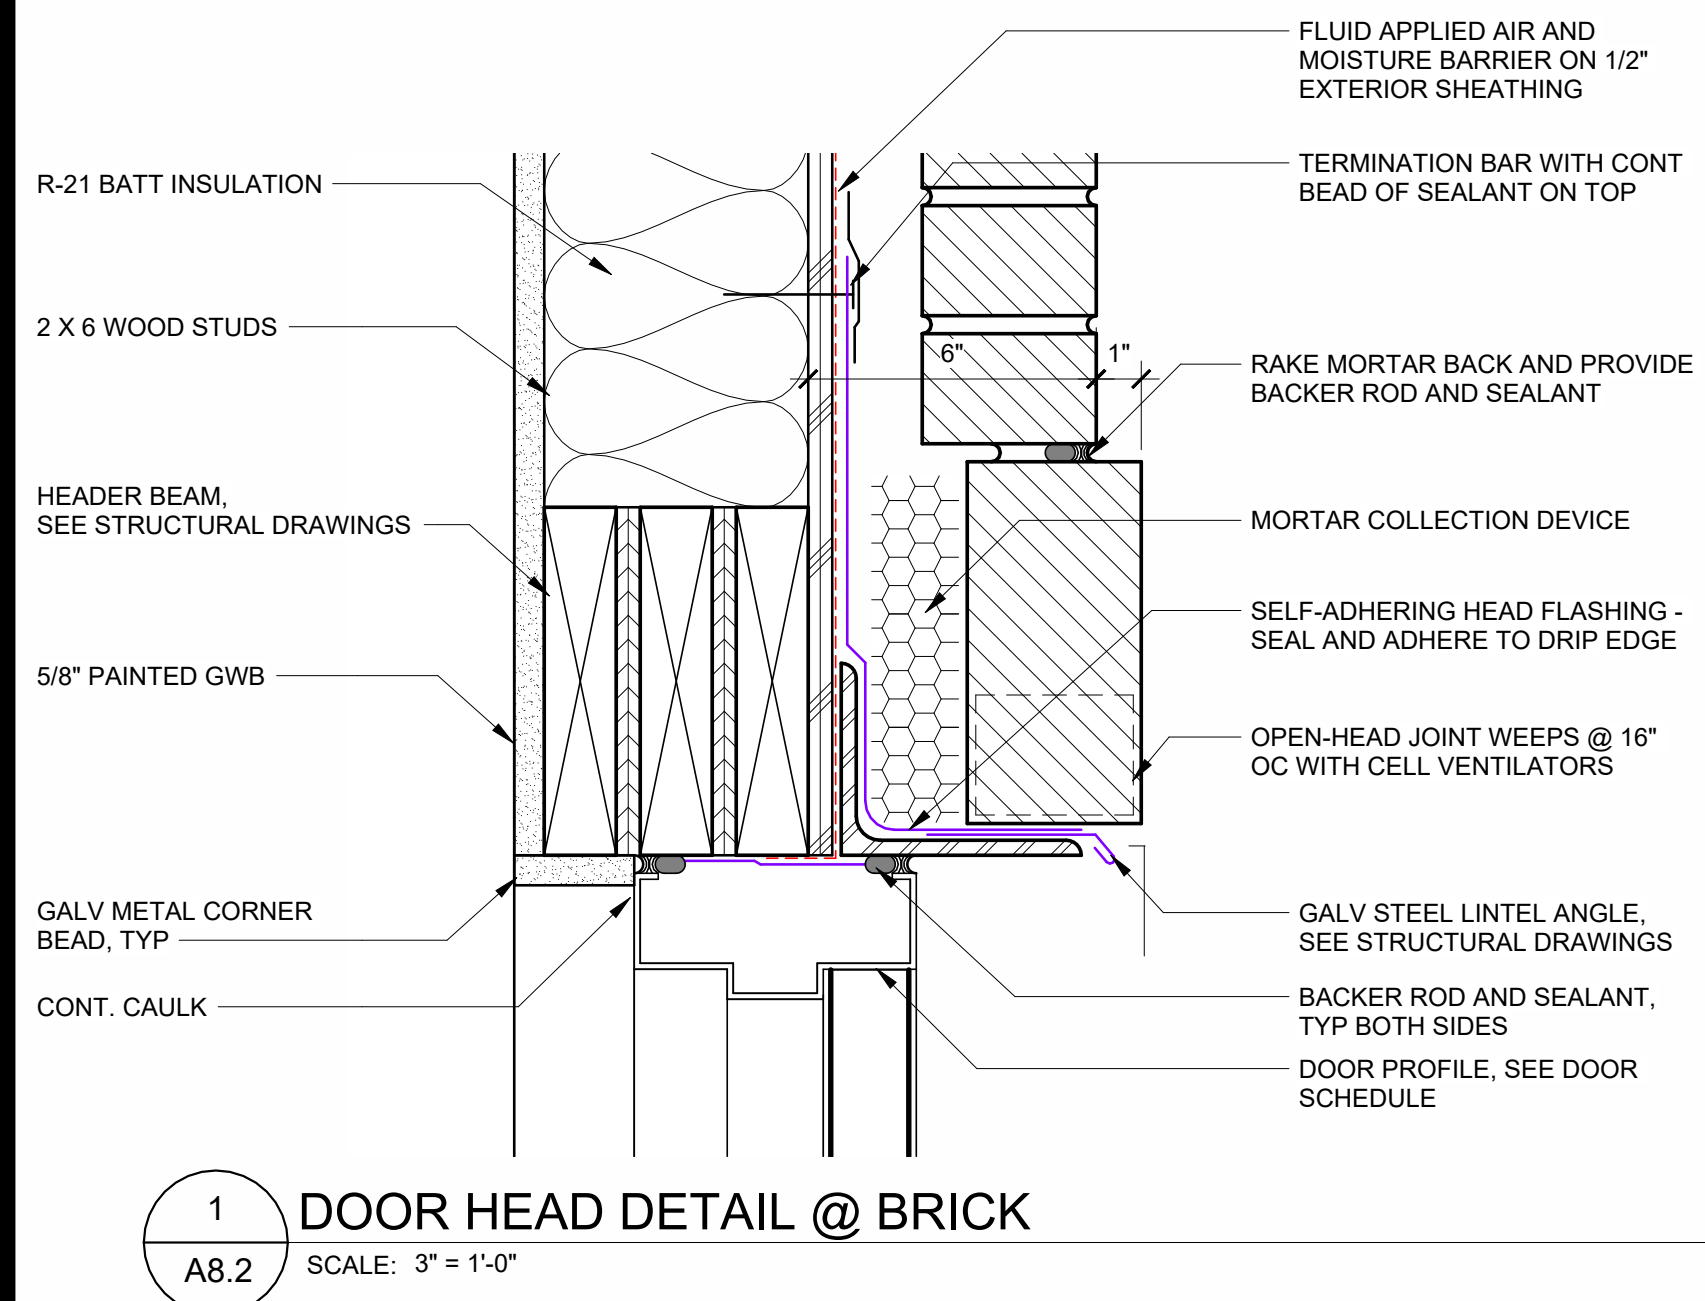

11 Ninth Street, Suite 120
Columbus, GA 31901
P. (706) 571-6923

RFP 2027-3500-01

FIRE STATION MADISON, GA

1100 MARY MAGNAN BLVD
MADISON, GA 30650

BID DOCUMENTS

Project No.:	25-02527	
Date:	08/31/26	
Drawn by:	Author	
Checked by:	Checker	
Revisions:		
No.	Date	Description

DOOR AND WINDOW DETAILS

A8.2