



PRINTED: 8/31/2026 3:45:23 PM


FILEPATH: Autodesk Docs:/26-02527 Madison CA Fire Station/25-02527 Madison CA Fire Station V25.rvt

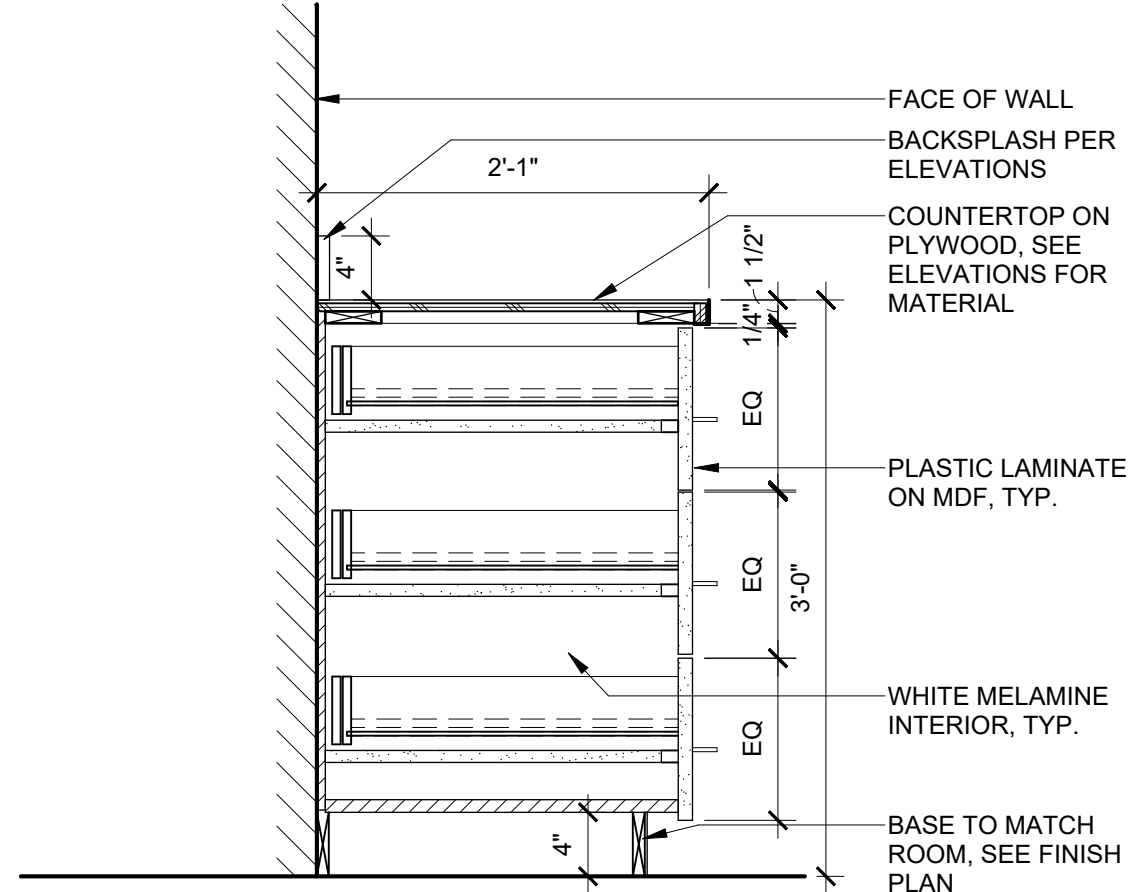


4 BASE W/3 DRAWERS  
A12.1 SCALE: 1" = 1'-0"

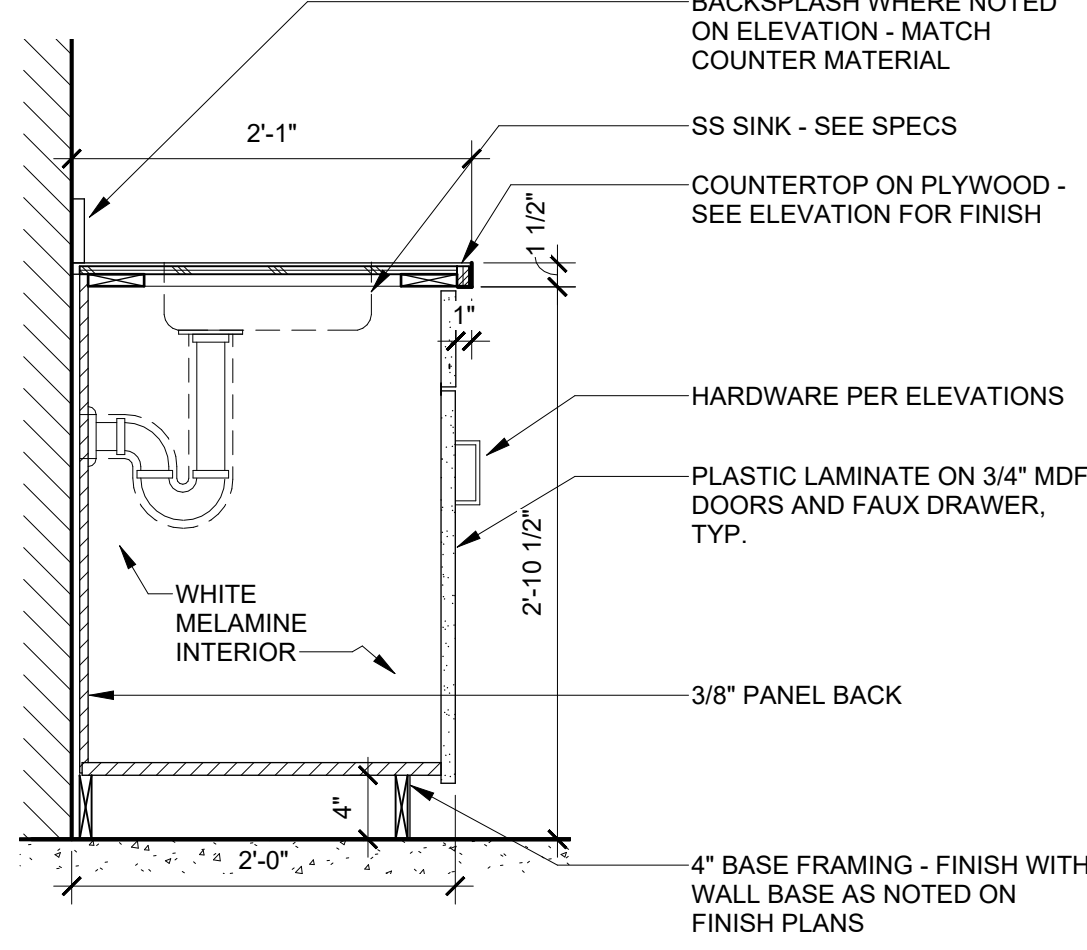


5 SINK CABINET DETAIL  
A12.1 SCALE: 1" = 1'-0"

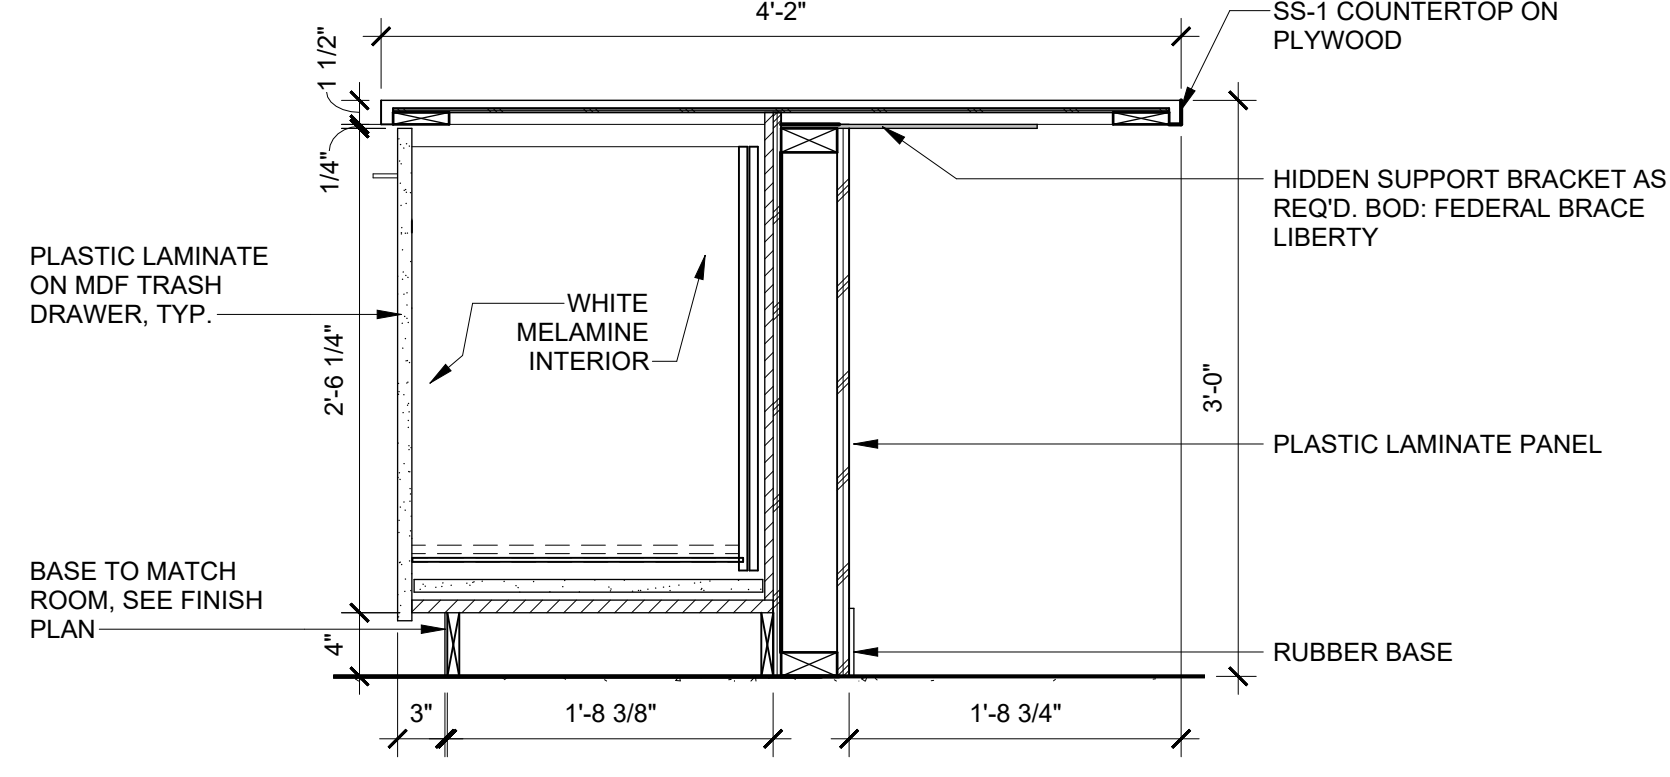


6 BAR DETAIL  
A12.1 SCALE: 1" = 1'-0"

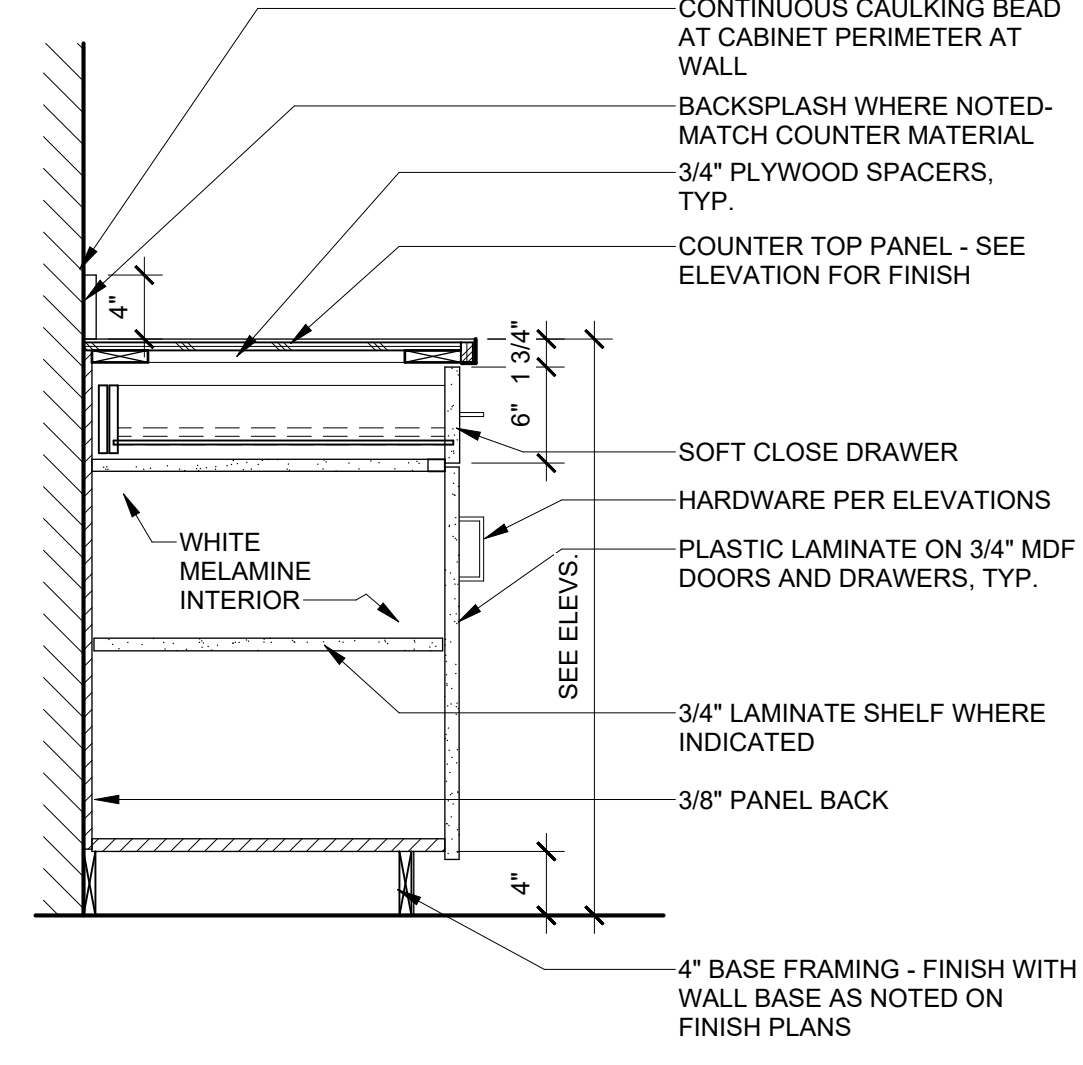


7 BASE W/1 DRAWER SECTION  
A12.1 SCALE: 1" = 1'-0"

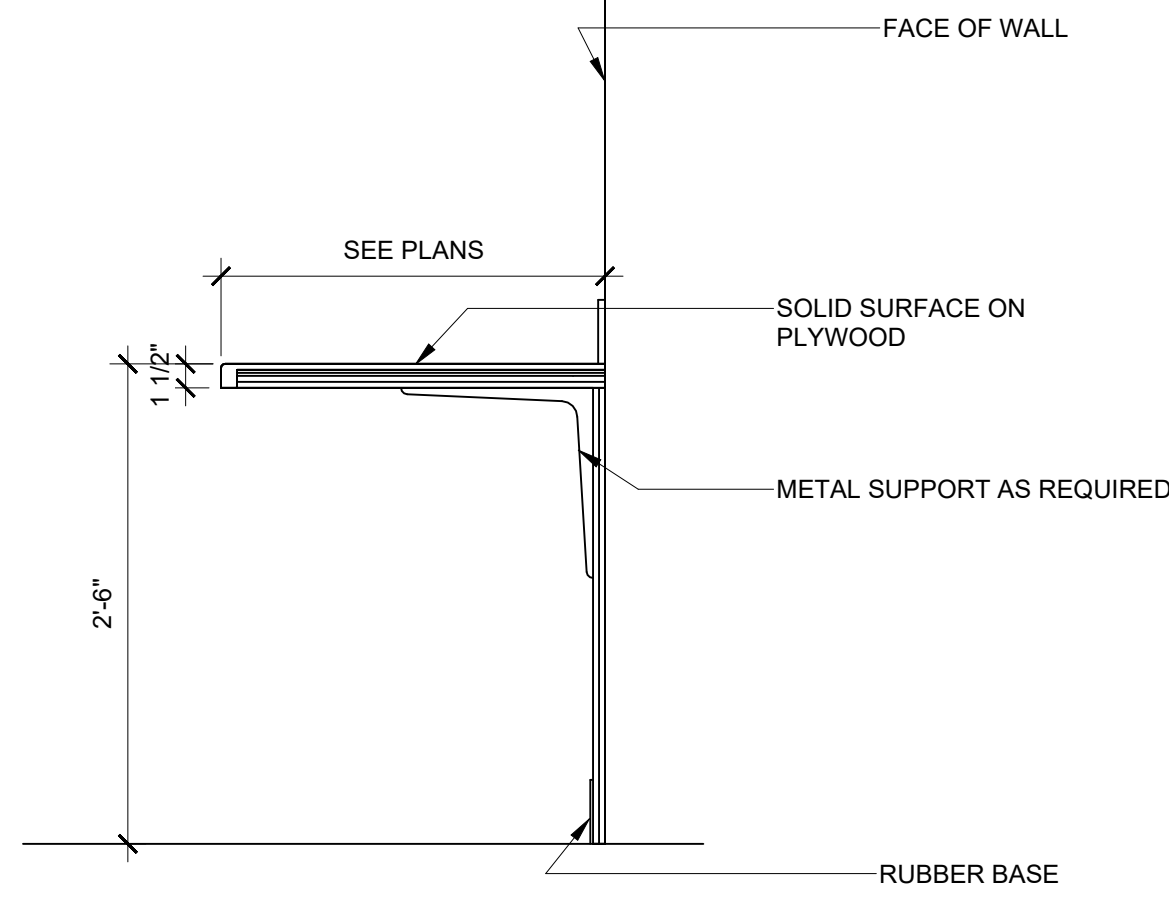

8 MILLWORK - COUNTERTOP  
A12.1 SCALE: 1" = 1'-0"

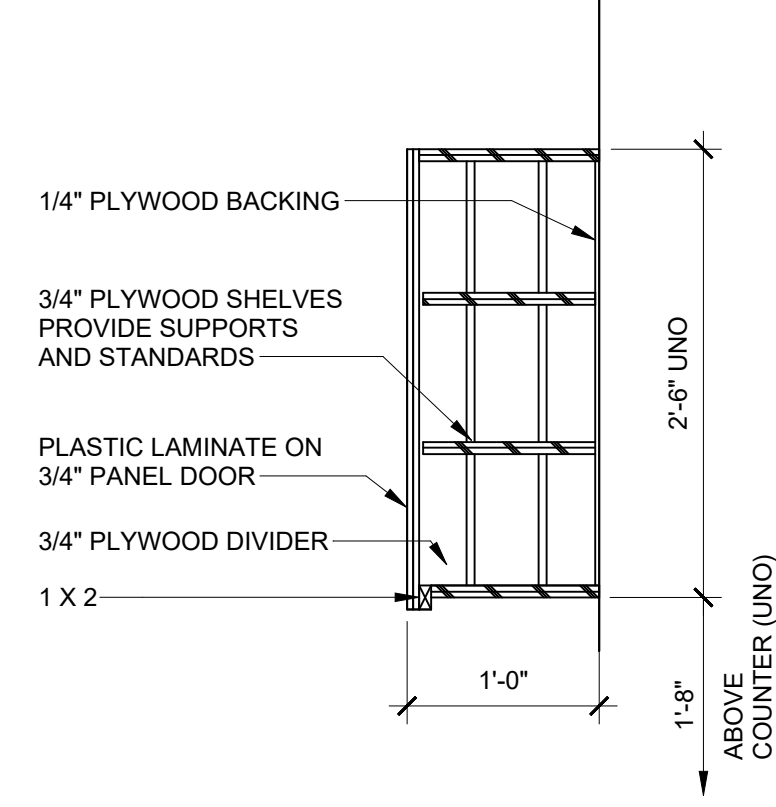

9 MILLWORK SECTION - TYPICAL UPPER CABINET  
A12.1 SCALE: 1" = 1'-0"

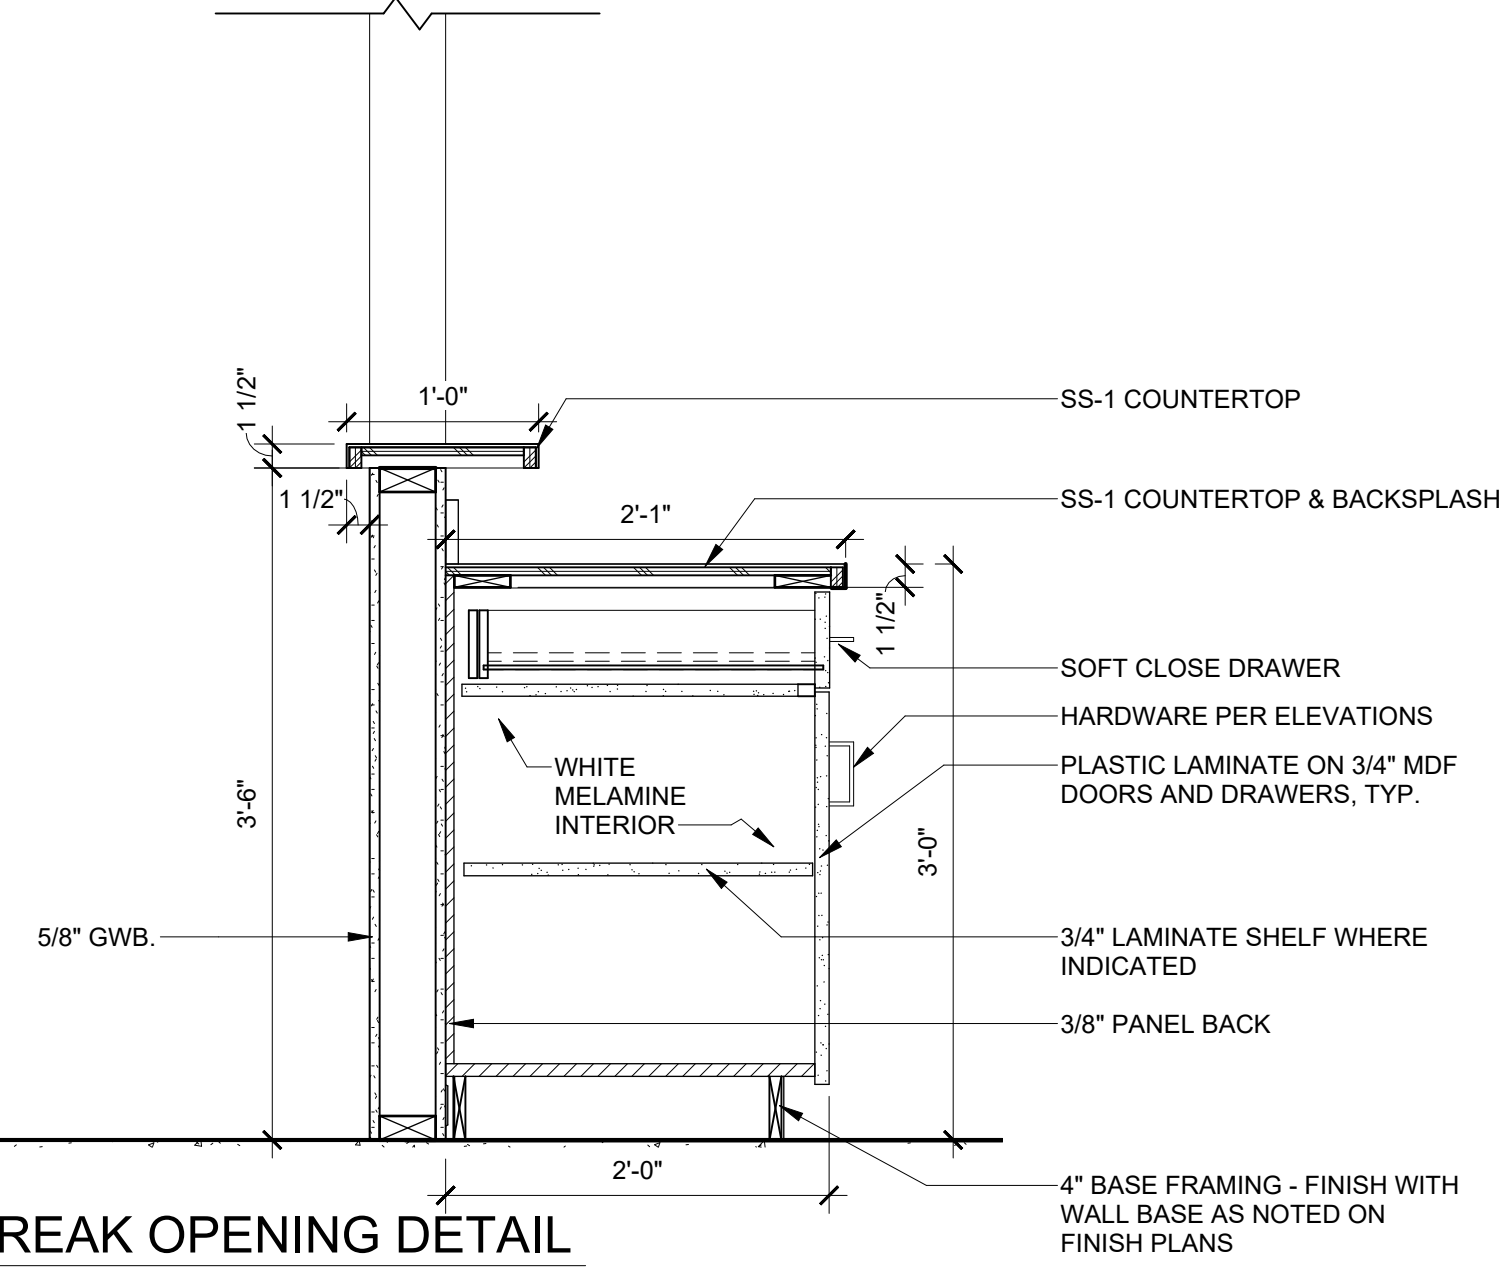

10 BREAK OPENING DETAIL  
A12.1 SCALE: 1" = 1'-0"