

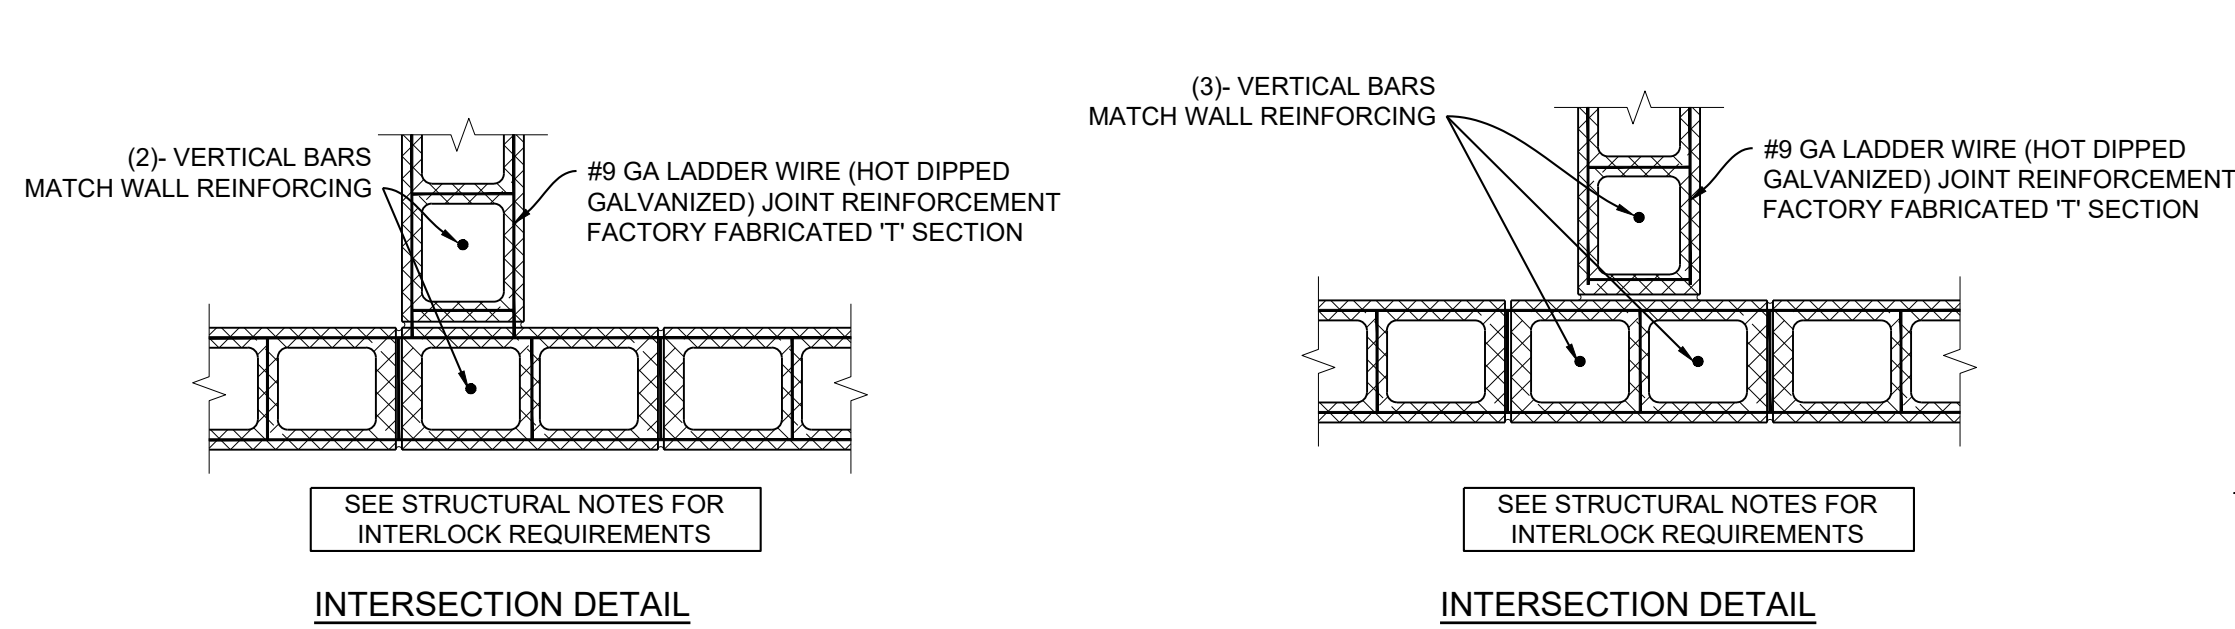
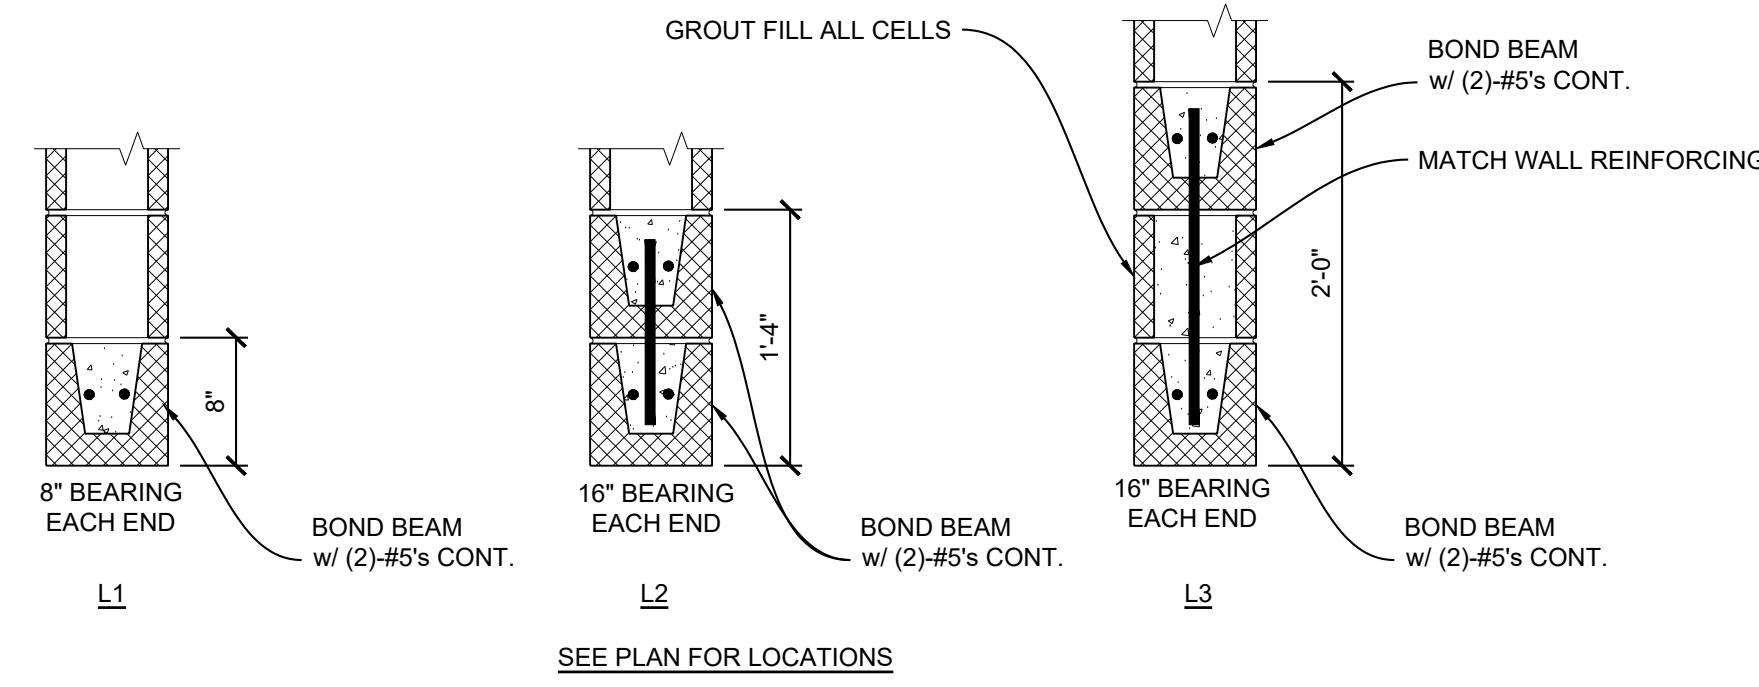


PRINTED: 5/7/2026 2:56:10 PM


FILE PATH: Autodesk Docs:\26-02527 Madison GA Fire Station\25-02527 Madison GA Fire Station V25.rvt

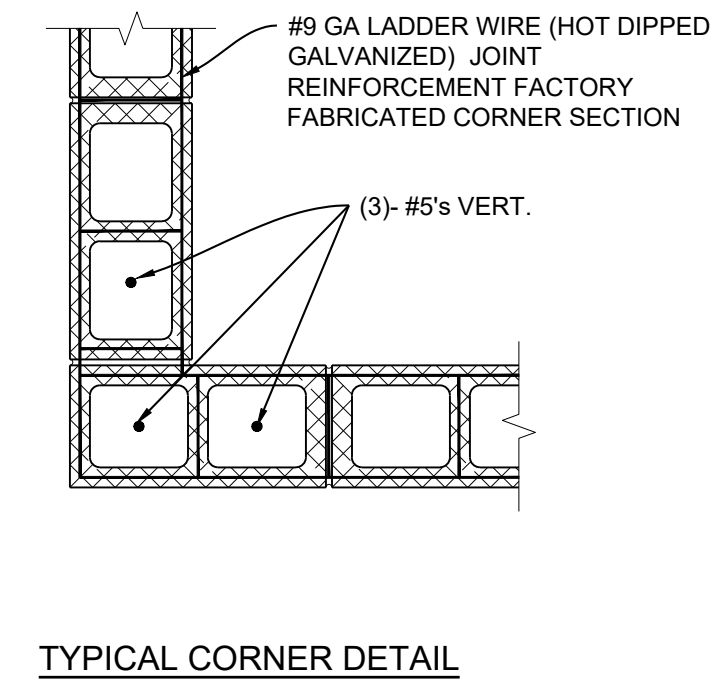




1 TYP. WALL REINFORCING DETAILS

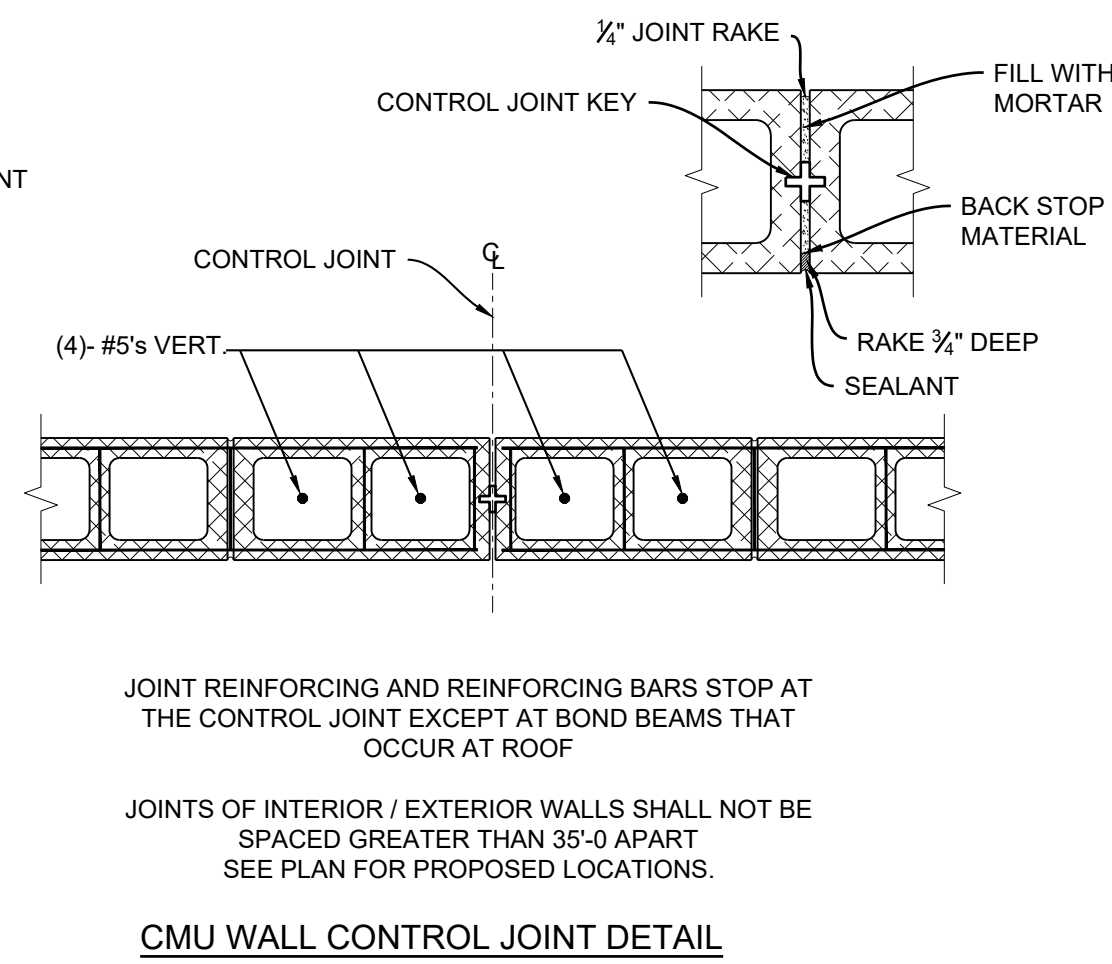


2 LINTEL DETAILS

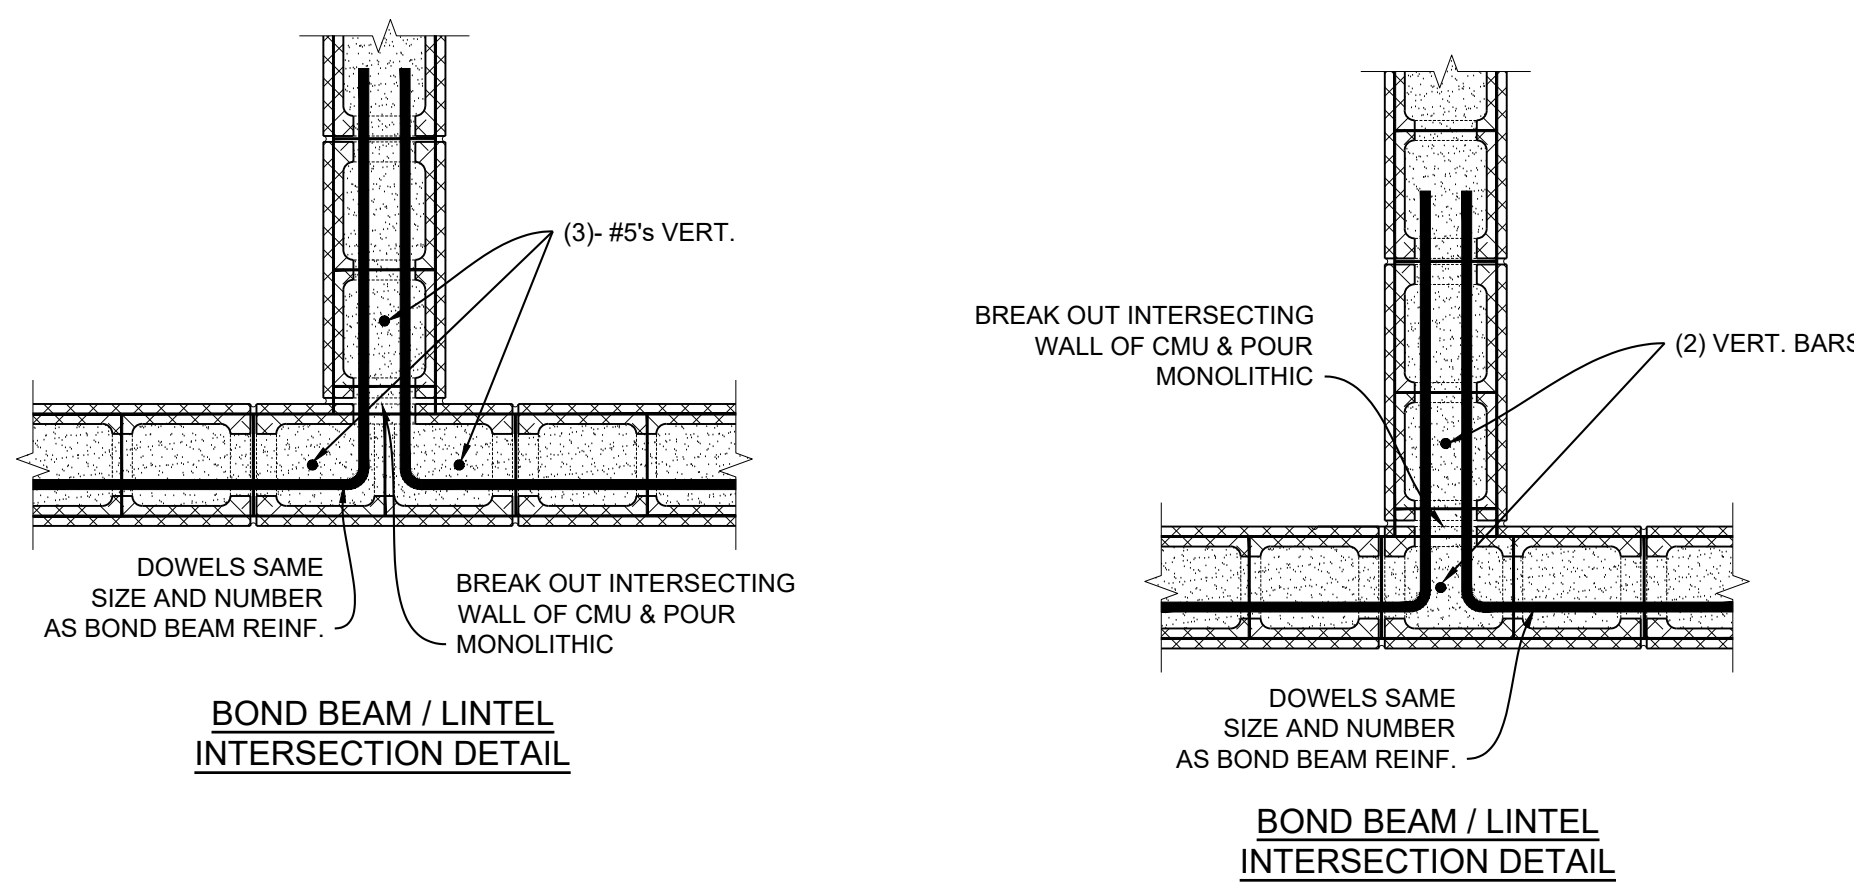


3 TYP. WALL REINFORCING DETAILS

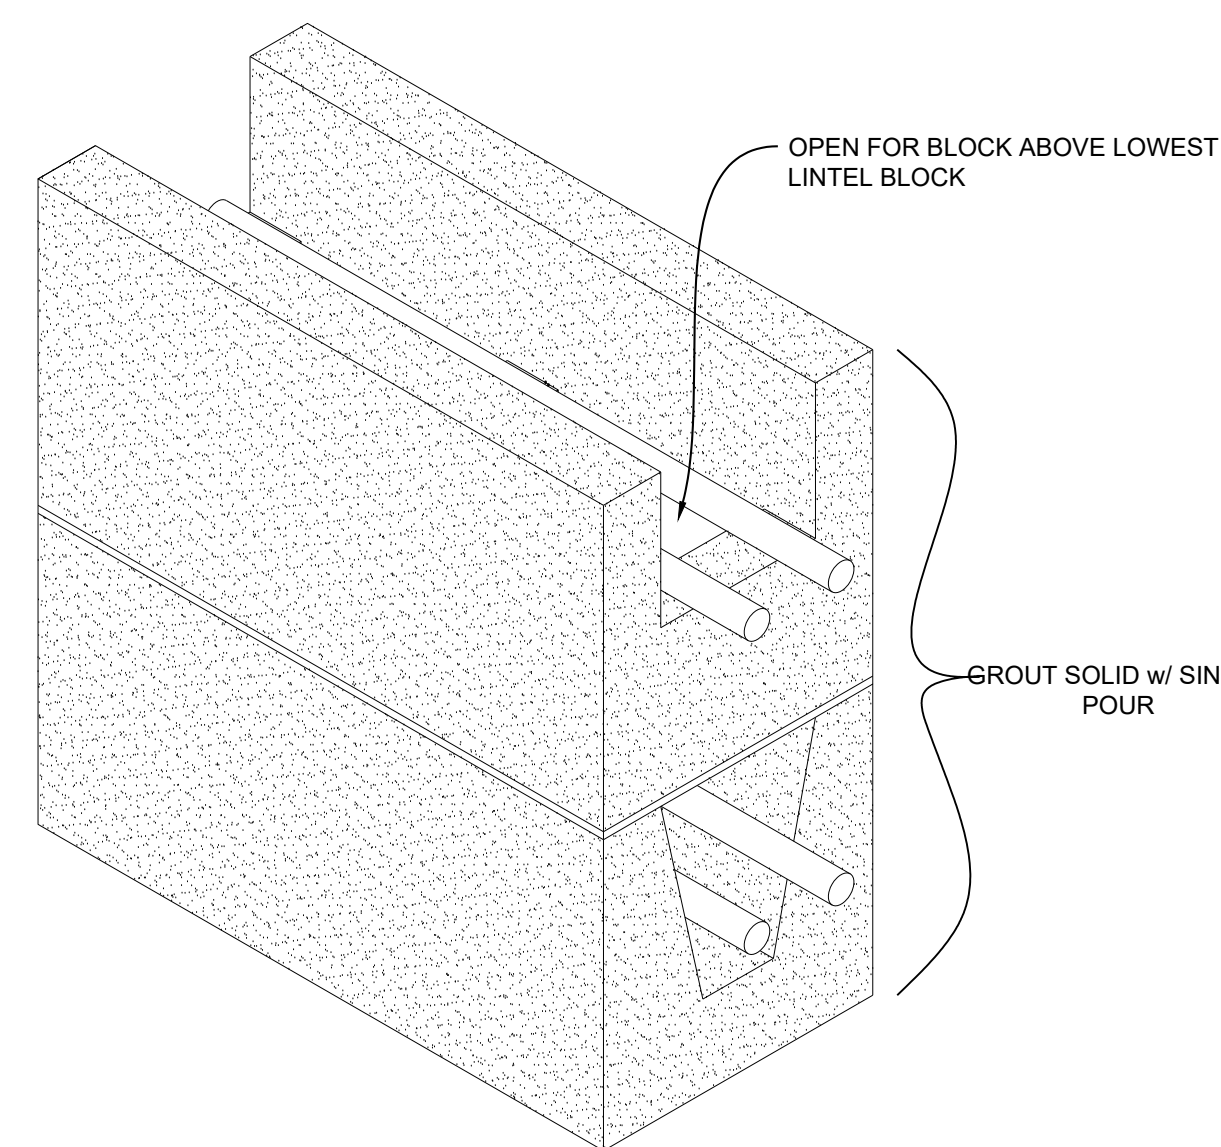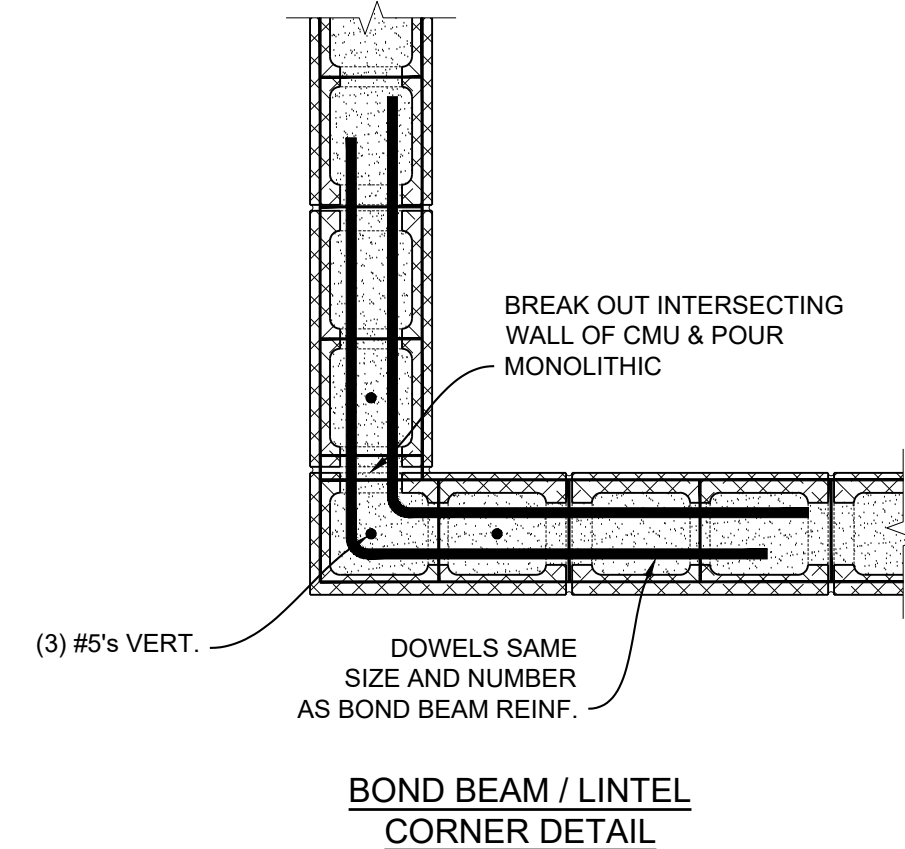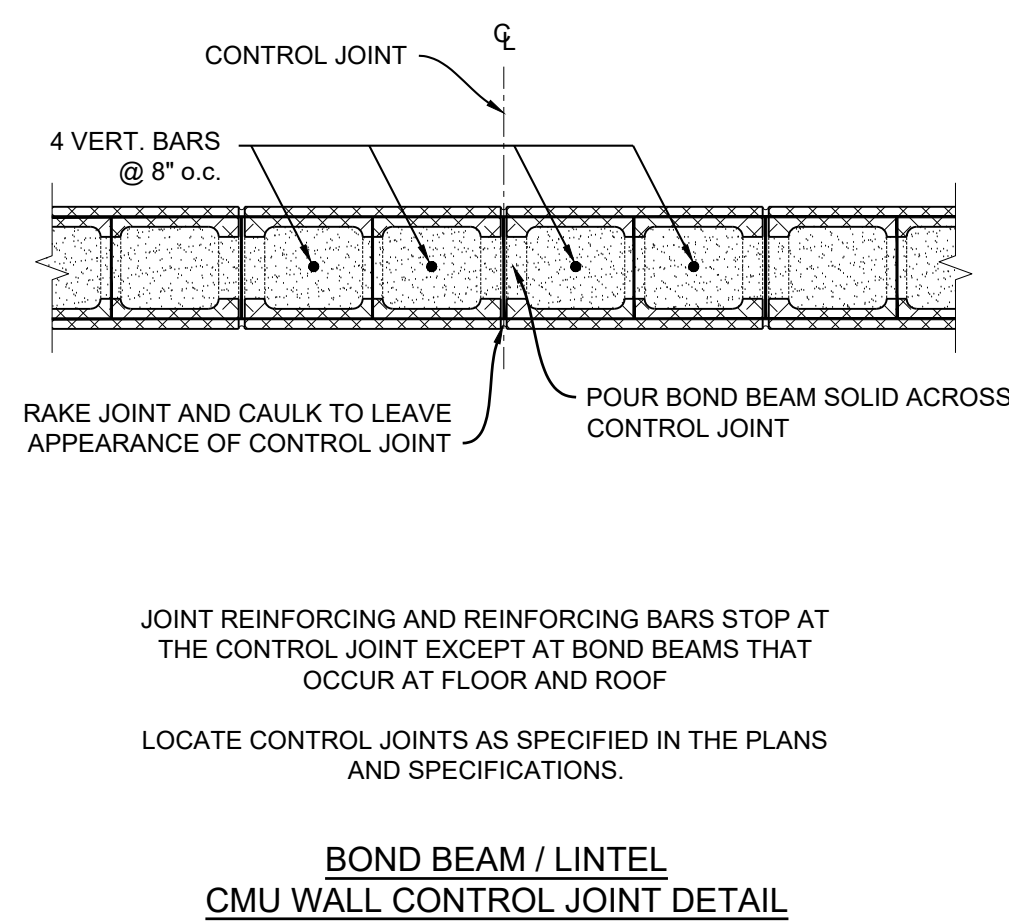


4 ENLARGE DETAIL (BOND BEAM / LINEL)

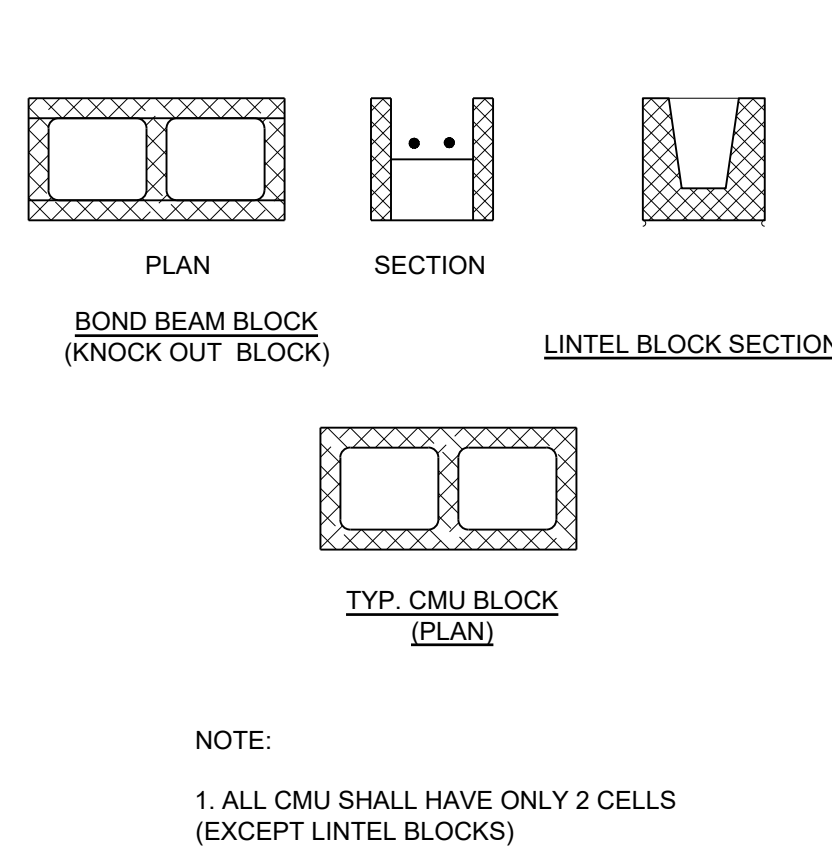

5 TYP. MASONRY UNITS

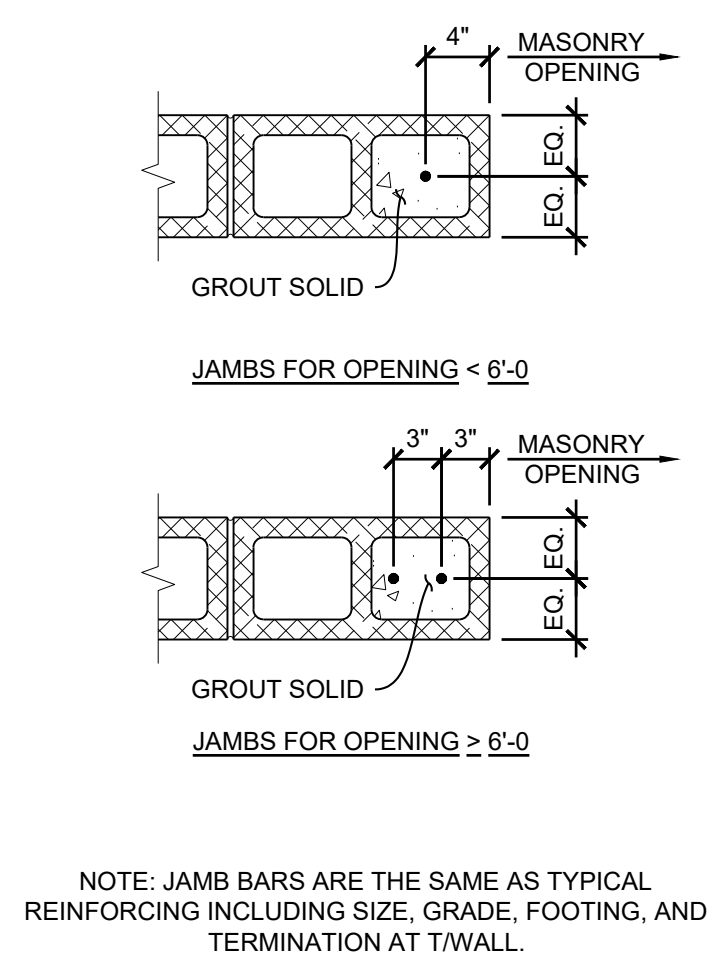

6 TYP. JAMB DETAILS

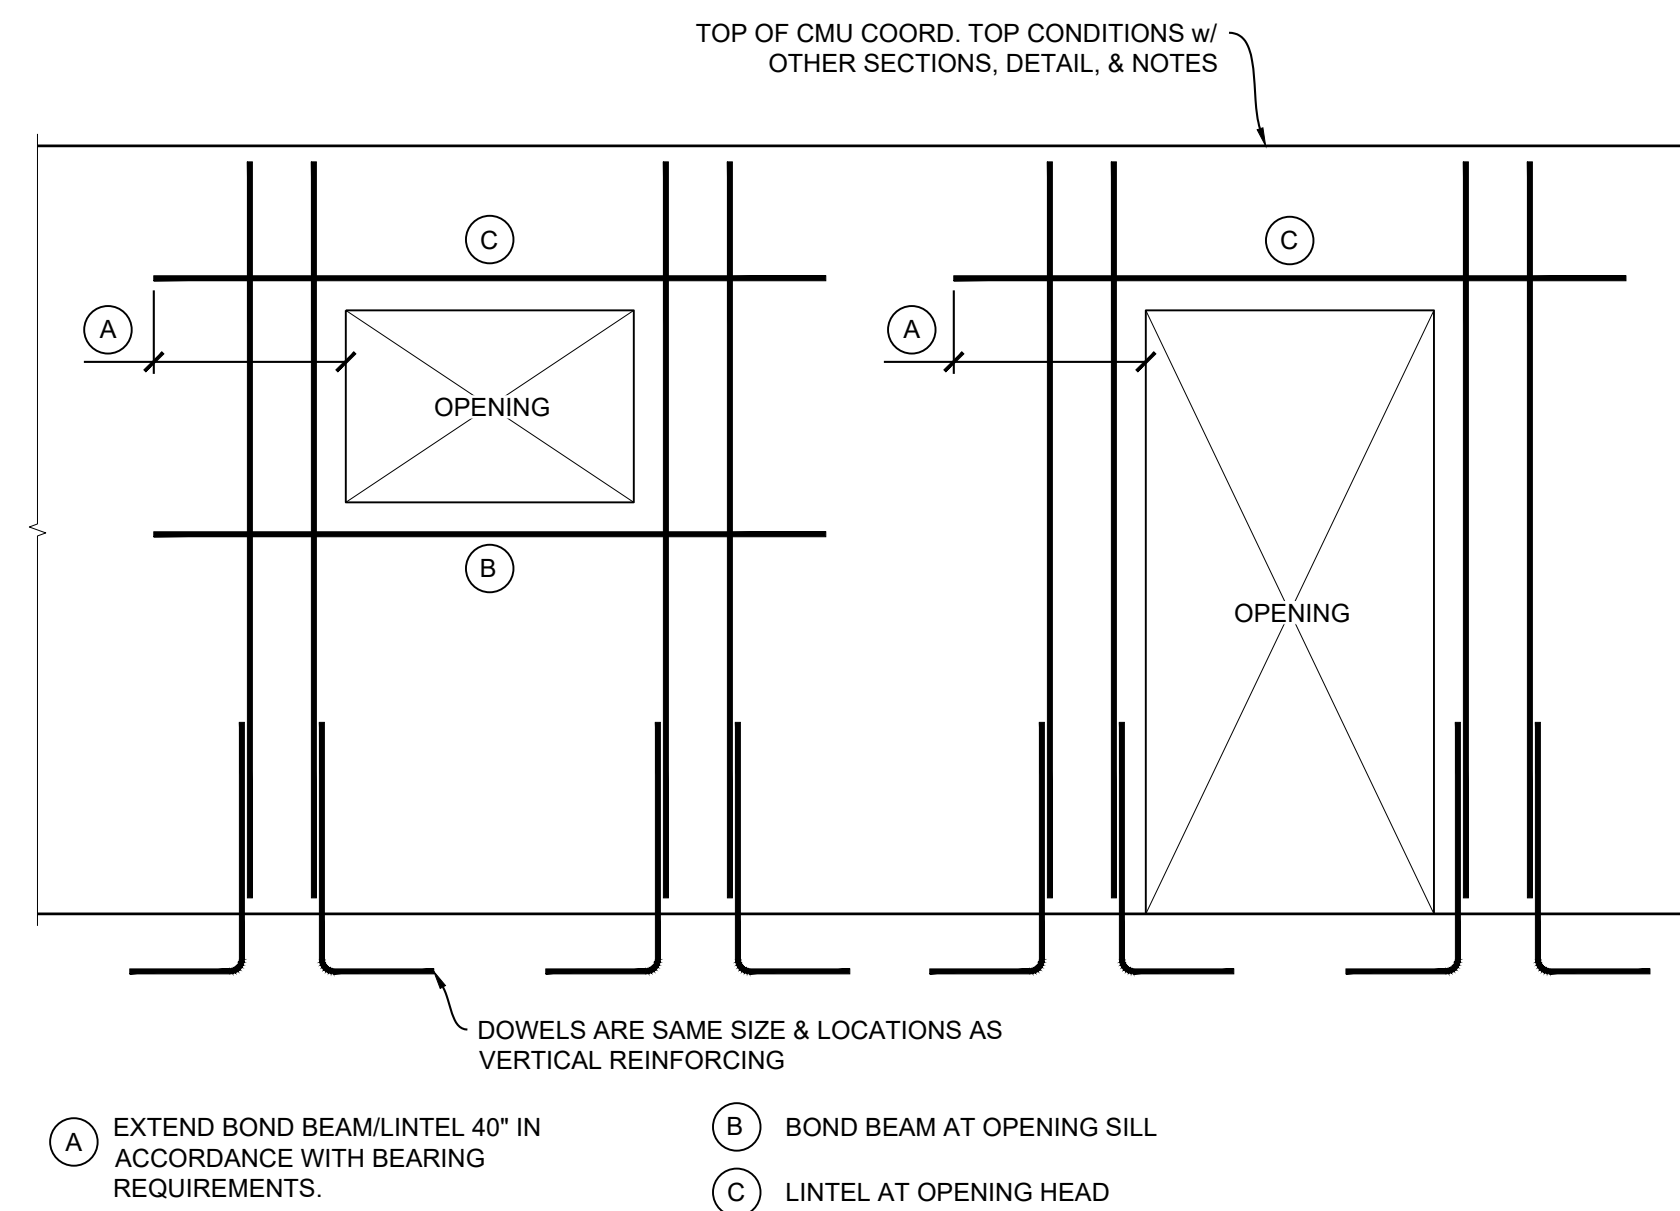

1. SEE MASONRY GENERAL NOTES FOR JOINT REINF. REQUIREMENTS.
2. SEE LINTEL SCHEDULE FOR LINTEL & BOND BEAM DEPTH AND JAMB WIDTH.
3. LINTEL BOND BEAM, AND VERTICAL JAMB BARS SHALL BE SAME SIZE AS ADJACENT WALL REINF.
4. FOR VERTICAL REINF. OF 2 OR MORE BARS, EACH BAR SHALL BE PLACED IN A SEPRATE CELL U.N.O.
5. VERTICAL BARS SHALL BE IN ADDITION TO THE NORMAL WALL REINF. U.N.O.
6. HOOK WALL VERTICAL REINFORCING AT TOP OF WALL TYP.
7. ADJACENT OPENINGS 2'-0" OR LESS APART.
A. REINFORCE ALL VERTICAL CELLS BETWEEN OPENINGS
B. IF LINTEL BOTTOMS ALIGN, EXTEND THE WIDER OPENINGS LINTEL CONTINUOUS OVER BOTH OPENINGS.
8. ALL LINTELS OR BOND BEAMS HAVE 2 BARS CONT IN EACH COURSE U.N.O.
9. ALL JAMBS HAVE TWO BARS IN EACH CELL OF JAMB WIDTH.
10. DO NOT LOCATE PLUMBING OR ELECTRICAL IN WALL AT LOCATION OF REINFORCED / FILLED CELL. IF PLUMBING OR ELECTRICAL LOCATION IS CRITICAL NOTIFY S.E.R. FOR DIRECTION.

CONTRACTOR SHALL COORDINATE ALL CONDUIT AND PLUMBING IN CMU WALLS PRIOR TO SUBMITTING WALL REINFORCING/LINTEL SHOP DRAWINGS. ALL CONDUIT AND PLUMBING SHALL BE SHOWN ON THESE SHOP DRAWINGS. AT LINTEL BEARING LOCATIONS IF ADJACENT CELLS ARE OCCUPIED WITH ELECTRICAL OR PLUMBING, REINFORCE AND FILL ADJACENT CELLS. NOTE THAT ALL LINTELS SHALL EXTEND OVER REINFORCED CELLS AND ACHIEVE THE REQUIRED BEARING OVER FILLED AND REINFORCED CELLS.

ADDITIONALLY, CONTRACTOR SHALL COORDINATE MECHANICAL OPENINGS PRIOR TO SUBMITTING WALL REINFORCING / LINTEL SHOP DRAWINGS. FOR MECHANICAL OPENINGS BETWEEN 0' AND 3' USE LINTEL L1. FOR MECHANICAL OPENINGS BETWEEN 3'-1" AND 6' USE LINTEL L2. SHOW LOCATIONS AND OPENING SIZES ON SHOP DRAWINGS FOR REVIEW BY EOR.