




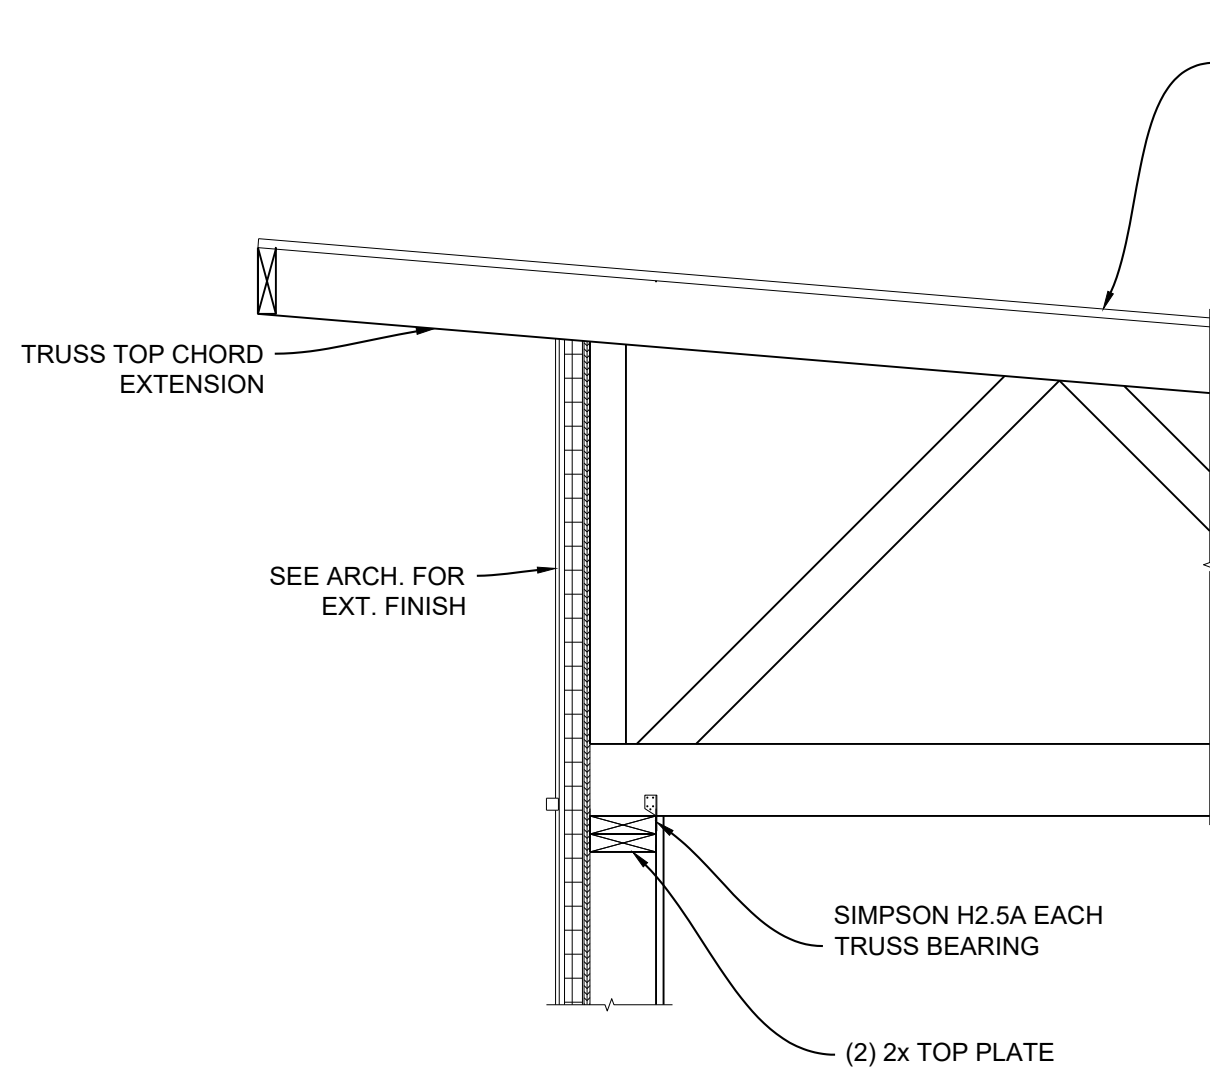


1 **FRAMING SECTION**
SCALE: 3/4"=1'-0"

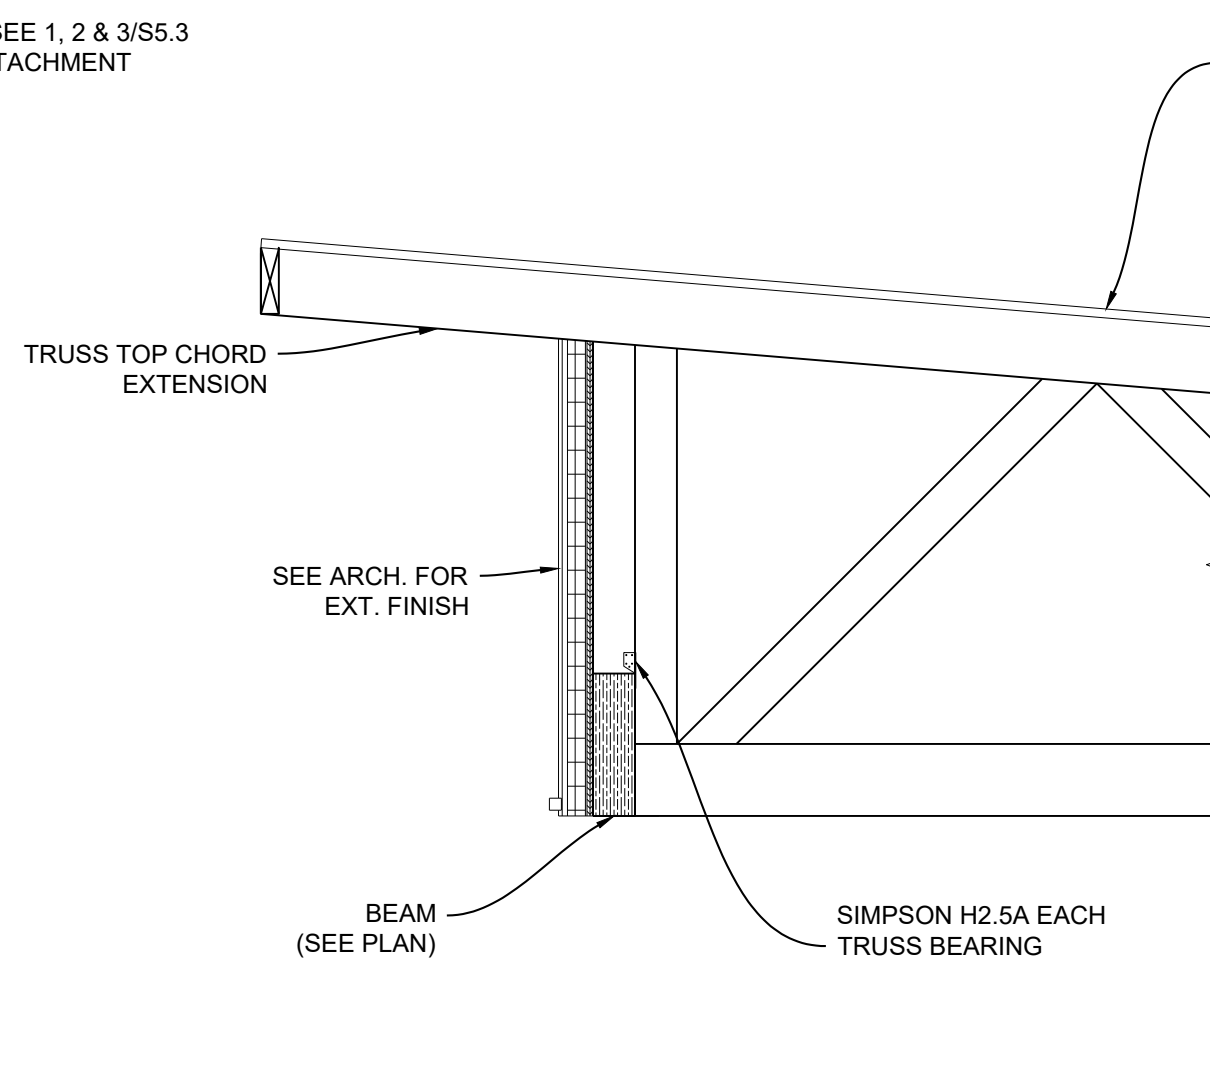


2 **FRAMING SECTION**
SCALE: 3/4"=1'-0"

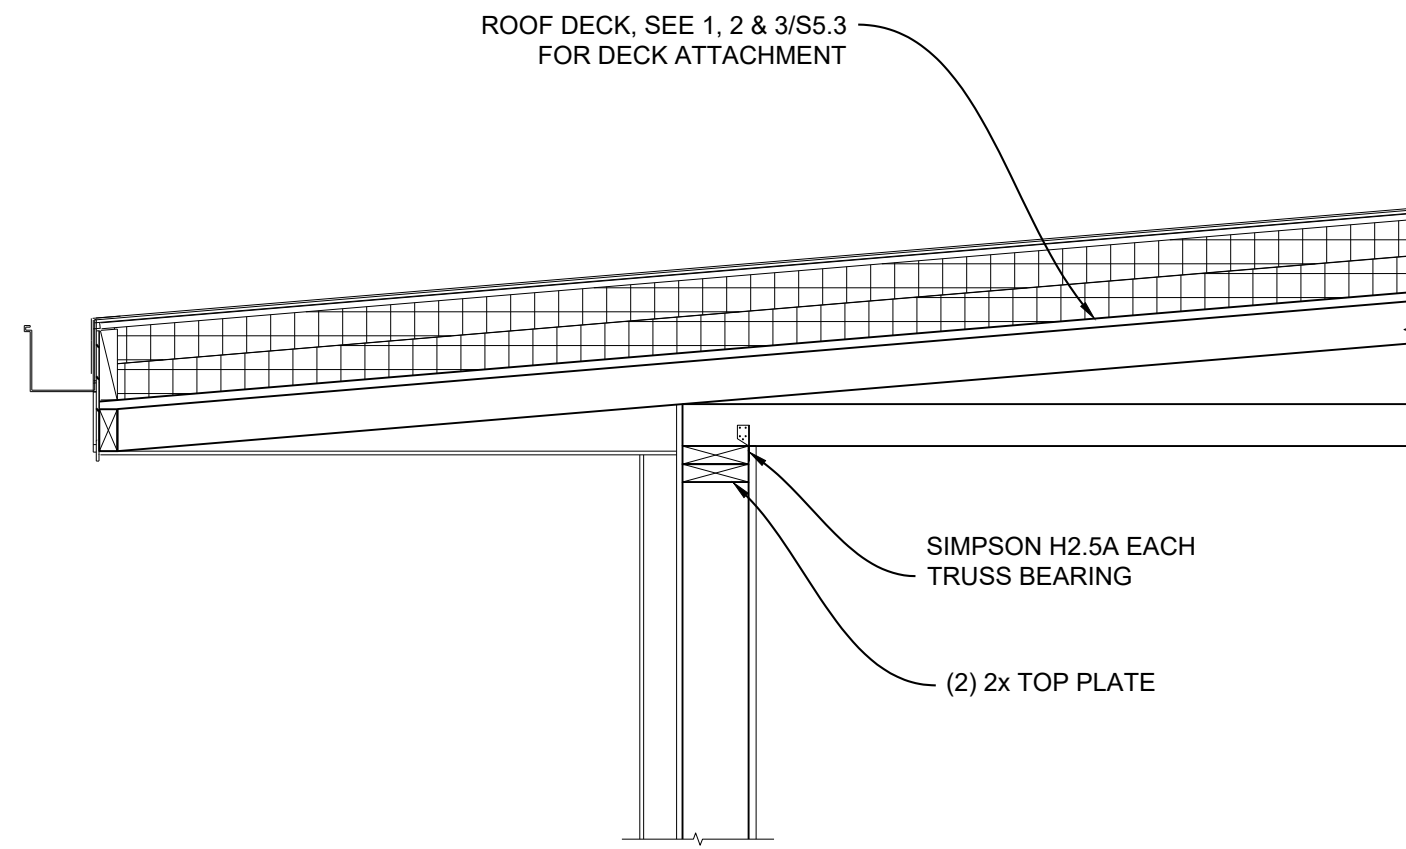


3 **FRAMING SECTION**
SCALE: 3/4"=1'-0"

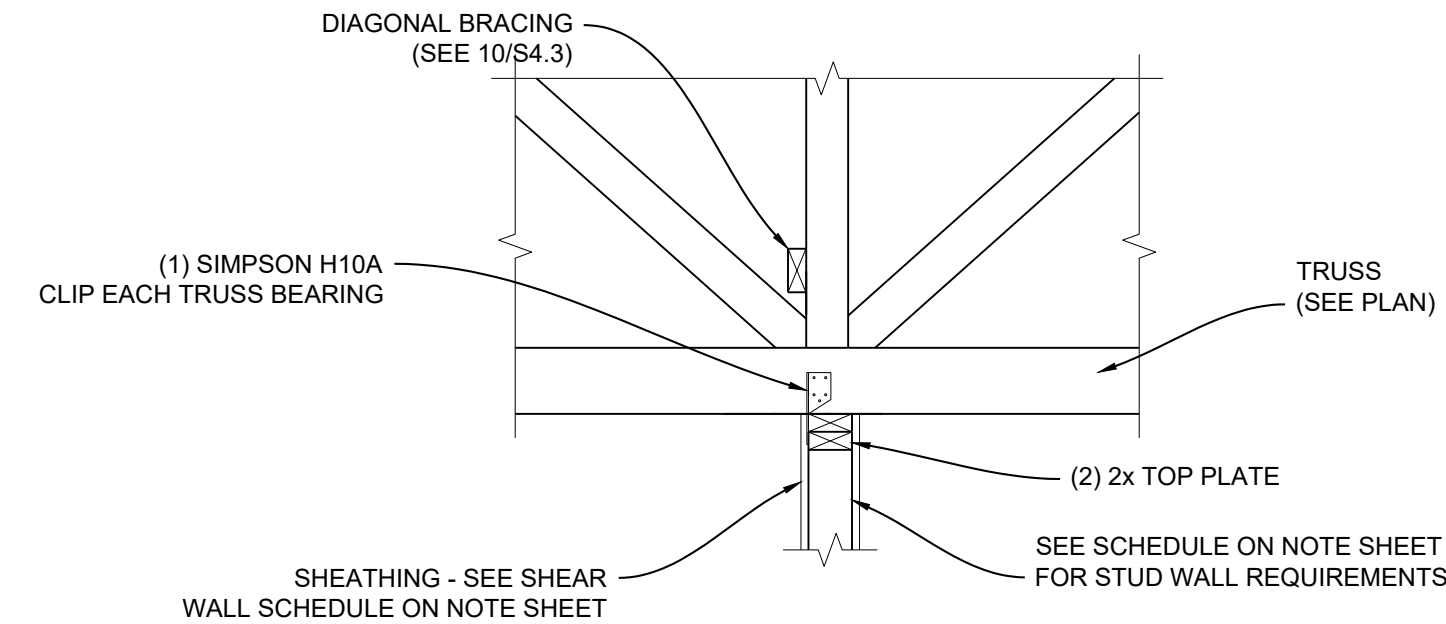


4 **LOAD BEARING WALL**
SCALE: 3/4"=1'-0"

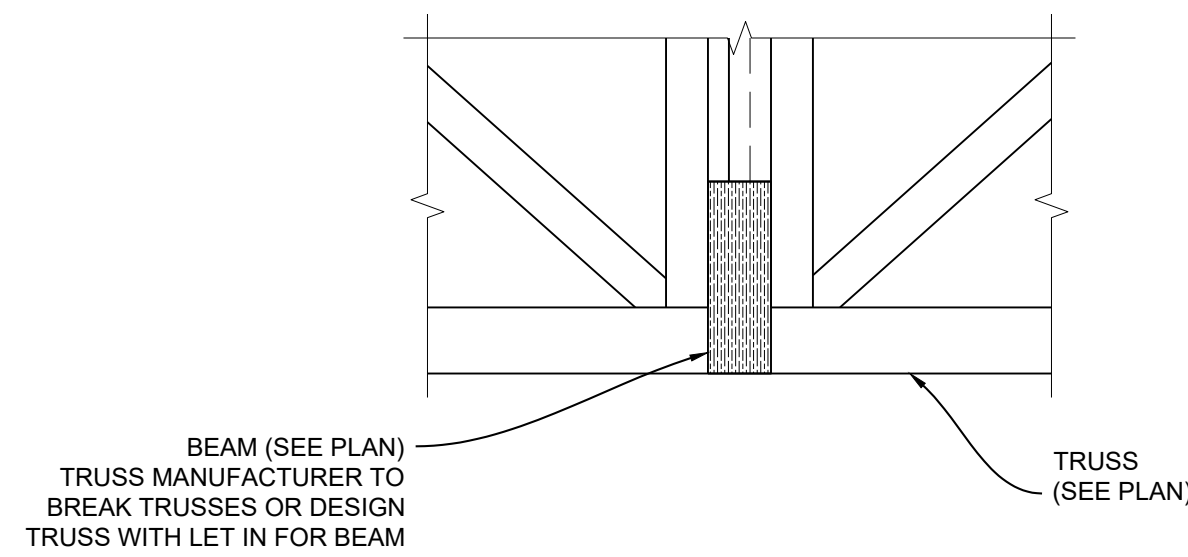


5 **ROOF FRAMING @ BEAM**
SCALE: 3/4"=1'-0"

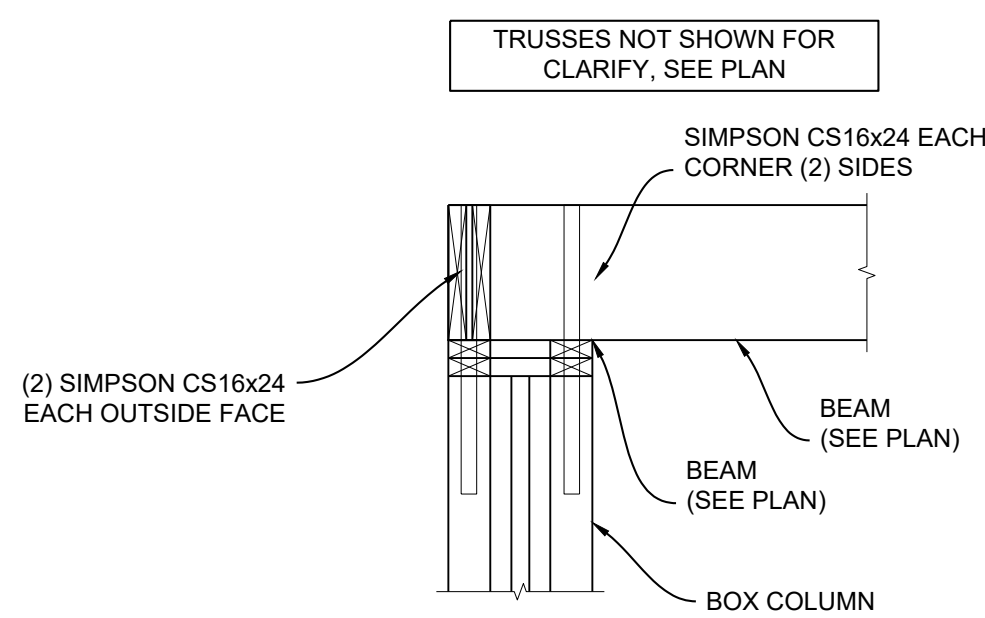


6 **TYPICAL CORNER BOX COLUMN**
SCALE: 3/4"=1'-0"

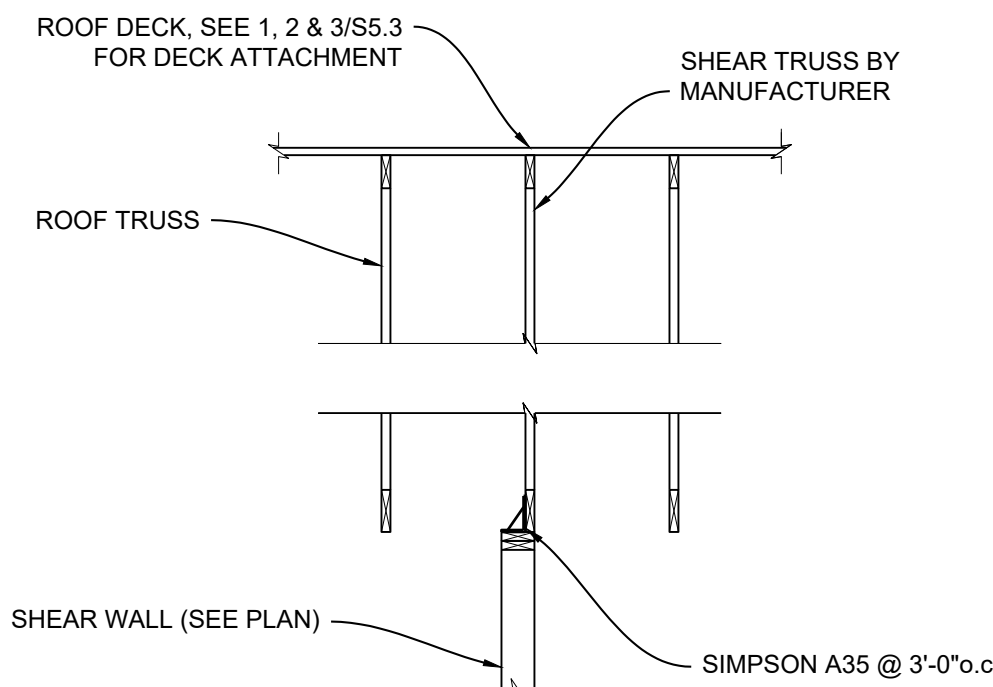


7 **SHEAR TRUSS DETAIL**
SCALE: 3/4"=1'-0"

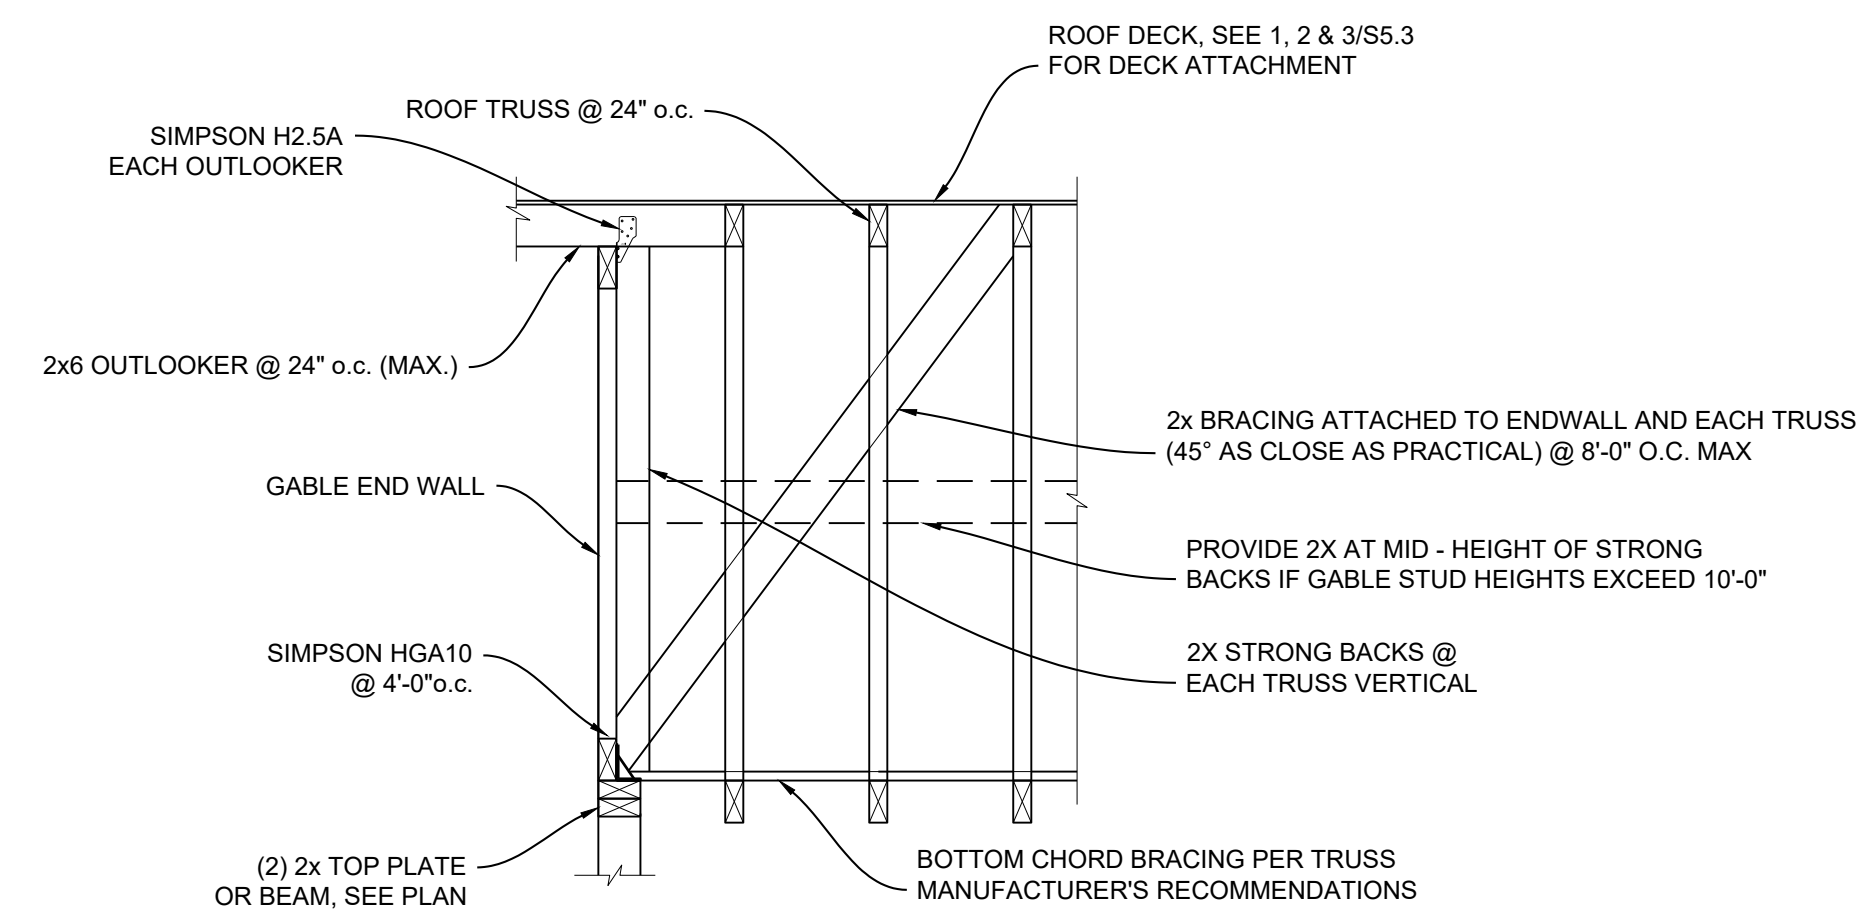


8 **ENDWALL/TRUSS BRACING DETAIL**
SCALE: 3/4"=1'-0"

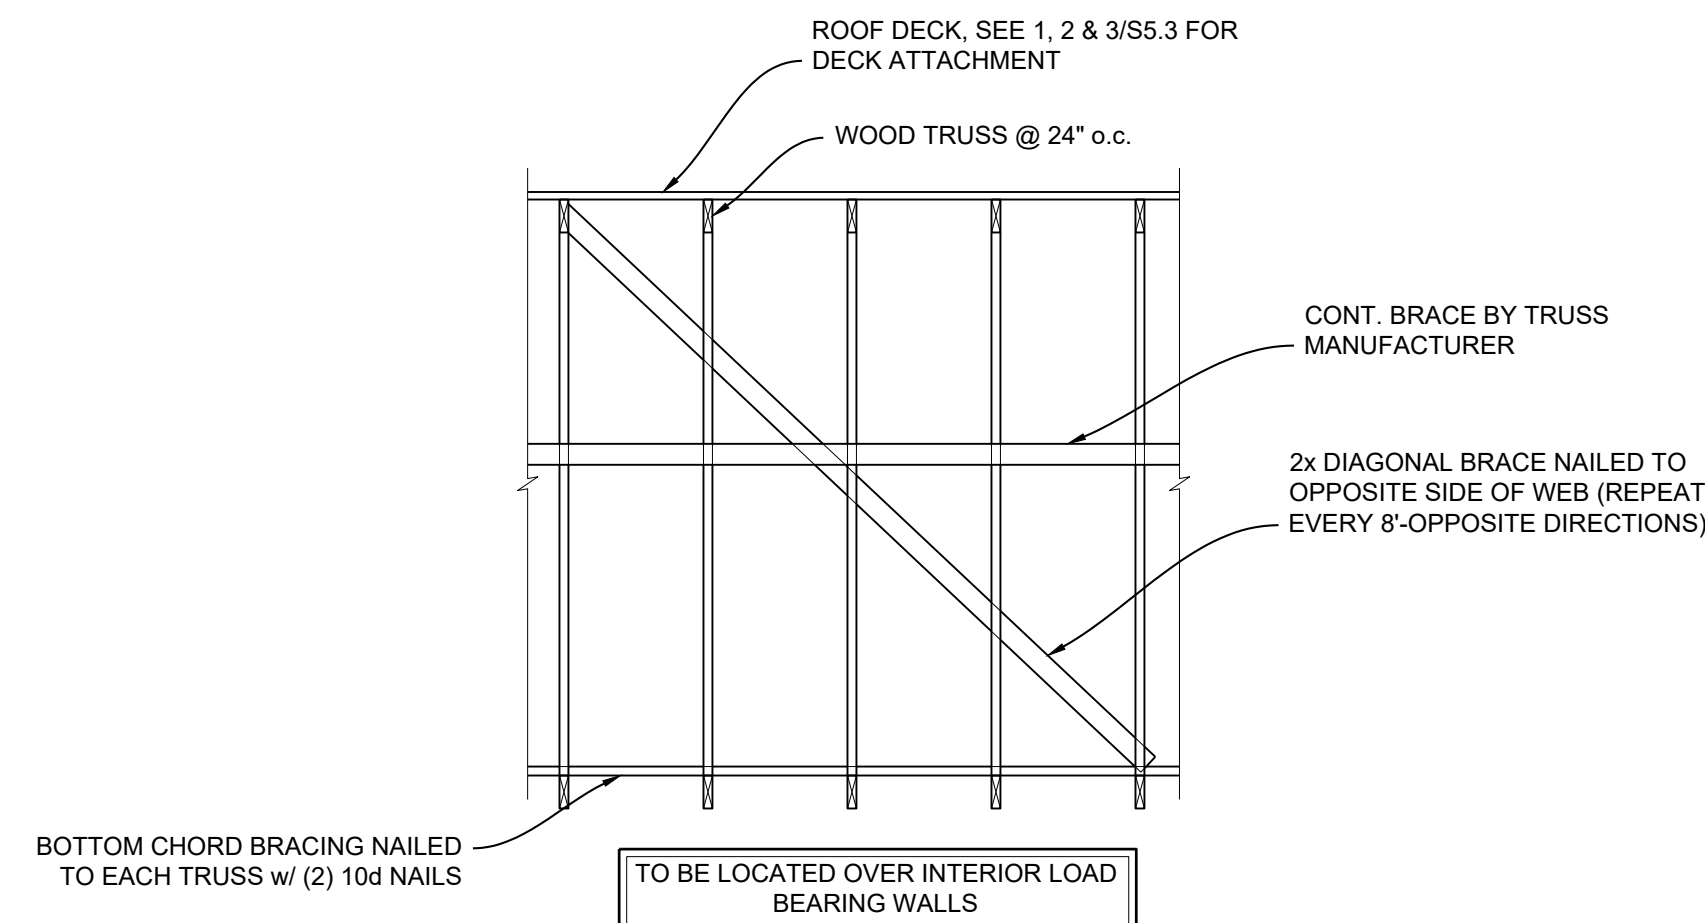


9 **TYP. TRUSS DIAGONAL WEB BRACING**
SCALE: 3/4"=1'-0"

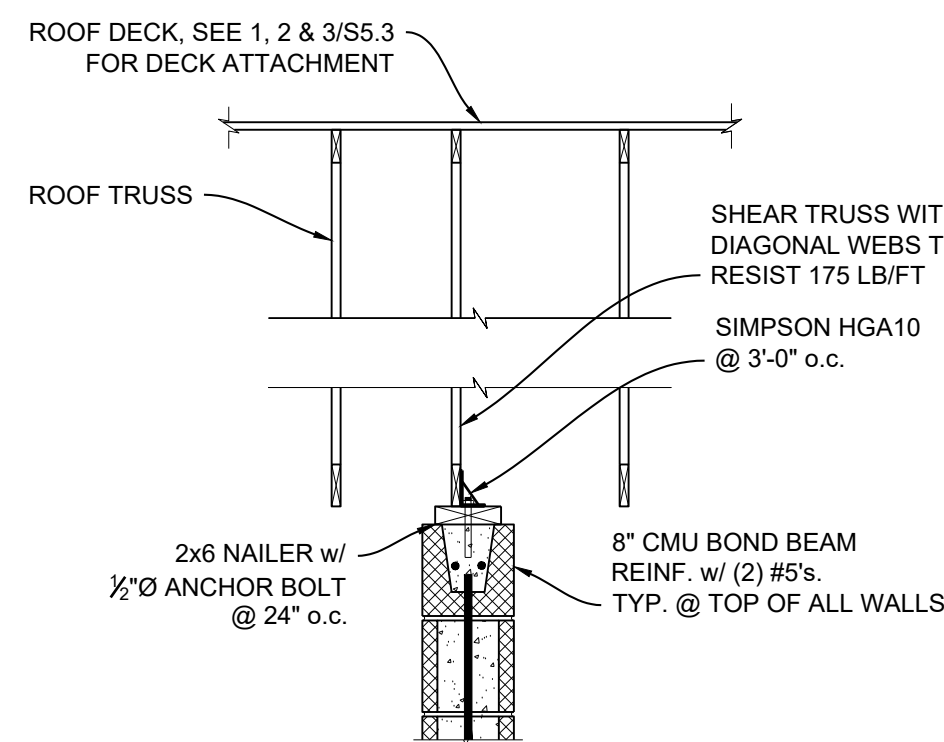


10 **ROOF TRUSS @ CMU WALL**
SCALE: 3/4"=1'-0"

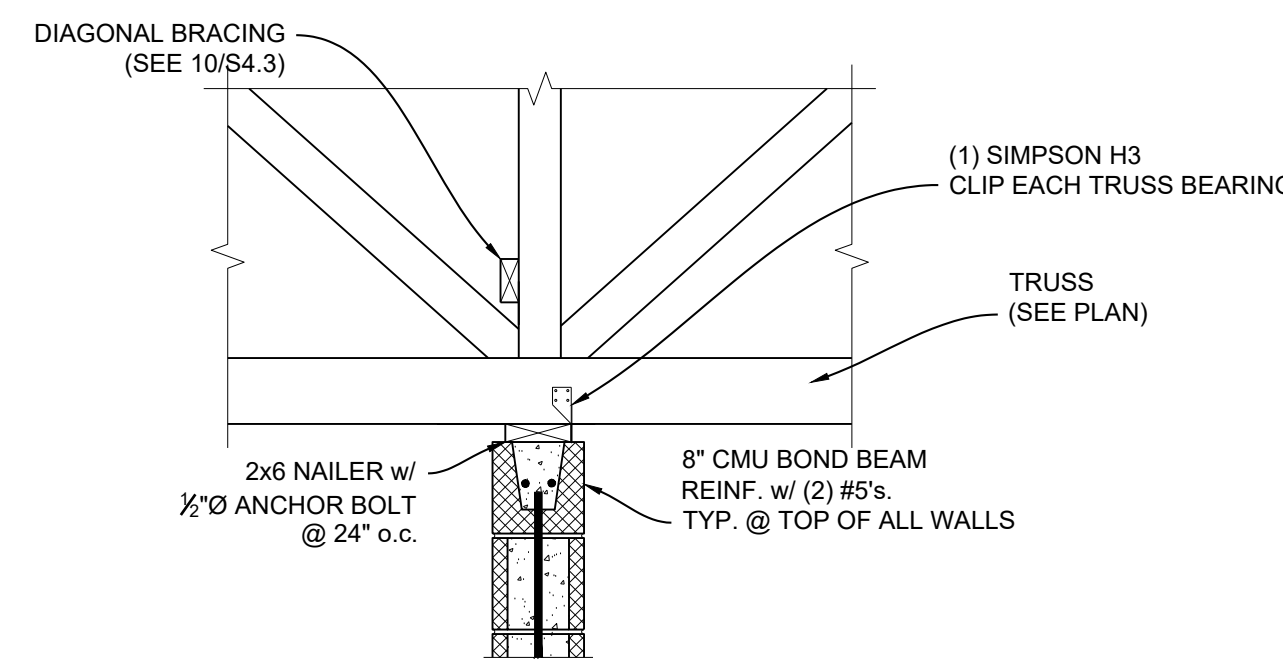


11 **LOAD BEARING WALL**
SCALE: 3/4"=1'-0"

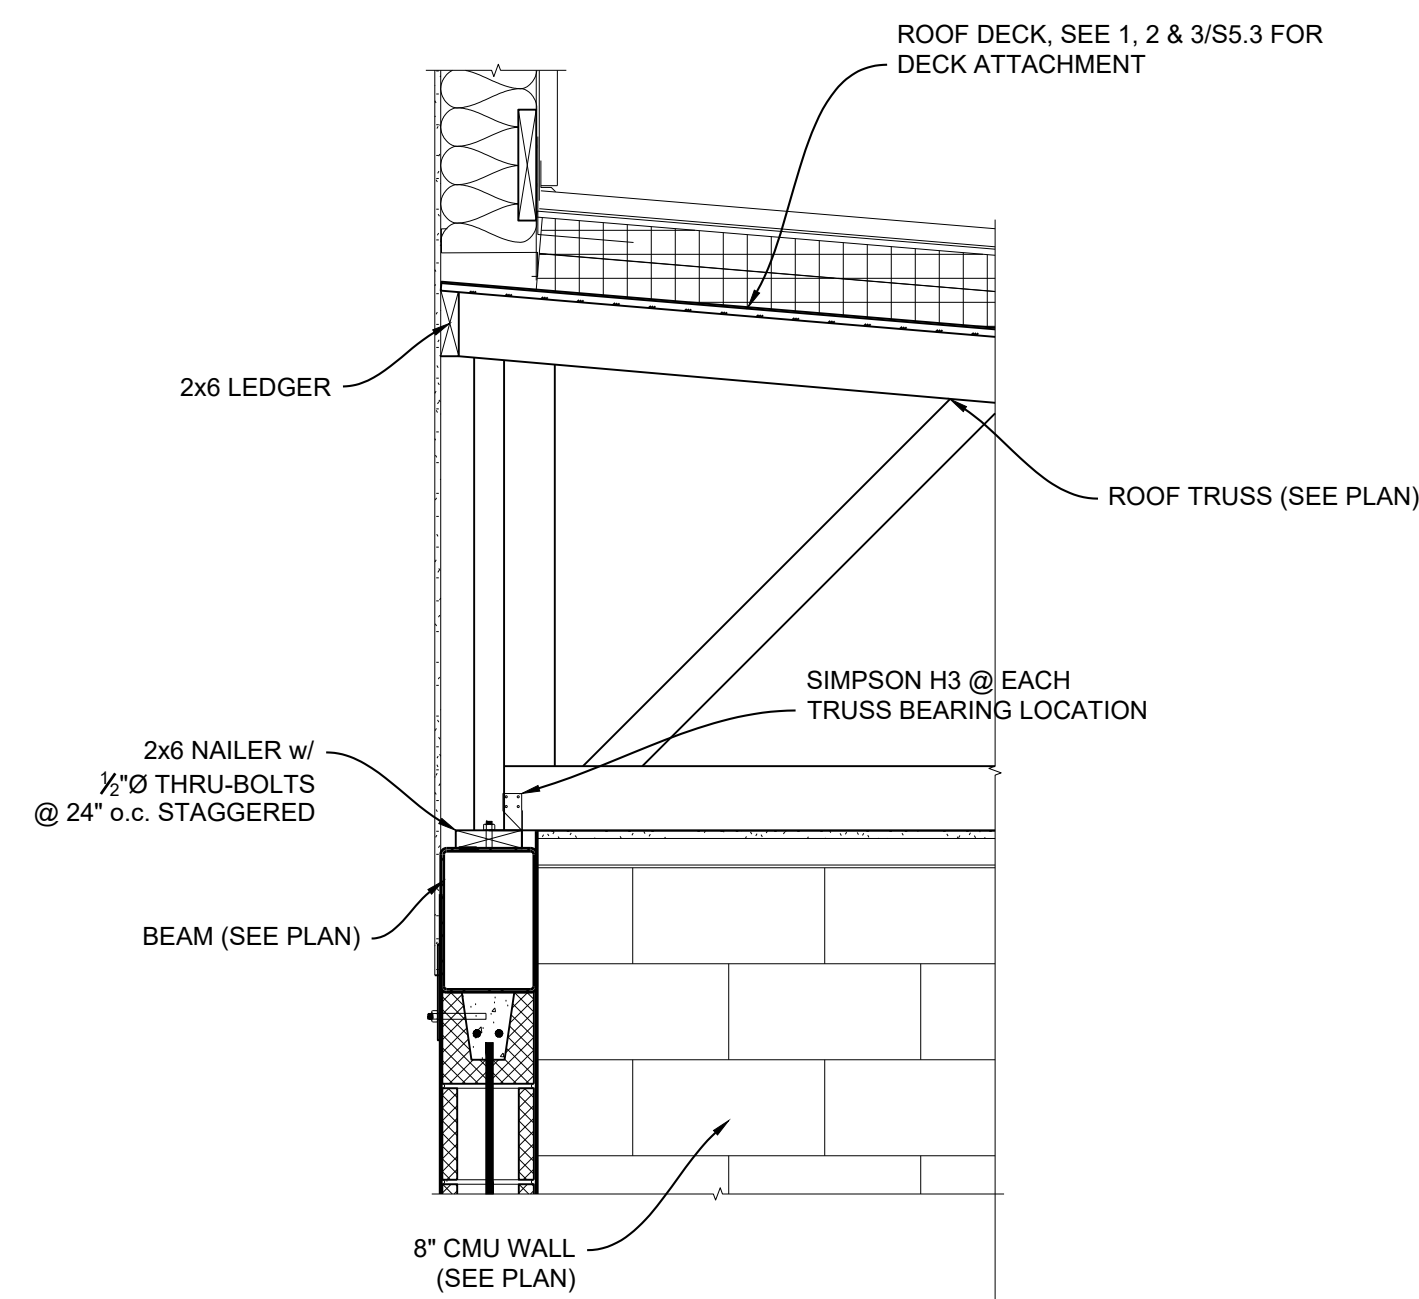


12 **ROOF FRAMING SECTION**
SCALE: 3/4"=1'-0"

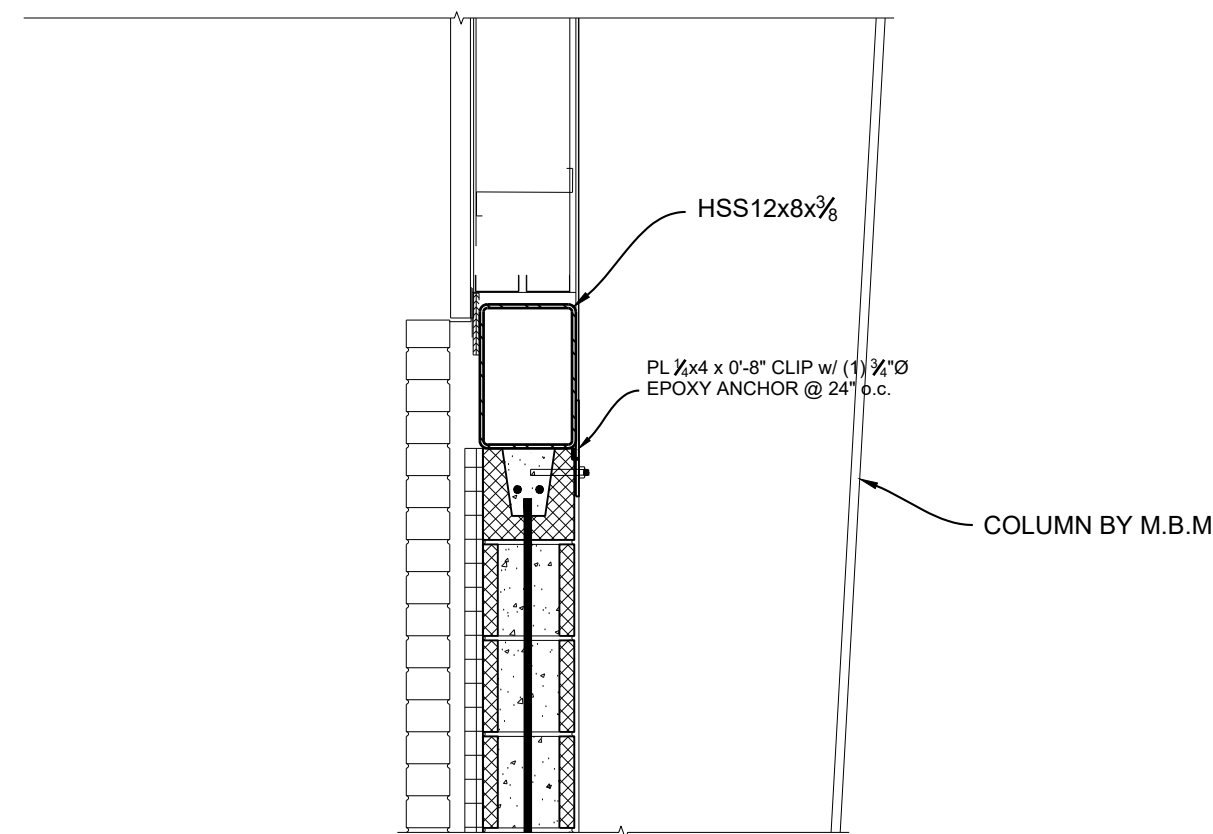


13 **FRAMING SECTION**
SCALE: 3/4"=1'-0"

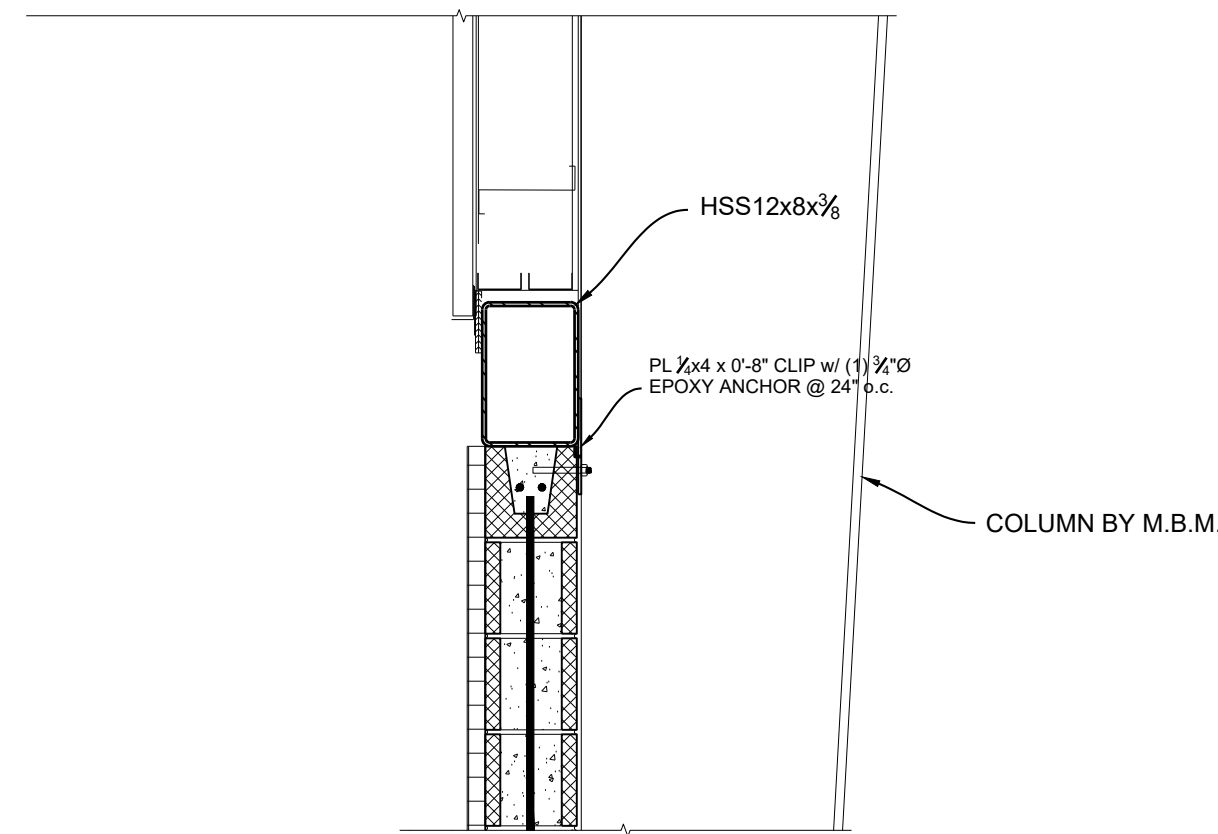

14 **FRAMING SECTION**
SCALE: 3/4"=1'-0"

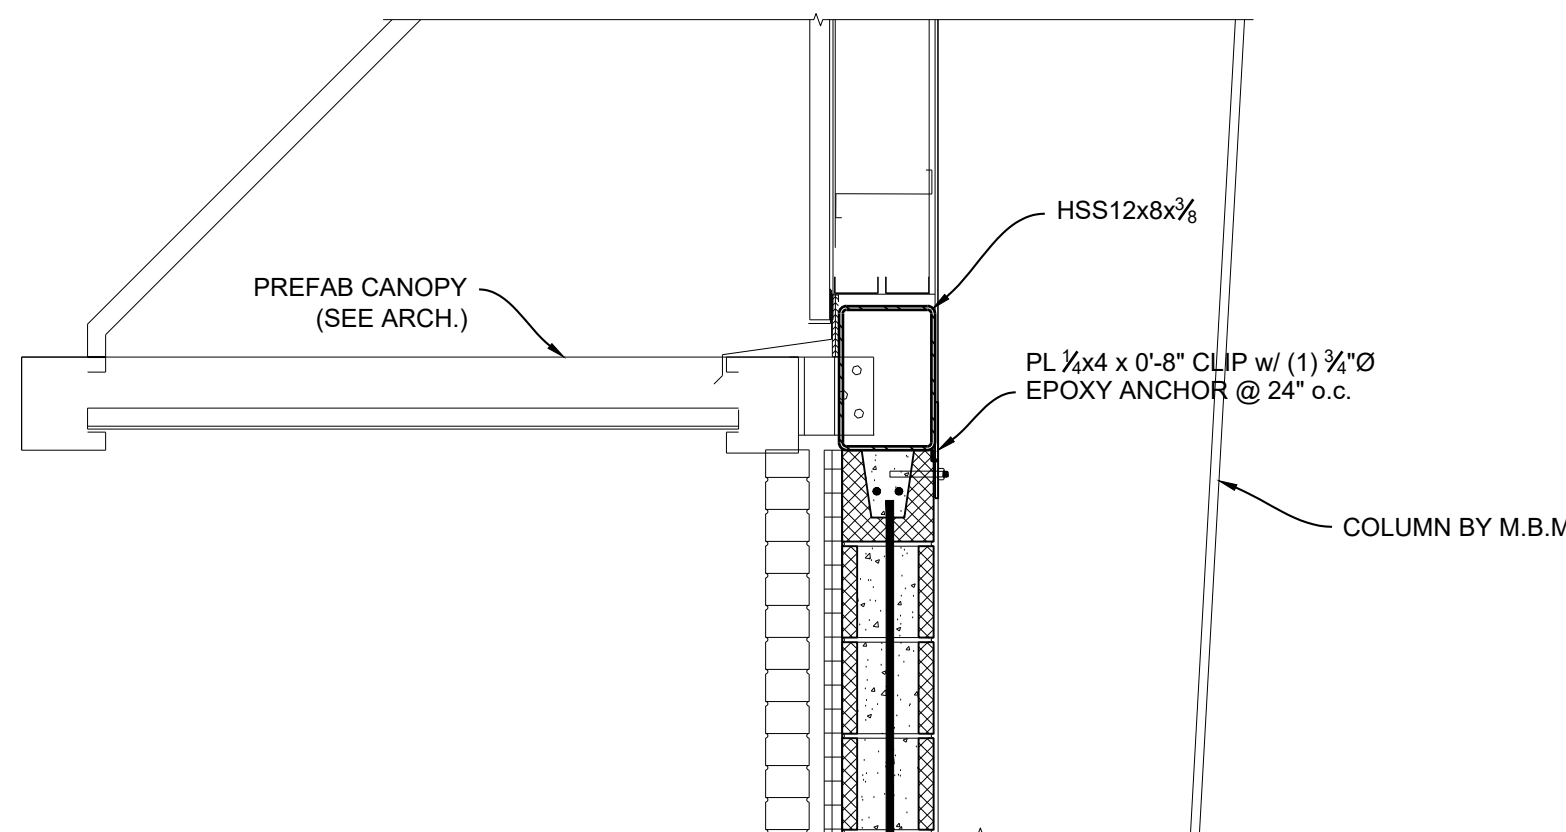

15 **FRAMING SECTION @ CANOPY**
SCALE: 3/4"=1'-0"

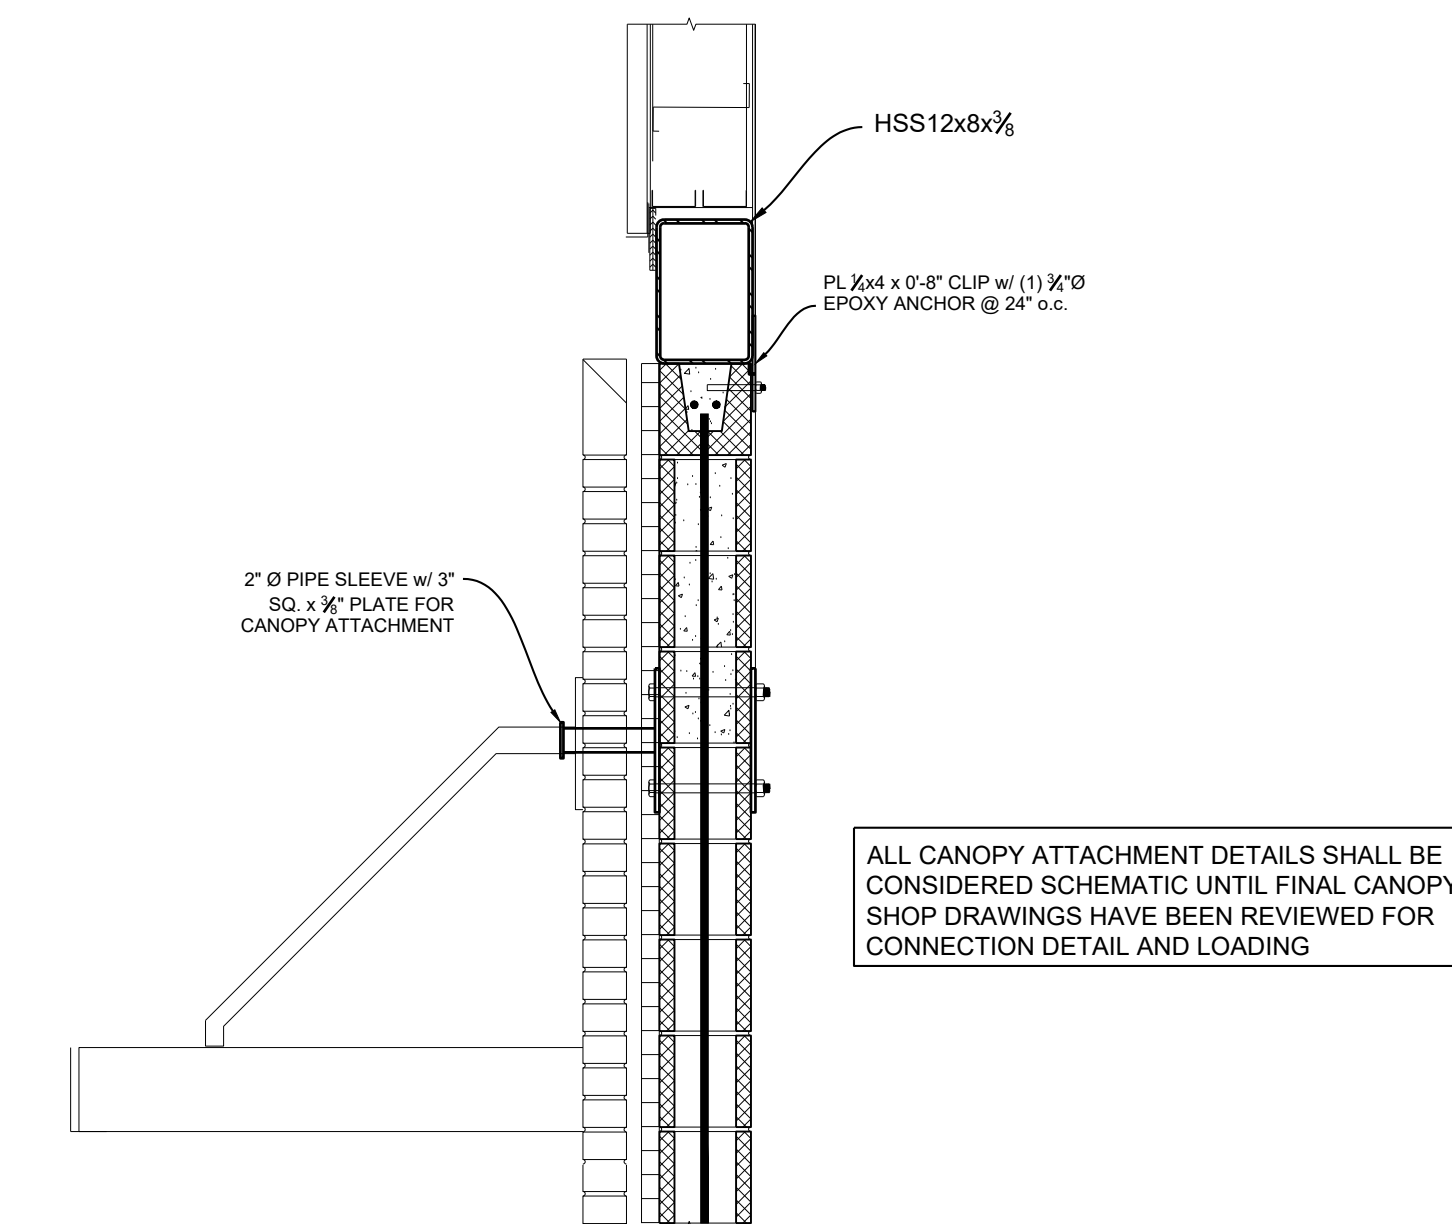

16 **FRAMING SECTION @ CMU CANOPY**
SCALE: 3/4"=1'-0"