



Project Number:	25-02527
Date:	08/31/2026
Drawn By:	
Checked By:	
Revisions:	


No.	Date	Description
-----	------	-------------

Sheet Description


FRAMING SECTIONS

Sheet Number


S5.2

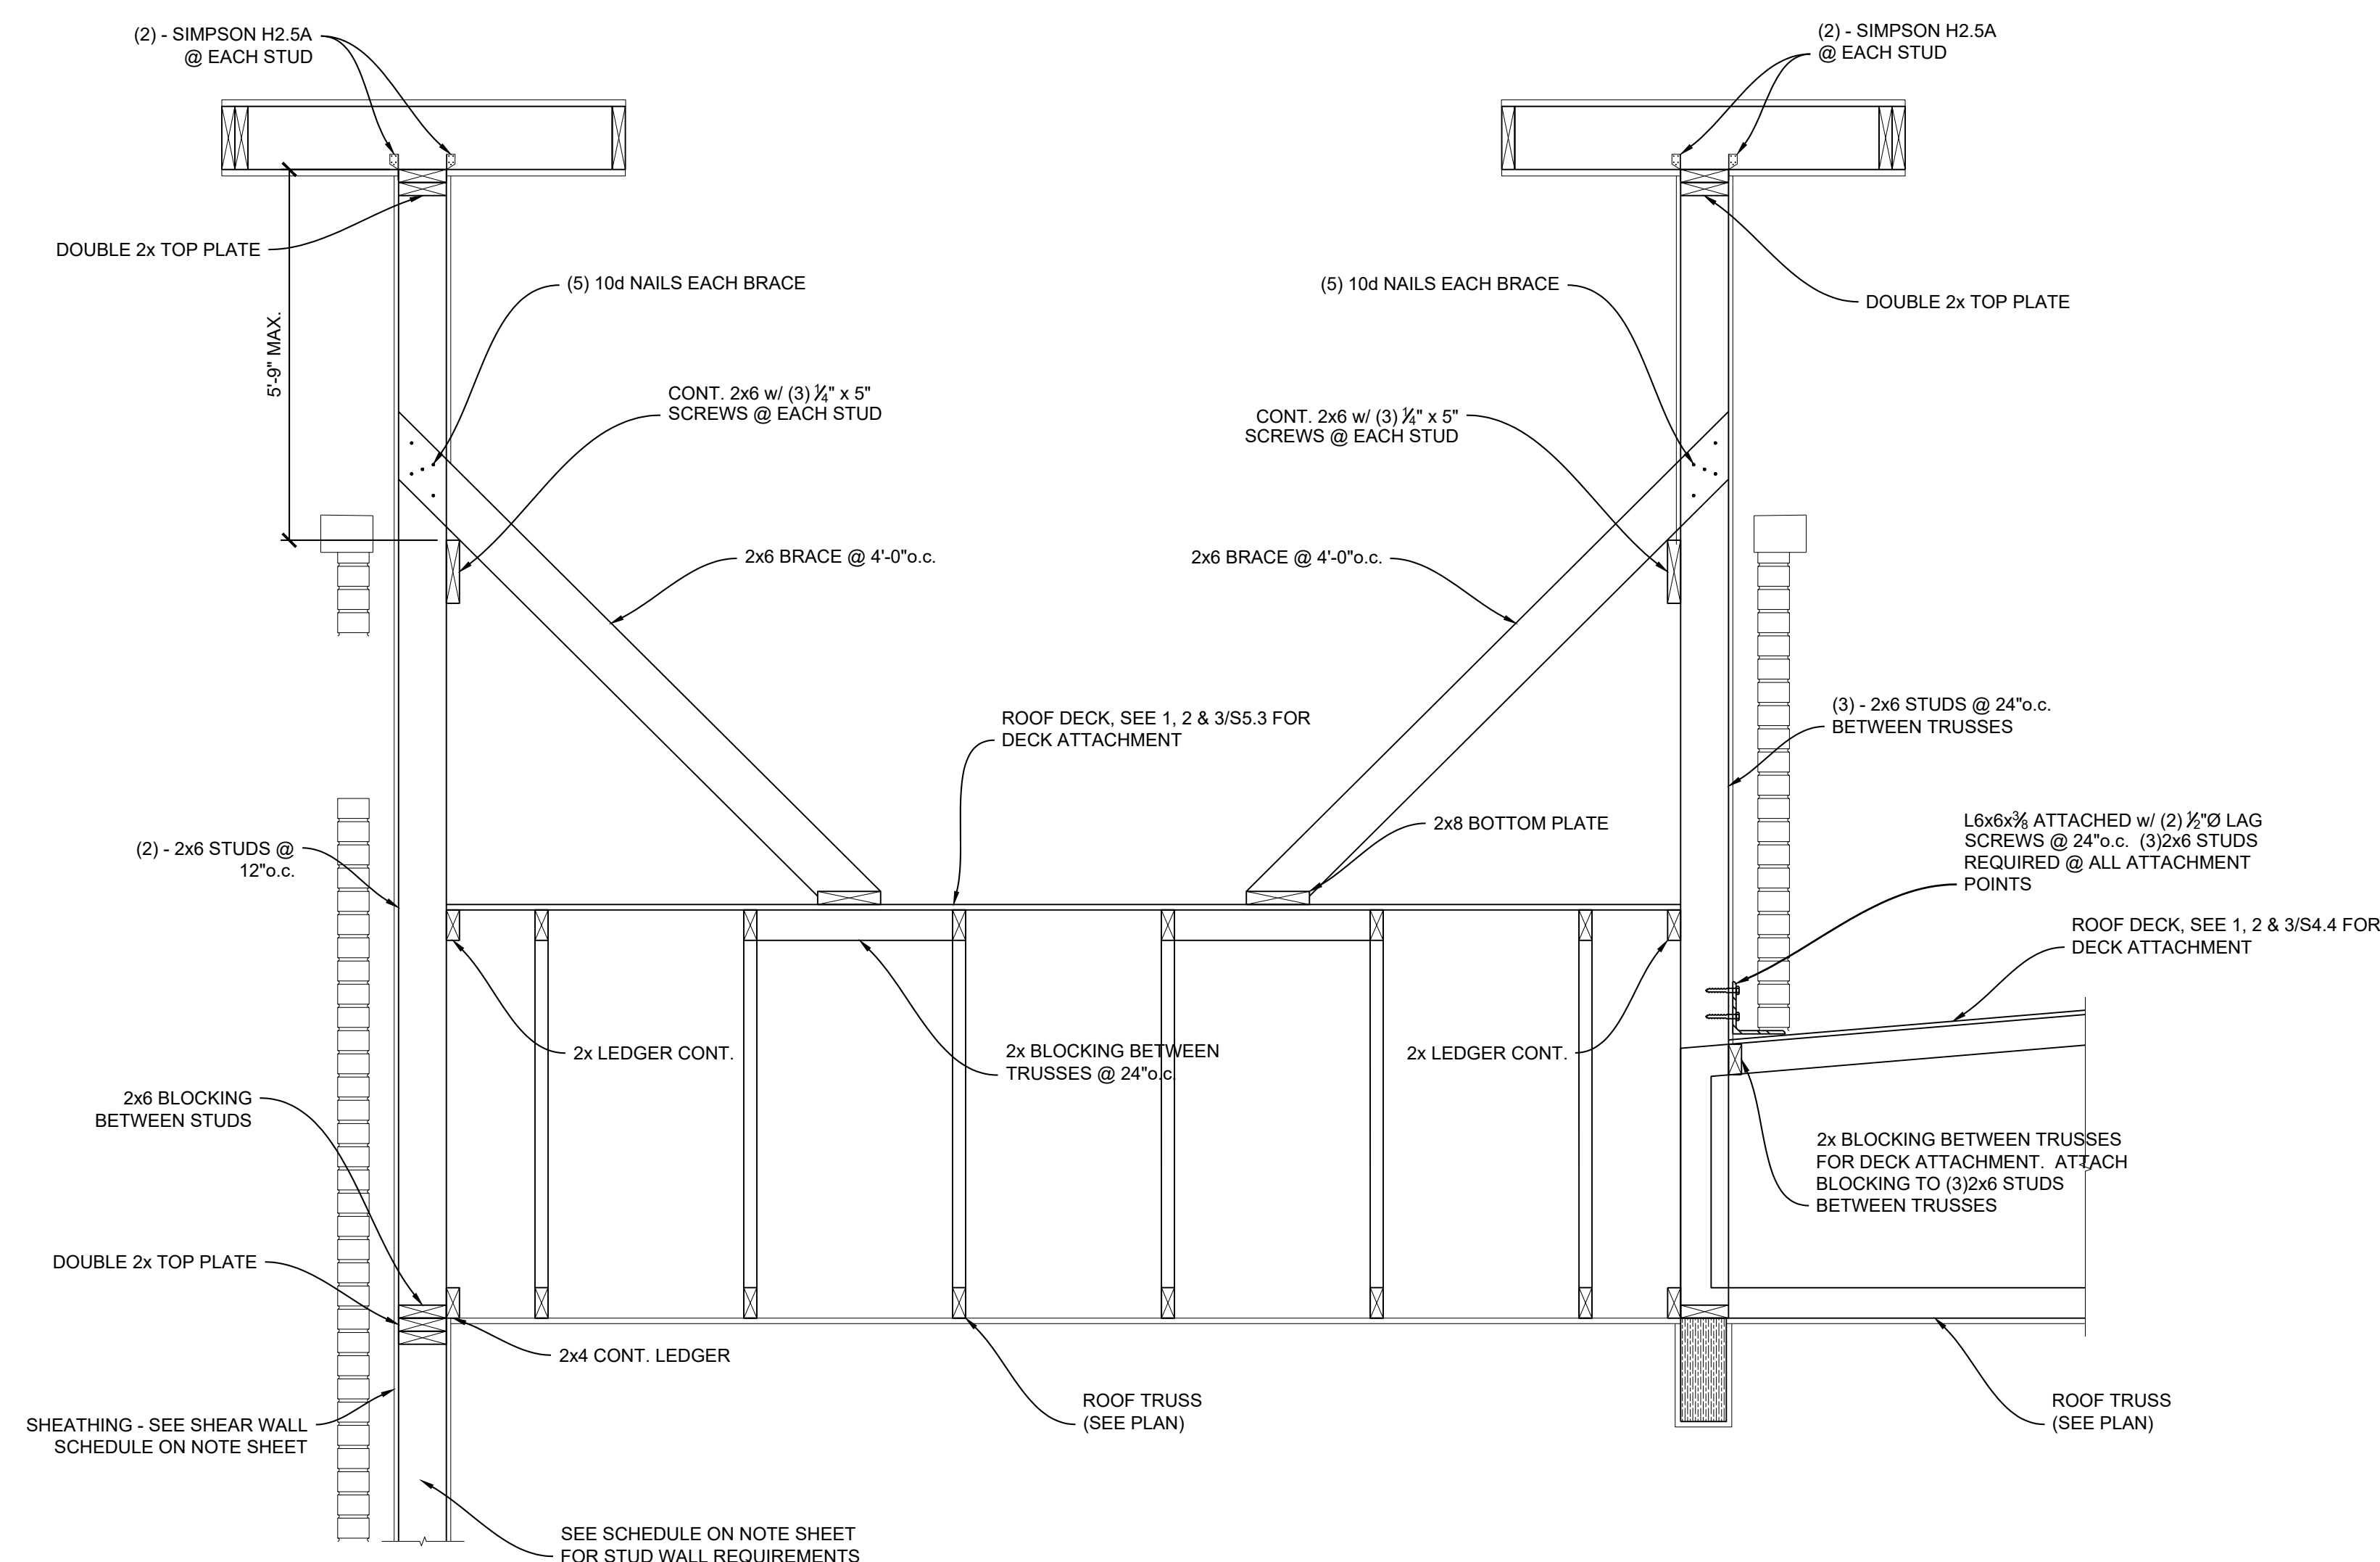


1 ROOF FRAMING SECTION

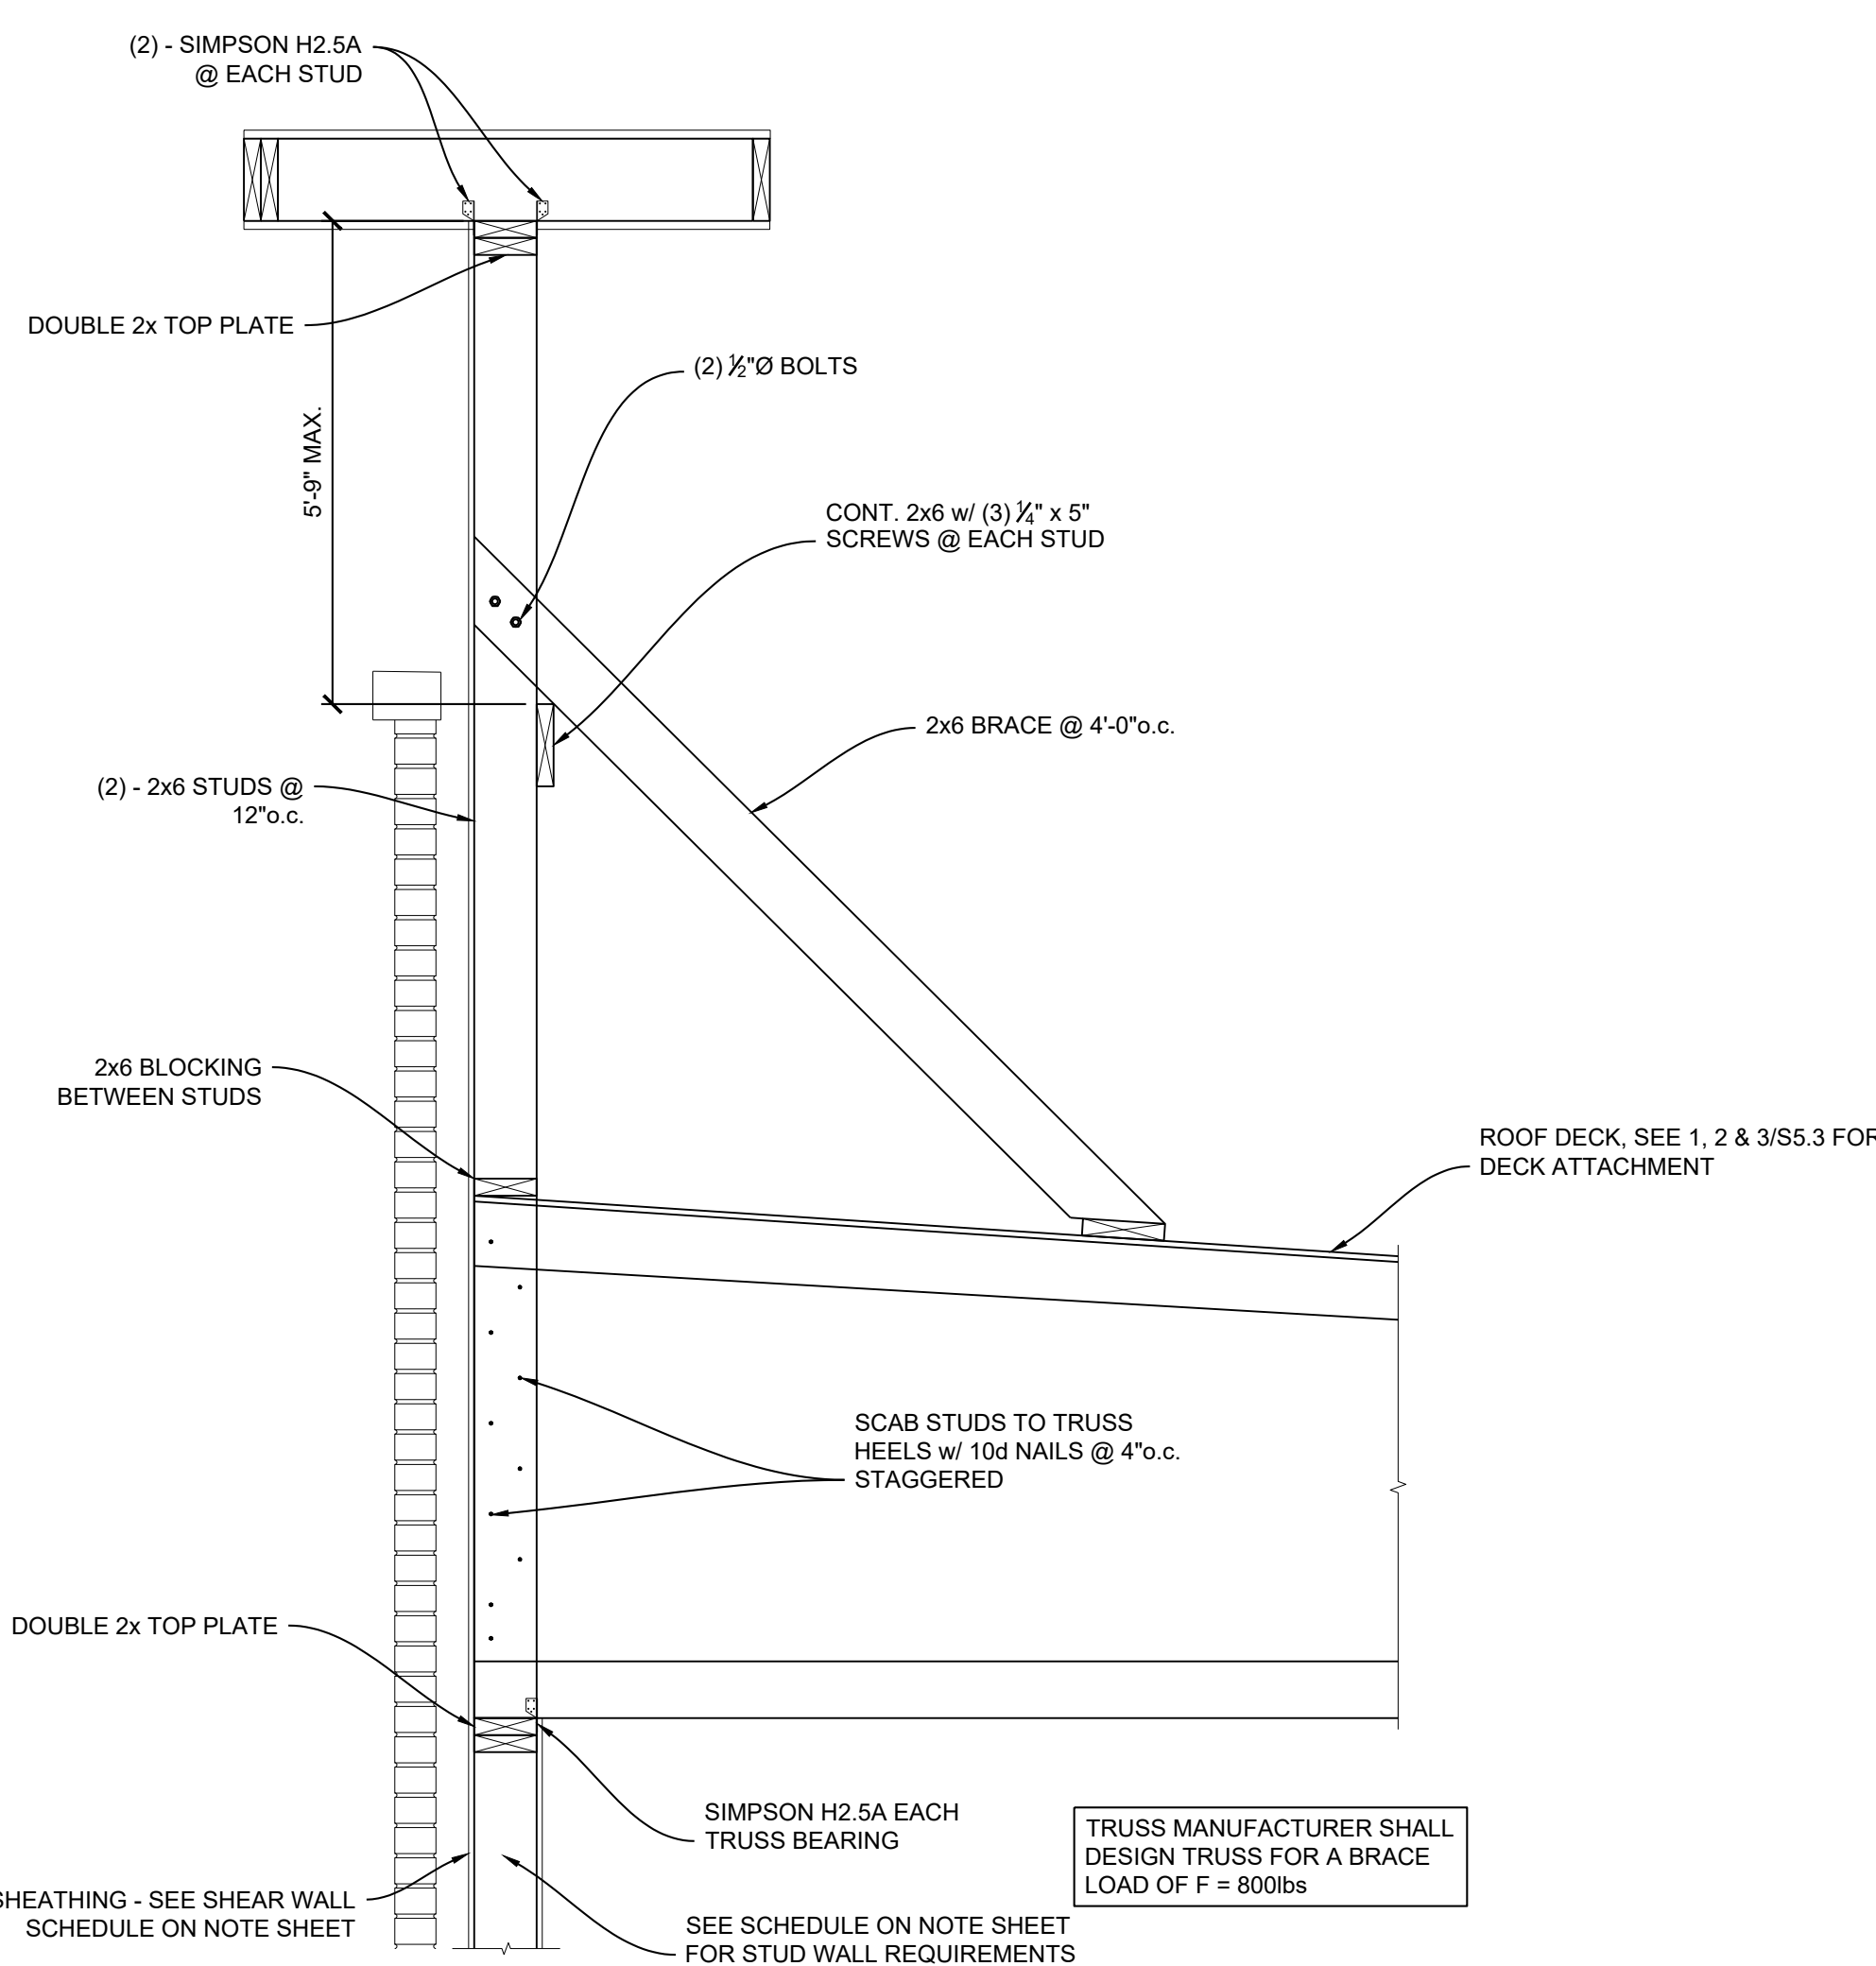


2 ROOF FRAMING SECTION

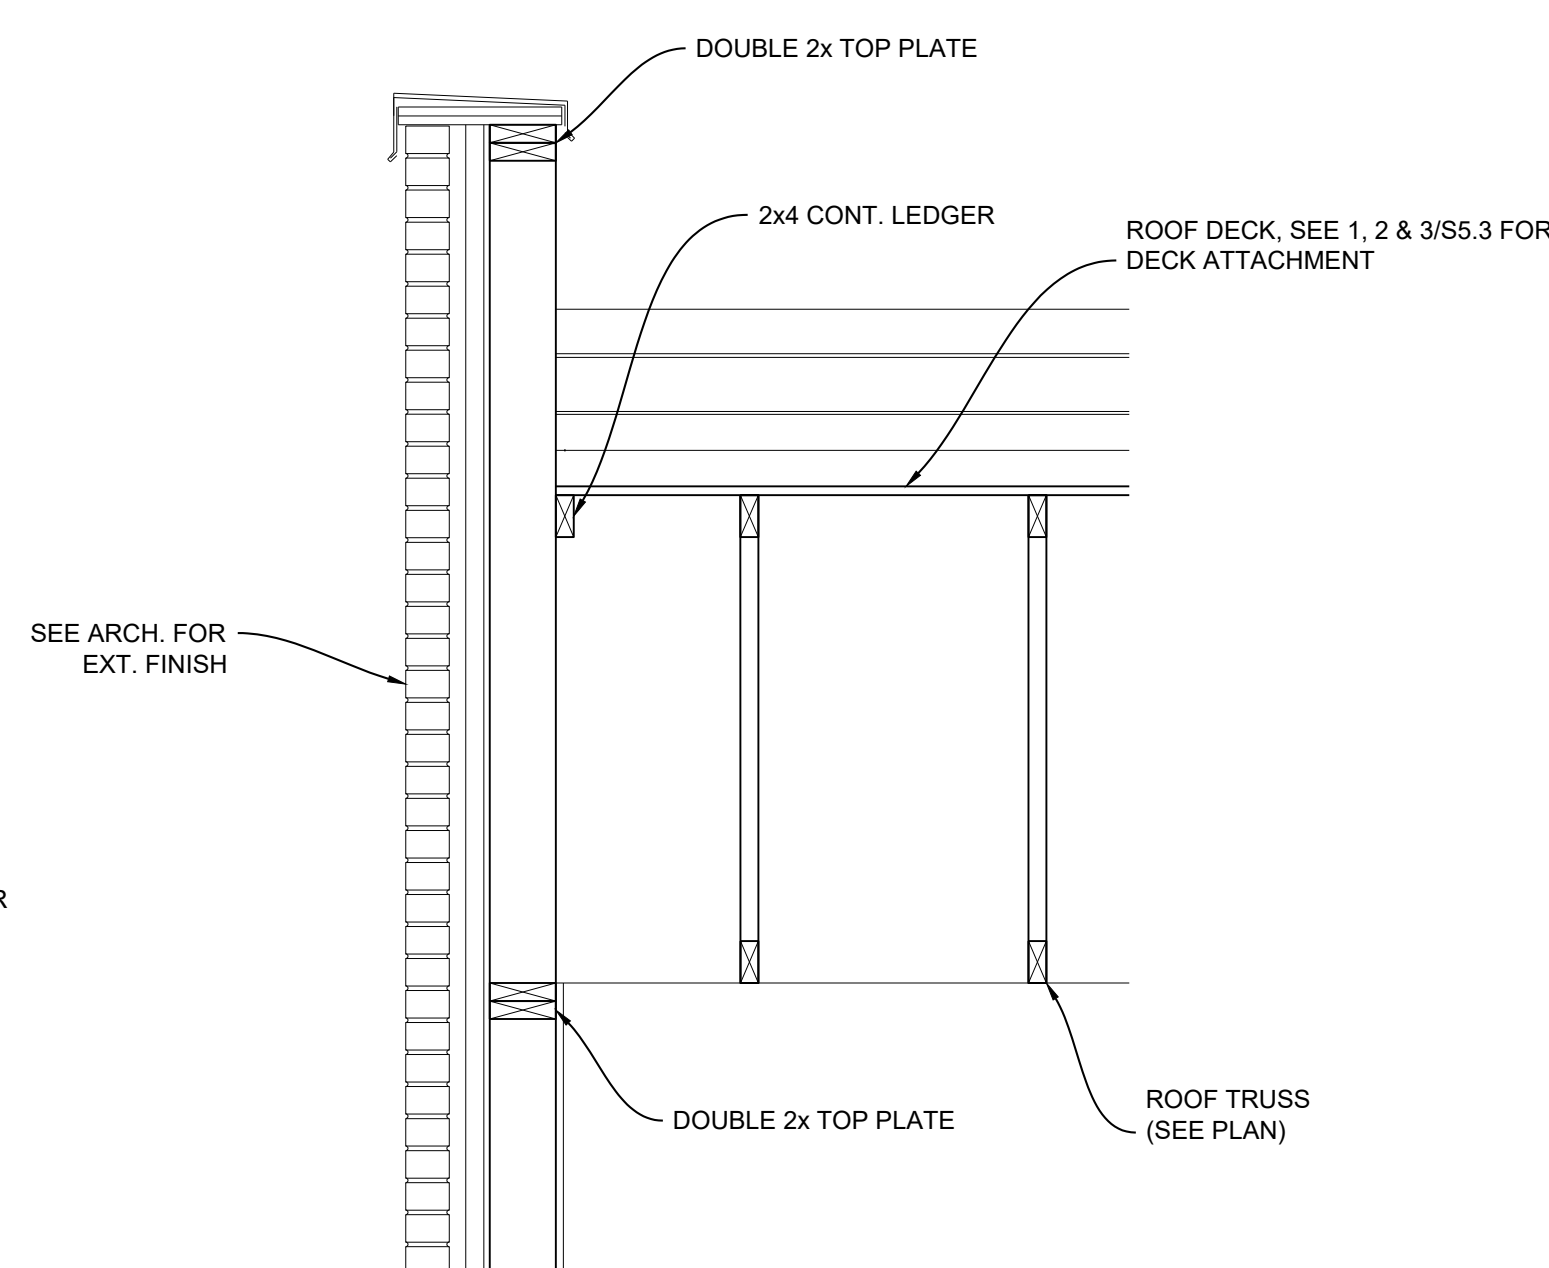


3 ROOF FRAMING SECTION

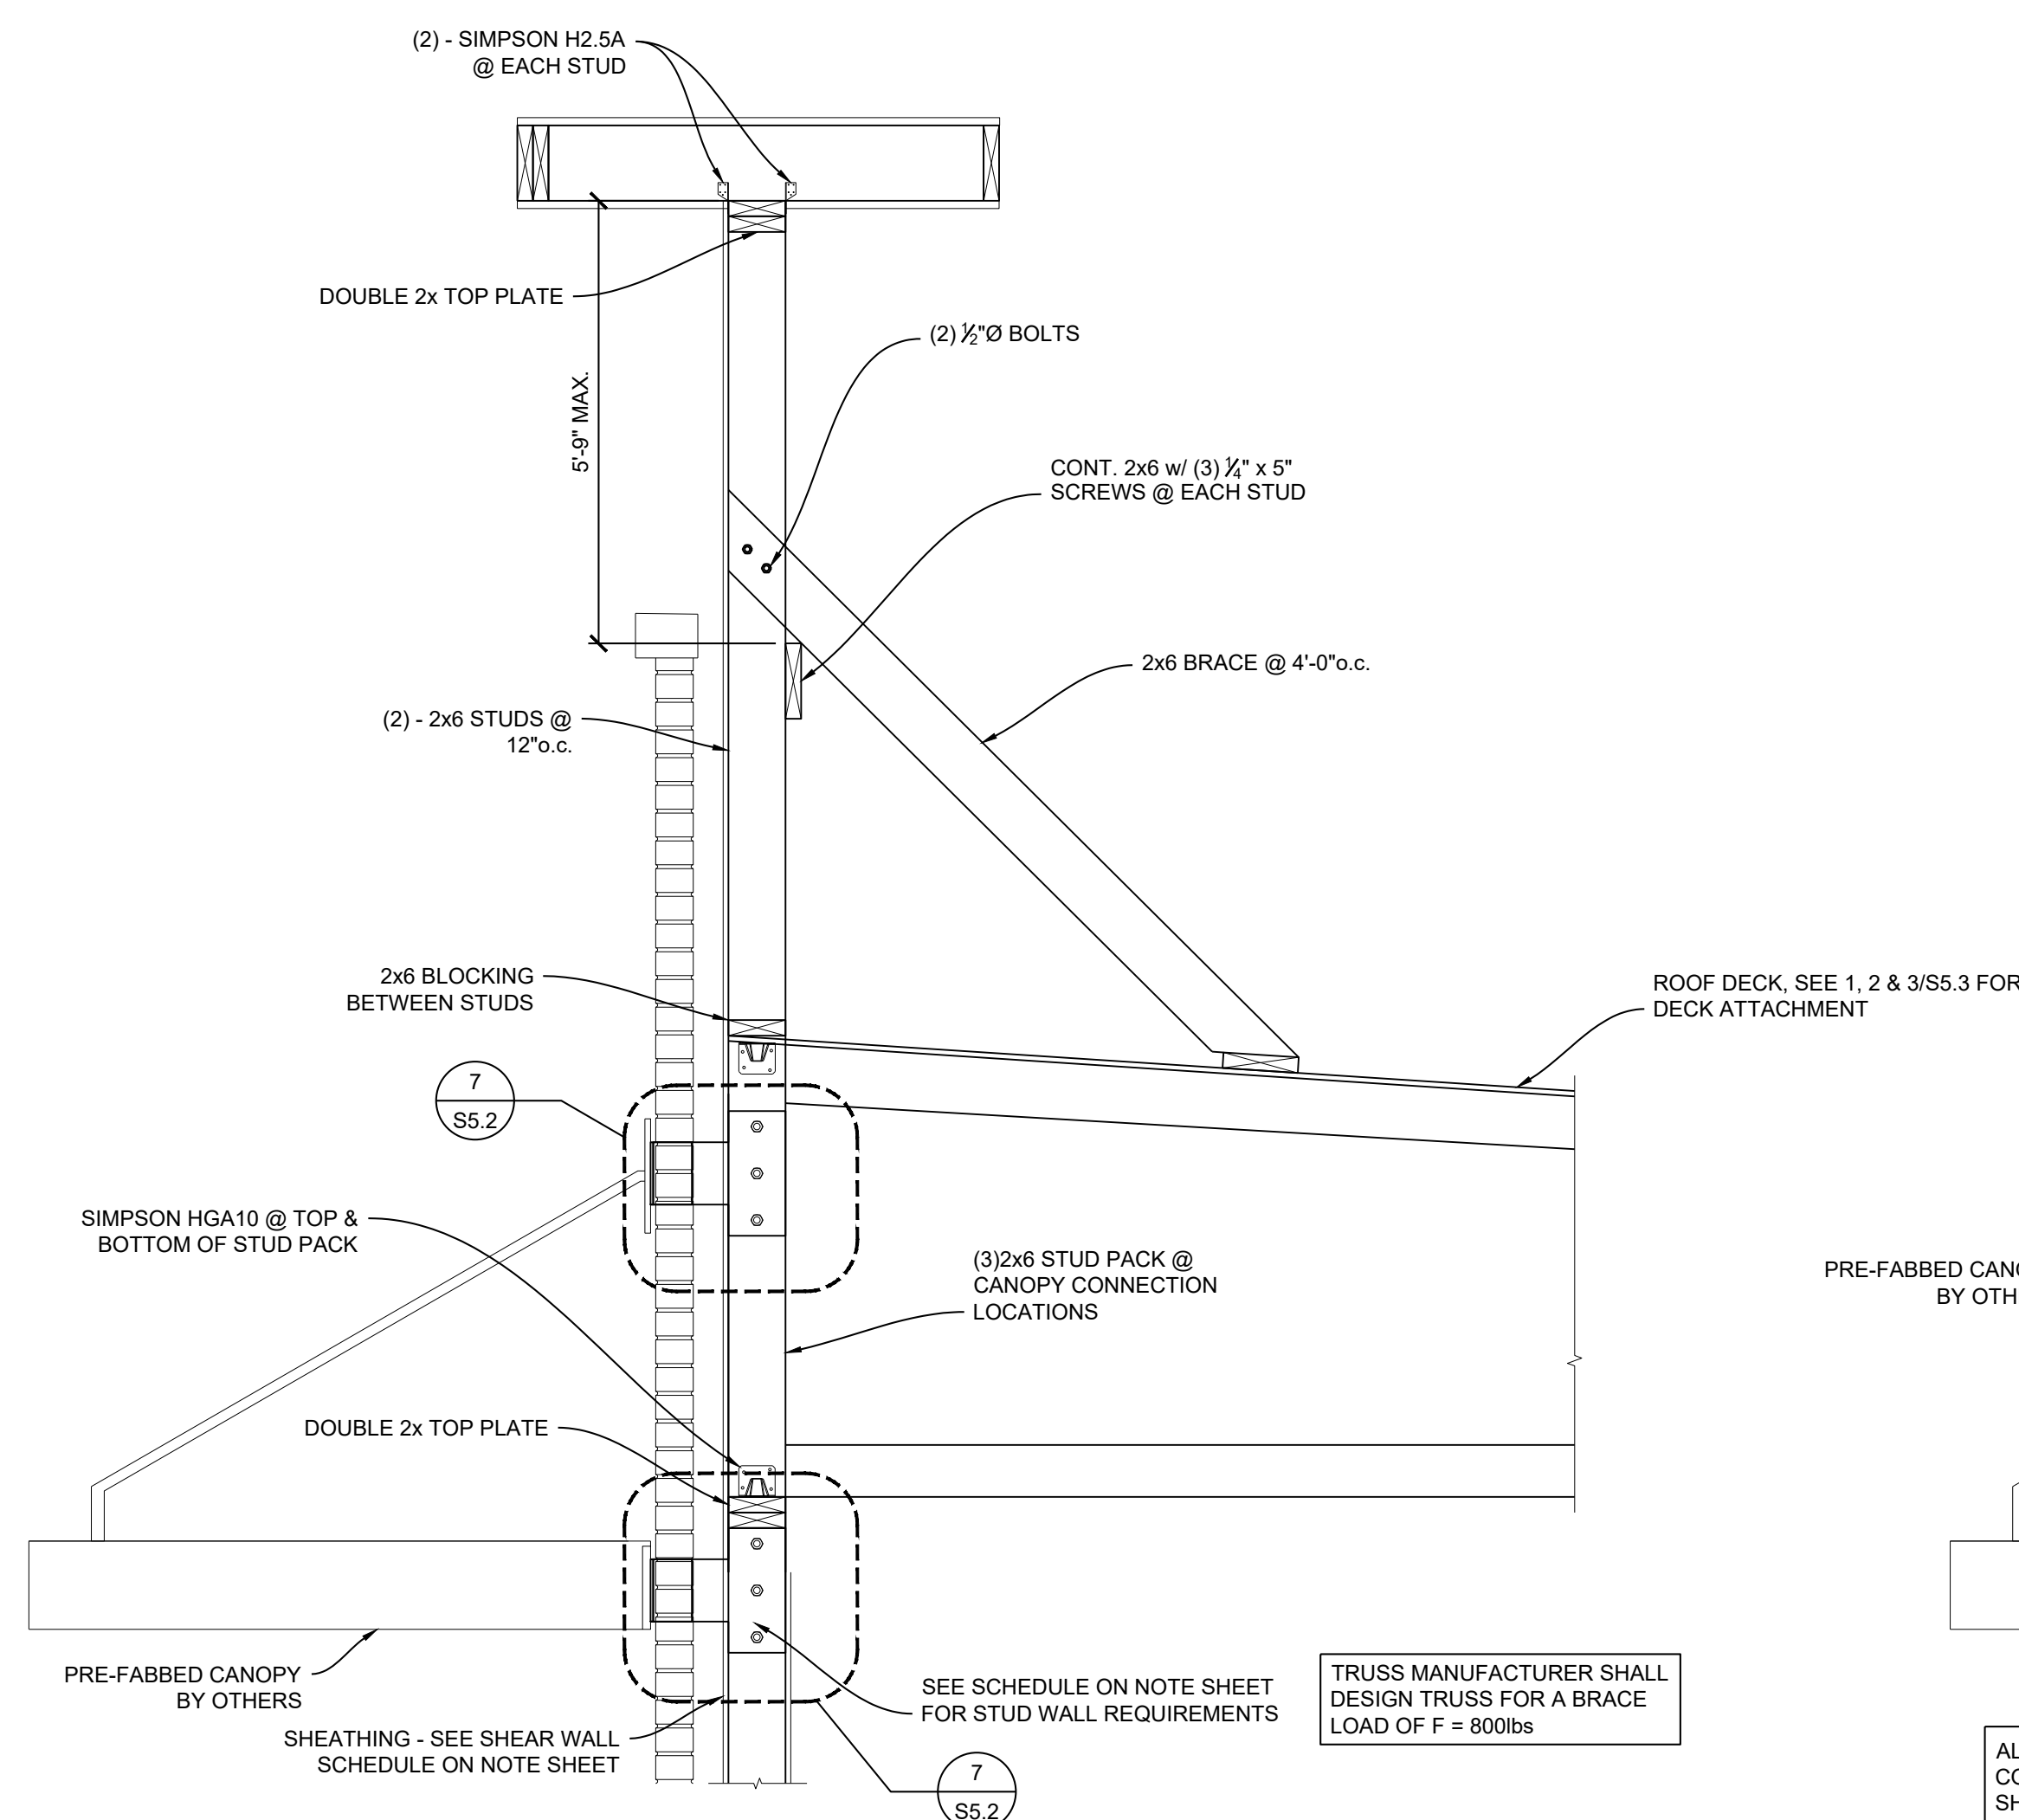


4 ROOF FRAMING SECTION

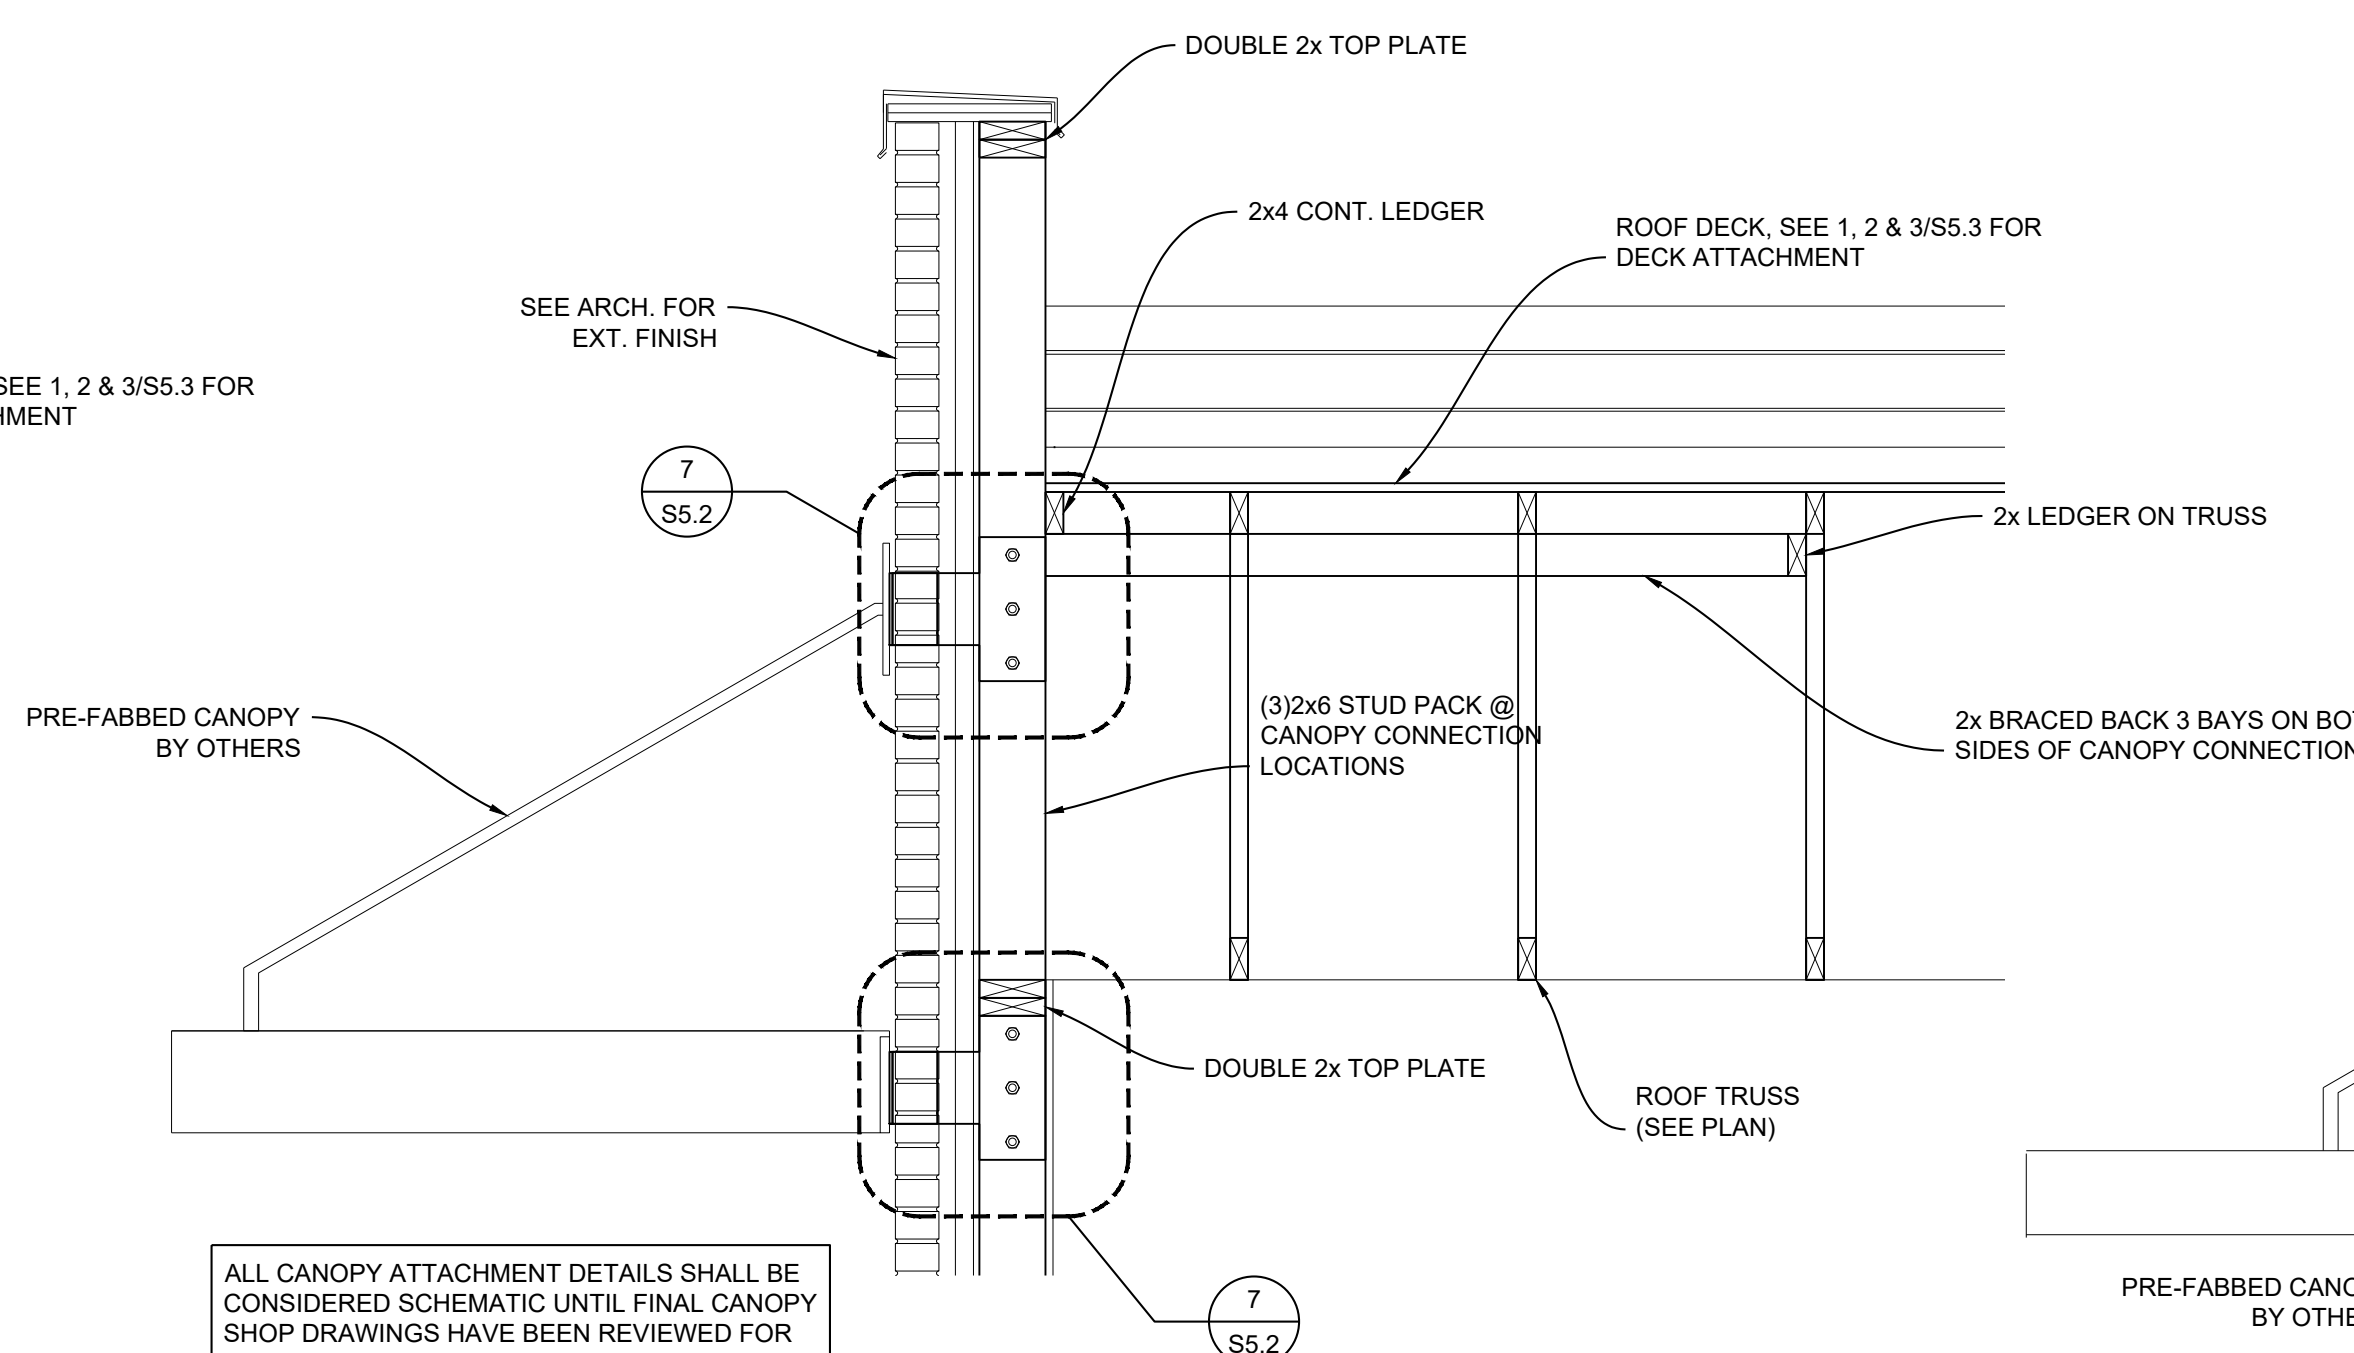

5 ROOF FRAMING SECTION
SCALE: 3/4"=1'-0"

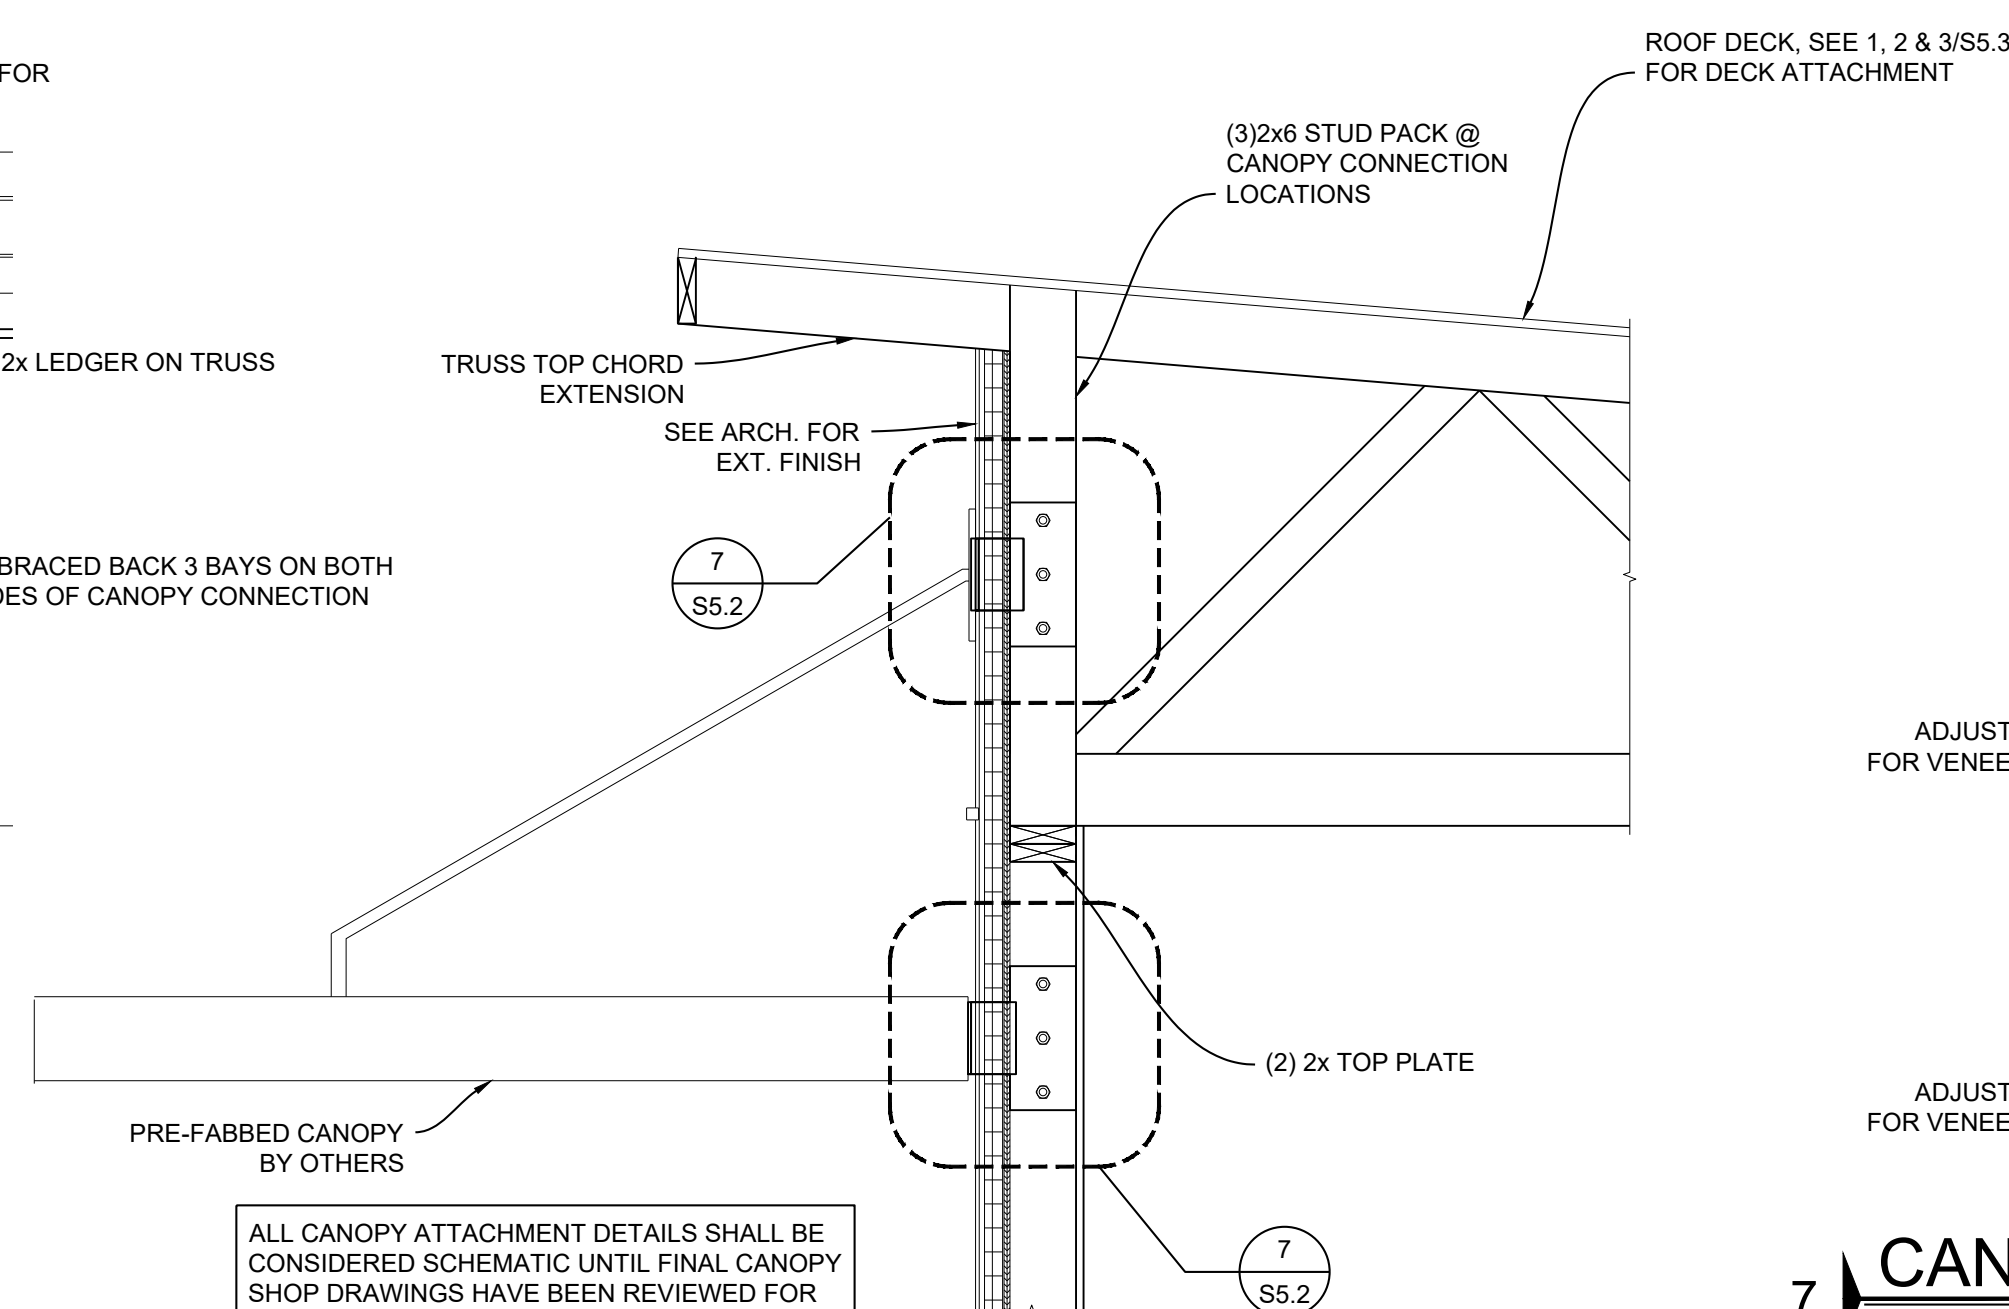

6 **FRAMING SECTION**
SCALE: 3/4"=1'-0"

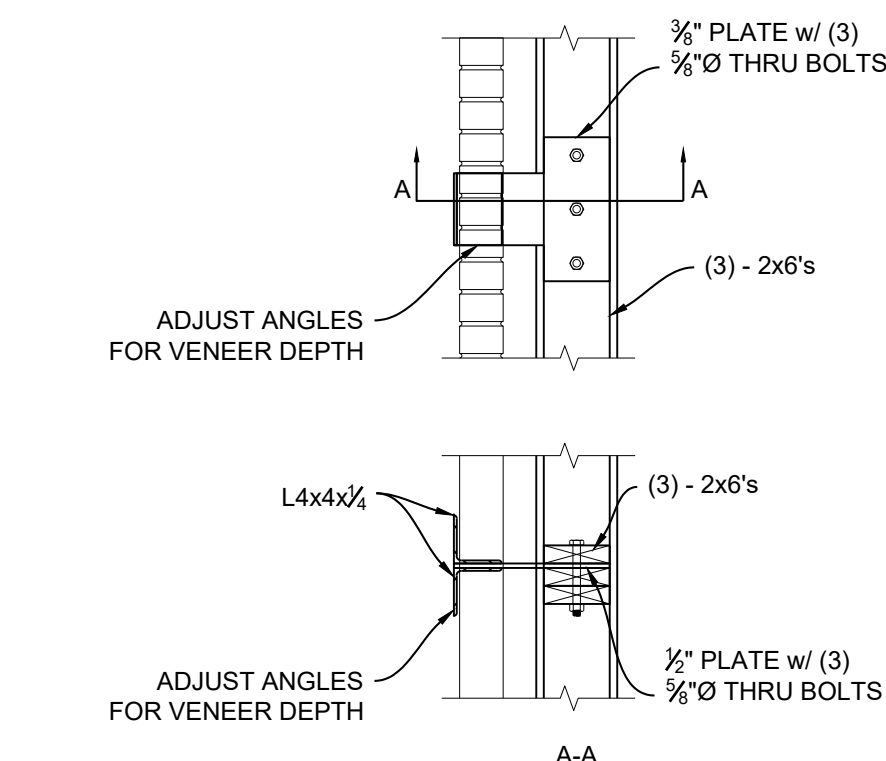

7 CANOPY ATTACHMENT DETAIL
SCALE: 3/4"=1'-0"