


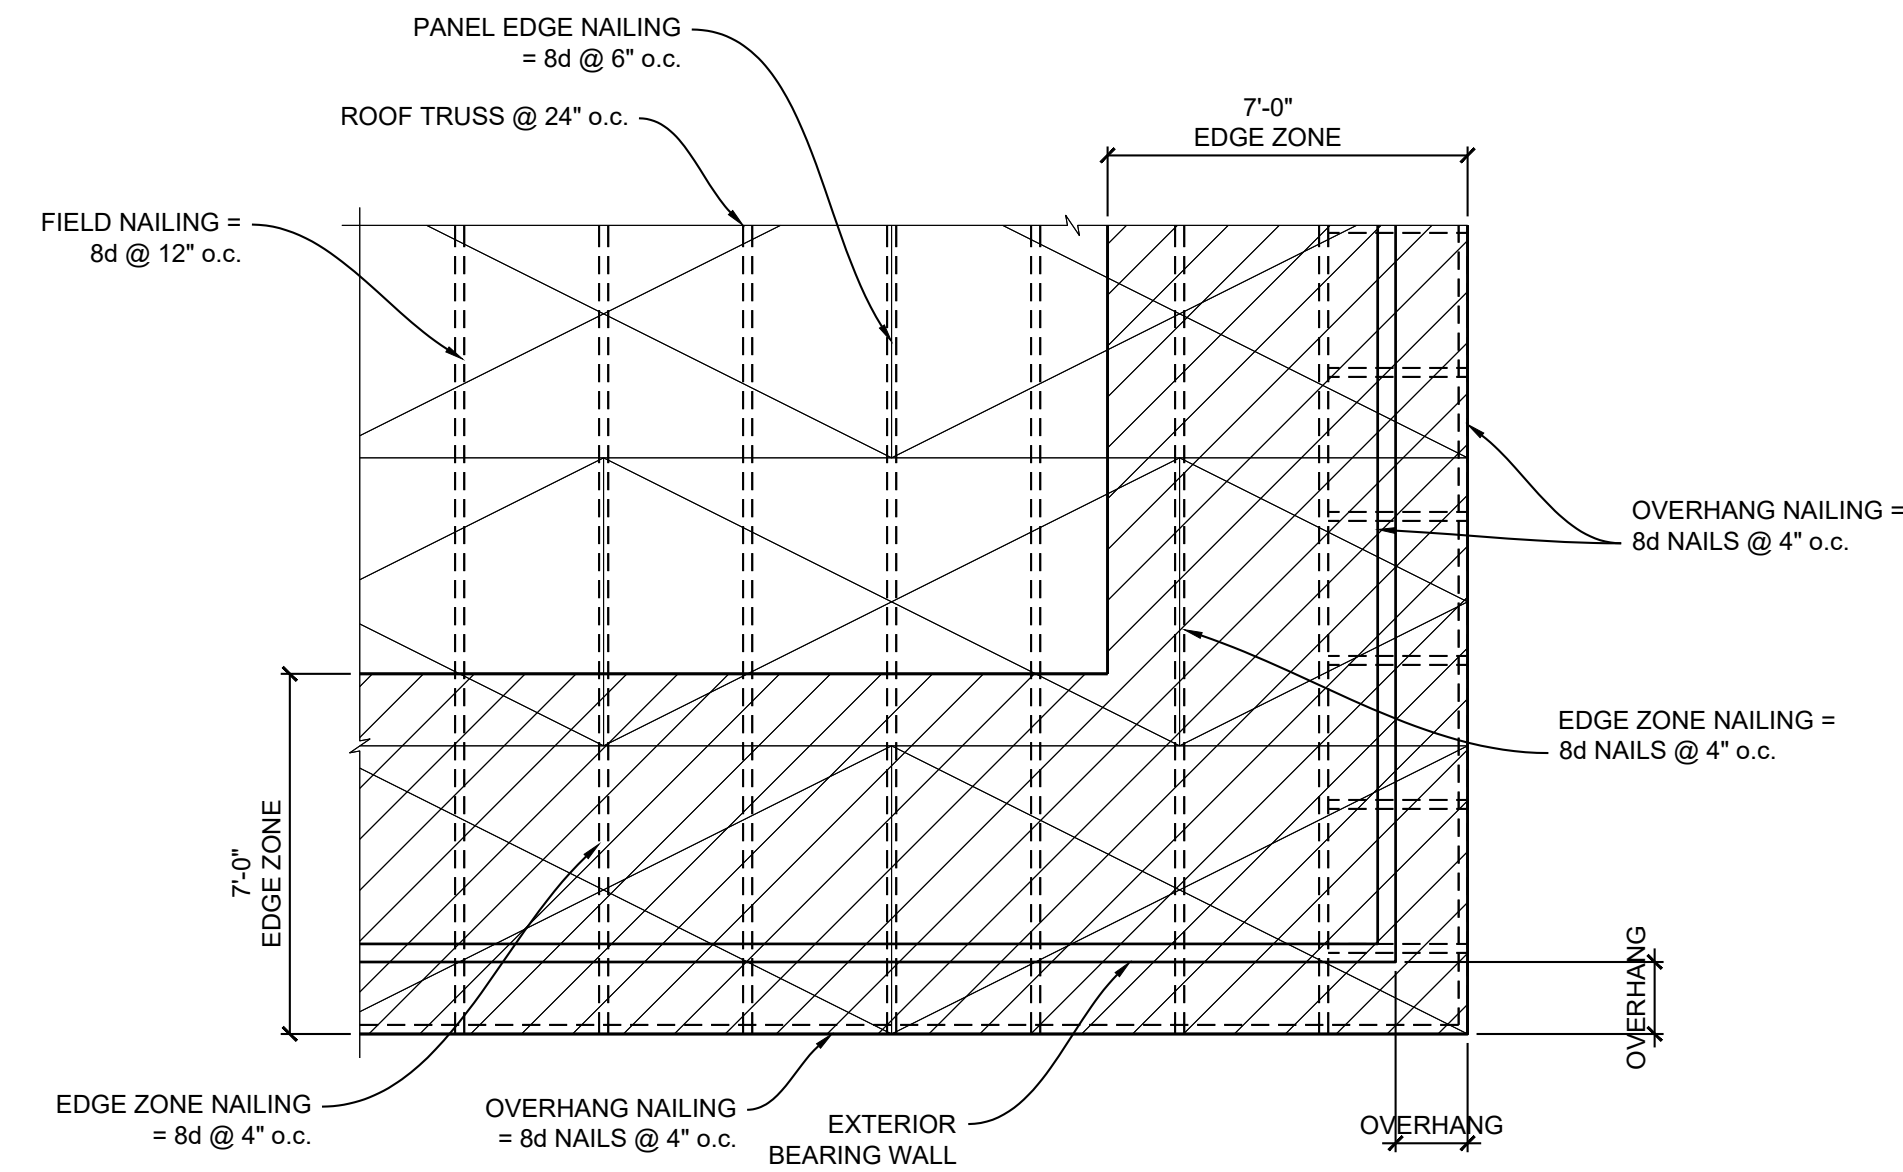

1 TYP. EDGE ZONE ROOF SEATHING NAILING


SCALE: 3/4"=1'-0"

NOTE:  
EDGE ZONE NAIL SPACING IS REQUIRED AT ALL EAVE, RIDGE, HIP, VALLEY & OVERHANG CONDITIONS. BOUNDARY BLOCKING IS REQUIRED WITHIN ALL EDGE ZONE CONDITIONS.

NOTE:  
ROOF DECKING SHALL BE APA RATED EXPOSURE 1 PANELS WITH A MINIMUM THICKNESS OF 3/8" AT ALL FLAT ROOFS AND 1/2" AT ALL SLOPED ROOFS.


DENOTES EDGE ZONES & EDGE ZONE NAILING REQUIREMENTS

DENOTES INTERIOR ZONES & INTERIOR ZONE NAILING REQUIREMENTS

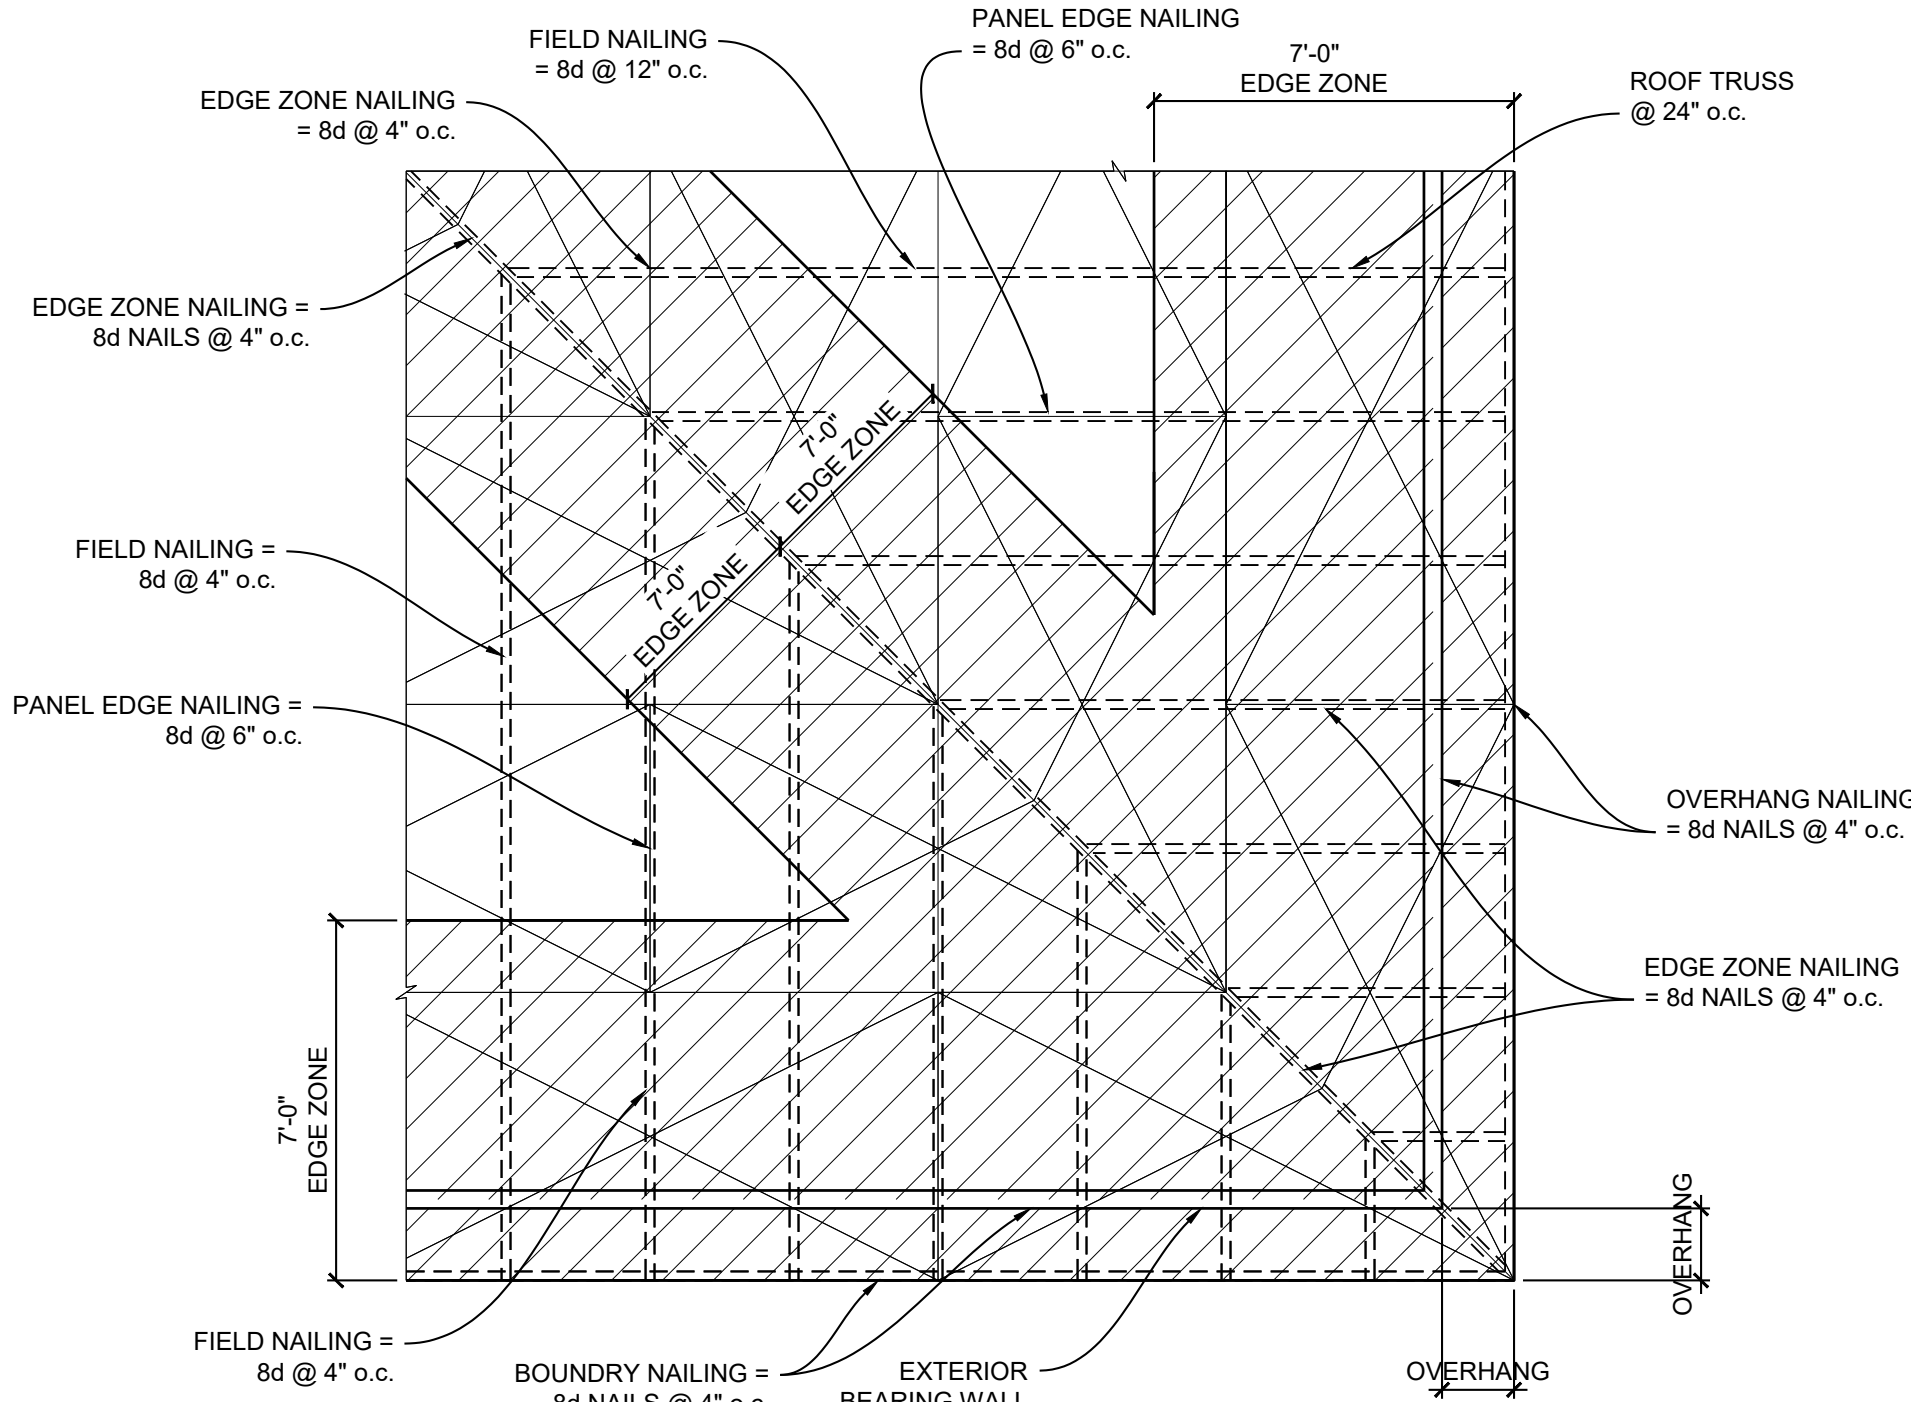

2 TYP. EDGE ZONE ROOF SEATHING NAILING @ HIP

SCALE: 3/4"=1'-0"

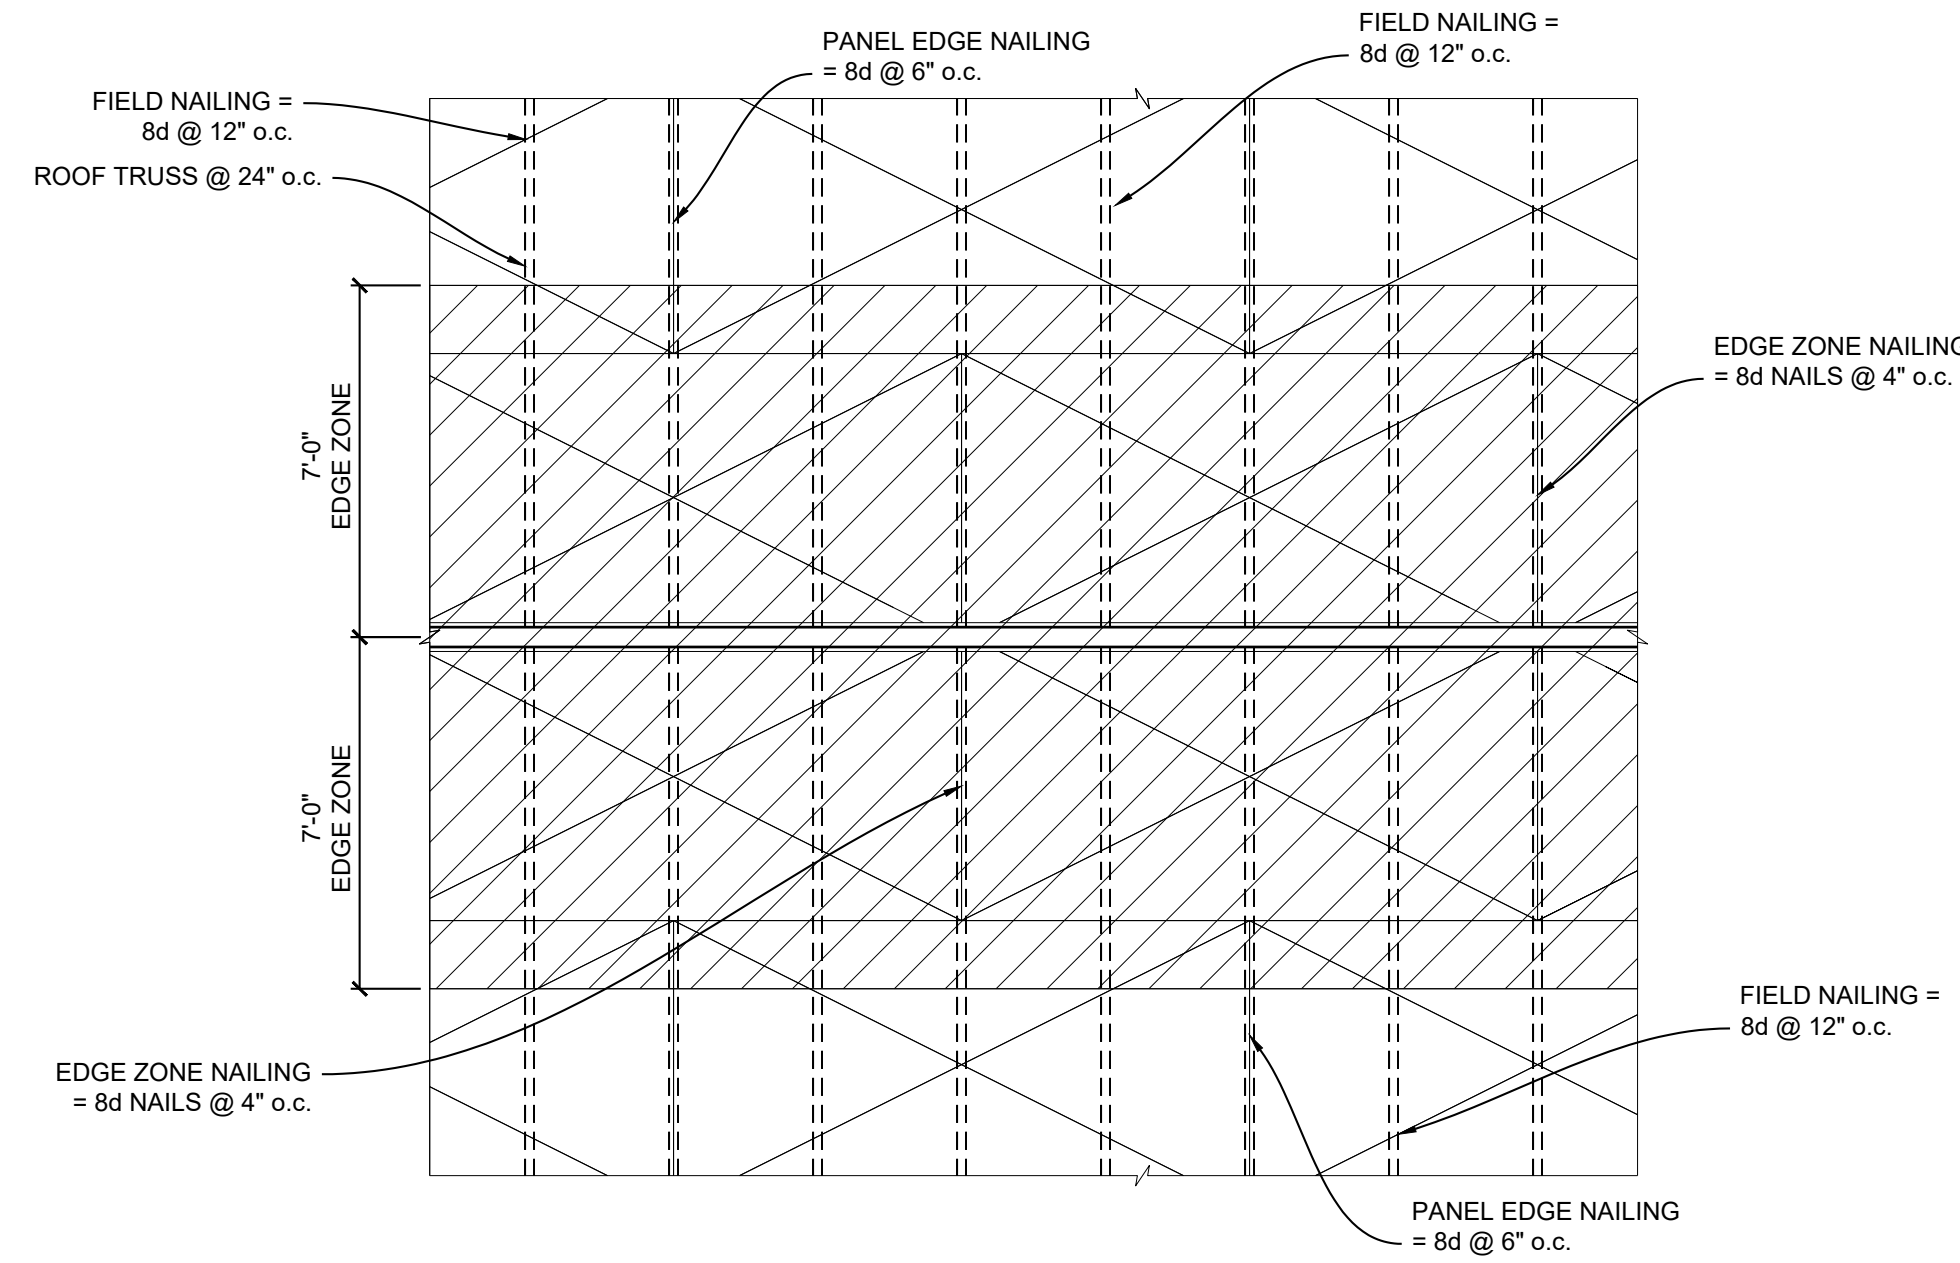

3 TYP. RIDGE ZONE ROOF SEATHING NAILING

SCALE: 3/4"=1'-0"