



PRINTED: 8/31/2026 3:25:38 PM


FILE PATH: AutodesK Docs/REVIT 2025/26DLS035 Madison GA Fire Station RESTL MEP R25.rvt

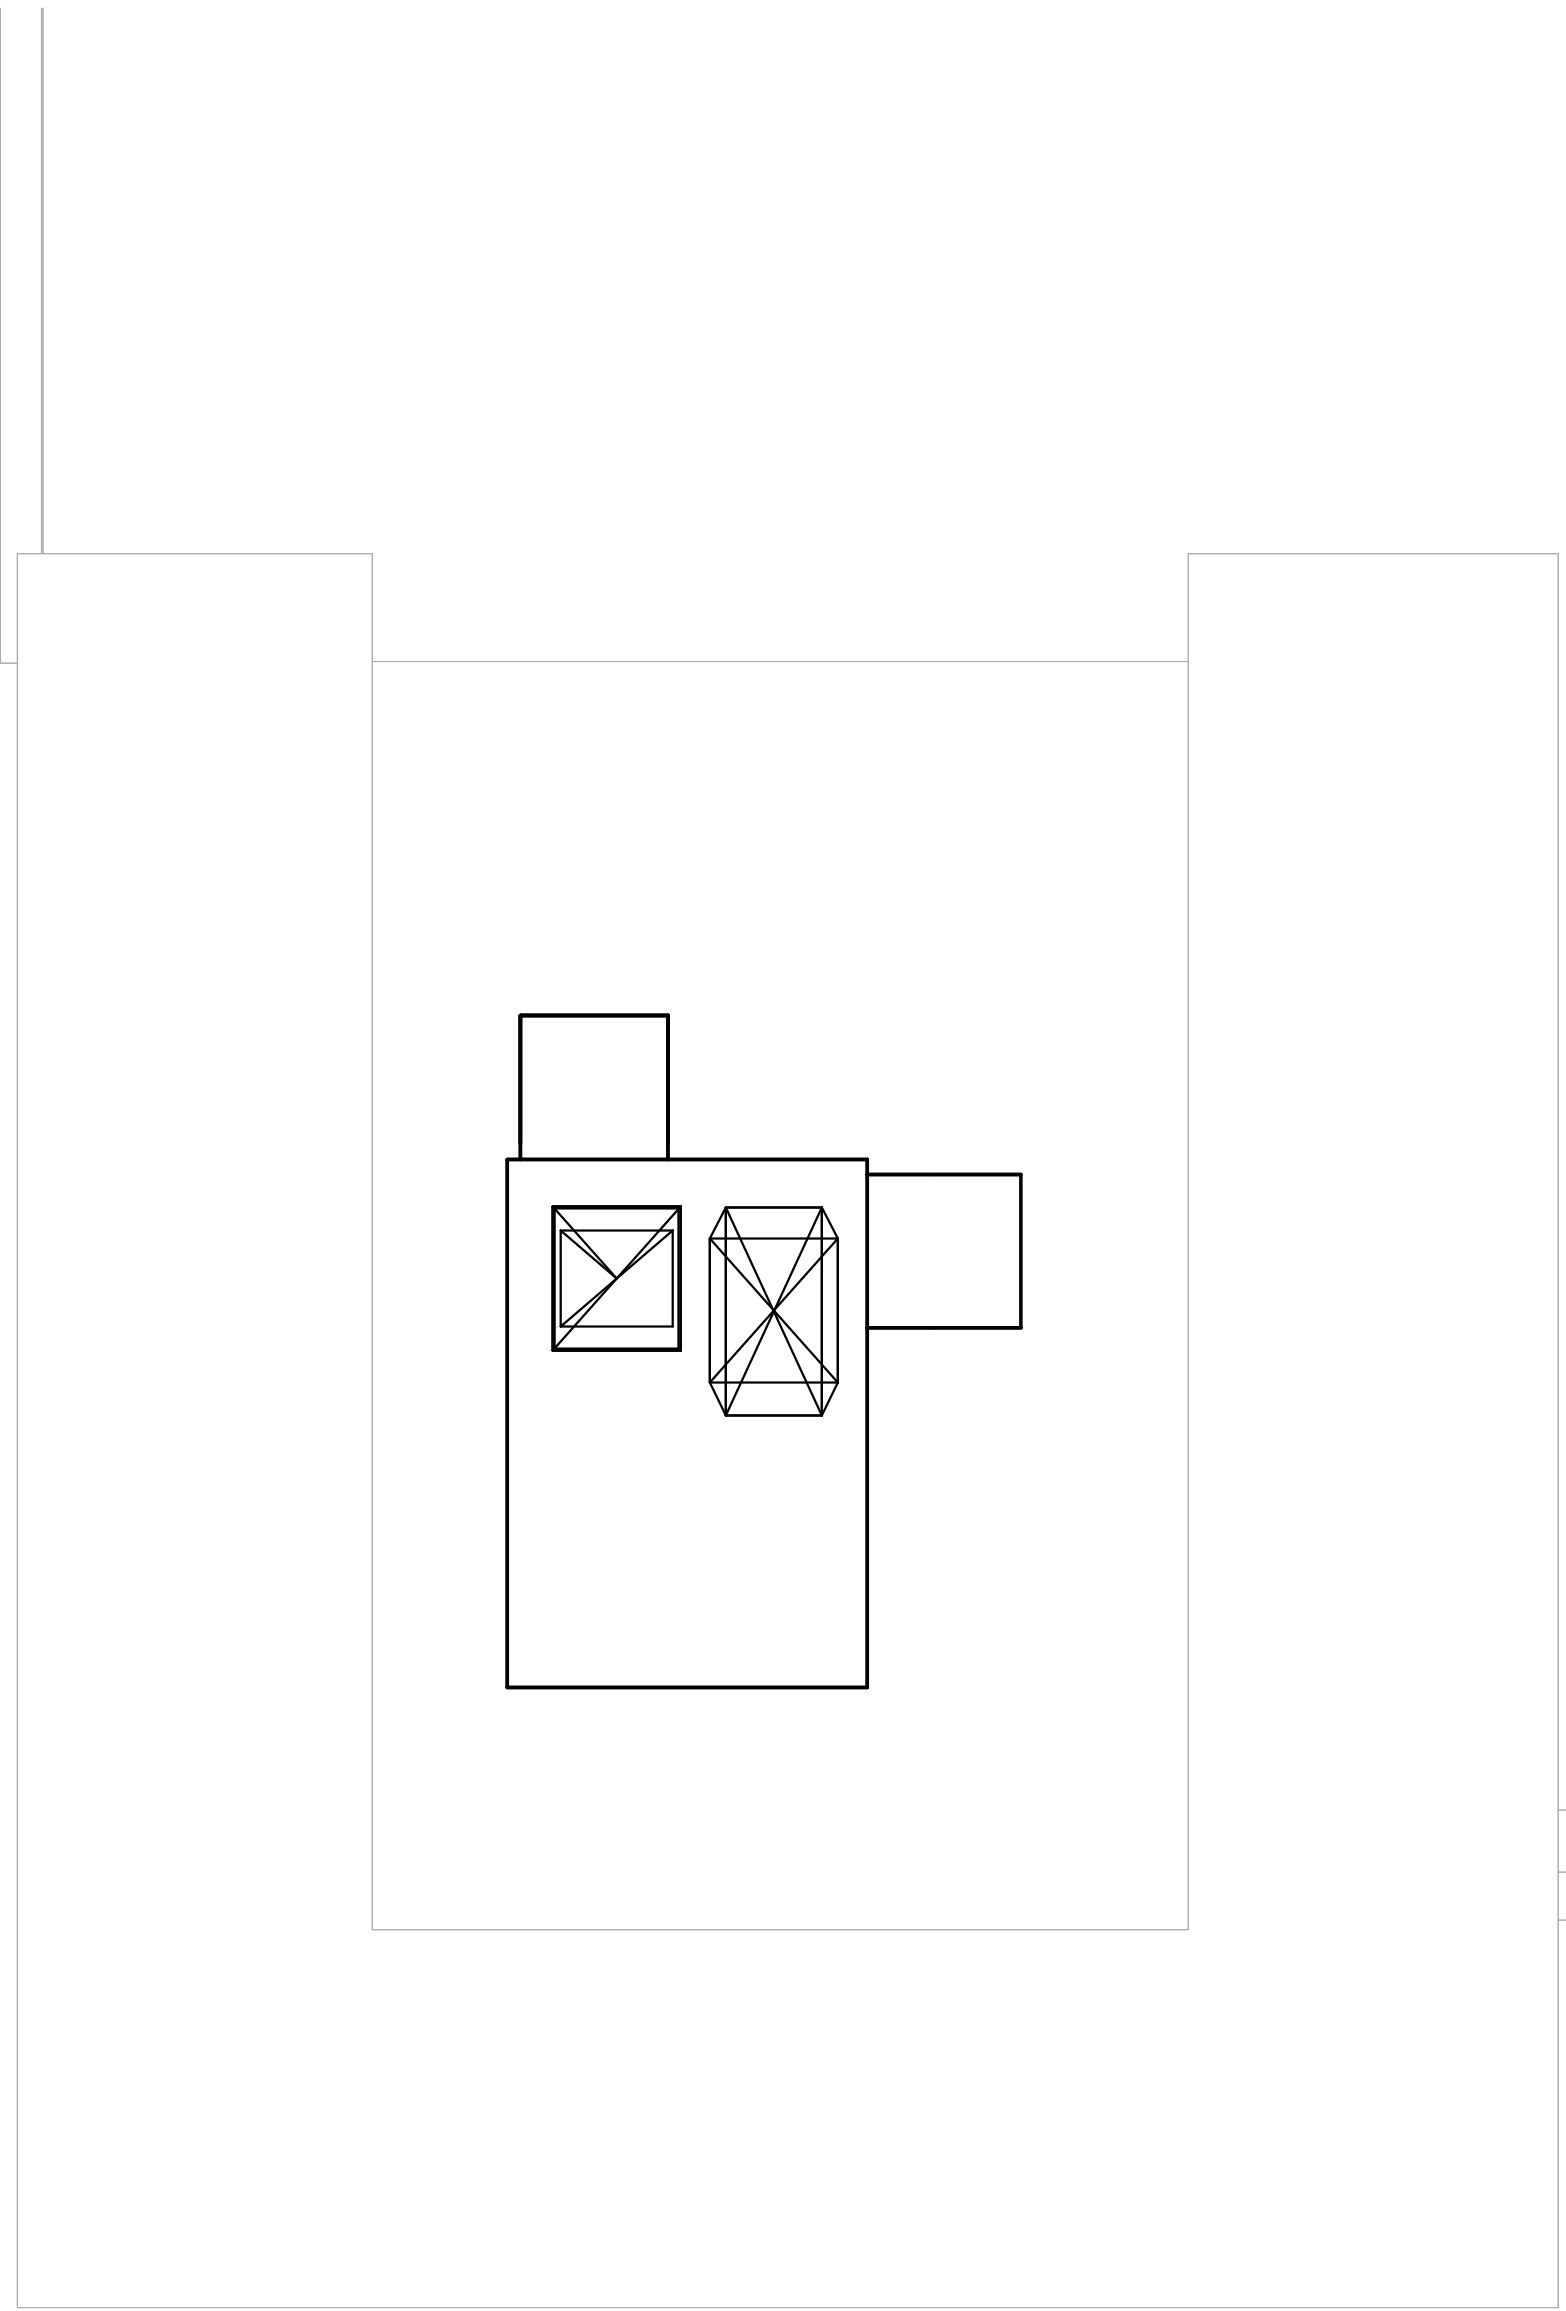

① ERV-1 ENLARGED PLAN VIEW
1/2" = 1'-0"

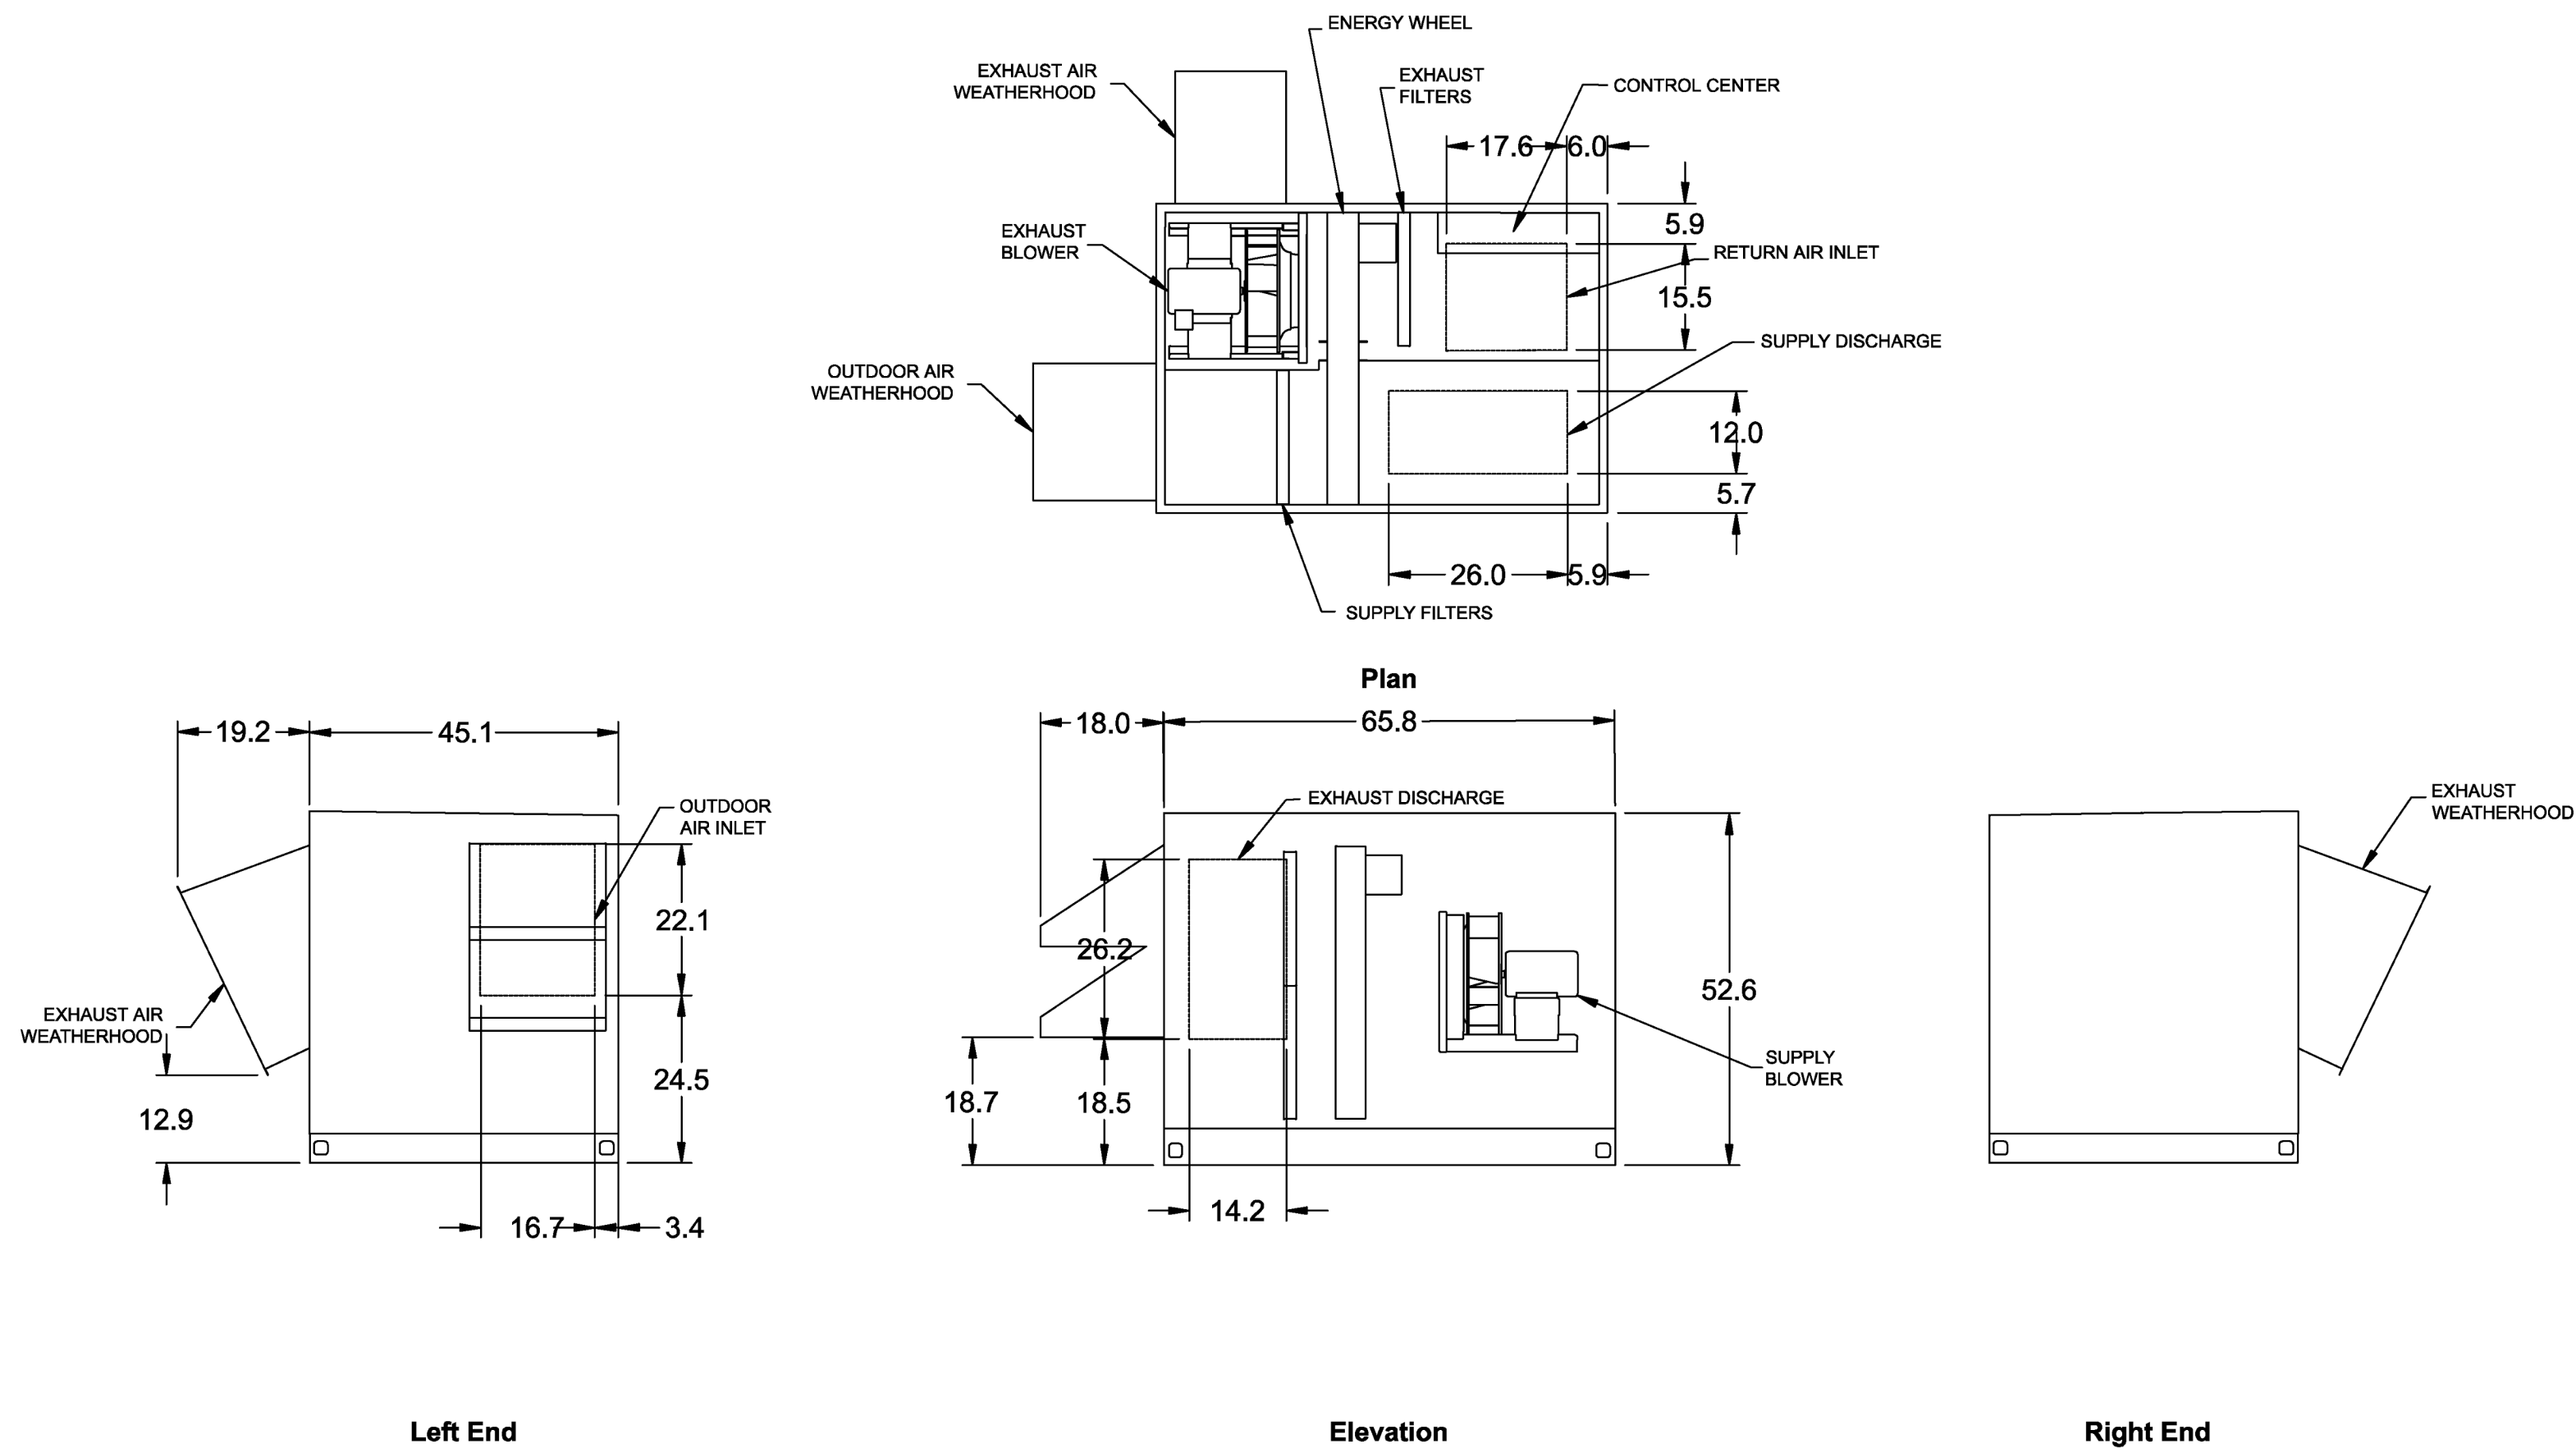

③ ERV-1 OVERVIEW
1/2" = 1'-0"

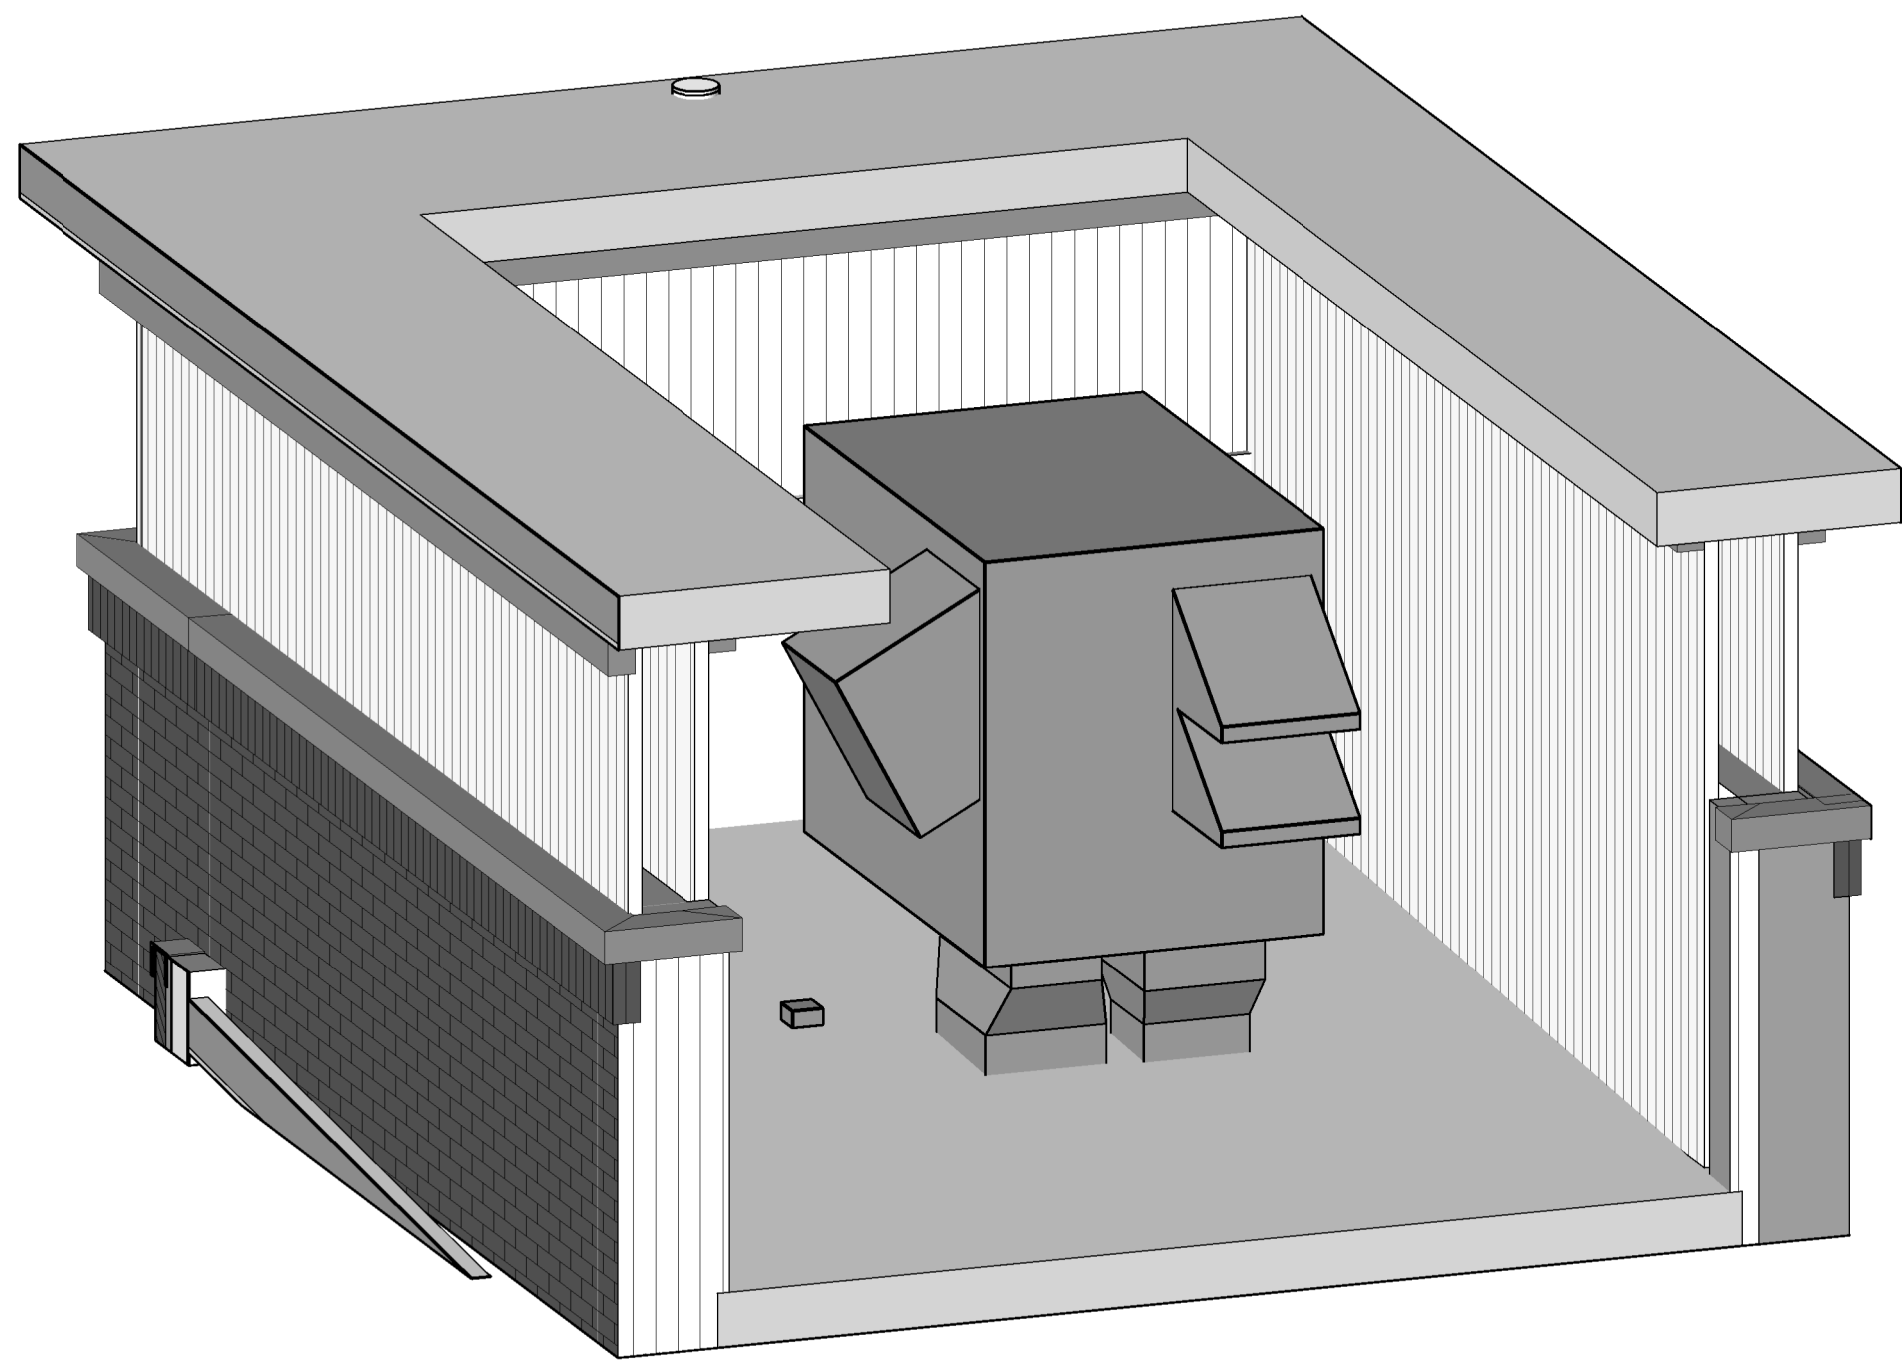

② ERV-1 3D VIEW



11 Ninth Street, Suite 120
Columbus, GA 31901
P. (706) 571-6923



5757 Alpha Road, Suite 201
Dallas, TX 75201



RFP 2027-3500-01

FIRE STATION MADISON, GA

1100 MARY MAGNAN BLVD
MADISON, GA 30650

BID DOCUMENTS

Project No.: 25-02527
Date: 08/31/26
Drawn by: VRJ
Checked by: ANM
Revisions:

No.	Date	Description
-----	------	-------------

MECHANICAL
ENLARGED
PLAN

M500