



PRINTED: 8/31/2026 8:05:55 PM


FILEPATH: Autocad Docs/REVIT 2025/26DLS035 Madison GA Fire Station, RESTL MEP R25.rvt

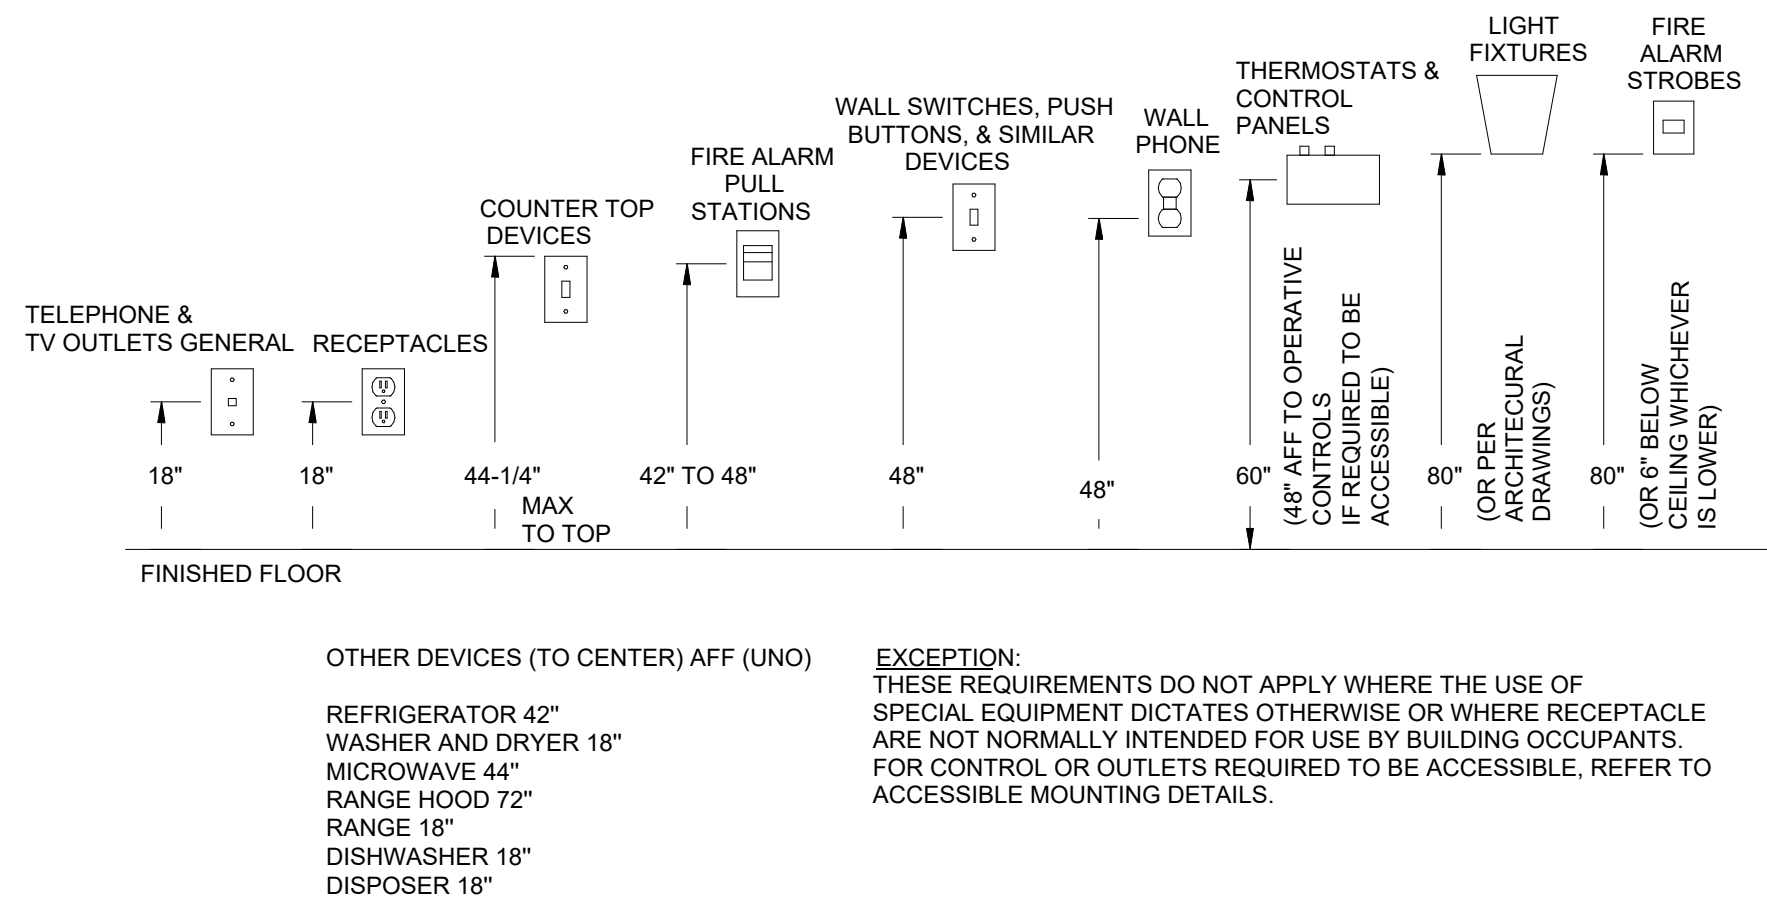


1 DEVICE MOUNTING DETAIL - GENERAL
NTS

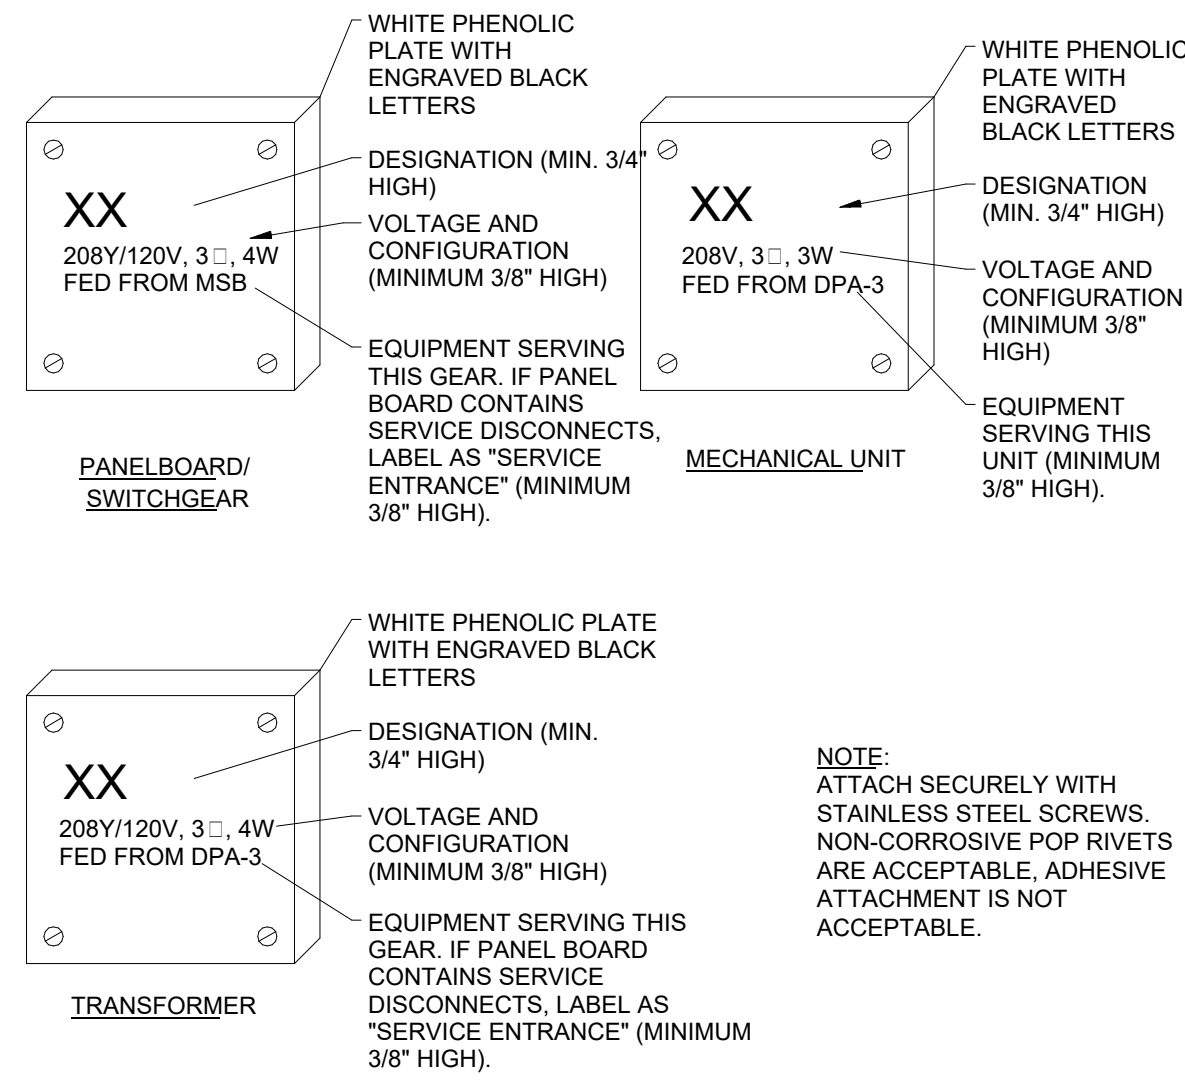


2 EQUIPMENT IDENTIFICATION DETAIL
NTS

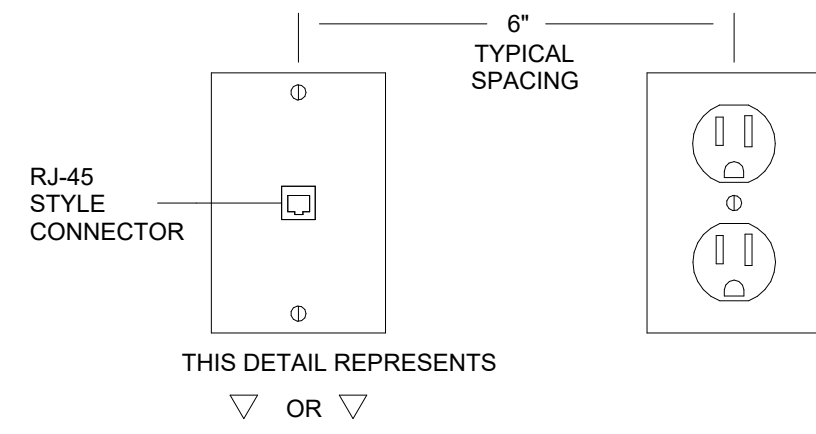


3 TELEPHONE OR DATA OUTLET DETAIL
NTS

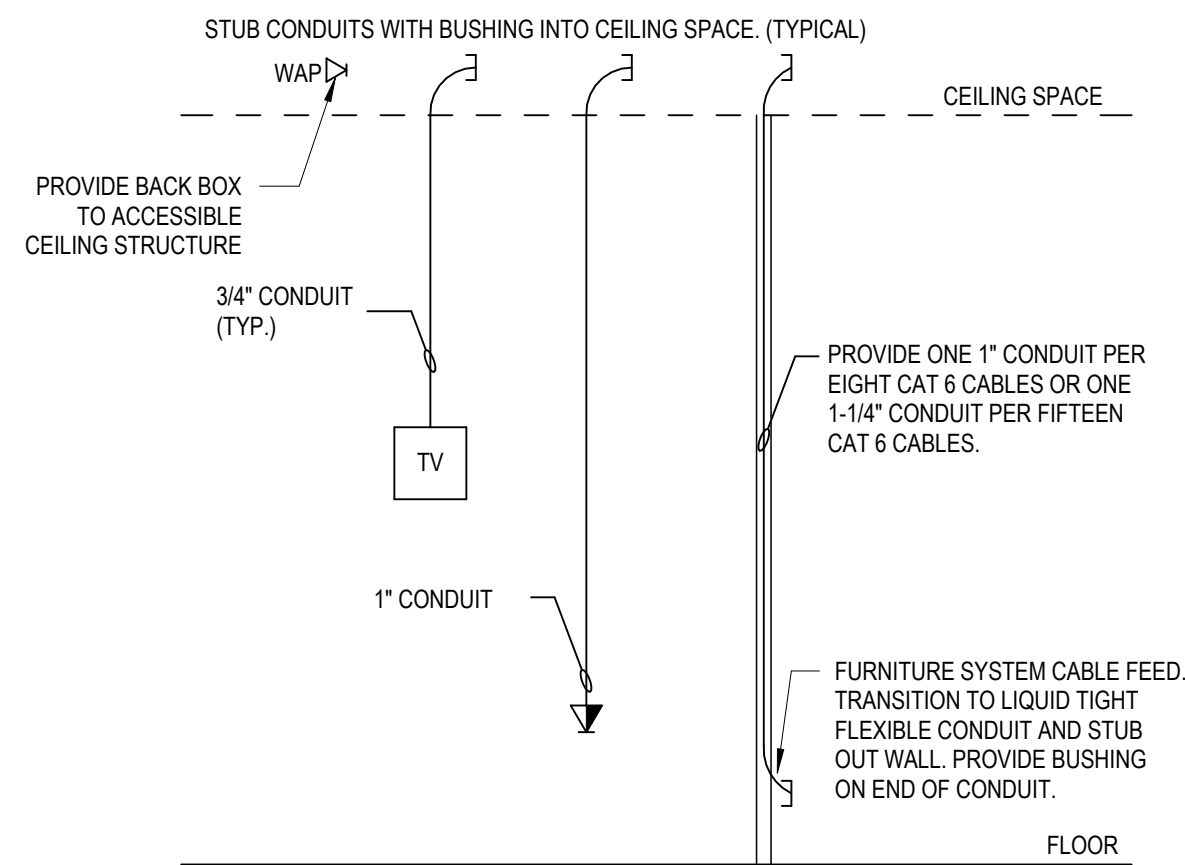


4 TELE / DATA ROUGH-IN RISER DIAGRAM
NTS

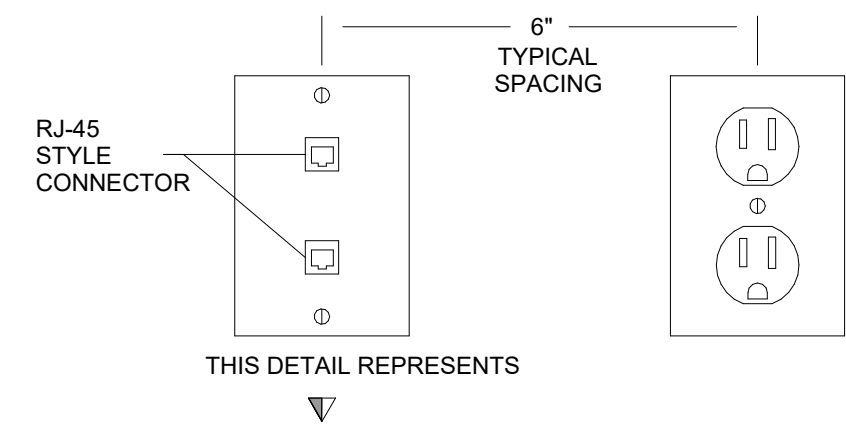


5 TELEPHONE & DATA COMBINATION OUTLET DETAIL
NTS
NOTE 1: TELEPHONE DATA OUTLETS SHALL BE ROUGH-IN ONLY. CONNECTORS, PLATES AND WIRE NOT IN CONTRACT.

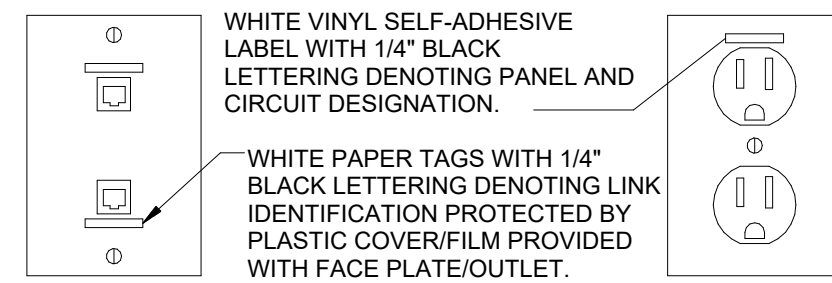


6 DEVICE IDENTIFICATION DETAIL
NTS

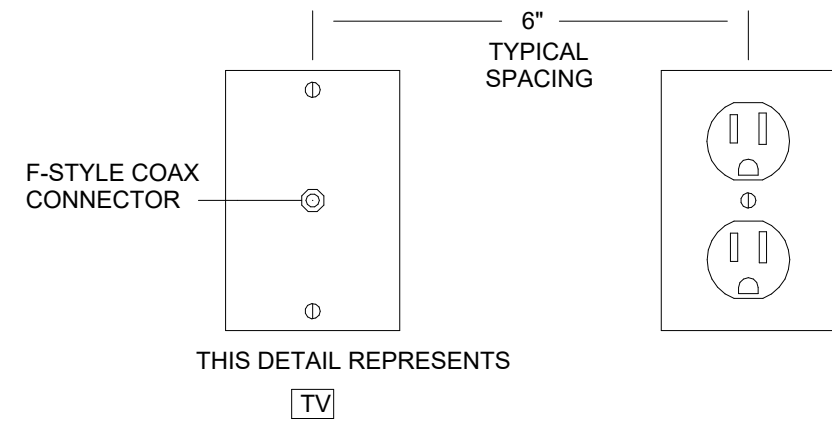


7 CABLE TELEVISION OUTLET DETAIL
NTS

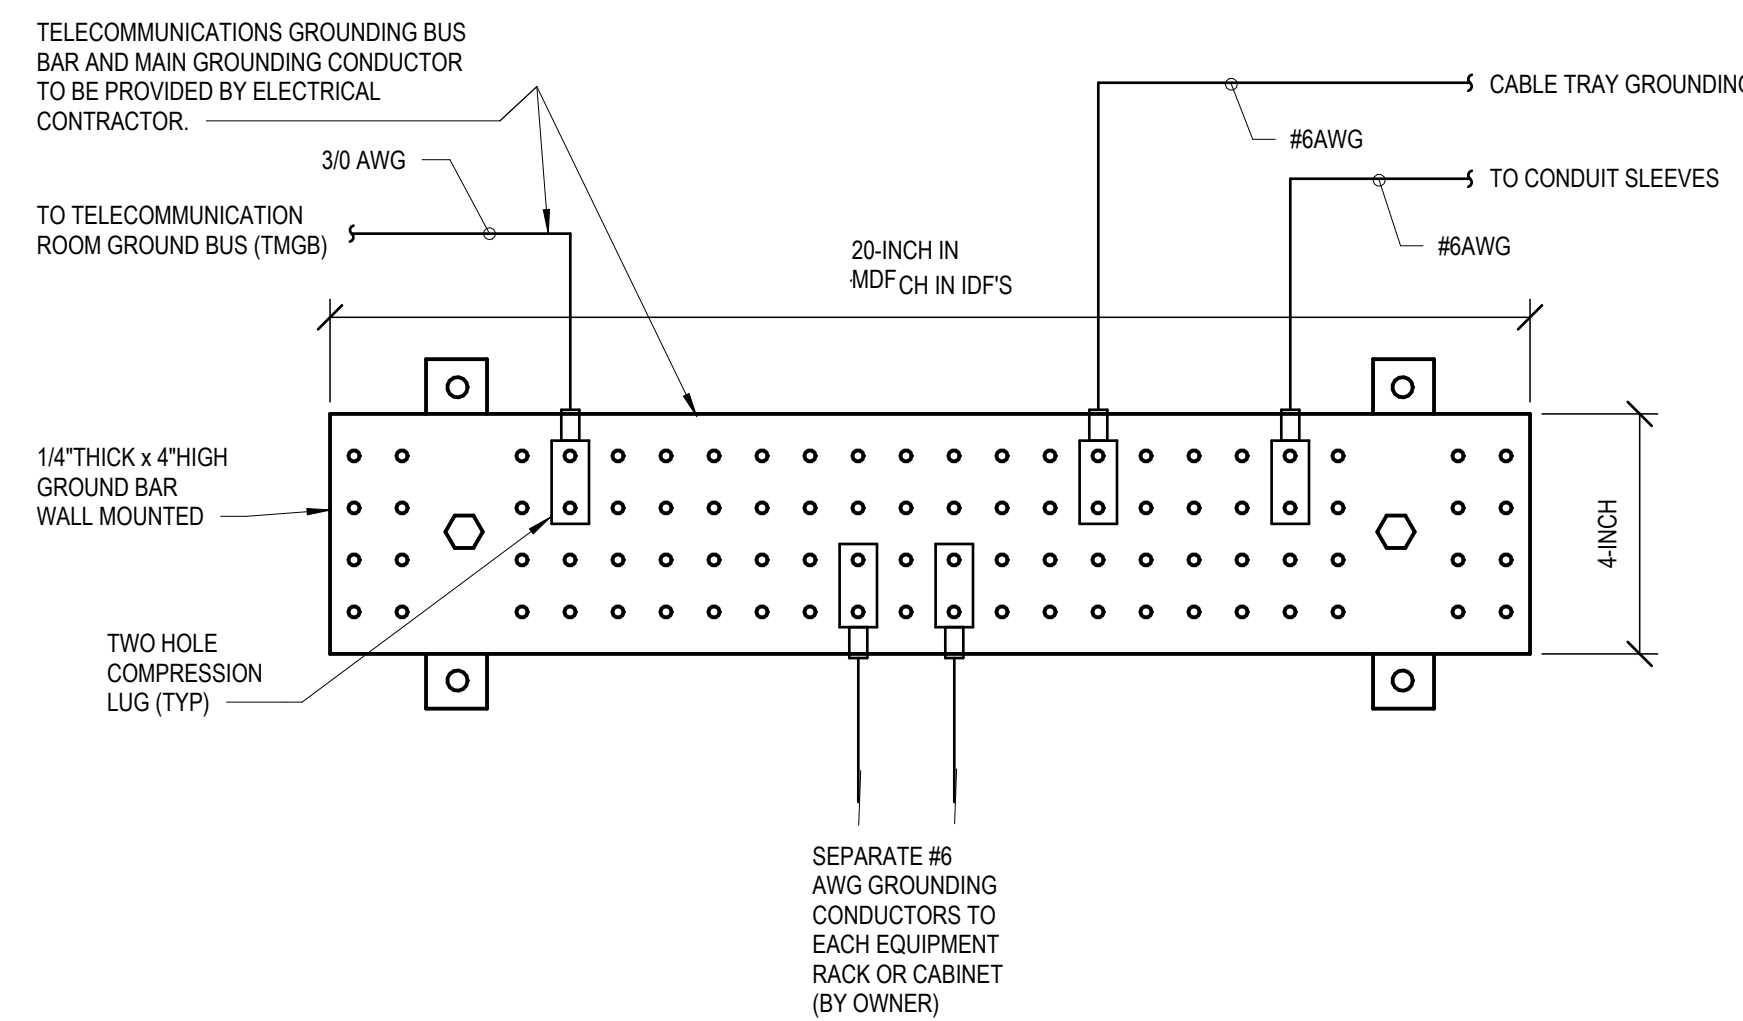


8 TELECOMMUNICATIONS GROUNDING BUSBAR (TGB)
NTS

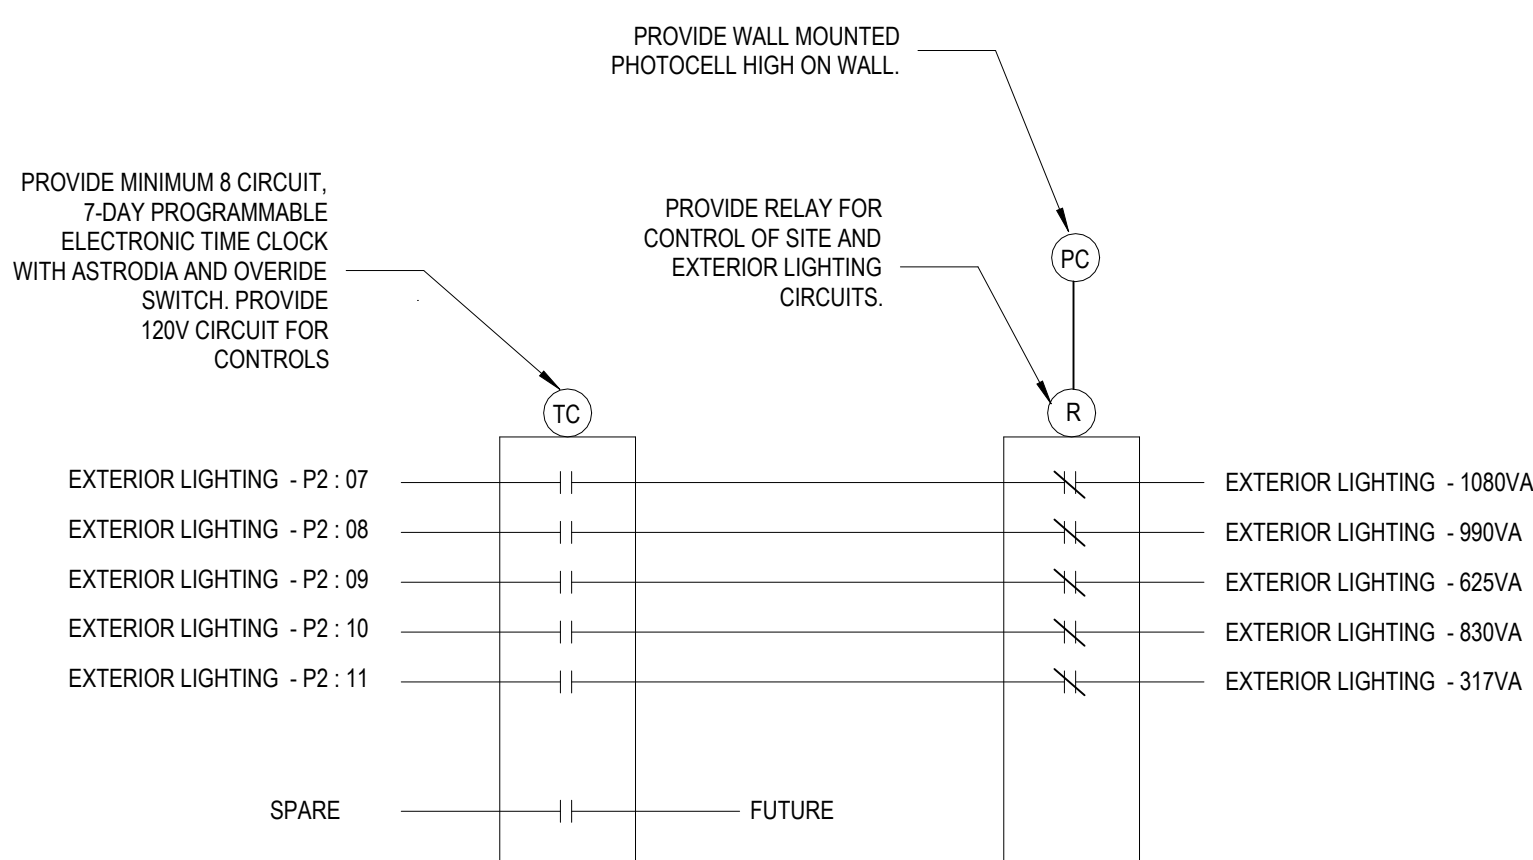


9 TIME CLOCK DETAILS
NTS

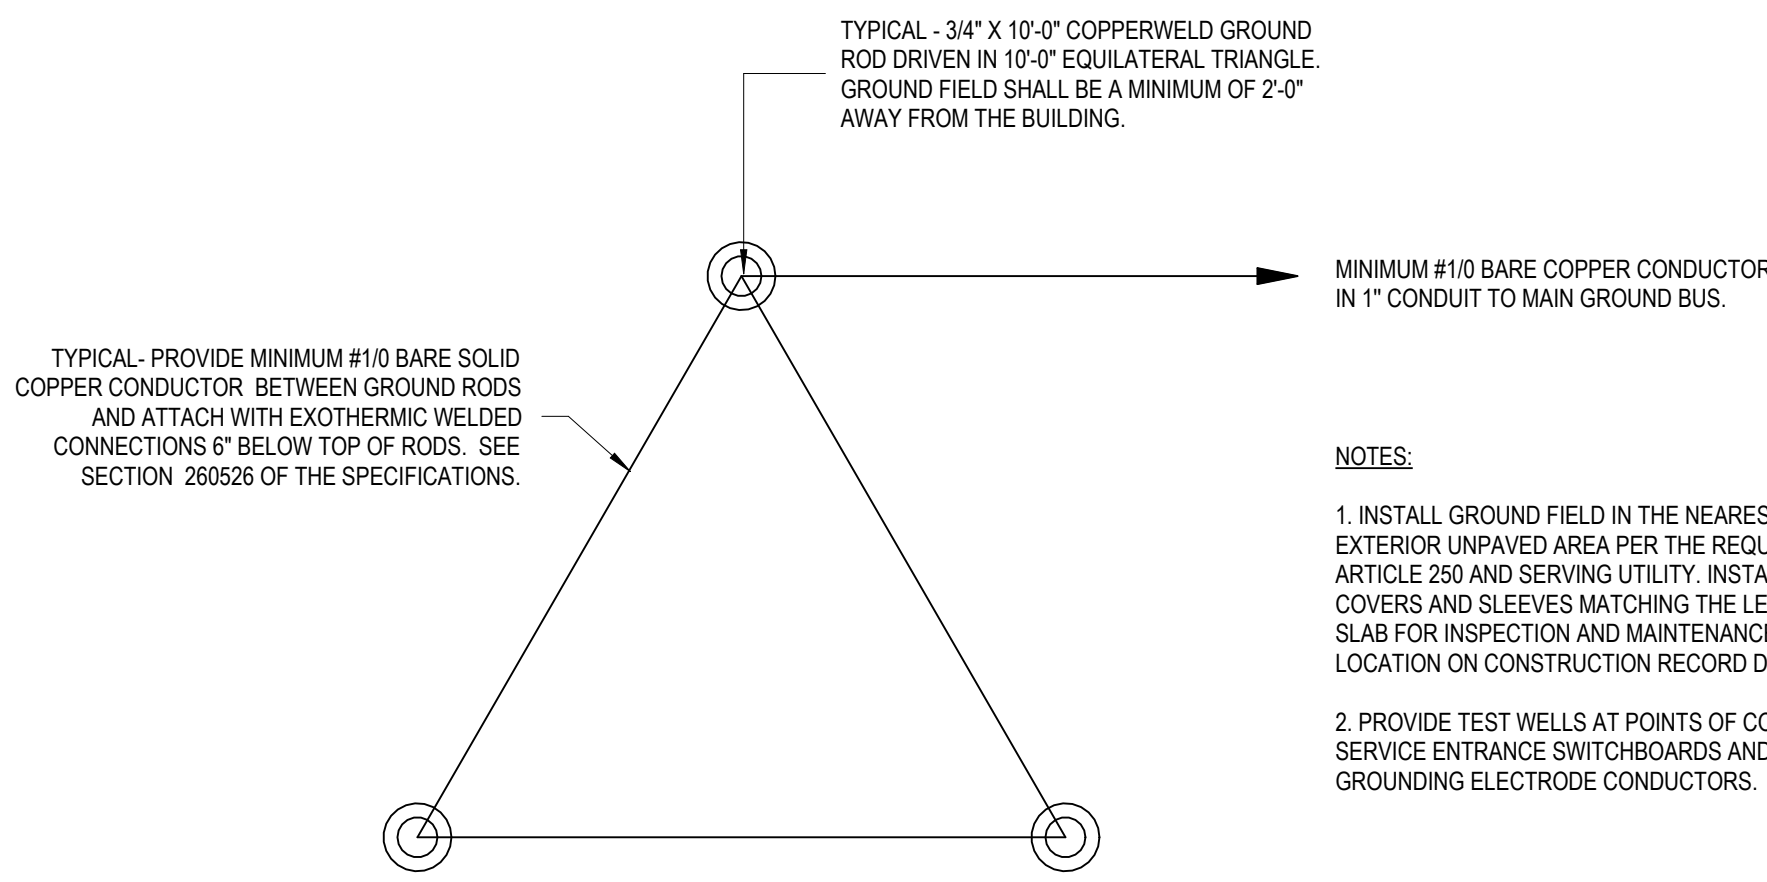

10 TRIANGULAR GROUND FIELD DIAGRAM
NTS

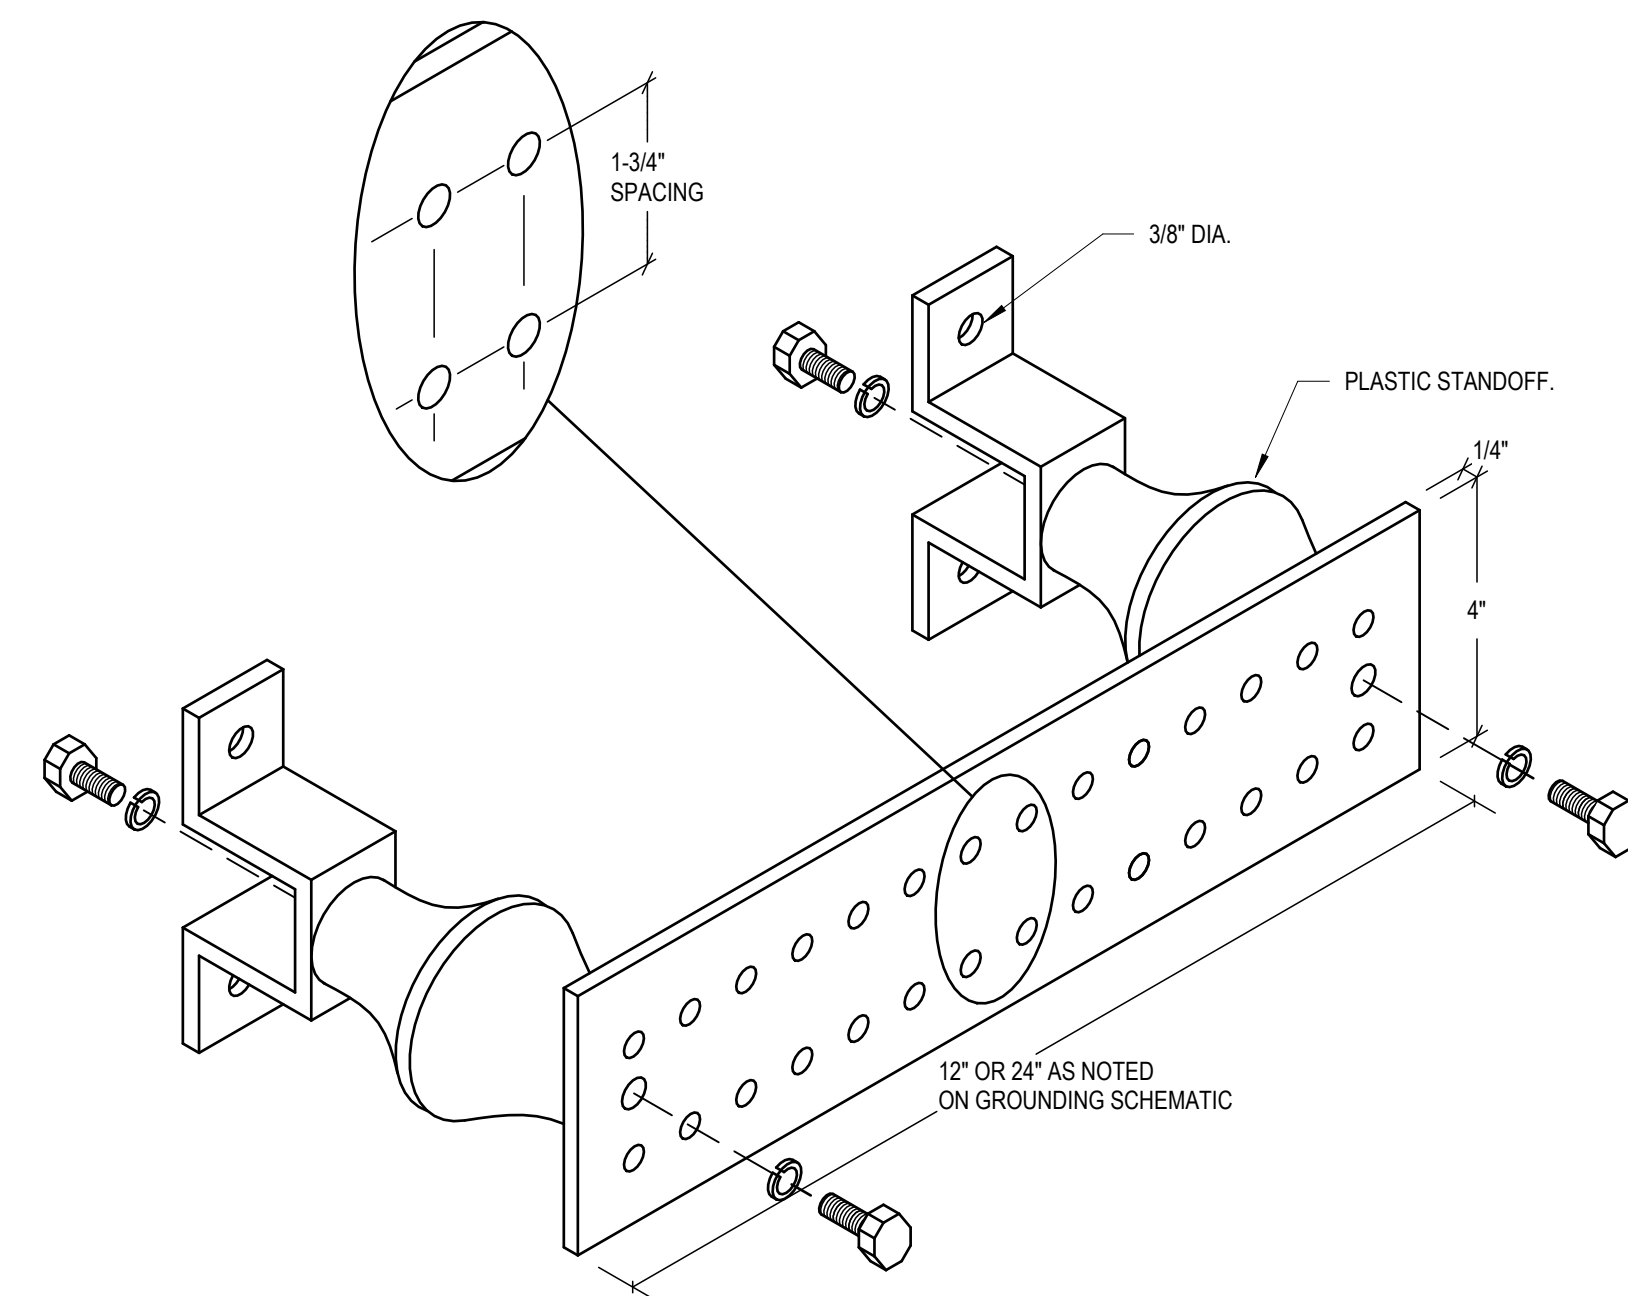

11 GROUND BUS DETAIL
NTS

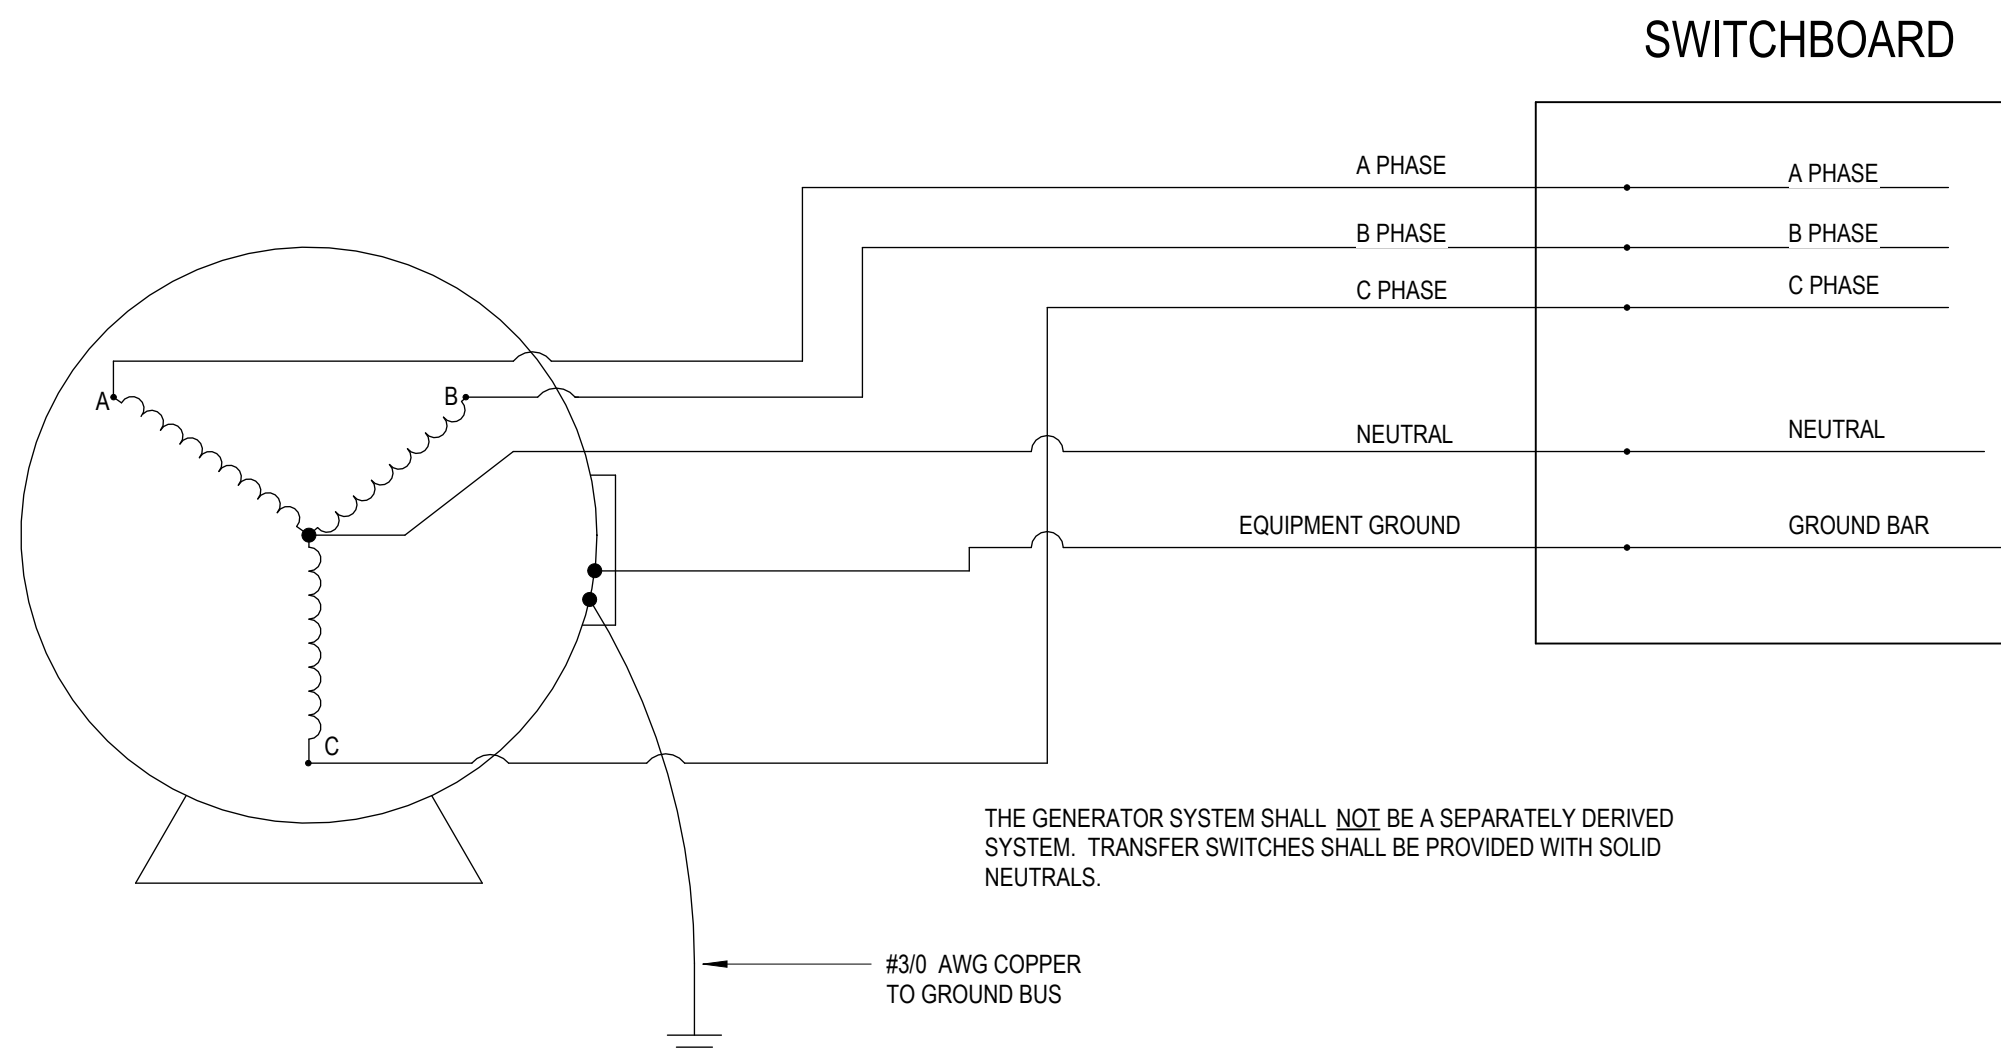

12 GENERATOR SYSTEM GROUNDING DETAIL
NTS