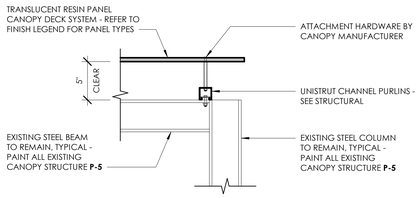

1 / A130 **COURTYARD DETAIL - CANOPY EDGE**
1 1/2" = 1'-0"

GENERAL TURF NOTES:
1. SYNTHETIC TURF SHALL BE 100% NYLON TURF WITH HOLE PUNCHED URETHANE BACKING TO DRAIN @ 60-70 GPM PER SQUARE YARD.
2. DRAIN ROCK LAYER SHALL BE 3/4" CLEAN STONE WITH NO FINES.
3. SUBGRADE SHALL SLOPE AWAY FROM BUILDING @ MIN. 2%.
4. ALL EXISTING STORM DRAINS, PIPES, TREE ROOTS, ETC. SHALL BE REMOVED SO THEY DO NOT IMPEDE THE SUBDRAINAGE FOR THE COURTYARD AND SYNTHETIC TURF SYSTEM. ANY CONFLICT SHALL BE ADDRESSED WITH THE OWNER AND/OR ARCHITECT PRIOR TO THE INSTALLATION OF SYNTHETIC TURF SYSTEM.

*NOTE:
CONTRACTOR TO REFER TO MANUFACTURER'S SPECIFICATIONS
*NOTE: FOR EXACT LOCATIONS OF MATERIALS AND COMBINATIONS SHOWN, REFER TO SHEET A121

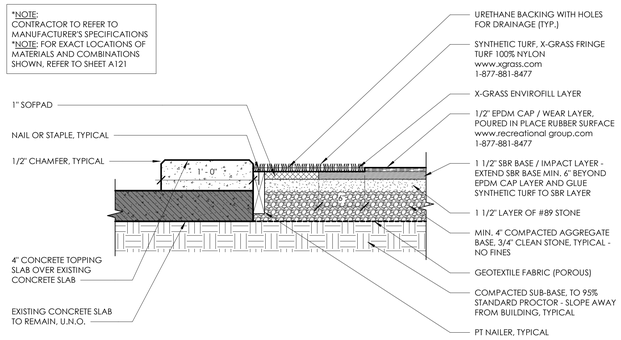

2 / A130 **COURTYARD DETAIL - SYNTHETIC TURF SYSTEM**
1 1/2" = 1'-0"

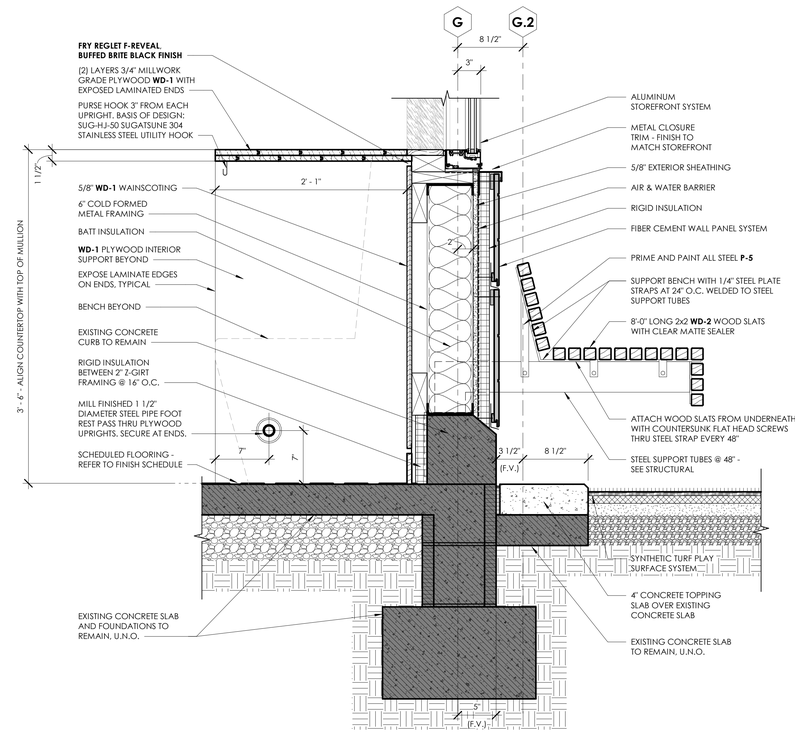

3 / A130 **WINDOW SEAT DETAIL**
1 1/2" = 1'-0"

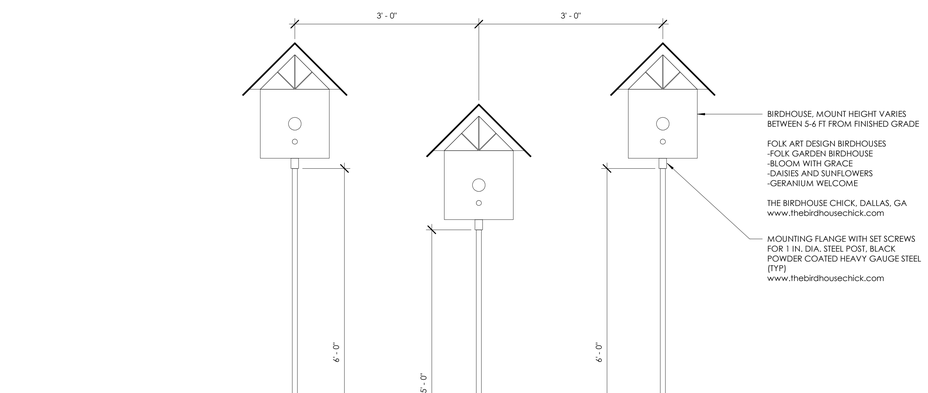

4 / A130 **COURTYARD DETAIL - BIRD HOUSES**
1" = 1'-0"

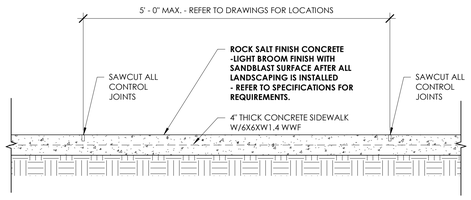

5 / A130 **DETAIL AT TYPICAL CONCRETE SIDEWALK - CONTROL JOINT (CJ)**
1" = 1'-0"

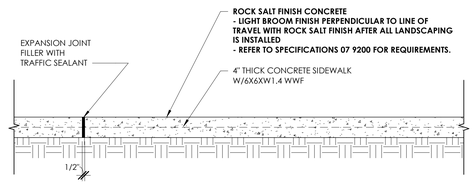

6 / A130 **DETAIL AT TYPICAL CONCRETE SIDEWALK - EXPANSION JOINT (EJ)**
1" = 1'-0"

SHEET SPECIFIC NOTES

1. ALL CONCRETE SIDEWALKS TO HAVE A **LIGHT BROOM** FINISH PERPENDICULAR TO LINE OF TRAVEL WITH **ROCK SALT FINISH.**
2. CONTRACTOR TO LOCATE ALL EXISTING UTILITIES AND RELOCATE AS REQUIRED TO NOT INTERFERE WITH NEW CONSTRUCTION.
3. **ALL AREAS OF LANDSCAPE INSTALLATION TO HAVE SOIL PREPARED IN ACCORDANCE WITH PLANTER SOIL SPECIFICATIONS.**
4. EJ = EXPANSION JOINT. REFER TO DETAIL **6/A130.**
5. CJ = CONTROL JOINT. REFER TO DETAIL **5/A130.**
6. REFER TO **I110** FINISH LEGEND FOR **WD-2** SPECIFICATIONS AND PAINT SPECIFICATIONS.

CONCRETE STAIN SPECIFICATIONS

1. **ALL EXTERIOR CONCRETE TO BE RUBBED SMOOTH AND STAINED. REFER TO A520 EXTERIOR MATERIAL KEYNOTE SCHEDULE FOR MORE INFORMATION.**

ARCHITECT
Cas Architecture
183 N Perry St
Lawrenceville, GA
30046
404 806 0556
www.casarc.com
CONSULTANT

SEAL
STATE OF GEORGIA
Licensed
CHAD
ALEXANDER
SMITH
Certificate No. RA010933
2026/03/20
REGISTERED ARCHITECT
IF SEALED, DO NOT COPY

PROJECT
COLLINS P. LEE MEMORIAL LIBRARY
237 HARRISBURG ROAD SW, MILLEDGEVILLE, GA 31061

COPYRIGHT © 2026 CAS ARCHITECTURE, P.C., ALL RIGHTS RESERVED. THIS DOCUMENT AND ANY REPRODUCTIONS, IN WHOLE OR IN PART, ARE INSTRUMENTS OF SERVICE AND ARE THE SOLE PROPERTY AND COPYRIGHT OF CAS ARCHITECTURE, P.C. AND MAY NOT BE REPRODUCED, PUBLISHED, USED OR CONVEYED IN ANY MANNER WITHOUT WRITTEN PERMISSION FROM CAS ARCHITECTURE, P.C. THESE DOCUMENTS HAVE BEEN PREPARED SPECIFICALLY FOR THIS PROJECT, THEY ARE NOT SUITABLE FOR USE ON OTHER PROJECTS OR IN OTHER LOCATIONS.

THIS DOCUMENT WAS CREATED ELECTRONICALLY. THIS MEDIA SHOULD NOT BE CONSIDERED A CERTIFIED DOCUMENT UNLESS IT HAS BEEN PROPERLY SEALED AND ORIGINALLY SIGNED BY A REGISTERED ARCHITECT OF CAS ARCHITECTURE, P.C.

THESE PLANS ARE COMPLEMENTARY; THEREFORE THE CONTRACTOR SHALL SEE THE ARCHITECTURAL, STRUCTURAL, MECHANICAL, PLUMBING, AND ELECTRICAL PLANS AND SPECIFICATIONS. WHAT IS REQUIRED BY ANY ONE SHALL BE BINDING AS REQUIRED BY ALL. THE INTENTION OF THE DOCUMENTS IS TO INCLUDE ALL LABOR, MATERIALS, EQUIPMENT AND SERVICES NECESSARY FOR THE PROPER EXECUTION AND COMPLETION OF THE WORK. THE CONTRACTOR SHALL BE RESPONSIBLE FOR THE COORDINATION OF THE WORK OF ALL TRADES.

NO.	DATE	ISSUANCE / REVISIONS
	2026/03/20	ISSUED FOR PERMIT AND BID

SHEET TITLE
SITE DETAILS

SHEET NUMBER
A130

PROJECT	DATE	DRAWN
25114	2026/03/20	CAS

FILE
25114_LEE MEMORIAL LIBRARY RVT24