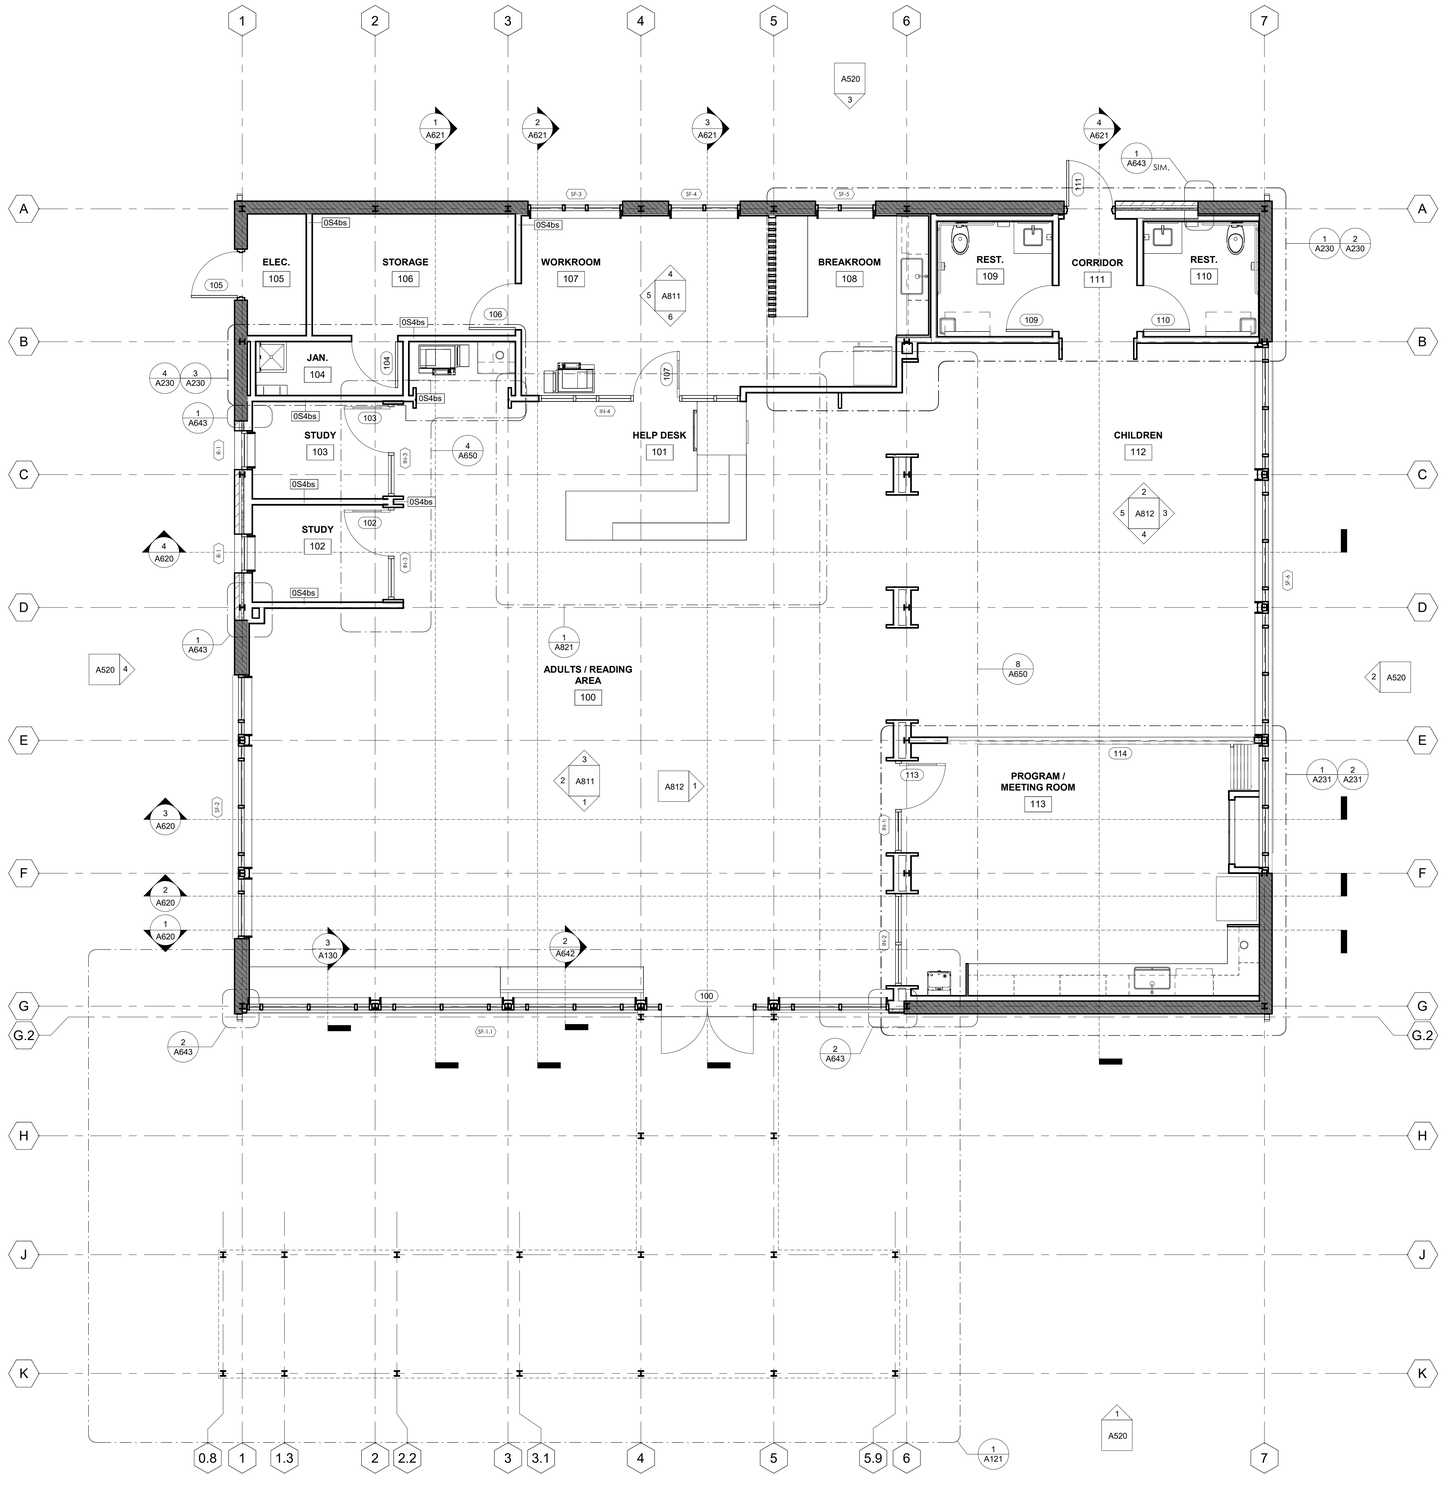

1 A221 **ANNOTATION FLOOR PLAN**
1/4" = 1'-0"

NORTH

GRAPHIC LEGEND

- EXISTING CONSTRUCTION TO REMAIN
- NEW WALLS, REFER TO **G140** FOR WALL TYPES
- 12 EXISTING COLUMN GRID

1. REFER TO **A920** FOR WINDOW TYPES AND DETAILS.

   NOTE: NOT ALL WINDOWS ARE INDICATED ON THIS PAGE. WINDOWS ABOVE THE CUT PLANE ARE NOT INDICATED ON THIS PAGE. ALL WINDOWS ARE REQUIRED TO BE CONSTRUCTED.

ARCHITECT

Cas Architecture
183 N Perry St
Lawrenceville, GA
30046
404 806 0556

www.casarc.com

CONSULTANT

SEAL

STATE OF GEORGIA
CHAD ALEXANDER SMITH
Certificate No. RAR 10933
2026/03/20
REGISTERED ARCHITECT

IF SEALED, DO NOT COPY

PROJECT

COLLINS P. LEE MEMORIAL LIBRARY

237 HARRISBURG ROAD SW, MILLEDGEVILLE, GA 31061

COPYRIGHT © 2026 CAS ARCHITECTURE, P.C., ALL RIGHTS RESERVED. THIS DOCUMENT AND ANY REPRODUCTIONS, IN WHOLE OR IN PART, ARE INSTRUMENTS OF SERVICE AND ARE THE SOLE PROPERTY AND COPYRIGHT OF CAS ARCHITECTURE, P.C. AND MAY NOT BE REPRODUCED, PUBLISHED OR USED IN ANY WAY WITHOUT THE PRIOR WRITTEN PERMISSION FROM CAS ARCHITECTURE, P.C. THESE DOCUMENTS HAVE BEEN PREPARED SPECIFICALLY FOR THIS PROJECT. THEY ARE NOT SUITABLE FOR USE ON OTHER PROJECTS OR IN OTHER LOCATIONS.

THIS DOCUMENT WAS CREATED ELECTRONICALLY. THIS MEDIA SHOULD NOT BE CONSIDERED A CERTIFIED DOCUMENT UNLESS IT HAS BEEN PROPERLY SEALED AND ORIGINALLY SIGNED BY A REGISTERED ARCHITECT OF CAS ARCHITECTURE, P.C.

THESE PLANS ARE COMPLEMENTARY; THEREFORE THE CONTRACTOR SHALL SEE THE ARCHITECTURAL, STRUCTURAL, MECHANICAL, PLUMBING, AND ELECTRICAL PLANS AND SPECIFICATIONS. WHAT IS REQUIRED BY ANY ONE SHALL BE BINDING AS REQUIRED BY ALL. THE INTENTION OF THE DOCUMENTS IS TO INCLUDE ALL LABOR, MATERIALS, EQUIPMENT AND OTHER ITEMS NECESSARY FOR THE PROPER EXECUTION AND COMPLETION OF THE WORK. THE CONTRACTOR SHALL BE RESPONSIBLE FOR THE COORDINATION OF THE WORK OF ALL TRADES.

NO.	DATE	ISSUANCE / REVISIONS
	2026/03/20	ISSUED FOR PERMIT AND BID

SHEET TITLE
ANNOTATION FLOOR PLAN

SHEET NUMBER
A221

PROJECT	DATE	DRAWN
25114	2026/03/20	CAS

FILE
25114_LEE MEMORIAL LIBRARY RVT24