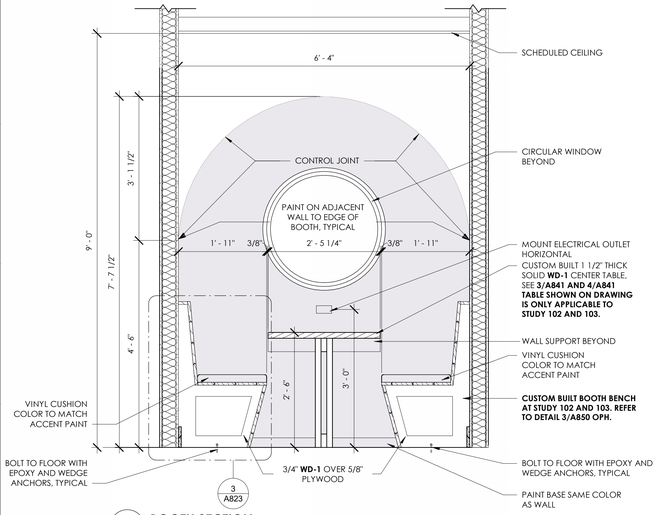

2 A823 **BOOTH SECTION**
3/4" = 1'-0"

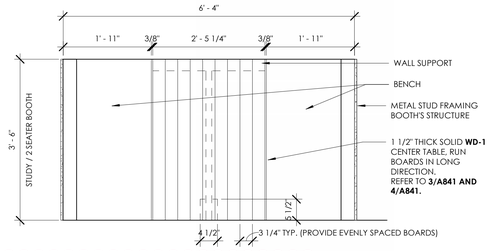

1 A823 **BOOTH PLAN AT STUDY 102 AND STUDY 103**
3/4" = 1'-0"

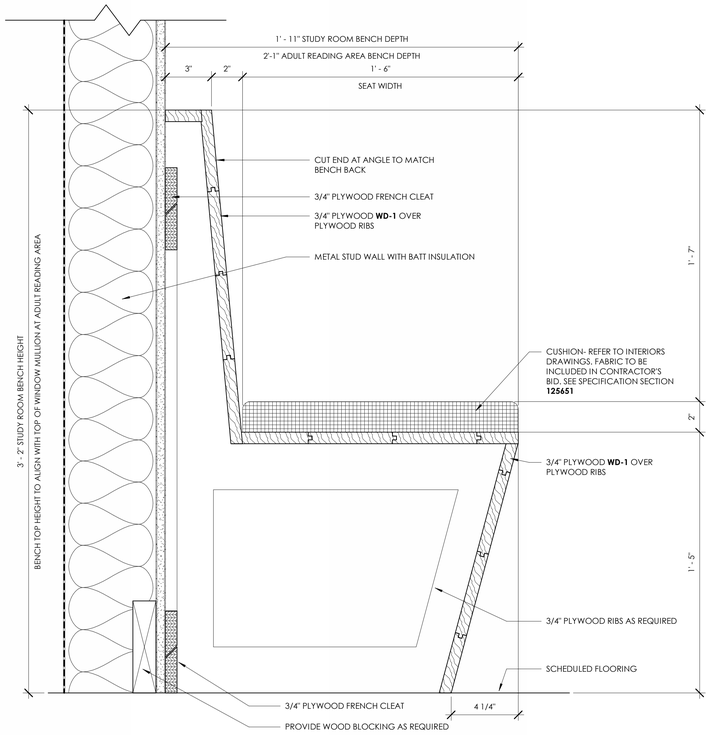

3 A823 **BOOTH SECTION**
3" = 1'-0"

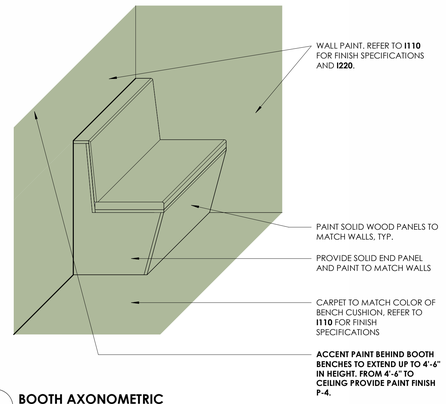

4 A823 **BOOTH AXONOMETRIC**
3/4" = 1'-0"

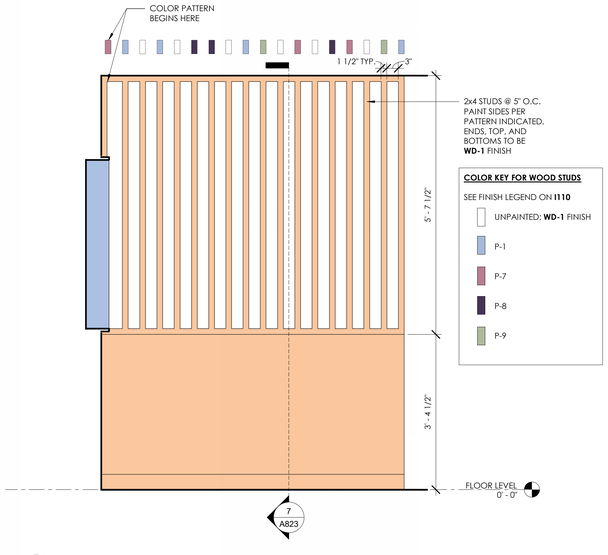

5 A823 **BREAKROOM 108 SCREEN WALL DETAIL**
3/4" = 1'-0"

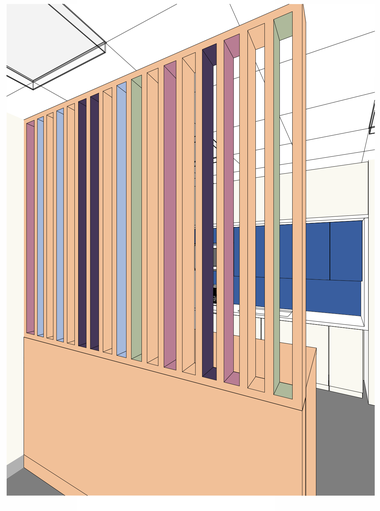

6 A823 **BREAKROOM 109 SCREEN WALL 3D VIEW**

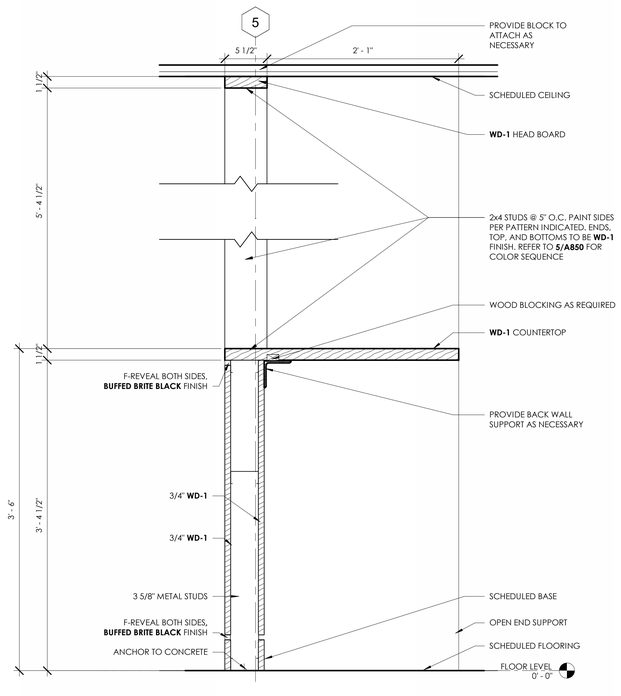

7 A823 **SECTION THRU BREAKROOM 108 SCREEN WALL**
1 1/2" = 1'-0"

ARCHITECT

Cas Architecture
183 N Perry St
Lawrenceville, GA
30046
404 806 0556

www.casarc.com

CONSULTANT

SEAL

STATE OF GEORGIA
CHAD ALEXANDER SMITH
Certificate No. RA013933
2026/03/20
REGISTERED ARCHITECT

IF SEALED, DO NOT COPY

PROJECT

COLLINS P. LEE MEMORIAL LIBRARY

237 HARRISBURG ROAD SW, MILLEDGEVILLE, GA 31061

COPYRIGHT © 2024 CAS ARCHITECTURE, P.C., ALL RIGHTS RESERVED. THIS DOCUMENT AND ANY REPRODUCTIONS, IN WHOLE OR IN PART, ARE INSTRUMENTS OF SERVICE AND ARE THE SOLE PROPERTY AND COPYRIGHT OF CAS ARCHITECTURE, P.C. AND MAY NOT BE REPRODUCED, PUBLISHED, USED OR CONVEYED IN ANY MANNER WITHOUT WRITTEN PERMISSION FROM CAS ARCHITECTURE, P.C. THESE DOCUMENTS HAVE BEEN PREPARED SPECIFICALLY FOR THIS PROJECT. THEY ARE NOT SUITABLE FOR USE ON OTHER PROJECTS OR IN OTHER LOCATIONS.

THIS DOCUMENT WAS CREATED ELECTRONICALLY. THIS MEDIA SHOULD NOT BE CONSIDERED A CERTIFIED DOCUMENT UNLESS IT HAS BEEN PROPERLY SEALED AND ORIGINALLY SIGNED BY A REGISTERED ARCHITECT OF CAS ARCHITECTURE, P.C.

THESE PLANS ARE COMPLEMENTARY; THEREFORE THE CONTRACTOR SHALL SEE THE ARCHITECTURAL, STRUCTURAL, MECHANICAL, PLUMBING, AND ELECTRICAL PLANS AND SPECIFICATIONS. WHAT IS REQUIRED BY ANY ONE SHALL BE BINDING AS REQUIRED BY ALL. THE INTENTION OF THE DOCUMENTS IS TO INCLUDE ALL LABOR, MATERIALS, EQUIPMENT AND OTHER ITEMS NECESSARY FOR THE PROPER EXECUTION OF THE WORK. THE CONTRACTOR SHALL BE RESPONSIBLE FOR THE COORDINATION OF THE WORK OF ALL TRADES.

NO.	DATE	ISSUANCE / REVISIONS
	2026/03/20	ISSUED FOR PERMIT AND BID
1	2026/04/14	ADDENDUM 1

SHEET TITLE
MILLWORK SECTIONS AND DETAILS

SHEET NUMBER
A823

PROJECT	DATE	DRAWN
25114	2026/03/20	CAS

FILE
25114_LEE MEMORIAL LIBRARY RVT24