CSC.2024.01.007

FLOOR PLAN KEYNOTES

01	RETAINING WALL, SEE CIVIL
02	GALVANIZED STEEL GUARDRAIL
03	12" WIDE TRAFFIC RATED TRENCH DRAIN, SEE CIVIL
04	6" DIA PIPE BOLLARD TYP., PAINT TRAFFIC YELLOW
05	FLOOR STRIPING AT TRUCK LANE
06	INTERIOR PARTITION WALL PROVIDED BY PEMB SUPPLIER; PROVIDE FULL HEIGHT LINER PANEL AND R-19 INSULATION
07	PROVIDE FULL HEIGHT LINER PANEL AND R-19 INSULATON @ OFFICE WALL
08	PROPOSED FIRE RISER LOCATION, SEE CIVIL

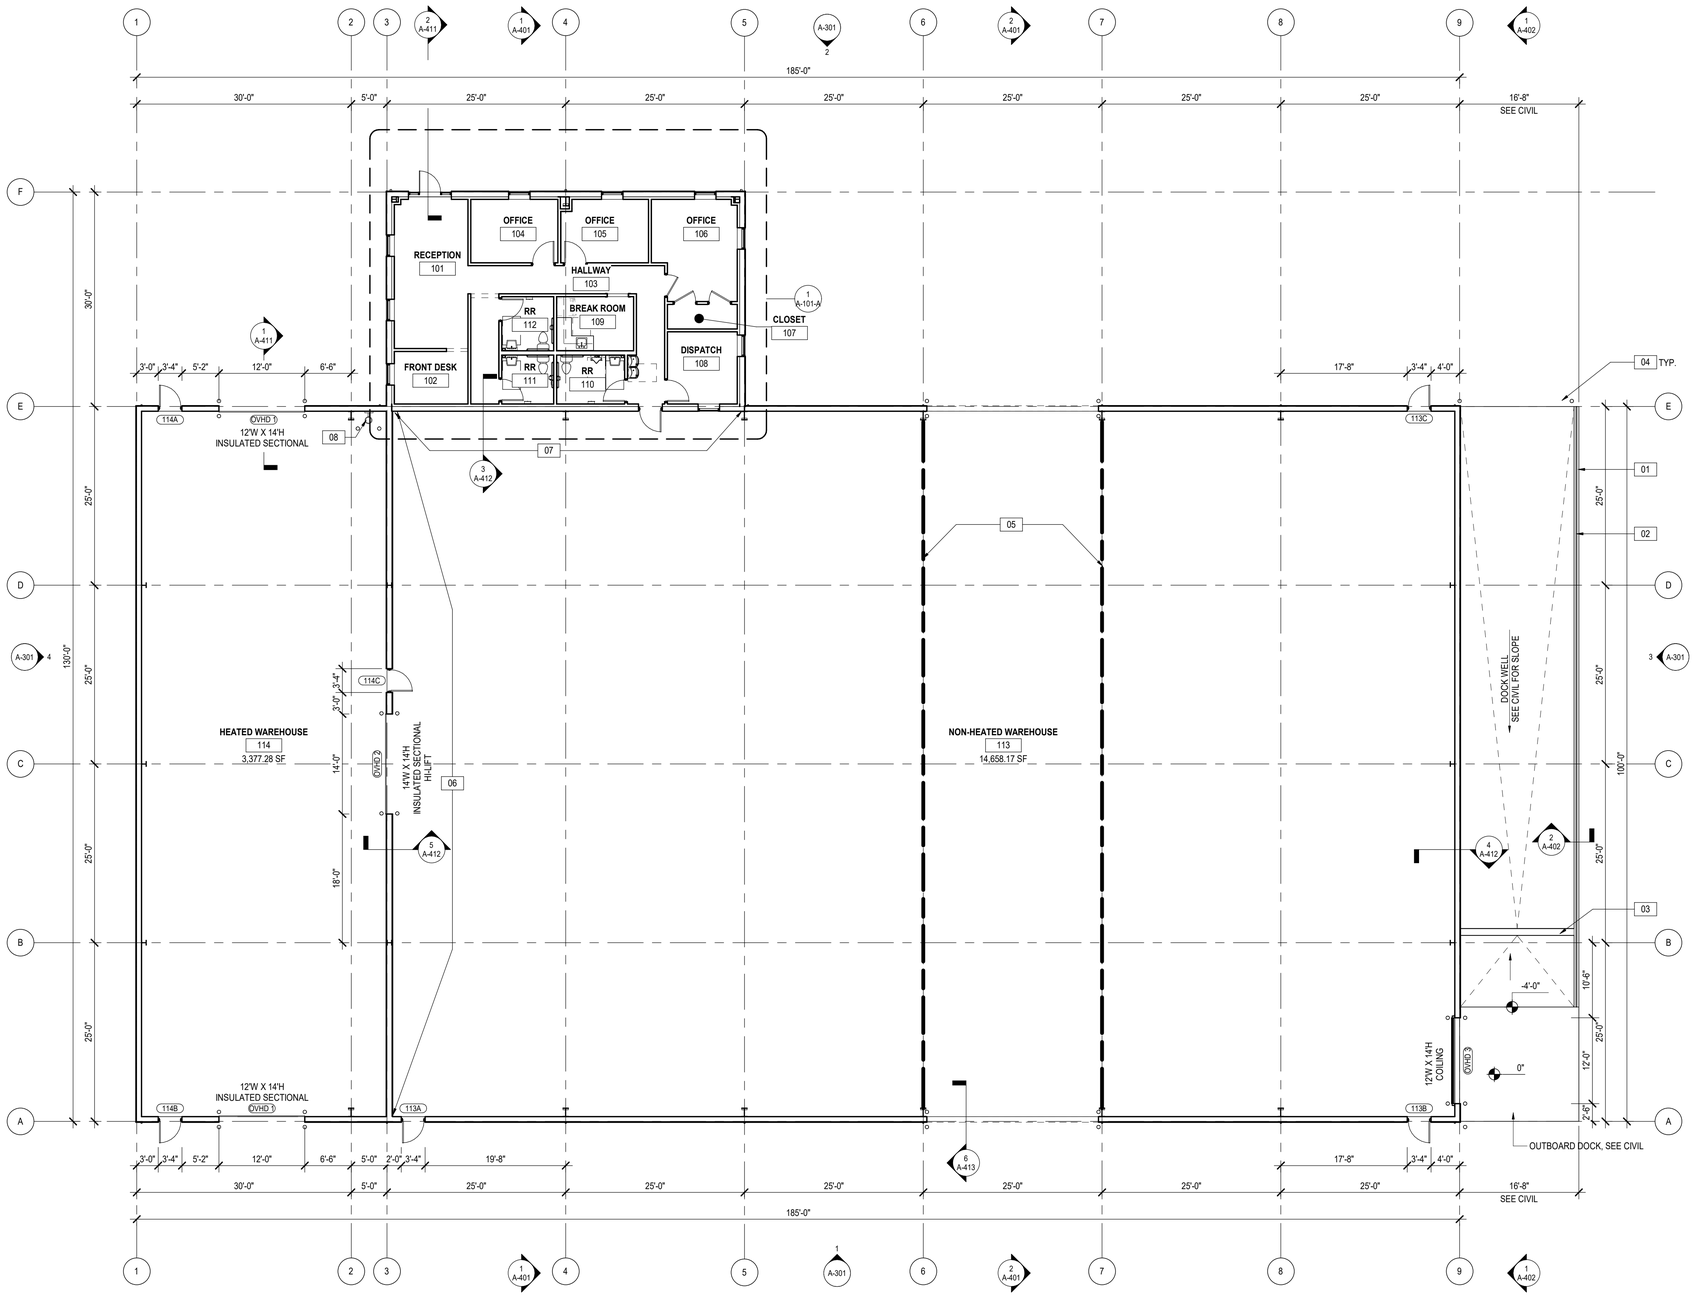

1 FLOOR PLAN

A-101 | 1" = 10'-0"

CSC DESIGN, INC.
ARCHITECTS & ENGINEERS
135 P RICKMAN INDUSTRIAL DR.
SUITE 100 CANTON, GA 30115
Phone: (770) 345-2579

© 2025, CSC Design. These drawings are protected by the copyright laws of the United States. These drawings or any part thereof may not be used for any purpose or reproduced in any form or by any means without the written consent of CSC Design.

STATE OF GEORGIA
KEVIN B. WHIPPLE
04/27/2026
CERTIFICATE NO. RA015488
REGISTERED ARCHITECT

PROJECT NUMBER: 25-040

REVISIONS
NO. DATE: ISSUE:

DRYWALL WAREHOUSE HWY 81

257 HIGHWAY 81
OXFORD, GA 30054
WALTON COUNTY, GEORGIA

FLOOR PLAN

A-101

ISSUED FOR CONSTRUCTION

4/27/2026 1:44:53 PM Y:\Projects\25-040 Drywall Warehouse_Oxford, GA\Archi\00 REVIT\Drywall Warehouse.rvt