CSC.2024.01.007

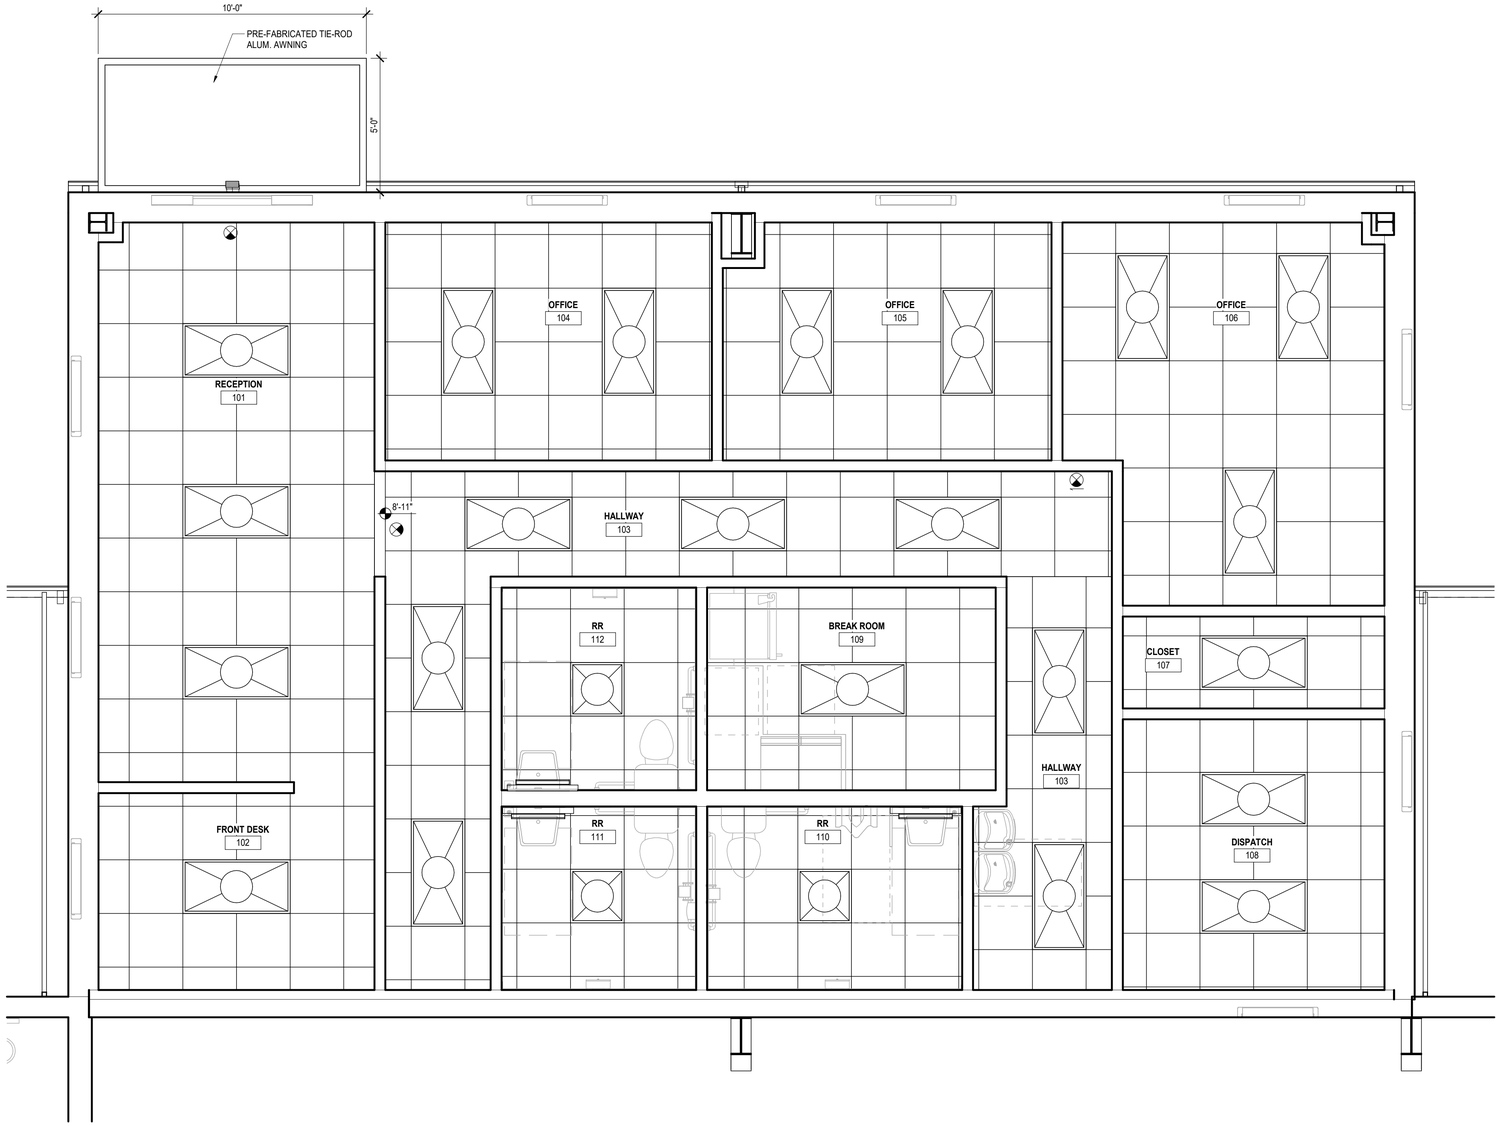

1 ENLARGED OFFICE REFLECTED CEILING PLAN

A-201-A | 3/8" = 1'-0"

RCP TAG

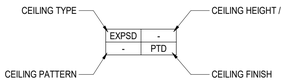

CEILING TYPE LEGEND

EXPSD.	EXPOSED TO STRUCTURE ABOVE
ACT-01	24" X 24" ACOUSTICAL CEILING W/ PRE-FINISHED WHITE GRID SYSTEM CENTER CEILING GRID EACH WAY IN SPACE AS SHOWN, U.N.O. @ 9'-0" UNLESS NOTED OTHERWISE. PROVIDE R-19 BATT INSULATION ABOVE ALL CEILING TILES

LIGHTING FIXTURES LEGEND

- 2X4 LED LIGHT FIXTURE - SEE ELECTRICAL DRAWINGS
- 2X2 LED LIGHT FIXTURE - SEE ELECTRICAL DRAWINGS
- 2X4 LED HIGH BAY LIGHT FIXTURE - SEE ELECTRICAL DRAWINGS
- EXTERIOR WALL PACK LIGHT FIXTURE - SEE ELECTRICAL DRAWINGS
- EXTERIOR WALL PACK LIGHT FIXTURE OVER EGRESS DOORS - SEE ELECTRICAL DRAWINGS
- EXIT LIGHT - SEE ELECTRICAL DRAWINGS
- WALL MOUNTED VANITY LIGHT FIXTURE - SEE ELECTRICAL DRAWINGS

RCP NOTES

1. THIS DRAWING IS FOR GRAPHICAL FIXTURE LOCATION ONLY. SEE ELECTRICAL DRAWINGS FOR FIXTURE SCHEDULE
2. CONTRACTOR SHALL REFER TO ELECTRICAL DRAWINGS FOR GENERAL LIGHTING FOR PRICING IN ADDITION TO DECORATIVE LIGHTING AS SHOWN ON THIS PLAN.
3. U.N.O. ALL CEILING LIGHT FIXTURES ARE TO BE CENTERED EACH WAY IN CEILING TILES AND SPACES.
4. REFER TO MECHANICAL DRAWINGS FOR ALL AIR TERMINAL INFORMATION FOR GMP PRICING.
5. SEE INTERIOR DRAWINGS FOR ALL CEILING FINISHES.

CSC DESIGN, INC.
ARCHITECTS & ENGINEERS
135 P RICKMAN INDUSTRIAL DR.
SUITE 100 CANTON, GA 30115
Phone: (770) 345-2579

© 2025, CSC Design. These drawings are protected by the copyright laws of the United States. These drawings or any part thereof may not be used for any purpose or reproduced in any form or by any means without the written consent of CSC Design.

STATE OF GEORGIA
KEVIN B. WHIPPLE
04/27/2026
CERTIFICATE NO. RA014888
REGISTERED ARCHITECT

PROJECT NUMBER: 25-040

REVISIONS
NO. DATE: ISSUE:

DRYWALL WAREHOUSE HWY 81

267 HIGHWAY 81
OXFORD, GA 30054
WALTON COUNTY, GEORGIA

ENLARGED OFFICE REFLECTED CEILING PLAN

A-201-A

ISSUED FOR CONSTRUCTION

4/27/2026 1:44:56 PM Y:\Projects\25-040 Drywall Warehouse_Oxford, GA\Archi\00 REVIT\Drywall Warehouse.rvt