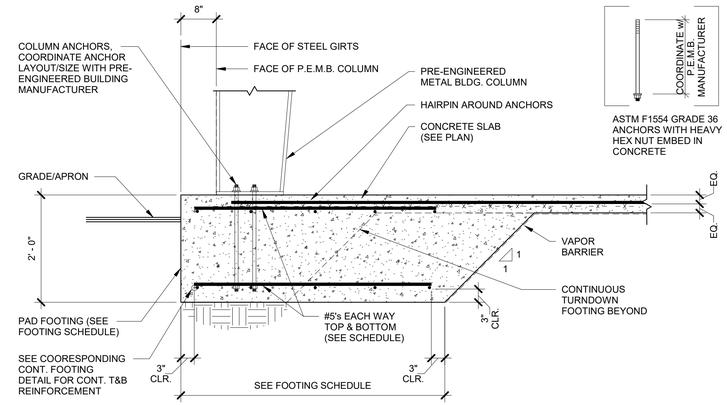

NOTE:
- COORDINATE WITH METAL BLDG MANUFACTURER DRAWINGS FOR BASEPLATE AND ANCHOR BOLTS LENGTH AND LAYOUT
- COORDINATE ANCHOR DIAMETER REQUIRED WITH METAL BUILDING MANUFACTURER

1 S3.1 FOUNDATION SECTION
3/4" = 1'-0"

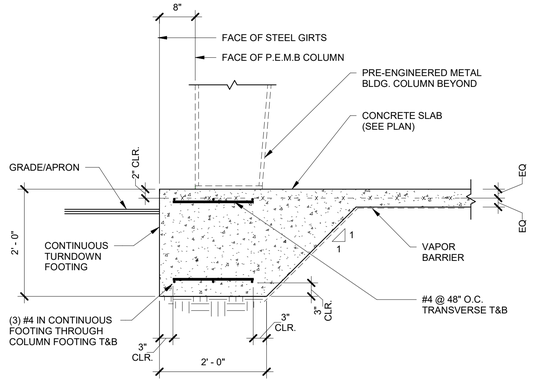

NOTE:
- COORDINATE WITH METAL BLDG MANUFACTURER DRAWINGS FOR BASEPLATE AND ANCHOR BOLTS SIZE AND LAYOUT
- VERIFY ANCHOR DIAMETER REQUIRED WITH METAL BUILDING MANUFACTURER

3 S3.1 FOUNDATION SECTION
3/4" = 1'-0"

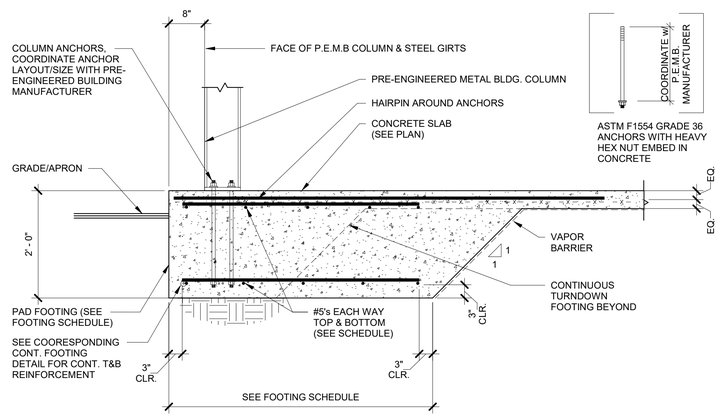

NOTE:
- COORDINATE WITH METAL BLDG MANUFACTURER DRAWINGS FOR BASEPLATE AND ANCHOR BOLTS LENGTH AND LAYOUT
- COORDINATE ANCHOR DIAMETER REQUIRED WITH METAL BUILDING MANUFACTURER

2 S3.1 FOUNDATION SECTION
3/4" = 1'-0"

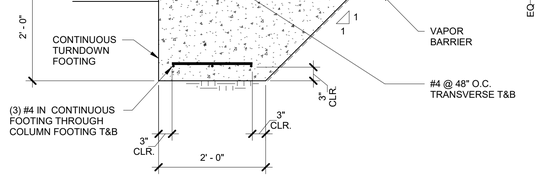

NOTE:
- COORDINATE WITH METAL BLDG MANUFACTURER DRAWINGS FOR BASEPLATE AND ANCHOR BOLTS LENGTH AND LAYOUT
- VERIFY ANCHOR DIAMETER REQUIRED WITH METAL BUILDING MANUFACTURER

4 S3.1 FOUNDATION SECTION
3/4" = 1'-0"

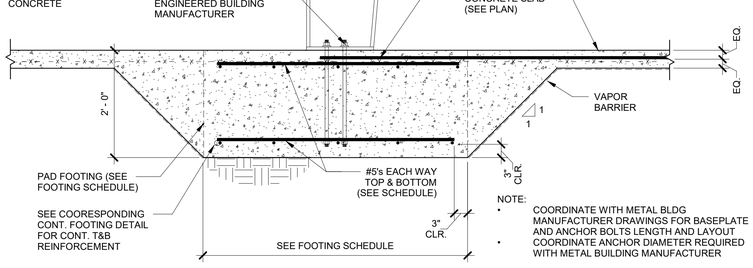

NOTE:
- COORDINATE WITH METAL BLDG MANUFACTURER DRAWINGS FOR BASEPLATE AND ANCHOR BOLTS LENGTH AND LAYOUT
- COORDINATE ANCHOR DIAMETER REQUIRED WITH METAL BUILDING MANUFACTURER

8 S3.1 FOUNDATION SECTION
3/4" = 1'-0"

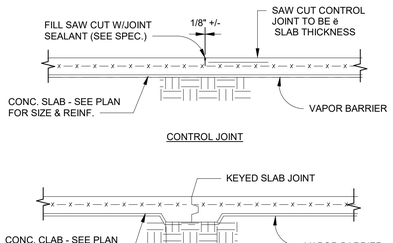

NOTES: SAW CUT AS SOON AS SLAB CAN SUPPORT WEIGHT (4 HRS MAX.)
ANY CONTROL JOINT MAY BE REPLACED WITH A CONSTRUCTION JOINT

7 S3.1 CONSTRUCTION CONTROL JOINT DETAILS
3/4" = 1'-0"

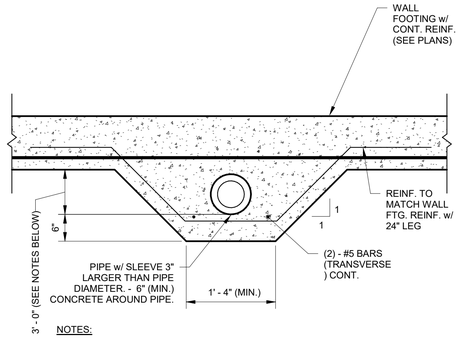

NOTES:

1.) COORDINATE THE EXACT LOCATION AND EXTENT OF ALL PLUMBING PIPES WITH PLUMBING DRAWINGS.

2.) DETAIL APPLIES TO PIPES 3' - 0" OR CLOSER TO WALL FOOTINGS.

3.) DO NOT RUN PIPES BELOW COLUMN FOOTINGS.

6 S3.1 PIPE UNDER WALL FOOTING
3/4" = 1'-0"

Keystone Structural Engineering
Professional Consultants
531 Roselane Street
Suite 150
Marietta, GA 30060
(404) 483 6921

GEORGIA REGISTERED No 030747 PROFESSIONAL ENGINEER BRENDAN F. CROMEY

Rev. No.	Date	Name

ISSUED FOR CONSTRUCTION

PROJECT
DRYWALL WAREHOUSE HWY 81

ADDRESS
257 Highway 81
Oxford, GA 30054

CLIENT
CSC DESIGN, INC.
ARCHITECTS & ENGINEERS

ADDRESS
135 P. Rickman Industrial Dr.
Suite 100, Canton, GA 30115

SHEET TITLE
FOUNDATION DETAILS

Date: 04/20/2026

PROJECT NUMBER
26-149

SHEET NUMBER
S3.1

4/20/2026 11:02:51 AM
C:\Users\EMILY\Dropbox - Keystone Structural Engineering\Documents\Active Projects\26-149_Conceptual Design\26-149_Conceptual Design_R23_EMILY.rvt