#	NEW WORK NOTES - P-101
NOTE NUMBER	NOTE TEXT
#	

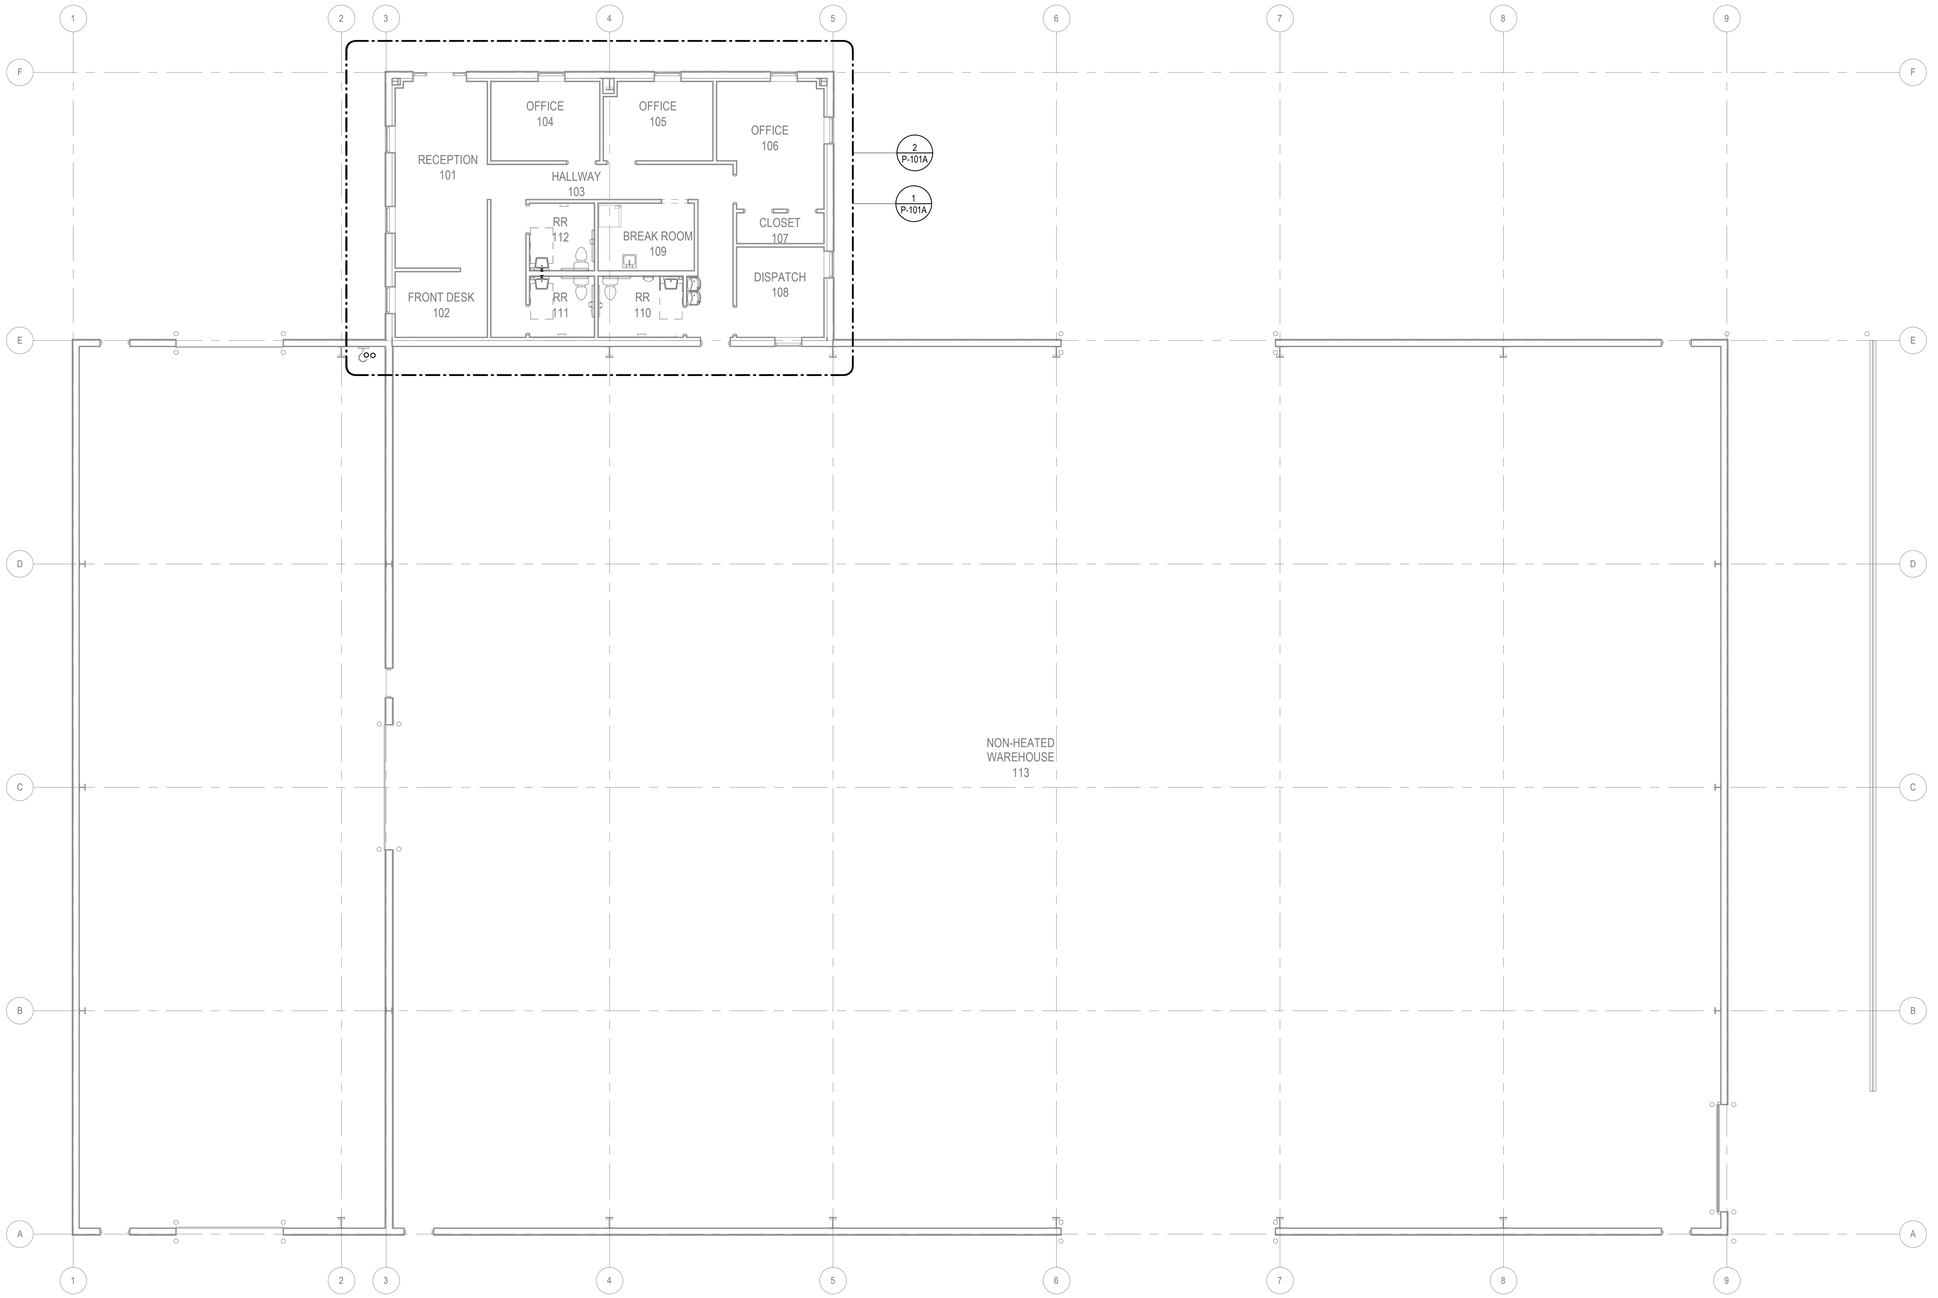

1 P-101 OVERALL PLUMBING PLAN
1/8" = 1'-0"

0 4' 8' 16'

CSC DESIGN, INC.
ARCHITECTS & ENGINEERS
135 P RICKMAN INDUSTRIAL DR.
SUITE 100 CANTON, GA 30115
Phone: (770) 345-2579

© 2025, CSC Design. These drawings are protected by the copyright laws of the United States. These drawings or any part thereof may not be used for any purpose or reproduced in any form or by any means without the written consent of CSC Design.

GEORGIA REGISTERED No. PE036664 PROFESSIONAL ENGINEER KRUNAL M PATEL
4-24-2026

PROJECT NUMBER: 25-040

REVISIONS
NO. DATE: ISSUE:

DRYWALL WAREHOUSE HWY 81

257 HIGHWAY 81
OXFORD, 30054
WALTON COUNTY, GEORGIA

OVERALL PLUMBING PLAN

P-101

C:\Users\Total Engineers\Documents\P24_TE 26-020_JerryZP7ZQ.rvt

4/24/2026 9:38:27 AM