CSC-2024.01.007

GENERAL NOTES:

1. VERIFY MOUNTING HEIGHTS OF ALL ELECTRICAL OUTLETS WITH ARCHITECTURAL ELEVATIONS AND MILLWORK DRAWINGS PRIOR TO ROUGH IN
2. ROUTE 1"C FROM ALL MILLWORK/FLOOR BOXES WHERE DATA DROPS ARE SHOWN TO ABOVE NEAREST ACCESSIBLE CEILING TO SERVE DATA CABLING.
3. CONDUIT RUNS ARE SHOWN ON THESE TYPICAL PLANS AS UNDERGROUND ROUGH-IN.
4. COORDINATE EXACT LOCATIONS OF ALL MECHANICAL EQUIPMENT PRIOR TO ROUGH-IN.
5. ALL FLEXIBLE CONDUIT SHALL BE METALLIC WATERPROOF.
6. COORDINATE FINAL RECEPTACLE AND VOICE/DATA OUTLET LOCATIONS WITH ARCHITECTURAL CASEWORK AND OWNER PRIOR TO ROUGH-IN. NO EXCEPTIONS.
7. COORDINATE EXACT CONDUIT REQUIREMENTS FOR THERMOSTATS TO ALL AIR HANDLING UNITS. SEE MECHANICAL DRAWINGS FOR EXACT LOCATIONS. PROVIDE OUTLET BOXES AND CONDUIT TO ABOVE CEILINGS FOR ALL THERMOSTATS.
8. FIRE SEAL ALL FIREWALL PENETRATIONS.

KEYED NOTES:

1 ▶ MOTORIZED OVERHEAD DOOR AND CONTROLLER PROVIDED BY OTHERS. DESIGN BASIS, 208V/3PH, 5 HP MOTOR, 35A/3P BREAKER, 4#8, #10G., 1 IN. C. PROVIDE BOXES, CONDUIT, AND CONDUCTORS FOR MOTOR AND CONTROLS AS REQUIRED. VERIFY EXACT POWER REQUIREMENTS PRIOR TO ELECTRICAL ROUGH-IN. COORDINATE EXACT LOCATION PRIOR TO ROUGH-IN.

2 ▶ PROVIDE #10'S ENTIRE CIRCUIT IN 3/4 IN. C. FOR WAREHOUSE INTERIOR AND EXTERIOR RECEPTACLE CIRCUITS (TYPICAL). INCREASED SIZE FOR VOLTAGE DROP.

3 ▶ REFER TO POWER RISER DIAGRAM, 1/E-501.

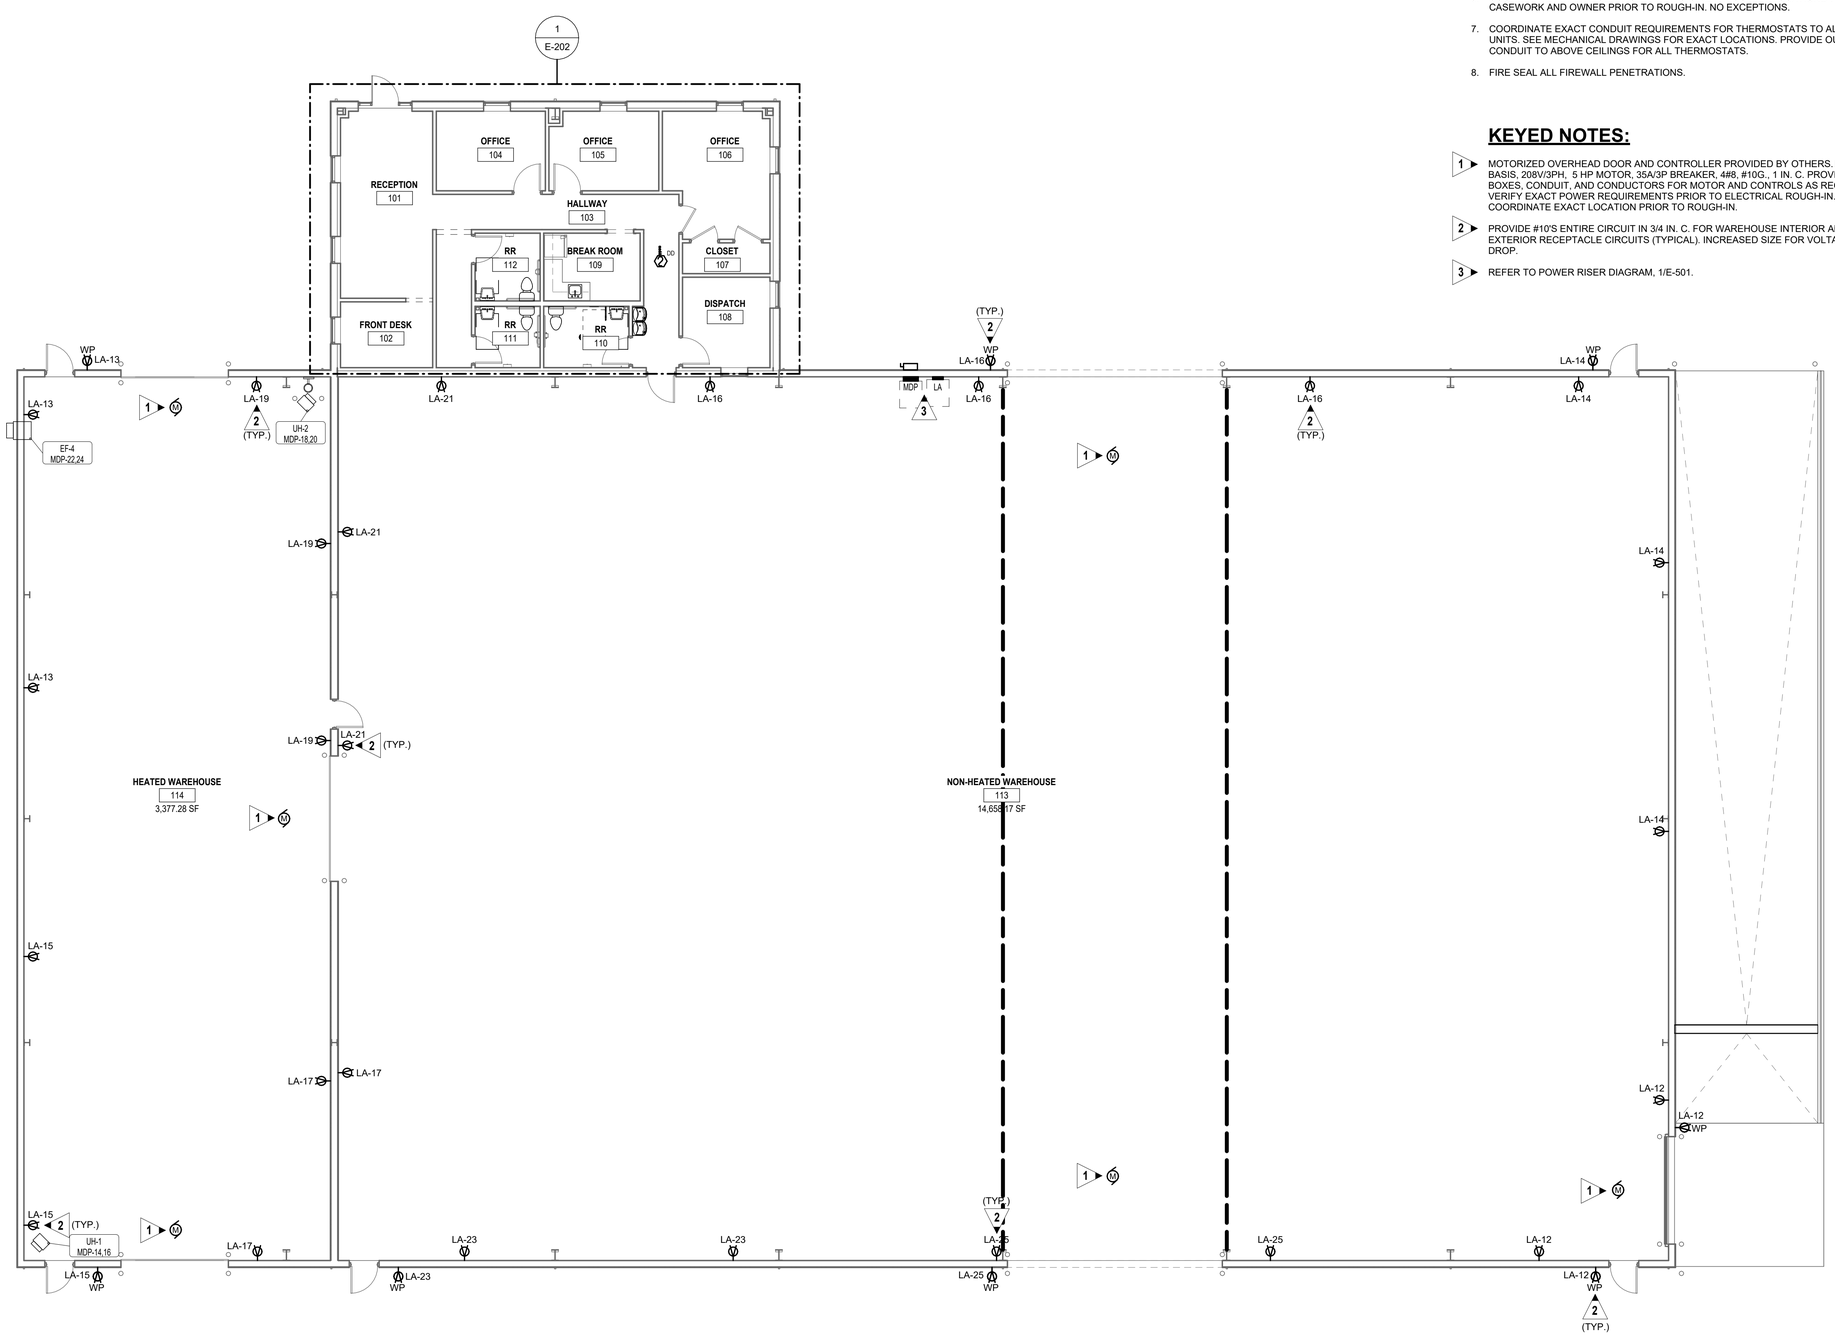

1 E-301 OVERALL FLOOR PLAN - POWER & TELE/DATA
SCALE: 1/8" = 1'-0"

CSC DESIGN, INC.
ARCHITECTS & ENGINEERS
135 P RICKMAN INDUSTRIAL DR.
SUITE 100 CANTON, GA 30115
Phone: (770) 345-2579

© 2025, CSC Design. These drawings are protected by the copyright laws of the United States. These drawings or any part thereof may not be used for any purpose or reproduced in any form or by any means without the written consent of CSC Design.

GEORGIA REGISTERED PROFESSIONAL ENGINEER JEFFREY H. McGEE
04/24/26

PROJECT NUMBER: 25-040

REVISIONS
NO. DATE: ISSUE:

DRYWALL WAREHOUSE HWY 81

257 HIGHWAY 81
OXFORD, GA 30054
WALTON COUNTY, GEORGIA

OVERALL FLOOR PLAN - POWER & TELE/DATA

E-301

ISSUED FOR CONSTRUCTION

EDC ELECTRICAL DESIGN CONSULTANTS
ELECTRICAL ENGINEERS
MACON OFFICE - PROJECT #: M26042
edc1973.com

4/24/2026 11:15:52 AM C:\Users\dsz2106\Documents\M26042 Drywall Warehouse Elec R24_twightYAZCH.rvt